



**CITY OF CLERMONT
CITY COUNCIL MEETING
CLERMONT CITY HALL
AGENDA**

6:30 PM, Tuesday, September 13, 2022

Welcome to our Council meeting. In the interest of time efficiency and ensuring that everyone who wishes to address the Council is given the opportunity to do so, the following will apply to all comments made by the public. Each speaker will be permitted 3 minutes to address the Council. These time limits may be extended by the Mayor or by majority vote of the Council. To avoid disruption of the meeting, speakers should avoid inappropriate language, personal attacks and derogatory statements and direct comments to the Council. Everyone is requested to be respectful of each other even when we disagree. All public comments should be directed to the Council, and the issue at hand. Everyone should avoid personal attacks and derogatory statements. Thank you for participating in your City Government.

CALL TO ORDER

INVOCATION & PLEDGE OF ALLEGIANCE

PROCLAMATION

Constitution Week

PRESENTATIONS

Fire Department Distinguished Service Award

PUBLIC COMMENT

REPORTS

CONSENT AGENDA

The next portion of the meeting is the consent agenda which contains items that have been determined to be routine and non-controversial. If anyone in the audience wishes to address a particular item on the consent agenda, now is the opportunity for you to do so. Additionally, if staff or members of the City Council wish to speak on a consent item, they have the same opportunity.

Item No. 1 - Meeting Minutes

Consider approval of the July 20, 2022 and August 15, 2022 Budget Workshops, and August 9, 2022 Council meeting minutes.

Item No. 2 - Surplus Request

Consider declaring surplus from Information Technology, Parks and Recreation, Police, Building Services, and Procurement Services and dispose of in accordance with the Purchasing Policy.

Item No. 3 - Grant Acceptance

Consider Assistance to Firefighter Grant (AFG) for ballistic gear in the amount of \$29,540, and fitness equipment for Station 3 in the amount of \$10,000 for a total grant project award of \$39,540. The Federal Share is \$35,945.45 with a cost-share to the City in the amount of \$3,594.55.

**CITY OF CLERMONT
CITY COUNCIL MEETING
CLERMONT CITY HALL
AGENDA
6:30 PM, Tuesday, September 13, 2022**

Item No. 4 - Proposal Award

Consider the award and term contract to American Janitorial, Inc. to provide services to City Hall, Clermont City Center, and the Public Works building in the annual budgeted amount of \$67,644.

Item No. 5 - Piggyback City of Miami Beach Contract and Budget Amendment

Consider piggybacking contract no. R2019-30738 with Vetted Security Solutions, LLC to provide license plate recognition system installation and a budget amendment of \$272,517.94 from the police impact fund.

Item No. 6 - Piggyback Lake County Contract

Consider piggybacking contracts no. 22-730B, 22-730C, 22-730D, 22-730F, 22-730G, 22-730H, 22-730I, 22-730J, and 22-730K with Bennett Fire Products Company, Fisher Scientific Company, Henry Schein, Medline Industries, Municipal Emergency Services, Municipal Equipment Company, North American Fire Equipment Co., Ten-8 Fire and TechnicalRescue.com to provide fire equipment, supplies, and services.

Item No. 7 - Utility Service Agreement

Consider potable water service for a single-family home located at 14655 Johns Lake Road.

Item No. 8 - Event and Road Closure Request
Veteran's Day

Consider the event and parade request with road closures on November 11, 2022, at West Park and continuing to Waterfront Park.

Item No. 9 - Event and Road Closure Request
Cookies & Cocoa

Consider the event request and to close certain roads on December 9, 2022 in Downtown Clermont.

NEW BUSINESS

Item No. 10 - Variance Request
2470 Linkwood Avenue

Consider the request to allow a reduction to the rear yard setback.

Item No. 11 - Ordinance No. 2022-009 *Intro*
Chicone Annexation

Consider annexing 304 +/- acres within the Wellness Way Area Plan.

**CITY OF CLERMONT
CITY COUNCIL MEETING
CLERMONT CITY HALL
AGENDA
6:30 PM, Tuesday, September 13, 2022**

Item No. 12 - Ordinance No. 2022-011 *Intro
Chicone Rezoning*

Consider rezoning 304 acres located in Wellness Way to a PUD with up to 952 residential units and 198,000 square feet of commercial/center use.

Item No. 13 - Ordinance No. 2022-032 *Intro
The Vue Rezoning*

Consider amending Planned Unit Development to allow multi-family apartments on parcels 7 through 13 on the southern portion of a project located on the northwest corner of Hooks Street and Miss Florida Avenue.

Item No. 14 - Ordinance No. 2022-034 *Intro
111 Apartments Annexation*

Consider annexing property into the Clermont city limits located at 14006 County Road 455.

Item No. 15 - Ordinance No. 2022-035 *Intro
111 Apartments Comprehensive Plan Amendment*

Consider changing the future land use to High Density Residential for property located at 14006 County Road 455.

Item No. 16 - Ordinance No. 2022-036 *Intro
111 Apartments Rezoning*

Consider rezoning to Planned Unit Development (PUD) for the property located at 14006 County Road 455.

Item No. 17 - Ordinance No. 2022-037 *Intro
Land Development Code Amendment-Murals*

Consider amending Chapter 102 Signs; Section 102-26 Other Signs.

Item No. 18 - Ordinance No. 2022-039 *Intro
Lakeview Preserve Annexation*

Consider annexing property into the Clermont city limits located north of Hartwood Marsh Road and east of the city boundaries.

Item No. 19 - Ordinance No. 2022-040 *Intro
Lakeview Preserve Comprehensive Plan
Amendment*

Consider changing the future land use to Low Density Residential located north of Hartwood Marsh Road and east of Clermont boundaries.

Item No. 20 - Ordinance No. 2022-041 *Intro
Lakeview Preserve Rezoning*

Consider changing the zoning to Planned Unit Development for property located north of Hartwood Marsh Road and east of Clermont boundaries.

Item No. 21 - Ordinance No. 2022-042 *Intro
Clermont Hills Apartments Rezoning*

Consider amending PUD Ord. 2021-015 to expand and amend the previously approved site plan including additional acreage and apartment units located southwest of Hooks Street and Excalibur Road intersection.

**CITY OF CLERMONT
CITY COUNCIL MEETING
CLERMONT CITY HALL
AGENDA
6:30 PM, Tuesday, September 13, 2022**

ADJOURN

Public Notice

Any opening invocation that is offered before the official start of the Council meeting shall be the voluntary offering of a private person, to and for the benefit of the Council. The views or beliefs expressed by the invocation speaker have not been previously reviewed or approved by the City Council or the city staff, and the City is not allowed by law to endorse the religious or non-religious beliefs or views of such speaker. Persons in attendance at the City Council meeting are invited to stand during the opening invocation and to stand and recite the Pledge of Allegiance. However, such invitation shall not be construed as a demand, order, or any other type of command. No person in attendance at the meeting shall be required to participate in any opening invocation that is offered or to participate in the Pledge of Allegiance. You may remain seated within the City Council Chambers or exit the City Council Chambers and return upon completion of the opening invocation and/or Pledge of Allegiance if you do not wish to participate in or witness the opening invocation and/or the recitation of the Pledge of Allegiance.

Meeting agendas are available on the city website and are posted within the first floor of City Hall.

Should any person desire to appeal any decision of the City Council with respect to any matter to be considered at this meeting, that person shall ensure that a verbatim record of the proceedings is made including all testimony and evidence upon which any appeal may be based (F.S. 286.0105).

In accordance with the Americans with Disabilities Act of 1990, persons needing special accommodations to participate in this proceeding may contact the Office of the City Clerk at (352) 241-7331 (Voice) no later than two (2) business days prior to the proceeding or by contacting the City Clerk's Office at cityclerk@clermontfl.org. TTY users may call via 711 (Florida Relay Service) no later than two (2) business days prior to the proceeding.

Please be advised that if you intend to show any document, picture, video or items to the Council or Board in support or opposition to any item on the agenda; a copy of the document, picture, video or item must be provided to the City Clerk for the City's records.

PROCLAMATION

Whereas, the Constitution of the United States established a foundation for the success of our nation through core beliefs such as popular sovereignty and limited governments; and

Whereas, September 17, 2022 marks the two hundred thirty fifth anniversary of the Framing of the Constitution of the United States of America by the Constitutional Convention; and

Whereas, it is fitting and proper to officially recognize this magnificent document and the anniversary of its creation; and

Whereas, United States public law 915 guarantees the issuing of a proclamation each year by the President of the United States of America designating September 17-23 as Constitution Week.

Whereas, the City of Clermont recognizes the Tomoka Chapter of the National Society Daughters of the American Revolution for encouraging education and the study of U.S. history.

Now, Therefore, I, Tim Murry, Mayor of the City of Clermont in the State of Florida, do hereby proclaim the Week of September 17 – 23, Two Thousand and Twenty Two as:

Constitution Week

In Witness Whereof, I have hereunto set my hand and caused the Great Seal of the City of Clermont to be affixed this 13th Day of September in the year Two Thousand and Twenty Two.

Tim Murry, Mayor

ATTEST:

Tracy Ackroyd Howe, MMC
City Clerk



CITY OF CLERMONT

AGENDA ITEM

Page 1 of 1

Meeting Date		
Tuesday, September 13, 2022		
Agenda Item Name		
Fire Department Distinguished Service Award		
Requested Action		
Staff Report		
On August 6, 2022, Engine 101 responded to a medical call. Once inside, the crew began treating the occupant who had fallen. He went into another room where he retrieved a weapon. The crew and another occupant were threatened. Lt. Luginbuhl placed himself between the upset occupant and the occupant's spouse, protecting her from harm. Shots were fired in the crew's direction. The crew remained calm during this evolving situation, rendering aid and protecting themselves and bystanders.		
Additional Analysis		
Fiscal Impact Summary		
Fiscal Impact	Fund Number and Description	Available Budget Amount
Exhibits Attached (copies of original agreements)		

City of Clermont
MINUTES
CITY COUNCIL BUDGET WORKSHOP
July 20, 2022

CALL TO ORDER

The City Council met in a workshop session on Wednesday, July 20, 2022 in the Clermont City Council Chambers. Mayor Murry called the workshop to order at 9:00 am with the following Council Members present: Council Members Pines, Entsuah, Bates, and Purvis.

Other City officials present were City Manager Bulthuis, City Attorney Mantzaris, and City Clerk Howe.

OPENING COMMENTS

City Manager Bulthuis stated Council must set a maximum millage rate to advertise. Each department will present their budget, including what has been tentatively cut and explain what that means for the department. The city is starting the 2022/23 Fiscal Year with \$10 million in fund balance. The revenues projected for next year is \$39 million. The expenditures for next year based on department requests are \$47 million, which is \$8 million over what the revenues are projected. There have been cuts made to simulate the millage staying the same and still brings the city to \$3 million over budget. He requested Council direction on the millage rate.

Discussion ensued regarding the current millage rate of 4.2 as well as the surrounding cities millage rate and fire fees. Discussion then lead to the current reserve funds in the fund balance and the recommended range, which is three to four months of operating revenue.

City Manager Bulthuis explained how the millage rate affects the ad valorem tax and discussed the half cent sales tax.

AGENDA ITEMS

1. Proposed Fiscal Year 2022-2023 Budget Discussion

City Council

City Manager Bulthuis presented the budget for City Council. Council discussed the budget for phones and uniforms.

City Clerk

City Clerk Howe presented the budget cuts impacting the department. The items discussed were the budgets for the records consultant, training and travel, software and office supplies. The records consultant budget was reduced. The original request included seven days of onsite technical assistance. Reducing the budget cut the number of onsite days from seven to five and not being able to assist other departments with their records.

The consensus from the Council was to keep the travel and training and office supplies budgets at the original requested amount. Council agreed to \$12,000 for the records consultant and \$12,300 for software upgrades to JustFOIA Pro.

City Manager

City Manager Bulthuis stated that the department has delayed hiring a communications coordinator position for this coming budget year to keep the budget down and have cut the travel budget.

City of Clermont
MINUTES
CITY COUNCIL BUDGET WORKSHOP
July 20, 2022

Finance

Finance Director Brosonski presented the budget cut impacting the department. The item discussed was the training budget. The original requested amount was increased for next year due to specialized training for new employees regarding government finance. The budget was cut by \$2,000 from \$16,000 to \$14,000.

There was discussion regarding possibly training in house, bank fees and the annual audit fee. The consensus of the Council was to keep the training budget at the original amount requested.

Legal Services

City Manager Bulthuis stated that the city may have to increase the labor attorney budget.

Development Services

Development Services Director Henschel presented the budget for the department. He reviewed the Professional Services budget lines for the Comprehensive Plan and the consultant for Wellness Way. Mr. Henschel explained the budget for demolitions.

Discussion ensued regarding what uses are able to be funded from the demolition budget. The salary budget was for a new position for the department to account for growth.

Information Technology

IT Director Fountain presented the changes to the department's budget. The salary budget line was for a new administrative position for the department to account for growth.

Council discussed the request for additional staff, training budget and the status of the website update. The consensus was to change the training and education back to the original request and all other lines will stay as proposed for now. Council will revisit the request for additional staff.

General Government

Staff and Council discussed the line items for advertising, security/monitoring service and subscriptions and dues. There were no changes to this budget.

Police Department

Chief Broadway presented the Police Department budget. The topics discussed were future growth and the needs of the department, training, overtime, staffing, events and additional personnel requests.

The workshop recessed at 11:03am; the workshop reconvened at 11:35am.

Discussion ensued regarding growth in the city. Chief Broadway requested to hire ten additional officers within the next fiscal year. Those officers could be staggered with the first five hired in the first six (6) months and the last five hired in the second six (6) months of the year. When a Police Officer is hired, training can take up to eight (8) to nine (9) months before the officer can be on the road. The cost of hiring an additional ten officers would add to the cost of equipment, vehicles and overtime.

Council supports hiring eight additional officers. The budget accounts for three non-sworn personnel. The three positions are for a Quarter Master, Training position and Crime Scene Investigator.

City of Clermont
MINUTES
CITY COUNCIL BUDGET WORKSHOP
July 20, 2022

They discussed the current workload and who is handling the work of these positions currently and if any positions can be combined.

The consensus of the Council was to allow a combined Quarter Master/ Records person and not hire a Crime Scene Investigator this fiscal year. Discussion moved on to the other requests within the budget. Council reviewed each budget line that had proposed changes and decided on leaving the budget as proposed or changing to the original amount requested.

The workshop recessed at 12:42pm; the workshop reconvened at 12:54pm.

Fire Department

Chief Ezell presented the Fire Department budget. He provided information in regards to adding positions with the Safer Grant, Fire Station 2 being rebuilt, when the need for Fire Station 5 will be in Wellness Way and the cost of building.

Discussion ensued regarding the additional costs that are accrued when hiring additional firefighter positions such as gear. Hiring an EMS officer, training officer and a receptionist. Discussion moved on to the other requests within the budget. Council reviewed each budget line that had proposed changes and decided on leaving the budget as proposed or changing to the original amount requested. Some of the items discussed were travel, training, equipment, vehicles and buildings.

Council agreed to leave the original amount of positions requested in the budget.

The workshop recessed at 2:34pm; the workshop reconvened at 2:45pm.

Public Services

Public Services Director Brunson along with Assistant Director Maiworm presented the department's budget.

Mr. Maiworm presented the repair and maintenance budget lines that were cut and the impact that would have on the department. The consensus of the Council was to put the funds back in the budget. The budget line for contract services are for temporary help because the department is short staffed. Mr. Brunson listed the positions that are not currently filled.

Discussion moved to the budgets for travel, training and education, land, the marina, piers and parks. Council agreed to leave the proposed amounts in the budget or revert back to the original amount requested by the department.

Mr. Brunson spoke about grants that the department can apply for and what the funds could be put towards. Furthermore, the cost for the City Hall roof can be moved from the general fund to the infrastructure fund.

Economic Development

City Manager Bulthuis stated that the Subscriptions and Dues budget has been cut.

Human Resources

City Manager Bulthuis let Council know that Human Resources had no cuts to their budget.

City of Clermont
MINUTES
CITY COUNCIL BUDGET WORKSHOP
July 20, 2022

Procurement Services

Procurement Services Director Suarez spoke about the request for an additional position for the department that was removed from the budget. Council agreed to add the funds back in the budget line for the additional position.

Parks and Recreation

Parks and Recreation Director Forman presented the department's budget. Mr. Forman spoke about the requested positions in the department, community needs for recreation and buying property. Discussion ensued about the Live Well Grant that will be opening up and possibly applying to re-do the pool. They discussed the odds of receiving the grant along with the maintenance and staff once the pool is redone. Mr. Forman stated that the Historic Village has asked for new roofs on the Kern House and Cooper Memorial Library.

In discussing staffing requests, Council agreed to leave in the positions requested. Council discussed the possibility of selling the portable stage and reviewed the budget line items and discussed keeping them as they are or going to the original requested amount. The consensus from Council was to leave the rentals/equipment budget at the reduced amount.

CLOSING COMMENTS

City Manager Bulthuis stated that \$1 million was added to debt service for the Fire Station. Mr. Bulthuis asked Council what millage rate they would like to advertise. Council discussed the millage rates and varied between advertising at 5.9 or 6 mills.

Mr. Bulthuis stated that Council has until the First Budget Public Hearing on September 7 to make any changes. There will be another budget workshop on August 16 to review the other funds in the budget and the summaries of what happened at this meeting. The consensus of the Council was to advertise at 6 mills.

ADJOURN: With no further comments, this workshop adjourned at 5:39 pm.

APPROVED:

Tim Murry, Mayor

ATTEST:

Tracy Ackroyd Howe, MMC
City Clerk

City of Clermont
MINUTES
REGULAR COUNCIL MEETING
August 9, 2022

CALL TO ORDER

The City Council met in a regular meeting on Tuesday, August 9, 2022 in the Clermont City Council Chambers. Mayor Murry called the meeting to order at 6:30 pm with the following Council Members present: Council Members Bates, Pines, Entsua, and Purvis.

Other City officials present were City Manager Bulthuis, City Attorney Mantzaris, and City Clerk Howe.

INVOCATION AND PLEDGE OF ALLEGIANCE

There was a moment of silence followed by the Pledge of Allegiance.

OPENING COMMENTS

City Manager Bulthuis informed the Council of the following agenda changes:

Item 6 from the Consent Agenda was pulled and will return at a later date.

Item No. 7 – Resolution No. 2022-016R, APC Roofing CUP

Resolution No. 2022-016R, APC Roofing CUP

A RESOLUTION OF THE CITY COUNCIL OF THE CITY OF CLERMONT, LAKE COUNTY, FLORIDA, GRANTING A CONDITIONAL USE PERMIT TO ALLOW FOR A COMMERCIAL BUILDING GREATER THAN 5,000 SQUARE FEET IN THE C-1 LIGHT COMMERCIAL ZONING DISTRICT; PROVIDING FOR CONFLICT, SEVERABILITY, ADMINISTRATIVE CORRECTION OF SCRIVENERS ERROR, PUBLICATION AND AN EFFECTIVE DATE.

City Clerk Howe read the title aloud.

City Manager Bulthuis informed the Council this is a request to table this item to August 23, 2022.

Council Member Bates moved to table Resolution No. 2022-016R to August 23, 2022;
Seconded by Council Member Purvis. Passed unanimously 5-0 with all members present
voicing aye.

Item No. 8 – Ordinance No. 2022-024, Lost Lake Assemblage Annexation

Ordinance No. 2022-024, Lost Lake Assemblage Annexation

AN ORDINANCE UNDER THE CODE OF ORDINANCES OF THE CITY OF CLERMONT, LAKE COUNTY, FLORIDA, PROVIDING FOR THE ANNEXATION OF A CERTAIN PARCEL OF LAND CONTIGUOUS TO THE PRESENT CITY BOUNDARIES; PROVIDING FOR CONFLICT, SEVERABILITY, ADMINISTRATIVE CORRECTION OF SCRIVENERS ERROR, RECORDING, PUBLICATION AND AN EFFECTIVE DATE.

City Clerk Howe read the title aloud.

City Manager Bulthuis informed the Council this is a request to table this item to August 23, 2022.

City of Clermont
MINUTES
REGULAR COUNCIL MEETING
August 9, 2022

Council Member Bates moved to table Ordinance No. 2022-024 to August 23, 2022; Seconded by Council Member Purvis. Passed unanimously 5-0 with all members present voicing aye.

Item No. 9 – Ordinance No. 2022-025, Lost Lake Assemblage CPA

Ordinance No. 2022-025, Lost Lake Assemblage CPA

AN ORDINANCE OF THE CITY OF CLERMONT, LAKE COUNTY, FLORIDA, ADOPTING THE SMALL-SCALE COMPREHENSIVE PLAN AMENDMENT FOR THE CITY OF CLERMONT, FLORIDA, PURSUANT TO THE LOCAL GOVERNMENT COMPREHENSIVE PLANNING ACT, CHAPTER 163, PART II, FLORIDA STATUTES; SETTING FORTH THE AUTHORITY FOR ADOPTION OF THE SMALL-SCALE COMPREHENSIVE PLAN AMENDMENT; SETTING FORTH THE PURPOSE AND INTENT OF THE SMALL-SCALE COMPREHENSIVE PLAN AMENDMENT; PROVIDING FOR THE ADOPTION OF THE SMALL-SCALE COMPREHENSIVE PLAN AMENDMENT; ESTABLISHING THE LEGAL STATUS OF THE SMALL SCALE COMPREHENSIVE PLAN AMENDMENT; PROVIDING FOR CONFLICT, SEVERABILITY, ADMINISTRATIVE CORRECTION OF SCRIVENERS ERROR, PUBLICATION AND EFFECTIVE DATE.

City Clerk Howe read the title aloud.

City Manager Bulthuis informed the Council this is a request to table this item to August 23, 2022.

Council Member Bates moved to table Ordinance No. 2022-025 to August 23, 2022; Seconded by Council Member Purvis. Passed unanimously 5-0 with all members present voicing aye.

Item No. 10 – Ordinance No. 2022-026, Lost Lake Assemblage Rezoning

Ordinance No. 2022-026, Lost Lake Assemblage Rezoning

AN ORDINANCE UNDER THE CODE OF ORDINANCES OF THE CITY OF CLERMONT, LAKE COUNTY, FLORIDA AMENDING THE OFFICIAL ZONING MAP OF THE CITY OF CLERMONT REFERRED TO IN CHAPTER 122 OF ORDINANCE NO. 289-C, CODE OF ORDINANCES; REZONING THE REAL PROPERTIES DESCRIBED HEREIN AS SHOWN BELOW; PROVIDING FOR CONFLICT, SEVERABILITY, ADMINISTRATIVE CORRECTION OF SCRIVENERS ERROR, RECORDING, PUBLICATION AND AN EFFECTIVE DATE.

City Clerk Howe read the title aloud.

City Manager Bulthuis informed the Council this is a request to table this item to August 23, 2022.

Council Member Bates moved to table Ordinance No. 2022-026 to August 23, 2022; Seconded by Council Member Purvis. Passed unanimously 5-0 with all members present voicing aye.

City of Clermont
MINUTES
REGULAR COUNCIL MEETING
August 9, 2022

PUBLIC COMMENTS

Banks Helfrich, 9100 Sams Lake Road – spoke on school starting the following day.

Otis Taylor, 3686 Caladesi Road - provided an update on the summer youth program and thanked the city for making it successful.

Sharon Keys, 644 W. Osceola Street – thanked Council for attending the August 3 presentations from Lake County School Board, Lake Tech and Lake Sumter State College for repurposing Clermont Elementary in June 2023.

David Falzon, 1375 Lake Avenue – expressed concern regarding property.

REPORTS

CITY MANAGER REPORT

City Manager Bulthuis –

- The August 16 regular Council Workshop meeting has been changed to a Budget Workshop on August 15 at 12:30 pm in the Council Chambers.
- The Chamber Business after hours will be at the Highlander building on August 11, promoting the Sips and Salsa event.

CITY ATTORNEY REPORT

City Attorney Mantzaris – No report.

CITY COUNCIL REPORT

Council Member Bates – No report.

Council Member Purvis – Attended the Hob Nob at the ARC. Thanked candidates and staff.

Council Member Entsuaeh – Welcome back to John Kruse.

Council Member Pines – No report.

Mayor Murry –

- Attended Teacher appreciation gathering.
- Attended firefighters hiring ceremony.
- Mayor’s lunch was successful.
- Commended the Give a Day Foundation for all they do with the youth in the community.
- Lake County Hall of Fame are looking for nominations for Women’s Hall of Fall.

CONSENT AGENDA

Mayor Murry advised the next item on the Agenda for consideration was the Consent Agenda and requested anyone wishing to have any item pulled for discussion to please come forward at this time.

Item No. 1 – Plat Approval

Consider approval of the Wellness Ridge Phase 1-A plat consisting of 301 lots.

City of Clermont
MINUTES
REGULAR COUNCIL MEETING
August 9, 2022

Item No. 2 – Surplus Request

Consider declaring surplus from Information Technology and Parks and Recreation and dispose of in accordance with the Purchasing Policy.

Item No. 3 – Contractor Name Change

Consider approval of contractor name change from Granite Inliner, LLC to Inliner Solutions, LLC.

Item No. 4 – Bid Award

Consider awarding to Ranger Construction Industries, Inc. to provide street paving services on Northridge Blvd. in the budgeted amount of \$455,606.35.

Item No. 5 – Bid Award

Consider awarding and term contracts to all 26 companies who submitted a response to provide staffing services.

Item No. 6 – Single/Sole Source Purchase and Budget Amendment

Consider approval of a single/sole source purchase from Vetted Security Solutions, LLC to acquire 23 license plate recognition cameras for the total budgeted amount of \$281,211.76 with a budget amendment for the same amount in Police Impact Fund.

Council member Bates moved to approve the consent agenda items 1 -5; Seconded by Council member Pines. Passed unanimously 5-0 with all members present voicing aye.

UNFINISHED BUSINESS

Item No. 7 – *This item was addressed earlier in the meeting and tabled to the August 23, 2022 meeting.*

Item No. 8 – *This item was addressed earlier in the meeting and tabled to the August 23, 2022 meeting.*

Item No. 9 – *This item was addressed earlier in the meeting and tabled to the August 23, 2022 meeting.*

Item No. 10 - *This item was addressed earlier in the meeting and tabled to the August 23, 2022 meeting.*

Item No. 11 – Ordinance No. 2022-030, Final Watercraft Rentals

AN ORDINANCE OF THE CODE OF ORDINANCES OF THE CITY OF CLERMONT, LAKE COUNTY, FLORIDA, AMENDING CHAPTER 70, WATERWAYS, ARTICLE III, REGULATIONS FOR PERSONAL WATERCRAFTS, SECTION 70-56, “REQUIREMENTS FOR WATERCRAFT RENTAL BUSINESSES”; SECTION 70-57, “PERMITS FOR WATERCRAFT RENTAL BUSINESSES”; REPEALING ALL ORDINANCES IN CONFLICT HERewith; PROVIDING FOR SEVERABILITY, CODIFICATION, ADMINISTRATIVE CORRECTION OF SCRIVENERS ERROR, PUBLICATION AND EFFECTIVE DATE.

City Clerk Howe read the ordinance into the record by legal title only.

City of Clermont
MINUTES
REGULAR COUNCIL MEETING
August 9, 2022

Parks and Recreation Director Forman stated that staff has been evaluating the boat ramp and watercraft rental businesses for the past year. In an effort to balance the services provided to residents by the rental companies, staff recommended amending sections 70-56 and 70-57, related to watercraft rental businesses. The proposed amendments include not permitting additional rental watercraft businesses until there are only five permits and moving forward that will be the maximum allowed; currently there are 9. All current vendors will have the opportunity to renew their permit up to thirty days after the expiration date. Vendors will be required to email their reservations for the following day and no onsite reservations will be permitted. Each vendor can have a maximum of six jet skis and elevator staking for one hour will be permitted. There will also be a fee increase from \$500 to \$1,500 annually for the permit.

Mayor Murry opened the public hearing.

Dana Burnfin, 135 Blackstone Creek Road, Groveland – expressed concerns regarding amending sections 70-56 and 70-57 as she feels that businesses are not following the current rules and regulations.

Mayor Murry closed the public hearing.

Council discussed the proposed amendments. Rental companies will now be able to keep jet skis in the water for up to an hour between rentals whereas before they would have to take them in and out between rentals. There was discussion about reaching out to the rental companies for their input on the proposed changes.

City Manager Bulthuis stated that staff would gladly meet with the rental companies and look over the ordinance for next year. The purpose of the amendments is to make it easier yet more efficient for the rental companies.

Discussion ensued regarding the number of rental companies that will be allowed to receive permits moving forward and companies having to email their reservations a day before to reduce the number of companies allowing same day rentals.

City Manager Bulthuis asked Council to move this item forward with the understanding that staff will send out surveys to all the rental companies the first of the year and bring the results back to council.

There was discussion of having the permitted watercraft rental businesses listed on the city website. Staff will look to see if it is possible to list the businesses on the website. Council also discussed the number of watercrafts the businesses are allowed and how long the permits are valid.

Council Member Bates moved for approval of Ordinance 2022-030 with the understanding that staff will reevaluate in January and bring it back to Council with any potential recommendations for future changes; Seconded by Council Member Pines.

Council discussed if this Ordinance has a sunset date. City Attorney Mantzaris clarified that it does not sunset, staff will continue to evaluate and report back to Council. The businesses do not have a contract; they have a permit that is renewed annually.

The motion passed by roll call vote 4-1 with Council Member Purvis opposing.

City of Clermont
MINUTES
REGULAR COUNCIL MEETING
August 9, 2022

NEW BUSINESS

Item No. 12 – Resolution No. 2022-024R, Fee Schedule

A RESOLUTION OF THE CITY COUNCIL OF THE CITY OF CLERMONT, LAKE COUNTY, FLORIDA, RELATING TO FEES CHARGED BY THE CITY; AMENDING THE COMPREHENSIVE FEE SCHEDULE FOR PARKS AND RECREATION; REPEALING ALL PRIOR RESOLUTIONS IN CONFLICT HERewith; PROVIDING FOR PUBLIC ACCESS, THE ADMINISTRATIVE CORRECTION OF SCRIVENERS ERROR, AND PROVIDING FOR AN EFFECTIVE DATE.

City Clerk Howe read the resolution into the record by legal title only.

Parks and Recreation Director Forman stated that staff is proposing amendments to the Comprehensive Fee Schedule for the Parks and Recreation department in order to continue providing competitive and fair pricing based on current market conditions. Some of the fees have been structured to provide clarity for the public and staff.

Mayor Murry opened the public hearing. There were no comments. Mayor Murry closed the public hearing.

Discussion was had regarding rental packages and if there will be a breakdown for the renter to see the fee for each item in a package. Facility Manager, Suzanne O'Shea, explained they have made the fee schedule more concise. Instead of itemizing each fee, the fees are now grouped together for each type of event. The rental application will list out each item within a package and the final bill will reflect the cost of each item.

Council Member Pines moved to approve Resolution No. 2022-014R; Seconded by Council Member Purvis. Passed unanimously 5-0 with all members present voicing aye.

Item No. 13 – Variance Request, Floor & Décor

Planning and Development Services Director Henschel presented the variance request. The applicant, Floor & Décor is requesting sign variances for their development project located in the Plaza Collina Planned Unit Development north of SR 50, east of Plaza Collina Boulevard.

As part of their 80,000 square foot building currently under review, four variances are being requested. One is to allow for a wall sign greater than the maximum allowable, which is 200 square feet. Two is to allow the number of wall signs to exceed the maximum under the code, which is two. Three is to allow the width of a ground sign to exceed the maximum, which is 60 square feet. The fourth is to allow the directional signs to exceed the maximum allowed square footage, which is 4 square feet.

The applicant is requesting 72 square feet per face for their ground sign, which is 12 square feet over the maximum of 60 square feet. They are also requesting a 12-foot wide ground sign, rather than a 10-foot wide ground sign as required by code.

The fourth variance the applicant is requesting is the directional signage for their curbside pickup, which is 5.24 square feet, rather than the maximum allowed of four square feet. These are internal to the site and direct customers to the pickup area.

City of Clermont
MINUTES
REGULAR COUNCIL MEETING
August 9, 2022

Section 86-174 of the Land Development Code requires a positive finding in the Review Criteria and Findings in order to grant a variance. Based on the overall square footage of the front façade of Floor & Décor being 11,360 square feet, the proposed 480 square feet of sign area is a reasonable request. The proposed development is not out of character to other properties with the same zoning category. Therefore, staff recommends approval of the sign variances requested.

Logan Opshal, Lowndes Law Firm, was present on behalf of the applicant. He stated that he would be available to answer any questions on this project.

Mayor Murry opened the public hearing. There were no comments. Mayor Murry closed the public hearing.

Discussion ensued on the lighting in the signs and the size of the internal directional signs on the property. Council discussed the setbacks of the signs from the internal Right of Way and the size of the internal signs that were approved for Costco.

Council asked the applicant if they would agree to have their internal signs mimic the size of the internal signs Council approved for Costco. Mr. Opshal agreed.

Council Member Pines moved for approval of the variance request for Floor & Decor with the condition to mimic the size of the internal signs that Council approved for Costco; Seconded by Council Member Bates. Passed unanimously 5-0 with all members present voicing aye.

Item No. 14 – Ordinance No. 2022-033, Introduction Clonts Property

AN ORDINANCE UNDER THE CODE OF ORDINANCES OF THE CITY OF CLERMONT, LAKE COUNTY, FLORIDA AMENDING THE OFFICIAL ZONING MAP OF THE CITY OF CLERMONT REFERRED TO IN CHAPTER 122 OF ORDINANCE NO. 289-C, CODE OF ORDINANCES; REZONING THE REAL PROPERTIES DESCRIBED HEREIN AS SHOWN BELOW; PROVIDING FOR CONFLICT, SEVERABILITY, ADMINISTRATIVE CORRECTION OF SCRIVENERS ERROR, RECORDING, PUBLICATION AND AN EFFECTIVE DATE.

City Clerk Howe read the ordinance into the record by legal title only.

Council Member Bates moved to introduce Ordinance No. 2022-033; Seconded by Council Member Purvis. Passed unanimously 5-0 with all members present voicing aye

City Manager Bulthuis made Council aware of a potential traffic issue on SR 50 due to a development in Groveland on the south end of Max Hooks Road. There is talk about an additional 8,000 cars a day on SR 50. Groveland has a meeting on August 15, 2022 and staff will find out more details.

City of Clermont
MINUTES
REGULAR COUNCIL MEETING
August 9, 2022

ADJOURN: With no further comments, this meeting adjourned at 7:44 pm.

APPROVED:

Tim Murry, Mayor

ATTEST:

Tracy Ackroyd Howe, MMC
City Clerk

City of Clermont
MINUTES
CITY COUNCIL BUDGET WORKSHOP
August 15, 2022

CALL TO ORDER

The City Council met in a budget workshop on Monday, August 15, 2022 in the Clermont City Council Chambers. Mayor Murry called the workshop to order at 12:30 pm with the following Council Members present: Council Members Pines, Entsuah, Bates, and Purvis.

Other City officials present were City Manager Bulthuis, City Attorney Mantzaris, and City Clerk Howe.

AGENDA ITEMS

1. Proposed Fiscal Year 2022-2023 Budget Discussion

City Manager Bulthuis stated that on September 7, the city will have the First Budget Public Hearing at 6:30pm. At that meeting, the Council has to adopt a preliminary budget and preliminary millage rate. Then, on September 20, that is the Final Budget Public Hearing to adopt the final millage rate and budget. Staff is requesting Council direction.

Mr. Bulthuis reminded Council about the budget. We are a service industry, most of the city's assets are people. He reviewed the General Fund expenditures, union agreements and non-union state mandates for the \$15 per hour minimum wage. There are vacancies due to low starting salaries. The current millage rate is 4.2 mills which has not been adjusted in seven years. Mr. Bulthuis reviewed the millage rate effect on large, medium and small size business. Also, he reviewed the millage rate to residential.

Discussion ensued regarding Fire Stations and Impact Fees. In order to increase the millage rate to 4.6 mills, it requires three votes by the City Council; 5.06 mills requires four votes by the City Council and any millage rate increase above that amount requires a unanimous vote of the City Council. Council shared their concerns regarding different millage rates.

Fire Chief Ezell presented a PowerPoint with details of each Fire Station. Council discussed the needs of each station along with staffing issues facing the department and the millage rate needed in order to maintain staff.

City Manager Bulthuis commented the City applied for a grant for an emergency generator for City Hall. The cost is \$300,000 and the grant is for \$185,000. Mr. Bulthuis asked Council if they would like to accept the grant and will have to spend \$115,000 to cover the expense. Council does not want to move forward with generator at City Hall.

The workshop recessed at 2:14pm; the workshop reconvened at 2:25pm.

Public Works Director Brunson provided history regarding the budget process for his department.

Staffing is a large concern and the city is competing with surrounding cities, some that are already offering minimum wage of \$15 per hour, and the private sector. The City has been utilizing temporary help that can hopefully become full time employees.

City of Clermont
MINUTES
CITY COUNCIL BUDGET WORKSHOP
August 15, 2022

Council discussed different strategies to assist with the starting pay and the licenses these positions require.

City Manager Bulthuis informed council that HB 7055 Cybersecurity was passed. Mr. Bulthuis provided an explanation of the bill and suggested the City have a plan to meet the requirements for Cybersecurity.

Police Chief Broadway reviewed areas of his budget that would cause a hardship if it were cut or had funding reduced which included the School Resource Officer program, mobile crisis team and community relations/policing.

Discussion ensued regarding different millage rates and the need to make budget reductions at each millage rate. The discussion continued regarding the Lake County Sheriff's substation in Clermont and the number of officers needed with the growth of the city.

Mayor Murry opened the workshop for public comments.

Otis Taylor, 3686 Caladesi Road, spoke about rising costs everywhere.

Tod Howard, 1986 Brantley Circle, expressed concern over an increase to the millage rate.

Dani Page, Tuscany Ridge, expressed concern over an increase to the millage rate.

Mayor Murry closed the public comments.

City Manager Bulthuis requested a consensus from Council on the millage rate to prepare the budget for the hearings. Finance Director Brosnoki explained they could set the millage at the First Budget Public Hearing on September 7, 2022. At the Final Budget Public Hearing on September 20, 2022, the Council can go lower the millage rate, just not higher than the millage rate set at the First Budget Public Hearing.

Mr. Bulthuis stated the infrastructure fund has to be submitted to Lake County by August 22, 2022. This includes police vehicles, street maintenance, and the roofs for the Arts and Recreation Center and City Hall. The budget can be amended, if needed.

ADJOURN: With no further comments, this workshop adjourned at 3:57 pm.

APPROVED:

Tim Murry, Mayor

ATTEST:

Tracy Ackroyd Howe, MMC
City Clerk



CITY OF CLERMONT

AGENDA ITEM

Page 1 of 2

Meeting Date																																			
Tuesday, September 13, 2022																																			
Agenda Item Name																																			
Surplus Request																																			
Requested Action																																			
Recommend approval and declare end of life inventory as surplus from the Information Technology Department, Parks and Recreation Department, Police Department, Building Services and Procurement Services and dispose of in accordance with the Purchasing Policy.																																			
Staff Report																																			
The Procurement Services Department, on behalf of the Information Technology Department, Parks and Recreation Department, Police Department, and Building Services Department, recommends approval of the above action. The following inventory has reached its end of life service and approval to surplus these items is being requested. <u>Building Services Department</u> <table><thead><tr><th>Qty.</th><th>Property Description</th></tr></thead><tbody><tr><td>(7)</td><td>Broken Office Chairs</td></tr></tbody></table> <u>Information Technology Department</u> <table><thead><tr><th>Qty.</th><th>Property Description</th></tr></thead><tbody><tr><td>(1)</td><td>Precision 7510 Laptop</td></tr><tr><td>(5)</td><td>Latitude E5570 Laptop</td></tr><tr><td>(1)</td><td>Latitude D830 Laptop</td></tr><tr><td>(1)</td><td>Latitude E6510</td></tr><tr><td>(2)</td><td>Old Computer Monitor</td></tr><tr><td>(1)</td><td>Costal Weather Station</td></tr><tr><td>(1)</td><td>Uninterrupted Power Supply</td></tr><tr><td>(1)</td><td>Old Printer</td></tr></tbody></table> <u>Parks and Recreation Department</u> <table><thead><tr><th>Qty.</th><th>Property Description</th></tr></thead><tbody><tr><td>(1)</td><td>Konica BizHub 3850 Multi-Function Copier purchased in 2017</td></tr></tbody></table> <u>Procurement Services Department</u> <table><thead><tr><th>Qty.</th><th>Property Description</th></tr></thead><tbody><tr><td>(1)</td><td>Konica BizHub C360 Multi-Function Copier purchased in 2010</td></tr></tbody></table> <u>Police Department</u> <table><thead><tr><th>Qty.</th><th>Property Description</th></tr></thead><tbody><tr><td>(1)</td><td>2015 Ford Fusion #2208 - Total Loss estimated at 76,000 miles</td></tr></tbody></table> Salvageable surplus property will be sold through GovDeals.com, an electronic auction website for government property. Non-salvageable property will be disposed of appropriately.		Qty.	Property Description	(7)	Broken Office Chairs	Qty.	Property Description	(1)	Precision 7510 Laptop	(5)	Latitude E5570 Laptop	(1)	Latitude D830 Laptop	(1)	Latitude E6510	(2)	Old Computer Monitor	(1)	Costal Weather Station	(1)	Uninterrupted Power Supply	(1)	Old Printer	Qty.	Property Description	(1)	Konica BizHub 3850 Multi-Function Copier purchased in 2017	Qty.	Property Description	(1)	Konica BizHub C360 Multi-Function Copier purchased in 2010	Qty.	Property Description	(1)	2015 Ford Fusion #2208 - Total Loss estimated at 76,000 miles
Qty.	Property Description																																		
(7)	Broken Office Chairs																																		
Qty.	Property Description																																		
(1)	Precision 7510 Laptop																																		
(5)	Latitude E5570 Laptop																																		
(1)	Latitude D830 Laptop																																		
(1)	Latitude E6510																																		
(2)	Old Computer Monitor																																		
(1)	Costal Weather Station																																		
(1)	Uninterrupted Power Supply																																		
(1)	Old Printer																																		
Qty.	Property Description																																		
(1)	Konica BizHub 3850 Multi-Function Copier purchased in 2017																																		
Qty.	Property Description																																		
(1)	Konica BizHub C360 Multi-Function Copier purchased in 2010																																		
Qty.	Property Description																																		
(1)	2015 Ford Fusion #2208 - Total Loss estimated at 76,000 miles																																		
Additional Analysis																																			
Fiscal Impact Summary																																			

Surplus property is anticipated to be sold for approximately \$2,000.00

Fiscal Impact		Fund Number and Description	Available Budget Amount
Exhibits Attached (copies of original agreements)			
1.	Total Loss - The Doan Group closing report	Total Loss - The Doan Group closing report.pdf	
2.	Police Disposal Form Total Loss Vehicle	Police Disposal Form Total Loss Vehicle.pdf	
3.	Information Technology Disposal Form	Information Technology Disposal Form.pdf	
4.	Procurement Services Disposal Form	Procurement Services Disposal Form.pdf	
5.	Parks and Recreation Disposal Form	Parks and Recreation Disposal Form.pdf	
6.	Building Services Disposal	Building Services Disposal.pdf	

Chelsie Soler

From: tampa@doan.com <edoan@doan.com>
Sent: Tuesday, August 9, 2022 8:29 AM
To: Jazmine Harrell; PL Mail
Subject: Claim# VA2022105304 File# DG286870-TAM
Attachments: Completed_Report_VA2022105304.pdf

completed assignment thank you



The Doan Group
5090 Highway 212
Covington, Georgia 30016
(888) 507-1163

Closing Report - File# DG286870-TAM (Claim# VA2022105304)

Claim Info

Client Florida League of Cities
Branch Orlando, FL
Adjuster Jazmine Harrell
Claim Number VA2022105304
Policy Number 0101

Doan Office Tampa
Appraiser Tony Hossairati
Insured Name City of Clermont
Owner Name
Date of Loss 06/23/2022
Type of Loss Collision

Vehicle Info

Repairability Total Loss
Driveable? No
Date Inspected 08/01/2022
Inspection Location OTHER

Year 2015
Make Ford
Model Fusion S FWD
VIN 3FA6P0G78FR296327
Mileage 114,226
NADA Value \$ 9,825.00

Estimate Data

Multiple estimates? No
Days to repair
Agreed price? No
Agreed with
Estimate released? No
Released to
UPD Amount \$ 0.00

Estimate Amount \$ 10,040.94
LESS Betterment \$ 0.00

SUB TOTAL \$ 10,040.94

LESS Deductible \$ 500.00
NET TOTAL \$ 9,540.94

Total Loss Info

Valuation completed No
Request Number
Valuation Amount \$ 0.00

Towing & Storage

Towing Charges \$ 0.00
Daily Storage Fee \$ 0.00
Storage Since
Other Charges \$ 0.00

Repair Shop Info

Shop Name
Contact
Address
City
State, ZIP ,
Phone
Fax

Salvage Bids

Salvage Yard	Contact Name	Phone	Bid Amount \$	Quote #
BUDGET	BILLY	(407) 656-4707	500.00	QUOTE
JAND B	LARRY	(407) 568-2131	500.00	QUOTE
A TO ZEE	PETO	(407) 522-4656	500.00	QUOTE



The Doan Group
5090 Highway 212
Covington, Georgia 30016
(888) 507-1163

Closing Report - File# DG286870-TAM (Claim# VA2022105304)

Appraiser Notes

THIS UNIT IS TOTALL LOSS LEFT SIDE DAMAGE AIR BAGS DEPLOYED QUATER PANEL DAMAGE UNIBODY DAMAGE
UTILIZED LKQ PARTS AND AFTERMARKET PARTS

For:
Florida League of Cities

Estimate of Record

Owner: City of Clermont, City of Clermont

Job Number:

Written By: TONY HOSSAIRATI
Adjuster: Harrell, Jazmine

Insured: City of Clermont, City of Clermont Policy #: Claim #: VA2022105304
Type of Loss: Collision Date of Loss: 6/23/2022 12:00 AM Days to Repair: 15
Point of Impact: 15 Total Loss

Owner:	Inspection Location:	Repair Facility:
City of Clermont, City of Clermont	917 W Oakland Ave	OWNERS CHOICE
917 W Oakland Ave	Oakland, FL 34760	
FL	Other	

VEHICLE

2015 FORD Fusion S FWD 4D SED 4-2.5L Gasoline Sequential MPI red

VIN: 3FA6P0G78FR296327	Production Date: 3/2015	Interior Color:
License: LVCU23	Odometer: 114,226	Exterior Color: red
State: FL	Condition: Poor	

TRANSMISSION

Automatic Transmission

POWER

Power Steering

Power Brakes

Power Windows

Power Locks

Power Mirrors

DECOR

Dual Mirrors

Tinted Glass

Console/Storage

Overhead Console

CONVENIENCE

Air Conditioning

Intermittent Wipers

Tilt Wheel

Cruise Control

Rear Defogger

Keyless Entry

Alarm

Message Center

Steering Wheel Touch Controls

Telescopic Wheel

Backup Camera

RADIO

AM Radio

FM Radio

Stereo

Search/Seek

CD Player

Auxiliary Audio Connection

SAFETY

Drivers Side Air Bag

Passenger Air Bag

Anti-Lock Brakes (4)

4 Wheel Disc Brakes

Front Side Impact Air Bags

Head/Curtain Air Bags

Hands Free Device

SEATS

Cloth Seats

Bucket Seats

Reclining/Lounge Seats

WHEELS

Aluminum/Alloy Wheels

PAINT

Clear Coat Paint

OTHER

Traction Control

Stability Control

Estimate of Record

Owner: City of Clermont, City of Clermont

Job Number:

2015 FORD Fusion S FWD 4D SED 4-2.5L Gasoline Sequential MPI red

Line	Oper	Description	Part Number	Qty	Extended Price \$	Labor	Paint
1		FRONT BUMPER & GRILLE					
2		O/H bumper assy				2.7	
3	*	Rpr Bumper cover w/o auto park w/o tow hook				<u>2.0</u>	3.0
4		Add for Clear Coat					1.2
5		FRONT LAMPS					
6	R&I	LT Headlamp assy				0.3	
7	Repl	Aim headlamps		1		0.5	
8		HOOD					
9	Blnd	Hood (ALU)					1.4
10		FENDER					
11	**	Repl A/M LT Fender	DS7Z16006A	1	173.00	1.6	2.0
12		Add for Edging					0.5
13	R&I	LT Upper molding bright/black				Incl.	
14	R&I	LT Fender liner w/o turbo w/2.5 liter DOHC				Incl.	
15	**	Repl Opt OEM LT Rear insulator	DS7Z16072B	1	19.19	Incl.	
16		RESTRAINT SYSTEMS					
17	**	Repl Opt OEM Clockspring w/o heated wheel	EG9Z14A664H	1	206.56 m	1.4 M	
18	**	Repl Opt OEM LT Head air bag	DS7Z54042D95H	1	268.39 m	0.8 M	
19		Air bag system diagnosis ck system operation			m	0.5 M	
20	**	Repl Opt OEM Control module 07/14/14 to 01/14/16	ES7Z14B321B	1	469.09 m	0.3 M	
21	**	Repl Opt OEM LT Side impact sens front door	H2GZ14B345A	1	50.06 m	0.2 M	
22	**	Repl Opt OEM LT Side impact sens quarter panel	CP9Z14B004A	1	47.62 m	0.2 M	
23		Repl LT Seat belt assy charcoal	DG9Z54611B09AE	1	267.58	0.3	
24		Repl LT Buckle end charcoal	DG9Z5461203AAU	1	90.30	0.2	
25		Repl LT Outer belt assy charcoal	FG9Z54611B68AM	1	80.40	0.3	
26		Repl LT Buckle end charcoal	DG9Z5460045AB	1	32.32	0.2	
27		Repl RT Ft seat air bag charcoal	DG9Z54611D10AC	1	266.47 m	0.5 M	
28	**	Repl Opt OEM LT Impact sensor	CP9Z14B004A	1	47.62 m	0.2	
29	**	Repl Opt OEM LT Position sensor	JJ5Z14B416A	1	22.79 m	0.2	
30		SEATS & TRACKS					
31		Repl LT Seat back cover cypress cloth gray	DS7Z5464417AB	1	610.22	1.3	
32	R&I	LT R&I front seat				0.5	
33	R&I	LT R&I rear seat seat back				0.3	
34		ROOF					
35	**	Repl Opt OEM Headliner w/o HYBRID-Hermosillo plant charcoal	FS7Z5451916AB	1	1,333.52	3.2	

Estimate of Record

Owner: City of Clermont, City of Clermont

Job Number:

2015 FORD Fusion S FWD 4D SED 4-2.5L Gasoline Sequential MPI red

36	PILLARS, ROCKER & FLOOR						
37		Repl	LT Lwr ctr plr trim charcoal	DS7Z5424347AB	1	130.30	Incl.
38		Repl	LT Wndshld plr trim to 11/03/2014 charcoal	DS7Z5403599AF	1	77.17	Incl.
39	*	Rpr	LT Aperture panel			s 6.0	4.3
40			Overlap Major Adj. Panel				-0.4
41		Repl	LT Uptr ctr plr trim charcoal	DS7Z5424357AD	1	45.15	Incl.
42	*	Repl	LKQ LT Rocker molding +25%	DS7Z5410177AB	1	162.50	0.7
43	FRONT DOOR						
44		Repl	LT Belt molding	DS7Z5421453F	1	139.75	0.3
45		R&I	LT Applique Flat Rock plant w/keyless lock pad				
46	*	R&I	LT Nameplate "FUSION"			0.2	
47	*	Repl	LKQ LT Mirror assy +25%	FS7Z17683B	1	122.50	0.5
48		R&I	LT Weatherstrip				
49		R&I	LT R&I trim panel			0.5	
50		Repl	LT Handle, outside w/o passive entry	DS7Z5422405AAPT	1	36.07	0.3 0.4
51			Overlap Minor Panel				-0.2
52	*	Repl	LKQ LT R&R door assy +25%	DS7Z5420125A	1	750.00	1.8 3.3
53			Overlap Major Adj. Panel				-0.4
54	**	Repl	Opt OEM LT Bezel w/chrome insert	DS7Z54218A15DC	1	19.19	Incl. 0.2
55	REAR DOOR						
56	*	Repl	LKQ LT R&R door assy	DS7Z5424631A	1	350.00	1.5 3.3
57			Overlap Major Adj. Panel				-0.4
58		R&I	LT Latch			0.4	
59		R&I	LT Applique rear			0.2	
60		R&I	LT Door glass FORD			0.3	
61		R&I	LT Window regulator			0.3	
62		R&I	LT Handle, outside w/o passive entry			0.3	
63		R&I	LT R&I trim panel			0.5	
64		Repl	LT Belt molding bolt	W709451S900	1	2.50	
65	**	Repl	Opt OEM LT Belt molding	DS7Z5425861A	1	99.39	0.3
66		Repl	LT Applique rear	ES7Z54255A63CB	1	50.13	0.2
67		Repl	LT Applique front	ES7Z54255A35CA	1	53.20	0.2
68	QUARTER PANEL						
69	*	Rpr	LT Quarter panel			4.0	2.2
70			Overlap Major Adj. Panel				-0.4
71		R&I	Mud guard accessory			0.2	
72		R&I	LT Qtr glass FORD bright/black			1.6	
73		Refn	Fuel door				0.4
74			Overlap Minor Panel				-0.2
75		Refn	Fuel door				0.4
76			Overlap Minor Panel				-0.2

Estimate of Record

Owner: City of Clermont, City of Clermont

Job Number:

2015 FORD Fusion S FWD 4D SED 4-2.5L Gasoline Sequential MPI red

77		Clear Coat				2.5
78	REAR LAMPS					
79		R&I	LT Tail lamp assy w/o ENERGI or TITANIUM			0.2
80	REAR BUMPER					
81		R&I	R&I bumper cover			1.1
82	MISCELLANEOUS OPERATIONS					
83	#	Repl	Cover Car Exterior	1	5.00	
84	#	Subl	Hazardous Waste Removal	1	3.00	
85	#	Repl	Glass Installation Kit	1	25.00	
86	#		Mask Jambs	1	5.00	0.3
87	#	Rpr	Unibody-Frame Alignment			2.0 F
88	#	Rpr	Unibody-Frame Setup			2.0
89	#	Repl	PRE SCAN	1		0.5 M
90	#	Repl	POST SCAN	1		0.5 M
91	#		Mask Jambs	1	5.00	0.3
92	#	Rpr	Color Tint			0.5
93	#	Repl	Flex Additive	1	6.00	
SUBTOTALS				6,071.98	45.4	22.9

ESTIMATE TOTALS

Category	Basis			Rate	Cost \$
Parts					6,071.98
Body Labor	38.5 hrs	@		\$ 48.00 /hr	1,848.00
Paint Labor	22.9 hrs	@		\$ 48.00 /hr	1,099.20
Mechanical Labor	4.9 hrs	@		\$ 75.00 /hr	367.50
Frame Labor	2.0 hrs	@		\$ 60.00 /hr	120.00
Paint Supplies					450.00
Subtotal					9,956.68
Total Cost of Repairs					9,956.68
Deductible					500.00
Total Adjustments					500.00
Net Cost of Repairs					9,456.68

MyPriceLink Estimate ID / Quote ID:

983497525367414784 / 109585377

!!!!!!!THIS IS NOT AN AUTHORIZATION TO REPAIR!!!!!!!

!!!!!!WE RESERVE THE RIGHT TO EXAMINE ALL SUPPLEMENTAL DAMAGES!!!!!!

!!!!!!SEND SUPPLEMENTAL REQUEST TO DOANFLAN@GMAIL.COM!!!!!!

Owner: City of Clermont, City of Clermont

Job Number:

2015 FORD Fusion S FWD 4D SED 4-2.5L Gasoline Sequential MPI red

ANY PERSON WHO KNOWINGLY AND WITH INTENT TO INJURE, DEFRAUD, OR DECEIVE ANY INSURER FILES A STATEMENT OF CLAIM OR AN APPLICATION CONTAINING ANY FALSE, INCOMPLETE, OR MISLEADING INFORMATION IS GUILTY OF A FELONY OF THE THIRD DEGREE (FLORIDA STATUTES TITLE XLVI, CHAPTER 817.234). FAILURE TO USE THE INSURANCE PROCEEDS IN ACCORDANCE WITH THE SECURITY AGREEMENT, IF ANY, COULD BE A VIOLATION OF S. 812.014, FLORIDA STATUTES. IF YOU HAVE ANY QUESTIONS, CONTACT YOUR LENDING INSTITUTION. IF A CHARGE FOR SHOP SUPPLIES OR HAZARDOUS OR OTHER WASTE REMOVAL IS INCLUDED ON THIS ESTIMATE, PLEASE NOTE THE FOLLOWING: "THIS CHARGE REPRESENTS COSTS AND PROFITS TO THE MOTOR VEHICLE REPAIR FACILITY FOR MISCELLANEOUS SHOP SUPPLIES OR WASTE DISPOSAL." IF A CHARGE FOR NEW TIRES OR A NEW OR REMANUFACTURED LEAD-ACID BATTERY IS INCLUDED ON THIS ESTIMATE, PLEASE NOTE THE FOLLOWING: A \$1.00 FEE FOR EACH NEW MOTOR VEHICLE TIRE SOLD AT RETAIL IS IMPOSED ON ANY PERSON ENGAGING IN THE BUSINESS OF MAKING RETAIL SALES OF NEW MOTOR VEHICLE TIRES WITHIN THE STATE OF FLORIDA. FLORIDA STATUTES TITLE XXIX CHAPTER 403.718. A \$1.50 FEE FOR EACH NEW OR REMANUFACTURED LEAD-ACID BATTERY SOLD AT RETAIL IS IMPOSED ON ANY PERSON ENGAGING IN THE BUSINESS OF MAKING RETAIL SALES OF NEW OR REMANUFACTURED LEAD-ACID BATTERIES WITHIN THE STATE OF FLORIDA. FLORIDA STATUTES TITLE XXIX 403.7185.

Estimate calculated using a preset user threshold amount for the paint and material cost.

THIS ESTIMATE HAS BEEN PREPARED BASED ON THE USE OF CRASH PARTS SUPPLIED BY A SOURCE OTHER THAN THE MANUFACTURER OF YOUR MOTOR VEHICLE. THE AFTERMARKET CRASH PARTS USED IN THE PREPARATION OF THIS ESTIMATE ARE WARRANTED BY THE MANUFACTURER OR DISTRIBUTOR OF SUCH PARTS RATHER THAN THE MANUFACTURER OF YOUR VEHICLE.

Owner: City of Clermont, City of Clermont

Job Number:

2015 FORD Fusion S FWD 4D SED 4-2.5L Gasoline Sequential MPI red

Estimate based on MOTOR CRASH ESTIMATING GUIDE and potentially other third party sources of data. Unless otherwise noted, (a) all items are derived from the Guide DR2JP13, CCC Data Date 08/01/2022, and potentially other third party sources of data; and (b) the parts presented are OEM-parts. OEM parts are manufactured by or for the vehicle's Original Equipment Manufacturer (OEM) according to OEM's specifications for U.S. distribution. OEM parts are available at OE/Vehicle dealerships or the specified supplier. OPT OEM (Optional OEM) or ALT OEM (Alternative OEM) parts are OEM parts that may be provided by or through alternate sources other than the OEM vehicle dealerships with discounted pricing. Asterisk (*) or Double Asterisk (**) indicates that the parts and/or labor data provided by third party sources of data may have been modified or may have come from an alternate data source. Tilde sign (~) items indicate MOTOR Not-Included Labor operations. The symbol (<>) indicates the refinish operation WILL NOT be performed as a separate procedure from the other panels in the estimate. Non-Original Equipment Manufacturer aftermarket parts are described as Non OEM, A/M or NAGS. Used parts are described as LKQ, RCY, or USED. Reconditioned parts are described as Recond. Recored parts are described as Recore. NAGS Part Numbers and Benchmark Prices are provided by National Auto Glass Specifications. Labor operation times listed on the line with the NAGS information are MOTOR suggested labor operation times. NAGS labor operation times are not included. Pound sign (#) items indicate manual entries.

Some 2022 vehicles contain minor changes from the previous year. For those vehicles, prior to receiving updated data from the vehicle manufacturer, labor and parts data from the previous year may be used. The CCC ONE estimator has a list of applicable vehicles. Parts numbers and prices should be confirmed with the local dealership.

The following is a list of additional abbreviations or symbols that may be used to describe work to be done or parts to be repaired or replaced:

SYMBOLS FOLLOWING PART PRICE:

m=MOTOR Mechanical component. s=MOTOR Structural component. T=Miscellaneous Taxed charge category. X=Miscellaneous Non-Taxed charge category.

SYMBOLS FOLLOWING LABOR:

D=Diagnostic labor category. E=Electrical labor category. F=Frame labor category. G=Glass labor category. M=Mechanical labor category. S=Structural labor category. (numbers) 1 through 4=User Defined Labor Categories.

OTHER SYMBOLS AND ABBREVIATIONS:

Adj.=Adjacent. Algn.=Align. ALU=Aluminum. A/M=Aftermarket part. Blnd=Blend. BOR=Boron steel. CAPA=Certified Automotive Parts Association. D&R=Disconnect and Reconnect. HSS=High Strength Steel. HYD=Hydroformed Steel. Incl.=Included. LKQ=Like Kind and Quality. LT=Left. MAG=Magnesium. Non-Adj.=Non Adjacent. NSF=NSF International Certified Part. O/H=Overhaul. Qty=Quantity. Refn=Refinish. Repl=Replace. R&I=Remove and Install. R&R=Remove and Replace. Rpr=Repair. RT=Right. SAS=Sandwiched Steel. Sect=Section. Subl=Sublet. UHS=Ultra High Strength Steel. N=Note(s) associated with the estimate line.

CCC ONE Estimating - A product of CCC Intelligent Services Inc.

The following is a list of abbreviations that may be used in CCC ONE Estimating that are not part of the MOTOR CRASH ESTIMATING GUIDE:

BAR=Bureau of Automotive Repair. EPA=Environmental Protection Agency. NHTSA= National Highway Transportation and Safety Administration. PDR=Paintless Dent Repair. VIN=Vehicle Identification Number.

Estimate of Record**Owner: City of Clermont, City of Clermont****Job Number:**

2015 FORD Fusion S FWD 4D SED 4-2.5L Gasoline Sequential MPI red

PARTS SUPPLIER LIST

Line	Supplier	Description	Price
11	UCC National Auto Parts - Houston 6601 POLK STREET HOUSTON TX 77011 (713) 926-6788	#FO1240289 A/M LT Fender	\$ 173.00
15	Kinsel Parts Center 3355 EASTEX FREEWAY BEAUMONT TX 77706 (800) 323-4090 (866) 339-7711	#DS7Z16072B Opt OEM LT Rear insulator	\$ 19.19
17	Kinsel Parts Center 3355 EASTEX FREEWAY BEAUMONT TX 77706 (800) 323-4090 (866) 339-7711	#EG9Z14A664H Opt OEM Clockspring w/o heated wheel	\$ 206.56
18	Kinsel Parts Center 3355 EASTEX FREEWAY BEAUMONT TX 77706 (800) 323-4090 (866) 339-7711	#DS7Z54042D95H Opt OEM LT Head air bag	\$ 268.39
20	Kinsel Parts Center 3355 EASTEX FREEWAY BEAUMONT TX 77706 (800) 323-4090 (866) 339-7711	#ES7Z14B321A Opt OEM Control module 07/14/14 to 01/14/16	\$ 469.09
21	Kinsel Parts Center 3355 EASTEX FREEWAY BEAUMONT TX 77706 (800) 323-4090 (866) 339-7711	#H2GZ14B345A Opt OEM LT Side impact sens front door	\$ 50.06
22	Kinsel Parts Center 3355 EASTEX FREEWAY BEAUMONT TX 77706 (800) 323-4090 (866) 339-7711	#CP9Z14B004A Opt OEM LT Side impact sens quarter panel	\$ 47.62
28	Kinsel Parts Center 3355 EASTEX FREEWAY BEAUMONT TX 77706	#CP9Z14B004A Opt OEM LT Impact sensor	\$ 47.62

Estimate of Record

Owner: City of Clermont, City of Clermont

Job Number:

2015 FORD Fusion S FWD 4D SED 4-2.5L Gasoline Sequential MPI red

(800) 323-4090

(866) 339-7711

29	Kinsel Parts Center 3355 EASTEX FREEWAY BEAUMONT TX 77706 (800) 323-4090 (866) 339-7711	#JJ5Z14B416A Opt OEM LT Position sensor	\$ 22.79
35	Kinsel Parts Center 3355 EASTEX FREEWAY BEAUMONT TX 77706 (800) 323-4090 (866) 339-7711	#FS7Z5451916AB Opt OEM Headliner w/o HYBRID-Hermosillo plant charcoal	\$ 1,333.52
42	LKQ - POTOMAC GERMAN SOUTH LKQ 1301 SOUTH ORANGE BLOSSOM TRAI ORLANDO FL 32805 (800) 432-4504	#N09862 LKQ LT Rocker molding +25% Rocker Molding, Lt SE,4DR L, LH, PAINT TO MATCH S#N09862	\$ 130.00
47	LKQ - POTOMAC GERMAN SOUTH LKQ 1301 SOUTH ORANGE BLOSSOM TRAI ORLANDO FL 32805 (800) 432-4504	#W20370 LKQ LT Mirror assy +25% Side Mirror, Lt LH,POWER; (REMOVABLE PAINTED COVER), W/O BLI S#W20370	\$ 98.00
52	LKQ - POTOMAC GERMAN SOUTH LKQ 1301 SOUTH ORANGE BLOSSOM TRAI ORLANDO FL 32805 (800) 432-4504	#J87581 LKQ LT R&R door assy +25% Door, Lt Ft LH,L. S#J87581	\$ 600.00
54	Kinsel Parts Center 3355 EASTEX FREEWAY BEAUMONT TX 77706 (800) 323-4090 (866) 339-7711	#DS7Z54218A15DC Opt OEM LT Bezel w/chrome insert	\$ 19.19
56	LKQ - POTOMAC GERMAN SOUTH LKQ 1301 SOUTH ORANGE BLOSSOM TRAI ORLANDO FL 32805 (800) 432-4504	#J84592 LKQ LT R&R door assy Door, Lt Rr LH,SE,4DR,AQ,PW L, L. S#J84592	\$ 350.00
65	Kinsel Parts Center 3355 EASTEX FREEWAY	#DS7Z5425861A Opt OEM LT Belt molding	\$ 99.39

Owner: City of Clermont, City of Clermont

Job Number:

2015 FORD Fusion S FWD 4D SED 4-2.5L Gasoline Sequential MPI red

BEAUMONT TX 77706

(800) 323-4090

(866) 339-7711

Estimate of Record

Owner: City of Clermont, City of Clermont

Job Number:

2015 FORD Fusion S FWD 4D SED 4-2.5L Gasoline Sequential MPI red

ALTERNATE PARTS USAGE

2015 FORD Fusion S FWD 4D SED 4-2.5L Gasoline Sequential MPI red

VIN: 3FA6P0G78FR296327 Production Date: 3/2015 Interior Color:
License: LVCU23 Odometer: 114,226 Exterior Color: red
State: FL Condition: Poor

Alternate Part Type	Selection Method	# Of Times Notified Of Available Parts	# Of Parts Selected
Aftermarket	Automatically List	1	1
Optional OEM	Automatically List	17	11
Reconditioned	Automatically List	0	0
Recycled	N/A	11	4



REPORT SUMMARY



CLAIM INFORMATION

Owner	City Of Clarmont Oakland, FL 34760
Loss Vehicle	2015 Ford Fusion S FWD
Loss Incident Date	06/23/2022
Claim Reported	08/03/2022

The CCC ONE® Market Valuation Summary reflects CCC Intelligent Solutions Inc.'s opinion as to the value of the loss vehicle, based on information provided to CCC by THE DOAN GROUP.

Loss vehicle has 4% greater than average mileage of 110,200.



INSURANCE INFORMATION

Report Reference Number	108355232
Claim Reference	VA2022105304
Adjuster	Harrell, Jasmine
Appraiser	Hossairati, Tony
Odometer	114,226
Last Updated	08/03/2022 03:24 PM



VALUATION SUMMARY

Base Vehicle Value	\$ 11,589.00
Condition Adjustment	- \$ 3,297.00
Adjusted Vehicle Value	\$ 8,292.00
Total	\$ 8,292.00

The total may not represent the total of the settlement as other factors (e.g. license and fees) may need to be taken into account.

BASE VEHICLE VALUE

This is derived per our Valuation methodology described on the next page.

ADJUSTED VEHICLE VALUE

This is determined by adjusting the Base Vehicle Value to account for the actual condition of the loss vehicle and certain other reported attributes, if any, such as refurbishments and after factory equipment.

Inside the Report

Valuation Methodology.....	2
Vehicle Information.....	3
Vehicle Condition.....	6
Comparable Vehicles.....	7

VALUATION METHODOLOGY

How was the valuation determined?



CLAIM INSPECTION

THE DOAN GROUP has provided CCC with the zip code where the loss vehicle is garaged, loss vehicle VIN, mileage, equipment, as well as loss vehicle condition, which is used to assist in determining the value of the loss vehicle.



DATABASE REVIEW

CCC maintains an extensive database of vehicles that currently are or recently were available for sale in the U.S. This database includes vehicles that CCC employees have physically inspected, as well as vehicles advertised for sale by dealerships or private parties. All of these sources are updated regularly.



SEARCH FOR COMPARABLES

When a valuation is created the database is searched and comparable vehicles in the area are selected. The zip code where the loss vehicle is garaged determines the starting point for the search. Comparable vehicles are similar to the loss vehicle based on relevant factors.



CALCULATE BASE VEHICLE VALUE

Adjustments to the price of the selected comparable vehicles are made to reflect differences in vehicle attributes, including mileage and options. Dollar adjustments are based upon market research.

Finally, the Base Vehicle Value is the weighted average of the adjusted values of the comparable vehicles based on the following factors:

- Source of the data (such as inspected versus advertised)
- Similarity (such as equipment, mileage, and year)
- Proximity to the loss vehicle's primary garage location
- Recency of information



VEHICLE INFORMATION

VEHICLE DETAILS

Location	OAKLAND, FL 34760
VIN	3FA6P0G78FR296327
Year	2015
Make	Ford
Model	Fusion
Trim	S
Body Style	FWD
Body Type	Sedan
Engine -	
Cylinders	4
Displacement	2.5L
Fuel Type	Gasoline
Carburation	Sequential MPI
Transmission	Automatic Transmission
Curb Weight	3431 lbs

Vehicles sold in the United States are required to have a manufacturer assigned Vehicle Identification Number(VIN). This number provides certain specifications of the vehicle.

Please review the information in the Vehicle Information Section to confirm the reported mileage and condition, and to verify that the information accurately reflects the options, additional equipment, refurbishments or other aspects of the loss vehicle that may impact the value.



VEHICLE INFORMATION

VEHICLE EQUIPMENT

Odometer	114,226	
Transmission	Automatic Transmission	✓
Power	Power Steering	✓
	Power Brakes	✓
	Power Windows	✓
	Power Locks	✓
	Power Mirrors	✓
Decor/Convenience	Air Conditioning	✓
	Tilt Wheel	✓
	Cruise Control	✓
	Rear Defogger	✓
	Intermittent Wipers	✓
	Console/Storage	✓
	Overhead Console	✓
	Keyless Entry	✓
	Telescopic Wheel	✓
	Message Center	✓
Seating	Cloth Seats	✓
	Bucket Seats	✓
	Reclining/Lounge Seats	✓
Radio	AM Radio	✓
	FM Radio	✓
	Stereo	✓
	Search/Seek	✓
	CD Player	✓
	Steering Wheel Touch Controls	✓
	Auxiliary Audio Connection	✓
Wheels	Aluminum/Alloy Wheels	✓
Safety/Brakes	Air Bag (Driver Only)	✓
	Passenger Air Bag	✓
	Anti-lock Brakes (4)	✓
	4-wheel Disc Brakes	✓

To the left is the equipment of the loss vehicle that THE DOAN GROUP provided to CCC.


✓ **Standard** This equipment is included in the base configuration of the vehicle at time of purchase.

📄 **Additional** Equipment that is not Standard but was noted to be on the loss vehicle.

 VEHICLE INFORMATION

VEHICLE EQUIPMENT

Exterior/Paint/Glass	Front Side Impact Air Bags	✓
	Head/Curtain Air Bags	✓
	Backup Camera	✓
	Hands Free	✓
	Alarm	✓
	Traction Control	✓
	Stability Control	✓
	Dual Mirrors	✓
	Tinted Glass	✓
	Clearcoat Paint	✓

 



VEHICLE CONDITION

COMPONENT CONDITION

	Condition	Inspection Notes	Value Impact
Mechanical	FAIR	No Comments	- \$ 1,581
Tires	FAIR	No Comments	- \$ 238
Paint	FAIR	No Comments	- \$ 455
Body	FAIR	No Comments	- \$ 250
Glass	FAIR	No Comments	- \$ 71
Interior	FAIR	No Comments	- \$ 702
Total Condition Adjustments			- \$ 3,297

THE DOAN GROUP uses condition inspection guidelines to determine the condition of key components of the loss vehicle prior to the loss. The guidelines describe physical characteristics for these key components, for the condition selected based upon age. Inspection Notes reflect observations from the appraiser regarding the loss vehicle's condition.

CCC makes dollar adjustments that reflect the impact the reported condition has on the value of the loss vehicle as compared to Average Private condition. These dollar adjustments are based upon interviews with dealerships across the United States.

COMPARABLE VEHICLES

COMPARABLE VEHICLES

Source	Vehicle	Price	Adjusted Comparable Value
Comp 1			
Source: Autotrader Drivetime Lakeland Lakeland, FL (863) 683-0066 41 Miles From Oakland, FL	2015 Ford Fusion S Fwd 4 2.5I Gasoline Sequential Mpi Odometer: 87,923 VIN: 1FA6P0G76F5106642 Stock #: 1060192818 Updated Date: 07/27/2022	\$ 16,395 (List)	\$ 12,418
Comp 2			
Source: Autotrader Subaru Of Daytona Daytona Beach, FL (877) 726-9426 52 Miles From Oakland, FL	2015 Ford Fusion S Fwd 4 2.5I Gasoline Sequential Mpi Odometer: 111,466 VIN: 3FA6P0G79FR275020 Stock #: 471444A Updated Date: 07/10/2022	\$ 13,670 (List)	\$ 11,327
Comp 3			
Source: Autotrader Courtesy Toyota Of Brandon Tampa, FL (813) 523-8649 61 Miles From Oakland, FL	2015 Ford Fusion S Fwd 4 2.5I Gasoline Sequential Mpi Odometer: 95,957 VIN: 3FA6P0G76FR256196 Stock #: CTB223189B Updated Date: 07/10/2022	\$ 14,999 (List)	\$ 11,262

Comparable vehicles used in the determination of the Base Vehicle Value are not intended to be replacement vehicles but are reflective of the market value, and may no longer be available for sale.

List Price is the sticker price of an inspected dealer vehicle and the advertised price for the advertised vehicle.

Take Price is the amount that the dealership will accept to sell the inspected vehicle, though a lower price may be obtainable through negotiation.

Distance is based upon a straight line between loss and comparable vehicle locations.

Adjusted Comparable Value represents the price of the comparable vehicle with adjustments for options, mileage, condition, and year/model/trim as compared to the loss vehicle.

A condition adjustment is also made to set the comparable vehicle to Average Private condition, which the loss vehicle is also compared to in the Vehicle Condition section.



REPORT SUMMARY



CLAIM INFORMATION

Owner	City Of Clarmont Oakland, FL 34760
Loss Vehicle	2015 Ford Fusion S FWD
Loss Incident Date	06/23/2022
Claim Reported	08/03/2022

The CCC ONE® Market Valuation Report reflects CCC Intelligent Solutions Inc.'s opinion as to the value of the loss vehicle, based on information provided to CCC by THE DOAN GROUP.

Loss vehicle has 4% greater than average mileage of 110,200.



INSURANCE INFORMATION

Report Reference Number	108355232
Claim Reference	VA2022105304
Adjuster	Harrell, Jasmine
Appraiser	Hossairati, Tony
Odometer	114,226
Last Updated	08/03/2022 03:24 PM



VALUATION SUMMARY

Base Vehicle Value	\$ 11,589.00
Condition Adjustment	- \$ 3,297.00
Adjusted Vehicle Value	\$ 8,292.00
Total	\$ 8,292.00

The total may not represent the total of the settlement as other factors (e.g. license and fees) may need to be taken into account.

BASE VEHICLE VALUE

This is derived per our Valuation methodology described on the next page.

ADJUSTED VEHICLE VALUE

This is determined by adjusting the Base Vehicle Value to account for the actual condition of the loss vehicle and certain other reported attributes, if any, such as refurbishments and after factory equipment.

Inside the Report

Valuation Methodology.....	2
Vehicle Information.....	3
Vehicle Condition.....	6
Comparable Vehicles.....	7
Valuation Notes.....	10
Supplemental Information.....	11

VALUATION METHODOLOGY

How was the valuation determined?

CLAIM INSPECTION



THE DOAN GROUP has provided CCC with the zip code where the loss vehicle is garaged, loss vehicle VIN, mileage, equipment, as well as loss vehicle condition, which is used to assist in determining the value of the loss vehicle.

DATABASE REVIEW



CCC maintains an extensive database of vehicles that currently are or recently were available for sale in the U.S. This database includes vehicles that CCC employees have physically inspected, as well as vehicles advertised for sale by dealerships or private parties. All of these sources are updated regularly.

SEARCH FOR COMPARABLES

When a valuation is created the database is searched and comparable vehicles in the area are selected. The zip code where the loss vehicle is garaged determines the starting point for the search. Comparable vehicles are similar to the loss vehicle based on relevant factors.



CALCULATE BASE VEHICLE VALUE

Adjustments to the price of the selected comparable vehicles are made to reflect differences in vehicle attributes, including mileage and options. Dollar adjustments are based upon market research.

Finally, the Base Vehicle Value is the weighted average of the adjusted values of the comparable vehicles based on the following factors:

- Source of the data (such as inspected versus advertised)
- Similarity (such as equipment, mileage, and year)
- Proximity to the loss vehicle's primary garage location
- Recency of information





VEHICLE INFORMATION

VEHICLE DETAILS

Location	OAKLAND, FL 34760
VIN	3FA6P0G78FR296327
Year	2015
Make	Ford
Model	Fusion
Trim	S
Body Style	FWD
Body Type	Sedan
Engine -	
Cylinders	4
Displacement	2.5L
Fuel Type	Gasoline
Carburation	Sequential MPI
Transmission	Automatic Transmission
Curb Weight	3431 lbs

Vehicles sold in the United States are required to have a manufacturer assigned Vehicle Identification Number(VIN). This number provides certain specifications of the vehicle.

Please review the information in the Vehicle Information Section to confirm the reported mileage and to verify that the information accurately reflects the options, additional equipment or other aspects of the loss vehicle that may impact the value.

VEHICLE HISTORY SUMMARY

Experian AutoCheck	No Title Problem Found
National Highway Traffic Safety Administration	12 Recalls



VEHICLE INFORMATION

VEHICLE EQUIPMENT

Odometer	114,226	
Transmission	Automatic Transmission	✓
Power	Power Steering	✓
	Power Brakes	✓
	Power Windows	✓
	Power Locks	✓
	Power Mirrors	✓
Decor/Convenience	Air Conditioning	✓
	Tilt Wheel	✓
	Cruise Control	✓
	Rear Defogger	✓
	Intermittent Wipers	✓
	Console/Storage	✓
	Overhead Console	✓
	Keyless Entry	✓
	Telescopic Wheel	✓
	Message Center	✓
Seating	Cloth Seats	✓
	Bucket Seats	✓
	Reclining/Lounge Seats	✓
Radio	AM Radio	✓
	FM Radio	✓
	Stereo	✓
	Search/Seek	✓
	CD Player	✓
	Steering Wheel Touch Controls	✓
	Auxiliary Audio Connection	✓
Wheels	Aluminum/Alloy Wheels	✓
Safety/Brakes	Air Bag (Driver Only)	✓
	Passenger Air Bag	✓
	Anti-lock Brakes (4)	✓
	4-wheel Disc Brakes	✓

To the left is the equipment of the loss vehicle that THE DOAN GROUP provided to CCC.


✓ **Standard** This equipment is included in the base configuration of the vehicle at time of purchase.

📄 **Additional** Equipment that is not Standard but was noted to be on the loss vehicle.

 VEHICLE INFORMATION

VEHICLE EQUIPMENT

Exterior/Paint/Glass	Front Side Impact Air Bags	✓
	Head/Curtain Air Bags	✓
	Backup Camera	✓
	Hands Free	✓
	Alarm	✓
	Traction Control	✓
	Stability Control	✓
	Dual Mirrors	✓
	Tinted Glass	✓
	Clearcoat Paint	✓

 

VEHICLE CONDITION

COMPONENT CONDITION

	Condition	Inspection Notes	Value Impact
Mechanical	FAIR	No Comments	- \$ 1,581
Tires	FAIR	No Comments	- \$ 238
Paint	FAIR	No Comments	- \$ 455
Body	FAIR	No Comments	- \$ 250
Glass	FAIR	No Comments	- \$ 71
Interior	FAIR	No Comments	- \$ 702
Total Condition Adjustments			- \$ 3,297

THE DOAN GROUP uses condition inspection guidelines to determine the condition of key components of the loss vehicle prior to the loss. The guidelines describe physical characteristics for these key components, for the condition selected based upon age. Inspection Notes reflect observations from the appraiser regarding the loss vehicle's condition.

CCC makes dollar adjustments that reflect the impact the reported condition has on the value of the loss vehicle as compared to Average Private condition. These dollar adjustments are based upon interviews with dealerships across the United States.

COMPARABLE VEHICLES

Options	Loss Vehicle	Comp 1	Comp 2	Comp 3
Odometer	114,226	87,923	111,466	95,957
Automatic Transmission	✓	✓	✓	✓
Power Steering	✓	✓	✓	✓
Power Brakes	✓	✓	✓	✓
Power Windows	✓	✓	✓	✓
Power Locks	✓	✓	✓	✓
Power Mirrors	✓	✓	✓	✓
Air Conditioning	✓	✓	✓	✓
Climate Control	✗	✗	✗	✓
Tilt Wheel	✓	✓	✓	✓
Cruise Control	✓	✓	✓	✓
Rear Defogger	✓	✓	✓	✓
Intermittent Wipers	✓	✓	✓	✓
Console/Storage	✓	✓	✓	✓
Overhead Console	✓	✓	✓	✓
Entertainment Center	✗	✗	✓	✓
Keyless Entry	✓	✓	✓	✓
Telescopic Wheel	✓	✓	✓	✓
Message Center	✓	✓	✓	✓
Cloth Seats	✓	✓	✓	✓
Bucket Seats	✓	✓	✓	✓
Reclining/Lounge Seats	✓	✓	✓	✓
AM Radio	✓	✓	✓	✓
FM Radio	✓	✓	✓	✓
Stereo	✓	✓	✓	✓
Search/Seek	✓	✓	✓	✓
CD Player	✓	✓	✓	✓
Steering Wheel Touch Controls	✓	✓	✓	✓
Auxiliary Audio Connection	✓	✓	✓	✓
Aluminum/Alloy Wheels	✓	✓	✓	✓
Drivers Side Air Bag	✓	✓	✓	✓
Passenger Air Bag	✓	✓	✓	✓
Anti-lock Brakes (4)	✓	✓	✓	✓
4-wheel Disc Brakes	✓	✓	✓	✓
Front Side Impact Air Bags	✓	✓	✓	✓
Head/Curtain Air Bags	✓	✓	✓	✓
Backup Camera	✓	✓	✓	✓
Hands Free	✓	✓	✓	✓
Alarm	✓	✓	✓	✓
Traction Control	✓	✓	✓	✓

Comp 1 Updated Date: 07/27/2022

2015 Ford Fusion S Fwd 4 2.5I

Gasoline Sequential Mpi

VIN 1FA6P0G76F5106642

Dealership Drivetime Lakeland

Telephone (863) 683-0066

Source Autotrader

Stock # 1060192818

Distance from Oakland, FL

41 Miles - Lakeland, FL

Comp 2 Updated Date: 07/10/2022

2015 Ford Fusion S Fwd 4 2.5I

Gasoline Sequential Mpi

VIN 3FA6P0G79FR275020

Dealership Subaru Of Daytona

Telephone (877) 726-9426

Source Autotrader

Stock # 471444A

Distance from Oakland, FL

52 Miles - Daytona Beach, FL

Comp 3 Updated Date: 07/10/2022

2015 Ford Fusion S Fwd 4 2.5I

Gasoline Sequential Mpi

VIN 3FA6P0G76FR256196

Dealership Courtesy Toyota Of Brandon

Telephone (813) 523-8649

Source Autotrader

Stock # CTB223189B

Distance from Oakland, FL

61 Miles - Tampa, FL

Comparable vehicles used in the determination of the Base Vehicle Value are not intended to be replacement vehicles but are reflective of the market value, and may no longer be available for sale.

List Price is the sticker price of an inspected dealer vehicle and the advertised price for the advertised vehicle.

Distance is based upon a straight line between loss and comparable vehicle locations.

¹The **Condition Adjustment** sets that comparable vehicle to Average Private condition, which the loss vehicle is also

COMPARABLE VEHICLES

Options	Loss Vehicle	Comp 1	Comp 2	Comp 3
Stability Control	✓	✓	✓	✓
Dual Mirrors	✓	✓	✓	✓
Tinted Glass	✓	✓	✓	✓
Clearcoat Paint	✓	✓	✓	✓
List Price		\$ 16,395	\$ 13,670	\$ 14,999
Adjustments:				
Options			- \$ 300	- \$ 300
Mileage		- \$ 2,202	- \$ 268	- \$ 1,662
Condition ¹		- \$ 1,775	- \$ 1,775	- \$ 1,775
Adjusted Comparable Value		\$ 12,418	\$ 11,327	\$ 11,262

compared to in the Vehicle Condition section.

COMPARABLE VEHICLES

ADDITIONAL COMPARABLE VEHICLES

Source	Vehicle	Price	Adjusted Comparable Value
Comp 4			
Source: Autotrader	2015 Ford Fusion S Fwd 4	\$ 15,534	\$ 11,029
Bill Currie Ford: Lifetime	2.5l Gasoline Sequential	(List)	
Warranty On New/used + 10 Yr	Mpi		
Roadside	Odometer: 80,003		
Tampa, FL	VIN: 3FA6P0G77FR211493		
(813) 357-6721	Stock #: FR211493		
65 Miles From Oakland, FL	Updated Date: 07/27/2022		

Additional Comparable Vehicles are in summary format, but are adjusted the same as those on the previous page.

Comparable vehicles used in the determination of the Base Vehicle Value are not intended to be replacement vehicles but are reflective of the market value, and may no longer be available for sale.

List Price is the sticker price of an inspected dealer vehicle and the advertised price for the advertised vehicle.

Distance is based upon a straight line between loss and comparable vehicle locations.



VALUATION NOTES

This Market Valuation Report has been prepared exclusively for use by THE DOAN GROUP, and no other person or entity is entitled to or should rely upon this Market Valuation Report and/or any of its contents. CCC is one source of vehicle valuations, and there are other valuation sources available.

Statutes concerning vehicle value include Florida Statute XXXVII - 626.9743.

SUPPLEMENTAL INFORMATION



EXPERIAN® AUTOCHECK® VEHICLE HISTORY REPORT

TITLE CHECK		RESULTS FOUND
Abandoned	✓	No Abandoned Record Found
Damaged	✓	No Damaged Record Found
Fire Damage	✓	No Fire Damage Record Found
Grey Market	✓	No Grey Market Record Found
Hail Damage	✓	No Hail Damage Record Found
Insurance Loss	✓	No Insurance Loss Record Found
Junk	✓	No Junk Record Found
Rebuilt	✓	No Rebuilt Record Found
Salvage	✓	No Salvage Record Found
EVENT CHECK		RESULTS FOUND
NHTSA Crash Test Vehicle	✓	No NHTSA Crash Test Vehicle Record Found
Frame Damage	✓	No Frame Damage Record Found
Major Damage Incident	✓	No Major Damage Incident Record Found
Manufacturer Buyback/Lemon	✓	No Manufacturer Buyback/Lemon Record Found
Odometer Problem	✓	No Odometer Problem Record Found
Recycled	✓	No Recycled Record Found
Water Damage	✓	No Water Damage Record Found
Salvage Auction	✓	No Salvage Auction Record Found
VEHICLE INFORMATION		RESULTS FOUND
Accident	📄	Accident Record Found
Corrected Title	✓	No Corrected Title Record Found
Driver Education	✓	No Driver Education Record Found
Fire Damage Incident	✓	No Fire Damage Incident Record Found
Lease	✓	No Lease Record Found
Lien	✓	No Lien Record Found
Livery Use	✓	No Livery Use Record Found
Government Use	📄	Government Use Record Found
Police Use	✓	No Police Use Record Found
Fleet	✓	No Fleet Record Found
Rental	✓	No Rental Record Found
Fleet and/or Rental	✓	No Fleet and/or Rental Record Found
Repossessed	✓	No Repossessed Record Found
Taxi use	✓	No Taxi use Record Found
Theft	✓	No Theft Record Found
Fleet and/or Lease	✓	No Fleet and/or Lease Record Found
Emissions Safety Inspection	✓	No Emissions Safety Inspection Record Found
Duplicate Title	✓	No Duplicate Title Record Found

CCC provides THE DOAN GROUP information reported by Experian regarding the **2015 Ford Fusion (3FA6P0G78FR296327)**. This data is provided for informational purposes. Unless otherwise noted in this Valuation Detail, CCC does not adjust the value of the loss vehicle based upon this information.

LEGEND :

- ✓ No Event Found
- 🚫 Event Found
- 📄 Information Needed

TITLE CHECK

THIS VEHICLE CHECKS OUT

AutoCheck's result for this loss vehicle show no significant title events. When found, events often indicate automotive damage or warnings associated with the vehicle.

EVENT CHECK

THIS VEHICLE CHECKS OUT

AutoCheck's result for this loss vehicle show no historical events that indicate a significant automotive problem. These problems can indicate past previous car damage, theft, or other significant problems.

VEHICLE INFORMATION

INFORMATION FOUND

AutoCheck found additional information on this vehicle. These records will provide more history for this loss vehicle

ODOMETER CHECK

THIS VEHICLE CHECKS OUT

AutoCheck's result for this loss vehicle show no indication of odometer rollback or tampering was found. AutoCheck determines odometer rollbacks by searching for records that indicate odometer readings less than a previously reported value. Other odometer events can report events of tampering, or possible odometer breakage.

SUPPLEMENTAL INFORMATION



FULL HISTORY REPORT RUN DATE: 08/03/2022

Below are the historical events for this vehicle listed in chronological order.

EVENT DATE	RESULTS FOUND	ODOMETER READING	DATA SOURCE	EVENT DETAIL
03/16/2015			Independent Source	VEHICLE MANUFACTURED AND SHIPPED TO DEALER
04/06/2015	CLERMONT, FL		Motor Vehicle Dept.	REGISTRATION EVENT/ RENEWAL
04/07/2015	FL	3	Motor Vehicle Dept.	ODOMETER READING FROM DMV
04/07/2015	CLERMONT, FL		Motor Vehicle Dept.	REGISTRATION EVENT/ RENEWAL
04/07/2015	CLERMONT, FL		Motor Vehicle Dept.	LOCAL GOVERNMENT
04/15/2015	CLERMONT, FL		Motor Vehicle Dept.	TITLE
05/31/2015			Manufacturer	MANUFACTURER SERVICE BULLETIN
06/23/2022	GROVELAND, FL		Police Report	ACCIDENT REPORTED
06/23/2022	FL		Police Report	AIR BAG DEPLOYED
06/23/2022	FL		Police Report	VEHICLE WAS TOWED

AUTOCHECK TERMS AND CONDITIONS:

Experian's Reports are compiled from multiple sources. It is not always possible for Experian to obtain complete discrepancy information on all vehicles; therefore, there may be other title brands, odometer readings or discrepancies that apply to a vehicle that are not reflected on that vehicle's Report. Experian searches data from additional sources where possible, but all discrepancies may not be reflected on the Report.

These Reports are based on information supplied to Experian by external sources believed to be reliable, BUT NO RESPONSIBILITY IS ASSUMED BY EXPERIAN OR ITS AGENTS FOR ERRORS, INACCURACIES OR OMISSIONS. THE REPORTS ARE PROVIDED STRICTLY ON AN "AS IS WHERE IS" BASIS, AND EXPERIAN FURTHER EXPRESSLY DISCLAIMS ALL WARRANTIES, EXPRESS OR IMPLIED, INCLUDING ANY IMPLIED WARRANTIES OF MERCHANTABILITY OR FITNESS FOR A PARTICULAR PURPOSE REGARDING THIS REPORT.

YOU AGREE TO INDEMNIFY EXPERIAN FOR ANY CLAIMS OR LOSSES, INCLUDING COSTS, EXPENSES AND ATTORNEYS FEES, INCURRED BY EXPERIAN ARISING DIRECTLY OR INDIRECTLY FROM YOUR IMPROPER OR UNAUTHORIZED USE OF AUTOCHECK VEHICLE HISTORY REPORTS.

Experian shall not be liable for any delay or failure to provide an accurate report if and to the extent which such delay or failure is caused by events beyond the reasonable control of Experian, including, without limitation, "acts of God", terrorism, or public enemies, labor disputes, equipment malfunctions, material or component shortages, supplier failures, embargoes, rationing, acts of local, state or national governments, or public agencies, utility or communication failures or delays, fire, earthquakes, flood, epidemics, riots and strikes.

These terms and the relationship between you and Experian shall be governed by the laws of the State of Illinois (USA) without regard to its conflict of law provisions. You and Experian agree to submit to the personal and exclusive jurisdiction of the courts located within the county of Cook, Illinois.

SUPPLEMENTAL INFORMATION



NHTSA VEHICLE RECALL

NHTSA Campaign ID : 14V736000

Mfg's Report Date : NOV 17, 2014

Component : POWER TRAIN:AUTOMATIC TRANSMISSION:CONTROL MODULE (TCM, PCM)

Potential Number Of Units Affected : 56479

Summary : Ford Motor Company (Ford) is recalling certain model year 2014-2015 Ford Fusion vehicles manufactured July 27, 2013, to October 31, 2014, 2015 Ford Fusion Hybrid vehicles manufactured February 24, 2014, to October 31, 2014, and 2015 Ford Fusion Energi vehicles manufactured July 14, 2014, to October 31, 2014. In the affected vehicles, the key may be able to be removed even while the transmission is not in Park. Thus, these vehicles fail to comply with the requirements of Federal Motor Vehicle Safety Standard (FMVSS) No. 114, "Theft Protection and Rollaway Prevention."

Consequence : If the key can be removed despite that the transmission is not in Park, a driver may think the vehicle is safety parked, when it is not, increasing the risk of a vehicle rollaway that could cause the vehicle to strike and injure the driver, other vehicle occupants, or bystanders.

Remedy : Ford will notify owners, and dealers will repair the vehicles, free of charge. The recall began on December 15, 2014. Owners may contact Ford customer service at 1-866-436-7332. Ford's number for this recall is 14C11.

Dates Of Manufacture : JUL 26, 2013 to OCT 30, 2014

Manufacturer Recall No. : 14C11

The National Highway Traffic Safety Administration has issued 12 safety related recall notices that may apply to the above valued vehicle.

NHTSA Campaign ID : 15V250000

Mfg's Report Date : APR 27, 2015

Component : STEERING:ELECTRIC POWER ASSIST SYSTEM

Potential Number Of Units Affected : 487301

Summary : Ford Motor Company (Ford) is recalling certain model year 2013-2015 Ford Fusion and Lincoln MKZ vehicles manufactured February 3, 2012, to March 20, 2015, and 2015 Ford Edge vehicles manufactured February 26, 2015, to February 28, 2015, and originally sold, or currently registered in, Connecticut, Delaware, Illinois, Indiana, Iowa, Maine, Maryland, Massachusetts, Michigan, Minnesota, Missouri, New Hampshire, New Jersey, New York, Ohio, Pennsylvania, Rhode Island, Vermont, West Virginia, Wisconsin and the District of Columbia. In the affected vehicles, snow or water containing road salt or other contaminants may corrode the electric power steering gear motor attachment bolts.

Consequence : If the bolts corrode, the steering gear motor may detach from the gear housing resulting in a loss of power steering assist. Loss of power steering assist would require a higher steering effort, especially at lower speeds, which may increase the risk of a crash.

SUPPLEMENTAL INFORMATION

Remedy : Ford will notify owners, and dealers will apply sealer and replace the steering gear motor bolts as required. If one or more of the steering gear motor attachment bolts are broken or missing, a new steering gear will be installed in the vehicle. These repairs will be performed free of charge. The recall began on June 24, 2015. Owners may contact Ford customer service at 1-866-436-7332. Ford's number for this recall is 15S14.

Dates Of Manufacture : FEB 02, 2012 to MAR 19, 2015

Manufacturer Recall No. : 15S14

NHTSA Campaign ID : 16V875000

Mfg's Report Date : DEC 04, 2016

Component : SEAT BELTS:FRONT

Potential Number Of Units Affected : 603392

Summary : Ford Motor Company (Ford) is recalling certain model year 2013-2016 Ford Fusion vehicles manufactured November 2, 2012, to July 31, 2014, and 2013-2015 Lincoln MKZ vehicles manufactured November 14, 2012, to July 31, 2014. In the event of a crash, heat from the deployment of a seat belt pretensioner may cause a front seat belt anchor cable to fail.

Consequence : If the driver or front passenger seatbelt cables cannot properly restrain the front seat occupants, they would be at an increased risk of injury.

Remedy : Ford will notify owners, and dealers will apply a protective coating to the seat belt cable, free of charge. The recall began May 16, 2017. Owners may contact Ford customer service at 1-866-436-7332. Ford's number for this recall is 16S42.

Dates Of Manufacture : NOV 01, 2012 to JUL 30, 2014

Manufacturer Recall No. : 16S42

NHTSA Campaign ID : 18V471000

Mfg's Report Date : JUL 15, 2018

Component : POWER TRAIN:AUTOMATIC TRANSMISSION:LEVER AND LINKAGE:FLOOR SHIFT

Potential Number Of Units Affected : 504182

Summary : Ford Motor Company (Ford) is recalling certain 2013-2014 Ford Escape, and 2013-2016 Ford Fusion vehicles, equipped with six-speed automatic transmissions. The bushing that attaches the transmission shifter cable to the transmission may degrade over time and cause the bushing to detach from the transmission. The condition could allow the driver to move the shift lever to Park and remove the ignition key, while the transmission may not be in Park, with no warning message or audible chime.

Consequence : If the vehicle is exited without the transmission being in Park and without the parking brake being applied, the vehicle may unexpectedly move, increasing the risk of a crash.

SUPPLEMENTAL INFORMATION

Remedy : Ford will notify owners, and dealers will replace the shifter cable bushing, free of charge. The recall began September 20, 2018. Owners may contact Ford customer service at 1-866-436-7332. Ford's number for this recall is 18S20. Note: Owners are directed to use the parking brake until the recall remedy repairs can be made.

Dates Of Manufacture : MAY 14, 2013 to AUG 30, 2015

Manufacturer Recall No. : 18S20

NHTSA Campaign ID : 19V362000

Mfg's Report Date : MAY 12, 2019

Potential Number Of Units Affected : 259182

Summary : Ford Motor Company (Ford) is recalling certain 2013-2016 Fusion vehicles equipped with 2.5 liter engines. The bushing that attaches the transmission shifter cable to the transmission may degrade over time and cause the bushing to detach from the transmission. The condition could allow the driver to move the shift lever to Park and remove the ignition key, while the transmission may not be in Park, with no warning message or audible chime.

Remedy : Ford will notify owners, and dealers will replace the shifter cable bushing, free of charge. The recall began September 10, 2019. Owners may contact Ford customer service at 1-866-436-7332. Ford's number for this recall is 19S16. Note: Owners are directed to use the parking brake until the recall remedy repairs can be made. This recall is an expansion of 18V471.

Dates Of Manufacture : FEB 08, 2012 to APR 03, 2016

Manufacturer Recall No. : 19S16

NHTSA Campaign ID : 19V632000

Mfg's Report Date : AUG 28, 2019

Potential Number Of Units Affected : 116160

Summary : Ford Motor Company (Ford) is recalling certain 2013-2016 Ford Fusion and Lincoln MKZ, 2015-2016 Ford Edge, and 2016 Lincoln MKX vehicles originally sold, or currently registered in Connecticut, Delaware, the District of Columbia, Illinois, Indiana, Iowa, Maine, Maryland, Massachusetts, Michigan, Minnesota, Missouri, New Hampshire, New Jersey, New York, Ohio, Pennsylvania, Rhode Island, Vermont, West Virginia, and Wisconsin. Road salt or other contaminants may corrode the electric power steering gear motor attachment bolts.

Consequence : If the bolts corrode, the steering gear motor may detach from the gear housing resulting in a loss of power steering assist, requiring a greater steering effort, especially at lower speeds, and increasing the risk of a crash.

Remedy : Ford will notify owners, and dealers will replace the steering gear motor bolts and apply a wax sealer. If any of the steering gear motor attachment bolts are broken or missing, a new steering gear will be installed in the vehicle. These repairs will be performed free of charge. The recall began October 18, 2019. Owners may contact Ford customer service at 1-866-436-7332. Ford's number for this recall is 19S26.

SUPPLEMENTAL INFORMATION

Dates Of Manufacture : AUG 13, 2012 to JUN 27, 2015

Manufacturer Recall No. : 19S26

NHTSA Campaign ID : 19V590000

Mfg's Report Date : AUG 11, 2019

Potential Number Of Units Affected : 103374

Summary : Ford Motor Company (Ford) is recalling certain 2015 Fusion and Lincoln MKZ vehicles. In the event of a crash, heat from the deployment of a seat belt pretensioner may cause a front seat belt anchor cable to fail.

Consequence : A failed seat belt anchor cable cannot properly restrain the front seat occupants, increasing their risk of injury.

Remedy : Ford will notify owners, and dealers will apply a protective coating to the seat belt cable, free of charge. The recall began September 9, 2019. Owners may contact Ford customer service at 1-866-436-7332. Ford's number for this recall is 19S25. Note: This recall is an expansion of a recall 16V-875.

Dates Of Manufacture : JUL 31, 2014 to JAN 29, 2015

Manufacturer Recall No. : 19S25

NHTSA Campaign ID : 20V177000

Mfg's Report Date : MAR 22, 2020

Component : LATCHES/LOCKS/LINKAGES:DOORS:LATCH

Potential Number Of Units Affected : 288110

Summary : Ford Motor Company (Ford) is recalling certain 2014-2015 Fiesta, 2014-2016 Fusion and Lincoln MKZ vehicles sold, or ever registered in Alabama, Arkansas, Arizona, California, Florida, Georgia, Hawaii, Louisiana, Mississippi, New Mexico, Nevada, Oklahoma, Oregon, South Carolina, Texas, Utah, Washington, Puerto Rico, American Samoa, Guam, the Northern Mariana Islands (Saipan), and the U.S. Virgin Islands. A component within the door latches may break making the doors difficult to latch and/or leading the driver or a passenger to believe a door is securely closed when, in fact, it is not.

Consequence : A door that is not securely latched could open while the vehicle is in motion, increasing the risk of injury to a vehicle occupant.

Remedy : Ford will notify owners, and Ford or Lincoln dealers will replace the side door latches, free of charge. The recall began September 21, 2020. Owners may contact Ford customer service at 1-866-436-7332. Ford's number for this recall is 20S15.

Manufacturer Recall No. : 20S15

NHTSA Campaign ID : 18V167000

Mfg's Report Date : MAR 11, 2018

Component : STEERING: STEERING WHEEL/HANDLE BAR

SUPPLEMENTAL INFORMATION

Potential Number Of Units Affected : 1301986

Summary : Ford Motor Company (Ford) is recalling certain 2014-2018 Lincoln MKZ and Ford Fusion vehicles. The steering wheel retaining bolt may loosen allowing the steering wheel to detach while driving.

Consequence : A steering wheel detachment can cause a loss of steering control, increasing the risk of a crash.

Remedy : Ford will notify owners, and dealers will replace the steering wheel bolt with a longer bolt, free of charge. Owners may contact Ford customer service at 1-866-436-7332. Ford's number for this recall is 18S08.

Dates Of Manufacture : JUL 24, 2013 to MAR 01, 2018

Manufacturer Recall No. : 18S08

NHTSA Campaign ID : 22V011000

Mfg's Report Date : JAN 12, 2022

Component : SERVICE BRAKES, HYDRAULIC:PEDALS AND LINKAGES

Potential Number Of Units Affected : 199085

Summary : Ford Motor Company (Ford) is recalling certain 2014-2015 Fusion, Lincoln MKZ, and 2015 Mustang vehicles originally sold or ever registered, in Texas, Louisiana, Mississippi, Alabama, Florida, Georgia, South Carolina, North Carolina, Virginia and Hawaii. Exposure to certain environmental conditions, such as high temperatures, high humidity, and salt air can cause the brake pedal bumper to corrode and separate from the brake pedal.

Consequence : A separated brake pedal bumper can cause the brake lights to illuminate continuously, causing confusion to other drivers and increasing the risk of a crash. On automatic transmission vehicles, a missing brake pedal bumper can allow the driver to shift the vehicle out of the "PARK" position without depressing the brake, allowing the vehicle to rollaway, increasing the risk of injury.

Remedy : Dealers will replace the brake pedal bumpers and clutch pedal bumpers, free of charge. Interim owner notification letters notifying owners of the safety risk were mailed on March 4, 2022. Owners may contact Ford customer service at 1-866-436-7332. Ford's number for this recall is 22S02.

Manufacturer Recall No. : 22S02

NHTSA Campaign ID : 22V413000

Mfg's Report Date : JUN 09, 2022

Component : POWER TRAIN:AUTOMATIC TRANSMISSION:GEAR POSITION INDICATION (PRNDL)

Potential Number Of Units Affected : 2925968

Summary : Ford Motor Company (Ford) is recalling certain 2013-2019 Escape, 2013-2018 C-Max, 2013-2016 Fusion, 2013-2021 Transit Connect, and 2015-2018 Edge vehicles. The bushing that attaches the shifter cable to the transmission may degrade or detach.

SUPPLEMENTAL INFORMATION

Consequence : A damaged or missing bushing may prevent the vehicle from shifting into the intended gear, and cause the vehicle to move in an unexpected direction. Additionally, the vehicle may roll after the driver selects the 'Park' position. Either scenario increases the risk of a crash or injury.

Remedy : Dealers will replace the under hood shift bushing and add a protective cap over the shift cable bushing, free of charge. Owner notification letters are expected to be mailed June 27, 2022. Owners may contact Ford customer service at 1-866-436-7332. Ford's number for this recall is 22S43.

Manufacturer Recall No. : 22S43

NHTSA Campaign ID : 18V592000

Mfg's Report Date : SEP 09, 2018

Component : EQUIPMENT:ELECTRICAL

Potential Number Of Units Affected : 49197

Summary : Ford Motor Company (Ford) is recalling certain 120V Convenience charge cords that were supplied with and sold for use with 2013-2015 Ford C-Max Energi and Fusion Energi vehicles and 2012-2015 Ford Focus Electric vehicles. Cords with part numbers FM58-10B706-AA, FM58-10B706-AB, FM58-10B706-AC, FM58-10B706-AD, FM58-10B706-AE and FM58-10B706-AF were manufactured without thermistors, and during vehicle charging, increased resistance in the house's outlet or wiring can cause the cord to overheat and melt.

Consequence : An overheated cord can increase the risk of a fire.

Remedy : Ford will notify owners, and dealers will replace the current cord with a new 120V convenience cord with a thermistor, free of charge. The recall began January 18, 2019. Owners may contact Ford customer service at 1-866-436-7332. Ford's number for this recall is 18S24.

Dates Of Manufacture : SEP 03, 2012 to MAR 14, 2015

Manufacturer Recall No. : 18S24

IMG_20220729_090353.jpg



IMG_20220729_090359.jpg



IMG 20220729 090457.jpg



IMG 20220729 090631.jpg



IMG_20220729_090637.jpg




IMG_20220729_090647.jpg



IMG 20220729 090733.jpg



IMG 20220729 090742.jpg

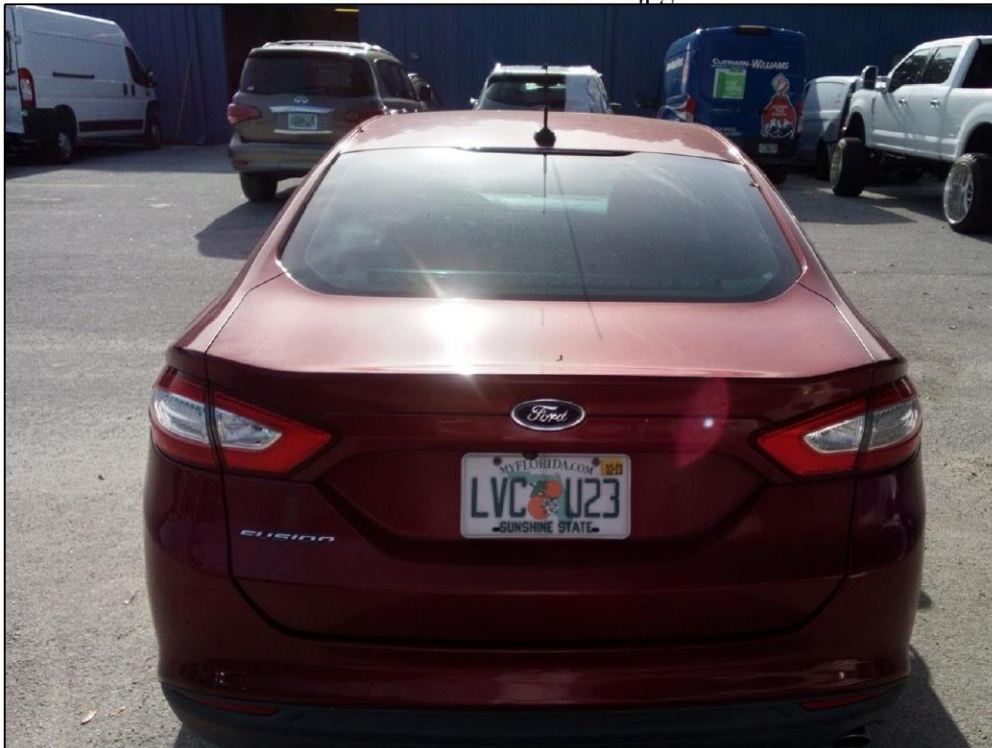

IMG 20220729 090750.jpg



IMG 20220729 090758.jpg




IMG 20220729 090819.jpg



IMG 20220729 090823.jpg



IMG_20220729_090828.jpg

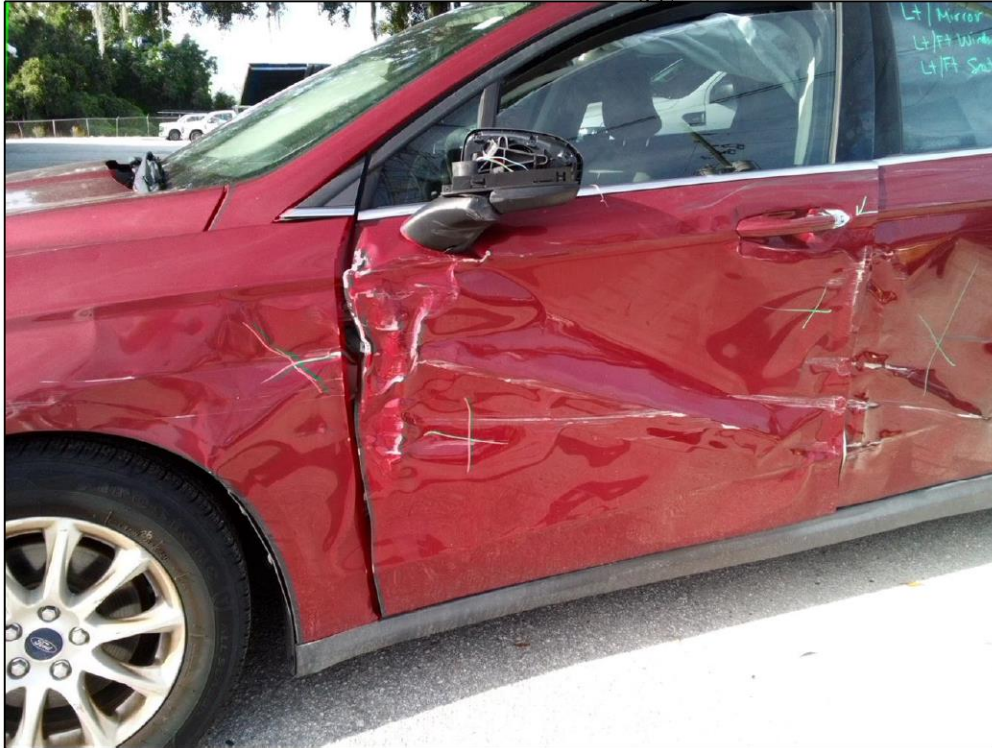

IMG_20220729_090832.jpg



IMG 20220729 090847.jpg




IMG 20220729 090850.jpg



IMG 20220729 090912.jpg



IMG 20220729 090915.jpg

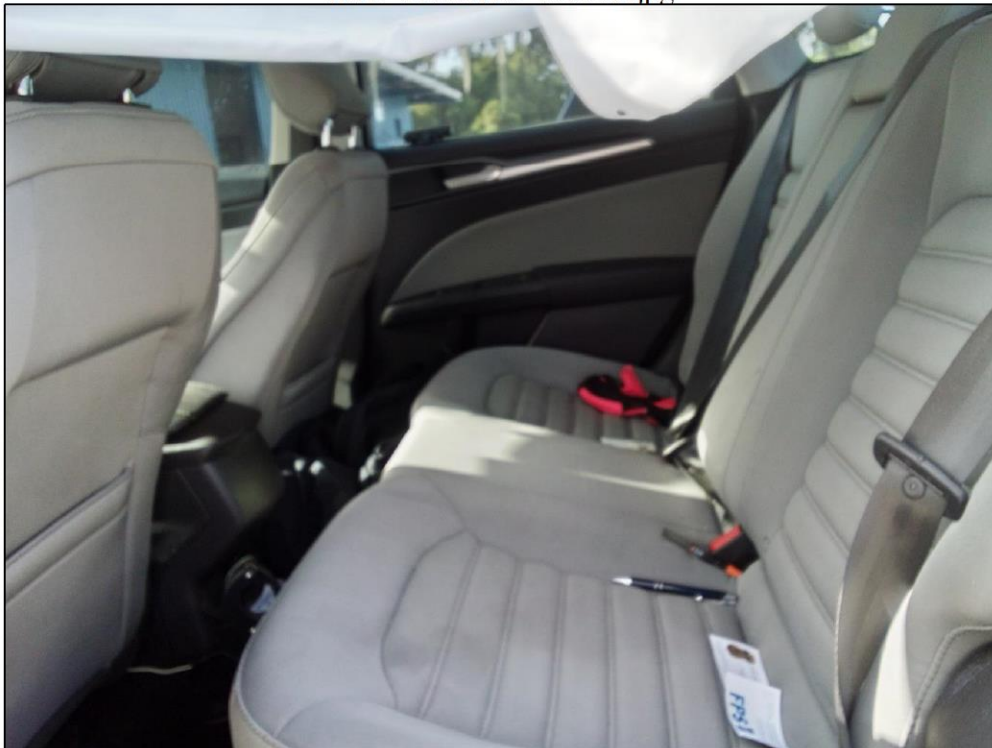

IMG 20220729 090946.jpg



IMG 20220729 090959.jpg



IMG 20220729 091011.jpg




IMG 20220729 091052.jpg



IMG 20220729 091110.jpg



IMG 20220729 091115.jpg

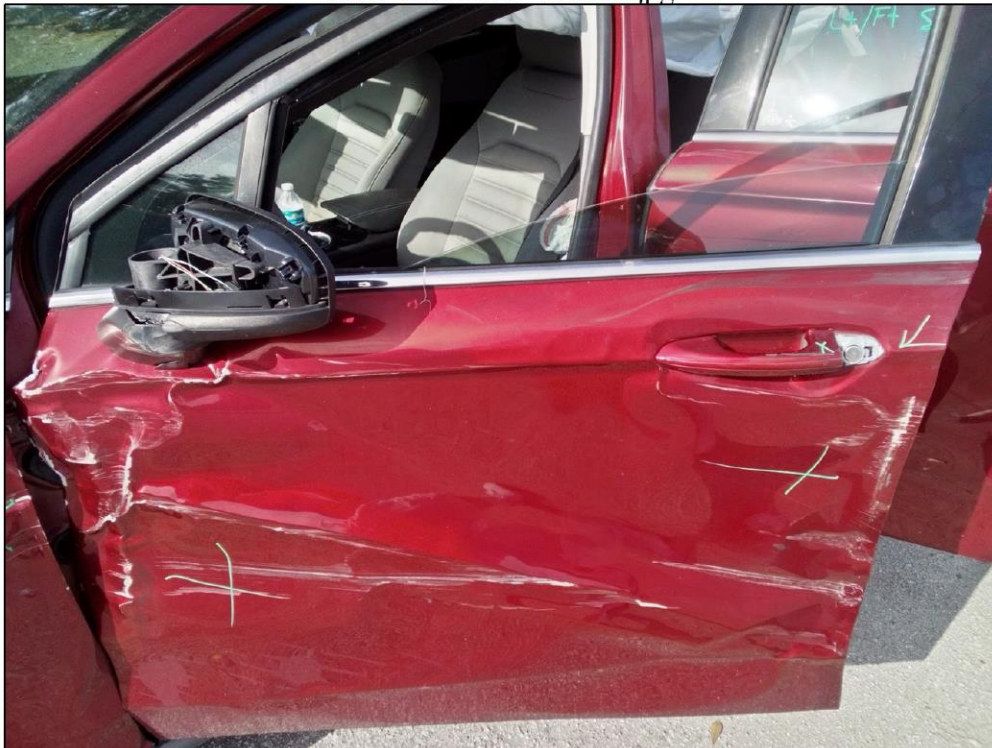

IMG 20220729 091123.jpg



IMG 20220729 091128.jpg




IMG 20220729 091158.jpg




IMG 20220729 091205.jpg



IMG_20220729_091212.jpg

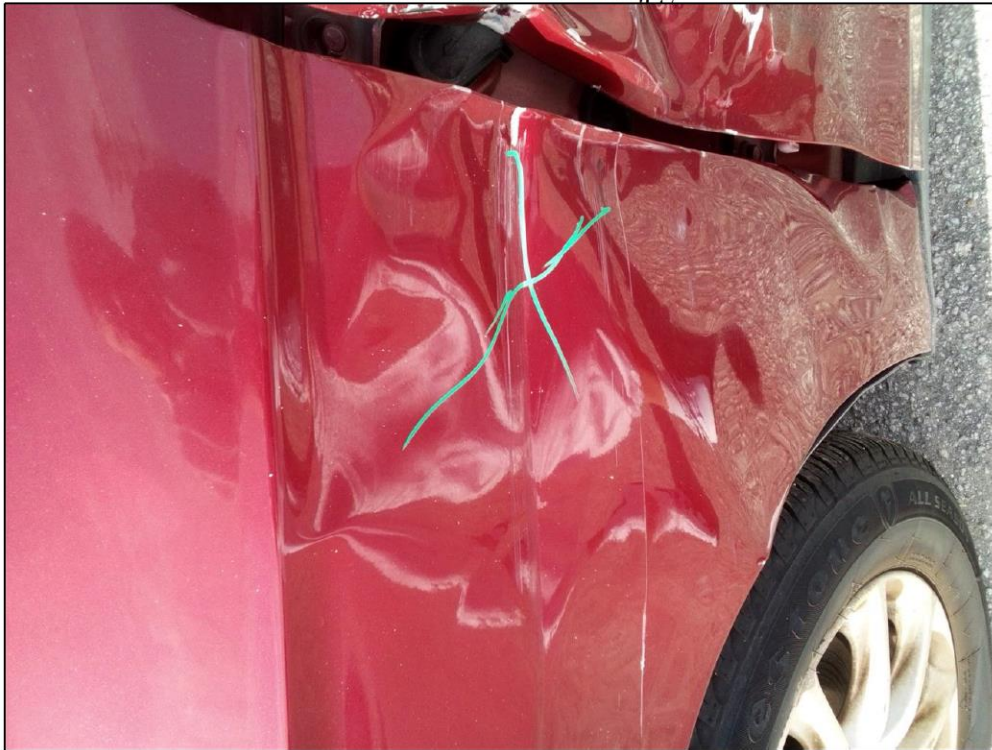


IMG_20220729_091221.jpg

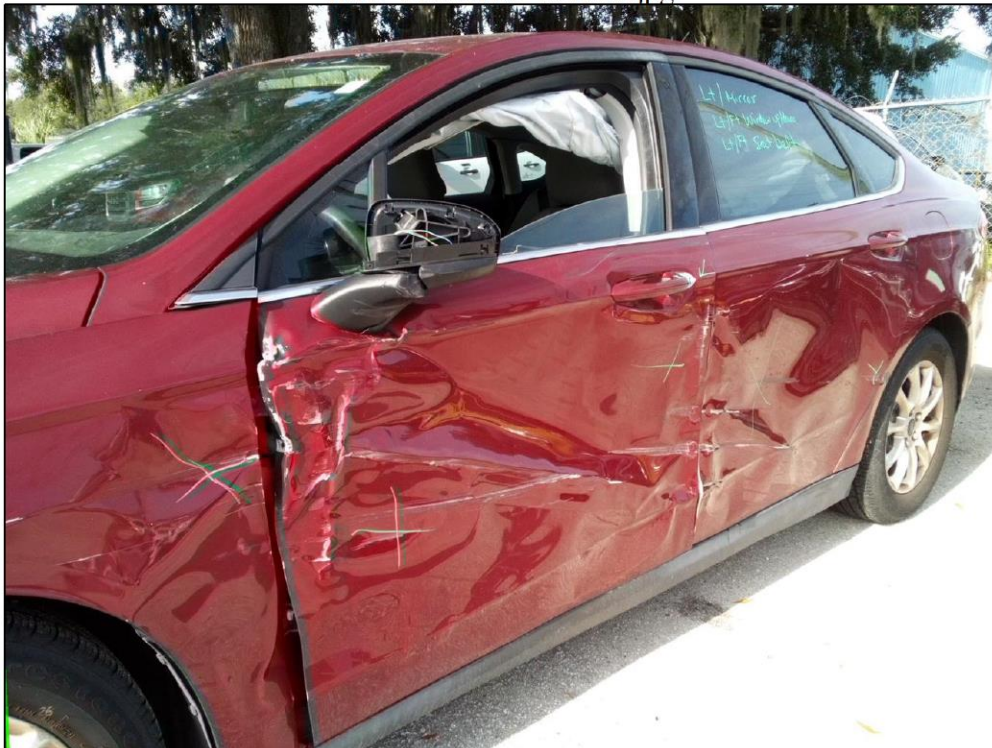

IMG 20220729 091234.jpg



IMG 20220729 091252.jpg

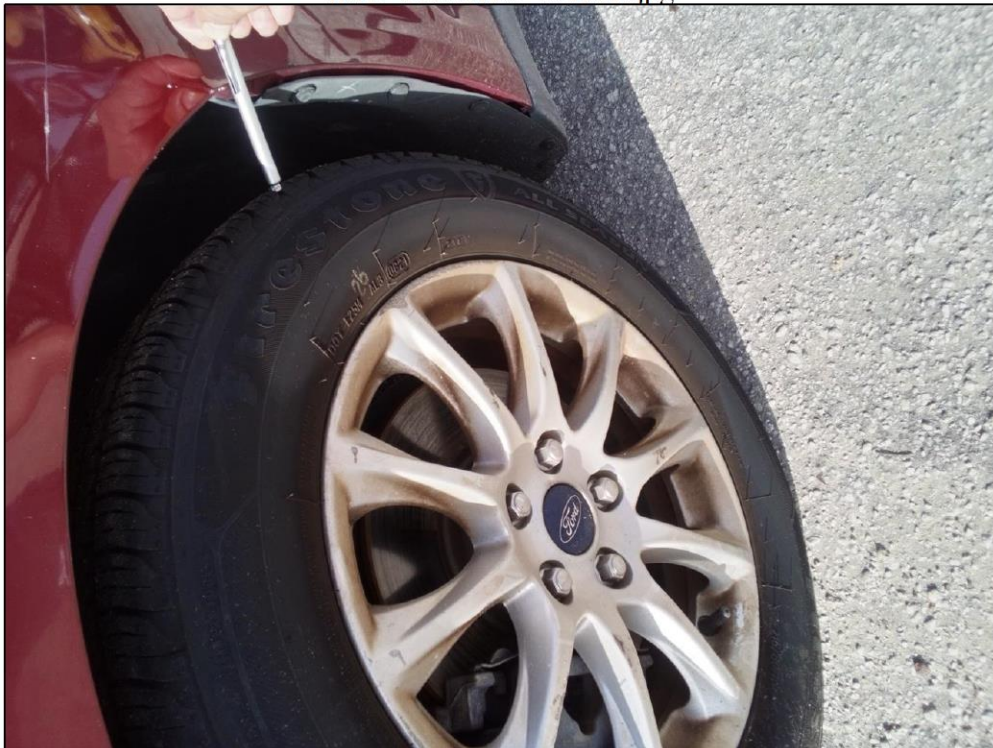

IMG_20220729_091303.jpg



IMG_20220729_091316.jpg



IMG 20220729 091327.jpg



IMG 20220729 091417.jpg



IMG 20220729 091422.jpg



IMG 20220729 091425.jpg



IMG 20220729 092150.jpg



IMG 20220729 092204.jpg





The Doan Group
5090 Highway 212
Covington, Georgia 30016
(888) 507-1163

Assignment Info
File# DG286870-TAM
Claim# VA2022105304
Date 08/09/2022

IMG 20220729 092207.jpg





PROPERTY DISPOSAL FORM

Dept. / Division: POLICE Property Tag #: UNKNOWN - TOTALED
Contact Person: Lt. Nick Bloom Phone: 852-536-8442
Year / Make / Model: 2015 Ford Fusion Vehicle No. 2208
Miles / Hours: 76,000 +/- Serial / VIN: 8FA6P0G78FR296327
Description of Property POLICE UNMARKED VEHICLE

☐ See attached form with multiple items listed. All items must include above information.

*****MUST CHECK ACTION BELOW (One Action Per Form)*****

- ☐ **CANNIBALIZED:** The equipment is in non-repairable condition but components parts of the equipment may be used to repair or replace parts on other pieces of equipment.
- ☐ **LOST / STOLEN:** Accidental loss or damage - disposition is unknown (Police report must be attached to this form).
- ☐ **TRADE-IN:** Returned to vendor. Submit any other information as to the asset(s) description, trade-in value, etc.
- ☐ **NON-REPAIRABLE:** A piece of equipment that is not repairable or not cost effective to repair.
- ☐ **OBSOLETE:** Refers to any item, material and software, which is of no use to the City or has expired its useful life.
- ☐ **SCRAP:** Any metallic material that can be dissolved to produce new metals.
- ☐ **ABANDONED:** Property which has been left behind by owner or unclaimed and recovered by the Police Department (abandoned property does not require City Council approval).
- ☒ **OTHER:** TOTAL LOSS DUE TO CRASH

Director Signature: [Signature]

Date: 8-30-22

*****This form must be sent to the Purchasing Department to dispose of property*****

Date Approved by City Council:

Agenda Item:

Method of Disposal:

Date Disposed:

Purchasing Director:

Date:

Munis Asset Number:

Revised 4/12/2017

[illegible]

[illegible]



PROPERTY DISPOSAL FORM

Dept. / Division: PURCHASING Property Tag #:
Contact Person: Freddy Suarez Phone: 352-241-7352
Year / Make / Model: 2010 / BizHub C360 Vehicle No.
Miles / Hours: Serial / VIN: ID: 9473-0059
Description of Property BizHub C360 Multifunction Machine

☐ See attached form with multiple items listed. All items must include above information.

*****MUST CHECK ACTION BELOW (One Action Per Form)*****

- ☐ **CANNIBALIZED:** The equipment is in non-repairable condition but components parts of the equipment may be used to repair or replace parts on other pieces of equipment.
- ☐ **LOST / STOLEN:** Accidental loss or damage - disposition is unknown (Police report must be attached to this form).
- ☐ **TRADE-IN:** Returned to vendor. Submit any other information as to the asset(s) description, trade-in value, etc.
- ☐ **NON-REPAIRABLE:** A piece of equipment that is not repairable or not cost effective to repair.
- ☒ **OBSOLETE:** Refers to any item, material and software, which is of no use to the City or has expired its useful life.
- ☐ **SCRAP:** Any metallic material that can be dissolved to produce new metals.
- ☐ **ABANDONED:** Property which has been left behind by owner or unclaimed and recovered by the Police Department (abandoned property does not require City Council approval).
- ☐ **OTHER:**

Director Signature: Date:

*****This form must be sent to the Purchasing Department to dispose of property*****

Date Approved by City Council: 9-13-22 Agenda Item:

Method of Disposal: Date Disposed:

Purchasing Director: Date:

Munis Asset Number:

Revised 4/12/2017



PROPERTY DISPOSAL FORM

Dept. / Division: P&R/EVENTS Property Tag #:
Contact Person: Alicia Cardarelli Phone: 352-708-5975
Year / Make / Model: Konica Minolta PF-P13 Vehicle No. 9478 6075
Miles / Hours: NA Serial / VIN: A4Y6WY1051334
Description of Property CCC - Full color printer/copier/scanner

☐ See attached form with multiple items listed. All items must include above information.

*****MUST CHECK ACTION BELOW (One Action Per Form)*****

- ☐ **CANNIBALIZED:** The equipment is in non-repairable condition but components parts of the equipment may be used to repair or replace parts on other pieces of equipment.
- ☐ **LOST / STOLEN:** Accidental loss or damage - disposition is unknown (Police report must be attached to this form).
- ☐ **TRADE-IN:** Returned to vendor. Submit any other information as to the asset(s) description, trade-in value, etc.
- ☐ **NON-REPAIRABLE:** A piece of equipment that is not repairable or not cost effective to repair.
- ☒ **OBSOLETE:** Refers to any item, material and software, which is of no use to the City or has expired its useful life.
- ☐ **SCRAP:** Any metallic material that can be dissolved to produce new metals.
- ☐ **ABANDONED:** Property which has been left behind by owner or unclaimed and recovered by the Police Department (abandoned property does not require City Council approval).
- ☐ **OTHER:**

Director Signature: 

Date: 8/9/22

*****This form must be sent to the Purchasing Department to dispose of property*****

Date Approved by City Council: 9-13-22

Agenda Item:

Method of Disposal:

Date Disposed:

Purchasing Director:

Date:

Munis Asset Number:

Revised 4/12/2017



CITY OF CLERMONT

AGENDA ITEM

Page 1 of 1

Meeting Date		
Tuesday, September 13, 2022		
Agenda Item Name		
Grant Acceptance		
Requested Action		
Request approval of Assistance to Firefighter Grant (AFG) for ballistic gear in the amount of \$29,540, and fitness equipment for Station 3 in the amount of \$10,000 for a total grant project of \$39,540. The Federal Share is \$35,945.45 with a cost-share to the City in the amount of \$3,594.55.		
Staff Report		
The Fire Department has been awarded an Assistance to Firefighter Grant (AFG) for ballistic gear in the amount of \$29,540, and fitness equipment for Station 3 in the amount of \$10,000 for a total grant project award of \$39,540. The Federal Share is \$35,945.45 with a cost-share to the City in the amount of \$3,594.55. The Fire Department is requesting the City Council to accept the grant with a cost share for the FY 2023 budget.		
Additional Analysis		
Fiscal Impact Summary		
The grant award of \$35,945.45 and City cost share in the amount of \$3,594.55 will be incorporated into the FY 2023 budget.		
Fiscal Impact	Fund Number and Description	Available Budget Amount
Exhibits Attached (copies of original agreements)		
1. FY21 AFG Welcome Letter_	FY21 AFG Welcome Letter_.docx	
2. FEMAGO - Application	FEMAGO - Application.pdf	



FEMA

AFG Grant Award FEMA Region IV Welcome Letter

REGION IV AFG TEAM

Vincent W. Ramm SR – (**Alabama, South Carolina, and Georgia**)

Vincent.rammsr@fema.dhs.gov

(229) 225-4965

Christopher Billingsley – (**North Carolina**)

Christopher.Billingsley@fema.dhs.gov

(770) 220-5607

Dee Roberts – (**Florida, Kentucky, and Tennessee**)

Dee.roberts@fema.dhs.gov

(770) 220-5391

Linda Keomanivong – (**Mississippi**)

Linda.keomanivong@fema.dhs.gov

(770) 220-5228

AFG Help Desk (866) 274-0960

FEMA GO Desk (877) 611-4700

Dear Grantee,

Congratulations on your FY 2021 Assistance to Firefighters Grant (AFG) award. On behalf of the Federal Emergency Management Agency (FEMA) Grant Programs Directorate and Region IV, we would like to introduce ourselves as your Region IV Fire Program Analyst/Specialists. We will serve as your primary points of contact for the AFG Program. Our goal is to work with you towards the successful completion of your grant award.

As part of the FY21 AFG award rollout, and for your benefit, we are offering Post Award Orientations (PAO) interview/coaching sessions with AFG recipients. This conversation is to confirm that you have an understanding of your roles and responsibilities during the 24-month Period of Performance. We will be hosting Post Award Orientation (PAO) Webinars via Zoom every 3 weeks. Invitation emails will be sent out to grantees. Although they are not mandatory, they are highly recommended for grantees that would like a refresher on proper grants management.

Recipients are strongly encouraged to review their award package in the FEMA GO system by opening the “attachment link” and select “View Award Package.” *Please review the “Negotiation Comments” in the Award Package for any changes from your original application and for information on the FEMA Environmental Planning and Historic Preservation (EHP) requirements. *You must complete the FEMA EHP Screening Form, if applicable, and receive approval from FEMA prior to beginning work on any project with a possible EHP impact. Failure to comply may result in funds being withheld.

Further guidance is provided in the current AFG FY21 Notice of Funding Opportunity (NOFO) which includes an introduction of expectations: <https://www.fema.gov/assistance-firefighters-grants-documents>. The AFG Frequently Asked Questions (FAQs) web link is listed here: <https://www.fema.gov/assistance-firefighters-grant-program-most-frequently-asked-questions>.

Lastly, if you are no longer the primary contact for your organization, please contact the AOR listed in your award in FEMA GO and update the contacts. We look forward to working with you to successfully implement your grant program. If you have any questions or concerns, please feel free to contact us.

Respectfully,
Your Region IV AFG Team

cc: Official Grant File

www.fema.gov

System for Award Management (SAM.gov) profile

Please identify your organization to be associated with this application.

All organization information in this section will come from the System for Award Management (SAM) profile for that organization.

CLERMONT FIRE DEPARTMENT

Information current from SAM.gov as of:	01/02/2022
UEI-EFT:	J1HAN6V7GQT7
DUNS (includes DUNS+4):	619250710
Employer Identification Number (EIN):	596000290
Organization legal name:	CLERMONT FIRE DEPARTMENT
Organization (doing business as) name:	
Mailing address:	439 W HWY 50 CLERMONT, FL 34711-3031
Physical address:	439 W HWY 50 CLERMONT, FL 34711-3031
Is your organization delinquent on any federal debt?	N
SAM.gov registration status:	Active as of 02/07/2021

☒ We have reviewed our bank account information on our SAM.gov profile to ensure it is up to date

Applicant information

Please provide the following additional information about the applicant.

Applicant name	Clermont Fire Department
----------------	---------------------------------

Main address of location impacted by this grant

Main address 1	439 W Hwy 50
Main address 2	
City	Clermont
State/territory	FL

Zip code **34711**

Zip extension **3031**

In what county/parish is your organization physically located? If you have more than one station, in what county/parish is your main station located? **Lake**

Applicant characteristics

The Assistance to Firefighters Grants Program's objective is to provide funding directly to fire departments and nonaffiliated EMS organizations or a State Fire Training Academy for the purpose of protecting the health and safety of the public and first responder personnel against fire and fire-related hazards. Please review the Notice of Funding Opportunity Announcement (NOFO) for information on available program areas and for more information on the evaluation process and conditions of award.

Please provide the following additional information about the applicant.

Applicant type: **Fire Department/Fire District**

Is this grant application a regional request? A regional request provides a direct regional and/or local benefit beyond your organization. You may apply for a regional request on behalf of your organization and any number of other participating eligible organizations within your region. **No**

What kind of organization do you represent? **All Paid/Career**

How many active firefighters does your department have who perform firefighting duties? **81**

How many of your active firefighters are trained to the level of Firefighter I or equivalent? **81**

How many of your active firefighters are trained to the level of Firefighter II or equivalent? **81**

Are you requesting training funds in this application to bring 100% of your firefighters into compliance with NFPA 1001? **No**

Which of the following standards does your organization meet regarding physicals? If physicals are not required then do not select any option. (optional)

☒ Meets NFPA or 1582 standard

☐ Meets NTSB or DOT standard

☐ Meets State/Local standard

How many members in your department are trained to the level of EMR or EMT, Advanced EMT or Paramedic? **83**

Does your department have a Community Paramedic program? **No**

How many stations are operated by your department? **4**

Does your organization protect critical infrastructure of the state? **Yes**

Please describe the critical infrastructure protected below.

In addition to multiple well sites and the water treatment plants, Clermont has two nearby airports, Hi-Acres Airport and Kings Field Airport. The Florida Turnpike System runs directly through the City of Clermont. The Florida Turnpike System includes the Mainline from Miami to Central Florida, as well as the Homestead Extension, the Sawgrass Expressway, the Seminole Expressway, the Southern Connector Extension of the Central Florida GreenWay, Veterans Expressway, the Suncoast Parkway, the Polk Parkway, the Western Beltway and the I-4 Connector. On average, 1.8 million motorists use Florida's Turnpike each day. Additionally, South Lake Hospital, a 180-acre health and wellness campus, featuring 170 beds, sits in the center of the City. AirCare uses the hospital as a base for one unit and has a large helipad at the facility that is used by multiple air ambulance companies. Clermont is also home to the National Training Center, providing training facilities for Olympians from all over the world. Florida's largest theme parks are all located within 20 miles of the City Limits.

Do you currently report to the National Fire Incident Reporting System (NFIRS)? You will be required to report to NFIRS for the entire period of the grant. **Yes**

Please enter your FDIN/FDID. **12051**

Do you offer live fire training? **Yes**

What is the total number of live fire training exercises conducted per year on average? **12**

Operating budget

What is your organizations operating budget (e.g., personnel, maintenance of apparatus, equipment, facilities, utility costs, purchasing expendable items, etc.) dedicated to expenditures for day-to-day activities for the current (at time of application) fiscal year, as well as the previous two fiscal years?

Current fiscal year: **2022**

Fiscal Year	Operating budget
2022	\$11,703,820.00
2021	\$11,049,347.00
2020	\$10,930,677.00

What percentage of the declared operating budget is **89** dedicated to personnel costs (salary, benefits, overtime costs, etc.)?

Does your department have any rainy day reserves, **No** emergency funds, or capital outlay?

What percentage of the declared operating budget is derived from the following	2022	2021	2020
Taxes	97	87	87
Bond issues	0	0	0
EMS billing	0	0	0
Grants	3	13	13
Donations	0	0	0
Fund drives	0	0	0

What percentage of the declared operating budget is derived from the following	2022	2021	2020
Fee for service	0	0	0
Other	0	0	0
Totals	100 %	100 %	100 %

Describe your financial need and how consistent it is with the intent of the AFG Program. Include details describing your organization's financial distress such as summarizing budget constraints, unsuccessful attempts to secure other funding, and proving the financial distress is out of your control.

The City has annexed and is in the process of annexing many acres of both developed and undeveloped land due to the financial struggles of the county in which Clermont sits. This annexation has already impacted our services within this past year. With the growth we are experiencing and will continue to experience, our overall budget struggles to keep up. In addition, the State of Florida has a plan in place that reduces property taxes, which in turn, significantly affects the budget of small municipalities. Over the past two years, hundreds of thousands have fled Puerto Rico due to natural disasters including a hurricane and earthquakes. Many of these refugees have settled in Central Florida, particularly in Clermont. Although the City continues to grow, most of the resident population is aging and on a fixed budget. Prior to the pandemic, sixteen percent of the community was below the poverty line and thirteen percent were unemployed. This number has grown exponentially, especially with the tourism and theme park employees who have been laid off. With our close proximity to the area theme parks, the reduction in tourism has greatly impacted our community. Known for our sporting events, most triathlons and other competitions have been cancelled due to COVID. The community counts on these tourism dollars. Many tax incentives have been offered to entice commercial growth, thus the City has not yet seen a significant increase in funds. Any financial gains the City is experiencing through growth is being used to improve infrastructure, including updating the water system to maintain pressure in growing areas, hydrants, street improvements and other projects critical to infrastructure. The

Department's current budget breaks down as follows: 87% Personnel, Wages, etc., 10% equipment and maintenance, and 3% savings for required future capital outlay. We do have a five year capital plan for apparatus replacement, but while monies have been set aside for a replacement engine, the City has placed the purchase on hold due to the impacts of COVID-19. The 2020 budget was significantly reduced last summer due to the COVID and three million was reduced from the 2021 budget. This reduction has cut ALL training funds for the staff as well as repair funds, minor equipment purchases, PPE replacement and more. The Clermont Fire Department is fiscally responsible and works diligently to maintain and plan for future vehicle replacement, station planning and PPE replacement.

In cases of demonstrated economic hardship, and upon the request of the grant applicant, the FEMA Administrator may grant an Economic Hardship Waiver. Is it your organization's intent to apply for an Economic Hardship Waiver?

No

Other funding sources

This fiscal year, are you receiving Federal funding from any other grant program for the same purpose for which you are applying for this grant?

No

This fiscal year, are you receiving Federal funding from any other grant program regardless of purpose?

Yes

Please provide an explanation for other funding sources in the space provided below.

Clermont Fire Department was recently awarded an AFG grant for a new compressor and fitness equipment for Station 1. Additionally, Clermont Fire Department was awarded an FP&S grant to purchase 200 smoke alarms.

Applicant and community trends

Please provide the following additional information about the applicant.

Injuries and fatalities	2021	2020	2019

Injuries and fatalities	2021	2020	2019
What is the total number of fire-related civilian fatalities in your jurisdiction over the last three calendar years?	0	0	0
What is the total number of fire-related civilian injuries in your jurisdiction over the last three calendar years?	2	1	0
What is the total number of line of duty member fatalities in your jurisdiction over the last three calendar years?	0	0	0
What is the total number of line of duty member injuries in your jurisdiction over the last three calendar years?	51	46	35
What is the total number of members with self-inflicted fatalities over the last three years?	0	0	0

How many vehicles does your organization have in each of the type or class of vehicle listed below? You must include vehicles that are leased or on long-term loan as well as any vehicles that have been ordered or otherwise currently under contract for purchase or lease by your organization but not yet in your possession.



Seated riding positions

The number of seated riding positions must be equal or greater than the total number of frontline and reserve apparatus. If there are zero frontline and zero reserve apparatus, the number of seated riding positions must be zero..

Type or class of vehicles	Number of frontline apparatus	Number of reserve apparatus	Number of seated riding positions
Engines or pumpers (pumping capacity of 750 gallons per minute (GPM) or greater and water capacity of 300 gallons or more): pumper, pumper/tanker, rescue/pumper, foam pumper, CAFS pumper, type I, type II engine urban interface.	2	2	8
Ambulances for transport and/or emergency response.	0	0	0
Tankers or tenders (water capacity of 1,000 gallons or more).	0	0	0
Aerial apparatus: aerial ladder truck, telescoping, articulating, ladder towers, platform, tiller ladder truck, quint.	2	1	12

Type or class of vehicles	Number of frontline apparatus	Number of reserve apparatus	Number of seated riding positions
Brush/quick attack (pumping capacity of less than 750 GPM and water carrying capacity of at least 300 gallons): brush truck, patrol unit (pickup w/ skid unit), quick attack unit, mini-pumper, type III engine, type IV engine, type V engine, type VI engine, type VII engine.	1	0	2
Rescue vehicles: rescue squad, rescue (light, medium, heavy), technical rescue vehicle, hazardous materials unit.	1	0	6
Additional vehicles: EMS chase vehicle, air/light unit, rehab units, bomb unit, technical support (command, operational support/supply), hose tender, salvage truck, ARFF (aircraft rescue firefighting), command/mobile communications vehicle.	2	0	10

How many ALS Response vehicles are in your fleet? **11**

Is your department facing a new risk, expanding service to a new area, or experiencing an increased call volume? **Yes**

Please explain how your department is facing a new risk, expanding service to a new area, or experiencing an increased call volume.

For the purposes of this grant application, the Clermont Fire Department is seeking funding to provide NFPA compliant Ballistic PPE for our on-duty crews to allow for a safer response to all types of hazards, including active threat situations. Currently, no members have such PPE but do have extensive training with local and countywide law enforcement to respond during such an incident. Clermont Fire Department has entered into a countywide agreement and adopted an Active Assailant Standard Operating Guideline that has been approved by all fire and law enforcement agencies. As part of this agreement, only those agencies with proper PPE will be called upon to respond during an active situation. Additionally, due to increased tensions over the past year, we have experienced an increase in threats of violence against our firefighters, including armed assailants in the station parking lot and a violent person attempting to gain access to fire administration during a mental crisis. Our request is for full sets of Ballistic PPE to include a vest, helmet, aid bag and tactical litter.

Community description

Please provide the following additional information about the community your organization serves.

Type of jurisdiction served **County**

What type of community does your organization serve? **Rural**

What is the square mileage of your first due response zone/jurisdiction served? **19**

What percentage of your primary response area is protected by hydrants? **100**

What percentage of your primary response area is for the following:	Percentage (must sum to 100%)
Agriculture, wildland, open space, or undeveloped properties	30
Commercial and industrial purposes	34
Residential purposes	36
Total	100

What is the permanent resident population of your first due response zone/jurisdiction served? **44301**

Do you have a seasonal increase in population? **Yes**

What is your seasonal increase in population (number of people)? **15000**

Please describe your organization and/or community that you serve.

The City of Clermont, previously known as the "Gem of the Hills", is approximately 22 miles west of Orlando and is conveniently accessible to Orlando and the theme park attractions. Clermont is primarily residential with a growing commercial base which includes major shopping, lodging and restaurants. With direct access to over 20 lakes and even more close by, Clermont is a fishing and water sports paradise. Recently, the City rebranded its image and became known as the "Choice of Champions" because of its

international reputation as the training ground for elite athletes. The combination of pristine lakes, rolling hills and warm climate makes it an ideal location to train for triathlons, track-and-field events, water sports and more. The City of Clermont Fire Department operates four stations to protect 19 square miles of property, including the Florida Turnpike and other critical infrastructure. Additionally, Clermont is home to many assisted living facilities, small care and group homes, schools, daycares and the National Training Center, featuring some of the most prominent Olympic hopefuls. Since 2000, the population of the City of Clermont has grown by over 25,000 people! With a permanent population of just over 40,000, resources are taxed as thousands more travel to Clermont via the Florida Turnpike.

Call volume

Summary	2020	2019	2018
Fire - NFIRS Series 100	102	120	96
Overpressure Rupture, Explosion, Overheat (No Fire) - NFIRS Series 200	6	8	5
Rescue & Emergency Medical Service Incident - NFIRS Series 300	4347	4800	4657
Hazardous Condition (No Fire) - NFIRS Series 400	90	96	82
Service Call - NFIRS Series 500	417	756	701
Good Intent Call - NFIRS Series 600	853	650	731
False Alarm & Falls Call - NFIRS Series 700	342	406	394
Severe Weather & Natural Disaster - NFIRS Series 800	5	2	1
Special Incident Type - NFIRS Series 900	2	21	11

Summary	2020	2019	2018
Total	6164	6859	6678

Fire

How many responses per year per category?	2020	2019	2018
"Structure Fire" (Of the NFIRS Series 100 calls, NFIRS Codes 111-120)	51	46	29
"Vehicle Fire" (Of the NFIRS Series 100 calls, NFIRS Codes 130-138)	13	22	33
"Vegetation Fire" (Of the NFIRS Series 100 calls, NFIRS Codes 140-143)	24	36	15
Total	88	104	77

Total acreage per year	2020	2019	2018
Total acreage of all vegetation fires	21	63	57

Rescue and emergency medical service incidents

How many responses per year per category?	2020	2019	2018
"Motor Vehicle Accidents" (Of the NFIRS Series 300 calls, NFIRS Codes 322-324)	387	499	579
"Extrications from Vehicles" (Of the NFIRS Series 300 calls, NFIRS Code 352)	1	6	2
"Rescues" (Of the NFIRS Series 300 calls, NFIRS Code 300, 351, 353-381)	14	102	699
EMS-BLS Response Calls	522	798	699
EMS-ALS Response Calls	3825	4800	4376
EMS-BLS Scheduled Transports	0	0	0
EMS-ALS Scheduled Transports	0	0	0

How many responses per year per category?	2020	2019	2018
Community Paramedic Response Calls	0	0	0
Total	4749	6205	6355

Mutual and automatic aid

How many responses per year per category?	2020	2019	2018
Amount of times the organization received Mutual Aid	7	8	7
Amount of times the organization received Automatic Aid	23	63	136
Amount of times the organization provided Mutual Aid	26	38	68
Amount of times the organization provided Automatic Aid	82	169	407
Of the Mutual and Automatic Aid responses, amount that were structure fires	13	2	7
Total	151	280	625

Grant request details

Are you requesting a Micro Grant? A Micro Grant is **No**
limited to \$50,000 in federal resources.

Grant request details Grand total: \$39,540.00

Program area: Operations and safety

Total requested for Wellness and fitness
programs activity: \$10,000.00

Total requested for Formal fitness and injury prevention program project: \$10,000.00

Exercise Equipment

QUANTITY	UNIT PRICE	TOTAL	BUDGET CLASS
1	\$10,000.00	\$10,000.00	Equipment

DESCRIPTION

The requested equipment includes loose weights, treadmill, multiple various-use pieces, kettlebells and more. These pieces have also been selected to allow for the maximum use of the space and to offer the biggest variety of exercises, allowing for multiple workout programs.

More Details for Formal fitness and injury prevention program.

Does your organization currently offer this activity? **Yes**

Will this program be mandatory? **Yes**

Will this program be offered to all? **Yes**

More Details for Wellness and fitness programs.

Narrative

Project Description

For the purposes of this grant application, the Clermont Fire Department is requesting \$10,000 to implement an organized fitness program at one of our outlying stations. We currently have a successful wellness program with equipment implemented at our headquarters station. While all members can travel to this location, we have one station that is significantly removed from their coverage area, leaving a gap in service coverage if they travel into town to participate. An integral part of our firefighters' operating safety depends on both their mental and physical fitness. At this time, Clermont Fire Department has a formalized medical program that includes an initial health screening, immunizations and a comprehensive annual physical program that includes cancer screenings. Each member is required to participate in all areas of screenings.

Additionally, the City of Clermont offers a wellness program with incentives for participation. Our department is part of an extensive network for mental health with trained peer team members ready at any time to offer support for any type of crisis. A survey of our members, an analysis of injury data and through coordination with our human resources department, the Clermont Fire Department would like to establish a formal fitness program. Currently, all staff is allowed workout time during each shift. In the past some crews traveled to local gyms, some worked out in the bays and others would run or workout inside the stations. With a hodgepodge of ideas, there have been numerous injuries and it has caused great concern that our members are exposed to carcinogenic and other harmful particulates in the bays. The purpose of our funding request is to create a safe, indoor workout area with specific multi-use pieces as part of a formal fitness program required for all members. This program will have oversight by our certified trainers with the goal to improve the overall wellness of our members, prevent time spent traveling to and from other locations, reduce injuries and have a consistent program that enhances the lives of our members. The equipment requested and the overall wellness screenings offered are consistent with the intent of this funding opportunity and the guidelines set forth by NFPA. The design and selection of equipment has been studied by certified trainers and professionals that work closely with public safety agencies. The equipment is specifically chosen to work areas that have high injury occurrences. The requested equipment includes loose weights, treadmill, multiple various-use pieces, kettlebells and more. These pieces have also been selected to allow for the maximum use of the space and to offer the biggest variety of exercises, allowing for multiple workout programs.

Cost/Benefit

The benefit to our department if this project is funded will ultimately be the opportunity to take a safer and more dependable approach to our emergency response. Firefighter safety will be

increased and the potential for injury will be decreased. Loss of work, loss of staff and loss of money greatly impacts our agency. Eliminating these will be a benefit, not only to our agency, but also to our community served. This high priority request is fiscally responsible and maximizes the funds for our staff of 100. The equipment requests has a life expectancy of 20 years. The costs of gym memberships, overtime, and injury leave is far more. The Clermont Fire Department has worked diligently to transition from a volunteer fire department and secure resources to combat hazards in our growing City. As the City has transitioned from orange groves to a growing population, the department has studied both historical and past events as well as codes to ensure firefighter safety. This includes minimum staffing requirements through the use of a SAFER grant and building related codes to ensure life and property safety. The Clermont Fire Department is fiscally responsible and believes the funding request is consistent with the goals and intent of this program.

Statement of Effect

The funding of this project will have an immediate impact on daily operations as it pertains to the safety and wellness of our personnel. By funding this project, we will be creating a significant cost savings on the costs associated with potential injuries and lost time resulting in overtime costs. The Clermont Fire Department is dedicated to protecting lives and property within the community, including multiple waterways, the Florida Turnpike System and vast wooded areas. With a rapid growing response area, growing residential and commercial base and newly annexed areas, the hazard potential continues to grow. The requested funding will help provide the necessary equipment to assist the firefighters in improving their physical and mental wellbeing and preparing them to respond to the increasing number of emergency calls. Confident, cautious and effective firefighters keep communities safe. In order for our firefighters to engage in firefighting activities they must have the proper physical and mental wellness. Firefighter safety is paramount to the

safety of the community served. Firefighters already take a great risk doing their jobs. Focusing on wellness will increase their protection and help to mitigate the risks associated with emergency response. Additionally, funding this request will impact the daily operations of not only the Clermont Fire Department, but also those surrounding jurisdictions who show interest in joining our program.

Project	Does your organization currently offer this activity?	Will this program be mandatory?	Will this program be offered to all?
Initial Physical Exam	Yes	Yes	Yes
Job Related Immunization Program	Yes	Yes	Yes
Periodic Physical Exam/Health Screening	Yes	Yes	Yes
Behavioral Health NFPA 1500 or equivalent	Yes	Yes	Yes
Cancer Screening Program/Equipment	Yes	Yes	Yes

Total requested for Personal Protective Equipment (PPE) activity: \$29,540.00

Ballistic PPE

QUANTITY	UNIT PRICE	TOTAL	BUDGET CLASS
14	\$2,110.00	\$29,540.00	Equipment

DESCRIPTION

For the purpose of this request, each kit includes a vest, helmet, goggles, aid bag and tactical litter.

More Details for Ballistic PPE.

What is the purpose of this request?

Upgrade technology to current standard

Is your department trained in the proper use of the PPE/SCBA being requested?

Yes

Are you requesting funding for training for this PPE/SCBA?

Yes

If you are not requesting training funds through this application, will you obtain training for this PPE/SCBA through other sources?

No

How many applicable members currently have specialized PPE that meets established standards?

0

What are the specific ages of the type of PPE you are requesting? (All PPE items in the current inventory must be accurately described and accounted for in this breakdown.)

Age (In years)	Current Inventory	Being Replaced
Less than 1	0	0
1	0	0
2	0	0
3	0	0
4	0	0
5	0	0
6	0	0
7	0	0
8	0	0

Age (In years)	Current Inventory	Being Replaced
9	0	0
10	0	0
11	0	0
12	0	0
13	0	0
14	0	0
15	0	0
16	0	0
17	0	0
18	0	0
19	0	0
20	0	0
21	0	0
22	0	0
23	0	0
24	0	0
25 or more	0	0

More Details for Personal Protective Equipment (PPE).

Narrative

Project Description

For the purposes of this grant application, the Clermont Fire Department is seeking funding to provide NFPA compliant Ballistic PPE for our on-duty crews to allow for a safer response to all types of hazards, including active threat situations. Currently, no members have such PPE but do have extensive training with local and countywide law enforcement to respond during such an incident. Clermont Fire Department has entered into a countywide agreement and adopted an Active Assailant Standard Operating Guideline that has been approved by all fire and law enforcement agencies. As part of this agreement, only those agencies with proper PPE will be called upon to respond during an active situation.

Additionally, due to increased tensions over the past year, we have experienced an increase in threats of violence against our firefighters, including armed assailants in the station parking lot and a violent person attempting to gain access to fire administration during a mental crisis. Our request is for \$29,540 for fourteen full sets of Ballistic PPE to include a vest, helmet, aid bag and tactical litter. While we do have more riding positions than requested and typically staff 25 per day on our first due apparatus, our policy calls for a specific number to respond to the hot zone at any given time. Over time we are hoping to add the additional riding positions and fire prevention staff to those who have this PPE, but feel that fourteen sets meets the training and response guidelines we have set forth for our members.

Cost/Benefit

The benefit to our department if this project is funded will ultimately be the opportunity to take a safer and more dependable approach to our emergency response. Firefighter safety will be increased and there will be a better tactical approach to how the Clermont Fire Department approaches an incident where the use of ballistic protection is required. If funded, this project will allow our firefighters to safely respond to critical incidents without concern for bodily harm particularly through shooting and/or stabbing threats. Time will be better spent facing emergencies and not waiting for

alternate resources in emergent situations where every second counts. This will allow a more effective response and will not leave the community unprotected with units traveling from outside of the city to help. This project is reasonably priced and utilizes some existing EMS equipment to reduce setup costs and new items are priced with government contract pricing to reduce costs. The Clermont Fire Department has worked diligently to transition from a volunteer fire department and secure resources to combat hazards in our growing City. As the City has transitioned from orange groves to a growing population, the department has studied both historical and past events as well as codes to ensure firefighter safety. This includes minimum staffing requirements through the use of a SAFER grant and building related codes to ensure life and property safety. The Clermont Fire Department is fiscally responsible and believes the funding request is consistent with the goals and intent of this program. Funding this high priority project will prevent taking monies from other critical areas such as bunker gear and SCBA replacement (all areas of high priority for this funding opportunity).

Statement of Effect

The Clermont Fire Department is dedicated to protecting lives and property within the community, including multiple waterways, the Florida Turnpike System and vast wooded areas. With a rapid growing response area, growing residential and commercial base and newly annexed areas, the hazard potential continues to grow. The requested funding will help provide the necessary equipment to assist the firefighters in safely responding to the increasing number of emergency calls. Confident, cautious and effective firefighters keep communities safe. In order for our firefighters to engage in all types of response activities they must have the proper equipment and that equipment must be able to perform the task at hand. Firefighter safety is paramount to the safety of the community served. Firefighters already take a great risk doing their jobs. Having reliable equipment will increase their protection and help to mitigate the risks

associated with emergency response. The funding of this project will have an immediate impact by offering a guarantee that each firefighter has additional protection when responding to unsecure areas where they are an active threat of violence. By funding this project, we will be creating a significant impact to the community, but also an impact on the costs associated with potential injuries. Additionally, funding this request will impact the daily operations of not only the Clermont Fire Department, but also those surrounding jurisdictions served through our Automatic and Mutual Aid agreements who have trained together in active threat response and share our same incident management plan.

Grant request summary

The table below summarizes the number of items and total cost within each activity you have requested funding for. This table will update as you change the items within your grant request details.

Grant request summary

Activity	Number of items	Total cost
Wellness and fitness programs	1	\$10,000.00
Personal Protective Equipment (PPE)	1	\$29,540.00
Total	2	\$39,540.00

Is your proposed project limited to one or more of the [following activities](#) ⓘ : Planning and development of policies or processes. Management, administrative, or personnel actions. Classroom-based training. Acquisition of mobile and portable equipment (not involving installation) on or in a building.

No

Please download the EHP Screening form available at <https://www.fema.gov/media-library/assets/documents/90195>. Once you have been awarded the grant and have accepted the award, please complete and send your screening form and attachments to GPDEHPinfo@fema.dhs.gov.

Filename	Date uploaded	Uploaded by	Label	Description	Action
----------	---------------	-------------	-------	-------------	--------

Budget summary

Budget summary

Object class categories	Total
Personnel	\$0.00
Fringe benefits	\$0.00
Travel	\$0.00
Equipment	\$39,540.00
Supplies	\$0.00
Contractual	\$0.00
Construction	\$0.00
Other	\$0.00
Total direct charges	\$39,540.00
Indirect charges	\$0.00
TOTAL	\$39,540.00
Non-federal resources	
Applicant	\$3,594.55
State	\$0.00
Other sources	\$0.00
Remarks	
Total Federal and Non-federal resources	
Federal resources	\$35,945.45

Object class categories	Total
Non-federal resources	\$3,594.55
TOTAL	\$39,540.00
Program income	\$0.00

Contact information

No

Secondary point of contact

Please provide a secondary point of contact for this grant.

The Authorized Organization Representative (AOR) who submits the application will be identified as the primary point of contact for the grant. Please provide one secondary point of contact for this grant below. The secondary contact can be members of the fire department or organizations applying for the grant that will see the grant through completion, are familiar with the grant application, and have the authority to make decisions on and to act upon this grant application. The secondary point of contact can also be an individual who assisted with the development, preparation, or review of the application.

William B Harrison Assistant Chief	Primary phone 3522412212 Work	Additional phones 3529891891 Mobile
wharrison@clermontfl.org	Fax 3522414904	

Assurance and certifications

OMB number: 4040-0007, Expiration date: 02/28/2022 [View burden statement](#)

SF-424B: Assurances - Non-Construction Programs

OMB Number: 4040-0007

Expiration Date: 02/28/2022

Certain of these assurances may not be applicable to your project or program. If you have any questions, please contact the awarding agency. Further, certain Federal awarding agencies may require applicants to certify to additional assurances. If such is the case, you will be notified.

As the duly authorized representative of the applicant, I certify that the applicant:

1. Has the legal authority to apply for Federal assistance and the institutional, managerial and financial capability (including funds sufficient to pay the non-Federal share of project cost) to ensure proper planning, management and completion of the project described in this application.
2. Will give the awarding agency, the Comptroller General of the United States and, if appropriate, the State, through any authorized representative, access to and the right to examine all records, books, papers, or documents related to the award; and will establish a proper accounting system in accordance with generally accepted accounting standards or agency directives.
3. Will establish safeguards to prohibit employees from using their positions for a purpose that constitutes or presents the appearance of personal or organizational conflict of interest, or personal gain.
4. Will initiate and complete the work within the applicable time frame after receipt of approval of the awarding agency.
5. Will comply with the Intergovernmental Personnel Act of 1970 (42 U.S.C. §§4728-4763) relating to prescribed standards for merit systems for programs funded under one of the 19 statutes or regulations specified in Appendix A of OPM's Standards for a Merit System of Personnel Administration (5 C.F.R. 900, Subpart F).
6. Will comply with all Federal statutes relating to nondiscrimination. These include but are not limited to: (a) Title VI of the Civil Rights Act of 1964 (P.L. 88-352) which prohibits discrimination on the basis of race, color or national origin; (b) Title IX of the Education Amendments of 1972, as amended (20 U.S.C. §§1681-1683, and 1685-1686), which prohibits discrimination on the basis of sex; (c) Section 504 of the Rehabilitation Act of 1973, as amended (29 U.S.C. §794), which prohibits discrimination on the basis of handicaps; (d) the Age Discrimination Act of 1975, as amended (42 U.S.C. §§6101-6107), which prohibits discrimination on the basis of age; (e) the Drug Abuse Office and Treatment Act of 1972 (P.L. 92-255), as amended, relating to nondiscrimination on the basis of drug abuse; (f) the Comprehensive Alcohol Abuse and Alcoholism Prevention, Treatment and Rehabilitation Act of 1970 (P.L. 91-616), as amended, relating to nondiscrimination on the basis of alcohol abuse or alcoholism; (g) §§523 and 527 of the Public Health Service Act of 1912 (42 U.S.C. §§290 dd-3 and 290 ee- 3), as amended, relating to confidentiality of alcohol and drug abuse patient records; (h) Title VIII of the Civil Rights Act of 1968 (42 U.S.C. §§3601 et seq.), as amended, relating to nondiscrimination in the sale, rental or financing of housing; any other nondiscrimination provisions in the specific statute(s) under which application for Federal assistance is being made; and, (j) the requirements of any other nondiscrimination statute(s) which may apply to the application.
7. Will comply, or has already complied, with the requirements of Titles II and III of the Uniform Relocation Assistance and Real Property Acquisition Policies Act of 1970 (P.L. 91-646) which provide for fair and equitable treatment of persons displaced or whose property is acquired as a result of Federal or federally-assisted programs. These requirements apply to all interests in real property acquired for project purposes regardless of Federal participation in purchases.
8. Will comply, as applicable, with provisions of the Hatch Act (5 U.S.C. §§1501-1508 and 7324-7328) which limit the political activities of employees whose principal employment activities are funded in

whole or in part with Federal funds.

9. Will comply, as applicable, with the provisions of the Davis-Bacon Act (40 U.S.C. §§276a to 276a-7), the Copeland Act (40 U.S.C. §276c and 18 U.S.C. §874), and the Contract Work Hours and Safety Standards Act (40 U.S.C. §§327-333), regarding labor standards for federally-assisted construction subagreements.
10. Will comply, if applicable, with flood insurance purchase requirements of Section 102(a) of the Flood Disaster Protection Act of 1973 (P.L. 93-234) which requires recipients in a special flood hazard area to participate in the program and to purchase flood insurance if the total cost of insurable construction and acquisition is \$10,000 or more.
11. Will comply with environmental standards which may be prescribed pursuant to the following: (a) institution of environmental quality control measures under the National Environmental Policy Act of 1969 (P.L. 91-190) and Executive Order (EO) 11514; (b) notification of violating facilities pursuant to EO 11738; (c) protection of wetlands pursuant to EO 11990; (d) evaluation of flood hazards in floodplains in accordance with EO 11988; (e) assurance of project consistency with the approved State management program developed under the Coastal Zone Management Act of 1972 (16 U.S.C. §§1451 et seq.); (f) conformity of Federal actions to State (Clean Air) Implementation Plans under Section 176(c) of the Clean Air Act of 1955, as amended (42 U.S.C. §§7401 et seq.); (g) protection of underground sources of drinking water under the Safe Drinking Water Act of 1974, as amended (P.L. 93-523); and, (h) protection of endangered species under the Endangered Species Act of 1973, as amended (P.L. 93-205).
12. Will comply with the Wild and Scenic Rivers Act of 1968 (16 U.S.C. §§1271 et seq.) related to protecting components or potential components of the national wild and scenic rivers system.
13. Will assist the awarding agency in assuring compliance with Section 106 of the National Historic Preservation Act of 1966, as amended (16 U.S.C. §470), EO 11593 (identification and protection of historic properties), and the Archaeological and Historic Preservation Act of 1974 (16 U.S.C. §§469a-1 et seq.).
14. Will comply with P.L. 93-348 regarding the protection of human subjects involved in research, development, and related activities supported by this award of assistance.
15. Will comply with the Laboratory Animal Welfare Act of 1966 (P.L. 89-544, as amended, 7 U.S.C. §2131 et seq.) pertaining to the care, handling, and treatment of warm blooded animals held for research, teaching, or other activities supported by this award of assistance.
16. Will comply with the Lead-Based Paint Poisoning Prevention Act (42 U.S.C. §§4801 et seq.) which prohibits the use of lead-based paint in construction or rehabilitation of residence structures.
17. Will cause to be performed the required financial and compliance audits in accordance with the Single Audit Act Amendments of 1996 and OMB Circular No. A-133, "Audits of States, Local Governments, and Non-Profit Organizations."
18. Will comply with all applicable requirements of all other Federal laws, executive orders, regulations, and policies governing this program.
19. Will comply with the requirements of Section 106(g) of the Trafficking Victims Protection Act (TVPA) of 2000, as amended (22 U.S.C. 7104) which prohibits grant award recipients or a sub-recipient from (1) Engaging in severe forms of trafficking in persons during the period of time that the award is in effect (2) Procuring a commercial sex act during the period of time that the award is in effect or (3) Using forced labor in the performance of the award or subawards under the award.

Certifications regarding lobbying

OMB Number: 4040-0013

Expiration Date: 02/28/2022

Certification for Contracts, Grants, Loans, and Cooperative Agreements

The undersigned certifies, to the best of his or her knowledge and belief, that:

1. No Federal appropriated funds have been paid or will be paid, by or on behalf of the undersigned, to any person for influencing or attempting to influence an officer or employee of an agency, a Member of Congress, an officer or employee of Congress, or an employee of a Member of Congress in connection with the awarding of any Federal contract, the making of any Federal grant, the making of any Federal loan, the entering into of any cooperative agreement, and the extension, continuation, renewal, amendment, or modification of any Federal contract, grant, loan, or cooperative agreement.
2. If any funds other than Federal appropriated funds have been paid or will be paid to any person for influencing or attempting to influence an officer or employee of any agency, a Member of Congress, an officer or employee of Congress, or an employee of a Member of Congress in connection with this Federal contract, grant, loan, or cooperative agreement, the undersigned shall complete and submit Standard Form-LLL, "Disclosure of Lobbying Activities," in accordance with its instructions.
3. The undersigned shall require that the language of this certification be included in the award documents for all subawards at all tiers (including subcontracts, subgrants, and contracts under grants, loans, and cooperative agreements) and that all subrecipients shall certify and disclose accordingly. This certification is a material representation of fact upon which reliance was placed when this transaction was made or entered into. Submission of this certification is a prerequisite for making or entering into this transaction imposed by section 1352, title 31, U.S. Code. Any person who fails to file the required certification shall be subject to a civil penalty of not less than \$10,000 and not more than \$100,000 for each such failure.

Statement for Loan Guarantees and Loan Insurance

The undersigned states, to the best of his or her knowledge and belief, that:

If any funds have been paid or will be paid to any person for influencing or attempting to influence an officer or employee of any agency, a Member of Congress, an officer or employee of Congress, or an employee of a Member of Congress in connection with this commitment providing for the United States to insure or guarantee a loan, the undersigned shall complete and submit Standard Form-LLL, "Disclosure of Lobbying Activities," in accordance with its instructions. Submission of this statement is a prerequisite for making or entering into this transaction imposed by section 1352, title 31, U.S. Code. Any person who fails to file the required statement shall be subject to a civil penalty of not less than \$10,000 and not more than \$100,000 for each such failure.

OMB number: 4040-0013, Expiration date: 02/28/2022 [View burden statement](#)

SF-LLL: Disclosure of Lobbying Activities

OMB Number: 4040-0013

Expiration Date: 02/28/2022

Complete only if the applicant is required to do so by 44 C.F.R. part 18. Generally disclosure is required when applying for a grant of more than \$100, 000 and if any funds other than Federal appropriated funds have been paid or will be paid to any person for influencing or attempting to influence an officer or employee of any agency, a Member of Congress, an officer or employee of Congress, or an employee of a Member of Congress in connection with this Federal contract, grant, loan, or cooperative agreement, the undersigned shall complete and submit Standard Form-LLL, "Disclosure Form to Report Lobbying," in accordance with its instructions. Further, the recipient shall file a disclosure form at the end of each calendar quarter in which there occurs any event described in 44 C.F.R. § 18.110(c) that requires disclosure or that materially affects the accuracy of the information contained in any disclosure form previously filed by the applicant.

The applicant is not currently required to submit the SF-LLL.

Notice of funding opportunity

I certify that the applicant organization has consulted the appropriate Notice of Funding Opportunity and that all requested activities are programmatically allowable, technically feasible, and can be completed within the award's Period of Performance (POP).

Accuracy of application

I certify that I represent the organization applying for this grant and have reviewed and confirmed the accuracy of all application information submitted. Regardless of intent, the submission of information that is false or misleading may result in actions by FEMA that include, but are not limited to: the submitted application not being considered for award, enforcement actions taken against an existing award pending investigation or review, or referral to the DHS Office of Inspector General.

Authorized Organizational Representative for the grant

By signing this application, I certify that I understand that inputting my password below signifies that I am the identified Authorized Organization Representative for this grant. Further, I understand that this electronic signature shall bind the organization as if the application were physically signed and filed.

Authorization to submit application on behalf of applicant organization

By signing this application, I certify that I am either an employee or official of the applicant organization and am authorized to submit this application on behalf of my organization; or, if I am not an employee or official of the applicant organization, I certify that the applicant organization is aware I am submitting this application on its behalf, that I have written authorization from the applicant organization to submit this application on their behalf, and that I have provided contact information for an employee or official of the applicant organization in addition to my contact information.



CITY OF CLERMONT

AGENDA ITEM

Page 1 of 1

Meeting Date		
Tuesday, September 13, 2022		
Agenda Item Name		
Proposal Award		
Requested Action		
Requesting approval of term contract between the City of Clermont and American Janitorial, Inc. to provide janitorial services to City Hall, Clermont City Center, and the Public Works building.		
Staff Report		
The evaluation committee recommends approval of the above action. The Procurement Services Department issued a Request for Proposal (RFP) number 22-028 on June 14, 2022, to obtain the services of a qualified company to provide janitorial services to City Hall, Clermont City Center, and the Public Works building. The RFP was fully competed, advertised, and complies with the City of Clermont Procurement Services Policy. There were eleven (11) responses to the RFP. An evaluation committee composed of five (5) City staff members (four voting members and one non-voting member) reviewed, scored, and ranked the proposals. American Janitorial, Inc. was the top-ranked company selected for their experience. American Janitorial, Inc. is the current contract holder for janitorial services at these locations and their new contract price is \$3,336 less than the current contract. The level of service chosen by the Evaluation Committee was the second option, which excluded the cleaning of office areas. This is the same level of service as in the current contract. The award recommendation is being made to the most qualified respondent, American Janitorial, Inc. The award includes an initial three-year agreement with an additional three one-year renewals at the option of the city.		
Additional Analysis		
Fiscal Impact Summary		
The fiscal impact of \$67,644 is included in the fiscal FY 23 proposed budget. Department Account Code City Hall - 10519-53402, Clermont City Center - 10574-53402-19100, and Public Works - 10549-53402		
Fiscal Impact	Fund Number and Description	Available Budget Amount
Exhibits Attached (copies of original agreements)		
1. RFP 22-028 Evaluation Summary	RFP 22-028 Evaluation Summary.pdf	
2. RFP 22-028 Award Recommendation	RFP 22-028 Award Recommendation.pdf	
3. Cost of Services	Cost of Services.pdf	



EVALUATION TABULATION

EVAL No. RFP 22-028

Janitorial Services for City Hall, Clermont City Center, and Public Works

RESPONSE DEADLINE: undefined at TBD

Report Generated: Tuesday, August 23, 2022

EVALUATORS

Name	Title
Brian Forman	Parks and Recreation Director
Joe McMahon	Public Services Manager
Nadine Ohlinger	Human Resources Director
Lisa Widican	Building Services Director
Freddy Suarez	Procurement Services Director (non-voting)

AGGREGATE SCORES SUMMARY

Vendor	Evaluator 1	Evaluator 2	Evaluator 3	Evaluator 4	Total Score (Max Score 100)
American Janitorial, Inc.	88.5	90	89.5	90.5	89.63
Southern Cleaning Service, Inc.	94.5	79	75.5	73.5	80.63
Gemilang Solutions, LLC.	85	73	95	59	78
Florida Cleaning Systems, Inc. d/b/a FCS Facility Services	82.5	77.5	77	60.5	74.38
High Sources, Inc.	79.5	72	80.5	61.5	73.38

EVALUATION TABULATION

EVAL No. RFP 22-028

Janitorial Services for City Hall, Clermont City Center, and Public Works

Vendor	Evaluator 1	Evaluator 2	Evaluator 3	Evaluator 4	Total Score (Max Score 100)
Padegenis Cleaning, Inc.	75	64	63.5	74.5	69.25
Clean Space, Inc.	71	64	77	64.5	69.13
Emerald Facility Management, LLC.	89.5	48.5	55.5	66	64.88
Well Done Services, LLC.	74	47.5	59	49.5	57.5
Omega Maintenance Company	39	49	67	46	50.25
National Trading Group, LLC.	12	3.5	16	9.5	10.25

VENDOR SCORES BY EVALUATION CRITERIA

Vendor	TAB A - Introduction Letter 0-10 Points 10 Points (10%)	TAB B - License and Insurance 0-5 Points 5 Points (5%)	TAB C - Company Background 0-10 Points 10 Points (10%)	TAB D - Company Project Experience 0-10 Points 15 Points (15%)	TAB E - Personnel Experience 0-10 Points 15 Points (15%)	TAB F - Methodology and Approach 0-10 Points 15 Points (15%)	TAB G - Cost of Services 0-10 Points 15 Points (15%)	TAB H - Business Location 0-5 Points 5 Points (5%)	TAB I - Quality of Submittal 0-10 Points 10 Points (10%)	Total Score (Max Score 100)
American Janitorial, Inc.	9.5	5	9.8	9.5	8.5	8.5	7.3	5	9.8	89.63
Southern Cleaning Service, Inc.	8.5	4.8	8.8	7.3	8.3	8.3	8.5	2.3	8	80.63
Gemilang Solutions, LLC.	8.3	5	8.3	8.8	9	8.3	5	1.5	8.5	78
Florida Cleaning Systems, Inc. d/b/a FCS Facility Services	6.3	5	7.8	9.3	8.5	9.8	2.8	1.5	8.5	74.38

EVALUATION TABULATION

undefined - Janitorial Services for City Hall, Clermont City Center, and Public Works

EVALUATION TABULATION

EVAL No. RFP 22-028

Janitorial Services for City Hall, Clermont City Center, and Public Works

Vendor	TAB A - Introduction Letter 0-10 Points 10 Points (10%)	TAB B - License and Insurance 0-5 Points 5 Points (5%)	TAB C - Company Background 0-10 Points 10 Points (10%)	TAB D - Company Project Experience 0-10 Points 15 Points (15%)	TAB E - Personnel Experience 0-10 Points 15 Points (15%)	TAB F - Methodology and Approach 0-10 Points 15 Points (15%)	TAB G - Cost of Services 0-10 Points 15 Points (15%)	TAB H - Business Location 0-5 Points 5 Points (5%)	TAB I - Quality of Submittal 0-10 Points 10 Points (10%)	Total Score (Max Score 100)
High Sources, Inc.	7.8	5	8	7.8	5.3	8.3	8	1.5	7.3	73.38
Padegenis Cleaning, Inc.	7.8	5	7.5	7.3	7.5	6.5	5.8	1.5	7	69.25
Clean Space, Inc.	8	5	8.8	8.3	3.8	6.8	8	1.5	5.8	69.13
Emerald Facility Management, LLC.	7	3	6.5	7.5	7.3	7.8	4.8	1.5	6	64.88
Well Done Services, LLC.	7.3	5	6	6	4	3.3	8.3	1.5	5.5	57.5
Omega Maintenance Company	5	5	6	6	4.5	5	2.5	3.5	3.8	50.25
National Trading Group, LLC.	0	0	0	0	0	0	5.5	1.5	0.5	10.25

MEETING SUMMARY

The Evaluation Committee met on August 23, 2022 at 2:30 pm to review the overall scoring results of the proposals. The scoring of the proposals was done individually by each evaluator, electronically through OpenGov. At the time of the meeting, the Procurement Services Director provided the score summary to the committee and proceeded to review the scores. The Evaluation Committee agreed on the score summary and opted to rank the proposals in the same order. The Evaluation Committee chose American Janitorial, Inc. to enter into a contract for cleaning services excluding the office areas.



FREDDY L. SUAREZ
Procurement Services Director
352-241-7350
fsuarez@clermontfl.org

AWARD RECOMMENDATION

AUGUST 23, 2022

**RFP 22-028 – JANITORIAL SERVICES FOR CITY HALL, CLERMONT CITY CENTER, AND
PUBLIC WORKS**

Based on the evaluation of the Request for Proposals submittals, the Evaluation Committee is recommending award to American Janitorial, Inc.

SECTION – K COST OF SERVICES

L.N.	Description / Location as per Section B	Price Per Month	Annual Price (Price Per Month x 12)
1	Clermont City Hall, 685 West Montrose Street, Clermont, FL 34711	\$4,197.50	\$50,370.00
2	Clermont City Center, 620 West Montrose Street, FL 34711	\$1,927.00	\$23,124.00
3	Public Works Department, 400 12 th Street, Clermont, FL 34711	\$480.00	\$5,760.00
4	Public Works Department, 1201 Osceola Street, Clermont, FL 34711	\$200.00	\$2,400.00
Total Annual Price (add lines 1-4)			\$81,654.00

L.N.	Janitorial Services Excluding Office Areas	Price Per Month	Annual Price (Price Per Month x 12)
1	Clermont City Hall, 685 West Montrose Street, Clermont, FL 34711	\$3,358.00	\$40,296.00
2	Clermont City Center, 620 West Montrose Street, FL 34711	\$1,735.00	\$20,820.00
3	Public Works Department, 400 12 th Street, Clermont, FL 34711	\$384.00	\$4,608.00
4	Public Works Department, 1201 Osceola Street, Clermont, FL 34711	\$160.00	\$1,920.00
Total Annual Price (add lines 1-4)			\$67,644.00

The price block above includes cleaning services as provided in Section B with the exception of office areas. An office area is defined as any office space to include cubicles, private work station, and file room.

SECTION – K COST OF SERVICES

ADDITIONAL PRICING FOR NON-ROUTINE JANITORIAL SERVICES

L.N.	Description / Location	Unit	Unit Cost
1	Special Event Cleaning	Per Person – Per Hour	\$22.50
2	Carpet Cleaning	Per Square Feet	\$0.18
3	Floor Stripping/Sealing/Waxing	Per Square Feet	\$0.30
4	Tile and Grout Cleaning	Per Square Feet	\$0.30

Identify below the management facility/office from which services under this project will be supported.

Facility Type: Headquarters

Primary Point of Contact: Thomas Donehoo Chief Operations Officer
Name Title

Provide facility address, primary contact phone number, fax number and email address.

Address: 87 North Central Ave, Umatilla, FL 32784

Primary Contact: Thomas Donehoo

Phone Number: 352-409-0754

Fax Number: 352-669-1408

Email Address: thomas.donehoo@ajiclean.com

END OF SECTION K



CITY OF CLERMONT

AGENDA ITEM

Page 1 of 2

Meeting Date	
Tuesday, September 13, 2022	
Agenda Item Name	
Piggyback City of Miami Beach Contract and Budget Amendment	
Requested Action	
Recommend to approve piggybacking contract number R2019-30738 between City of Miami Beach and Vetted Security Solutions, LLC. to provide license plate recognition system installation and a budget amendment from police impact fund for this purchase for the City of Clermont.	
Staff Report	
The Procurement Services Department and the Police Department recommend approval of the above action. The Procurement Services Department sought a contract from the City of Miami Beach number R2019-30738, to obtain the services of license plate recognition system installation and purchase. In accordance with the direction of City Council, the Procurement Services Department issued a Request for Interest (RFI) number 2207-001 to notify local vendors of the City's intent to utilize other governmental agency contracts. The RFI was posted on the City's website for seven (7) business days. At the completion of the RFI, the Procurement Services Department received no interest. The City of Miami Beach contract was obtained through a fully competitive solicitation and complies with the City of Clermont Procurement Services Policy. The award includes an initial three (3) year term agreement with two (2) one-year renewals at the option of the city. Based on this, staff recommends that Council approve to piggyback the City of Miami Beach contract number R2019-30738. This contract will allow for the installation of 23 fixed LPR cameras at seven locations for the Clermont Police Department. The cost of obtaining the equipment is \$272,517.94 Initially, this purchase was thought to be a single/sole source since the company had provided a sole source letter outlining the reasons why their product could only be obtained from one source. The Procurement Services Department issued a Request for Information (RFI) to verify this claim and received a response from another company disagreeing with the single/sole source determination. Through further research, a competitively awarded contract between the City of Miami Beach and Vetted Security Solutions was acquired with better pricing. The original quote under the sole source status was \$281,211.76 and the revised quote under the Miami Beach contract was \$272,517.94, a difference of \$8,693.82 for the same equipment. The use of piggyback contracts is allowed under Purchasing Policy Section E.9 and is a procurement best practice that takes advantage of competitive pricing from a contract formerly bid by another government agency. The Procurement Services Department has determined that the use of piggyback contracts is advantageous and in the best interest of the City to reduce administrative time and expense while providing favorable pricing. Approval of this contract does not commit the City to purchases or require that the contract must be utilized. Purchases associated with piggyback contracts are budgeted by each department. The estimated annual usage does not represent the budgeted amount by a department. This was not included in the current budget therefore a budget amendment to the police impact fund in the amount of \$272,517.94 will be needed.	
Additional Analysis	

Fiscal Impact Summary		
The fiscal impact of \$272,517.94 will require a budget amendment from the police impact fund. This will be formalized in a future budget amendment resolution. Department Account Code: 15521-66401		
Fiscal Impact	Fund Number and Description	Available Budget Amount
Exhibits Attached (copies of original agreements)		
1.	Miami Beach Contract Renewal	Miami Beach Contract Renewal.pdf
2.	Miami Beach Contract	Miami Beach Contract.pdf
3.	Clermont PD 23 Camera Fixed LPR Revised Quote	Clermont PD 23 Camera Fixed LPR Revised Quote.pdf



Procurement Department, 1755 Meridian Avenue, 3rd Floor, Miami Beach, Florida 33139, www.miamibeachfl.gov, 305-673-7490

Submitted via E-mail to: rbarnett@vettedsolution.com

June 17, 2022

Ryan Barnett
Vetted Security Solutions LLC
4185 35 Street
North St. Petersburg, Florida 33714

Subject: **RENEWAL OF AGREEMENT PURSUANT TO RESOLUTION NO. 2019-30738
FOR LICENSE PLATE RECOGNITION SYSTEM INSTALLATION AND
PURCHASE.**

Dear Sir/Madam:

The current Agreement between the City of Miami Beach (the "City") and Vetted Security Solutions LLC ("Contractor"), pursuant to Resolution No. 2019-30738 for license plate recognition system installation and purchase (the "Agreement"), expires August 26, 2022. This letter serves as notification that the City Manager has approved a one (1) year renewal of the Agreement through August 26, 2023.

Therefore, the City seeks concurrence from the Contractor to renew the Agreement at the same terms, conditions, and pricing as set forth pursuant to the above-referenced resolution.

Please indicate your acceptance of the aforementioned renewal by executing below as indicated. Should you have any questions or need additional information please contact Febe Perez at 305-673-7490 or febeperez@miamibeachfl.gov

Thank you,

DocuSigned by:

9751C18BD72E472...

For: Alex Denis
Procurement Director

Please sign below as your acceptance and return this letter via email to:
febeperez@miamibeachfl.gov

Printed Name: Zack Bryan Title: General Manager

Signature:  Date: 19 July 2022

**PROFESSIONAL SERVICES AGREEMENT
BETWEEN
THE CITY OF MIAMI BEACH
AND
VETTED SECURITY SOLUTIONS, LLC
FOR
LICENSE PLATE RECOGNITION SYSTEM INSTALLATION AND PURCHASE,
PURSUANT TO RESOLUTION 2019-30738**

This Professional Services Agreement (Agreement) is entered into this 27~~22~~ day of August, 2019, between the **CITY OF MIAMI BEACH, FLORIDA**, a municipal corporation organized and existing under the laws of the State of Florida, having its principal offices at 1700 Convention Center Drive, Miami Beach, Florida, 33139 (the "City"), and **VETTED SECURITY SOLUTIONS, LLC**, a Florida limited liability company, whose local address is 4185 35th St. N. St. Petersburg, FL 33714 ("Contractor").

SECTION 1
DEFINITIONS

Agreement: This Agreement between the City and Contractor, including any exhibits and amendments thereto.

City Manager: The chief administrative officer of the City.

City Manager's Designee: The City staff member who is designated by the City Manager to administer this Agreement on behalf of the City. The City Manager's designee shall be the Miami Beach Police Department Chief of Police.

Contractor: For the purposes of this Agreement, Contractor shall be deemed to be an independent contractor, and not an agent or employee of the City.

General Conditions For Construction Contracts: The City's terms and conditions that shall be applicable to any construction related work. The General Conditions for Construction Contracts is located at <https://www.miamibeachfl.gov/wp-content/uploads/2019/06/General-Conditions-for-Construction-Contracts.pdf>.

Services: All services, work and actions by the Contractor performed or undertaken pursuant to the Agreement.

Fee: Amount paid to the Contractor as compensation for Services.

Proposal Documents: Proposal Documents shall mean the Contractor's proposal ("Proposal"), all of which are hereby incorporated and made a part hereof; provided, however, that in the event of an express conflict between the Proposal

Documents and this Agreement, the following order of precedent shall prevail: this Agreement; and the Proposal.

Risk Manager: The Risk Manager of the City, with offices at 1700 Convention Center Drive, Third Floor, Miami Beach, Florida 33139; telephone number (305) 673-7000, Ext. 6435; and fax number (305) 673-7023.

SECTION 2

SCOPE OF SERVICES

2.1 In consideration of the Fee to be paid to Contractor by the City, Contractor shall provide the work and services described in Exhibit "A" hereto (the "Services"), services and incidentals necessary to perform all of the Work described in the Contract Documents and any Contractor Service Order ("Task Order" or "Contractor Service Order"), attached hereto as Exhibit D, issued to Contractor for any Project hereunder, and shall perform all Work in accordance with the requirements of the Contract Documents. A City issued Purchase Order for each Task Order is required prior to the commencement of any Work.

Contractor shall commence the Work upon written notice to proceed in the form of a Purchase Order issued by the City, and a Contractor Service Order signed by either the City Manager or the Department Director ordering the Work, specifying the specific tasks to be performed by the Contractor for any Work under this Agreement. **A separate Contractor Service Order and Purchase Order shall be required prior to Contractor's commencement of any Work.** Contractor shall commence scheduling activities, permit applications and other preconstruction work upon receipt of a Purchase Order, which date shall establish the Project Initiation Date. The Purchase Order will not be issued until Contractor's submission to City of all required documents (including but limited to: Payment and Performance Bonds, and Insurance Certificate) and after execution of the Contract by both parties. **Contractor shall have no entitlement to compensation for any Work under this Agreement unless such Work is authorized, at the City's sole discretion, by a Contractor Service Order and a Purchase Order.**

0.1.1 The receipt of all necessary permits by Contractor and acceptance of the full progress schedule in accordance with technical specifications section, submittal schedule and schedule of values is a condition precedent to the issuance of a Purchase Order to mobilize on any Project site and commence with physical construction of the Work. Contractor shall obtain and pay the cost of all permits, fees, tie-in or connection charges associated with the project. No reimbursements by the City to the Contractor will be made for the cost of permits or fees paid by the Contractor.

2.2 Time is of the essence throughout this Contract. Unless otherwise specified in a Contractor Service Order, any project awarded to the Contractor pursuant to this Agreement shall be substantially completed within **thirty (30) calendar days** from the issuance of the City-approved Contractor Service Order or accompanying Purchase Order (whichever is later), or as otherwise specified in the Contractor Service Order, and completed and ready for final payment in accordance with Article 4 within **thirty (30) calendar days** from the date determined by Consultant or the City as the date of Substantial Completion.

2.3 Unless otherwise specified in a Contractor Service Order for any particular Project, upon failure of Contractor to substantially complete the Work within the time specified for Substantial

Completion in any Contractor Service Order, plus any approved time extensions, Contractor shall pay to City the sum of **one hundred dollars (\$100.00)** for each calendar day of delay in achieving Substantial Completion. Contractor acknowledges and agrees that the foregoing amounts are not penalties but are liquidated damages to City for its inability to obtain full beneficial occupancy and/or use of the Project. Unless otherwise specified in a Contractor Service Order, liquidated damages are hereby fixed and agreed upon between the parties, recognizing the impossibility of precisely ascertaining the amount of damages that will be sustained by City as a consequence of such delay, and both parties desiring to obviate any question of dispute concerning the amount of said damages and the cost and effect of the failure of Contractor to complete the Contract on time.

2.4 City is authorized to deduct liquidated damages from monies due to Contractor for the Work under this Contract or as much thereof as City may, in its sole discretion, deem just and reasonable.

2.5 Contractor shall be responsible for reimbursing City, in addition to liquidated damages, for all costs incurred by the City or its Consultant in administering the construction of the Project beyond the completion date specified above, plus approved time extensions.

2.6 All Services provided by the Contractor shall be performed in accordance with the terms and conditions set forth in Exhibit "A" and to the reasonable satisfaction of the City Manager. If there are any questions regarding the Services to be performed, Contractor should contact:

MIAMI BEACH POLICE DEPARTMENT
Attn: Roland Aragunde, Detective
Technical Operations Unit
1100 Washington Ave, Miami Beach, FL 33139
Tel: 305-673-7776, ext. 3749
Email: RolandAragunde@miamibeachfl.gov

2.7 Contractor shall only utilize approved subcontractors to perform any portion of the Work under this Agreement. A list of the approved subcontractors is attached hereto as Exhibit C.

SECTION 3

TERM

The term of this Agreement ("Term") shall commence upon execution of this Agreement by all parties hereto, and shall have an initial term of **three (3) years**, with **two (2), one (1) year** renewal options, to be exercised at the City Manager's sole option and discretion, by providing Contractor with written notice of same no less than thirty (30) days prior to the expiration of the initial term.

Notwithstanding the Term provided herein, Contractor shall adhere to any specific timelines, schedules, dates, and/or performance milestones for completion and delivery of the Services, as same is/are set forth in the timeline and/or schedule referenced in Exhibit A hereto.

SECTION 4

FEE

4.1 In consideration of the Services to be provided, Contractor shall be compensated based on the rates established in Exhibit B, Miami Beach Price List, and attached hereto.

4.1.1 CITY and CONTRACTOR agree to the following payment schedule:

- a. CITY shall pay CONTRACTOR twenty percent (20%) of the total Task Order amount upon issuance of the corresponding Purchase Order for that Task Order.
- b. CITY shall pay CONTRACTOR sixty percent (60%) of the total Task Order amount upon completion of work and passing of inspection(s), as applicable.
- c. Upon successful completion of a thirty (30) day test period, the CITY shall remit the remaining twenty percent (20%) of the total Task Order amount as final payment.

4.2 INVOICING

Unless otherwise stated herein, upon receipt of an acceptable and approved invoice, payment(s) shall be made within forty-five (45) days for that portion (or those portions) of the Services satisfactorily rendered (and referenced in the particular invoice).

Invoices shall include a detailed description of the Services (or portions thereof) provided, and shall be submitted to the City at the following address:

**Accounts Payable Division
Finance Department
City of Miami Beach
1700 Convention Center Drive, 3rd Floor
Miami Beach, FL 33139
payables@miamibeachfl.gov**

WITH A COPY TO:

**Miami Beach Police Department
1100 Washington Ave
Miami Beach, FL 33139
Attn: Roland Aragunde, Detective**

SECTION 5 TERMINATION

5.1 TERMINATION FOR CAUSE

If the Contractor shall fail to fulfill in a timely manner, or otherwise violates, any of the covenants, agreements, Task Orders, Purchase Orders or stipulations material to this Agreement, the City, through its City Manager, shall thereupon have the right to terminate this Agreement for cause. Prior to exercising its option to terminate for cause, the City shall notify the Contractor of its violation of the particular term(s) of this Agreement, and shall grant Contractor ten (10) days to cure such default. If such default remains uncured after ten (10) days, the City may terminate this Agreement without further notice to Contractor. Upon termination, the City shall be fully discharged from any and all liabilities, duties, and terms arising out of, or by virtue of, this Agreement.

Notwithstanding the above, the Contractor shall not be relieved of liability to the City for damages sustained by the City by any breach of the Agreement by the Contractor. The City, at its sole option and discretion, shall be entitled to bring any and all legal/equitable actions that it deems to be in its best interest in order to enforce the City's rights and remedies against Contractor. The City shall be entitled to recover all costs of such actions, including reasonable attorneys' fees.

5.2 TERMINATION FOR CONVENIENCE OF THE CITY

THE CITY MAY ALSO, THROUGH ITS CITY MANAGER, AND FOR ITS CONVENIENCE AND WITHOUT CAUSE, TERMINATE THE AGREEMENT AT ANY TIME DURING THE TERM BY GIVING WRITTEN NOTICE TO CONTRACTOR OF SUCH TERMINATION; WHICH SHALL BECOME EFFECTIVE WITHIN THIRTY (30) DAYS FOLLOWING RECEIPT BY THE CONTRACTOR OF SUCH NOTICE. ADDITIONALLY, IN THE EVENT OF A PUBLIC HEALTH, WELFARE OR SAFETY CONCERN, AS DETERMINED BY THE CITY MANAGER, IN THE CITY MANAGER'S SOLE DISCRETION, THE CITY MANAGER, PURSUANT TO A VERBAL OR WRITTEN NOTIFICATION TO CONTRACTOR, MAY IMMEDIATELY SUSPEND THE SERVICES UNDER THIS AGREEMENT FOR A TIME CERTAIN, OR IN THE ALTERNATIVE, TERMINATE THIS AGREEMENT ON A GIVEN DATE. IF THE AGREEMENT IS TERMINATED FOR CONVENIENCE BY THE CITY, CONTRACTOR SHALL BE PAID FOR ANY SERVICES SATISFACTORILY PERFORMED UP TO THE DATE OF TERMINATION; FOLLOWING WHICH THE CITY SHALL BE DISCHARGED FROM ANY AND ALL LIABILITIES, DUTIES, AND TERMS ARISING OUT OF, OR BY VIRTUE OF, THIS AGREEMENT.

5.3 TERMINATION FOR INSOLVENCY

The City also reserves the right to terminate the Agreement in the event the Contractor is placed either in voluntary or involuntary bankruptcy or makes an assignment for the benefit of creditors. In such event, the right and obligations for the parties shall be the same as provided for in Section 5.2.

SECTION 6 INDEMNIFICATION AND INSURANCE REQUIREMENTS

6.1 INDEMNIFICATION

Contractor agrees to indemnify and hold harmless the City of Miami Beach and its officers, employees, agents, and contractors, from and against any and all actions (whether at law or in equity), claims, liabilities, losses, and expenses, including, but not limited to, attorneys' fees and costs, for personal, economic or bodily injury, wrongful death, loss of or damage to property, which may arise or be alleged to have arisen from the negligent acts, errors, omissions or other wrongful conduct of the Contractor, its officers, employees, agents, contractors, or any other person or entity acting under Contractor's control or supervision, in connection with, related to, or as a result of the Contractor's performance of the Services pursuant to this Agreement. To that extent, the Contractor shall pay all such claims and losses and shall pay all such costs and judgments which may issue from any lawsuit arising from such claims and losses, and shall pay all costs and attorneys' fees expended by the City in the defense of such claims and losses,

including appeals. The Contractor expressly understands and agrees that any insurance protection required by this Agreement or otherwise provided by the Contractor shall in no way limit the Contractor's responsibility to indemnify, keep and save harmless and defend the City or its officers, employees, agents and instrumentalities as herein provided.

The parties agree that one percent (1%) of the total compensation to Contractor for performance of the Services under this Agreement is the specific consideration from the City to the Contractor for the Contractor's indemnity agreement. The provisions of this Section 6.1 and of this indemnification shall survive termination or expiration of this Agreement.

6.2 INSURANCE REQUIREMENTS

The Contractor shall maintain and carry in full force during the Term, the following insurance:

1. Contractor General Liability, in the amount of \$1,000,000 each occurrence, \$2,000,000 aggregate; and
2. Automobile Liability - \$1,000,000 each occurrence – owned/non-owned/hired automobiles included; and
3. Workers Compensation & Employers Liability, as required pursuant to Florida Statutes; and
4. Installation Floater.

The insurance must be furnished by insurance companies authorized to do business in the State of Florida. All insurance policies must be issued by companies rated no less than "B+" as to management and not less than "Class VI" as to strength by the latest edition of Best's Insurance Guide, published by A.M. Best Company, Oldwick, New Jersey, or its equivalent.

All of Contractor's certificates shall contain endorsements providing that written notice shall be given to the City at least thirty (30) days prior to termination, cancellation or reduction in coverage in the policy. The insurance certificates for General Liability shall include the City as an additional insured and shall contain a waiver of subrogation endorsement.

Original certificates of insurance must be submitted to the City's Risk Manager for approval (prior to any work and/or services commencing) and will be kept on file in the Office of the Risk Manager. The City shall have the right to obtain from the Contractor specimen copies of the insurance policies in the event that submitted certificates of insurance are inadequate to ascertain compliance with required coverage.

The Contractor is also solely responsible for obtaining and submitting all insurance certificates for any sub-Contractors.

Compliance with the foregoing requirements shall not relieve the Contractor of the liabilities and obligations under this Section or under any other portion of this Agreement.

The Contractor shall not commence any work and or services pursuant to this Agreement until all insurance required under this Section has been obtained and such insurance has been approved by the City's Risk Manager.

SECTION 7
LITIGATION JURISDICTION/VENUE/JURY TRIAL WAIVER

This Agreement shall be construed in accordance with the laws of the State of Florida. This Agreement shall be enforceable in Miami-Dade County, Florida, and if legal action is necessary by either party with respect to the enforcement of any or all of the terms or conditions herein, exclusive venue for the enforcement of same shall lie in Miami-Dade County, Florida.

By entering into this Agreement, Contractor and the City expressly waive any rights either party may have to a trial by jury of any civil litigation related to or arising out of this Agreement.

SECTION 8
LIMITATION OF CITY'S LIABILITY

The City desires to enter into this Agreement only if in so doing the City can place a limit on the City's liability for any cause of action, for money damages due to an alleged breach by the City of this Agreement, so that its liability for any such breach never exceeds the sum of \$10,000. Contractor hereby expresses its willingness to enter into this Agreement with Contractor's recovery from the City for any damage action for breach of contract to be limited to a maximum amount of \$10,000.

Accordingly, and notwithstanding any other term or condition of this Agreement, Contractor hereby agrees that the City shall not be liable to the Contractor for damages in an amount in excess of \$10,000 for any action or claim for breach of contract arising out of the performance or non-performance of any obligations imposed upon the City by this Agreement.

Nothing contained in this section or elsewhere in this Agreement is in any way intended to be a waiver of the limitation placed upon the City's liability, as set forth in Section 768.28, Florida Statutes.

SECTION 9
**DUTY OF CARE/COMPLIANCE WITH APPLICABLE LAWS/PATENT RIGHTS; COPYRIGHT;
AND CONFIDENTIAL FINDINGS**

9.1 DUTY OF CARE

With respect to the performance of the work and/or service contemplated herein, Contractor shall exercise that degree of skill, care, efficiency and diligence normally exercised by reasonable persons and/or recognized professionals with respect to the performance of comparable work and/or services.

9.2 COMPLIANCE WITH APPLICABLE LAWS

In its performance of the work and/or services, Contractor shall comply with all applicable laws, ordinances, and regulations of the City, Miami-Dade County, the State of Florida, and the federal government, as applicable.

9.3 PATENT RIGHTS; COPYRIGHT; CONFIDENTIAL FINDINGS

Any work product arising out of this Agreement, as well as all information specifications, processes, data and findings, are intended to be the property of the City and shall not otherwise be made public and/or disseminated by Contractor, without the prior written consent of the City Manager, excepting any information, records etc. which are required to be disclosed pursuant to Court Order and/or Florida Public Records Law.

All reports, documents, articles, devices, and/or work produced in whole or in part under this Agreement are intended to be the sole and exclusive property of the City, and shall not be subject to any application for copyright or patent by or on behalf of the Contractor or its employees or sub-Contractors, without the prior written consent of the City Manager.

SECTION 10 **GENERAL PROVISIONS**

10.1 AUDIT AND INSPECTIONS

Upon reasonable verbal or written notice to Contractor, and at any time during normal business hours (i.e. 9AM – 5PM, Monday through Fridays, excluding nationally recognized holidays), and as often as the City Manager may, in his/her reasonable discretion and judgment, deem necessary, there shall be made available to the City Manager, and/or such representatives as the City Manager may deem to act on the City's behalf, to audit, examine, and/ or inspect, any and all other documents and/or records relating to all matters covered by this Agreement. Contractor shall maintain any and all such records at its place of business at the address set forth in the "Notices" section of this Agreement.

10.2 ASSIGNMENT, TRANSFER OR SUBCONSULTING

Contractor shall not subcontract, assign, or transfer all or any portion of any work and/or service under this Agreement without the prior written consent of the City Manager, which consent, if given at all, shall be in the Manager's sole judgment and discretion. Neither this Agreement, nor any term or provision hereof, or right hereunder, shall be assignable unless as approved pursuant to this Section, and any attempt to make such assignment (unless approved) shall be void.

10.3 PUBLIC ENTITY CRIMES

Prior to commencement of the Services, the Contractor shall file a State of Florida Form PUR 7068, Sworn Statement under Section 287.133(3)(a) Florida Statute on Public Entity Crimes with the City's Procurement Division.

10.4 NO DISCRIMINATION

In connection with the performance of the Services, the Contractor shall not exclude from participation in, deny the benefits of, or subject to discrimination anyone on the grounds of race, color, national origin, sex, age, disability, religion, income or family status.

Additionally, Contractor shall comply fully with the City of Miami Beach Human Rights Ordinance, codified in Chapter 62 of the City Code, as may be amended from time to time, prohibiting discrimination in employment, housing, public accommodations, and public

services on account of actual or perceived race, color, national origin, religion, sex, intersexuality, gender identity, sexual orientation, marital and familial status, age, disability, ancestry, height, weight, domestic partner status, labor organization membership, familial situation, or political affiliation.

10.5 CONFLICT OF INTEREST

Contractor herein agrees to adhere to and be governed by all applicable Miami-Dade County Conflict of Interest Ordinances and Ethics provisions, as set forth in the Miami-Dade County Code, as may be amended from time to time; and by the City of Miami Beach Charter and Code, as may be amended from time to time; both of which are incorporated by reference as if fully set forth herein.

Contractor covenants that it presently has no interest and shall not acquire any interest, directly or indirectly, which could conflict in any manner or degree with the performance of the Services. Contractor further covenants that in the performance of this Agreement, Contractor shall not employ any person having any such interest. No member of or delegate to the Congress of the United States shall be admitted to any share or part of this Agreement or to any benefits arising therefrom.

10.6 CONTRACTOR'S COMPLIANCE WITH FLORIDA PUBLIC RECORDS LAW

- (A) Contractor shall comply with Florida Public Records law under Chapter 119, Florida Statutes, as may be amended from time to time.
- (B) The term "public records" shall have the meaning set forth in Section 119.011(12), which means all documents, papers, letters, maps, books, tapes, photographs, films, sound recordings, data processing software, or other material, regardless of the physical form, characteristics, or means of transmission, made or received pursuant to law or ordinance or in connection with the transaction of official business of the City.
- (C) Pursuant to Section 119.0701 of the Florida Statutes, if the Contractor meets the definition of "Contractor" as defined in Section 119.0701(1)(a), the Contractor shall:
 - (1) Keep and maintain public records required by the City to perform the service;
 - (2) Upon request from the City's custodian of public records, provide the City with a copy of the requested records or allow the records to be inspected or copied within a reasonable time at a cost that does not exceed the cost provided in Chapter 119, Florida Statutes or as otherwise provided by law;
 - (3) Ensure that public records that are exempt or confidential and exempt from public records disclosure requirements are not disclosed, except as authorized by law, for the duration of the contract term and following completion of the Agreement if the Contractor does not transfer the records to the City;
 - (4) Upon completion of the Agreement, transfer, at no cost to the City, all public records in possession of the Contractor or keep and maintain public records required by the City to perform the service. If the Contractor transfers all public records to the City upon completion of the Agreement, the Contractor shall destroy any duplicate public records that are exempt or confidential and exempt from public records disclosure requirements. If the Contractor keeps and maintains public records upon completion of the Agreement, the Contractor shall

meet all applicable requirements for retaining public records. All records stored electronically must be provided to the City, upon request from the City's custodian of public records, in a format that is compatible with the information technology systems of the City.

(D) REQUEST FOR RECORDS; NONCOMPLIANCE.

- (1) A request to inspect or copy public records relating to the City's contract for services must be made directly to the City. If the City does not possess the requested records, the City shall immediately notify the Contractor of the request, and the Contractor must provide the records to the City or allow the records to be inspected or copied within a reasonable time.
- (2) Contractor's failure to comply with the City's request for records shall constitute a breach of this Agreement, and the City, at its sole discretion, may: (1) unilaterally terminate the Agreement; (2) avail itself of the remedies set forth under the Agreement; and/or (3) avail itself of any available remedies at law or in equity.
- (3) A Contractor who fails to provide the public records to the City within a reasonable time may be subject to penalties under s. 119.10.

(E) CIVIL ACTION.

- (1) If a civil action is filed against a Contractor to compel production of public records relating to the City's contract for services, the court shall assess and award against the Contractor the reasonable costs of enforcement, including reasonable attorneys' fees, if:
 - a. The court determines that the Contractor unlawfully refused to comply with the public records request within a reasonable time; and
 - b. At least 8 business days before filing the action, the plaintiff provided written notice of the public records request, including a statement that the Contractor has not complied with the request, to the City and to the Contractor.
- (2) A notice complies with subparagraph (1)(b) if it is sent to the City's custodian of public records and to the Contractor at the Contractor's address listed on its contract with the City or to the Contractor's registered agent. Such notices must be sent by common carrier delivery service or by registered, Global Express Guaranteed, or certified mail, with postage or shipping paid by the sender and with evidence of delivery, which may be in an electronic format.
- (3) A Contractor who complies with a public records request within 8 business days after the notice is sent is not liable for the reasonable costs of enforcement.

(F) **IF THE CONTRACTOR HAS QUESTIONS REGARDING THE APPLICATION OF CHAPTER 119, FLORIDA STATUTES, TO THE CONTRACTOR'S DUTY TO PROVIDE PUBLIC RECORDS RELATING TO THIS AGREEMENT, CONTACT THE CUSTODIAN OF PUBLIC RECORDS AT:**

CITY OF MIAMI BEACH

ATTENTION: RAFAEL E. GRANADO, CITY CLERK

1700 CONVENTION CENTER DRIVE

MIAMI BEACH, FLORIDA 33139

E-MAIL: RAFAELGRANADO@MIAMIBEACHFL.GOV

PHONE: 305-673-7411

10.7 PRIORITY OF CONTRACT DOCUMENTS.

In the event of conflict or inconsistency among any of the Contract Documents, the following order of precedence shall govern the interpretation of the Contract Documents:

- a. Change Orders or Amendments to this Contract (excluding the Scope of Services);
- b. Purchase Orders;
- c. Task Orders;
- d. The Contract Documents (excluding the Scope of Services);
- e. Modifications or changes to the completed Scope of Services, as approved by the City;
- f. The completed Plans and Specifications, as approved by the City; and
- g. The ITB.

In the event of any conflict between the General Terms and Conditions (as may be amended by Change Order) and any portion of this Agreement, the provisions of the General Terms and Conditions, as amended, shall take precedence and control.

SECTION 11 **NOTICES**

All notices and communications in writing required or permitted hereunder, shall be delivered personally to the representatives of the Contractor and the City listed below or may be mailed by U.S. Certified Mail, return receipt requested, postage prepaid, or by a nationally recognized overnight delivery service.

Until changed by notice, in writing, all such notices and communications shall be addressed as follows:

TO CONTRACTOR: VETTED SECURITY SOLUTIONS, LLC
4185 35th St. N. St. Petersburg, FL 33714
Attn: Ryan Barnett

TO CITY: Miami Beach Police Department
1100 Washington Ave
Miami Beach, FL 33139
Attn: Roland Aragunde, Detective

WITH A COPY TO: Miami Beach Police Department
1100 Washington Ave
Miami Beach, FL 33139
Attn: Chief Rick Clements

Notice may also be provided to any other address designated by the party to receive notice if such alternate address is provided via U.S. certified mail, return receipt requested, hand delivered, or by overnight delivery. In the event an alternate notice address is properly provided, notice shall be sent to such alternate address in addition to any other address which notice would otherwise be sent, unless other delivery instruction as specifically provided for by the party entitled to notice.

Notice shall be deemed given on the date of an acknowledged receipt, or, in all other cases, on the date of receipt or refusal.

SECTION 12 **MISCELLANEOUS PROVISIONS**

12.1 CHANGES AND ADDITIONS

This Agreement cannot be modified or amended without the express written consent of the parties. No modification, amendment, or alteration of the terms or conditions contained herein shall be effective unless contained in a written document executed with the same formality and of equal dignity herewith.

12.2 SEVERABILITY

If any term or provision of this Agreement is held invalid or unenforceable, the remainder of this Agreement shall not be affected, and every other term and provision of this Agreement shall be valid and be enforced to the fullest extent permitted by law.

12.3 WAIVER OF BREACH

A party's failure to enforce any provision of this Agreement shall not be deemed a waiver of such provision or modification of this Agreement. A party's waiver of any breach of a provision of this Agreement shall not be deemed a waiver of any subsequent breach and shall not be construed to be a modification of the terms of this Agreement.

12.4 JOINT PREPARATION

The parties hereto acknowledge that they have sought and received whatever competent advice and counsel as was necessary for them to form a full and complete understanding of all rights and obligations herein and that the preparation of this Agreement has been a joint effort of the parties, the language has been agreed to by parties to express their mutual intent and the resulting document shall not, solely as a matter of judicial construction, be construed more severely against one of the parties than the other.

12.5 ENTIRETY OF AGREEMENT

The City and Contractor agree that this is the entire Agreement between the parties. This Agreement supersedes all prior negotiations, correspondence, conversations, agreements or

understandings applicable to the matters contained herein, and there are no commitments, agreements or understandings concerning the subject matter of this Agreement that are not contained in this document. Title and paragraph headings are for convenient reference and are not intended to confer any rights or obligations upon the parties to this Agreement.

IN WITNESS WHEREOF, the parties hereto have caused this Agreement to be executed by their appropriate officials, as of the date first entered above.

FOR CITY:

CITY OF MIAMI BEACH, FLORIDA

ATTEST:

By: 

City Clerk


City Manager

Date: Dec 27, 2014


FOR CONTRACTOR:

VETTED SECURITY SOLUTIONS, LLC

ATTEST:

By: 

Ryan Barnett Principal
Print Name and Title

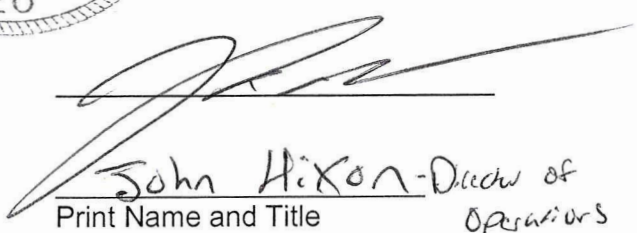

John Hixon - Director of Operations
Print Name and Title

Date: 8/22/19



**APPROVED AS TO
FORM & LANGUAGE
& FOR EXECUTION**

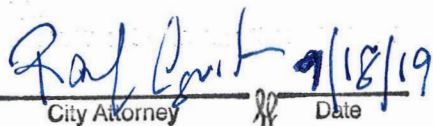

City Attorney 9/18/19
Date

EXHIBIT A
SCOPE OF SERVICES

Vetted Security Solutions (hereinafter referred to as "Contractor") shall furnish, install and maintain Vigilant Solutions brand automated license plate readers ("ALPR"). Work shall include furnishing all Vigilant Solutions brand equipment and any other equipment, supplies or services required to complete a turn-key installation at the designated locations, which includes (but is not limited to) twenty-six (26) locations, covering 100+ lanes of traffic. Contractor shall also maintain all equipment, as designated by the City in accordance with the highest standards established by Vigilant Solutions or any other manufacturer utilized, in accordance with pricing established in Exhibit B, herein.

At the request of the City representative, Contractor shall provide a proposal to be included in the Task Order, Exhibit D, for each location requested by the City representative. Proposal shall contain a detailed description of the work, each item or service to be utilized, and shall be in accordance with the agreed to pricing. Contractor shall commence the Work upon written notice to proceed in the form of a Purchase Order issued by the City, and a Contractor Service Order signed by either the City Manager or the Department Director ordering the Work, specifying the specific tasks to be performed by the Contractor for any Project. **A separate Contractor Service Order shall be required prior to commencement of any Work on any Project.** All work of a construction nature shall be completed in accordance with the General Conditions for Construction Contracts (located at <https://www.miamibeachfl.gov/wp-content/uploads/2019/06/General-Conditions-for-Construction-Contracts.pdf>).

EXHIBIT B
CONTRACTOR'S FEES

[see next page]

Vetted Security Solutions shall provide, with its invoice, proof of cost or MSRP for all devices, equipment and accessories.

Exhibit B



VETTED SECURITY SOLUTIONS

PART ID	PRODUCT CATEGORY	DESCRIPTION	MSRP	GSA PRICE THROUGH MILLENIUM	Miami Beach Pricing
GE-Pole-T100-110	Electrical Contracting	Add Pole, Dig Trench 100, Add breaker 110v	\$ 8,208.00	\$ 6,840.00	\$ 6,429.60
GE-Pole-T200-110	Electrical Contracting	Add Pole, Dig Trench 200, Add Breaker 110v	\$ 12,528.00	\$ 10,440.00	\$ 9,813.60
GE-Pole-B100-110	Electrical Contracting	Add Pole, Bore 100, Dig minimal trench, Add Breaker	\$ 11,088.00	\$ 9,240.00	\$ 8,685.60
GE-Pole-BT100-110	Electrical Contracting	Add Pole, bore 100, Dig Trench 100, Add Breaker 110v	\$ 13,248.00	\$ 11,040.00	\$ 10,377.60
GE-Pole-T100-NS	Electrical Contracting	Add Pole NS, Dig Trench 100, New Service	\$ 10,512.00	\$ 8,760.00	\$ 8,234.40
GE-Pole-T200-NS	Electrical Contracting	Add Pole NS, Dig Trench 200, New Service	\$ 14,688.00	\$ 12,240.00	\$ 11,505.60
GE-Pole-B100-NS	Electrical Contracting	Add Pole NS, Bore 100, Dig Minimal trench, New	\$ 13,392.00	\$ 11,160.00	\$ 10,490.40
GE-Pole-BT100-NS	Electrical Contracting	Add Pole NS, Bore 100, Trench 100, New Service	\$ 15,552.00	\$ 12,960.00	\$ 12,182.40
GE-El-T100-110	Electrical Contracting	Dig Trench 100, Add Breaker 110v	\$ 5,760.00	\$ 4,800.00	\$ 4,512.00
GE-El-T200-110	Electrical Contracting	Dig Trench 200, Add Breaker 110v	\$ 10,080.00	\$ 8,400.00	\$ 7,896.00
GE-El-B100-110	Electrical Contracting	Bore 100, Dig Minimal Trench, Add Breaker 110v	\$ 8,784.00	\$ 7,320.00	\$ 6,880.80
GE-El-BT100-110	Electrical Contracting	Bore 100, Trench 100, Add Breaker 110v	\$ 10,800.00	\$ 9,000.00	\$ 8,460.00
GE-El-T100-NS	Electrical Contracting	Dig Trench 100, New Service	\$ 8,064.00	\$ 6,720.00	\$ 6,316.80
GE-El-T200-NS	Electrical Contracting	Dig Trench 200, New Service	\$ 12,240.00	\$ 10,200.00	\$ 9,588.00
GE-El-B100-NS	Electrical Contracting	Bore 100 and Dig Minimal Trench, New Service	\$ 10,944.00	\$ 9,120.00	\$ 8,572.80
GE-El-BT100-NS	Electrical Contracting	Bore 100, Dig Trench 100, New Service	\$ 13,104.00	\$ 10,920.00	\$ 10,264.80
VSS-UUE	Electrical Contracting	Underground Electrical Enclosure	\$ 1,122.00	\$ 935.00	\$ 850.00
VSS-LDSP-RPR	Electrical Contracting	Landscape Repair per 100 square feet	\$ 1,584.00	\$ 1,320.00	\$ 1,200.00
VSS-SDWK-RPR	Electrical Contracting	Sidewalk Repair per square foot	\$ 79.20	\$ 66.00	\$ 60.00
VSS-ELE-CON-ADD	Electrical Contracting	Conduit, Wire for Trenching, charged per foot	\$ 4.62	\$ 3.85	\$ 3.50
VSS-TRENCH-100	Electrical Contracting	100 foot Trench dig	\$ 3,960.00	\$ 3,300.00	\$ 3,000.00
VSS-ELE-LBR-2	Electrical Contracting	Labor rate for electrical labor (2 men per hour)	\$ 330.00	\$ 275.00	\$ 250.00
VSS-THHN-12-3	Electrical Contracting	3 strand #12 THHN wire per foot	\$ 3.30	\$ 2.75	\$ 2.50
VSS-BPL-210	Pepwave Router	210 Pepwave Router	\$ 1,846.68	\$ 1,538.90	\$ 1,399.00
VSS-BPL-305	Pepwave Router	305 Pepwave Router	\$ 2,638.68	\$ 2,198.90	\$ 1,999.00
VSS-BPL-380	Pepwave Router	380 Pepwave Router	\$ 3,958.68	\$ 3,298.90	\$ 2,999.00
VSS-BPL-580	Pepwave Router	580 Pepwave Router	\$ 5,278.68	\$ 4,398.90	\$ 3,999.00
VSS-BPL-710	Pepwave Router	710 Pepwave Router	\$ 6,598.68	\$ 5,498.90	\$ 4,999.00
VSS-BPL-1350	Pepwave Router	1350 Pepwave Router	\$ 10,558.68	\$ 8,798.90	\$ 7,999.00
VSS-BPL-2500	Pepwave Router	2500 Pepwave Router	\$ 21,118.68	\$ 17,598.90	\$ 15,999.00
VSS-MAX-HD2-LTEA-W-T	Pepwave Router	Pepwave Max HD2-LTEA	\$ 3,826.68	\$ 3,188.90	\$ 2,899.00
VSS-MAX-HD2-MINI-LTEA-W-T	Pepwave Router	Pepwave Max HD2-LTEA-MINI	\$ 3,562.68	\$ 2,968.90	\$ 2,699.00
VSS-MAX-HD4-LTEA-W-T	Pepwave Router	Pepwave Max HD4-LTEA	\$ 7,918.68	\$ 6,598.90	\$ 5,999.00
VSS-MAX-HD4-MBX-LTEA-W-T	Pepwave Router	Pepwave Max HD4-MBX	\$ 10,558.68	\$ 8,798.90	\$ 7,999.00
PW20-R	Pepwave Router Server	Balance 20 Router	\$ 299.00	\$ 281.06	\$ 264.20
PWB1-R	Pepwave Router Server	Pepwave Balance One	\$ 499.00	\$ 469.06	\$ 440.92
PW210-R	Pepwave Router Server	Balance 210 Router	\$ 2,999.00	\$ 2,819.06	\$ 2,649.92
PW280-R	Pepwave Router Server	Balance 280 Router	\$ 3,250.00	\$ 3,055.00	\$ 2,871.70
PWSF-R	Pepwave Router Server	SpeedFusion	\$ 899.00	\$ 845.06	\$ 794.36
PWB1-M	Pepwave Router Server	Pepwave BR1 Mini	\$ 260.00	\$ 265.00	\$ 249.10
MAX-TST-MINI-LTE-F-T-PRM	Pepwave Router	Peplink MAX Transit Mini Band 71 Mobile LTE Router	\$ 425.00	\$ 420.00	\$ 394.80
MAX-HD4-LTEA-W-T	Pepwave Router Server	Peplink MAX HD4 LTEA Quad 4G Mobile Route	\$ 7,500.00	\$ 7,250.00	\$ 6,815.00
VSS-WNTY-TRVL-F	Services	Travel to site for fixed LPR install	\$ 2,500.00	\$ 2,400.00	\$ 2,256.00
T8504-R switch	Axis	Network Switch	\$ 680.00	\$ 650.00	\$ 611.00
P5655-E ptz	Axis	P5655-E ptz	\$ 2,650.00	\$ 2,550.00	\$ 2,397.00
Q6154-E ptz	Axis	Q6154-E ptz	\$ 2,500.00	\$ 2,450.00	\$ 2,303.00
P3717-PLE	Axis	P3717-PLE multi sensor camera	\$ 1,550.00	\$ 1,450.00	\$ 1,363.00
P3807-PVE	Axis	P3807-PVE 180 cam	\$ 1,450.00	\$ 1,399.00	\$ 1,315.06
Q3527-LVE camera	Axis	Q3527-LVE camera	\$ 1,400.00	\$ 1,200.00	\$ 1,128.00
Q6215-LE PTZ LED	Axis	Q6215-LE PTZ LED	\$ 3,500.00	\$ 3,400.00	\$ 3,196.00
AXIS Q1785-LE	Axis	AXIS Q1785-LE	\$ 1,500.00	\$ 1,400.00	\$ 1,316.00
Q1786-LE	Axis	Q1786-LE	\$ 1,800.00	\$ 1,700.00	\$ 1,598.00
Axis T91G61	Axis	Axis T91G61	\$ 325.00	\$ 280.00	\$ 263.20
T94J01A	Axis	T94J01A Wall Mount Grey	\$ 350.00	\$ 325.00	\$ 305.50
VSS-ENCBX-EMPTY	Vetted	Enclosure box (empty)	\$ 500.00	\$ 480.00	\$ 451.20

BSO PRICING

VETTED SECURITY SOLUTIONS					VSS		
PART ID	CATEGORY	DESCRIPTION	MSRP	GSA PRICE THROUGH MILLENNIUM	Miami Beach Pricing		
VSS-FM-01	LPR CORE	Fixed LPR Main Enclosure with 1 Camera	\$ 17,108.30	\$ 14,256.92	\$ 13,401.50		####
VSS-FM-02	LPR CORE	Fixed LPR Main Enclosure with 2 Cameras	\$ 28,110.83	\$ 23,425.69	\$ 22,020.15		####
VSS-FM-03	LPR CORE	Fixed LPR Main Enclosure with 3 Cameras	\$ 39,173.81	\$ 32,644.84	\$ 30,686.15		####
VSS-FM-04	LPR CORE	Fixed LPR Main Enclosure with 4 Cameras	\$ 50,236.78	\$ 41,863.98	\$ 38,514.86		####
VSS-FM-05	LPR CORE	Fixed LPR Main Enclosure with 5 Cameras	\$ 61,239.30	\$ 51,032.75	\$ 46,950.13		####
VSS-FM-06	LPR CORE	Fixed LPR Main Enclosure with 6 Cameras	\$ 72,302.27	\$ 60,251.89	\$ 55,431.74		####
VSS-FM-07	LPR CORE	Fixed LPR Main Enclosure 7 Cameras	\$ 83,365.24	\$ 69,471.03	\$ 63,913.35		####
VSS-FM-08	LPR CORE	Fixed LPR Main Enclosure 8 Cameras	\$ 94,428.22	\$ 78,690.18	\$ 70,821.16		####
VSS-FM-09	LPR CORE	Fixed LPR Main Enclosure 9 Cameras	\$ 105,430.73	\$ 87,858.94	\$ 79,073.05		####
VSS-FM-10	LPR CORE	Fixed LPR Main Enclosure 10 Cameras	\$ 116,493.71	\$ 97,078.09	\$ 87,370.28		####
VSS-FM-11	LPR CORE	Fixed LPR Main Enclosure 11 Cameras	\$ 127,556.68	\$ 106,297.23	\$ 95,667.51		####
VSS-FM-12	LPR CORE	Fixed LPR Main Enclosure 12 Cameras	\$ 138,559.19	\$ 115,465.99	\$ 103,919.39		####
VSS-FB-01	LPR CORE	Fixed LPR Bridge Enclosure 1 Camera	\$ 14,267.00	\$ 11,889.17	\$ 11,175.82		####
VSS-FB-02	LPR CORE	Fixed LPR Bridge Enclosure 2 Cameras	\$ 25,329.97	\$ 21,108.31	\$ 19,841.81		####
VSS-FB-03	LPR CORE	Fixed LPR Bridge Enclosure 3 Cameras	\$ 36,392.94	\$ 30,327.45	\$ 28,507.80		####
VSS-FB-04	LPR CORE	Fixed LPR Bridge Enclosure 4 Cameras	\$ 47,455.92	\$ 39,546.60	\$ 37,173.80		####
VSS-FB-05	LPR CORE	Fixed LPR Bridge Enclosure 5 Cameras	\$ 58,458.43	\$ 48,715.36	\$ 44,818.13		####
VSS-FB-06	LPR CORE	Fixed LPR Bridge Enclosure 6 Cameras	\$ 69,521.41	\$ 57,934.51	\$ 53,299.75		####
VSS-FB-07	LPR CORE	Fixed LPR Bridge Enclosure 7 Cameras	\$ 80,584.39	\$ 67,153.66	\$ 61,781.37		####
VSS-FB-08	LPR CORE	Fixed LPR Bridge Enclosure 8 Cameras	\$ 91,586.90	\$ 76,322.42	\$ 68,690.18		####
VSS-FB-09	LPR CORE	Fixed LPR Bridge Enclosure 9 Cameras	\$ 102,649.87	\$ 85,541.56	\$ 76,987.40		####
VSS-FB-10	LPR CORE	Fixed LPR Bridge Enclosure 10 Cameras	\$ 113,712.85	\$ 94,760.71	\$ 85,284.64		####
VSS-FB-11	LPR CORE	Fixed LPR Bridge Enclosure 11 Cameras	\$ 124,775.82	\$ 103,979.85	\$ 93,581.87		####
VSS-FB-12	LPR CORE	Fixed LPR Bridge Enclosure 12 Cameras	\$ 135,778.34	\$ 113,148.62	\$ 101,833.76		####
VSS-FM	LPR CORE	Fixed LPR Main	\$ 5,416.63	\$ 4,513.86	\$ 4,243.03		####
VSS-FB	LPR CORE	Fixed LPR Bridge	\$ 3,046.85	\$ 2,539.04	\$ 2,386.70		####
VSS-AP	LPR CORE	LPR Access Point Kit	\$ 423.18	\$ 352.65	\$ 331.49		####
VSS-CRC	LPR CORE	Fixed LPR Custom Camera Cable	\$ 338.53	\$ 282.11	\$ 265.18		####
VSS-FEB	LPR CORE	Fixed LPR Enclosure Bracket	\$ 223.68	\$ 186.40	\$ 175.22		####
VSS-FCB	LPR CORE	Fixed LPR Camera Bracket	\$ 235.78	\$ 196.48	\$ 184.69		####
VSS-MRC1	LPR CORE	Mobile LPR Kit with GPS Unit -1 Camera (includes brackets - cigarette power cables)	\$ 15,191.94	\$ 12,659.95	\$ 11,900.35		####
VSS-MRC2	LPR CORE	Mobile LPR Kit with GPS Unit -2 Cameras (includes brackets - cigarette power cables)	\$ 18,831.24	\$ 15,692.70	\$ 14,751.14		####
VSS-MRC3	LPR CORE	Mobile LPR Kit with GPS Unit - 3 Cameras (includes brackets - cigarette power cables)	\$ 22,470.53	\$ 18,725.44	\$ 17,601.91		####
VSS-MRC4	LPR CORE	Mobile LPR Kit with GPS Unit -4 Cameras (includes brackets - cigarette power cables)	\$ 26,109.82	\$ 21,758.18	\$ 20,452.69		####
VSS-CL1	LPR CORE	License: Tier 1	\$ 634.75	\$ 528.96	\$ 497.22		####
VSS-CL2	LPR CORE	License: Tier 2	\$ 544.08	\$ 453.40	\$ 426.20		####

BSO PRICING

VSS-CL3	LPR CORE	License: Tier 3	\$ 483.62	\$ 403.02	\$ 378.84	####
VSS-CL4	LPR CORE	License: Tier 4	\$ 332.50	\$ 277.08	\$ 260.46	####
VSS-OTL	LPR CORE	License: Hosted-Managed Account	\$ 1,541.57	\$ 1,284.64	\$ 1,207.56	####
VSS-SL	LPR CORE	License: Fixed or Mobile LPR System	\$ 1,057.93	\$ 881.61	\$ 828.71	####
VSS-RPR	LPR CORE	Reaper Camera(no enclosure)	\$ 10,277.08	\$ 8,564.23	\$ 8,050.38	####
VSS-SPD-TRL-LPR	LPR CORE	2 Camera ALPR Speed Trailer	\$ 51,385.39	\$ 42,821.16	\$ 39,395.47	####
VSS-SS-TRL-LPR	LPR CORE	2 Camera ALPR Speed Self Sustain Trailer	\$ 56,765.75	\$ 47,304.79	\$ 43,520.41	####
VSS-VMS-LPR	LPR CORE	2 Camera ALPR Message Board Trailer	\$ 59,195.96	\$ 49,329.97	\$ 45,383.57	####
VSS-TRL-KIT-LPR-FULL	LPR CORE	2 Camera ALPR Complete Trailer Kit	\$ 30,770.78	\$ 25,642.32	\$ 24,103.78	####
VSS-TRL-KIT-LPR	LPR CORE	2 Camera ALPR Trailer Kit (no power sys)	\$ 29,319.90	\$ 24,433.25	\$ 22,967.26	####
VSS-LPR-BOX	LPR CORE	ALPR Brain Box w-vented white box	\$ 10,277.08	\$ 8,564.23	\$ 8,050.38	####
VSS-KIT-CAB	LPR CORE	Mobile ALPR Cigarette Power Cable	\$ 362.71	\$ 302.26	\$ 284.12	####
VSS-TR	LPR CORE	End User Training-LPR	\$ 1,813.61	\$ 1,511.34	\$ 1,420.66	####
VSS-FL	LPR CORE	Fixed LPR System Installation	\$ 2,357.69	\$ 1,964.74	\$ 1,846.86	####
LNP-0500-24	Antaira	5-Port Industrial PoE+ Unmanaged Ethernet Switch, w/4*10/100Tx (30W/Port) + 1*10/100Tx, 12~36VDC	\$ 330.00	\$ 320.00	\$ 300.80	
LNP-0800-24 Series	Antaira	Antaira Technologies' LNP-0800-24 series is an industrial PoE+ unmanaged Ethernet switch featuring 8*10/100Tx PoE+ ports. Each power over Ethernet (PoE+) port supports an IEEE 802.3at high power PoE+ output up to 30W per port, making it ideal for applications that demand	\$ 513.00	\$ 499.00	\$ 469.06	
PLNT-POE-	Planet POE	95 Watt POE injectors	\$ 420.00	\$ 410.00	\$ 385.40	
VSS-WCT-B4S	Surveillance Trailers	Security Camera Trailer-2 Cameras-Solar	\$ 64,113.65	\$ 53,428.04	\$ 49,153.80	####
VSS-WCT-BS-1NCX-06A	Surveillance Trailers	Security Camera Trailer-1 Camera-Solar	\$ 57,062.04	\$ 47,551.70	\$ 43,747.56	####
VSS-WCTS1	Surveillance Trailers	Camera Trailer Solar Surveillance	\$ 35,084.84	\$ 29,237.37	\$ 27,483.13	####
VSS-WCTS2	Surveillance Trailers	Camera Trailer Solar Surveillance	\$ 42,059.11	\$ 35,049.26	\$ 32,946.30	####
VSS-WCTS-MINI1	Surveillance Trailers	Mini Camera Trailer Solar Surveillance	\$ 26,075.22	\$ 21,729.35	\$ 20,425.59	####
VSS-WCTS-MINI2	Surveillance Trailers	Mini Camera Trailer Solar Surveillance	\$ 32,971.21	\$ 27,476.01	\$ 25,827.45	####
VSS-WCTS-MINI-S	Surveillance Trailers	Camera Trailer Base Solar Surveillance	\$ 12,674.66	\$ 10,562.22	\$ 9,928.49	####
VSS-WCTS-MINI-U	Surveillance Trailers	Camera Trailer Base Solar Surveillance	\$ 15,087.19	\$ 12,572.66	\$ 11,818.30	####
VSS-WCT-PX	Surveillance Trailers	Camera Trailer Diesel Surveillance	\$ 72,924.00	\$ 60,770.00	\$ 55,908.40	####
VSS-WCT-YX-0000-09A	Surveillance Trailers	Security Camera Trailer Base Only-Diesel	\$ 43,305.26	\$ 36,087.72	\$ 33,922.46	####
VSS-WCT-YX-2NCX-09A	Surveillance Trailers	Security Camera Trailer-2 Cameras-Diesel	\$ 84,192.05	\$ 70,160.04	\$ 64,547.24	####
VSS-WCT-YX-4NCX-09A	Surveillance Trailers	Security Camera Trailer-4 Cameras-Diesel	\$ 98,373.83	\$ 81,978.19	\$ 73,780.37	####
WCT-B4S	Surveillance Trailers	Security Camera Trailer-2 Cameras-Solar	\$ 64,113.65	\$ 53,428.04	\$ 49,153.80	####
WCT-BS-1NCX-06A	Surveillance Trailers	Security Camera Trailer-1 Camera-Solar	\$ 57,062.04	\$ 47,551.70	\$ 43,747.56	####
WCTS1	Surveillance Trailers	Camera Trailer Solar Surveillance	\$ 35,084.84	\$ 29,237.37	\$ 27,483.13	####
WCTS2	Surveillance Trailers	Camera Trailer Solar Surveillance	\$ 42,059.11	\$ 35,049.26	\$ 32,946.30	####
WCTS-MINI1	Surveillance Trailers	Mini Camera Trailer Solar Surveillance	\$ 26,075.22	\$ 21,729.35	\$ 20,425.59	####
WCTS-MINI2	Surveillance Trailers	Mini Camera Trailer Solar Surveillance	\$ 32,971.21	\$ 27,476.01	\$ 25,827.45	####
WCTS-MINI-S	Surveillance Trailers	Camera Trailer Base Solar Surveillance	\$ 12,674.66	\$ 10,562.22	\$ 9,928.49	####
WCTS-MINI-U	Surveillance Trailers	Camera Trailer Base Solar Surveillance	\$ 15,087.19	\$ 12,572.66	\$ 11,818.30	####
WCT-PX	Surveillance Trailers	Camera Trailer Diesel Surveillance	\$ 72,924.00	\$ 60,770.00	\$ 55,908.40	####

BSO PRICING

WCT-YX-0000-09A	Surveillance Trailers	Security Camera Trailer Base Only-Diesel	\$ 43,305.26	\$ 36,087.72	\$ 33,922.46	####
WCT-YX-2NCX-09A	Surveillance Trailers	Security Camera Trailer-2 Cameras-Diesel	\$ 84,192.05	\$ 70,160.04	\$ 64,547.24	####
WCT-YX-4NCX-09A	Surveillance Trailers	Security Camera Trailer-4 Cameras-Diesel	\$ 98,373.83	\$ 81,978.19	\$ 73,780.37	####
WANCT-ADDLCAM	Surveillance Trailers	Security Camera Trailer Addl Camera	\$ 5,820.00	\$ 4,850.00	\$ 4,559.00	####
WANCT-DLX29FT	Surveillance Trailers	Security Camera Trailer Deluxe 29FT TWR	\$ 1,631.68	\$ 1,359.73	\$ 1,278.15	####
WCTSM-2TB-SSD	Surveillance Trailers	SSD Memory Upgrade to 2TB SSD	\$ 1,013.12	\$ 844.27	\$ 793.61	####
WCTSM-ANALYTICS	Surveillance Trailers	Analytical Software per each HD Camera	\$ 788.80	\$ 657.33	\$ 617.89	####
WCTSM-ANCAM-P	Surveillance Trailers	Primary Mini-Dome Analog Camera Service	\$ 12,693.00	\$ 10,577.50	\$ 9,942.85	####
WCTSM-ANCAM-S	Surveillance Trailers	Secondary Mini-Dome Analog Camera	\$ 2,597.94	\$ 2,164.95	\$ 2,035.05	####
WCTSM-BATT-3	Surveillance Trailers	Upgrade to 3ea 4D AGM Batteries	\$ 723.66	\$ 603.05	\$ 566.87	####
WCTSM-BLUELIGHT	Surveillance Trailers	Blue Flashing Warning Light w-J-Box	\$ 1,353.24	\$ 1,127.70	\$ 1,060.04	####
WCTSM-DRAWBAR-PIVO	Surveillance Trailers	Replace Removeable Drawbar with Pivot	\$ 470.39	\$ 391.99	\$ 368.47	####
WCTSM-HDCAM-P	Surveillance Trailers	Primary Mini-Dome HD Camera Service	\$ 13,626.52	\$ 11,355.43	\$ 10,674.10	####
WCTSM-HDCAM-S	Surveillance Trailers	Secondary Mini-Dome HD Camera	\$ 2,981.48	\$ 2,484.57	\$ 2,335.50	####
WCTSM-IR	Surveillance Trailers	IR Illuminator Dual 30 Degree Beamx262ft	\$ 2,967.01	\$ 2,472.51	\$ 2,324.16	####
WCTSM-JUNCTIONBOX	Surveillance Trailers	Junction Box with 8 Contact Closure	\$ 723.66	\$ 603.05	\$ 566.87	####
WCTSM-SLR-260-390	Surveillance Trailers	Upgrade 390 Watt Solar	\$ 521.03	\$ 434.19	\$ 408.14	####
WCTSM-PVS-SLR	Surveillance Trailers	Upgrade Tilting Solar for PVS	\$ 7,500.00	\$ 6,250.00	\$ 5,875.00	####
WCTSM-LPR	Surveillance Trailers	Addition of LPR camera to surveillance	\$ 10,500.00	\$ 8,750.00	\$ 8,225.00	####
LE-3Y-1	Data Analytics	Live Earth 3 year subscription with DOT Traffic Cams,Vigilant LPR, CAD?, and Milestone Video Intergration, Weather Integration, Parking Capacity	\$ 40,680.00	\$ 33,900.00	\$ 31,866.00	####
BC-FB-11	Data Analytics	BriefCam Video Investigator (File Based for 3rd party video)	\$ 18,000.00	\$ 15,000.00	\$ 14,100.00	####
BC-VMS-02	Data Analytics	BriefCam Video RapidReview (VMS Based to run on Milestone 50 camera license)	\$ 24,360.00	\$ 20,300.00	\$ 19,082.00	####
BC-SR-42	Data Analytics	Briefcam Server (Mid Range Spec)	\$ 31,079.64	\$ 25,899.70	\$ 24,345.72	####
GE-Pole-T100-110	Electrical Contracting	Add Pole, Dig Trench 100, Add breaker 110v	\$ 8,208.00	\$ 6,840.00	\$ 6,429.60	####
GE-Pole-T200-110	Electrical Contracting	Add Pole, Dig Trench 200, Add Breaker 110v	\$ 12,528.00	\$ 10,440.00	\$ 9,813.60	####
GE-Pole-B100-110	Electrical Contracting	Add Pole, Bore 100, Dig minimal trench, Add Breaker 110v	\$ 11,088.00	\$ 9,240.00	\$ 8,685.60	####
GE-Pole-BT100-110	Electrical Contracting	Add Pole, bore 100, Dig Trench 100, Add Breaker 110v	\$ 13,248.00	\$ 11,040.00	\$ 10,377.60	####
GE-Pole-T100-NS	Electrical Contracting	Add Pole NS, Dig Trench 100, New Service	\$ 10,512.00	\$ 8,760.00	\$ 8,234.40	####
GE-Pole-T200-NS	Electrical Contracting	Add Pole NS, Dig Trench 200, New Service	\$ 14,688.00	\$ 12,240.00	\$ 11,505.60	####
GE-Pole-B100-NS	Electrical Contracting	Add Pole NS, Bore 100, Dig Minimal trench, New Service	\$ 13,392.00	\$ 11,160.00	\$ 10,490.40	####
GE-Pole-BT100-NS	Electrical Contracting	Add Pole NS, Bore 100, Trench 100, New Service	\$ 15,552.00	\$ 12,960.00	\$ 12,182.40	####
GE-EI-T100-110	Electrical Contracting	Dig Trench 100, Add Breaker 110v	\$ 5,760.00	\$ 4,800.00	\$ 4,512.00	####
GE-EI-T200-110	Electrical Contracting	Dig Trench 200, Add Breaker 110v	\$ 10,080.00	\$ 8,400.00	\$ 7,896.00	####
GE-EI-B100-110	Electrical Contracting	Bore 100, Dig Minimal Trench, Add Breaker 110v	\$ 8,784.00	\$ 7,320.00	\$ 6,880.80	####
GE-EI-BT100-110	Electrical Contracting	Bore 100, Trench 100, Add Breaker 110v	\$ 10,800.00	\$ 9,000.00	\$ 8,460.00	####
GE-EI-T100-NS	Electrical Contracting	Dig Trench 100, New Service	\$ 8,064.00	\$ 6,720.00	\$ 6,316.80	####
GE-EI-T200-NS	Electrical Contracting	Dig Trench 200, New Service	\$ 12,240.00	\$ 10,200.00	\$ 9,588.00	####
GE-EI-B100-NS	Electrical Contracting	Bore 100 and Dig Minimal Trench, New Service	\$ 10,944.00	\$ 9,120.00	\$ 8,572.80	####

BSO PRICING

GE-EI-BT100-NS	Electrical Contracting	Bore 100, Dig Trench 100, New Service	\$ 13,104.00	\$ 10,920.00	\$ 10,264.80	####
VSS-ROI-01	Installation	Two Man Hourly Rate	\$ 150.00	\$ 125.00	\$ 117.50	####
VSS-ROI-02	Installation	Hourly Rate For Bucket Truck or Lift Per Day (One Day Min)	\$ 480.00	\$ 400.00	\$ 376.00	####
VSS-ROI-03	Installation	After Hours Installation Per Hour	\$ 225.00	\$ 187.50	\$ 176.25	####
VSS-ROI-04	Installation	Fixed LPR Installation Per Pole	\$ 2,340.00	\$ 1,950.00	\$ 1,833.00	####
VSS-ROI-05	Installation	Rate For Subcontracted Services Per Enclosure	\$ 600.00	\$ 500.00	\$ 470.00	####
VSS-SHP-TRL	Shipping	Shipping Rates for Trailer	\$ 1,140.00	\$ 950.00	\$ 893.00	####
VSS-SHP-FXC	Shipping	Shipping Rates for Fixed Cam	\$ 114.00	\$ 95.00	\$ 89.30	####
VSS-SHP-MBL	Shipping	Shipping Rates for Mobile	\$ 180.00	\$ 150.00	\$ 141.00	####
VS-BTRY-BOX	MISC	Battery Box Complete	\$ 5,100.00	\$ 4,250.00	\$ 3,995.00	####
MAX-HD2-LTEA-W-T	MISC	1 x Pepwave SpeedFusion Engine for SD-WAN with LTE	\$ 891.31	\$ 713.05	\$ 670.27	
FE-DUO-LTE-US-ET	MISC	1 x Pepwave MAX HD2 w- LTE Advanced	\$ 3,043.95	\$ 2,435.16	\$ 2,289.05	
HWP6	HIPERWALL	Hiperwall Premium Suite license -- Includes HiperController, HiperFailSafe, HiperLayout, HiperAccess, HiperKVM and HiperInterface capabilities. Ver. 6	\$ 9,000.00	\$ 8,730.00	\$ 8,206.20	
HWC6	HIPERWALL	HiperController license -- Includes a primary control point and one software controller. Ver. 6	\$ 1,600.00	\$ 1,552.00	\$ 1,458.88	
HFS6	HIPERWALL	HiperFailSafe license -- Provides fail-safe capability when combined with HiperController license. Ver. 6	\$ 3,200.00	\$ 3,104.00	\$ 2,917.76	
HVHD6	HIPERWALL	HiperView HD license -- Shows source content on a single display device up to HD resolution Ver. 6	\$ 1,600.00	\$ 1,552.00	\$ 1,458.88	
HVUHD6	HIPERWALL	HiperView UHD license -- Shows source content on a single UHD display device (up to 4K resolution). Ver. 6	\$ 2,600.00	\$ 2,522.00	\$ 2,370.68	
HVLED6	HIPERWALL	HiperView LED license -- Eliminates the mismatch between actual and reported LED display resolutions. Ver. 6 *Requires HiperLayout. One license per HiperView PC.	\$ 3,200.00	\$ 3,104.00	\$ 2,917.76	
HS6	HIPERWALL	HiperSource license -- Interchangeable applications -- Sender, Streamer, IP Streams, Browser -- that deliver live content to a video wall (One application per license.) Ver. 6	\$ 1,200.00	\$ 1,164.00	\$ 1,094.16	
HO6	HIPERWALL	HiperOperator license -- Provides remote control access from one or multiple computers located anywhere in the world. Ver. 6	\$ 1,600.00	\$ 1,552.00	\$ 1,458.88	
HC6	HIPERWALL	HiperCast connection license -- Enables user to share live feeds, information and other content between video walls anywhere. Ver. 6	\$ 1,600.00	\$ 1,552.00	\$ 1,458.88	
HCC6	HIPERWALL	HiperKVM license -- Enables the operator to control the keyboard and mouse of a remote system Ver. 6	\$ 1,600.00	\$ 1,552.00	\$ 1,458.88	
HLC6	HIPERWALL	HiperLayout license -- Allows multiple video walls and separate displays as part of a single system Supports artistic wall configurations including portrait displays. Ver. 6	\$ 1,600.00	\$ 1,552.00	\$ 1,458.88	
HSC6	HIPERWALL	HiperInterface license -- This external interface (API) provides the ability to control many functions of the Hiperwall system. Ver. 6	\$ 1,600.00	\$ 1,552.00	\$ 1,458.88	
HAC6	HIPERWALL	HiperAccess license -- A user authentication system that provides robust user access control, powerful tracking tools, and detailed authorization levels. Ver. 6	\$ 1,600.00	\$ 1,552.00	\$ 1,458.88	
HVOSS	HIPERWALL	Hiperwall OnSite Services - Per Day -- On-site assistance to resellers for all Hiperwall related issues. US only. Travel not included	\$ 1,500.00	\$ 1,455.00	\$ 1,367.70	
HRT	HIPERWALL	Hiperwall Remote Support - 4 Hours -- Remote assistance for all Hiperwall related issues	\$ 500.00	\$ 485.00	\$ 455.90	
HWP-M	HIPERWALL	Hiperwall Premium Suite maintenance license -- Includes HiperController, HiperFailSafe, HiperLayout, HiperAccess, HiperKVM and HiperInterface capabilities.	\$ 1,800.00	\$ 1,746.00	\$ 1,641.24	
HWC-M	HIPERWALL	HiperController maintenance license -- Primary control point, includes 1 software controller	\$ 320.00	\$ 310.40	\$ 291.78	
HFS-M	HIPERWALL	HiperFailSafe maintenance license -- Provides fail-safe capability when combined with HiperController license.	\$ 640.00	\$ 620.80	\$ 583.55	
HVHD-M	HIPERWALL	HiperView HD maintenance license -- Shows content on a single display device up to HD resolution.	\$ 320.00	\$ 310.40	\$ 291.78	
HVUHD-M	HIPERWALL	HiperView UHD maintenance license -- Shows content on a single UHD or HD display device.	\$ 520.00	\$ 504.40	\$ 474.14	
HVLED-M	HIPERWALL	HiperView LED maintenance license -- Eliminates the mismatch between actual and reported LED display resolutions.	\$ 640.00	\$ 620.80	\$ 583.55	
HS-M	HIPERWALL	HiperSource maintenance license -- Sender, Streamer, IP Streams, or Browser	\$ 240.00	\$ 232.80	\$ 218.83	
HO-M	HIPERWALL	HiperOperator maintenance license -- Provides collaboration among HiperSource enabled sources	\$ 320.00	\$ 310.40	\$ 291.78	
HC-M	HIPERWALL	HiperCast maintenance license -- Broadcast a source to a Hiperwall System.	\$ 320.00	\$ 310.40	\$ 291.78	
HCC-M	HIPERWALL	HiperKVM maintenance license -- Interact and control the video wall with the remote PC sources.	\$ 320.00	\$ 310.40	\$ 291.78	
HLC-M	HIPERWALL	HiperLayout maintenance license -- Allows multiple video walls and separate displays as part of a single system. Supports and artistic wall configurations including portrait displays	\$ 320.00	\$ 310.40	\$ 291.78	

BSO PRICING

HSC-M	HIPERWALL	HiperInterface maintenance license -- This external interface (API) provides the ability to control many functions of the Hiperwall system	\$ 320.00	\$ 310.40	\$ 291.78
HAC-M	HIPERWALL	HiperAccess maintenance license -- A user authentication system that provides robust user access control, powerful tracking tools, and detailed authorization levels.	\$ 320.00	\$ 310.40	\$ 291.78
HV-U	HIPERWALL	HVHD to HVUHD (License Swap Conversion 1 to 1) \$	\$ 1,000.00	\$ 970.00	\$ 911.80
PW20-R	Pepwave Router Server	Balance 20 Router	\$ 299.00	\$ 281.06	\$ 264.20
PWB1-R	Pepwave Router Server	Pepwave Balance One	\$ 499.00	\$ 469.06	\$ 440.92
PW210-R	Pepwave Router Server	Balance 210 Router	\$ 2,999.00	\$ 2,819.06	\$ 2,649.92
PW280-R	Pepwave Router Server	Balance 280 Roter	\$ 3,250.00	\$ 3,055.00	\$ 2,871.70
PWSF-R	Pepwave Router Server	SpeedFusion	\$ 899.00	\$ 845.06	\$ 794.36
PWB1-M	Pepwave Router Server	Pepwave BR1 Mini	\$ 260.00	\$ 244.40	\$ 229.74
1C-ACC6-COR	Avigilon	ACC 6 Core license for up to 1 camera channels	\$ 79.80	\$ 71.25	\$ 57.00
4C-ACC6-COR	Avigilon	ACC 6 Core license for up to 4 camera channels	\$ 273.00	\$ 243.75	\$ 195.00
8C-ACC6-COR	Avigilon	ACC 6 Core license for up to 8 camera channels	\$ 541.80	\$ 483.75	\$ 387.00
16C-ACC6-COR	Avigilon	ACC 6 Core license for up to 16 camera channels	\$ 1,079.40	\$ 963.75	\$ 771.00
24C-ACC6-COR	Avigilon	ACC 6 Core license for up to 24 camera channels	\$ 1,591.80	\$ 1,421.25	\$ 1,137.00
1C-ACC6-COR-STD-UPG	Avigilon	ACC 6 upgrade license Core to Standard for 1 camera channel	\$ 96.60	\$ 86.25	\$ 69.00
4C-ACC6-COR-STD-UPG	Avigilon	ACC 6 upgrade license Core to Standard for 4 camera channels	\$ 357.00	\$ 318.75	\$ 255.00
8C-ACC6-COR-STD-UPG	Avigilon	ACC 6 upgrade license Core to Standard for 8 camera channels	\$ 718.20	\$ 641.25	\$ 513.00
16C-ACC6-COR-STD-UPG	Avigilon	ACC 6 upgrade license Core to Standard for 16 camera channels	\$ 1,423.80	\$ 1,271.25	\$ 1,017.00
24C-ACC6-COR-STD-UPG	Avigilon	ACC 6 upgrade license Core to Standard for 24 camera channels	\$ 2,142.00	\$ 1,912.50	\$ 1,530.00
1C-ACC6-COR-ENT-UPG	Avigilon	ACC 6 upgrade license Core to Enterprise for 1 camera channel	\$ 226.80	\$ 202.50	\$ 162.00
4C-ACC6-COR-ENT-UPG	Avigilon	ACC 6 upgrade license Core to Enterprise for 4 camera channels	\$ 777.00	\$ 693.75	\$ 555.00
8C-ACC6-COR-ENT-UPG	Avigilon	ACC 6 upgrade license Core to Enterprise for 8 camera channels	\$ 1,512.00	\$ 1,350.00	\$ 1,080.00
16C-ACC6-COR-ENT-UPG	Avigilon	ACC 6 upgrade license Core to Enterprise for 16 camera channels	\$ 2,982.00	\$ 2,682.50	\$ 2,130.00
24C-ACC6-COR-ENT-UPG	Avigilon	ACC 6 upgrade license Core to Enterprise for 24 camera channels	\$ 4,452.00	\$ 3,975.00	\$ 3,180.00
1C-ACC6-STD	Avigilon	ACC 6 Standard license for up to 1 camera channels	\$ 155.40	\$ 138.75	\$ 111.00
4C-ACC6-STD	Avigilon	ACC 6 Standard license for up to 4 camera channels	\$ 558.60	\$ 498.75	\$ 399.00
8C-ACC6-STD	Avigilon	ACC 6 Standard license for up to 8 camera channels	\$ 1,113.00	\$ 993.75	\$ 795.00
16C-ACC6-STD	Avigilon	ACC 6 Standard license for up to 16 camera channels	\$ 2,221.80	\$ 1,983.75	\$ 1,587.00
24C-ACC6-STD	Avigilon	ACC 6 Standard license for up to 24 camera channels	\$ 3,322.20	\$ 2,966.25	\$ 2,373.00
1C-ACC6-STD-ENT-UPG	Avigilon	ACC 6 upgrade license Standard to Enterprise for 1 camera channel	\$ 180.60	\$ 161.25	\$ 129.00
4C-ACC6-STD-ENT-UPG	Avigilon	ACC 6 upgrade license Standard to Enterprise for 4 camera channels	\$ 600.60	\$ 536.25	\$ 429.00
8C-ACC6-STD-ENT-UPG	Avigilon	ACC 6 upgrade license Standard to Enterprise for 8 camera channels	\$ 1,192.80	\$ 1,065.00	\$ 852.00
24C-ACC6-STD-ENT-UPG	Avigilon	ACC 6 upgrade license Standard to Enterprise for 24 camera channels	\$ 3,565.80	\$ 3,183.75	\$ 2,547.00
1C-ACC5-ACC6-STD-UPG	Avigilon	ACC 5 to ACC 6 Standard version upgrade for 1 camera channel	\$ 12.60	\$ 11.25	\$ 9.00
4C-ACC5-ACC6-STD-UPG	Avigilon	ACC 5 to ACC 6 Standard version upgrade for up to 4 camera channels	\$ 46.20	\$ 41.25	\$ 33.00
8C-ACC5-ACC6-STD-UPG	Avigilon	ACC 5 to ACC 6 Standard version upgrade for up to 8 camera channels	\$ 88.20	\$ 78.75	\$ 63.00
16C-ACC5-ACC6-STD-UPG	Avigilon	ACC 5 to ACC 6 Standard version upgrade for up to 16 camera channels	\$ 159.60	\$ 142.50	\$ 114.00
24C-ACC5-ACC6-STD-UPG	Avigilon	ACC 5 to ACC 6 Standard version upgrade for up to 24 camera channels	\$ 201.60	\$ 180.00	\$ 144.00

BSO PRICING

1C-ACC6-ENT	Avigilon	ACC 6 Enterprise license for up to 1 camera channels	\$ 281.40	\$ 251.25	\$ 201.00
4C-ACC6-ENT	Avigilon	ACC 6 Enterprise license for up to 4 camera channels	\$ 970.20	\$ 866.25	\$ 693.00
8C-ACC6-ENT	Avigilon	ACC 6 Enterprise license for up to 8 camera channels	\$ 1,923.60	\$ 1,717.50	\$ 1,374.00
16C-ACC6-ENT	Avigilon	ACC 6 Enterprise license for up to 16 camera channels	\$ 3,775.80	\$ 3,371.25	\$ 2,697.00
24C-ACC6-ENT	Avigilon	ACC 6 Enterprise license for up to 24 camera channels	\$ 5,623.80	\$ 5,021.25	\$ 4,017.00
48C-ACC6-ENT	Avigilon	ACC 6 Enterprise license for up to 48 camera channels	\$ 11,209.80	\$ 10,008.75	\$ 8,007.00
1C-ACC5-ACC6-ENT-UPG	Avigilon	ACC 5 to ACC 6 Enterprise version upgrade for 1 camera channel	\$ 25.20	\$ 22.50	\$ 18.00
4C-ACC5-ACC6-ENT-UPG	Avigilon	ACC 5 to ACC 6 Enterprise version upgrade for up to 4 camera channels	\$ 88.20	\$ 78.75	\$ 63.00
8C-ACC5-ACC6-ENT-UPG	Avigilon	ACC 5 to ACC 6 Enterprise version upgrade for up to 8 camera channels	\$ 172.20	\$ 153.75	\$ 123.00
16C-ACC5-ACC6-ENT-UPG	Avigilon	ACC 5 to ACC 6 Enterprise version upgrade for up to 16 camera channels	\$ 323.40	\$ 288.75	\$ 231.00
24C-ACC5-ACC6-ENT-UPG	Avigilon	ACC 5 to ACC 6 Enterprise version upgrade for up to 24 camera channels	\$ 445.20	\$ 397.50	\$ 318.00
48C-ACC5-ACC6-ENT-UPG	Avigilon	ACC 5 to ACC 6 Enterprise version upgrade for up to 48 camera channels	\$ 806.40	\$ 720.00	\$ 576.00
1C-ACC6-ENT-FO	Avigilon	ACC 6 Enterprise Failover license for 1 camera	\$ 37.80	\$ 33.75	\$ 27.00
4C-ACC6-ENT-FO	Avigilon	ACC 6 Enterprise Failover license for up to 4 cameras	\$ 147.00	\$ 131.25	\$ 105.00
8C-ACC6-ENT-FO	Avigilon	ACC 6 Enterprise Failover license for up to 8 cameras	\$ 289.80	\$ 258.75	\$ 207.00
16C-ACC6-ENT-FO	Avigilon	ACC 6 Enterprise Failover license for up to 16 cameras	\$ 575.40	\$ 513.75	\$ 411.00
24C-ACC6-ENT-FO	Avigilon	ACC 6 Enterprise Failover license for up to 24 cameras	\$ 835.80	\$ 746.25	\$ 597.00
48C-ACC6-ENT-FO	Avigilon	ACC 6 Enterprise Failover license for up to 48 cameras	\$ 1,667.40	\$ 1,488.75	\$ 1,191.00
ACC6-POS-1STR	Avigilon	ACC 6 POS Transaction SW license for recording a single stream of transaction details. Compatible with Enterprise and Standard only.	\$ 189.00	\$ 168.75	\$ 135.00
ACC-POS-HW-2S	Avigilon	2 port serial server to allow two streams of RS232 serial transaction information to be converted and transmitted over the network to an A	\$ 430.92	\$ 384.75	\$ 307.80
ACC-SDK-DEV	Avigilon	Grants access to the Avigilon SDK Developer's Portal, and the Avigilon Control Center SDK.	\$ 2,940.00	\$ 2,625.00	\$ 2,100.00
ACC6-AMAG-SMTRY	Avigilon	Amag Symmetry Integration Module for a site. Enables event and video integration between Amag Symmetry and an Avigilon Control Center	\$ 2,100.00	\$ 1,875.00	\$ 1,500.00
ACC6-GLGR-CMND	Avigilon	Gallagher (Formerly Cardax) Integration Module for a site. Enables bi-directional event and video integration between Gallagher Command C	\$ 2,100.00	\$ 1,875.00	\$ 1,500.00
ACC6-HRSH-VLCTY	Avigilon	Hirsch Velocity Integration Module for a site. Enables alarm integration from Hirsch Velocity to an Avigilon Control Center site.	\$ 2,100.00	\$ 1,875.00	\$ 1,500.00
ACC6-INTX-FORCE	Avigilon	Interlogix Forcefield Integration Module for a site. Enables video and event integration to Interlogix Forcefield from an Avigilon Control Center	\$ 2,100.00	\$ 1,875.00	\$ 1,500.00
ACC6-JAQS-INTCM	Avigilon	Jacques Integration Module for a site. Enables bi-directional event integration between Jacques VoIP Voice Communication System and an A	\$ 2,100.00	\$ 1,875.00	\$ 1,500.00
ACC6-LENL-ONGRD	Avigilon	OAAP Certified Lenel OnGuard Integration Module for a site. Enables event and video integration between Lenel OnGuard and an Avigilon C	\$ 2,100.00	\$ 1,875.00	\$ 1,500.00
ACC6-SWHS-CCURE	Avigilon	Software House CCURE 9000 Integration Module for a site. Enables video integration between Software House CCURE 9000 and an Avigilo	\$ 2,100.00	\$ 1,875.00	\$ 1,500.00
ACC6-PXTN-NET2	Avigilon	Paxton Net2 Integration Module for a site. Enables event and video integration between Paxton Net2 and an Avigilon Control Center site.	\$ 2,100.00	\$ 1,875.00	\$ 1,500.00
ACC6-S2-NETBX	Avigilon	S2 NetBox Integration Module for a site. Enables video integration between S2 NetBox and an Avigilon Control Center site.	\$ 2,100.00	\$ 1,875.00	\$ 1,500.00
ACC6-STFN-ALPHA	Avigilon	Stentofon AlphaCom Integration Module for a site. Enables bi-directional event integration between Stentofon AlphaCom and an Avigilon Con	\$ 2,100.00	\$ 1,875.00	\$ 1,500.00
ACC5-4TO5-COR-UPG	Avigilon	ACC 5 upgrade license for one ACC 4 Core server	\$ 79.80	\$ 71.25	\$ 57.00
ACC5-4TO5-STD-UPG	Avigilon	ACC 5 upgrade license for one ACC 4 Standard server	\$ 155.40	\$ 138.75	\$ 111.00
ACC5-4TO5-ENT-UPG	Avigilon	ACC 5 upgrade license for one ACC 4 Enterprise server	\$ 281.40	\$ 251.25	\$ 201.00
HD-NVR4-PRM-64TB-AU	Avigilon	HD NVR4 PRM 64TB 2U Rack Mnt, Windows Server 2016	\$ 26,040.00	\$ 23,250.00	\$ 18,600.00
HD-NVR4-PRM-64TB-NA	Avigilon	HD NVR4 PRM 64TB 2U Rack Mnt, Windows Server 2016	\$ 26,040.00	\$ 23,250.00	\$ 18,600.00
HD-NVR4-PRM-64TB-UK	Avigilon	HD NVR4 PRM 64TB 2U Rack Mnt, Windows Server 2016	\$ 26,040.00	\$ 23,250.00	\$ 18,600.00
HD-NVR4-PRM-96TB-AU	Avigilon	HD NVR4 PRM 96TB 2U Rack Mnt, Windows Server 2016	\$ 30,240.00	\$ 27,000.00	\$ 21,600.00

BSO PRICING

HD-NVR4-PRM-96TB-NA	Avigilon	HD NVR4 PRM 96TB 2U Rack Mnt, Windows Server 2016	\$ 30,240.00	\$ 27,000.00	\$ 21,600.00
HD-NVR4-PRM-96TB-UK	Avigilon	HD NVR4 PRM 96TB 2U Rack Mnt, Windows Server 2016	\$ 30,240.00	\$ 27,000.00	\$ 21,600.00
HD-NVR4-PRM-128TB-AU	Avigilon	HD NVR4 PRM 128TB 2U Rack Mnt, Windows Server 2016	\$ 39,900.00	\$ 35,625.00	\$ 28,500.00
HD-NVR4-PRM-128TB-NA	Avigilon	HD NVR4 PRM 128TB 2U Rack Mnt, Windows Server 2016	\$ 39,900.00	\$ 35,625.00	\$ 28,500.00
HD-NVR4-PRM-128TB-UK	Avigilon	HD NVR4 PRM 128TB 2U Rack Mnt, Windows Server 2016	\$ 39,900.00	\$ 35,625.00	\$ 28,500.00
HD-NVR4-PRM-157TB-AU	Avigilon	HD NVR4 PRM 157TB 2U Rack Mnt, Windows Server 2016	\$ 49,001.40	\$ 43,751.25	\$ 35,001.00
HD-NVR4-PRM-157TB-NA	Avigilon	HD NVR4 PRM 157TB 2U Rack Mnt, Windows Server 2016	\$ 49,001.40	\$ 43,751.25	\$ 35,001.00
HD-NVR4-PRM-157TB-UK	Avigilon	HD NVR4 PRM 157TB 2U Rack Mnt, Windows Server 2016	\$ 49,001.40	\$ 43,751.25	\$ 35,001.00
HD-NVR4-STD-16TB-AU	Avigilon	HD NVR4 STD 16TB 2U Rack Mnt, Windows 10 IoT LTSP	\$ 11,025.00	\$ 9,843.75	\$ 7,875.00
HD-NVR4-STD-16TB-NA	Avigilon	HD NVR4 STD 16TB 2U Rack Mnt, Windows 10 IoT LTSP	\$ 11,025.00	\$ 9,843.75	\$ 7,875.00
HD-NVR4-STD-16TB-UK	Avigilon	HD NVR4 STD 16TB 2U Rack Mnt, Windows 10 IoT LTSP	\$ 11,025.00	\$ 9,843.75	\$ 7,875.00
HD-NVR4-STD-24TB-AU	Avigilon	HD NVR4 STD 24TB 2U Rack Mnt, Windows 10 IoT LTSP	\$ 12,658.80	\$ 11,302.50	\$ 9,042.00
HD-NVR4-STD-24TB-NA	Avigilon	HD NVR4 STD 24TB 2U Rack Mnt, Windows 10 IoT LTSP	\$ 12,658.80	\$ 11,302.50	\$ 9,042.00
HD-NVR4-STD-24TB-UK	Avigilon	HD NVR4 STD 24TB 2U Rack Mnt, Windows 10 IoT LTSP	\$ 12,658.80	\$ 11,302.50	\$ 9,042.00
HD-NVR4-STD-32TB-AU	Avigilon	HD NVR4 STD 32TB 2U Rack Mnt, Windows 10 IoT LTSP	\$ 13,792.80	\$ 12,315.00	\$ 9,852.00
HD-NVR4-STD-32TB-NA	Avigilon	HD NVR4 STD 32TB 2U Rack Mnt, Windows 10 IoT LTSP	\$ 13,792.80	\$ 12,315.00	\$ 9,852.00
HD-NVR4-STD-32TB-UK	Avigilon	HD NVR4 STD 32TB 2U Rack Mnt, Windows 10 IoT LTSP	\$ 13,792.80	\$ 12,315.00	\$ 9,852.00
HD-NVR4-STD-48TB-AU	Avigilon	HD NVR4 STD 48TB 2U Rack Mnt, Windows 10 IoT LTSP	\$ 19,698.00	\$ 17,587.50	\$ 14,070.00
HD-NVR4-STD-48TB-NA	Avigilon	HD NVR4 STD 48TB 2U Rack Mnt, Windows 10 IoT LTSP	\$ 19,698.00	\$ 17,587.50	\$ 14,070.00
HD-NVR4-STD-48TB-UK	Avigilon	HD NVR4 STD 48TB 2U Rack Mnt, Windows 10 IoT LTSP	\$ 19,698.00	\$ 17,587.50	\$ 14,070.00
HD-NVR3-VAL-3TB-AU	Avigilon	HD NVR3 VAL 3TB 1U Rack Mnt, Windows 10 IoT LTSP	\$ 3,234.00	\$ 2,887.50	\$ 2,310.00
HD-NVR3-VAL-3TB-NA	Avigilon	HD NVR3 VAL 3TB 1U Rack Mnt, Windows 10 IoT LTSP	\$ 3,234.00	\$ 2,887.50	\$ 2,310.00
HD-NVR3-VAL-3TB-UK	Avigilon	HD NVR3 VAL 3TB 1U Rack Mnt, Windows 10 IoT LTSP	\$ 3,234.00	\$ 2,887.50	\$ 2,310.00
HD-NVR3-VAL-6TB-AU	Avigilon	HD NVR3 VAL 6TB 1U Rack Mnt, Windows 10 IoT LTSP	\$ 3,780.00	\$ 3,375.00	\$ 2,700.00
HD-NVR3-VAL-6TB-NA	Avigilon	HD NVR3 VAL 6TB 1U Rack Mnt, Windows 10 IoT LTSP	\$ 3,780.00	\$ 3,375.00	\$ 2,700.00
HD-NVR3-VAL-6TB-UK	Avigilon	HD NVR3 VAL 6TB 1U Rack Mnt, Windows 10 IoT LTSP	\$ 3,780.00	\$ 3,375.00	\$ 2,700.00
HD-NVR3-VAL-12TB-AU	Avigilon	HD NVR3 VAL 12TB 1U Rack Mnt, Windows 10 IoT LTSP	\$ 4,788.00	\$ 4,275.00	\$ 3,420.00
HD-NVR3-VAL-12TB-NA	Avigilon	HD NVR3 VAL 12TB 1U Rack Mnt, Windows 10 IoT LTSP	\$ 4,788.00	\$ 4,275.00	\$ 3,420.00
HD-NVR3-VAL-12TB-UK	Avigilon	HD NVR3 VAL 12TB 1U Rack Mnt, Windows 10 IoT LTSP	\$ 4,788.00	\$ 4,275.00	\$ 3,420.00
HD-NVR3-VAL-18TB-AU	Avigilon	HD NVR3 VAL 18TB 1U Rack Mnt, Windows 10 IoT LTSP	\$ 5,951.40	\$ 5,313.75	\$ 4,251.00
HD-NVR3-VAL-18TB-NA	Avigilon	HD NVR3 VAL 18TB 1U Rack Mnt, Windows 10 IoT LTSP	\$ 5,951.40	\$ 5,313.75	\$ 4,251.00
HD-NVR3-VAL-18TB-UK	Avigilon	HD NVR3 VAL 18TB 1U Rack Mnt, Windows 10 IoT LTSP	\$ 5,951.40	\$ 5,313.75	\$ 4,251.00
HD-NVR-ANK2-1	Avigilon	Analytics Kit for Appearance Search software, All NVR3 models	\$ 823.20	\$ 735.00	\$ 588.00
HD-NVR4-PRM-2NDCPU	Avigilon	2nd CPU + Heatsink, 2x 16GB RAM, NVR4 PRM	\$ 2,520.00	\$ 2,250.00	\$ 1,800.00
HD-NVR4-STD-2NDCPU	Avigilon	2nd CPU + Heatsink, 2x 8GB RAM, NVR4 STD	\$ 1,549.80	\$ 1,383.75	\$ 1,107.00
HD-NVR4-PRM-2NDPS-AU	Avigilon	Power Supply, Hot-Swappable, NVR4 PRM, AU power cord	\$ 390.60	\$ 348.75	\$ 279.00
HD-NVR4-PRM-2NDPS-NA	Avigilon	Power Supply, Hot-Swappable, NVR4 PRM, NA power cord	\$ 390.60	\$ 348.75	\$ 279.00
HD-NVR4-PRM-2NDPS-UK	Avigilon	Power Supply, Hot-Swappable, NVR4 PRM, UK power cord	\$ 390.60	\$ 348.75	\$ 279.00

BSO PRICING

HD-NVR4-STD-2NDPS-AU	Avigilon	Power Supply, Hot-Swappable, NVR4 STD, AU power cord	\$ 390.60	\$ 348.75	\$ 279.00
HD-NVR4-STD-2NDPS-NA	Avigilon	Power Supply, Hot-Swappable, NVR4 STD, NA power cord	\$ 390.60	\$ 348.75	\$ 279.00
HD-NVR4-STD-2NDPS-UK	Avigilon	Power Supply, Hot-Swappable, NVR4 STD, UK power cord	\$ 390.60	\$ 348.75	\$ 279.00
HD-NVR4-SFPPLUS-DA	Avigilon	SFP+ 10GbE Transceiver at each end of Twinax Direct Attach Copper Cable, 3m	\$ 109.20	\$ 97.50	\$ 78.00
HD-NVR4-SFPPLUS-SR	Avigilon	SFP+ 10GBASE-SR Optical Transceiver (single)	\$ 247.80	\$ 221.25	\$ 177.00
HD-NVR4-STD-10GBE	Avigilon	Network Card, DP 10G-SFP+, NVR4 Standard	\$ 655.20	\$ 585.00	\$ 468.00
IDRAC9-ENT-UPG	Avigilon	IDRAC 9 Enterprise Upgrade for NVR4-AIA	\$ 562.80	\$ 502.50	\$ 402.00
HD-NVR3-PRM-2NDPS-NA	Avigilon	Power Supply, Hot-Swappable, NVR3 PRM, NA power cord	\$ 390.60	\$ 348.75	\$ 279.00
HD-NVR3-PRM-2NDPS-AU	Avigilon	Power Supply, Hot-Swappable, NVR3 PRM, AU power cord	\$ 390.60	\$ 348.75	\$ 279.00
HD-NVR3-PRM-2NDPS-UK	Avigilon	Power Supply, Hot-Swappable, NVR3 PRM, UK power cord	\$ 390.60	\$ 348.75	\$ 279.00
HD-NVR3-STD-2NDPS-NA	Avigilon	Power Supply, Hot-Swappable, NVR3 STD, NA power cord	\$ 390.60	\$ 348.75	\$ 279.00
HD-NVR3-STD-2NDPS-AU	Avigilon	Power Supply, Hot-Swappable, NVR3 STD, AU power cord	\$ 390.60	\$ 348.75	\$ 279.00
HD-NVR3-STD-2NDPS-UK	Avigilon	Power Supply, Hot-Swappable, NVR3 STD, UK power cord	\$ 390.60	\$ 348.75	\$ 279.00
HD-NVR3-VAL-2NDPS-NA	Avigilon	Power Supply, Hot-Swappable, NVR3 VAL, NA power cord	\$ 344.40	\$ 307.50	\$ 246.00
HD-NVR3-VAL-2NDPS-AU	Avigilon	Power Supply, Hot-Swappable, NVR3 VAL, AU power cord	\$ 344.40	\$ 307.50	\$ 246.00
HD-NVR3-VAL-2NDPS-UK	Avigilon	Power Supply, Hot-Swappable, NVR3 VAL, UK power cord	\$ 344.40	\$ 307.50	\$ 246.00
HD-NVR3-SFPPLUS-DA	Avigilon	SFP+ 10GbE Transceiver at each end of Twinax Direct Attach Copper Cable, 3m	\$ 109.20	\$ 97.50	\$ 78.00
HD-NVR3-SFPPLUS-SR	Avigilon	SFP+ 10GBASE-SR Optical Transceiver (single)	\$ 247.80	\$ 221.25	\$ 177.00
HD-NVR3-STD-10GBE	Avigilon	NETWORK CARD, DP 10G-SFP+, NVR3 Standard	\$ 655.20	\$ 585.00	\$ 468.00
HD-NVR3-PRM-2NDCPU	Avigilon	2nd CPU + Heatsink, 2x 8GB RAM, NVR3 PRM	\$ 1,738.80	\$ 1,552.50	\$ 1,242.00
HD-NVR3-STD-2NDCPU	Avigilon	2nd CPU + Heatsink, 2x 8GB RAM, NVR3 STD	\$ 1,549.80	\$ 1,383.75	\$ 1,107.00
IDRAC8-ENT-UPG	Avigilon	IDRAC 8 Enterprise Upgrade for NVR3	\$ 562.80	\$ 502.50	\$ 402.00
HD-NVR3-STD-W10UPG	Avigilon	WES7 to Win10 Upgrade - HD NVR3 Standard models	\$ 352.80	\$ 315.00	\$ 252.00
HD-NVR3-VAL-W10UPG	Avigilon	WES7 to Win10 Upgrade - HD NVR3 Value models	\$ 352.80	\$ 315.00	\$ 252.00
HD-NVR4-HDDN-HOT-10TB	Avigilon	10TB HDD in Caddie (Front-Rear Bay Only) - NVR4-PRM-157 (see compatibility guide)	\$ 1,948.80	\$ 1,740.00	\$ 1,392.00
HD-NVR4-HDDN-INT-10TB	Avigilon	10TB HDD (Internal Bay Only) - NVR4-PRM-157 (see compatibility guide)	\$ 1,906.80	\$ 1,702.50	\$ 1,362.00
HD-NVR4-HDDN-HOT-8TB	Avigilon	8TB HDD in Caddie (Front-Rear Bay Only) - NVR4-PRM-128, NVR4-PRM-96 (see compatibility guide)	\$ 1,554.00	\$ 1,387.50	\$ 1,110.00
HD-NVR4-HDDN-INT-8TB	Avigilon	8TB HDD (Internal Bay Only) - NVR4-PRM-128, NVR4-PRM-96 (see compatibility guide)	\$ 1,512.00	\$ 1,350.00	\$ 1,080.00
HD-NVR4-HDDN-HOT-4TB	Avigilon	4TB HDD in Caddie (Front-Rear Bay Only) - NVR4-PRM-64 (see compatibility guide)	\$ 982.80	\$ 877.50	\$ 702.00
HD-NVR4-HDDN-INT-4TB	Avigilon	4TB HDD (Internal Bay Only) - NVR4-PRM-64 (see compatibility guide)	\$ 924.00	\$ 825.00	\$ 660.00
HD-NVR4-HDDS-HOT-8TB	Avigilon	8TB HDD in Caddie (Front-Rear Bay Only) - NVR4-STD-48, NVR4-STD-32 (see compatibility guide)	\$ 1,281.00	\$ 1,143.75	\$ 915.00
HD-NVR4-HDDS-HOT-4TB	Avigilon	4TB HDD in Caddie (Front-Rear Bay Only) - NVR4-STD-24, NVR4-STD-16 (see compatibility guide)	\$ 772.80	\$ 690.00	\$ 552.00
HD-NVR3-HDDN-HOT-10TB	Avigilon	10TB HDD in Caddie (Front-Rear Bay Only) - NVR3-PRM-137 (see compatibility guide)	\$ 1,961.40	\$ 1,751.25	\$ 1,401.00
HD-NVR3-HDDN-INT-10TB	Avigilon	10TB HDD (Internal Bay Only) - NVR3-PRM-137 (see compatibility guide)	\$ 1,932.00	\$ 1,725.00	\$ 1,380.00
HD-NVR3-HDDN-HOT-4TB	Avigilon	4TB HDD in Caddie (Front-Rear Bay Only) - NVR3-STD-24 (see compatibility guide)	\$ 982.80	\$ 877.50	\$ 702.00
HD-NVR3-HDDS-HOT-4TB	Avigilon	4TB HDD in Caddie (Front-Rear Bay Only) - NVR3-VAL-12, Gen 2 (see compatibility guide)	\$ 688.80	\$ 615.00	\$ 492.00
HD-NVR3-HDDS-HOT-2TB	Avigilon	2TB HDD in Caddie (Front-Rear Bay Only) - NVR3-VAL-6, Gen 2 (see compatibility guide)	\$ 562.80	\$ 502.50	\$ 402.00
HD-NVR3-HDDS-HOT-1TB	Avigilon	1TB HDD in Caddie (Front-Rear Bay Only) - NVR3-VAL-3, Gen 2 (see compatibility guide)	\$ 462.00	\$ 412.50	\$ 330.00

BSO PRICING

HD-NVR4-PRM-WARR-EXTEND-1YR	Avigilon	1 Year Extended Warranty for HD-NVR4-PRM	\$ 1,772.40	\$ 1,582.50	\$ 1,266.00
HD-NVR4-PRM-WARR-EXTEND-2YR	Avigilon	2 Year Extended Warranty for HD-NVR4-PRM	\$ 3,523.80	\$ 3,146.25	\$ 2,517.00
HD-NVR4-STD-WARR-EXTEND-1YR	Avigilon	1 Year Extended Warranty for HD-NVR4-STD	\$ 1,184.40	\$ 1,057.50	\$ 846.00
HD-NVR4-STD-WARR-EXTEND-2YR	Avigilon	2 Year Extended Warranty for HD-NVR4-STD	\$ 2,347.80	\$ 2,096.25	\$ 1,677.00
HD-NVR3-VAL-WARR-EXTEND-1YR-G2	Avigilon	1 Year Extended Warranty for HD-NVR3-VAL, Gen 2	\$ 730.80	\$ 652.50	\$ 522.00
HD-NVR3-VAL-WARR-EXTEND-2YR-G2	Avigilon	2 Year Extended Warranty for HD-NVR3-VAL, Gen 2	\$ 1,402.80	\$ 1,252.50	\$ 1,002.00
HD-NVR3-PRM-WARR-EXTEND-1YR	Avigilon	1 Year Extended Warranty for HD-NVR3-PRM	\$ 1,770.72	\$ 1,581.00	\$ 1,264.80
HD-NVR3-PRM-WARR-EXTEND-2YR	Avigilon	2 Year Extended Warranty for HD-NVR3-PRM	\$ 3,523.80	\$ 3,146.25	\$ 2,517.00
HD-NVR3-STD-WARR-EXTEND-1YR	Avigilon	1 Year Extended Warranty for HD-NVR3-STD	\$ 1,770.72	\$ 1,581.00	\$ 1,264.80
HD-NVR3-STD-WARR-EXTEND-2YR	Avigilon	2 Year Extended Warranty for HD-NVR3-STD	\$ 3,523.80	\$ 3,146.25	\$ 2,517.00
HD-NVR3-VAL-WARR-EXTEND-1YR	Avigilon	1 Year Extended Warranty for HD-NVR3-VAL	\$ 829.92	\$ 741.00	\$ 592.80
HD-NVR3-VAL-WARR-EXTEND-2YR	Avigilon	2 Year Extended Warranty for HD-NVR3-VAL	\$ 1,642.20	\$ 1,466.25	\$ 1,173.00
HD-NVR2-WARR-EXTEND-1YR	Avigilon	1 Year Extended Warranty for HD-NVR2	\$ 1,184.40	\$ 1,057.50	\$ 846.00
HD-NVR2-WARR-EXTEND-2YR	Avigilon	2 Year Extended Warranty for HD-NVR2	\$ 2,350.32	\$ 2,098.50	\$ 1,678.80
HD-NVR-WARR-EXTEND-1YR	Avigilon	1 Year Extended Warranty for HD-NVR	\$ 1,566.60	\$ 1,398.75	\$ 1,119.00
HD-NVR-WARR-EXTEND-2YR	Avigilon	2 Year Extended Warranty for HD-NVR	\$ 3,114.72	\$ 2,781.00	\$ 2,224.80
VMA-AIA1-CG1-AU	Avigilon	Avigilon AI Appliance A10 Model, AU	\$ 10,075.80	\$ 8,996.25	\$ 7,197.00
VMA-AIA1-CG1-NA	Avigilon	Avigilon AI Appliance A10 Model, NA	\$ 10,075.80	\$ 8,996.25	\$ 7,197.00
VMA-AIA1-CG1-UK	Avigilon	Avigilon AI Appliance A10 Model, UK	\$ 10,075.80	\$ 8,996.25	\$ 7,197.00
VMA-AIA1-CG2-AU	Avigilon	Avigilon AI Appliance A20 Model, AU	\$ 19,945.80	\$ 17,808.75	\$ 14,247.00
VMA-AIA1-CG2-NA	Avigilon	Avigilon AI Appliance A20 Model, NA	\$ 19,945.80	\$ 17,808.75	\$ 14,247.00
VMA-AIA1-CG2-UK	Avigilon	Avigilon AI Appliance A20 Model, UK	\$ 19,945.80	\$ 17,808.75	\$ 14,247.00
VMA-AIA1-WARR-EXTEND-1YR	Avigilon	1 Year Extended Warranty for VMA-AIA1	\$ 1,680.00	\$ 1,500.00	\$ 1,200.00
VMA-AIA1-WARR-EXTEND-2YR	Avigilon	2 Year Extended Warranty for VMA-AIA1	\$ 3,318.00	\$ 2,962.50	\$ 2,370.00
VMA-AIA-2NDPS-AU	Avigilon	Replacement, hot-swappable power supply, for AU	\$ 390.60	\$ 348.75	\$ 279.00
VMA-AIA-2NDPS-NA	Avigilon	Replacement, hot-swappable power supply, for NA	\$ 390.60	\$ 348.75	\$ 279.00
VMA-AIA-2NDPS-UK	Avigilon	Replacement, hot-swappable power supply, for UK	\$ 390.60	\$ 348.75	\$ 279.00
VMA-AS2-16P06-AU	Avigilon	HD Video Appliance Pro 16-port 6TB unit with ACC Standard 16-ch license	\$ 5,460.00	\$ 4,875.00	\$ 3,900.00
VMA-AS2-16P06-NA	Avigilon	HD Video Appliance Pro 16-port 6TB unit with ACC Standard 16-ch license	\$ 5,460.00	\$ 4,875.00	\$ 3,900.00
VMA-AS2-16P06-UK	Avigilon	HD Video Appliance Pro 16-port 6TB unit with ACC Standard 16-ch license	\$ 5,460.00	\$ 4,875.00	\$ 3,900.00
VMA-AS2-16P09-AU	Avigilon	HD Video Appliance Pro 16-port 9TB unit with ACC Standard 16-ch license	\$ 6,161.40	\$ 5,501.25	\$ 4,401.00
VMA-AS2-16P09-NA	Avigilon	HD Video Appliance Pro 16-port 9TB unit with ACC Standard 16-ch license	\$ 6,161.40	\$ 5,501.25	\$ 4,401.00
VMA-AS2-16P09-UK	Avigilon	HD Video Appliance Pro 16-port 9TB unit with ACC Standard 16-ch license	\$ 6,161.40	\$ 5,501.25	\$ 4,401.00
VMA-AS2-16P12-AU	Avigilon	HD Video Appliance Pro 16-port 12TB unit with ACC Standard 16-ch license	\$ 7,140.00	\$ 6,375.00	\$ 5,100.00
VMA-AS2-16P12-NA	Avigilon	HD Video Appliance Pro 16-port 12TB unit with ACC Standard 16-ch license	\$ 7,140.00	\$ 6,375.00	\$ 5,100.00
VMA-AS2-16P12-UK	Avigilon	HD Video Appliance Pro 16-port 12TB unit with ACC Standard 16-ch license	\$ 7,140.00	\$ 6,375.00	\$ 5,100.00
VMA-AS2-24P12-AU	Avigilon	HD Video Appliance Pro 24-port 12TB unit with ACC Standard 24-ch license	\$ 8,400.00	\$ 7,500.00	\$ 6,000.00
VMA-AS2-24P12-NA	Avigilon	HD Video Appliance Pro 24-port 12TB unit with ACC Standard 24-ch license	\$ 8,400.00	\$ 7,500.00	\$ 6,000.00

BSO PRICING

VMA-AS2-24P12-UK	Avigilon	HD Video Appliance Pro 24-port 12TB unit with ACC Standard 24-ch license	\$ 8,400.00	\$ 7,500.00	\$ 6,000.00
VMA-AS2-24P18-AU	Avigilon	HD Video Appliance Pro 24-port 18TB unit with ACC Standard 24-ch license	\$ 10,080.00	\$ 9,000.00	\$ 7,200.00
VMA-AS2-24P18-NA	Avigilon	HD Video Appliance Pro 24-port 18TB unit with ACC Standard 24-ch license	\$ 10,080.00	\$ 9,000.00	\$ 7,200.00
VMA-AS2-24P18-UK	Avigilon	HD Video Appliance Pro 24-port 18TB unit with ACC Standard 24-ch license	\$ 10,080.00	\$ 9,000.00	\$ 7,200.00
VMA-AS2-24P24-AU	Avigilon	HD Video Appliance Pro 24-port 24TB unit with ACC Standard 24-ch license	\$ 11,760.00	\$ 10,500.00	\$ 8,400.00
VMA-AS2-24P24-NA	Avigilon	HD Video Appliance Pro 24-port 24TB unit with ACC Standard 24-ch license	\$ 11,760.00	\$ 10,500.00	\$ 8,400.00
VMA-AS2-24P24-UK	Avigilon	HD Video Appliance Pro 24-port 24TB unit with ACC Standard 24-ch license	\$ 11,760.00	\$ 10,500.00	\$ 8,400.00
VMA-AS2-8P2-AU	Avigilon	HD Video Appliance 8-port 2TB unit with ACC Core 8-ch license	\$ 2,097.48	\$ 1,872.75	\$ 1,498.20
VMA-AS2-8P2-NA	Avigilon	HD Video Appliance 8-port 2TB unit with ACC Core 8-ch license	\$ 2,097.48	\$ 1,872.75	\$ 1,498.20
VMA-AS2-8P2-UK	Avigilon	HD Video Appliance 8-port 2TB unit with ACC Core 8-ch license	\$ 2,097.48	\$ 1,872.75	\$ 1,498.20
VMA-AS2-8P4-AU	Avigilon	HD Video Appliance 8-port 4TB unit with ACC Core 8-ch license	\$ 2,305.80	\$ 2,058.75	\$ 1,647.00
VMA-AS2-8P4-NA	Avigilon	HD Video Appliance 8-port 4TB unit with ACC Core 8-ch license	\$ 2,305.80	\$ 2,058.75	\$ 1,647.00
VMA-AS2-8P4-UK	Avigilon	HD Video Appliance 8-port 4TB unit with ACC Core 8-ch license	\$ 2,305.80	\$ 2,058.75	\$ 1,647.00
VMA-AS2-8PPS	Avigilon	HD Video Appliance 200W Power Supply - no power cord	\$ 155.40	\$ 138.75	\$ 111.00
VMA-AS2-8PRMS1U	Avigilon	1U Rack mount shelf for HD Video Appliance 8-port	\$ 71.40	\$ 63.75	\$ 51.00
VMA-AS2-HDD02	Avigilon	HD Video Appliance 2TB Hard Drive Compatible with 8-Port,16-Port	\$ 142.80	\$ 127.50	\$ 102.00
VMA-AS2-HDD03	Avigilon	HD Video Appliance Pro 3TB Hard Drive Compatible with 16-Port	\$ 172.20	\$ 153.75	\$ 123.00
VMA-AS2-HDD04	Avigilon	HD Video Appliance 4TB Hard Drive Compatible with 8-Port,16-Port, 24-Port	\$ 226.80	\$ 202.50	\$ 162.00
VMA-AS2-HDD06	Avigilon	HD Video Appliance Pro 6TB Hard Drive Compatible with 24-Port	\$ 323.40	\$ 288.75	\$ 231.00
VMA-AS2-HDD08	Avigilon	HD Video Appliance Pro 8TB Hard Drive Compatible with 24-Port	\$ 415.80	\$ 371.25	\$ 297.00
16C-ACC6-STD-ENT-UPG	Avigilon	ACC 6 upgrade license Standard to Enterprise for 16 camera channels	\$ 2,389.80	\$ 2,133.75	\$ 1,707.00
VMA-RPO-4P2-AU	Avigilon	ACC ES HD Recorder, 4-port, 4 channels, 2TB	\$ 1,470.00	\$ 1,312.50	\$ 1,050.00
VMA-RPO-4P2-NA	Avigilon	ACC ES HD Recorder, 4-port, 4 channels, 2TB	\$ 1,470.00	\$ 1,312.50	\$ 1,050.00
VMA-RPO-4P2-UK	Avigilon	ACC ES HD Recorder, 4-port, 4 channels, 2TB	\$ 1,470.00	\$ 1,312.50	\$ 1,050.00
VMA-RPO-4P4-AU	Avigilon	ACC ES HD Recorder, 4-port, 4 channels, 4TB	\$ 1,751.40	\$ 1,563.75	\$ 1,251.00
VMA-RPO-4P4-NA	Avigilon	ACC ES HD Recorder, 4-port, 4 channels, 4TB	\$ 1,751.40	\$ 1,563.75	\$ 1,251.00
VMA-RPO-4P4-UK	Avigilon	ACC ES HD Recorder, 4-port, 4 channels, 4TB	\$ 1,751.40	\$ 1,563.75	\$ 1,251.00
VMA-RPA-4P2-AU	Avigilon	ACC ES Analytics Appliance, 4 Port, 6 channels, 2TB	\$ 3,360.00	\$ 3,000.00	\$ 2,400.00
VMA-RPA-4P2-NA	Avigilon	ACC ES Analytics Appliance, 4 Port, 6 channels, 2TB	\$ 3,360.00	\$ 3,000.00	\$ 2,400.00
VMA-RPA-4P2-UK	Avigilon	ACC ES Analytics Appliance, 4 Port, 6 channels, 2TB	\$ 3,360.00	\$ 3,000.00	\$ 2,400.00
VMA-RPA-4P4-AU	Avigilon	ACC ES Analytics Appliance, 4 Port, 6 channels, 4TB	\$ 3,641.40	\$ 3,251.25	\$ 2,601.00
VMA-RPA-4P4-NA	Avigilon	ACC ES Analytics Appliance, 4 Port, 6 channels, 4TB	\$ 3,641.40	\$ 3,251.25	\$ 2,601.00
VMA-RPA-4P4-UK	Avigilon	ACC ES Analytics Appliance, 4 Port, 6 channels, 4TB	\$ 3,641.40	\$ 3,251.25	\$ 2,601.00
VMA-RPX-4PRMS1U	Avigilon	1U Rack mount shelf and rails, ES Products	\$ 201.60	\$ 180.00	\$ 144.00
VMA-RPX-4PPS-90	Avigilon	Power supply, 90W (Power cord not included)	\$ 126.00	\$ 112.50	\$ 90.00
HD-NVRWS3-8TB-AU	Avigilon	NVR Workstation, 8.0 TB Storage, AU power cord	\$ 2,633.40	\$ 2,351.25	\$ 1,881.00
HD-NVRWS3-8TB-NA	Avigilon	NVR Workstation, 8.0 TB Storage, NA power cord	\$ 2,633.40	\$ 2,351.25	\$ 1,881.00
HD-NVRWS3-8TB-UK	Avigilon	NVR Workstation, 8.0 TB Storage, UK power cord	\$ 2,633.40	\$ 2,351.25	\$ 1,881.00

BSO PRICING

HD-RMWS4-4MN-AU	Avigilon	Professional Remote Monitoring Workstation for viewing on up to four monitors, AU power cord	\$ 2,919.00	\$ 2,606.25	\$ 2,085.00
HD-RMWS4-4MN-NA	Avigilon	Professional Remote Monitoring Workstation for viewing on up to four monitors, NA power cord	\$ 2,919.00	\$ 2,606.25	\$ 2,085.00
HD-RMWS4-4MN-UK	Avigilon	Professional Remote Monitoring Workstation for viewing on up to four monitors, UK power cord	\$ 2,919.00	\$ 2,606.25	\$ 2,085.00
HD-RMWS3-2MN-AU	Avigilon	Professional Remote Monitoring Workstation for viewing on up to two 4K monitors, AU power cord	\$ 1,743.00	\$ 1,556.25	\$ 1,245.00
HD-RMWS3-2MN-NA	Avigilon	Professional Remote Monitoring Workstation for viewing on up to two 4K monitors, NA power cord	\$ 1,743.00	\$ 1,556.25	\$ 1,245.00
HD-RMWS3-2MN-UK	Avigilon	Professional Remote Monitoring Workstation for viewing on up to two 4K monitors, UK power cord	\$ 1,743.00	\$ 1,556.25	\$ 1,245.00
HD-NVRWS3-W10UPG	Avigilon	WES7 to Win10 Upgrade - HD NVR3 Workstations	\$ 210.00	\$ 187.50	\$ 150.00
HD-RMWS3-4MN-W10UPG	Avigilon	WES7 to Win10 Upgrade - 4 Monitor Remote Monitoring Workstations	\$ 352.80	\$ 315.00	\$ 252.00
HD-RMWS3-2MN-W10UPG	Avigilon	WES7 to Win10 Upgrade - 2 Monitor Remote Monitoring Workstations	\$ 210.00	\$ 187.50	\$ 150.00
M1300-AU	Avigilon	Monitor, 19", LCD, 1.3 Megapixel, 5:4 Standard Aspect Ratio	\$ 273.00	\$ 243.75	\$ 195.00
M1300-EU	Avigilon	Monitor, 19", LCD, 1.3 Megapixel, 5:4 Standard Aspect Ratio	\$ 273.00	\$ 243.75	\$ 195.00
M1300	Avigilon	Monitor, 19", LCD, 1.3 Megapixel, 5:4 Standard Aspect Ratio	\$ 273.00	\$ 243.75	\$ 195.00
M1300-UK	Avigilon	Monitor, 19", LCD, 1.3 Megapixel, 5:4 Standard Aspect Ratio	\$ 273.00	\$ 243.75	\$ 195.00
M2324-AU	Avigilon	Monitor, 24", LCD, 2.3 Megapixel, 16:10 Widescreen Aspect Ratio - AU	\$ 558.60	\$ 498.75	\$ 399.00
M2324-EU	Avigilon	Monitor, 24", LCD, 2.3 Megapixel, 16:10 Widescreen Aspect Ratio - EU	\$ 558.60	\$ 498.75	\$ 399.00
M2324-NA	Avigilon	Monitor, 24", LCD, 2.3 Megapixel, 16:10 Widescreen Aspect Ratio - NA	\$ 558.60	\$ 498.75	\$ 399.00
M2324-UK	Avigilon	Monitor, 24", LCD, 2.3 Megapixel, 16:10 Widescreen Aspect Ratio - UK	\$ 558.60	\$ 498.75	\$ 399.00
M4K32-AU	Avigilon	Monitor, 32" LCD 4K UHD, 16:9 Widescreen Aspect Ratio - AU	\$ 1,961.40	\$ 1,751.25	\$ 1,401.00
M4K32-EU	Avigilon	Monitor, 32" LCD 4K UHD, 16:9 Widescreen Aspect Ratio - EU	\$ 1,961.40	\$ 1,751.25	\$ 1,401.00
M4K32-NA	Avigilon	Monitor, 32" LCD 4K UHD, 16:9 Widescreen Aspect Ratio - NA	\$ 1,961.40	\$ 1,751.25	\$ 1,401.00
M4K32-UK	Avigilon	Monitor, 32" LCD 4K UHD, 16:9 Widescreen Aspect Ratio - UK	\$ 1,961.40	\$ 1,751.25	\$ 1,401.00
M4K43-AU	Avigilon	Monitor, 43" LCD 4K UHD, 16:9 Widescreen Aspect Ratio - AU	\$ 2,100.00	\$ 1,875.00	\$ 1,500.00
M4K43-EU	Avigilon	Monitor, 43" LCD 4K UHD, 16:9 Widescreen Aspect Ratio - EU	\$ 2,100.00	\$ 1,875.00	\$ 1,500.00
M4K43-NA	Avigilon	Monitor, 43" LCD 4K UHD, 16:9 Widescreen Aspect Ratio - NA	\$ 2,100.00	\$ 1,875.00	\$ 1,500.00
M4K43-UK	Avigilon	Monitor, 43" LCD 4K UHD, 16:9 Widescreen Aspect Ratio - UK	\$ 2,100.00	\$ 1,875.00	\$ 1,500.00
HD-NVRWS3-WARR-EXTEND-1YR	Avigilon	1 Year Extended Warranty for HD-NVRWS3	\$ 300.72	\$ 268.50	\$ 214.80
HD-NVRWS3-WARR-EXTEND-2YR	Avigilon	2 Year Extended Warranty for HD-NVRWS3	\$ 601.44	\$ 537.00	\$ 429.60
HD-NVRWS-WARR-EXTEND-1YR	Avigilon	1 Year Extended Warranty for HD-NVRWS	\$ 300.72	\$ 268.50	\$ 214.80
HD-NVRWS-WARR-EXTEND-2YR	Avigilon	2 Year Extended Warranty for HD-NVRWS	\$ 601.44	\$ 537.00	\$ 429.60
HD-RMWS3-2MN-WARR-EXTEND-1YR	Avigilon	1 Year Extended Warranty for HD-RMWS3-2MN	\$ 300.72	\$ 268.50	\$ 214.80
HD-RMWS3-2MN-WARR-EXTEND-2YR	Avigilon	2 Year Extended Warranty for HD-RMWS3-2MN	\$ 601.44	\$ 537.00	\$ 429.60
HD-RMWS-2MN-WARR-EXTEND-1YR	Avigilon	1 Year Extended Warranty for 2MN-HD-RMWS	\$ 300.72	\$ 268.50	\$ 214.80
HD-RMWS-2MN-WARR-EXTEND-2YR	Avigilon	2 Year Extended Warranty for 2MN-HD-RMWS	\$ 601.44	\$ 537.00	\$ 429.60
HD-RMWS4-4MN-WARR-EXTEND-1YR	Avigilon	1 Year Extended Warranty for HD-RMWS4-4MN	\$ 273.00	\$ 243.75	\$ 195.00
HD-RMWS4-4MN-WARR-EXTEND-2YR	Avigilon	2 Year Extended Warranty for HD-RMWS4-4MN	\$ 546.00	\$ 487.50	\$ 390.00
HD-RMWS3-4MN-WARR-EXTEND-1YR	Avigilon	1 Year Extended Warranty for HD-RMWS3-4MN	\$ 273.00	\$ 243.75	\$ 195.00
HD-RMWS3-4MN-WARR-EXTEND-2YR	Avigilon	2 Year Extended Warranty for HD-RMWS3-4MN	\$ 546.00	\$ 487.50	\$ 390.00
HD-RMWS-4MN-WARR-EXTEND-1YR	Avigilon	1 Year Extended Warranty for 4MN-HD-RMWS	\$ 273.00	\$ 243.75	\$ 195.00

BSO PRICING

HD-RMWS-4MN-WARR-EXTEND-2YR	Avigilon	2 Year Extended Warranty for 4MN-HD-RMWS	\$ 546.00	\$ 487.50	\$ 390.00
S8	Avigilon	Switch, Gigabit POE+ 124W, 8 Port	\$ 613.20	\$ 547.50	\$ 438.00
S8-AU	Avigilon	Switch, Gigabit POE+ 124W, 8 Port	\$ 613.20	\$ 547.50	\$ 438.00
S8-UK	Avigilon	Switch, Gigabit POE+ 124W, 8 Port	\$ 613.20	\$ 547.50	\$ 438.00
S24	Avigilon	Switch, Gigabit POE+ 180W, 24 Port	\$ 1,663.20	\$ 1,485.00	\$ 1,188.00
S24-AU	Avigilon	Switch, Gigabit POE+ 180W, 24 Port	\$ 1,663.20	\$ 1,485.00	\$ 1,188.00
S24-UK	Avigilon	Switch, Gigabit POE+ 180W, 24 Port	\$ 1,663.20	\$ 1,485.00	\$ 1,188.00
ES-PS-S4	Avigilon	Managed switch, 5 port, Outdoor IP66, -40°C (-40°F) to 50°C (122°F), Gigabit Ethernet, AC power input 1x SFP uplink and 4 port RJ45.	\$ 949.20	\$ 847.50	\$ 678.00
ES-PS-MNT-POLE	Avigilon	Pole mount bracket for ES-PS-S4 switch	\$ 58.80	\$ 52.50	\$ 42.00
EX1	Avigilon	Single port 100Mbps POE Extender for extending Cat 5 beyond the 100m cable limit.	\$ 261.24	\$ 233.25	\$ 186.60
POE-INJ2-STD-NA	Avigilon	Indoor single port Gigabit 802.3af PoE injector, Class 3 - NA power cord.	\$ 58.80	\$ 52.50	\$ 42.00
POE-INJ2-STD-AU	Avigilon	Indoor single port Gigabit 802.3af PoE injector, Class 3 - AU power cord	\$ 58.80	\$ 52.50	\$ 42.00
POE-INJ2-STD-UK	Avigilon	Indoor single port Gigabit 802.3af PoE injector, Class 3 - UK power cord	\$ 58.80	\$ 52.50	\$ 42.00
POE-INJ2-PLUS-UK	Avigilon	Indoor single port POE+ injector, for use with H4 PTZ in-ceiling or pendant variants in temperature range of -10°C to +50°C (14°F to 122°F);	\$ 63.00	\$ 56.25	\$ 45.00
POE-INJ2-PLUS-NA	Avigilon	Indoor single port POE+ injector, for use with H4 PTZ in-ceiling or pendant variants in temperature range of -10°C to +50°C (14°F to 122°F);	\$ 63.00	\$ 56.25	\$ 45.00
POE-INJ2-PLUS-AU	Avigilon	Indoor single port POE+ injector, for use with H4 PTZ in-ceiling or pendant variants in temperature range of -10°C to +50°C (14°F to 122°F);	\$ 63.00	\$ 56.25	\$ 45.00
C2E-P	Avigilon	Coax-to-Ethernet converter pair (no power over coax)	\$ 420.00	\$ 375.00	\$ 300.00
C2E-EDGE	Avigilon	C2E edge unit up 500m on RG-11 (requires head-end unit)	\$ 264.60	\$ 236.25	\$ 189.00
C2E-HEAD1	Avigilon	C2E head-end unit up 500m on RG-11 (requires edge unit)	\$ 281.40	\$ 251.25	\$ 201.00
C2E-HEAD4	Avigilon	C2E Quad head-end unit up 500m on RG-11 (up to 4 edge units)	\$ 806.40	\$ 720.00	\$ 576.00
C2E-PSU-40W	Avigilon	40W Power Supply compatible with C2E-HEAD1 and C2E-HEAD4	\$ 75.60	\$ 67.50	\$ 54.00
ENC-4P-H264	Avigilon	4-Port H.264 Analog Video Encoder with 4 audio support	\$ 289.80	\$ 258.75	\$ 207.00
ENC-BRK1U	Avigilon	Mounting bracket for 3 Avigilon Analog Video Encoders in 1U of standard rack space	\$ 46.20	\$ 41.25	\$ 33.00
ACC-MIC	Avigilon	Omni-directional, low impedance, electret condenser microphone with built-in preamp for producing line level output. It is housed in a high im	\$ 245.28	\$ 219.00	\$ 175.20
ACC-USB-JOY	Avigilon	Programmable USB Surveillance Joystick for controlling digital and conventional PTZ within Avigilon Control Center	\$ 525.00	\$ 468.75	\$ 375.00
ACC-USB-JOY-PRO	Avigilon	Fully configured Professional USB Surveillance joystick for full control of Avigilon Control Center including shuttle playback control and digit	\$ 793.80	\$ 708.75	\$ 567.00
ACC-SPLIT	Avigilon	POE Splitter for Camera Installation, extracts 12V DC from a POE input for powering a camera during focusing	\$ 44.52	\$ 39.75	\$ 31.80
1.0C-H4A-D1-B	Avigilon	1.0 Megapixel (720p) WDR, LightCatcher, Day-Night, Indoor Dome, 3-9mm f-1.3 P-iris lens, Self-Learning Video Analytics	\$ 588.00	\$ 525.00	\$ 420.00
1.0C-H4A-D1-IR-B	Avigilon	1.0 Megapixel (720p) WDR, LightCatcher, Day-Night, Indoor Dome, 3-9mm f-1.3 P-iris lens, Integrated IR, Self-Learning Video Analytics	\$ 630.00	\$ 562.50	\$ 450.00
1.0C-H4A-DO1-B	Avigilon	1.0 Megapixel (720p) WDR, LightCatcher, Day-Night, Outdoor Dome, 3-9mm f-1.3 P-iris lens, Self-Learning Video Analytics	\$ 714.00	\$ 637.50	\$ 510.00
1.0C-H4A-DO1-IR-B	Avigilon	1.0 Megapixel (720p) WDR, LightCatcher, Day-Night, Outdoor Dome, 3-9mm f-1.3 P-iris lens, Integrated IR, Self-Learning Video Analytics	\$ 756.00	\$ 675.00	\$ 540.00
1.0C-H4A-DP1-B	Avigilon	1.0 Megapixel (720p) WDR, LightCatcher, Day-Night, Pendant Dome, 3-9mm f-1.3 P-iris lens, Self-Learning Video Analytics. Must use with a	\$ 663.60	\$ 592.50	\$ 474.00
1.0C-H4A-DP1-IR-B	Avigilon	1.0 Megapixel (720p) WDR, LightCatcher, Day-Night, Outdoor Dome, 3-9mm f-1.3 P-iris lens, Integrated IR, Self-Learning Video Analytics. Mu	\$ 705.60	\$ 630.00	\$ 504.00
1.0C-H4A-DC1-B	Avigilon	1.0 Megapixel (720p) WDR, LightCatcher, Day-Night, In-Ceiling Dome, 3-9mm f-1.3 P-iris lens, Self-Learning Video Analytics	\$ 630.00	\$ 562.50	\$ 450.00
1.0C-H4A-D2-B	Avigilon	1.0 Megapixel (720p) WDR, LightCatcher, Day-Night, Indoor Dome, 9-22mm f-1.6 P-iris lens, Self-Learning Video Analytics	\$ 621.60	\$ 555.00	\$ 444.00
1.0C-H4A-DO2-B	Avigilon	1.0 Megapixel (720p) WDR, LightCatcher, Day-Night, Outdoor Dome, 9-22mm f-1.6 P-iris lens, Self-Learning Video Analytics	\$ 747.60	\$ 667.50	\$ 534.00
1.0C-H4A-DP2-B	Avigilon	1.0 Megapixel (720p) WDR, LightCatcher, Day-Night, Pendant Dome, 9-22mm f-1.6 P-iris lens, Self-Learning Video Analytics. Must use with	\$ 697.20	\$ 622.50	\$ 498.00
1.0C-H4A-DC2-B	Avigilon	1.0 Megapixel (720p) WDR, LightCatcher, Day-Night, In-Ceiling Dome, 9-22mm f-1.6 P-iris lens, Self-Learning Video Analytics	\$ 663.60	\$ 592.50	\$ 474.00

BSO PRICING

2.0C-H4A-D1-B	Avigilon	2.0 Megapixel (1080p) WDR, LightCatcher, Day-Night, Indoor Dome, 3-9mm f-1.3 P-iris lens, Self-Learning Video Analytics	\$ 672.00	\$ 600.00	\$ 480.00
2.0C-H4A-D1-IR-B	Avigilon	2.0 Megapixel (1080p) WDR, LightCatcher, Day-Night, Indoor Dome, 3-9mm f-1.3 P-iris lens, Integrated IR, Self-Learning Video Analytics	\$ 714.00	\$ 637.50	\$ 510.00
2.0C-H4A-DO1-B	Avigilon	2.0 Megapixel (1080p) WDR, LightCatcher, Day-Night, Outdoor Dome, 3-9mm f-1.3 P-iris lens, Self-Learning Video Analytics	\$ 798.00	\$ 712.50	\$ 570.00
2.0C-H4A-DO1-IR-B	Avigilon	2.0 Megapixel (1080p) WDR, LightCatcher, Day-Night, Outdoor Dome, 3-9mm f-1.3 P-iris lens, Integrated IR, Self-Learning Video Analytics	\$ 840.00	\$ 750.00	\$ 600.00
2.0C-H4A-DP1-B	Avigilon	2.0 Megapixel (1080p) WDR, LightCatcher, Day-Night, Pendant Dome, 3-9mm f-1.3 P-iris lens, Self-Learning Video Analytics. Must use with	\$ 747.60	\$ 667.50	\$ 534.00
2.0C-H4A-DP1-IR-B	Avigilon	2.0 Megapixel (1080p) WDR, LightCatcher, Day-Night, Outdoor Dome, 3-9mm f-1.3 P-iris lens, Integrated IR, Self-Learning Video Analytics. M	\$ 789.60	\$ 705.00	\$ 564.00
2.0C-H4A-DC1-B	Avigilon	2.0 Megapixel (1080p) WDR, LightCatcher, Day-Night, In-Ceiling Dome, 3-9mm f-1.3 P-iris lens, Self-Learning Video Analytics	\$ 714.00	\$ 637.50	\$ 510.00
2.0C-H4A-D2-B	Avigilon	2.0 Megapixel (1080p) WDR, LightCatcher, Day-Night, Indoor Dome, 9-22mm f-1.6 P-iris lens, Self-Learning Video Analytics	\$ 705.60	\$ 630.00	\$ 504.00
2.0C-H4A-DO2-B	Avigilon	2.0 Megapixel (1080p) WDR, LightCatcher, Day-Night, Outdoor Dome, 9-22mm f-1.6 P-iris lens, Self-Learning Video Analytics	\$ 831.60	\$ 742.50	\$ 594.00
2.0C-H4A-DP2-B	Avigilon	2.0 Megapixel (1080p) WDR, LightCatcher, Day-Night, Pendant Dome, 9-22mm f-1.6 P-iris lens, Self-Learning Video Analytics. Must use wit	\$ 781.20	\$ 697.50	\$ 558.00
2.0C-H4A-DC2-B	Avigilon	2.0 Megapixel (1080p) WDR, LightCatcher, Day-Night, In-Ceiling Dome, 9-22mm f-1.6 P-iris lens, Self-Learning Video Analytics	\$ 747.60	\$ 667.50	\$ 534.00
3.0C-H4A-D1-B	Avigilon	3.0 Megapixel WDR, LightCatcher, Day-Night, Indoor Dome, 3-9mm f-1.3 P-iris lens, Self-Learning Video Analytics	\$ 701.40	\$ 626.25	\$ 501.00
3.0C-H4A-D1-IR-B	Avigilon	3.0 Megapixel WDR, LightCatcher, Day-Night, Indoor Dome, 3-9mm f-1.3 P-iris lens, Integrated IR, Self-Learning Video Analytics	\$ 743.40	\$ 663.75	\$ 531.00
3.0C-H4A-DO1-B	Avigilon	3.0 Megapixel WDR, LightCatcher, Day-Night, Outdoor Dome, 3-9mm f-1.3 P-iris lens, Self-Learning Video Analytics	\$ 827.40	\$ 738.75	\$ 591.00
3.0C-H4A-DO1-IR-B	Avigilon	3.0 Megapixel WDR, LightCatcher, Day-Night, Outdoor Dome, 3-9mm f-1.3 P-iris lens, Integrated IR, Self-Learning Video Analytics	\$ 869.40	\$ 776.25	\$ 621.00
3.0C-H4A-DP1-B	Avigilon	3.0 Megapixel WDR, LightCatcher, Day-Night, Pendant Dome, 3-9mm f-1.3 P-iris lens, Self-Learning Video Analytics. Must use with a H4A-M	\$ 777.00	\$ 693.75	\$ 555.00
3.0C-H4A-DP1-IR-B	Avigilon	3.0 Megapixel WDR, LightCatcher, Day-Night, Outdoor Dome, 3-9mm f-1.3 P-iris lens, Integrated IR, Self-Learning Video Analytics. Must use	\$ 819.00	\$ 731.25	\$ 585.00
3.0C-H4A-DC1-B	Avigilon	3.0 Megapixel WDR, LightCatcher, Day-Night, In-Ceiling Dome, 3-9mm f-1.3 P-iris lens, Self-Learning Video Analytics	\$ 743.40	\$ 663.75	\$ 531.00
3.0C-H4A-D2-B	Avigilon	3.0 Megapixel WDR, LightCatcher, Day-Night, Indoor Dome, 9-22mm f-1.6 P-iris lens, Self-Learning Video Analytics	\$ 735.00	\$ 656.25	\$ 525.00
3.0C-H4A-DO2-B	Avigilon	3.0 Megapixel WDR, LightCatcher, Day-Night, Outdoor Dome, 9-22mm f-1.6 P-iris lens, Self-Learning Video Analytics	\$ 861.00	\$ 768.75	\$ 615.00
3.0C-H4A-DP2-B	Avigilon	3.0 Megapixel WDR, LightCatcher, Day-Night, Pendant Dome, 9-22mm f-1.6 P-iris lens, Self-Learning Video Analytics. Must use with a H4A	\$ 810.60	\$ 723.75	\$ 579.00
3.0C-H4A-DC2-B	Avigilon	3.0 Megapixel WDR, LightCatcher, Day-Night, In-Ceiling Dome, 9-22mm f-1.6 P-iris lens, Self-Learning Video Analytics	\$ 777.00	\$ 693.75	\$ 555.00
5.0L-H4A-D1-B	Avigilon	5.0 Megapixel, LightCatcher, 4.3-8mm f-1.8 P-iris lens, Indoor Dome, Self-Learning Video Analytics	\$ 802.20	\$ 716.25	\$ 573.00
5.0L-H4A-D1-IR-B	Avigilon	5.0 Megapixel, LightCatcher, Indoor Dome, 4.3-8mm f-1.8 P-iris lens, Integrated IR, Self-Learning Video Analytics	\$ 844.20	\$ 753.75	\$ 603.00
5.0L-H4A-DO1-B	Avigilon	5.0 Megapixel, LightCatcher, Day-Night, Outdoor Dome, 4.3-8mm f-1.8 P-iris lens, Self-Learning Video Analytics	\$ 928.20	\$ 828.75	\$ 663.00
5.0L-H4A-DO1-IR-B	Avigilon	5.0 Megapixel, LightCatcher, Day-Night, Outdoor Dome, 4.3-8mm f-1.8 P-iris lens, Integrated IR, Self-Learning Video Analytics	\$ 970.20	\$ 866.25	\$ 693.00
5.0L-H4A-DP1-B	Avigilon	5.0 Megapixel, LightCatcher, Day-Night, Pendant Dome, 4.3-8mm f-1.8 P-iris lens, Self-Learning Video Analytics. Must use with a H4A-MT-W	\$ 877.80	\$ 783.75	\$ 627.00
5.0L-H4A-DP1-IR-B	Avigilon	5.0 Megapixel, LightCatcher, Day-Night, Pendant Dome, 4.3-8mm f-1.8 P-iris lens, Integrated IR, Self-Learning Video Analytics. Must use wit	\$ 919.80	\$ 821.25	\$ 657.00
5.0L-H4A-DC1-B	Avigilon	5.0 Megapixel, LightCatcher, Day-Night, In-Ceiling Dome, 4.3-8mm f-1.8 P-iris lens, Self-Learning Video Analytics	\$ 844.20	\$ 753.75	\$ 603.00
5.0L-H4A-D2-B	Avigilon	5.0 Megapixel, LightCatcher, Day-Night, Indoor Dome, 9-22mm f-1.6 P-iris lens, Self-Learning Video Analytics	\$ 835.80	\$ 746.25	\$ 597.00
5.0L-H4A-DO2-B	Avigilon	5.0 Megapixel, LightCatcher, Day-Night, Outdoor Dome, 9-22mm f-1.6 P-iris lens, Self-Learning Video Analytics	\$ 961.80	\$ 858.75	\$ 687.00
5.0L-H4A-DP2-B	Avigilon	5.0 Megapixel, LightCatcher, Day-Night, Pendant Dome, 9-22mm f-1.6 P-iris lens, Self-Learning Video Analytics. Must use with a H4A-MT-W	\$ 911.40	\$ 813.75	\$ 651.00
5.0L-H4A-DC2-B	Avigilon	5.0 Megapixel, LightCatcher, Day-Night, In-Ceiling Dome, 9-22mm f-1.6 P-iris lens, Self-Learning Video Analytics	\$ 877.80	\$ 783.75	\$ 627.00
8.0-H4A-D1-B	Avigilon	4K UHD (8.0 Megapixel), Day-Night, Indoor Dome, 4.3-8mm f-1.8 P-iris lens, Self-Learning Video Analytics	\$ 1,092.00	\$ 975.00	\$ 780.00
8.0-H4A-D1-IR-B	Avigilon	4K UHD (8.0 Megapixel), Indoor Dome, 4.3-8mm f-1.8 P-iris lens, Integrated IR Self-Learning Video Analytics	\$ 1,134.00	\$ 1,012.50	\$ 810.00
8.0-H4A-DC1-B	Avigilon	4K UHD (8.0 Megapixel), Day-Night, In-Ceiling Dome, 4.3-8mm f-1.8 P-iris lens, Self-Learning Video Analytics	\$ 1,134.00	\$ 1,012.50	\$ 810.00
8.0-H4A-DO1-B	Avigilon	4K UHD (8.0 Megapixel), Day-Night, Outdoor Dome, 4.3-8mm f-1.8 P-iris lens, Self-Learning Video Analytics	\$ 1,218.00	\$ 1,087.50	\$ 870.00
8.0-H4A-DO1-IR-B	Avigilon	4K UHD (8.0 Megapixel), Day-Night, Outdoor Dome, 4.3-8mm f-1.8 P-iris lens, Integrated IR, Self-Learning Video Analytics	\$ 1,260.00	\$ 1,125.00	\$ 900.00

BSO PRICING

8.0-H4A-DP1-B	Avigilon	4K UHD (8.0 Megapixel), Day-Night, Pendant Dome, 4.3-8mm f-1.8 P-iris lens, Self-Learning Video Analytics. Must use with a H4A-MT-WAL	\$ 1,167.60	\$ 1,042.50	\$ 834.00
8.0-H4A-DP1-IR-B	Avigilon	4K UHD (8.0 Megapixel), Day-Night, Pendant Dome, 4.3-8mm f-1.8 P-iris lens, Integrated IR, Self-Learning Video Analytics. Must use with a H	\$ 1,209.60	\$ 1,080.00	\$ 864.00
1.0C-H4A-BO1-IR-B	Avigilon	1.0 Megapixel (720p) WDR, LightCatcher, 3-9mm f-1.3 P-iris lens, Integrated IR, Self-Learning Video Analytics	\$ 756.00	\$ 675.00	\$ 540.00
1.0C-H4A-BO2-IR-B	Avigilon	1.0 Megapixel (720p) WDR, LightCatcher, 9-22mm f-1.6 P-iris lens, Integrated IR, Self-Learning Video Analytics	\$ 789.60	\$ 705.00	\$ 564.00
2.0C-H4A-BO1-IR-B	Avigilon	2.0 Megapixel (1080p) WDR, LightCatcher, 3-9mm f-1.3 P-iris lens, Integrated IR, Self-Learning Video Analytics	\$ 840.00	\$ 750.00	\$ 600.00
2.0C-H4A-BO2-IR-B	Avigilon	2.0 Megapixel (1080p) WDR, LightCatcher, 9-22mm f-1.6 P-iris lens, Integrated IR, Self-Learning Video Analytics	\$ 873.60	\$ 780.00	\$ 624.00
3.0C-H4A-BO1-IR-B	Avigilon	3.0 Megapixel WDR, LightCatcher, 3-9mm f-1.3 P-iris lens, Integrated IR, Self-Learning Video Analytics	\$ 869.40	\$ 776.25	\$ 621.00
3.0C-H4A-BO2-IR-B	Avigilon	3.0 Megapixel WDR, LightCatcher, 9-22mm f-1.6 P-iris lens, Integrated IR, Self-Learning Video Analytics	\$ 903.00	\$ 806.25	\$ 645.00
5.0L-H4A-BO1-IR-B	Avigilon	5.0 Megapixel, LightCatcher, 4.3-8mm f-1.8 P-iris lens, Integrated IR, Self-Learning Video Analytics	\$ 970.20	\$ 866.25	\$ 693.00
5.0L-H4A-BO2-IR-B	Avigilon	5.0 Megapixel, LightCatcher, 9-22mm f-1.6 P-iris lens, Integrated IR, Self-Learning Video Analytics	\$ 1,003.80	\$ 896.25	\$ 717.00
8.0-H4A-BO1-IR-B	Avigilon	4K UHD (8.0 Megapixel), 4.3-8mm f-1.8 P-iris lens, Integrated IR, Self-Learning Video Analytics	\$ 1,260.00	\$ 1,125.00	\$ 900.00
1.0C-H4A-B1-B	Avigilon	1.0 Megapixel (720p) WDR, LightCatcher, Day-Night, 4.7-84.6mm f-1.6 lens, Self-Learning Video Analytics	\$ 625.80	\$ 558.75	\$ 447.00
1.0C-H4A-B2-B	Avigilon	1.0 Megapixel (720p) WDR, LightCatcher, Day-Night, 3-9mm f-1.3 P-iris lens, Self-Learning Video Analytics	\$ 588.00	\$ 525.00	\$ 420.00
1.0C-H4A-B3-B	Avigilon	1.0 Megapixel (720p) WDR, LightCatcher, Day-Night, 9-22mm f-1.6 P-iris lens, Self-Learning Video Analytics	\$ 621.60	\$ 555.00	\$ 444.00
2.0C-H4A-B1-B	Avigilon	2.0 Megapixel (1080p) WDR, LightCatcher, Day-Night, 4.7-84.6mm f-1.6 lens, Self-Learning Video Analytics	\$ 709.80	\$ 633.75	\$ 507.00
2.0C-H4A-B2-B	Avigilon	2.0 Megapixel (1080p) WDR, LightCatcher, Day-Night, 3-9mm f-1.3 P-iris lens, Self-Learning Video Analytics	\$ 672.00	\$ 600.00	\$ 480.00
2.0C-H4A-B3-B	Avigilon	2.0 Megapixel (1080p) WDR, LightCatcher, Day-Night, 9-22mm f-1.6 P-iris lens, Self-Learning Video Analytics	\$ 705.60	\$ 630.00	\$ 504.00
3.0C-H4A-B1-B	Avigilon	3.0 Megapixel WDR, LightCatcher, Day-Night, 4.7-84.6mm f-1.6 lens, Self-Learning Video Analytics	\$ 739.20	\$ 660.00	\$ 528.00
3.0C-H4A-B2-B	Avigilon	3.0 Megapixel WDR, LightCatcher, Day-Night, 3-9mm f-1.3 P-iris lens, Self-Learning Video Analytics	\$ 701.40	\$ 626.25	\$ 501.00
3.0C-H4A-B3-B	Avigilon	3.0 Megapixel WDR, LightCatcher, Day-Night, 9-22mm f-1.6 P-iris lens, Self-Learning Video Analytics	\$ 735.00	\$ 656.25	\$ 525.00
5.0L-H4A-B2-B	Avigilon	5.0 Megapixel, LightCatcher, Day-Night, 4.3-8mm f-1.8 P-iris lens, Self-Learning Video Analytics	\$ 802.20	\$ 716.25	\$ 573.00
5.0L-H4A-B3-B	Avigilon	5.0 Megapixel, LightCatcher, Day-Night, 9-22mm f-1.6 P-iris lens, Self-Learning Video Analytics	\$ 835.80	\$ 746.25	\$ 597.00
8.0-H4A-B2-B	Avigilon	4K UHD (8.0 Megapixel), Day-Night, 4.3-8mm f-1.8 P-iris lens, Self-Learning Video Analytics	\$ 1,092.00	\$ 975.00	\$ 780.00
H4A-BO-SHLD1	Avigilon	Replacement sun shield for H4 HD Bullet Cameras with Self-Learning Analytics and H4 Thermal Cameras.	\$ 12.60	\$ 11.25	\$ 9.00
CM-AC-AVIO1	Avigilon	3.5mm audio and video I-O jack with 1.8m fly wire	\$ 6.72	\$ 6.00	\$ 4.80
CM-AC-GROM1	Avigilon	Cable sealing grommet for use with 3-4" conduit entry, pack of 10	\$ 8.40	\$ 7.50	\$ 6.00
H4A-AC-GROM1	Avigilon	Cable sealing grommet for use with H4A dome cameras, pack of 10	\$ 8.40	\$ 7.50	\$ 6.00
H4-AC-WIFI2-NA	Avigilon	WiFi Installation Kit with WIFI USB adapter, micro-USB to USB adapter and TT20 torx driver bit. For use in the following countries: Argentina	\$ 109.20	\$ 97.50	\$ 78.00
H4A-DC-CLER1	Avigilon	Replacement clear transparent cover for H4A in-ceiling dome camera. Includes dome bubble and grey camera cover.	\$ 33.60	\$ 30.00	\$ 24.00
H4A-DC-CLER1-BL	Avigilon	Replacement clear transparent cover for H4A in-ceiling dome camera. Includes dome bubble and black camera cover.	\$ 33.60	\$ 30.00	\$ 24.00
H4-DC-CPNL1	Avigilon	Metal ceiling panel for use with H4A-DC or H4SL-MT-DCIL1 in-ceiling dome cameras to replace or reinforce the existing ceiling tile in suspen	\$ 79.80	\$ 71.25	\$ 57.00
H4A-DC-SMOK1	Avigilon	Replacement smoked transparent cover for H4A in-ceiling dome camera. Reduces light transmission by 50%. Not recommended for low light	\$ 33.60	\$ 30.00	\$ 24.00
H4A-DC-SMOK1-BL	Avigilon	Replacement smoked transparent cover for H4A in-ceiling dome camera. Reduces light transmission by 50%. Not recommended for low light	\$ 33.60	\$ 30.00	\$ 24.00
H4A-DD-CLER1	Avigilon	Replacement clear transparent cover for H4A indoor dome camera. Includes dome bubble and grey camera cover.	\$ 33.60	\$ 30.00	\$ 24.00
H4A-DD-CLER1-BL	Avigilon	Replacement clear transparent cover for H4A indoor dome camera. Includes dome bubble and black camera cover.	\$ 33.60	\$ 30.00	\$ 24.00
H4A-DD-SDWL1	Avigilon	Replacement sidewall knockout plug for H4A indoor dome cameras, pack of 5	\$ 4.20	\$ 3.75	\$ 3.00
H4A-DD-SDWL1-BL	Avigilon	Replacement sidewall knockout plug for H4A indoor dome cameras, black, pack of 5	\$ 4.20	\$ 3.75	\$ 3.00
H4A-DD-SMOK1	Avigilon	Replacement smoked transparent cover for H4A indoor dome camera. Reduces light transmission by 50%. Not recommended for low light a	\$ 33.60	\$ 30.00	\$ 24.00

BSO PRICING

H4A-DD-SMOK1-BL	Avigilon	Replacement smoked transparent cover for H4A indoor dome camera. Reduces light transmission by 50%. Not recommended for low light a	\$ 33.60	\$ 30.00	\$ 24.00
H4A-DO-CLER1	Avigilon	Replacement clear transparent cover for H4A outdoor dome camera. Includes dome bubble and grey camera cover.	\$ 50.40	\$ 45.00	\$ 36.00
H4A-DO-SMOK1	Avigilon	Replacement smoked transparent cover for H4A outdoor dome camera. Reduces light transmission by 50%. Not recommended for low light	\$ 50.40	\$ 45.00	\$ 36.00
H4A-DP-SMOK1	Avigilon	Replacement smoked transparent cover for H4A pendant dome camera. Reduces light transmission by 50%. Not recommended for low light	\$ 50.40	\$ 45.00	\$ 36.00
H4A-MT-NPTA1	Avigilon	NPT adapter for use with H4A-DP pendant dome cameras.	\$ 50.40	\$ 45.00	\$ 36.00
H4-BO-JBOX1	Avigilon	Junction box for the H4A HD Bullet, H4SL HD Bullet, or H4 Thermal cameras.	\$ 75.60	\$ 67.50	\$ 54.00
H4-BO-DEMO1	Avigilon	Replacement H4 HD Bullet or H4 Thermal configuration port cover with a female 1-4-20 screw mount for use with tripod head for demo pur	\$ 4.20	\$ 3.75	\$ 3.00
1.0C-H4A-12G-DO1-IR-B	Avigilon	1.0 Megapixel (720p) WDR, LightCatcher, Day-Night, Outdoor Dome, 3-9mm f-1.3 P-iris lens, Integrated IR, Self-Learning Video Analytics, 12	\$ 1,218.00	\$ 1,087.50	\$ 870.00
1.0C-H4A-12G-DP1-IR-B	Avigilon	1.0 Megapixel (720p) WDR, LightCatcher, Day-Night, Outdoor Dome, 3-9mm f-1.3 P-iris lens, Integrated IR, Self-Learning Video Analytics, 12	\$ 1,218.00	\$ 1,087.50	\$ 870.00
2.0C-H4A-25G-DO1-IR-B	Avigilon	2.0 Megapixel (1080p) WDR, LightCatcher, Day-Night, Outdoor Dome, 3-9mm f-1.3 P-iris lens, Integrated IR, Self-Learning Video Analytics, 2	\$ 1,470.00	\$ 1,312.50	\$ 1,050.00
2.0C-H4A-25G-DP1-IR-B	Avigilon	2.0 Megapixel (1080p) WDR, LightCatcher, Day-Night, Outdoor Dome, 3-9mm f-1.3 P-iris lens, Integrated IR, Self-Learning Video Analytics, 2	\$ 1,470.00	\$ 1,312.50	\$ 1,050.00
3.0C-H4A-25G-DO1-IR-B	Avigilon	3.0 Megapixel WDR, LightCatcher, Day-Night, Outdoor Dome, 3-9mm f-1.3 P-iris lens, Integrated IR, Self-Learning Video Analytics, 256GB Bu	\$ 1,675.80	\$ 1,496.25	\$ 1,197.00
3.0C-H4A-25G-DP1-IR-B	Avigilon	3.0 Megapixel WDR, LightCatcher, Day-Night, Outdoor Dome, 3-9mm f-1.3 P-iris lens, Integrated IR, Self-Learning Video Analytics, 256GB Bu	\$ 1,675.80	\$ 1,496.25	\$ 1,197.00
1.0C-H4A-12G-BO1-IR-B	Avigilon	1.0 Megapixel (720p) WDR, LightCatcher, 3-9mm f-1.3 P-iris lens, Integrated IR, Self-Learning Video Analytics, 128GB Built-in SSD	\$ 1,218.00	\$ 1,087.50	\$ 870.00
1.0C-H4A-12G-BO2-IR-B	Avigilon	1.0 Megapixel (720p) WDR, LightCatcher, 9-22mm f-1.6 P-iris lens, Integrated IR, Self-Learning Video Analytics, 128GB Built-in SSD	\$ 1,260.00	\$ 1,125.00	\$ 900.00
2.0C-H4A-25G-BO1-IR-B	Avigilon	2.0 Megapixel (1080p) WDR, LightCatcher, 3-9mm f-1.3 P-iris lens, Integrated IR, Self-Learning Video Analytics, 256GB Built-in SSD	\$ 1,470.00	\$ 1,312.50	\$ 1,050.00
2.0C-H4A-25G-BO2-IR-B	Avigilon	2.0 Megapixel (1080p) WDR, LightCatcher, 9-22mm f-1.6 P-iris lens, Integrated IR, Self-Learning Video Analytics, 256GB Built-in SSD	\$ 1,512.00	\$ 1,350.00	\$ 1,080.00
3.0C-H4A-25G-BO1-IR-B	Avigilon	3.0 Megapixel WDR, LightCatcher, 3-9mm f-1.3 P-iris lens, Integrated IR, Self-Learning Video Analytics, 256GB Built-in SSD	\$ 1,675.80	\$ 1,496.25	\$ 1,197.00
3.0C-H4A-25G-BO2-IR-B	Avigilon	3.0 Megapixel WDR, LightCatcher, 9-22mm f-1.6 P-iris lens, Integrated IR, Self-Learning Video Analytics, 256GB Built-in SSD	\$ 1,717.80	\$ 1,533.75	\$ 1,227.00
1.0C-H4A-12G-B1	Avigilon	1.0 Megapixel (720p) WDR, LightCatcher, Day-Night, 4.7-84.6mm f-1.6 lens, Self-Learning Video Analytics, 128GB Built-in SSD	\$ 1,188.60	\$ 1,061.25	\$ 849.00
2.0C-H4A-25G-B1	Avigilon	2.0 Megapixel (1080p) WDR, LightCatcher, Day-Night, 4.7-84.6mm f-1.6 lens, Self-Learning Video Analytics, 256GB Built-in SSD	\$ 1,440.60	\$ 1,286.25	\$ 1,029.00
3.0C-H4A-25G-B1	Avigilon	3.0 Megapixel WDR, LightCatcher, Day-Night, 4.7-84.6mm f-1.6 lens, Self-Learning Video Analytics, 256GB Built-in SSD	\$ 1,646.40	\$ 1,470.00	\$ 1,176.00
H4A-DP-CLER1	Avigilon	Replacement clear transparent cover for H4A pendant dome camera. Includes dome bubble and grey camera cover.	\$ 50.40	\$ 45.00	\$ 36.00
H4A-MT-WALL1	Avigilon	Wall mount bracket for use with H4A-DP pendant dome cameras	\$ 50.40	\$ 45.00	\$ 36.00
1.3C-H4SL-D1	Avigilon	1.3 MP, WDR, LightCatcher, Day-Night, Indoor Dome, 3-9mm f-1.4	\$ 302.40	\$ 270.00	\$ 216.00
1.3C-H4SL-D1-IR	Avigilon	1.3 MP, WDR, LightCatcher, Day-Night, Indoor Dome, 3-9mm f-1.4, Integrated IR	\$ 331.80	\$ 296.25	\$ 237.00
1.3C-H4SL-DO1-IR	Avigilon	1.3 MP, WDR, LightCatcher, Day-Night, Indoor-Outdoor Dome, 3-9mm f-1.4, Integrated IR	\$ 394.80	\$ 352.50	\$ 282.00
2.0C-H4SL-D1	Avigilon	2.0 MP, WDR, LightCatcher, Day-Night, Indoor Dome, 3-9mm f-1.4	\$ 344.40	\$ 307.50	\$ 246.00
2.0C-H4SL-D1-IR	Avigilon	2.0 MP, WDR, LightCatcher, Day-Night, Indoor Dome, 3-9mm f-1.4, Integrated IR	\$ 373.80	\$ 333.75	\$ 267.00
2.0C-H4SL-DO1-IR	Avigilon	2.0 MP, WDR, LightCatcher, Day-Night, Indoor-Outdoor Dome, 3-9mm f-1.4, Integrated IR	\$ 436.80	\$ 390.00	\$ 312.00
3.0C-H4SL-D1	Avigilon	3.0 MP, WDR, LightCatcher, Day-Night, Indoor Dome, 3-9mm f-1.4	\$ 386.40	\$ 345.00	\$ 276.00
3.0C-H4SL-D1-IR	Avigilon	3.0 MP, WDR, LightCatcher, Day-Night, Indoor Dome, 3-9mm f-1.4, Integrated IR	\$ 415.80	\$ 371.25	\$ 297.00
3.0C-H4SL-DO1-IR	Avigilon	3.0 MP, WDR, LightCatcher, Day-Night, Outdoor Dome, 3-9mm f-1.4, Integrated IR	\$ 478.80	\$ 427.50	\$ 342.00
1.3C-H4SL-BO1-IR	Avigilon	1.3 MP, WDR, LightCatcher, Day-Night, Indoor-Outdoor Bullet, 3-9mm f-1.4, Integrated IR	\$ 394.80	\$ 352.50	\$ 282.00
2.0C-H4SL-BO1-IR	Avigilon	2.0 MP, WDR, LightCatcher, Day-Night, Indoor-Outdoor Bullet, 3-9mm f-1.4, Integrated IR	\$ 436.80	\$ 390.00	\$ 312.00
3.0C-H4SL-BO1-IR	Avigilon	3.0 MP, WDR, LightCatcher, Day-Night, Indoor-Outdoor Bullet Camera, 3-9mm f-1.4, Integrated IR	\$ 478.80	\$ 427.50	\$ 342.00
H4-MT-CRNR1	Avigilon	Corner mount adapter for use with H4A-MT-WALL1, H4-BO-JBOX1, H4SL, H4F, H4 PTZ, H4 IR PTZ and H4 Multisensor cameras.	\$ 75.60	\$ 67.50	\$ 54.00
H4SL-AC-CNID1	Avigilon	Conduit Opening Cover Grey,5pk, H4SL dome camera	\$ 8.40	\$ 7.50	\$ 6.00

BSO PRICING

H4SL-AC-CNPL1	Avigilon	Conduit Plate, Grey for 1-2" 5 pk, for H4SL dome camera	\$ 12.60	\$ 11.25	\$ 9.00
H4SL-AC-CNPL2	Avigilon	Conduit Plate, Grey for 3-4" 5 pk, for H4SL dome camera	\$ 12.60	\$ 11.25	\$ 9.00
H4SL-AC-COND1	Avigilon	Conduit Cover Gray 5 pk, Grey, for H4SL dome camera	\$ 8.40	\$ 7.50	\$ 6.00
H4SL-AC-GROM1	Avigilon	Rubber grommet cable seal 10 pk, for H4SL dome camera	\$ 12.60	\$ 11.25	\$ 9.00
H4SL-BO-SHLD1	Avigilon	Replacement sun shield for H4SL bullet camera	\$ 8.40	\$ 7.50	\$ 6.00
H4SL-DD-CLER1	Avigilon	Replacement clear transparent cover for H4SL outdoor dome camera. Includes dome bubble and grey camera cover	\$ 25.20	\$ 22.50	\$ 18.00
H4SL-DD-SMOK1	Avigilon	Replacement smoked transparent cover for H4SL dome camera. Reduces light transmission by 50%. Not recommended for low light applic	\$ 29.40	\$ 26.25	\$ 21.00
H4SL-MT-DCIL1	Avigilon	In-Ceiling mount for H4SL dome cameras	\$ 25.20	\$ 22.50	\$ 18.00
H4SL-MT-NPTA1	Avigilon	NPT adapter for use with H4SL cameras	\$ 25.20	\$ 22.50	\$ 18.00
CM-MT-WALL1	Avigilon	Pendant wall arm for H4 Fisheye (needs H4F-MT-NPTA1), H4SL (needs H4SL-MT-NPTA1), H4 PTZ or H3-xMH-DP-B cameras	\$ 58.80	\$ 52.50	\$ 42.00
1.3C-H4M-D1	Avigilon	1.3 MP, WDR, LightCatcher, Day-Night, Indoor Dome, 2.8mm f-1.2	\$ 210.00	\$ 187.50	\$ 150.00
1.3C-H4M-D1-IR	Avigilon	1.3 MP, WDR, LightCatcher, Day-Night, Indoor Dome, 2.8mm f-1.2, IR	\$ 239.40	\$ 213.75	\$ 171.00
2.0C-H4M-D1	Avigilon	2.0 MP, WDR, LightCatcher, Day-Night, Indoor Dome, 2.8mm f-1.2	\$ 285.60	\$ 255.00	\$ 204.00
2.0C-H4M-D1-IR	Avigilon	2.0 MP, WDR, LightCatcher, Day-Night, Indoor Dome, 2.8mm f-1.2, IR	\$ 315.00	\$ 281.25	\$ 225.00
3.0C-H4M-D1	Avigilon	3.0 MP, WDR, LightCatcher, Day-Night, Indoor Dome, 2.8mm f-1.2	\$ 327.60	\$ 292.50	\$ 234.00
3.0C-H4M-D1-IR	Avigilon	3.0 MP, WDR, LightCatcher, Day-Night, Indoor Dome, 2.8mm f-1.2, IR	\$ 357.00	\$ 318.75	\$ 255.00
H4M-BZL1-BL	Avigilon	Black surface mount bezel for H4M dome cameras, package of 5	\$ 25.20	\$ 22.50	\$ 18.00
H4M-MT-DCIL1	Avigilon	In-Ceiling mount for H4M dome cameras	\$ 25.20	\$ 22.50	\$ 18.00
H4M-MT-DCIL1-BL	Avigilon	In-Ceiling mount for H4M dome cameras, Black	\$ 25.20	\$ 22.50	\$ 18.00
H4M-MT-NPTA1	Avigilon	Pendant mount for H4M dome cameras	\$ 25.20	\$ 22.50	\$ 18.00
H4M-MT-NPTA1-BL	Avigilon	Pendant mount for H4M dome cameras, Black	\$ 25.20	\$ 22.50	\$ 18.00
H4M-MT-DSPL	Avigilon	Package of 5 wall plates for H4M dome cameras	\$ 25.20	\$ 22.50	\$ 18.00
1.0C-H4PTZ-DP45	Avigilon	1.0 Megapixel (720p) WDR Day-Night, 45x, Pendant Dome, Self-learning analytics	\$ 1,915.20	\$ 1,710.00	\$ 1,368.00
2.0C-H4PTZ-DP30	Avigilon	2.0 Megapixel (1080p) WDR Day-Night, 30x, Pendant Dome, Self-learning analytics	\$ 2,234.40	\$ 1,995.00	\$ 1,596.00
1.0C-H4PTZ-DC45	Avigilon	1.0 Megapixel (720p) WDR Day-Night, 45x, In-Ceiling Dome, Self-learning analytics	\$ 1,688.40	\$ 1,507.50	\$ 1,206.00
2.0C-H4PTZ-DC30	Avigilon	2.0 Megapixel (1080p) WDR Day-Night, 30x, In-Ceiling Dome, Self-learning analytics	\$ 2,007.60	\$ 1,792.50	\$ 1,434.00
PTZMH-DC-CPNL1	Avigilon	Metal Ceiling panel for H4 PTZ and HD Multisensor cameras.	\$ 75.60	\$ 67.50	\$ 54.00
PTZMH-ACCS-CABL1	Avigilon	Replacement cable accessory and adapter kit for H4 PTZ Pendant mount cameras. Includes waterproof RJ45 connector, M8 2-pin male ca	\$ 42.00	\$ 37.50	\$ 30.00
PTZMH-DP-CLER1	Avigilon	IK10 replacement clear transparent cover, includes dome bubble and camera cover for H4 PTZ Pendant cameras.	\$ 100.80	\$ 90.00	\$ 72.00
PTZMH-DC-SMOK1	Avigilon	Replacement smoked transparent cover, includes dome bubble and camera cover H4 PTZ In-Ceiling cameras. Reduces light transmission b	\$ 100.80	\$ 90.00	\$ 72.00
1.0C-H4IRPTZ-DP45-WP	Avigilon	1MP H4 IR PTZ with Wiper 45X, Self-learning analytics, IK10, IP66, 250m IR	\$ 2,730.00	\$ 2,437.50	\$ 1,950.00
2.0C-H4IRPTZ-DP30-WP	Avigilon	2MP H4 IR PTZ, with Wiper 30X, Self-learning analytics, IK10, IP66, 250m IR	\$ 2,961.00	\$ 2,643.75	\$ 2,115.00
IRPTZ-MNT-NPTA1	Avigilon	Pendant NPT adapter For use with H4 IR PTZ or H4A-MH-AD-PEND1 on H4 Multisensor.	\$ 46.20	\$ 41.25	\$ 33.00
POE-INJ2-95W-NA	Avigilon	Indoor single Port PoE Injector Gigabit, 95W, NA power cord, for use with H4IR PTZ - indoor installation rated. Temperature range of the PoE	\$ 336.00	\$ 300.00	\$ 240.00
IRPTZ-ACCS-CABL1	Avigilon	Replacement power and I-O cable for H4 IR PTZ.	\$ 23.52	\$ 21.00	\$ 16.80
H4-MT-POLE1	Avigilon	Pole mount adapter for use with H4A-MT-WALL1, H4-BO-JBOX1, H4SL, H4F, H4 PTZ, H4 IR PTZ and H4 Multisensor cameras.	\$ 75.60	\$ 67.50	\$ 54.00
6.0L-H4F-DO1-IR	Avigilon	6.0 MP, Fisheye Camera, LightCatcher, Day-Night, 1.45mm f-2.2, Integrated IR	\$ 550.20	\$ 491.25	\$ 393.00
12.0-H4F-DO1-IR	Avigilon	12.0 MP, Fisheye Camera, Day-Night, 1.45mm f-2.2, Integrated IR	\$ 907.20	\$ 810.00	\$ 648.00

BSO PRICING

H4F-MT-NPTA1	Avigilon	NPT adapter for use with H4F cameras	\$ 50.40	\$ 45.00	\$ 36.00
H4F-AC-DES11	Avigilon	Desiccant packs for use with H4F cameras, contains qty 5, individually packaged dessicant packs	\$ 8.40	\$ 7.50	\$ 6.00
H4F-ACCS-KIT1	Avigilon	Replacement installation accessories for H4F camera. Includes accessories kit, Aux IO cable, and torx screw driver.	\$ 25.20	\$ 22.50	\$ 18.00
H4F-DO-CVER1	Avigilon	Replacement top cover assembly for H4F camera. Includes dome bubble, IR board, mic and grey camera cover.	\$ 134.40	\$ 120.00	\$ 96.00
9C-H4A-3MH-270	Avigilon	3x 3 MP, WDR, LightCatcher, 2.8mm, Camera Only	\$ 1,390.20	\$ 1,241.25	\$ 993.00
9C-H4A-3MH-180	Avigilon	3x 3 MP, WDR, LightCatcher, 4mm, Camera Only	\$ 1,390.20	\$ 1,241.25	\$ 993.00
15C-H4A-3MH-270	Avigilon	3x 5 MP, WDR, LightCatcher, 2.8mm, Camera Only	\$ 1,512.00	\$ 1,350.00	\$ 1,080.00
15C-H4A-3MH-180	Avigilon	3x 5 MP, WDR, LightCatcher, 4mm, Camera Only	\$ 1,512.00	\$ 1,350.00	\$ 1,080.00
24C-H4A-3MH-270	Avigilon	3x 8 MP, WDR, LightCatcher, 4mm, Camera Only	\$ 1,764.00	\$ 1,575.00	\$ 1,260.00
24C-H4A-3MH-180	Avigilon	3x 8 MP, WDR, LightCatcher, 5.2mm, Camera Only	\$ 1,764.00	\$ 1,575.00	\$ 1,260.00
12C-H4A-4MH-360	Avigilon	4x 3 MP, WDR, LightCatcher, 2.8mm, Camera Only	\$ 1,600.20	\$ 1,428.75	\$ 1,143.00
20C-H4A-4MH-360	Avigilon	4x 5 MP, WDR, LightCatcher, 2.8mm, Camera Only	\$ 1,764.00	\$ 1,575.00	\$ 1,260.00
32C-H4A-4MH-360	Avigilon	4x 8 MP, WDR, LightCatcher, 4mm, Camera Only	\$ 2,016.00	\$ 1,800.00	\$ 1,440.00
H4AMH-AD-PEND1	Avigilon	Outdoor pendant mount adapter, must order one of IRPTZ-MNT-WALL1 or IRPTZ-MNT-NPTA1 and one of H4AMH-DO-COVR1 or H4AMH-DO	\$ 134.40	\$ 120.00	\$ 96.00
IRPTZ-MNT-WALL1	Avigilon	Pedant wall mount adapter For use with H4 IR PTZ or H4A-MH-AD-PEND1 on H4 Multisensor.	\$ 79.80	\$ 71.25	\$ 57.00
H4AMH-AD-DOME1	Avigilon	Outdoor surface mount adapter, must order either a H4AMH-DO-COVR1 or H4AMH-DO-COVR1-SMOKE.	\$ 134.40	\$ 120.00	\$ 96.00
H4AMH-DO-COVR1	Avigilon	Dome bubble and cover, for outdoor surface mount or pendant mount, clear.	\$ 134.40	\$ 120.00	\$ 96.00
H4AMH-DO-COVR1-SMOKE	Avigilon	Dome bubble and cover, for outdoor surface mount or pendant mount, smoked. Not recommended for lowlight applications.	\$ 134.40	\$ 120.00	\$ 96.00
H4AMH-AD-CEIL1	Avigilon	In-ceiling adapter, must order either a H4AMH-DC-COVR1 or H4AMH-DC-COVR1-SMOKE.	\$ 126.00	\$ 112.50	\$ 90.00
H4AMH-DC-COVR1	Avigilon	Dome bubble and cover, for in-ceiling mount, clear.	\$ 58.80	\$ 52.50	\$ 42.00
H4AMH-DC-COVR1-SMOKE	Avigilon	Dome bubble and cover, for in-ceiling mount, smoked. Not recommended for lowlight applications.	\$ 58.80	\$ 52.50	\$ 42.00
H4AMH-DC-CPNL1	Avigilon	Drop ceiling metal panel for use with H4A-MH-AD-CEIL1.	\$ 92.40	\$ 82.50	\$ 66.00
H4AMH-AD-IRIL1	Avigilon	Optional IR illuminator ring, up to 30m (100ft), for use with H4AMH-DO-COVR1.	\$ 277.20	\$ 247.50	\$ 198.00
POE-INJ2-60W-NA	Avigilon	Indoor single port Gigabit PoE++ 60W, North American power cord included. May also be used in European Union, Japan, Australia, New Z	\$ 126.00	\$ 112.50	\$ 90.00
9W-H3-3MH-DP1-B	Avigilon	3x 3 MP, Pendant Multisensor Camera, 2.8-8mm f-1.3	\$ 1,575.00	\$ 1,406.25	\$ 1,125.00
9W-H3-3MH-DC1	Avigilon	3x 3 MP, In-ceiling Multisensor camera, 2.8-8mm f-1.3	\$ 1,491.00	\$ 1,331.25	\$ 1,065.00
9W-H3-3MH-DO1-B	Avigilon	3x 3 MP, Outdoor Multisensor camera, 2.8-8mm f-1.3	\$ 1,575.00	\$ 1,406.25	\$ 1,125.00
12W-H3-4MH-DP1-B	Avigilon	4x 3 MP, Pendant Multisensor camera, 2.8-8mm f-1.3	\$ 1,785.00	\$ 1,593.75	\$ 1,275.00
12W-H3-4MH-DC1	Avigilon	4x 3 MP, In-ceiling Multisensor camera, 2.8-8mm f-1.3	\$ 1,701.00	\$ 1,518.75	\$ 1,215.00
12W-H3-4MH-DO1-B	Avigilon	4x 3 MP, Outdoor Multisensor camera, 2.8-8mm f-1.3	\$ 1,785.00	\$ 1,593.75	\$ 1,275.00
PTZMH-DP-SMOK1	Avigilon	IK10 replacement smoked transparent cover, includes dome bubble and camera cover for H4 PTZ Pendant cameras. Reduces light transmi	\$ 100.80	\$ 90.00	\$ 72.00
PTZMH-DC-CLER1	Avigilon	In-ceiling replacement clear transparent cover, includes dome bubble and camera cover for H4 PTZ Pendant cameras.	\$ 100.80	\$ 90.00	\$ 72.00
PTZMH-MT-NPTA1	Avigilon	Replacement male NPT adapter for use with H4 PTZ or HD Multisensor cameras	\$ 21.00	\$ 18.75	\$ 15.00
H3-MH-NPTA1	Avigilon	Replacement female NPT adapter for use with H3 PTZ H4 PTZ and H3 Multisensor cameras.	\$ 21.00	\$ 18.75	\$ 15.00
320S-H4A-THC-BO50	Avigilon	320x256, Thermal Outdoor Bullet, 4.3mm f-1.0, 9Hz, NETD<60mK, Self-Learning Video Analytics	\$ 3,108.00	\$ 2,775.00	\$ 2,220.00
320S-H4A-THC-BO24	Avigilon	320x256, Thermal Outdoor Bullet, 9.1mm f-1.0, 9Hz, NETD<60mK, Self-Learning Video Analytics	\$ 3,276.00	\$ 2,925.00	\$ 2,340.00
320S-H4A-THC-BO12	Avigilon	320x256, Thermal Outdoor Bullet, 18.0mm f-1.0, 9Hz, NETD<60mK, Self-Learning Video Analytics	\$ 3,948.00	\$ 3,525.00	\$ 2,820.00
3.0C-H4VI-RO1-IR	Avigilon	3.0 MP, H4 Video Intercom, WDR, LightCatcher, Day-Night, 1.83mm f-2.4, Integrated IR, Recessed Mount	\$ 966.00	\$ 862.50	\$ 690.00

BSO PRICING

H4VI-AC-RELY1	Avigilon	Safety Relay for H4 Video Intercom	\$ 100.80	\$ 90.00	\$ 72.00
H4VI-MT-SURF1	Avigilon	Surface mount adapter for H4 Video Intercom	\$ 189.00	\$ 168.75	\$ 135.00
H4VI-RO-CVER1	Avigilon	Replacement dome cover for H4VI camera, package of 5	\$ 33.60	\$ 30.00	\$ 24.00
24L-H4PRO-B	Avigilon	6K (24 MP) H.264 HD Pro with LightCatcher Technology	\$ 7,560.00	\$ 6,750.00	\$ 5,400.00
30L-H4PRO-B	Avigilon	7K (30 MP) H.264 HD Pro with LightCatcher Technology	\$ 8,400.00	\$ 7,500.00	\$ 6,000.00
8L-H4PRO-B	Avigilon	4K (8 MP) H.264 HD Pro with LightCatcher Technology	\$ 1,751.40	\$ 1,563.75	\$ 1,251.00
12L-H4PRO-B	Avigilon	4.5K (12 MP) H.264 HD Pro with LightCatcher Technology	\$ 5,943.00	\$ 5,306.25	\$ 4,245.00
16L-H4PRO-B	Avigilon	5K (16 MP) H.264 HD Pro with LightCatcher Technology	\$ 6,300.00	\$ 5,625.00	\$ 4,500.00
LEF2414CA	Avigilon	Canon, 24mm, f-1.4, Auto-Iris Recommended for 4K-7K H4PRO-B Highest image quality available, excellent in low light	\$ 2,973.60	\$ 2,655.00	\$ 2,124.00
LEF2818CA	Avigilon	Canon, 28mm, f-1.8, Auto-Iris Recommended for 4K-7K H4PRO-B Highest image quality, good in low light, excellent value	\$ 781.20	\$ 697.50	\$ 558.00
LEFS3014SI	Avigilon	Sigma, 30mm, f-1.4, Auto-Iris Recommended for 4K-5K H4PRO-B Highest image quality available, excellent in low light	\$ 869.40	\$ 776.25	\$ 621.00
LEF3514SI	Avigilon	Sigma, 35mm, f-1.4, Auto-Iris Recommended for 4K-7K H4PRO-B Highest image quality available, excellent in low light	\$ 1,743.00	\$ 1,556.25	\$ 1,245.00
LEF4028CA	Avigilon	Canon, 40mm, f-2.8, Auto-Iris Recommended for 4K-7K H4PRO-B Good image quality, excellent value	\$ 336.00	\$ 300.00	\$ 240.00
LEF5012CA	Avigilon	Canon, 50mm, f-1.2, Auto-Iris Recommended for 4K-7K H4PRO-B Highest image quality available, excellent in low light; use AUX power w	\$ 2,798.88	\$ 2,499.00	\$ 1,999.20
LEF5014CA	Avigilon	Canon, 50mm, f-1.4, Auto-Iris Recommended for 4K-7K H4PRO-B Good image quality, excellent in low light, excellent value	\$ 700.56	\$ 625.50	\$ 500.40
LEF5018CA2	Avigilon	Canon, 50mm, f-1.8, Auto-Iris Recommended for 4K-7K H4PRO-B Good image quality, good in low light, excellent value	\$ 268.80	\$ 240.00	\$ 192.00
LEF8512CA	Avigilon	Canon, 85mm, f-1.2, Auto-Iris Recommended for 4K-7K H4PRO-B Highest image quality available, excellent in low light	\$ 3,448.20	\$ 3,078.75	\$ 2,463.00
LEF8518CA	Avigilon	Canon, 85mm, f-1.8, Auto-Iris Recommended for 4K-7K H4PRO-B Good image quality, good in low light, excellent value	\$ 806.40	\$ 720.00	\$ 576.00
LEF10020CA	Avigilon	Canon, 100mm, f-2.0, Auto-Iris Recommended for 4K-7K H4PRO-B Good image quality	\$ 761.88	\$ 680.25	\$ 544.20
LEF20028CA	Avigilon	Canon, 200mm, f-2.8, Auto-Iris Recommended for 4K-7K H4PRO-B Good image quality Not recommended for low light on HD-PRO came	\$ 1,612.80	\$ 1,440.00	\$ 1,152.00
LEF163528CA2	Avigilon	Canon, 16-35mm, f-2.8L, Auto-Iris, Vari Focal Recommended for 4K-7K H4PRO-B Highest image	\$ 4,078.20	\$ 3,641.25	\$ 2,913.00
LEF247028TA2	Avigilon	Tamron 24-70, f-2.8, Gen 2, Auto-Iris, Vari Focal Recommended for 4K-7K H4PRO-B Highest image quality available, vari-focal	\$ 1,889.16	\$ 1,686.75	\$ 1,349.40
LEFS183518SI	Avigilon	Sigma, 18-35mm, f-1.8, Auto-Iris, Vari Focal Recommended for 4K-5K H4PRO-B Highest image quality available, vari-focal, excellent in lo	\$ 1,394.40	\$ 1,245.00	\$ 996.00
LEF7020028CA	Avigilon	Canon, 70-200mm, f-2.8, Auto-Iris, Vari Focal Recommended for 4K-7K H4PRO-B Highest image quality available, vari-focal	\$ 2,275.56	\$ 2,031.75	\$ 1,625.40
LEF7030040CA	Avigilon	Canon, 70-300mm, f-4-f-5.6, Auto-Iris, Vari Focal Recommended for 4K-7K H4PRO-B Good	\$ 949.20	\$ 847.50	\$ 678.00
LEF7030040CA2	Avigilon	Canon, 70-300mm, f-4-f-5.6L, Auto-Iris, Vari Focal Recommended for 4K-7K H4PRO-B Highest	\$ 2,759.40	\$ 2,463.75	\$ 1,971.00
LEF10040045CA2	Avigilon	Canon, 100-400mm, f-4.5-f-5.6, Auto-Iris, Vari Focal	\$ 3,675.00	\$ 3,281.25	\$ 2,625.00
ES-HD-HWS-SM	Avigilon	Standard Format Enclosure for Avigilon HD H.264 IP Cameras with 12VDC-24VAC Heater, Wall Bracket and Sunshield. Maximum combined	\$ 126.00	\$ 112.50	\$ 90.00
ES-HD-HWS	Avigilon	Standard Format Enclosure for cameras with 12VDC-24VAC Heater, Wall Bracket and Sunshield. Maximum combined camera and lens leng	\$ 189.00	\$ 168.75	\$ 135.00
ES-HD-CWS	Avigilon	Standard Format Enclosure for cameras with 12VDC-24VDC Vented Cooler, Wall Bracket and Sunshield. Maximum combined camera and le	\$ 277.20	\$ 247.50	\$ 198.00
ES-HD-HWS-LG	Avigilon	Large Format Enclosure for Avigilon HD IP Professional Cameras with 12VDC-24VAC Heater, Wall Bracket and Sunshield. Maximum combin	\$ 348.60	\$ 311.25	\$ 249.00
ES-HD-CWS-LG	Avigilon	Large Format Enclosure for Avigilon HD IP Professional Cameras with 12VDC-24VDC Vented Cooler, Wall Bracket and Sunshield. Maximum	\$ 420.00	\$ 375.00	\$ 300.00
ES-HD-HS-XL	Avigilon	Extra Large Format Enclosure for Avigilon HD IP Professional Cameras with 24 VAC Triple fan assisted heater. Maximum combined camera	\$ 1,432.20	\$ 1,278.75	\$ 1,023.00
ES-HD-IPM	Avigilon	Optional PoE+ power module Powers full camera enclosure features & camera with a single Ethernet connection. Compatible with ES-HD-	\$ 197.40	\$ 176.25	\$ 141.00
ES-HD-MNT-POLE-LG	Avigilon	Large pole mount for pole diameter 210mm (8.2 in) to 225mm (8.85 in). Compatible with wall arm included with for ES-HD-HWS-SM, ES-HD-	\$ 134.40	\$ 120.00	\$ 96.00
ES-HD-MNT-POLE-MD	Avigilon	Medium pole mount for pole diameter 80mm (3 in) to 150mm (5.9 in). Compatible with wall arm included with for ES-HD-HWS-SM, ES-HD-	\$ 159.60	\$ 142.50	\$ 114.00
ES-HD-MNT-POLE-SM	Avigilon	Small pole mount for pole diameter 60mm (2.5 in) to 110mm (4.3 in). Compatible with wall arm included with for ES-HD-HWS-SM, ES-HD-	\$ 63.00	\$ 56.25	\$ 45.00
ES-HD-MNT-ARM	Avigilon	Ceiling arm mount for ES-HD-HWS-SM, ES-HD-HWS, ES-HD-CWS, ES-HD-HWS-LG & ES-HD-CWS-LG.	\$ 96.60	\$ 86.25	\$ 69.00

BSO PRICING

ES-HD-MNT-WBLA	Avigilon	Ball joint mount for ES-HD-HS-XL	\$ 680.40	\$ 607.50	\$ 486.00
APD-S1-D	Avigilon	Avigilon Presence Detector with Ceiling Mount	\$ 714.00	\$ 637.50	\$ 510.00
APD-MT-WALL1	Avigilon	Wall or Corner Mount for Avigilon Presence Detector	\$ 6.72	\$ 6.00	\$ 4.80
3.0C-HD-LP-B1	Avigilon	Box camera, 3.0 MP, 4.7-84.6mm f-1.6 lens, with visible light blocker	\$ 739.20	\$ 660.00	\$ 528.00
ES-HD-LP-HS	Avigilon	Standard format enclosure with heater, sunshield and PoE passthrough for a camera. PoE+ powers the camera enclosure and camera use	\$ 546.00	\$ 487.50	\$ 390.00
ES-HD-IR-IP6	Avigilon	IR illuminator, PoE+, Outdoor, included lens option for 60°, 35°, or 10° horizontal coverage. Included mounting adapter to ES-HD-LP-HS	\$ 562.80	\$ 502.50	\$ 402.00
1LPR-ACC6	Avigilon	ACC 6 license to enable 1 lane of LPR. Additional lanes each require a license. Dual lane capture kits require 2 licenses each.	\$ 2,688.00	\$ 2,400.00	\$ 1,920.00
ES-HD-MNT-PAR	Avigilon	Pedestal and ceiling mount for ES-HD-HWS-SM, ES-HD-HWS, ES-HD-CWS, ES-HD-HWS-LG, ES-HD-CWS-LG or ES-HD-LP-HS enclosure	\$ 92.40	\$ 82.50	\$ 66.00
ES-HD-MNT-CORNER	Avigilon	Corner mount adapter Compatible with wall arm included with for ES-HD-HWS-SM, ES-HD-HWS, ES-HD-CWS, ES-HD-HWS-LG, ES-HD-CW	\$ 54.60	\$ 48.75	\$ 39.00
ES-HD-MNT-PLATE	Avigilon	Wall reinforcing wall plate, compatible with wall arm included with for ES-HD-HWS-SM, ES-HD-HWS, ES-HD-CWS, ES-HD-HWS-LG, ES-HD-CW	\$ 33.60	\$ 30.00	\$ 24.00
PRO-ACC-REMOTE-4H	Avigilon	ACC Professional Services, 4 hours remote consulting	\$ 2,100.00	\$ 1,875.00	\$ 1,500.00
PRO-ACC-REMOTE-8H	Avigilon	ACC Professional Services, 8 hours remote consulting	\$ 4,200.00	\$ 3,750.00	\$ 3,000.00
PRO-ACC-ONSITE-8H	Avigilon	ACC Professional Services, 8 hours on-site consulting (Includes all travel costs)	\$ 6,720.00	\$ 6,000.00	\$ 4,800.00
VMA-AS1-16P06	Avigilon	HD Video Appliance Pro 16-port 6TB unit with ACC Standard 16-ch license	\$ 4,914.00	\$ 4,387.50	\$ 3,510.00
VMA-AS1-16P06-AU	Avigilon	HD Video Appliance Pro 16-port 6TB unit with ACC Standard 16-ch license	\$ 4,914.00	\$ 4,387.50	\$ 3,510.00
VMA-AS1-16P06-UK	Avigilon	HD Video Appliance Pro 16-port 6TB unit with ACC Standard 16-ch license	\$ 4,914.00	\$ 4,387.50	\$ 3,510.00
VMA-AS1-16P09	Avigilon	HD Video Appliance Pro 16-port 9TB unit with ACC Standard 16-ch license	\$ 5,544.00	\$ 4,950.00	\$ 3,960.00
VMA-AS1-16P09-AU	Avigilon	HD Video Appliance Pro 16-port 9TB unit with ACC Standard 16-ch license	\$ 5,544.00	\$ 4,950.00	\$ 3,960.00
VMA-AS1-16P09-UK	Avigilon	HD Video Appliance Pro 16-port 9TB unit with ACC Standard 16-ch license	\$ 5,544.00	\$ 4,950.00	\$ 3,960.00
VMA-AS1-16P12-AU	Avigilon	HD Video Appliance Pro 16-port 12TB unit with ACC Standard 16-ch license	\$ 6,426.00	\$ 5,737.50	\$ 4,590.00
VMA-AS1-16P12-UK	Avigilon	HD Video Appliance Pro 16-port 12TB unit with ACC Standard 16-ch license	\$ 6,426.00	\$ 5,737.50	\$ 4,590.00
VMA-AS1-24P09	Avigilon	HD Video Appliance Pro 24-port 9TB unit with ACC Standard 24-ch license	\$ 6,804.00	\$ 6,075.00	\$ 4,860.00
VMA-AS1-24P09-AU	Avigilon	HD Video Appliance Pro 24-port 9TB unit with ACC Standard 24-ch license	\$ 6,804.00	\$ 6,075.00	\$ 4,860.00
VMA-AS1-24P09-UK	Avigilon	HD Video Appliance Pro 24-port 9TB unit with ACC Standard 24-ch license	\$ 6,804.00	\$ 6,075.00	\$ 4,860.00
VMA-AS1-24P12	Avigilon	HD Video Appliance Pro 24-port 12TB unit with ACC Standard 24-ch license	\$ 7,560.00	\$ 6,750.00	\$ 5,400.00
VMA-AS1-24P12-AU	Avigilon	HD Video Appliance Pro 24-port 12TB unit with ACC Standard 24-ch license	\$ 7,560.00	\$ 6,750.00	\$ 5,400.00
VMA-AS1-24P12-UK	Avigilon	HD Video Appliance Pro 24-port 12TB unit with ACC Standard 24-ch license	\$ 7,560.00	\$ 6,750.00	\$ 5,400.00
1.0-H3M-DC1-BL	Avigilon	1.0 Megapixel (720p) Indoor In-Ceiling Micro Dome, 2.8mm f-1.6 lens, Black	\$ 210.00	\$ 187.50	\$ 150.00
2.0-H3M-DC1-BL	Avigilon	2.0 Megapixel (1080p) Indoor In-Ceiling Micro Dome, 2.8mm f-1.6 lens, Black	\$ 285.60	\$ 255.00	\$ 204.00
1.0-H3M-DP1	Avigilon	1.0 Megapixel (720p) Pendant Micro Dome, 2.8mm f-1.6 lens	\$ 210.00	\$ 187.50	\$ 150.00
1.0-H3M-DP1-BL	Avigilon	1.0 Megapixel (720p) Pendant Micro Dome, 2.8mm f-1.6 lens, Black	\$ 210.00	\$ 187.50	\$ 150.00
2.0-H3M-DP1	Avigilon	2.0 Megapixel (1080p) Pendant Micro Dome, 2.8mm f-1.6 lens	\$ 285.60	\$ 255.00	\$ 204.00
2.0-H3M-DP1-BL	Avigilon	2.0 Megapixel (1080p) Pendant Micro Dome, 2.8mm f-1.6 lens, Black	\$ 285.60	\$ 255.00	\$ 204.00
VMA-AS1-HDDP02	Avigilon	HARD DRIVE, 2TB, HD Video Appliance Pro	\$ 340.20	\$ 303.75	\$ 243.00
VMA-AS1-HDDP03	Avigilon	HARD DRIVE, 3TB, HD Video Appliance Pro	\$ 483.00	\$ 431.25	\$ 345.00
VMA-AS1-HDDP04	Avigilon	HARD DRIVE, 4TB, HD Video Appliance Pro	\$ 609.00	\$ 543.75	\$ 435.00
VMA-AS1-8PRMS1U	Avigilon	1U Rack mount shelf for HD Video Appliance 8-port	\$ 71.40	\$ 63.75	\$ 51.00
VMA-AS1-8PPS	Avigilon	HD Video Appliance 8-port - Power Supply - 200W External, power cord not included	\$ 155.40	\$ 138.75	\$ 111.00

BSO PRICING

H3-D-CLEAR	Avigilon	Replacement clear transparent cover, includes dome bubble and camera cover for indoor domes	\$ 33.60	\$ 30.00	\$ 24.00
H3-D-SMOKE	Avigilon	Replacement smoked transparent cover, includes dome bubble and camera cover for indoor domes. Reduces light transmission by 50% co	\$ 33.60	\$ 30.00	\$ 24.00
H3-DC-CLEAR	Avigilon	Replacement clear transparent cover, includes dome bubble and camera cover for in-ceiling domes.	\$ 33.60	\$ 30.00	\$ 24.00
H3-DC-SMOKE	Avigilon	Replacement smoked transparent cover, includes dome bubble and camera cover for in-ceiling domes. Reduces light transmission by 50%	\$ 33.60	\$ 30.00	\$ 24.00
H3-DC-PNL	Avigilon	Metal ceiling panel for use with H3-DC in-ceiling dome cameras to replace or reinforce the existing ceiling tile in suspended ceiling installatio	\$ 79.80	\$ 71.25	\$ 57.00
H3-DOP-CLEAR	Avigilon	Replacement clear transparent cover, includes dome bubble and camera cover for outdoor and pendant domes.	\$ 50.40	\$ 45.00	\$ 36.00
H3-DOP-SMOKE	Avigilon	Replacement smoked transparent cover, includes dome bubble and camera cover for outdoor and pendant domes. Reduces light transmiss	\$ 50.40	\$ 45.00	\$ 36.00
CAM-ACCS-H3-D-PLUG	Avigilon	Replacement H3 Dome NPT Plugs, pack of 6	\$ 16.80	\$ 15.00	\$ 12.00
MNT-PEND-WALL	Avigilon	Compact wall bracket for use with H3PTZ-DP and H3-DP Pendant Dome Cameras	\$ 75.60	\$ 67.50	\$ 54.00
MNT-AD-POLE-B	Avigilon	Pole mount adapter for use with MNT-PEND-WALL, H3-BO-JB or HD Bullet Camera	\$ 75.60	\$ 67.50	\$ 54.00
MNT-AD-CORNER	Avigilon	Corner mount adapter for use with MNT-PEND-WALL, H3-BO-JB or HD Bullet Camera	\$ 75.60	\$ 67.50	\$ 54.00
H3-BO-SHLD1	Avigilon	Replacement sun shield for H3 bullet cameras	\$ 12.60	\$ 11.25	\$ 9.00
H3-BO-JB	Avigilon	Junction box for the H3-BO-IR HD Bullet Cameras	\$ 79.80	\$ 71.25	\$ 57.00
H3-MC-CLER1	Avigilon	Replacement clear transparent cover, includes dome bubble and gray trim for in-ceiling microdomes	\$ 10.08	\$ 9.00	\$ 7.20
H3-MC-CLER1-BL	Avigilon	Replacement clear transparent cover, includes dome bubble and black trim for in-ceiling microdomes.	\$ 10.08	\$ 9.00	\$ 7.20
DOVE-CLEAR	Avigilon	Replacement clear dome bubble and trim for JPEG2000 Panoramic and JPEG2000 dome cameras	\$ 14.28	\$ 12.75	\$ 10.20
DOVE-CVR-CLEAR	Avigilon	Replacement dome bubble for JPEG2000 Dome and JPEG2000 Panoramic cameras.	\$ 70.56	\$ 63.00	\$ 50.40
DOVE-INDE-PLT	Avigilon	Indoor electrical box mounting plate add-on, allows mounting with side cable access and mounting to a 4S electrical box.	\$ 16.80	\$ 15.00	\$ 12.00
DOVE-SMOKE	Avigilon	Replacement smoked transparent dome and trim for JPEG2000 Panoramic and JPEG2000 dome cameras. Reduces light transmission by 50	\$ 8.40	\$ 7.50	\$ 6.00
DOVE-OD-BASE	Avigilon	Outdoor mounting base add-on, creates an IP66 seal and allows conduit connection and pipe mounting.	\$ 19.32	\$ 17.25	\$ 13.80
DOVE-OD-PEND	Avigilon	Indoor-Outdoor pendant mount, creates an IP66 sealed enclosure for connection to industry standard pendant wall brackets.	\$ 19.32	\$ 17.25	\$ 13.80
DOVE-IND-CEL	Avigilon	Indoor in-ceiling mount add-on adapter allows the camera to be ceiling mounted with only the external clear bubble showing.	\$ 79.80	\$ 71.25	\$ 57.00
IND-CEL-PNL	Avigilon	Metal ceiling panel for use with the DOVE-IND-CEL to replace or reinforce the existing ceiling tile in suspended ceiling installations	\$ 73.08	\$ 65.25	\$ 52.20
2N AU - RFID 125kHz	Axis	2N Access Unit - RFID 125kHz. Comes without frame and-or flush box - those are from IP Verso.	\$ 400.00	\$ 388.00	\$ 360.00
2N AU - RFID 13.56MHz NFC READY	Axis	2N Access Unit - RFID 13.56MHz NFC ready. Comes without frame and-or flush box - those are from IP Verso.	\$ 400.00	\$ 388.00	\$ 360.00
2N AU - FINGERPRINT	Axis	2N Access Unit - Fingerprint (9137423E USB reader needed for user enrollment) Comes without frame and-or flush box - those are from IP Verso.	\$ 640.00	\$ 620.80	\$ 576.00
2N AU - BLUETOOTH	Axis	2N Access Unit - Bluetooth. Comes without frame and-or flush box - those are from IP Verso.	\$ 440.00	\$ 426.80	\$ 396.00
2N AU - TOUCH KEYPAD	Axis	2N Access Unit - Touch keypad Comes without frame and-or flush box - those are from IP Verso.	\$ 320.00	\$ 310.40	\$ 288.00
2N AU - RJ45 CONNECTOR CABLE	Axis	2N Access Unit - RJ45 connector cable	\$ 10.00	\$ 9.70	\$ 9.00
2N IP AUDIO KIT - MIC & SPK SET	Axis	2N IP Audio Kit - microphone & speaker set	\$ 30.00	\$ 29.10	\$ 27.00
2N IP AUDIO KIT - BUTTON	Axis	2N IP Audio Kit - stainless steel backlit button	\$ 30.00	\$ 29.10	\$ 27.00
2N IP AUDIO KIT	Axis	2N IP Audio Kit - SiP module for embedded installation	\$ 322.00	\$ 312.34	\$ 289.80
2N IP BASE - CAM BLACK	Axis	2N IP Base - camera, black frame	\$ 665.00	\$ 645.05	\$ 598.50
2N IP BASE - 125kHz RFID	Axis	2N IP Base - 125kHz RFID card reader	\$ 90.00	\$ 87.30	\$ 81.00
2N IP BASE - 13.56MHz RFID	Axis	2N IP Base - 13.56MHz RFID card reader, reads UID	\$ 135.00	\$ 130.95	\$ 121.50
2N IP BASE - BACKPLATE	Axis	2N IP Base - backplate for easier surface installation	\$ 60.00	\$ 58.20	\$ 54.00
2N IP FORCE - 1 BTN, HD CAM, PICT.	Axis	2N IP Force - 1 button + HD camera + pictograms + 10W speaker, card reader ready	\$ 1,335.00	\$ 1,294.95	\$ 1,201.50
2N IP FORCE - 1 BTN, PICT.	Axis	2N IP Force - 1 button + pictograms + 10W speaker, card reader ready	\$ 990.00	\$ 960.30	\$ 891.00

BSO PRICING

2N IP FORCE - 1 BTN	Axis	2N IP Force - 1 button + 10W speaker	\$ 940.00	\$ 911.80	\$ 846.00
2N IP FORCE - 1 BTN + HD CAM	Axis	2N IP Force - 1 button + HD camera + 10W speaker	\$ 1,300.00	\$ 1,261.00	\$ 1,170.00
2N IP FORCE - 1 BTN + KEYPAD	Axis	2N IP Force - 1 button + keypad + 10W speaker	\$ 1,050.00	\$ 1,018.50	\$ 945.00
2N IP FORCE - 1 BTN + HD CAM + KPD	Axis	2N IP Force - 1 button + HD camera + keypad + 10W speaker	\$ 1,310.00	\$ 1,270.70	\$ 1,179.00
2N IP FORCE - 2 BTN + HD CAM	Axis	2N IP Force - 2 buttons + HD camera + 10W speaker, card reader ready	\$ 1,315.00	\$ 1,275.55	\$ 1,183.50
2N IP FORCE - 2 BTN	Axis	2N IP Force - 2 buttons + 10W speaker, card reader ready	\$ 960.00	\$ 931.20	\$ 864.00
2N IP FORCE - 4 BTN	Axis	2N IP Force - 4 buttons + 10W speaker	\$ 1,040.00	\$ 1,008.80	\$ 936.00
2N IP FORCE - 4 BTN + HD CAM	Axis	2N IP Force - 4 button + HD camera + 10W speaker	\$ 1,325.00	\$ 1,285.25	\$ 1,192.50
2N IP FORCE - 125kHz RFID	Axis	2N IP Force - 125kHz card reader. Includes Wiegand interface, 2 logical inputs, 2 output relays and tamper switch.	\$ 127.00	\$ 123.19	\$ 114.30
2N IP FORCE - SAFETY SCREWS	Axis	2N IP Force - safety screws, torx with pin	\$ 12.00	\$ 11.64	\$ 10.80
2N IP FORCE - 13.56MHz RFID	Axis	2N IP Force - 13.56MHz smart card reader, NFC ready. Includes Wiegand interface, 2 logical inputs, 1 output relay, 1 active output and tamper switch.	\$ 208.00	\$ 201.76	\$ 187.20
2N IP FORCE - 13.56MHz SEC RFID	Axis	2N IP Force - 13.56MHz secured card reader, NFC ready. Reads UID + PACS ID. Includes Wiegand interface, 2 logical inputs, 2 output relays and tamper switch.	\$ 295.00	\$ 286.15	\$ 265.50
2N IP FORCE-SAFETY - FLUSH BOX	Axis	2N IP Force and Safety - Brick flush mounting box	\$ 95.00	\$ 92.15	\$ 85.50
2N IP FORCE-SAFETY - PLASTER BOX	Axis	2N IP Force and Safety - Plasterboard flush mounting box	\$ 85.00	\$ 82.45	\$ 76.50
2N IP FORCE-SAFETY - ADD SWITCH	Axis	2N IP Force and Safety - Additional switch + Tamper switch	\$ 50.00	\$ 48.50	\$ 45.00
2N IP FORCE-SAFETY - GOOSENECK	Axis	2N IP Force and Safety - Gooseneck stand, height 120cm-47in	\$ 253.00	\$ 245.41	\$ 227.70
2N IP FORCE-SAFETY - INST. ADAPTER	Axis	2N IP Force and Safety - Installation adapter for Code Blue and Talkaphone	\$ 108.00	\$ 104.76	\$ 97.20
2N IP FORCE - SAFETY - DBL GOOSENECK	Axis	2N IP Force and Safety - Gooseneck stand double, 45" - 80"	\$ 495.00	\$ 480.15	\$ 445.50
2N IP SAFETY - 1 BTN	Axis	2N IP Safety - 1 button + 10W speaker	\$ 975.00	\$ 945.75	\$ 877.50
2N IP SAFETY - 2 BTN	Axis	2N IP Safety - 2 buttons + 10W speaker	\$ 1,000.00	\$ 970.00	\$ 900.00
2N IP SAFETY - RED BTN	Axis	2N IP Safety - red emergency button + 10W speaker	\$ 975.00	\$ 945.75	\$ 877.50
2N IP SAFETY - FRAME	Axis	2N IP Safety - metal frame (orange color)	\$ 35.00	\$ 33.95	\$ 31.50
2N IP SOLO - FLUSH MOUNT	Axis	2N IP Solo - flush mount	\$ 1,031.00	\$ 1,000.07	\$ 927.90
2N IP SOLO - SURFACE MOUNT	Axis	2N IP Solo - surface mount	\$ 1,010.00	\$ 979.70	\$ 909.00
2N IP SOLO - SURFACE MOUNT BLACK	Axis	2N IP Solo - surface mount, black	\$ 1,010.00	\$ 979.70	\$ 909.00
2N IP SOLO - FLUSH MOUNT BLACK	Axis	2N IP Solo - flush mount, black	\$ 1,031.00	\$ 1,000.07	\$ 927.90
2N IP SOLO - FLUSH BACKBOX	Axis	2N IP Solo - backbox for flush installation	\$ 25.00	\$ 24.25	\$ 22.50
2N IP SOLO - BACKPLATE	Axis	2N IP Solo - backplate for easier surface installation	\$ 51.00	\$ 49.47	\$ 45.90
2N IP UNI - 1 BTN	Axis	2N IP Uni - 1 button	\$ 405.00	\$ 392.85	\$ 364.50
2N IP UNI - 2 BTN	Axis	2N IP Uni - 2 buttons	\$ 420.00	\$ 407.40	\$ 378.00
2N IP UNI - 1 BTN, PICTOGRAMS	Axis	2N IP Uni - 1 button, pictograms	\$ 425.00	\$ 412.25	\$ 382.50
2N IP UNI - SURFACE MOUNT BOX	Axis	2N IP Uni - surface mount box	\$ 80.00	\$ 77.60	\$ 72.00
2N IP VARIO - SPARE SINGLE BUTTON	Axis	2N IP Vario - spare single button	\$ 2.00	\$ 1.94	\$ 1.80
2N IP VARIO - SPARE DOUBLE BUTTON	Axis	2N IP Vario - spare double button	\$ 2.00	\$ 1.94	\$ 1.80
2N IP VARIO - SPARE INFO COVER	Axis	2N IP Vario - spare info cover	\$ 3.00	\$ 2.91	\$ 2.70
2N IP VARIO - ADDITIONAL SWITCH	Axis	2N IP Vario - Additional switch including one NO-NC output relay	\$ 30.00	\$ 29.10	\$ 27.00
2N IP VARIO - 125kHz RFID	Axis	2N IP Vario - 125kHz RFID card reader. Includes Wiegand interface, 2 logical inputs, 2 output relays.	\$ 100.00	\$ 97.00	\$ 90.00
2N IP VARIO - EXTENDER 8 BTN	Axis	2N IP Vario - extender 8 single buttons	\$ 160.00	\$ 155.20	\$ 144.00

BSO PRICING

2N IP VARIO - EXTENDER 8 DBTN	Axis	2N IP Vario - extender 8 double buttons	\$ 190.00	\$ 184.30	\$ 171.00
2N IP VARIO - INFOPANEL	Axis	2N IP Vario - infopanel	\$ 130.00	\$ 126.10	\$ 117.00
2N IP VARIO - 1M ROOF	Axis	2N IP Vario - 1 module roof	\$ 65.00	\$ 63.05	\$ 58.50
2N IP VARIO - 2M ROOF	Axis	2N IP Vario - 2 modules roof	\$ 75.00	\$ 72.75	\$ 67.50
2N IP VARIO - 1M FLUSH BOX	Axis	2N IP Vario - 1 module flush box	\$ 70.00	\$ 67.90	\$ 63.00
2N IP VARIO - 2M FLUSH BOX	Axis	2N IP Vario - 2 modules flush box	\$ 75.00	\$ 72.75	\$ 67.50
2N IP VARIO - 1M FLUSH BOX + ROOF	Axis	2N IP Vario - 1 modules flush box and roof	\$ 120.00	\$ 116.40	\$ 108.00
2N IP VARIO - 2M FLUSH BOX + ROOF	Axis	2N IP Vario - 2 modules flush box and roof	\$ 140.00	\$ 135.80	\$ 126.00
2N IP VARIO - 1 BTN + CAMERA	Axis	2N IP Vario - 1 button + camera	\$ 880.00	\$ 853.60	\$ 792.00
2N IP VARIO - 3 BTN + CAMERA	Axis	2N IP Vario - 3 buttons + camera	\$ 890.00	\$ 863.30	\$ 801.00
2N IP VARIO - 3x2 BTN + CAMERA	Axis	2N IP Vario - 3x2 buttons + camera	\$ 910.00	\$ 882.70	\$ 819.00
2N IP VARIO - 1 BTN + KPD + CAMERA	Axis	2N IP Vario - 1 button + keypad + camera	\$ 950.00	\$ 921.50	\$ 855.00
2N IP VARIO - 3x2 BTN + KPD + CAM	Axis	2N IP Vario - 3x2 buttons + keypad + camera	\$ 980.00	\$ 950.60	\$ 882.00
2N IP VARIO - 3x2BTN+ KPD+DISP+CAM	Axis	2N IP Vario - 3x2 buttons + keypad + display + camera	\$ 1,450.00	\$ 1,406.50	\$ 1,305.00
2N IP VARIO - 3 BTN + KPD + CAMERA	Axis	2N IP Vario - 3 buttons + keypad + camera	\$ 960.00	\$ 931.20	\$ 864.00
2N IP VARIO - 1 BTN	Axis	2N IP Vario - 1 button	\$ 555.00	\$ 538.35	\$ 499.50
2N IP VARIO - 3 BTN	Axis	2N IP Vario - 3 buttons	\$ 570.00	\$ 552.90	\$ 513.00
2N IP VARIO - 3X2 BTN	Axis	2N IP Vario - 3x2 buttons	\$ 585.00	\$ 567.45	\$ 526.50
2N IP VARIO - 1 BTN + KEYPAD	Axis	2N IP Vario - 1 button + keypad	\$ 600.00	\$ 582.00	\$ 540.00
2N IP VARIO - 3 BTN + KEYPAD	Axis	2N IP Vario - 3 buttons + keypad	\$ 615.00	\$ 596.55	\$ 553.50
2N IP VARIO - 3X2 BTN + KEYPAD	Axis	2N IP Vario - 3x2 buttons + keypad	\$ 630.00	\$ 611.10	\$ 567.00
2N IP VARIO - 3X2 BTN + KPD + DISP	Axis	2N IP Vario - 3x2 buttons + keypad + display	\$ 1,165.00	\$ 1,130.05	\$ 1,048.50
2N IP VERSO - INFOPANEL	Axis	2N IP Verso - Infopanel	\$ 93.00	\$ 90.21	\$ 83.70
2N IP VERSO - KEYPAD	Axis	2N IP Verso - Keypad	\$ 239.00	\$ 231.83	\$ 215.10
2N IP VERSO - KEYPAD BLACK	Axis	2N IP Verso - Keypad, black	\$ 239.00	\$ 231.83	\$ 215.10
2N IP VERSO - RFID 125kHz	Axis	2N IP Verso - RFID 125kHz card reader	\$ 132.00	\$ 128.04	\$ 118.80
2N IP VERSO - I-O	Axis	2N IP Verso - 2 inputs and 2 output relays. This module is installed beneath other modules.	\$ 48.00	\$ 46.56	\$ 43.20
2N IP VERSO - 5 BUTTONS	Axis	2N IP Verso - 5 buttons	\$ 102.00	\$ 98.94	\$ 91.80
2N IP VERSO - WIEGAND	Axis	2N IP Verso - Wiegand. This module is installed beneath other modules.	\$ 90.00	\$ 87.30	\$ 81.00
2N IP VERSO - TAMPER SWITCH	Axis	2N IP Verso - Tamper switch. This module is installed beneath other modules.	\$ 39.00	\$ 37.83	\$ 35.10
2N IP VERSO - BLIND PANEL	Axis	2N IP Verso - Blind panel	\$ 24.00	\$ 23.28	\$ 21.60
2N IP VERSO - RFID 13MHz NFC	Axis	2N IP Verso - RFID 13MHz card reader NFC ready	\$ 207.00	\$ 200.79	\$ 186.30
2N IP VERSO - INDUCTION LOOP	Axis	2N IP Verso - Induction loop	\$ 225.00	\$ 218.25	\$ 202.50
2N IP VERSO - RFID 13MHz NFC SEC	Axis	2N IP Verso - RFID 13MHz secured card reader NFC ready	\$ 300.00	\$ 291.00	\$ 270.00
2N IP VERSO - BLUETOOTH	Axis	2N IP Verso - Bluetooth	\$ 310.00	\$ 300.70	\$ 279.00
2N IP VERSO - EXTENSION CABLE 1M	Axis	2N IP Verso - Extension cable 1m	\$ 19.00	\$ 18.43	\$ 17.10
2N IP VERSO - EXTENSION CABLE 3M	Axis	2N IP Verso - Extension cable 3m	\$ 20.00	\$ 19.40	\$ 18.00
2N IP VERSO - BLIND BUTTON	Axis	2N IP Verso - Blind button. Covers one button, on the main unit or 5 button module.	\$ 22.00	\$ 21.34	\$ 19.80

BSO PRICING

2N IP VERSO - MAIN WO CAMERA	Axis	2N IP Verso - Main unit without camera	\$ 528.00	\$ 512.16	\$ 475.20
2N IP VERSO - MAIN WO CAMERA BLACK	Axis	2N IP Verso - Main unit without camera, black	\$ 528.00	\$ 512.16	\$ 475.20
2N IP VERSO - MAIN W CAMERA	Axis	2N IP Verso - Main unit with camera	\$ 995.00	\$ 965.15	\$ 895.50
2N IP VERSO - MAIN W CAMERA BLACK	Axis	2N IP Verso - Main unit with camera, black	\$ 995.00	\$ 965.15	\$ 895.50
2N IP VERSO - TOUCH DISPLAY	Axis	2N IP Verso - Touch display	\$ 770.00	\$ 746.90	\$ 693.00
2N IP VERSO - TOUCH KEYPAD	Axis	2N IP Verso - Touch keypad	\$ 168.00	\$ 162.96	\$ 151.20
2N IP VERSO - FINGERPRINT	Axis	2N IP Verso - Fingerprint	\$ 532.00	\$ 516.04	\$ 478.80
2N IP VERSO - EXTENSION CABLE 5M	Axis	2N IP Verso - Extension cable 5m	\$ 26.00	\$ 25.22	\$ 23.40
2N IP VERSO - IND.LOOP ANTENNA	Axis	2N IP Verso - Induction loop external antenna for wider coverage area	\$ 88.00	\$ 85.36	\$ 79.20
2N IP VERSO BLIND BUTTON BLACK	Axis	2N IP Verso - Blind button. Covers one button, on the main unit or 5 button module. Black	\$ 22.00	\$ 21.34	\$ 19.80
2N IP VERSO - 1M FLUSH FRAME	Axis	2N IP Verso - 1 module flush frame	\$ 75.00	\$ 72.75	\$ 67.50
2N IP VERSO - 1M FLUSH FRAME BLACK	Axis	2N IP Verso - 1 module flush frame, black	\$ 75.00	\$ 72.75	\$ 67.50
2N IP VERSO - 2M FLUSH FRAME	Axis	2N IP Verso - 2 modules flush frame	\$ 85.00	\$ 82.45	\$ 76.50
2N IP VERSO - 2M FLUSH FRAME BLACK	Axis	2N IP Verso - 2 modules flush frame, black	\$ 85.00	\$ 82.45	\$ 76.50
2N IP VERSO - 3M FLUSH FRAME	Axis	2N IP Verso - 3 modules flush frame	\$ 85.00	\$ 82.45	\$ 76.50
2N IP VERSO - 3M FLUSH FRAME BLACK	Axis	2N IP Verso - 3 modules flush frame, black	\$ 85.00	\$ 82.45	\$ 76.50
2N IP VERSO - 1M FLUSH BOX	Axis	2N IP Verso - 1 module flush box	\$ 25.00	\$ 24.25	\$ 22.50
2N IP VERSO - 2M FLUSH BOX	Axis	2N IP Verso - 2 modules flush box	\$ 30.00	\$ 29.10	\$ 27.00
2N IP VERSO - 3M FLUSH BOX	Axis	2N IP Verso - 3 modules flush box	\$ 32.00	\$ 31.04	\$ 28.80
2N IP VERSO - 1M SURFACE FRAME	Axis	2N IP Verso - 1 module surface frame	\$ 50.00	\$ 48.50	\$ 45.00
2N IP VERSO - 1M SURFACE FRAME BL	Axis	2N IP Verso - 1 module surface frame, black	\$ 50.00	\$ 48.50	\$ 45.00
2N IP VERSO - 2M SURFACE FRAME	Axis	2N IP Verso - 2 modules surface frame	\$ 60.00	\$ 58.20	\$ 54.00
2N IP VERSO - 2M SURFACE FRAME BL	Axis	2N IP Verso - 2 modules surface frame, black	\$ 60.00	\$ 58.20	\$ 54.00
2N IP VERSO - 3M SURFACE FRAME	Axis	2N IP Verso - 3 modules surface frame	\$ 80.00	\$ 77.60	\$ 72.00
2N IP VERSO - 3M SURFACE FRAME BL	Axis	2N IP Verso - 3 modules surface frame, black	\$ 80.00	\$ 77.60	\$ 72.00
2N IP VERSO - 1M BACKPLATE	Axis	2N IP Verso - 1 module backplate for surface installation	\$ 48.00	\$ 46.56	\$ 43.20
2N IP VERSO - 2M BACKPLATE	Axis	2N IP Verso - 2 modules backplate for surface installation	\$ 56.00	\$ 54.32	\$ 50.40
2N IP VERSO - 3M BACKPLATE	Axis	2N IP Verso - 3 modules backplate for surface installation	\$ 65.00	\$ 63.05	\$ 58.50
2N IP VERSO - 2x2M BACKPLATE	Axis	2N IP Verso - 2x2 modules backplate for surface installation	\$ 81.00	\$ 78.57	\$ 72.90
2N IP VERSO - 3x2M BACKPLATE	Axis	2N IP Verso - 3x2 modules backplate for surface installation	\$ 104.00	\$ 100.88	\$ 93.60
2N IP VERSO - 2x3M BACKPLATE	Axis	2N IP Verso - 2x3 modules backplate for surface installation	\$ 98.00	\$ 95.06	\$ 88.20
2N IP VERSO - 3x3M BACKPLATE	Axis	2N IP Verso - 3x3 modules backplate for surface installation	\$ 125.00	\$ 121.25	\$ 112.50
2N IP VERSO - 1M GANG PLATE	Axis	2N IP Verso - 2 modules backplate for surface installation on a 2-gang backbox	\$ 48.00	\$ 46.56	\$ 43.20
2N IP VERSO - 2M GANG PLATE	Axis	2N IP Verso - 2 modules backplate for surface installation on a 2-gang backbox	\$ 56.00	\$ 54.32	\$ 50.40
MIFARE RFID SMART CARD 13.56MHz	Axis	Mifare RFID smart card 13 56MHz	\$ 5.00	\$ 4.85	\$ 4.50
MIFARE RFID SMART KEY FOB 13.56MHz	Axis	Mifare RFID smart key fob 13 56MHz	\$ 5.00	\$ 4.85	\$ 4.50
2N SECURITY RELAY	Axis	2N Security Relay	\$ 110.00	\$ 106.70	\$ 99.00
2N WIEGAND ISOLATOR	Axis	2N Wiegand Isolator	\$ 150.00	\$ 145.50	\$ 135.00

BSO PRICING

2N MAGNETIC DOOR CONTACT	Axis	2N Magnetic door contact	\$ 20.00	\$ 19.40	\$ 18.00
WIEGAND 125 kHz RFID CARD READER	Axis	External 125 kHz EMarine RFID card reader, Wiegand	\$ 95.00	\$ 92.15	\$ 85.50
WIEGAND 13.56 MHz RFID CARD READER	Axis	External 13.56MHz Mifare RFID card reader, Wiegand	\$ 95.00	\$ 92.15	\$ 85.50
2N INDUCTION LOOP	Axis	2N External induction loop for IP Intercom	\$ 140.00	\$ 135.80	\$ 126.00
2N IND. LOOP EXT. ANTENNA	Axis	2N External antenna for the induction loop	\$ 90.00	\$ 87.30	\$ 81.00
2N INDUCTION LOOP - POWER SUPPLY	Axis	2N Power supply for the induction loop	\$ 40.00	\$ 38.80	\$ 36.00
PoE INJECTOR WITHOUT CABLE	Axis	PoE injector PSA16U-480(POE), external PoE; 1port 15.4W ACDC - without cable	\$ 55.00	\$ 53.35	\$ 49.50
EMARINE RFID PROX CARD 125kHz	Axis	Proximity Card Emarine 125kHz	\$ 5.00	\$ 4.85	\$ 4.50
EMARINE RFID PROX KEY FOB 125kHz	Axis	Proximity Key Fob Emarine 125kHz	\$ 5.00	\$ 4.85	\$ 4.50
WEB RELAY - 1 OUTPUT, 1 INPUT	Axis	Web IP Relay - 1 output, 1 input	\$ 240.00	\$ 232.80	\$ 216.00
WEB RELAY - 4 OUTPUTS, 0 INPUT, PoE	Axis		\$ 310.00	\$ 300.70	\$ 279.00
USB RFID READER 125kHz	Axis	External RFID Reader 125kHz EMarine (USB interface)	\$ 65.00	\$ 63.05	\$ 58.50
USB RFID READER 13MHz & 125kHz	Axis	External RFID Reader 13.56MHz + 125kHz (USB interface)	\$ 335.00	\$ 324.95	\$ 301.50
USB FINGERPRINT READER	Axis	External fingerprint reader (USB interface)	\$ 250.00	\$ 242.50	\$ 225.00
USB BLUETOOTH READER	Axis	External Bluetooth reader (USB interface)	\$ 28.00	\$ 27.16	\$ 25.20
PoE INJECTOR WITH CABLE	Axis	PoE injector PSA16U-480(POE), external PoE; 1port 15.4W ACDC - with US cable	\$ 65.00	\$ 63.05	\$ 58.50
2N 2WIRE - SET WITH US PLUG	Axis	2N 2Wire - set of 2 adaptors and power source for the US plug	\$ 340.00	\$ 329.80	\$ 306.00
USB SEC RFID READER 13MHz & 125kHz	Axis	External RFID secured reader 13.56MHz + 125kHz (USB interface)	\$ 430.00	\$ 417.10	\$ 387.00
2N IDT - PoE, BLACK	Axis	2N Indoor Touch PoE - Black	\$ 755.00	\$ 732.35	\$ 679.50
2N IDT - PoE, WHITE	Axis	2N Indoor Touch PoE - White	\$ 755.00	\$ 732.35	\$ 679.50
2N IDT - PoE, WIFI, BLACK	Axis	2N Indoor Touch - PoE, WiFi, black	\$ 820.00	\$ 795.40	\$ 738.00
2N IDT - PoE, WIFI, WHITE	Axis	2N Indoor Touch - PoE, WiFi, white	\$ 820.00	\$ 795.40	\$ 738.00
GXV3275 IP PHONE	Axis	Grandstream GXV 3275 Multimedia IP phone with 7" touch screen, Android, Wifi, PoE	\$ 590.00	\$ 572.30	\$ 531.00
GXV3240 IP PHONE	Axis	Grandstream GXV 3240 Multimedia IP phone with 4.3" digital color LCD, Android, Wifi, PoE	\$ 370.00	\$ 358.90	\$ 333.00
2N IDT - POWER SUPPLY FLUSH	Axis	2N Indoor Touch External power supply, 12V 2A DC, flush mounted	\$ 100.00	\$ 97.00	\$ 90.00
2N IDT - DESK STAND BLACK	Axis	2N Indoor Touch - Desk stand black	\$ 80.00	\$ 77.60	\$ 72.00
2N IDT - DESK STAND WHITE	Axis	2N Indoor Touch - Desk stand white	\$ 80.00	\$ 77.60	\$ 72.00
YEALINK SIP T58A	Axis	The Yealink SIP-T58A is a simple-to-use smart media phone that provides an enriched HD audio and video calling experience for business professionals. This all-new smart media phone enables productivity-enhancing visual communication with the ease of a standard	\$ 490.00	\$ 475.30	\$ 441.00
2N SIP SPEAKER - HORN	Axis	2N SIP Speaker - Horn (outdoor SIP based active hornspeaker)	\$ 518.00	\$ 502.46	\$ 466.20
2N SIP AUDIO CONVERTER	Axis	2N SIP Audio Converter (SIP Audio to analogue audio converter)	\$ 410.00	\$ 397.70	\$ 369.00
2N SIP AUDIO CONVERTER SET	Axis	2N SIP Audio Converter set with Speaker and Mic	\$ 425.00	\$ 412.25	\$ 382.50
2N SIP SPEAKER - WALL MOUNTED, W	Axis	2N SIP Speaker - Loudspeaker Set, wall mounted (SIP based active speaker)	\$ 460.00	\$ 446.20	\$ 414.00
2N SIP SPEAKER - WALL MOUNTED, B	Axis	2N SIP Speaker - Loudspeaker Set, wall mounted (SIP based active speaker)	\$ 460.00	\$ 446.20	\$ 414.00
2N IP AUDIO POWER SUPPLY - US PLUG	Axis	2N IP Audio Power Supply - US plug	\$ 75.00	\$ 72.75	\$ 67.50
AXIS A8004 JUNCTION BOX	Axis	AXIS A8004 Junction box offers neat and easy recessed installations of the AXIS A8004-VE Network video door station. Multiple mounting and wiring options along with a robust steel construction makes it suitable for most situations and wall types.	\$ 69.00	\$ 66.93	\$ 62.10
AXIS A9801 SECURITY RELAY	Axis	AXIS A9801 Security relay box offer an easy and cost efficient way to improve security for doors controlled by an Axis network video door station. The product bridges the connection between door station and door lock and is placed on the secure side of the door. If an intruder	\$ 119.00	\$ 115.43	\$ 107.10
MOUNT KIT CODEBLUE-A8004	Axis	Stainless steel adapter plate for mounting AXIS A8004-VE Network Video Door Station in Code Blue emergency stanchions and call boxes, combining intelligent video surveillance with emergency communication in a single device. The adapter plate is compatible with all Code Blue	\$ 119.00	\$ 115.43	\$ 107.10
AXIS A9188 NETWORK I-O RELAY MODULE	Axis	AXIS A9188 Network I-O Relay Module is an intelligent module with 8 configurable I-Os and 8 form C relays and supports supervised inputs. Open API, including VAPIX, for software integration. High level of integration with AXIS A1001 Network Door Controller for elevator control for	\$ 499.00	\$ 484.03	\$ 449.10

BSO PRICING

AXIS ACCESS CARD 1K, WHITE 200 pcs	Axis	AXIS Access Card is a contactless Mifare 1K smart card that uses advanced radio frequency identification (RFID) technology to deliver secure and reliable physical access to premises. It is robust and IP68-rated, comes in a pack of 200 pcs	\$ 359.00	\$ 348.23	\$ 323.10
AXIS A8105-E FLUSH MOUNT	Axis	Nice and easy recessed mount of AXIS A8105-E Network video door station suitable for most wall types.	\$ 69.00	\$ 66.93	\$ 62.10
AXIS A9161 NETWORK I-O RELAY MODULE	Axis	AXIS A9161 Network I-O Relay Module has 6 configurable I-Os with supervised inputs and a relay. The module reacts on inputs, such as signals from PIR motion detectors or switches, to trigger actions. Supplying power to I-O devices, it can extend the functionality of Axis	\$ 249.00	\$ 241.53	\$ 224.10
AXIS A9188-VE NETWORK I-O RELAY MODULE	Axis	AXIS A9188-VE Network I-O Relay Module comes with AXIS T98A15-VE Surveillance Cabinet making it outdoor-ready, vandal-resistant, and UL294-approved. With its 8 configurable I-Os and relays, its open platform enables a high level of integration with AXIS A1001 Network Door	\$ 799.00	\$ 775.03	\$ 719.10
AXIS A8004-VE ACCESSIBILITY KIT	Axis	AXIS A8004-VE Accessibility kit is an easy way to improve access to your building and comply with regulations on barrier-free accessibility. It's designed as a new front plate that mounts on and connects directly to any AXIS A8004-E Network Video Door Station. The product includes	\$ 199.00	\$ 193.03	\$ 179.10
AXIS A1001 Network Door Controller	Axis	AXIS A1001 Network Door Controller is an open, non-proprietary platform for access management. The controller is installed by each door and data is automatically synchronized between the controllers in the system. The controller supports most Wiegand and RS 485 OSDP	\$ 599.00	\$ 581.03	\$ 539.10
AXIS A1001 BULK 10PCS Network Door Controller	Axis	AXIS A1001 Network Door Controller is an open, non-proprietary platform for access management. The controller is installed by each door and data is automatically synchronized between the controllers in the system. The controller supports most Wiegand and RS 485 OSDP	\$ 5,990.00	\$ 5,810.30	\$ 5,391.00
AXIS A8004-VE	Axis	AXIS A8004-VE Network Video Door Station is an open, IP-based door station for two-way communication, video and remote entry control. By combining exceptional audio capabilities, including a high performing solution for echo cancellation and noise suppression, with an	\$ 1,249.00	\$ 1,211.53	\$ 1,124.10
AXIS A8105-E	Axis	AXIS A8105-E is a small and powerful network video door station. It operates as a communication device and full-fledged security camera at the same time, providing HDTV video, audiovisual identification, two-way communication and remote entry control as an intrinsic part of video	\$ 799.00	\$ 775.03	\$ 719.10
AXIS A4011-E READER	Axis	AXIS A4011-E Reader is a generic touch-free reader with keypad and illuminated symbols. It is a perfect match to the Network Door Controller A1001. The reader is intended for both indoor and outdoor use and it supports most smart card formats with 13.56 MHz	\$ 369.00	\$ 357.93	\$ 332.10
AXIS A4010-E READER WITHOUT KEYPAD	Axis	AXIS A4010-E Reader is a generic touch-free reader without keypad and 2 LED feedback. It is a perfect match to the Network Door Controller A1001. The reader has a small form factor, intended for both indoor and outdoor use. It uses RS485 OSDP communication and supports most	\$ 199.00	\$ 193.03	\$ 179.10
AXIS 4IN1 SECURITY SCREWDRIVER	Axis	The AXIS 4-in-1 Security Screwdriver Kit is a great tool for installing Axis products. The kit features two double-sided insert bits type that match Axis products using tamper resistant torx and standard philips head.	\$ 24.00	\$ 23.28	\$ 21.60
GASKET A CABLE 3.5-7MM 10PCS	Axis	M20 Gasket for cable diameter 3.5mm to 7mm. 10 pcs.	\$ 9.00	\$ 8.73	\$ 8.10
ACC TOOL STEEL STRAP	Axis	Tool for steel strap tensioning. For use with 21764 and AXIS T91A67	\$ 145.00	\$ 140.65	\$ 130.50
GASKET B M20 CABLE 6-13MM 10PCS	Axis	M20 Gasket for cable diameter 6-13mm, 10 pcs.	\$ 9.00	\$ 8.73	\$ 8.10
GASKET C M25 CABLE 8-17MM 10PCS	Axis	M20 Gasket for cable 8-17mm, 10 pcs	\$ 9.00	\$ 8.73	\$ 8.10
M3004-V-05-V FOCUS TOOL 2PCS	Axis	Focus tool for AXIS M3004-V-M3005-V (2pcs)	\$ 11.00	\$ 10.67	\$ 9.90
CABLE GLAND A M20 5PCS	Axis	M20 cable gland, 5 pcs.	\$ 9.00	\$ 8.73	\$ 8.10
LENS TOOL KIT AXIS M311X 2MM 4PCS	Axis	Tool kit for simplifying adjustment of viewing direction and focus setting. Compatible with AXIS M311X cameras with 2mm lens. Content: Lens tool and Opening	\$ 24.00	\$ 23.28	\$ 21.60
GASKET C M20 10PCS	Axis	This gasket is specially made for flexible and easy installation. By using the included CONNECTOR GUARD A over the RJ45 connector, you do not need to re-terminate the network cable which gives a much faster and more secure installation.	\$ 9.00	\$ 8.73	\$ 8.10
LENS TOOL AXIS M311X 4PCS	Axis	Tool kit for simplifying adjustment of viewing direction and focus setting. Compatible with AXIS M311X (except 2mm lens version). Content: Lens tool and	\$ 24.00	\$ 23.28	\$ 21.60
CABLE GASKET M20 3MM 10PCS	Axis	M20 gasket for small cables like I-O and audio cables. 10 pcs	\$ 9.00	\$ 8.73	\$ 8.10
LENS TOOLKIT P39XX-R 4 PCS	Axis	Tool kit for simplifying adjustment of viewing direction and focus setting. Compatible with AXIS P39xx-R cameras with the standard lens and the 2.8 mm accessory lens. Content: Lens tool, Allen	\$ 19.00	\$ 18.43	\$ 17.10
CABLE GLAND A M25 5PCS	Axis	M25 Cable gland, 5 pcs	\$ 19.00	\$ 18.43	\$ 17.10
CABLE GLAND M20x1.5 RJ45 5PCS	Axis	M20 cable gland for RJ45. Ease of installation, no need of cutting the cable.	\$ 19.00	\$ 18.43	\$ 17.10
CABLE SEALING IP65 FOR Q8108- R	Axis	Accessory cable sealing to meet IP65 rating for Q8108-R.	\$ 249.00	\$ 241.53	\$ 224.10
POWER SUPPLY DIN CP-D 12-2.1 25W	Axis	DIN power supply. 12V DC, 2.1 A. For use in T98A to power cameras, media converters etc.	\$ 99.00	\$ 96.03	\$ 89.10
POWER SUPPLY DIN CP-D 24-4 2 100 W	Axis	DIN power supply. 24V DC, 4.2 A. For use in AXIS Surveillance Cabinets to power cameras, media converters etc.	\$ 149.00	\$ 144.53	\$ 134.10
POWER SUPPLY PS24 240 W	Axis	24V DC power supply with 240 V output power.	\$ 249.00	\$ 241.53	\$ 224.10
AXIS CONVERSION LENS 0.3X	Axis	Wide angle conversion lens for AXIS Q1755 and Q1775.	\$ 219.00	\$ 212.43	\$ 197.10
ACC LENS CONVERTER 2.2X FOR Q1755	Axis	Super telephoto conversion lens for AXIS Q1755. 2.2X. Converts AXIS Q1755PTZ lens to 102mm. For use in full focal length.	\$ 165.00	\$ 160.05	\$ 148.50
AXIS M3004-V-05-V LENS M12 6MM	Axis	Optional lens, 6mm for M3004-V-M3005-V	\$ 49.00	\$ 47.53	\$ 44.10
AXIS M3006-V LENS M12 2.0MM	Axis	Optional lens for AXIS M3006-V, 2.0mm, HFOV: 105°. Including lens tool.	\$ 99.00	\$ 96.03	\$ 89.10
AXIS M3006-V LENS M12 2.8MM	Axis	Optional lens for AXIS M3006-V, 2.8mm. Including lens tool.	\$ 79.00	\$ 76.63	\$ 71.10
AXIS M3025-VE LENS M12 6MM	Axis	Optional lens for AXIS M3025-VE, 6mm. Including focus ring.	\$ 49.00	\$ 47.53	\$ 44.10
ACC LENS M12 MEGAPIXEL 16MM 10PCS	Axis	Megapixel lens 16mm with M12 thread for AXIS M3113-R, AXIS M3114-R, AXIS 209FD, AXIS 209MFD, AXIS M3011, AXIS 3014. With IR filter. 10pcs	\$ 149.00	\$ 144.53	\$ 134.10
ACC LENS M12 MEGAPIXEL 2.8MM 10PCS	Axis	Megapixel lens 2.8mm with M12 thread for AXIS M3113-R, AXIS M3114-R, AXIS 209FD, AXIS 209MFD, AXIS M3011, AXIS 3014. With IR filter. 10pcs	\$ 199.00	\$ 193.03	\$ 179.10
ACC LENS M12 MEGAPIXEL 3.6MM 10PCS	Axis	Megapixel lens 3.6mm with M12 thread for AXIS M3113-R, AXIS M3114-R, AXIS 209FD, AXIS 209MFD, AXIS M3011, AXIS 3014. With IR filter. 10pcs	\$ 149.00	\$ 144.53	\$ 134.10

BSO PRICING

AXIS WEATHERSHIELD K	Axis	Weathershield for AXIS P14 Series designed for use in rainy and windy environments.	\$ 29.00	\$ 28.13	\$ 26.10
LENS M12 6MM 5PCS	Axis	Accessory M12 6mm lens for AXIS Q6000-E MkII 5pcs	\$ 99.00	\$ 96.03	\$ 89.10
ACC LENS M12 MEGAPIXEL 6MM 10PCS	Axis	Megapixel lens 6mm lens with M12 thread for AXIS M3113-R, AXIS M3114-R, AXIS 209FD, AXIS 209MFD, AXIS M3011, AXIS 3014. With IR filter. 10pcs	\$ 149.00	\$ 144.53	\$ 134.10
ACC LENS M12 2.8MM F2.0 10 PCS	Axis	Megapixel lens 2.8 mm, F2.0 with M12 thread for AXIS P39-R Series that provides 115° horizontal FOV with these cameras With IR filter. 10 pieces	\$ 199.00	\$ 193.03	\$ 179.10
ACC LENS M12 6MM F1.6 10 PCS	Axis	Megapixel lens 6 mm, F1.6 with M12 thread for AXIS P39-R Series that provides 52° horizontal FOV with these cameras. With IR filter. 10 pieces.	\$ 199.00	\$ 193.03	\$ 179.10
ACC LENS M12 8MM F1.6 10 PCS	Axis	Megapixel lens 8 mm, F1.6 with M12 thread for AXIS P39-R Series that provides 40° horizontal FOV with these cameras. With IR filter. 10 pieces.	\$ 199.00	\$ 193.03	\$ 179.10
ACC LENS M12 3.6MM F2.0 10PCS	Axis	Megapixel lens 3.6 mm, F2.0 with M12 thread for AXIS P39-R Series that provides 87° horizontal FOV with these cameras. With IR filter. 10 pieces. Can be used as a spare part for AXIS P39-R or as a wider FOV	\$ 199.00	\$ 193.03	\$ 179.10
AXIS LENS M12 2.1MM F2.2 10PCS	Axis	Megapixel lens 2.1mm, F2.2 with M12 thread for AXIS P39-R Series that provides 147° horizontal FOV with these cameras With IR filter. 10 pieces. Lens tool included.	\$ 199.00	\$ 193.03	\$ 179.10
LENS M12 16MM 5PCS	Axis	Accessory M12 16mm lens for AXIS Q6000-E MkII 5pcs	\$ 99.00	\$ 96.03	\$ 89.10
ACC LENS M12 MEGAPIXEL 6PCS	Axis	2 pieces each of 2.8 mm (F2.0), 6 mm (F1.6) and 8 mm (F1.6) Megapixel lenses with M12 thread. For use with AXIS P39-R cameras. Includes lens tools.	\$ 149.00	\$ 144.53	\$ 134.10
ACC LENS M12 MEGAPIXEL 8MM 10PCS	Axis	Megapixel lens 8mm with M12 thread for AXIS M3113-R, AXIS M3114-R, AXIS 209FD, AXIS 209MFD, AXIS M3011, AXIS 3014. With IR filter. 10pcs	\$ 149.00	\$ 144.53	\$ 134.10
LENS M12 MEGAPIXEL 10PCS	Axis	Mixed pack of M12 Megapixel lenses. Focal length: 2.8mm, 3.6mm, 6mm, 8mm and 16mm for AXIS M3113-R, AXIS M3114-R, AXIS 209FD, AXIS 209MFD, AXIS M3011.	\$ 149.00	\$ 144.53	\$ 134.10
THEIA LENS CS VARIF 1.8-3MM DC-IRIS	Axis	Barrel distortion corrected and IR corrected wideangle lens for cameras up to 5 mega pixel resolution. Compatible with e.g. AXIS M1114--E, AXIS P1353--E, P1354--E, P1355--E, P1357--E, AXIS Q1602--E, Q1604--E.	\$ 289.00	\$ 280.33	\$ 260.10
LENS CS VF 2.2-6MM F1.3 DC-I MP	Axis	Varifocal 2.2-6mm DC-Iris Megapixel Lens, F1.3, CS mount for AXIS M1113-4	\$ 149.00	\$ 144.53	\$ 134.10
LENS CS 2.4-6MM MANUAL IRIS	Axis	Manual iris lens, varifocal 2.4-6MM compatible with AXIS M1103 and M1104.	\$ 79.00	\$ 76.63	\$ 71.10
LENS FUJINON CS 2.2-6MM DC-IRIS B	Axis	Varifocal IR-corrected lens with DC-Iris. Compatible with e.g. AXIS P1353--E, P1354--E, P1355--E, P1357--E, AXIS Q1602--E, Q1604--E	\$ 149.00	\$ 144.53	\$ 134.10
Varifocal MegaPixel Lens 2.4-6mm	Axis	CS mount Varifocal Megapixel Lens 2.4-6mm DC Iris for AXIS P1344 and AXIS 211M-223M. Includes CS mount ring for AXIS 223M.	\$ 199.00	\$ 193.03	\$ 179.10
LENS CS 3-10.5MM DC-IRIS	Axis	Standard lens for AXIS M1124--E, M1125--E.	\$ 99.00	\$ 96.03	\$ 89.10
ACC LENS CS 9-20MM F=1.6 P-IRIS 5MP	Axis	Varifocal 5 Mega Pixel P-Iris Lens 9-20mm, F1.6, CS mount, IR-corrected, for AXIS P1347 and AXIS P1346 firmware release 5.20 (or later)	\$ 169.00	\$ 163.93	\$ 152.10
LENS CS VARIF 9-40MM DC-IRIS D-N	Axis	Varifocal IR-corrected lens for cameras up to 5 mega pixel resolution. Compatible with e.g. AXIS M1114--E, P1354--E, P1355--E, P1357--E, Q1602--E, Q1604--E.	\$ 259.00	\$ 251.23	\$ 233.10
LENS CS VARIF 9-40MM P-IRIS D-N	Axis	Varifocal IR-corrected P-iris tele lens compatible with AXIS P1355--E, P1357--E, AXIS Q1602--E, Q1604--E, Q1614--E, Q1615--E.	\$ 259.00	\$ 251.23	\$ 233.10
Varifocal MegaPixel Lens 5-50mm	Axis	CS mount Varifocal Megapixel Lens 5-50mm DC Iris for AXIS P1344 and AXIS 211M	\$ 149.00	\$ 144.53	\$ 134.10
LENS COMPUTAR CS 12.5-50MM DC-IRIS	Axis	Varifocal IR-corrected lens with DC-Iris. Compatible with e.g. AXIS P1353--E, P1354--E, AXIS Q1602--E, Q1604--E.	\$ 249.00	\$ 241.53	\$ 224.10
LENS COMPUTAR CS 12.5-50MM P-IRIS	Axis	Varifocal IR-corrected lens with P-Iris. Compatible with e.g. AXIS Q1602--E, Q1604--E, Q1614--E, Q1615--E, AXIS P1355--E, P1357--E.	\$ 249.00	\$ 241.53	\$ 224.10
LENS COMPUTAR i-CS 2.8-8.5MM	Axis	Standard lens for AXIS Q1615 MkII with remote zoom based on the new standard i-CS.	\$ 229.00	\$ 222.13	\$ 206.10
LENS CS VF 15-50MM F1.5 DC-I MP	Axis	Varifocal Mega Pixel DC-Iris Lens 15-50mm, F1.5, CS mount, for AXIS M1113-14	\$ 199.00	\$ 193.03	\$ 179.10
LENS CS 15-50MM F1.5 DC-I MP D-N	Axis	Varifocal Megapixel DC-Iris Lens 15-50mm, F1.5, CS mount, Day-Night for AXIS Q1602.	\$ 199.00	\$ 193.03	\$ 179.10
LENS FUJINON C CS 8-80MM DC	Axis	Varifocal IR-corrected lens with DC-Iris. For use with both C-mount and CS-mount cameras thanks to the included adapter. Compatible with e.g. AXIS Q1635.	\$ 349.00	\$ 338.53	\$ 314.10
RICOM 2MP LENS DC-IRIS 8-26MM F0.9	Axis	Lens RICOM 2 MP DC-Iris CS-Mount Varifocal 8-26MM F0.9. Recommended for AXIS Q1645--LE.	\$ 549.00	\$ 532.53	\$ 494.10
AXIS LENS CLOTH 10PCS	Axis	Axis accessory lens cloth. 10 pack	\$ 39.00	\$ 37.83	\$ 35.10
AXIS LENS CLOTH 50PCS	Axis	Axis accessory lens cloth. 50 pack	\$ 169.00	\$ 163.93	\$ 152.10
ELECTRICAL SAFETY KIT A 120VAC	Axis	Electrical safety kit for AXIS T98A in countries where the mains power is 120 V DC. Included products: Surge protector class 2, Fuse-main switch, terminal blocks	\$ 199.00	\$ 193.03	\$ 179.10
SURVEILLANCE STICKER ENG 10PCS	Axis	Axis branded sticker showing a Camera. Text: Video surveillance in operation	\$ 8.00	\$ 7.76	\$ 7.20
SURVEILLANCE STICKER ENG 50PCS	Axis	Axis branded sticker showing a Camera. Text: Video surveillance in operation	\$ 50.00	\$ 48.50	\$ 45.00
AXIS WEATHERSHIELD KIT C	Axis	Heavy duty outdoor weathershield for wall mounted AXIS fixed dome cameras. Designed to protect the dome from rain, snow and sun. The underside of the cover is coated with matte black anti-reflective coating, for 850nm IR LED illuminator kit compatible with AXIS T99A Positioning Units for visual cameras. Kit includes one pair of IR illuminators, one metal mounting bracket, and three different diverging lenses. Note: this is the same illuminator kit as used in AXIS Q8685-LE PTZ Network	\$ 59.00	\$ 57.23	\$ 53.10
AXIS PT IR ILLUMINATOR KIT C	Axis	Bracket kit for installing a pair of compatible illuminators to Axis positioning cameras and positioning units. Designed for use with AXIS Q8685-E and AXIS	\$ 1,799.00	\$ 1,745.03	\$ 1,619.10
AXIS T99 ILLUMINATOR BRACKET KIT A	Axis	Washer kit for spraying cleaning fluid on the windows of AXIS positioning cameras and positioning units. The kit contains a 23 litre tank, pump for delivery up to 11m (36ft), tube, nozzle and custom-made	\$ 199.00	\$ 193.03	\$ 179.10
AXIS WASHER KIT B	Axis		\$ 999.00	\$ 969.03	\$ 899.10

BSO PRICING

AXIS WASHER KIT A	Axis	Washer kit for spraying cleaning fluid on the windows of AXIS Q8631-E-Q8632-E and AXIS Q8665-E-Q8665-LE. The kit contains a 23 liter tank, pump for delivery up to 11m (39ft), tube, nozzle and mounting bracket for attaching the nozzle to the PT-head.	\$	999.00	\$	969.03	\$	899.10
AXIS BIRD CONTROL SPIKE 10P	Axis	Bird control spikes made of flexible UV- resistant polymer preventing birds from landing on cameras or mounts. Each module has five spikes and can be mounted on flat or curved surfaces using the pre- mounted adhesive or cable ties (not included). The modules can be connected	\$	24.00	\$	23.28	\$	21.60
AXIS SAFETY WIRE 3M 5P	Axis	Stainless steel safety wire 3 m (10 ft) long, with a fixed loop in one end and an adjustable loop with a plated brass wire lock in the other. Suitable for both indoor	\$	34.00	\$	32.98	\$	30.60
AXIS F7315 CABLE WHITE 15M 4PCS	Axis	AXIS F7315 comes in packs of four. 15-m (49 ft.) white cable with an RJ12 contact for connection to an AXIS F1004 Sensor Unit.	\$	99.00	\$	96.03	\$	89.10
AXIS T92E05 PROTECTIVE HOUSING	Axis	Protective camera housing for P13XX, M11XX, Q16XX and Q1755. Die cast aluminum casing and wallbracket, polycarbonate sunshield. The housing is IP66-, Nema 4X rated and IK10 impact- resistant. Sunshield, wallbracket and	\$	199.00	\$	193.03	\$	179.10
AXIS T92E20 OUTDOOR HOUSING	Axis	Outdoor PoE camera housing with window- camera heaters and fan for P13XX, M11XX, Q16XX and Q1755. Die cast aluminum casing and wallbracket, polycarbonate sunshield. The	\$	329.00	\$	319.13	\$	296.10
AXIS T93C10 OUTDOOR HOUSING	Axis	Outdoor camera housing for Axis cameras with EF lenses (e.g.: AXIS Q1659). Made of IK10 impact resistant thermoplastic with dual-layer UV protection. IP66, NEMA 4X rated and UL listed. Powered by 24 VDC (power supply not included). Heavy duty wall mount included.	\$	1,299.00	\$	1,260.03	\$	1,169.10
AXIS T93C EXTENSION KIT	Axis	Extension kit to allow mounting of longer lenses in AXIS T93C10 Outdoor Housing (e.g.: compatible with AXIS Q1659 55- 250 mm). Includes built-in sunshield and	\$	99.00	\$	96.03	\$	89.10
AXIS T93F05 PROTECTIVE HOUSING	Axis	Fixed box protective camera housing made of IK10 impact resistant and UV resistant polymer. IP66, NEMA 4X rated and UL listed. Compatible with AXIS P13 Series and AXIS Q16 Series. AXIS T94Q01A Wall mount	\$	159.00	\$	154.23	\$	143.10
AXIS T93F10 OUTDOOR HOUSING 24VAC-12-24VDC	Axis	Fixed box outdoor camera housing made of IK10 impact resistant and UV resistant polymer. IP66, NEMA 4X rated and UL listed. Powered by 24 V AC or 12-24 V DC. Temperature range -40C to -45C (-40F to 113F). Compatible with AXIS P13 Series and AXIS Q16 Series. AXIS	\$	239.00	\$	231.83	\$	215.10
AXIS T93F20 OUTDOOR HOUSING POE	Axis	Fixed box outdoor camera housing made of IK10 impact resistant and UV resistant polymer. IP66, NEMA 4X rated and UL listed. Powered by PoE IEEE802.3af. Temperature range -40C to -45C (-40F to 113F).	\$	239.00	\$	231.83	\$	215.10
AXIS T93G05 PROTECTIVE HOUSING	Axis	Tailor-made light weight IP66- and IK10- rated housing for AXIS M1124-M1125. Operating temperature: -20 °C to 50 °C (-4	\$	119.00	\$	115.43	\$	107.10
AXIS SUNSHIELD A	Axis	Accessory sunshield and weather protection for AXIS T93F Housing Series	\$	34.00	\$	32.98	\$	30.60
AXIS T96A05-V DOME HOUSING BLACK	Axis	Black vandal resistant housing for AXIS M50 series. IK10 and IP66 rated.	\$	129.00	\$	125.13	\$	116.10
AXIS T96A05-V DOME HOUSING WHITE	Axis	White vandal resistant housing for AXIS M50 series. IK10 and IP66 rated.	\$	129.00	\$	125.13	\$	116.10
AXIS T96B05 OUTDOOR HOUSING	Axis	Outdoor housing for AXIS P39-R cameras. Enables P39-R cameras to be mounted outside vehicles such as buses, trams, trucks and emergency vehicles. Includes	\$	99.00	\$	96.03	\$	89.10
AXIS T98A15-VE SURVEILLANCE CABINET	Axis	IP66, IK10 and NEMA 4X rated outdoor- ready surveillance cabinet. Protects accessory devices such as power supply, media converter, midspan and fuse from tough weather and vandalism. Mounting bracket for wall, DIN-rail, device mounting bracket and Electrical safety cover	\$	269.00	\$	260.93	\$	242.10
AXIS T98A16-VE SURVEILLANCE CABINET	Axis	IP66, IK10 and NEMA 4X rated outdoor- ready surveillance cabinet. Protects accessory devices such as power supply, media converter, midspan and fuse from tough weather and vandalism. The camera is mounted on the door of the cabinet.	\$	269.00	\$	260.93	\$	242.10
AXIS T98A17-VE SURVEILLANCE CABINET	Axis	IP66, IK10 and NEMA 4X rated outdoor- ready surveillance cabinet. Protects accessory devices such as power supply, media converter, midspan and fuse from tough weather and vandalism. The camera is mounted on the door of the cabinet.	\$	269.00	\$	260.93	\$	242.10
AXIS T98A18-VE SURVEILLANCE CABINET	Axis	IP66, IK10 and NEMA 4X rated outdoor- ready surveillance cabinet. Protects accessory devices such as power supply, media converter, midspan and fuse from tough weather and vandalism. The camera is mounted on the door of the cabinet.	\$	269.00	\$	260.93	\$	242.10
AXIS T98A19-VE SURVEILLANCE CABINET	Axis	IP66, IK10 and NEMA 4X rated outdoor- ready surveillance cabinet. Protects accessory devices such as power supply, media converter, midspan and fuse from tough weather and vandalism. The camera is mounted on the door of the cabinet.	\$	269.00	\$	260.93	\$	242.10
AXIS T98A SUNSHIELD	Axis	Metal sunshield for AXIS T98A-VE Surveillance Cabinet series. Reduces the temperature inside the cabinet, caused by sun radiation, with up to 15°C (27°F).	\$	74.00	\$	71.78	\$	66.60
AXIS CABINET LOCK A	Axis	Door lock for AXIS T98A surveillance cabinet. Uses a generic key but it is possible to change locking cylinder to a unique key solution (not supplied from	\$	59.00	\$	57.23	\$	53.10
CORRIDOR FORMAT BRACKET A	Axis	The corridor format bracket makes it possible to mount a camera rotated 90 degrees inside the AXIS T93F05 and AXIS T93F20 housings to enable a vertically oriented, "portrait"-shaped video stream from the camera. Includes built-in camera heater (only applicable when mounted in	\$	39.00	\$	37.83	\$	35.10
CORRIDOR FORMAT BRACKET B	Axis	The corridor format bracket makes it possible to mount a camera rotated 90 degrees inside the AXIS T93F10 housing to enable a vertically oriented, "portrait"- shaped video stream from the camera.	\$	39.00	\$	37.83	\$	35.10
AXIS T92E CAMERA HOLDER PLATE C	Axis	Camera holder plate for mounting an AXIS Q1614 in a AXIS T92E05 and AXIS T92E20 housing. Or change the camera unit inside an AXIS P135X-E outdoor camera.	\$	19.00	\$	18.43	\$	17.10
AXIS T92E CAMERA CHANGE KIT A	Axis	Kit for mounting an AXIS Q1614 in a AXIS T92E05-AXIS T92E20 housing produced before 2014. Or change the camera unit inside an AXIS P134X-E outdoor camera.	\$	39.00	\$	37.83	\$	35.10
AXIS M3004-V-05-V BLACK COVER 10PCS	Axis	Clip on black cover for AXIS M3004-V and AXIS M3005-V.	\$	99.00	\$	96.03	\$	89.10
AXIS M3004-V-05-V WHITE COVER 10PCS	Axis	Clip on white cover for AXIS M3004-V and AXIS M3005-V.	\$	99.00	\$	96.03	\$	89.10
AXIS M3006-V-07-PV COVER BLACK 10PCS	Axis	Clip on black cover for AXIS M3006-V and AXIS M3007-PV. 10 pcs.	\$	99.00	\$	96.03	\$	89.10
AXIS M3006-V-07-PV COVER WHITE 10PCS	Axis	Clip on white cover for AXIS M3006-V and AXIS M3007-PV. 10 pcs	\$	99.00	\$	96.03	\$	89.10
AXIS M3044-V-45-V-46-V VIEW PROT 5P	Axis	Viewing protector that makes it harder to see where the camera is aiming. For use when the camera is used without dome. 5 pcs	\$	39.00	\$	37.83	\$	35.10
ACC CVER DME AXIS M301X MIX 10PCS	Axis	Mixed covers with clear bubble for AXIS M3011 and AXIS M3014 Network Cameras. Includes 3 black, 3 silver, 3 gold and 1 white cover	\$	149.00	\$	144.53	\$	134.10
COVER AXIS M301X WHITE 10PCS	Axis	White cover with clear bubble for AXIS M3011 and AXIS M3014. 10 pack. Sparepart	\$	149.00	\$	144.53	\$	134.10
ACC CVER DME AXIS M301X BLCK 10PCS	Axis	Black cover with clear bubble for AXIS M3011 and AXIS M3014. 10 pack	\$	149.00	\$	144.53	\$	134.10
ACC CVER DME AXIS M301X SIL 10PCS	Axis	Silver cover with clear bubble for AXIS M3011 and AXIS M3014 Network Cameras. 10 pack.	\$	149.00	\$	144.53	\$	134.10
ACC CVER DME AXIS M301X GOLD 10PCS	Axis	Gold cover with clear bubble for AXIS M3011 and AXIS M3014 Network Cameras 10 pack.	\$	149.00	\$	144.53	\$	134.10
AXIS M3024-25-26-27 COVER WHT 10PCS	Axis	White cover skins compatible with AXIS M3024-M3025-M3026-M3027 for covering screws or simplify the painting process.	\$	129.00	\$	125.13	\$	116.10

BSO PRICING

AXIS M3024-25-26-27 COVER BLK 10PCS	Axis	Black cover skins compatible with AXIS M3024-M3025-M3026-M3027 for covering screws or simplify the painting process.	\$ 129.00	\$ 125.13	\$ 116.10
AXIS M30 SKIN COVER A BLACK 4P	Axis	4-pack. Outdoor-ready skin covers compatible with AXIS M3057-58-PLVE cameras for changing the appearance of the camera, simplify re-painting and covering	\$ 79.00	\$ 76.63	\$ 71.10
AXIS M30 CASING A BLACK 5P	Axis	Black accessory casing for AXIS M3044- V-45-V-46-V. Replaces the white original casing. 5 pcs.	\$ 79.00	\$ 76.63	\$ 71.10
AXIS M30 VANDAL CASING A 5P	Axis	Vandal-resistant (IK 08-rated) white casing with clear dome for M3047-48-P. 5 pcs.	\$ 99.00	\$ 96.03	\$ 89.10
AXIS M30 SM DETECT CASING A 5P	Axis	Highly discreet white casing with smoke-detector look for AXIS M3047-48-P. 5 pcs.	\$ 79.00	\$ 76.63	\$ 71.10
AXIS M30 CASING B BLACK 5P	Axis	Black accessory casing for AXIS M3047-48-P. Replaces the white original casing. 5 pcs.	\$ 79.00	\$ 76.63	\$ 71.10
AXIS M30 COVER RING A BLACK 4P	Axis	4-pack of black accessory cover ring for AXIS M3015-V-16-V. Magnetic attachment. Replaces the original white cover ring. Dome not included.	\$ 59.00	\$ 57.23	\$ 53.10
AXIS Q35-V SKIN COVER A BLACK 5P	Axis	Skin covers compatible with AXIS Q3505-V for changing the appearance of the camera, simplify re-painting or covering screws. Black color. 5 pcs	\$ 79.00	\$ 76.63	\$ 71.10
AXIS P32 SKIN COVER C BLACK 5P	Axis	5-pack. Skin covers compatible with AXIS P32-V cameras for changing the appearance of the camera, simplify re-painting or covering screws. Black color.	\$ 79.00	\$ 76.63	\$ 71.10
AXIS P56 SKIN COVER D	Axis	Spare part skin covers for the AXIS P56 Series. Both the camera cover and the ring around the dome are included. 5 pcs.	\$ 129.00	\$ 125.13	\$ 116.10
AXIS P39-R SKIN COVER WHITE 10P	Axis	Skin covers compatible with AXIS P39-R cameras for changing the appearance of the camera, simplify re-painting or covering screws. White color. 10 pcs.	\$ 149.00	\$ 144.53	\$ 134.10
AXIS P39-R SKIN COVER BLACK 10P	Axis	Skin covers compatible with AXIS P39-R cameras for changing the appearance of the camera, simplify re-painting or covering screws. Black color. 10 pcs.	\$ 149.00	\$ 144.53	\$ 134.10
AXIS F8214 DOME ACC 4PCS	Axis	AXIS F8214 Dome Accessory (4 pieces). Dome accessory for use with AXIS F1004 Sensor Unit. Can be mounted on walls and ceilings. Can be used with or without	\$ 59.00	\$ 57.23	\$ 53.10
AXIS SMOKED DOME M3004-05 5PCS	Axis	Smoked domes for AXIS M3004-V and and M3005-V. 5pcs.	\$ 229.00	\$ 222.13	\$ 206.10
AXIS M3006 SMOKED DOME 5PCS	Axis	Original white top cover with smoked dome for AXIS M3006. 5pcs.	\$ 249.00	\$ 241.53	\$ 224.10
AXIS M3007 SMOKED DOME 5PCS	Axis	Original white top cover with smoked dome for AXIS M3007. 5pcs.	\$ 249.00	\$ 241.53	\$ 224.10
AXIS M320X DOME KIT SM BLK	Axis	Interchangeable black casing with smoked dome for AXIS 216FD, AXIS M32 Series, AXIS P3301 and P3304.	\$ 29.00	\$ 28.13	\$ 26.10
AXIS M3025-26 SMOKED DOME 5PCS	Axis	Smoked domes for AXIS M3025-VE, M3026-VE. 5 pcs.	\$ 249.00	\$ 241.53	\$ 224.10
AXIS M3044-V-45-V-46-V SM DOME 5P	Axis	Smoked dome for AXIS M3044-V-45-V-46-V SM DOME. 5 pcs.	\$ 99.00	\$ 96.03	\$ 89.10
AXIS M3104-5-6-L BLACK CASING 5P	Axis	Black accessory casing for AXIS M3104- L-05-L-06-L. Replaces the white original casing. 5 pcs.	\$ 79.00	\$ 76.63	\$ 71.10
AXIS M3104-5-6-LVE BLACK CASING 5P	Axis	Black accessory casing for AXIS M3104- LV-5-LV-6-LV. Replaces the white original casing. 5 pcs.	\$ 89.00	\$ 86.33	\$ 80.10
AXIS P32 CASING A BLACK 5PCS	Axis	Black accessory casing for AXIS P32-VE and P32-LVE outdoor cameras. Replaces the white original casing. Includes anti-loss screws, conduit side covers. 5 pcs per	\$ 129.00	\$ 125.13	\$ 116.10
AXIS P32-V SMOKED DOME A 5P	Axis	Smoked domes for AXIS P32-V Series, 5 pcs	\$ 169.00	\$ 163.93	\$ 152.10
AXIS P32-VE SMOKED DOME A 5P	Axis	Smoked dome for AXIS P32-VE Series, 5 pcs	\$ 169.00	\$ 163.93	\$ 152.10
AXIS P3353-54 DOME KIT CL BLACK	Axis	Black cover with clear dome for the AXIS P3343, P3344, P3353, P3354.	\$ 29.00	\$ 28.13	\$ 26.10
AXIS P3346 DOME KIT CL BLACK	Axis	Black cover with clear dome for AXIS P3346.	\$ 29.00	\$ 28.13	\$ 26.10
AXIS P33 BLACK CASING A	Axis	Black accessory casing for AXIS P33-V--LV indoor cameras. Replaces the white original casing. Includes anti-loss screws, conduit side covers.	\$ 49.00	\$ 47.53	\$ 44.10
AXIS P33 SMOKED DOME A 4PCS	Axis	Smoked dome with anti-scratch hard coating for indoor and outdoor AXIS P337X cameras. 4x domes per pack.	\$ 119.00	\$ 115.43	\$ 107.10
AXIS P54 SMOKED DOME	Axis	Smoked dome for AXIS P54-series.	\$ 49.00	\$ 47.53	\$ 44.10
AXIS P5624-E-35-E SMOKED DOME	Axis	Smoked dome for AXIS P56 Series cameras.	\$ 49.00	\$ 47.53	\$ 44.10
TOP COVER AXIS M311X-R BL 10PCS	Axis	Black top cover including dome and screws for AXIS M311X-R. 10 pcs. Approved for use in buses and trams. Not for trains.	\$ 249.00	\$ 241.53	\$ 224.10
AXIS P3364-LV DOME KIT BLACK	Axis	Dome kit for AXIS P3364-LV. The dome is pre-mounted in a black top cover casing.	\$ 49.00	\$ 47.53	\$ 44.10
AXIS Q35-LV SKIN COVER A BLACK 5P	Axis	Skin covers in black, compatible with AXIS Q35-LV indoor cameras. Simple to repaint in other colours, and prevents unwanted access to the cameras' screws. Black in	\$ 79.00	\$ 76.63	\$ 71.10
AXIS Q35-LVE SKIN COVER A BLACK 2P	Axis	2-pack of skin covers in black, compatible with AXIS Q35-VE--LVE outdoor cameras. Simple to repaint in other colors, and prevents unwanted access to the cameras' screws. Black in color. 2 pieces per pack.	\$ 79.00	\$ 76.63	\$ 71.10
AXIS Q35-VE SKIN COVER A BLACK 5P	Axis	Skin covers in black, compatible with AXIS Q35-VE--LVE outdoor cameras. Simple to repaint in other colours, and prevents unwanted access to the cameras' screws. Black in color. 5 pieces per pack.	\$ 79.00	\$ 76.63	\$ 71.10
AXIS Q3505-V SMOKED DOME 5P	Axis	Smoked dome for AXIS Q3505-V. 5 pcs	\$ 179.00	\$ 173.63	\$ 161.10
AXIS Q35 SMOKED DOME A 5PCS	Axis	Smoked dome with anti-scratch hard coating. Compatible with AXIS Q3517-LV-- LVE. 5x domes per pack.	\$ 199.00	\$ 193.03	\$ 179.10
AXIS Q3505-VE SMOKED DOME 5P	Axis	Smoked dome for AXIS Q3505-VE. 5pcs	\$ 199.00	\$ 193.03	\$ 179.10

BSO PRICING

AXIS Q36-VE SMOKED DOME	Axis	Smoked dome for AXIS Q36 Series.	\$ 49.00	\$ 47.53	\$ 44.10
AXIS Q37 SMOKED DOME A	Axis	Smoked dome with anti-scratch hard coating. Compatible with AXIS Q3708-PVE and Q3709-PVE. Single pack.	\$ 59.00	\$ 57.23	\$ 53.10
AXIS Q603X-E CLEAR DOME	Axis	Stand alone clear dome for the AXIS Q603X- E with slightly decreased optical quality compared to the HD dome version, but with the line higher up to enable greater tilt	\$ 39.00	\$ 37.83	\$ 35.10
AXIS Q604X-S SMOKED DOME A	Axis	Smoked dome for AXIS Q604X-S cameras	\$ 79.00	\$ 76.63	\$ 71.10
AXIS Q6114-E-15-E CLEAR DOME	Axis	Standard clear dome for AXIS Q6114-E-Q6115-E	\$ 59.00	\$ 57.23	\$ 53.10
AXIS Q6114-E-15-E CLEAR DOME 5P	Axis	Standard clear dome for AXIS Q61 Series, 5 pcs	\$ 269.00	\$ 260.93	\$ 242.10
AXIS Q6128 HARD-COATED CLEAR DOME	Axis	Hard coated scratch resistant clear dome for AXIS Q6128-E	\$ 89.00	\$ 86.33	\$ 80.10
AXIS Q8414-LVS IR WINDOW B 5P	Axis	Accessory IR window without microphone hole 5 pcs.	\$ 119.00	\$ 115.43	\$ 107.10
AXIS Q8414-LVS SMOKED DOME 5P	Axis	Smoked dome for hiding the direction of the camera. Compatible with AXIS Q8414-LVS. 5 pcs.	\$ 99.00	\$ 96.03	\$ 89.10
ACC DOME AXIS 212PTZ-V GLASS CLEAR	Axis	Vandal-resistant casing with clear transparent cover as a spare part for AXIS 212PTZ-V	\$ 69.00	\$ 66.93	\$ 62.10
AXIS Q3505-SVE CLEAR DOME 2P	Axis	Standard clear dome for AXIS Q3505-SVE 2pcs	\$ 89.00	\$ 86.33	\$ 80.10
ACC DOME AXIS 216FD-V GLASS CLEAR	Axis	Vandal-resistant casing with clear transparent cover. Can also upgrade an AXIS 216FD-216MFD-P330X-M320X to an AXIS 216FD-V-216MFD-V-P330X-V-M320X-V.	\$ 69.00	\$ 66.93	\$ 62.10
AXIS Q3505-SVE SMOKED DOME 2P	Axis	Accessory smoked dome for AXIS Q3505-SVE. 2pcs	\$ 89.00	\$ 86.33	\$ 80.10
ACC TOP CLEAR ASS 216FD BLACK	Axis	Interchangeable black casing for AXIS 216FD, AXIS M32 Series, AXIS P3301 and P3304 Network Cameras with transparent	\$ 29.00	\$ 28.13	\$ 26.10
ACC DOME AXIS 23XD+ SMOKED COVER	Axis	Smoked plastic dome for AXIS 231-232D+ dome cameras	\$ 28.00	\$ 27.16	\$ 25.20
ACC DOME UPGR KIT AXIS 233D CL-SM	Axis	Clear and Smoked plastic dome for AXIS 233D dome cameras	\$ 69.00	\$ 66.93	\$ 62.10
CLEAR BUBBLE FUSIONDOMES	Axis	Clear Bubble for AXIS Pendant Fusion Dome (Spare Part)	\$ 69.00	\$ 66.93	\$ 62.10
SMOKED BUBBLE FUSIONDOMES	Axis	Smoked Bubble for AXIS Pendant Fusion Domes (Spare Part)	\$ 69.00	\$ 66.93	\$ 62.10
ECP081208 PS 24V UL	Axis	The power supply is UL certified and made of epoxy powder coated copper free aluminum with stainless steel cover bolts and hinges. It is pre-mounted with fuses, terminals, RJ45 coupler and 115-230 V AC transformer, which provides 24 V AC for Explosion Protected Cameras. The	\$ 7,199.00	\$ 6,983.03	\$ 6,479.10
EX POLE BRACKET XF40	Axis	The Electro-polished 316L stainless steel pole bracket is specifically designed for top mounting installations of XF40 and suitable for onshore, offshore, marine and heavy industrial applications. It features a swivel movement of pan ±90° and tilt ±45° and its	\$ 449.00	\$ 435.53	\$ 404.10
EX WALL MOUNT XF40	Axis	Electro-polished 316L stainless steel wall mount for XF40, designed for onshore, offshore, marine and heavy industrial applications. Can also be used in conjunction with Bracket Pole Clamp Adaptor XF40 EX for pole mounting. It features a swivel movement of pan ±90° and	\$ 899.00	\$ 872.03	\$ 809.10
EX WALL MOUNT XF60	Axis	Electro-polished 316L stainless steel wall mount for XF60, designed for onshore, offshore, marine and heavy industrial applications. Can also be used in conjunction with Ex pole mount XF40, for pole mounting. It features a swivel	\$ 999.00	\$ 969.03	\$ 899.10
EX WALL MOUNT XP40	Axis	Electro-polished 316L stainless steel wall mount for XP40, designed for onshore, offshore, marine and heavy industrial applications. Weight 14 kg.	\$ 799.00	\$ 775.03	\$ 719.10
EX POLE MOUNT XF40	Axis	Pole mounting explosion protected fixed network cameras is made simple using this electro-polished 316L stainless steel Ex Pole mount XF40, accompanied by the requisite Ex Wall Mount XF40. The Ex Pole Mount XF40 is specifically designed to mount Ex Wall Mount XF40 to	\$ 599.00	\$ 581.03	\$ 539.10
WALL MOUNT D201-S XPT	Axis	316L Stainless steel wall mount for use with D201-S AXIS Q6055 explosion-protected camera.	\$ 449.00	\$ 435.53	\$ 404.10
POLE MOUNT D201-S XPT	Axis	316L Stainless steel pole mount adapter for the D201-S AXIS Q6055 explosion-protected camera. To be used together with Wall Mount D201-S.	\$ 749.00	\$ 726.53	\$ 674.10
MOUNT CLAMP AXIS M10	Axis	Clamp to mount AXIS M10 series. 1 pcs	\$ 4.00	\$ 3.88	\$ 3.60
MOUNT CLAMP AXIS M10 10PCS	Axis	Clamp to mount AXIS M10 series 10 pack.	\$ 29.00	\$ 28.13	\$ 26.10
M10 STAND EXTENSION 10CM 10PCS	Axis	AXIS M10-series 10 cm stand extension. 10 pcs. Cable clip included.	\$ 29.00	\$ 28.13	\$ 26.10
ACC RACK HOLDER 2400-2401 EUR	Axis	19" Rack mount holder for up to 8 2401-2400 Video Servers.	\$ 449.00	\$ 435.53	\$ 404.10
AXIS T8640 WALL MOUNT BRACKET	Axis	Wall mount bracket for AXIS T8640 Ethernet over Coax adapter base or device unit.	\$ 25.00	\$ 24.25	\$ 22.50
AXIS T8640 DIN RAIL CLIP	Axis	DIN rail clip for AXIS T8640 Ethernet over Coax adapter.	\$ 22.00	\$ 21.34	\$ 19.80
AXIS T8642 MOUNTING KIT A	Axis	Kit for mounting an AXIS T8642 e.g. inside an AXIS Q8414-LVS. Kit contents: cable tie 432mm (17 in) long, BNC male to female angled adapter and network cable 135 mm	\$ 14.00	\$ 13.58	\$ 12.60
AXIS T8640 RACK MOUNT BRACKET	Axis	Rack mount bracket for AXIS T8640 Ethernet over Coax adapter (8 units in 1U).	\$ 62.00	\$ 60.14	\$ 55.80
AXIS T90A61 BRACKET SINGLE	Axis	Mounting bracket for one AXIS T90A illuminator.	\$ 49.00	\$ 47.53	\$ 44.10
AXIS T90A62 BRACKET TWIN	Axis	Mounting bracket for two AXIS T90A illuminators.	\$ 65.00	\$ 63.05	\$ 58.50
AXIS T90A63 BRACKET WALL L MOUNT	Axis	L shaped wall bracket which provides up-down and left-right adjustment when used with the standard brackets on AXIS T90A-T90B series illuminators.	\$ 39.00	\$ 37.83	\$ 35.10
AXIS T90A66 BRACKET POLE CLAMP	Axis	Pole bracket for AXIS T90A illuminators.	\$ 89.00	\$ 86.33	\$ 80.10

BSO PRICING

AXIS T91A02 DIN RAIL CLIP 77MM	Axis	DIN rail clip for AXIS Q7401, AXIS P8221 and AXIS 7701.	\$ 12.00	\$ 11.64	\$ 10.80
AXIS T91A02 DIN RAIL CLIP 86MM	Axis	DIN rail clip for AXIS M7014 and AXIS P7214	\$ 12.00	\$ 11.64	\$ 10.80
AXIS T91A03 DIN RAIL MOUNT	Axis	DIN rail clip for AXIS Q7424-R.	\$ 19.00	\$ 18.43	\$ 17.10
AXIS T91A04 CAMERA HOLDER ¾" NPS	Axis	Holding device for pendant mounted cameras. For use with 3-4" pipes with NPS or NPT threading. Compatible with all cameras with standard tripod threading.	\$ 29.00	\$ 28.13	\$ 26.10
AXIS T91A05 CAMERA HOLDER 1.5" NPS	Axis	Holding device for pendant mounted cameras. For use with 1.5" pipes with NPS or NPT threading. Compatible with all cameras with standard tripod threading.	\$ 29.00	\$ 28.13	\$ 26.10
AXIS T91A06 PIPE ADAPTER 3-4- 1.5"	Axis	Pipe adapter step up from 3-4" NPT thread to 1.5" NPS thread. Compatible with all pendant kits that are made for the AXIS T91A range of brackets.	\$ 12.00	\$ 11.64	\$ 10.80
AXIS T91A10 MOUNTING KIT	Axis	Plastic mounting kit with stand and clamp for flexible mounting of Axis products with tripod thread.	\$ 19.00	\$ 18.43	\$ 17.10
AXIS T91A11 STAND WHITE	Axis	Plastic camera stand. Original stand for the AXIS M11-series.	\$ 15.00	\$ 14.55	\$ 13.50
AXIS T91A13 THREADED CEIL MOUNT 10P	Axis	10-pack threaded ceiling mount for quick installation under ceiling tiles. Compatible with cameras with standard 1-4"-20 UNC tripod thread. Total length 80mm (3") with thread length 65mm (2.5"). Threaded rod in nylon, counter nut with friction pad. 10-	\$ 39.00	\$ 37.83	\$ 35.10
AXIS T85 RACK MOUNT KIT A	Axis	Rack mount kit for AXIS T8508 PoE+ Network Switch	\$ 19.00	\$ 18.43	\$ 17.10
AXIS T91B21 STAND WHITE	Axis	White aluminum stand for wall or hard ceiling mount. A cable hole in the base of the stand makes it possible to hide the hole in the wall out of which the cable is routed. A snap on cover gives a clean look without visible screws. Compatible with all standard tripod thread cameras e.g.	\$ 29.00	\$ 28.13	\$ 26.10
AXIS T91B21 STAND BLACK	Axis	Black aluminum stand for wall or hard ceiling mount. A cable hole in the base of the stand makes it possible to hide the hole in the wall out of which the cable is routed. A snap on cover gives a clean look without visible screws. Compatible with all standard tripod thread cameras e.g.	\$ 29.00	\$ 28.13	\$ 26.10
AXIS T91A27 POLE MOUNT 10PCS	Axis	Pole mount bracket compatible with all cameras with standard tripod threading (1-4"-20 UNC)	\$ 29.00	\$ 28.13	\$ 26.10
AXIS T91A47 POLE MOUNT 60-110MM	Axis	AXIS T91A47 Pole Mount for Indoor and outdoor installations, for poles between 60- 110 mm (2.4"-4.3") in diameter. AXIS T91A47 is compatible with all outdoor fixed and thermal cameras and most fixed outdoor dome cameras such as the AXIS P33-VE.	\$ 69.00	\$ 66.93	\$ 62.10
AXIS T91A47 POLE MOUNT 110-400MM	Axis	AXIS T91A47 Pole Mount for Indoor and outdoor installations, for poles between 110- 400 mm (4.3"-15.7") in diameter. AXIS T91A47 is compatible with all outdoor fixed and thermal cameras and most fixed outdoor dome cameras such as the AXIS	\$ 79.00	\$ 76.63	\$ 71.10
AXIS T91A57 POLE MOUNT 60-400MM	Axis	Aluminum pole mount with stainless steel straps for poles between 60-400 mm (2.4"- 15.7") in diameter. AXIS T91A57 is compatible with AXIS T91G61 Wall mount and AXIS T98A Surveillance Cabinet Series.	\$ 89.00	\$ 86.33	\$ 80.10
AXIS T91B47 100-410MM	Axis	AXIS T91B47 Pole Mount for indoor and outdoor installations, for poles with diameter between 100-410 mm (4"-16"). Includes 1 pair of AXIS Stainless Steel Straps 1450mm (57") with TX30 screw interface for ease-of-installation. AXIS T91B47 is directly compatible with a wide	\$ 85.00	\$ 82.45	\$ 76.50
AXIS T91B47 50-150MM	Axis	AXIS T91B47 Pole Mount for indoor and outdoor installations, for poles with diameter between 50-150mm (2"-6"). Includes 1 pair of AXIS Stainless Steel Straps 570mm (22.5") with TX30 screw interface for ease-of-installation. AXIS T91B47 is directly	\$ 75.00	\$ 72.75	\$ 67.50
AXIS T91B61 WALL MOUNT	Axis	Chromated and powder coated aluminum wall mount for AXIS P55-series and AXIS Q60-series PTZ dome cameras. Cable routing from behind or through 3-4" conduit hole on the side. Includes mounting plate, pipe seal, conduit hole cover and AXIS T94A01D Pendant Kit for	\$ 99.00	\$ 96.03	\$ 89.10
AXIS T91M47 POLE MOUNT	Axis	Pole mount for our outdoor midspans and switch	\$ 59.00	\$ 57.23	\$ 53.10
AXIS T91C61 WALL MOUNT STAINLESS STEEL	Axis	Stainless steel wall mount bracket for AXIS Q60-S. AXIS T94S01D pendant kit is included.	\$ 449.00	\$ 435.53	\$ 404.10
AXIS T91D61 WALL MOUNT	Axis	Chromated and powder coated aluminum wall mount with 1.5" NPS thread for fixed dome pendant kits. Cable routing from behind or through 3-4" conduit hole on the side. Includes mounting plate, pipe seal and conduit hole cover. Color: White	\$ 84.00	\$ 81.48	\$ 75.60
AXIS T91E61 WALL MOUNT	Axis	Wall mount with internal cable canal for dome cameras with 1.5" NPS thread, compatible with Axis pendant kits. IK10 and NEMA 4X rated. Powder coated aluminum for indoor and outdoor installations.	\$ 39.00	\$ 37.83	\$ 35.10
AXIS T91G61 WALL MOUNT	Axis	The aluminum IP66, NEMA 4X and IK10 rated AXIS T91G61 Wall Mount is designed to accommodate and safely protect accessories e.g. a midspan inside the mount. Quickly and easily connect power and data via the pre-mounted IP66 rated RJ45 connector. Compatible with AXIS	\$ 175.00	\$ 169.75	\$ 157.50
AXIS T91H61 WALL MOUNT	Axis	AXIS T91H61 Wall Mount is designed with a built-in RJ45 cable and connection to, and spacious compartment for connectivity accessories such as midspans and media converters. The wall mount is impact- resistant (IK10) and weather-resistant (IP66, NEMA 4X) for indoor and	\$ 175.00	\$ 169.75	\$ 157.50
AXIS T91F61 WALL MOUNT STAINLESS STEEL	Axis	Wall mount for AXIS Q3505-SVE, made of stainless steel.	\$ 399.00	\$ 387.03	\$ 359.10
AXIS T91L61 WALL-AND-POLE MOUNT	Axis	Wall-and-Pole Mount for Axis PTZ and multi- sensor cameras. Built-in Ethernet cable with an IP66 RJ45 connector for quick installation with protection against dust and water. Connect PoE via either RJ45 or IDC (insulation-	\$ 99.00	\$ 96.03	\$ 89.10
AXIS T91K61 WALL MOUNT	Axis	Marine-grade stainless steel wall mount for AXIS Q6055-S PTZ Network Camera. Compatible with stainless steel pole mount	\$ 399.00	\$ 387.03	\$ 359.10
AXIS T94J01A WALL MOUNT	Axis	Aluminum wall mount for Axis positioning cameras and positioning units. Robust and impact-resistant. Compatible with Axis ACI 3-4" conduit adapters, and offers multiple cable entries. Cables can be routed through the back or, by using a conduit connection, from each side or from	\$ 199.00	\$ 193.03	\$ 179.10
AXIS T91D62 TELESCOPIC PARAPET MNT	Axis	Made for parapet and wall installations. Telescopic arm with adjustable length between 783 mm (30.1 in) to 1033 mm (40.7 in) for compensating different parapet thicknesses or obstructive elements on the facade of the building. It can Swivel round its own axis 180	\$ 349.00	\$ 338.53	\$ 314.10
AXIS T91D62 ADAPTER MOUNTING BRACKET	Axis	Retrofit adapter mount bracket for re-using holes drilled from Pelco's PTZ dome parapet mount, or for increasing the attachment area towards the parapet.	\$ 59.00	\$ 57.23	\$ 53.10
AXIS T91B62 PARAPET MOUNT	Axis	Chromated and powder coated aluminum parapet mount compatible with fixed dome pendant kits and AXIS P55-series and AXIS Q60-series PTZ dome cameras. Cable routing from behind or through 3-4" conduit hole on the side. Includes mounting plate, pipe seal, conduit hole	\$ 189.00	\$ 183.33	\$ 170.10
AXIS T91B50 TELESCOPIC CEIL MNT	Axis	Indoor-outdoor telescopic ceiling mount. Expands between 1 m (39") and 2 m (79"). Features a swivel action to prevent breaking if hit by forklifts or high vehicles. Can be mounted on a sloped ceiling. Accessory extension pipes (Not included) for a maximum length of 5 m (197").	\$ 199.00	\$ 193.03	\$ 179.10
AXIS T91B51 CEILING MOUNT	Axis	The indoor-outdoor ceiling mount is ideal for low ceiling installations such as parking houses, with swivel action to prevent breaking if hit. Can be mounted in a sloped ceilings-soffits to compensate angles up to 45 degrees. Available accessory extension pipes (Not included) of 30 cm	\$ 119.00	\$ 115.43	\$ 107.10
AXIS T91B52 EXTENSION PIPE 30 CM	Axis	Extension pipe for AXIS T91B50 and AXIS T91B51. Length 30 cm (12")	\$ 34.00	\$ 32.98	\$ 30.80
AXIS T91B52 EXTENSION PIPE 100 CM	Axis	Extension pipe for AXIS T91B50 and AXIS T91B51. Length 100 cm (39")	\$ 49.00	\$ 47.53	\$ 44.10
AXIS T91B53 TELESCOPIC CEIL MNT 2P	Axis	Twin-pack (bulk). Includes 2x indoor telescopic ceiling mounts, extendable between 1m to 1.8m (3.2 to 6ft) at 10cm (4") intervals. Compatible with Axis pendant kits and camera holder with 3-4" conduit interface. Suitable for vertical and	\$ 169.00	\$ 163.93	\$ 152.10
AXIS T91B63 CEILING MOUNT	Axis	Chromated and powder coated aluminum ceiling mount 75 cm - 29.5 inch compatible with fixed dome pendant kits and AXIS P55- series and AXIS Q60-series PTZ dome cameras. Cable routing from behind or through 3-4" conduit hole on the side.	\$ 119.00	\$ 115.43	\$ 107.10

BSO PRICING

AXIS T91A64 BRACKET CORNER	Axis	Corner Bracket. Requires AXIS T91A61 Wall Bracket. AXIS P55-series, AXIS Q60-series PTZ Dome Network Cameras, AXIS P33 Series Pendant kit, AXIS P33-VE Series Pendant kit, AXIS 225 Pendant kit and AXIS	\$ 79.00	\$ 76.63	\$ 71.10
AXIS T91D67 POLE MOUNT	Axis	Chromated and powder coated aluminum pole mount with 1.5" NPS thread for fixed dome pendant kits. Room for cable routing inside. Includes insect-proof cable gasket and 1 pair of stainless steel straps for poles with diameter up to 400mm (15.7"). White in color. Requires	\$ 84.00	\$ 81.48	\$ 75.60
AXIS T91C67 POLE BRACKET STAINLESS STEEL	Axis	Stainless steel pole mount for AXIS Q60-S	\$ 149.00	\$ 144.53	\$ 134.10
AXIS T91F67 POLE MOUNT STAINLESS STEEL	Axis	Pole bracket for AXIS Q35-SVE MkII made of marine-grade stainless steel. Includes 1 pair of straps in marine-grade stainless steel (SS316L). Straps can be tightened with Mounting tool for pole bracket straps (sold separately). Compatible with AXIS T91F61 Wall mount.	\$ 139.00	\$ 134.83	\$ 125.10
AXIS T91A6 PIPE SEAL 1PCS	Axis	Pipe seal for AXIS T91A6, to protect from dust, water and bugs	\$ 11.00	\$ 10.67	\$ 9.90
AXIS T94B02L CHANGE KIT 2P	Axis	Kit for mounting an AXIS M3044-V-45-V-46-V in AXIS T94B01L Recessed mount. 2pcs	\$ 19.00	\$ 18.43	\$ 17.10
AXIS T93C WALL-POLE CONDUIT BACKBOX	Axis	Aluminum conduit back box for wall or pole mount. Space for outdoor power supply, and electrical connection boxes. Steel straps for pole mount are sold separately. Recommended to use with POWER SUPPLY PS24 240W (not included).	\$ 199.00	\$ 193.03	\$ 179.10
AXIS T94A01C ATTACHMENT KIT	Axis	For attaching AXIS Q61 PTZ network camera to AXIS Q6000-E MkII PTZ network camera.	\$ 99.00	\$ 96.03	\$ 89.10
AXIS T94A01D PENDANT KIT	Axis	Pendant kit for the AXIS Q60-series and AXIS P55-series PTZ Network Cameras, enables mount on standard '1.5" NPT threaded brackets. White.	\$ 49.00	\$ 47.53	\$ 44.10
AXIS T94A02D PENDANT KIT	Axis	Marine-grade stainless steel pendant kit for AXIS Q60-S with 1.5" NPT male thread.	\$ 129.00	\$ 125.13	\$ 116.10
AXIS T94A01F CEILING BRACKET	Axis	Bracket for mounting an AXIS P56 Series camera in a hard ceiling. For indoor and outdoor installations. 3-4" conduit hole, compatible with ACI adapters.	\$ 29.00	\$ 28.13	\$ 26.10
AXIS T94A02F CEILING BRACKET	Axis	Aluminum ceiling bracket for Axis PTZ cameras and AXIS Q37 Series for indoor or outdoor use. 3-4" conduit hole on the side.	\$ 49.00	\$ 47.53	\$ 44.10
AXIS T94A01L RECESSED MOUNT	Axis	Outdoor recessed mount for AXIS Q60-E cameras. Can be mounted in panels, wood or pre-made holes solid concrete. The mount is very sturdy and made of aluminum and stainless steel. It supports the IK10 impact rating of the camera and has two 3-4" conduit holes for a	\$ 249.00	\$ 241.53	\$ 224.10
AXIS T94A02L RECESSED MOUNT	Axis	Outdoor recessed mount for AXIS P56 cameras. Also suitable indoor for recessed camera installations in plenum as the back box is made of metal and has a 3-4" hole for cable protection conduits.	\$ 139.00	\$ 134.83	\$ 125.10
AXIS T94A03L RECESSED MOUNT	Axis	Recessed mount for AXIS P5514-E and P5515-E cameras. Also suitable indoor for recessed camera installations in plenum as the back box is made of metal and has a 3-4" hole for cable protection conduits.	\$ 139.00	\$ 134.83	\$ 125.10
AXIS T94A04L RECESSED MOUNT	Axis	Indoor and outdoor recessed mount for AXIS Q61 Series. Suitable indoor for recessed camera installations in air handling spaces as the back box is made of metal and has a 3-4" hole for cable	\$ 139.00	\$ 134.83	\$ 125.10
AXIS T94B02D PENDANT KIT 10PCS	Axis	Pendant kit for wall mount or ceiling mount. Compatible with Axis mounting accessories with 1.5" NPS thread. 3-4" threaded pipes can also be used with a nut for securing.	\$ 199.00	\$ 193.03	\$ 179.10
AXIS T94B02D PENDANT KIT	Axis	Pendant kit for wall mount or ceiling mount. Compatible with Axis mounting accessories with 1.5" NPS thread. 3-4" threaded pipes can also be used with a nut for securing.	\$ 29.00	\$ 28.13	\$ 26.10
AXIS T94B02D PENDANT KIT BLACK	Axis	Pendant kit for wall mount or ceiling mount in black. Compatible with Axis mounting accessories with 1.5" NPS thread. 3-4" threaded pipes can also be used with a nut for securing. Compatible with the small form factor of AXIS M20, M31-LV-LVE, M30-V-WV and Companion	\$ 29.00	\$ 28.13	\$ 26.10
AXIS T94B05L RECESSED MOUNT	Axis	Indoor recessed mount for drop ceiling installation. The aluminum casing makes it suitable for use in air handling spaces. Compatible with AXIS M3044-V-M3045-	\$ 69.00	\$ 66.93	\$ 62.10
AXIS T94B01L RECESSED MOUNT	Axis	Indoor recessed mount for drop ceiling installations. RJ45 network cable coupler included. Compatible with AXIS M3004-V-5-V	\$ 69.00	\$ 66.93	\$ 62.10
AXIS T94B02L RECESSED MOUNT	Axis	Indoor recessed mount for drop ceiling installations. The aluminum casing makes it suitable for use in air handling spaces. Compatible with AXIS M3044-V-M3045-	\$ 69.00	\$ 66.93	\$ 62.10
AXIS T94B01M J-BOX-GANG BOX PLATE	Axis	Bracket for mounting on 4" square, 4" octagon, single or double-gang junction box. An indoor RJ45 network cable coupler is included. Compatible with AXIS	\$ 19.00	\$ 18.43	\$ 17.10
AXIS T94B03L RECESSED MOUNT	Axis	Indoor recessed mount for drop ceiling installations. The aluminum casing makes it suitable for use in air handling spaces. Compatible with AXIS M2025-26 and AXIS	\$ 69.00	\$ 66.93	\$ 62.10
AXIS T94B02M J-BOX-GANG BOX PLATE	Axis	Bracket for mounting a camera on a 4" square, 4" octagon, single or double-gang junction box. Compatible with AXIS M3044-V-M3045-V-M3046-V.	\$ 24.00	\$ 23.28	\$ 21.60
AXIS T94B01P CONDUIT BACK BOX	Axis	Conduit back box for 1-2" or M20 pipes. Features the 1-2" ACI interface to enable use of ACI adapters. There is an integrated female tripod thread for use of standard camera stands or holders. Compatible with AXIS M3044-	\$ 19.00	\$ 18.43	\$ 17.10
AXIS T94B01S MNT BRACKET BLACK 10PCS	Axis	Black mount bracket for mounting on standard tripod threading (1-4"-20 UNC) or single-gang junction box. Compatible with AXIS M3004-V-5-V.	\$ 49.00	\$ 47.53	\$ 44.10
AXIS T94B01S MNT BRACKET WHITE 10PCS	Axis	White mount bracket for mounting on standard tripod threading (1-4"-20 UNC) or single-gang junction box. Compatible with AXIS M3004-V-5-V.	\$ 49.00	\$ 47.53	\$ 44.10
AXIS T94D01S MT BRACKET FL WT 10PCS	Axis	White plastic adapter for mounting AXIS P3904-R and AXIS P3905-R on flat surfaces. Does not fit with AXIS P3915-R. Used when the cable must enter from the side. 10 pack	\$ 29.00	\$ 28.13	\$ 26.10
AXIS T94D02S MT BRACKET CU WT 10PCS	Axis	White plastic adapter for mounting AXIS P3904-R, AXIS P3905-R and AXIS P3915-R on curved surfaces. 10 pack.	\$ 29.00	\$ 28.13	\$ 26.10
AXIS T94F01D PENDANT KIT	Axis	Indoor pendant kit for AXIS M3006-7, AXIS M3024-LVE-3025-VE-3026-VE, to enable use of AXIS T91A Brackets or 1.5"(NPT or NPS threaded) pipes. The camera network cable fits into the product and a RJ45 network cable coupler is included.	\$ 39.00	\$ 37.83	\$ 35.10
AXIS T94F02D PENDANT KIT	Axis	Outdoor pendant kit for M3024-LVE-M3025-VE, P14 Series, to enable use of AXIS T91A Brackets or 1.5"(NPT or NPS threaded) pipes.	\$ 39.00	\$ 37.83	\$ 35.10
AXIS T94F01L RECESSED MOUNT	Axis	Indoor recessed mount for drop ceiling installations. RJ45 network cable coupler included. Compatible with AXIS M3006-V-M3007-PV,AXIS M3024-LVE-M3025-	\$ 89.00	\$ 86.33	\$ 80.10
AXIS T94F02L RECESSED MOUNT	Axis	Indoor recessed mount for drop ceiling installations. RJ45 network cable coupler included. Compatible with AXIS M3007-P	\$ 89.00	\$ 86.33	\$ 80.10
AXIS T94F01M J-BOX-GANG BOX PLATE	Axis	Bracket for mounting on 4" square, 4" octagon, single or double-gang junction box. RJ45 network cable coupler included. Compatible with. Compatible with AXIS M3006-7, AXIS M3024-LVE-3025-VE-3026-VE,	\$ 29.00	\$ 28.13	\$ 26.10
AXIS T94F01P CONDUIT BACK BOX	Axis	Backbox for AXIS M3006-V, AXIS M3007-P, PV, AXIS M3024-LVE-3025-VE-3026-VE-3027-PVE, P14 Series, which enables safe	\$ 29.00	\$ 28.13	\$ 26.10
AXIS T94G01P CONDUIT BACK BOX	Axis	Back box for 3-4" (M25) conduits-cable protection pipes. Compatible with AXIS Q1765-LE and AXIS Q1931-E.	\$ 29.00	\$ 28.13	\$ 26.10
AXIS T94H05L RECESS MOUNT-L	Axis	Recessed mount for AXIS P3364-L. For indoor use in drop ceilings installations.	\$ 69.00	\$ 66.93	\$ 62.10

BSO PRICING

AXIS T94H01P CONDUIT BACKBOX	Axis	Vandal resistant aluminum back box accessory for AXIS P33--V series indoor cameras (except P3301-04) which enables safe cabling through 3-4" conduits.	\$ 39.00	\$ 37.83	\$ 35.10
AXIS T94K01D PENDANT KIT	Axis	Indoor pendant kit for AXIS P32-V Series- AXIS P33--V and AXIS Q3505-V, compatible with Axis ceiling--wall mounts, AXIS T91A67 Pole mount and 1.5" NPS threaded pipes.	\$ 39.00	\$ 37.83	\$ 35.10
AXIS T94K02L RECESSED MOUNT	Axis	Indoor recessed mount compatible with mid- size indoor dome cameras such as: AXIS P32-V--LV, AXIS P33--V and AXIS Q35-V--LV series. Suitable for indoor installations in	\$ 79.00	\$ 76.63	\$ 71.10
AXIS T94K01L RECESSED MOUNT	Axis	Indoor recessed mount compatible with AXIS P32-V Series, AXIS P33--V Series and AXIS Q3505-V.	\$ 79.00	\$ 76.63	\$ 71.10
AXIS T94M01D PENDANT KIT	Axis	Outdoor pendant kit for AXIS Q3505-VE compatible with Axis ceiling--wall mounts, AXIS T91A67 Pole mount and 1.5" NPS threaded pipes.	\$ 59.00	\$ 57.23	\$ 53.10
AXIS T94M02L RECESSED MOUNT	Axis	Outdoor recessed mount for mid-size outdoor dome cameras such as: AXIS P32- VE--LVE, P33-VE--LVE and Q35-VE--LVE series. Suitable for outdoor installations in roof overhangs and soffits. Also suitable for indoor installations in plenum spaces.	\$ 109.00	\$ 105.73	\$ 98.10
AXIS T94M02D PENDANT KIT	Axis	AXIS T94M02D comprises a weather shield and a mounting adapter for AXIS P3707-PE Network Camera. The mounting adapter is compatible with 1.5-inch NPS thread. The kit enables AXIS P3707-PE to be mounted on poles, parapets and outer corners using many AXIS T91	\$ 99.00	\$ 96.03	\$ 89.10
AXIS T94N01G POLE MOUNT	Axis	Stainless steel pole mount designed for use with heavier Axis products such as positioning cameras and positioning units. IK10. Includes 3pcs stainless steel straps included for pole diameter 60-400mm (2.4- 15.7in) and sealing gaskets for multiple cable entries with protection against	\$ 199.00	\$ 193.03	\$ 179.10
AXIS T94P01B CORNER BRACKET	Axis	Corner mount for AXIS P5414-E-15-E, AXIS Q1765-E, AXIS Q1931-E and AXIS P33-VE series.	\$ 79.00	\$ 76.63	\$ 71.10
AXIS T94P01L RECESSED MOUNT	Axis	Indoor and outdoor recessed mount for AXIS M55 Series. Suitable for air-handling spaces in indoor installations as the enclosure is made of metal and has a 3-4" (M25) conduit hole for protected cable-	\$ 99.00	\$ 96.03	\$ 89.10
AXIS T94Q01A WALL MOUNT	Axis	Wall mount compatible with all Axis outdoor fixed box cameras and housings. Corrosion tested according to NEMA 4X, UL listed and IK10 rated.	\$ 44.00	\$ 42.68	\$ 39.60
AXIS T94Q01F CEILING AND COLUMN MNT	Axis	The powder-coated aluminum AXIS T94Q01F for AXIS fixed box outdoor ready cameras and housings, can be used for both ceiling-soffit and column-parapet installations. This allows Axis' fixed camera housings to be mounted under hard surfaces such as ceilings, beams, soffits and	\$ 109.00	\$ 105.73	\$ 98.10
AXIS T94R01B CORNER BRACKET	Axis	The powder-coated aluminum AXIS T94R01B Corner Bracket is used for attaching the wall mount of Axis' camera housing to the outer corners of a building. AXIS T94R01B Corner Bracket is compatible with AXIS T91E61 Wall Mount for fixed dome cameras. Small-size fixed	\$ 59.00	\$ 57.23	\$ 53.10
AXIS T94R01P CONDUIT BACK BOX	Axis	Back box to enable external cable entry or use of cable protection equipment. Hole for 3-4 inch conduits or M25 cable protection pipes. Compatible with AXIS T94Q01A Wall mount, all AXIS M11-E-P13-E-Q16-E-Q1755-	\$ 34.00	\$ 32.98	\$ 30.60
AXIS T94S01D PENDANT KIT STAINLESS STEEL	Axis	Stainless steel pendant kit for AXIS Q60-S with 1.5" NPT male thread.	\$ 129.00	\$ 125.13	\$ 116.10
AXIS T94S01L RECESSED MOUNT	Axis	Indoor recessed mount for drop ceiling installations. Single-screw ceiling attachment for quick and easy installation. Not suitable for air-handling (plenum) spaces. Compatible with AXIS P32-V--LV	\$ 42.00	\$ 40.74	\$ 37.80
AXIS T94S01L RECESSED MOUNT 10P	Axis	Indoor recessed mount for drop ceiling installations. Single-screw ceiling attachment for quick and easy installation. Not suitable for air-handling (plenum) spaces. Compatible with AXIS P32-V--LV	\$ 399.00	\$ 387.03	\$ 359.10
AXIS T94S02L RECESSED MOUNT	Axis	Indoor recessed mount for ceiling-wall installations. Compatible with AXIS M3057-58-PLVE cameras. Single-screw ceiling attachment for quick and easy installation. Not suitable for air-handling	\$ 49.00	\$ 47.53	\$ 44.10
AXIS T94S01P CONDUIT BACK BOX	Axis	Outdoor-ready, impact resistant (IK10+) back box with sealed compartment (IP66-67) for secure storage of connectivity devices. 3-4" - M25 conduit interface from both side and back. Can be mounted directly behind a wide range of Axis network cameras.	\$ 119.00	\$ 115.43	\$ 107.10
AXIS T94T01D PENDANT KIT	Axis	Outdoor pendant kit for AXIS P32-VE Series, compatible with Axis ceiling--wall mounts, AXIS T91A67 Pole mount and 1.5" NPS threaded pipes.	\$ 49.00	\$ 47.53	\$ 44.10
AXIS T94T02D PENDANT KIT	Axis	Outdoor pendant kit for AXIS M30-PLVE Series. Weathershield made from impact-, UV-, and heat-resistant polymer. Compatible with wide range of Axis mounts with 1.5"	\$ 49.00	\$ 47.53	\$ 44.10
AXIS T94U01D PENDANT KIT	Axis	Pendant kit for AXIS Q3505-SVE, without weather shield, mainly for indoor use made of stainless steel.	\$ 379.00	\$ 367.63	\$ 341.10
AXIS T94U02D PENDANT KIT	Axis	Outdoor pendant kit with weather shield for AXIS Q3505-SVE, made of stainless steel.	\$ 419.00	\$ 406.43	\$ 377.10
AXIS T94V01C DUAL CAMERA MOUNT	Axis	AXIS T94V01C Dual Camera Mount allows back-to-back installation of two Axis cameras for panoramic coverage. Compatible with a wide range of Axis dome cameras, box cameras, and bullet cameras. Compatible with Axis mounting accessories with 1.5"	\$ 99.00	\$ 96.03	\$ 89.10
AXIS T94V01D PENDANT KIT	Axis	Pendant kit for indoor and outdoor use for the AXIS Q36-VE Series compatible with Axis ceiling--wall--pole mounts with 1.5" NPS thread.	\$ 89.00	\$ 86.33	\$ 80.10
AXIS T94V01L RECESSED MOUNT	Axis	Recessed mount for indoor and outdoor use for the AXIS Q36-VE Series. The metal back box makes the mount suitable for air handling spaces.	\$ 109.00	\$ 105.73	\$ 98.10
AXIS T95A64 BRACKET CORNER	Axis	Corner bracket for AXIS T98A-VE Surveillance Cabinet and AXIS Positioning Cameras. When used with AXIS Positioning Cameras, AXIS T94J01A Wall Mount is	\$ 89.00	\$ 86.33	\$ 80.10
AXIS T95A67 BRACKET POLE	Axis	Pole bracket for AXIS T98A-VE Surveillance Cabinet. No straps required.	\$ 129.00	\$ 125.13	\$ 116.10
ADAPTER CURV L GREY M311X 10PCS	Axis	Optional light grey adapter for mounting . AXIS M311X on curved surfaces. 10 pack	\$ 29.00	\$ 28.13	\$ 26.10
VT COLUMN MOUNT BALL JOINT WFWCA	Axis	Column mount with ball joint. For use with AXIS T92A00-T92A10, VT VERSO and AXIS HOV HOUSING VT	\$ 99.00	\$ 96.03	\$ 89.10
VT WALLBRACKET INTERNA CABLE WBOVA1	Axis	Wall mount bracket with internal cable channel. Compatible with wide range of Axis fixed box camera housings, such as AXIS T92E05, T92E20, T92A00, T92A10, VT VERSO and AXIS HOV HOUSING VT Price	\$ 19.00	\$ 18.43	\$ 17.10
WALL MOUNT AXIS PS24	Axis	Metal box to mount AXIS PS24 to a wall.	\$ 79.00	\$ 76.63	\$ 71.10
AXIS PS-24 Pole bracket	Axis	Outdoor pole mount bracket for PS-24 and AXIS T97A10. Requires the Wall Mount AXIS PS-24 (5000-011) and a mounting tool for straps (21776 or similar)	\$ 45.00	\$ 43.65	\$ 40.50
YP3040 WALL BRACKET	Axis	Aluminum wall bracket for YP3040 Pan Tilt Motor. White	\$ 79.00	\$ 76.63	\$ 71.10
AXIS WALL BRACKET K	Axis	Bracket for mounting an AXIS Q87-E on a wall.	\$ 119.00	\$ 115.43	\$ 107.10
AXIS COLUMN BRACKET K	Axis	New improved bracket for mounting an AXIS Q87-E on top of a column-pole or parapet.	\$ 119.00	\$ 115.43	\$ 107.10
AXIS T91A03 DIN RAIL CLIP 5PCS	Axis	The clip, made of steel, enables mounting on a standard 35mm DIN rail. It includes 2 cable ties. Compatible with AXIS T8120-T8133 midspans and AXIS T8604 - T8605 converters. Weight: 17 g (0.6 oz.)	\$ 19.00	\$ 18.43	\$ 17.10
AXIS MIDSPAN DIN CLIP A	Axis	Din clip for AXIS midspan T8123, T8124 and T8125	\$ 19.00	\$ 18.43	\$ 17.10

BSO PRICING

P1204 MOUNTING KIT 5-P	Axis	Original mounting kit for AXIS P1204. Kit contents: Sensor unit cover skin, bracket, angled bracket and camera holder. 5 pack.	\$ 49.00	\$ 47.53	\$ 44.10
P1214--E MOUNT KIT INC HOUS 5- P	Axis	Original mounting kit for AXIS P1214--E. Kit contents: sensor unit housing, flush wall mount bracket. 5 pack.	\$ 99.00	\$ 96.03	\$ 89.10
P1214--E MOUNT KIT EXC HOUS 5- P	Axis	Mounting kit for AXIS P1204-E. Kit contents: Flush mount wall bracket 5 pack	\$ 29.00	\$ 28.13	\$ 26.10
STAND M10 SERIES 7CM	Axis	Plastic stand for the AXIS M10-series	\$ 13.00	\$ 12.61	\$ 11.70
DROP CEILING KIT CL AXIS P3346	Axis	Drop ceiling mount for AXIS P3346, AXIS P3367-V and AXIS P3384-V including clear bubble. For indoor use	\$ 69.00	\$ 66.93	\$ 62.10
DROP CEILING KIT SM AXIS P3346	Axis	Drop ceiling mount for AXIS P3346, AXIS P3367-V and AXIS P3384-V including smoked bubble. For indoor use	\$ 69.00	\$ 66.93	\$ 62.10
DROP CEILING KIT CL AXIS P3343-4	Axis	Drop ceiling mount for AXIS P3343, AXIS P3344, AXIS P3353 and AXIS P3354 including clear transparent bubble. For	\$ 49.00	\$ 47.53	\$ 44.10
DROP CEILING KIT SM AXIS P3343-4	Axis	Drop ceiling mount for AXIS P3343, AXIS P3344, AXIS P3353 and AXIS P3354 including smoked transparent bubble. For	\$ 69.00	\$ 66.93	\$ 62.10
ACC MOUNTING BRACKET AXIS P3343	Axis	Mounting plate for AXIS P3343--V, AXIS P3344--V, AXIS P3353, AXIS P3354, AXIS P3363-V and AXIS P3364-V. Used when	\$ 29.00	\$ 28.13	\$ 26.10
AXIS P33XX-VE 3/4"NPS CONDUIT ADAPTER	Axis	Aluminum cable cover with stainless steel adapter used for mounting 3-4" NPS or NPT pipes to AXIS P33XX-VE cameras for cable protection.	\$ 39.00	\$ 37.83	\$ 35.10
AXIS P33XX-VE 1/2"NPS COND ADPT 4P	Axis	Aluminum cable cover with stainless steel adapter used for mounting 3-4" NPS or NPT pipes to AXIS P33XX-VE cameras for cable protection. Four complete units.	\$ 144.00	\$ 139.68	\$ 129.60
AXIS P33XX-VE 1/2" NPS ADAPT	Axis	Stainless steel adapter used for mounting 3-4" NPS or NPT pipes to AXIS P33XX-VE cameras for cable protection	\$ 29.00	\$ 28.13	\$ 26.10
AXIS Q60 RECESSED MOUNT SAKS	Axis	Custom recessed mount designed for SAKS in the US. Compatible with indoor versions of the AXIS Q60. Only for project sales, not on official	\$ 229.00	\$ 222.13	\$ 206.10
AXIS T94E01D PENDANT KIT 4PCS	Axis	Bracket for pendent mounting of AXIS Companion Eye mini L. Compatible with M25 or 3-4" pipes with NPS thread.	\$ 39.00	\$ 37.83	\$ 35.10
AXIS T94E01M J-BOX-GANG BOX PL 4PCS	Axis	Bracket for mounting AXIS Companion Eye mini L on a 4" square, 4" octagon, single or double-gang junction box	\$ 59.00	\$ 57.23	\$ 53.10
PENDANT KIT AXIS P334X-VE	Axis	With AXIS P33-VE Series PENDANT KIT it is possible to mount the AXIS P3343-VE, AXIS P3344-VE, AXIS P3346-VE, AXIS P3363-VE and AXIS P3364-VE, AXIS P3367-VE, AXIS	\$ 49.00	\$ 47.53	\$ 44.10
POLE MOUNT BRACKET F	Axis	Polemount bracket for AXIS T8123-E and AXIS T8124-E outdoor midspans.	\$ 59.00	\$ 57.23	\$ 53.10
ADAPTER AXIS 209 TO M31-P39 50 PCS	Axis	Adapter plate for mounting an AXIS M31 using the same foot print as the AXIS 209, 50 PCS	\$ 249.00	\$ 241.53	\$ 224.10
AXIS P33XX-VE CABLE COVER 4 PCS	Axis	Aluminum cable cover for AXIS P33XX-VE cameras. 4 pcs.	\$ 59.00	\$ 57.23	\$ 53.10
AXIS ACI COND ADAP 3-4" U- SHAPE 30MM 5PCS	Axis	Mechanical adapter that provides a U- shaped 30mm wide cable entry for use when a U-shape cable protection is required. The adapter is compatible with AXIS P54-series, AXIS P32-VE Series (requires AXIS ACI Mounting Bracket A), AXIS Q3505-VE, AXIS T91B6X mounts and	\$ 24.00	\$ 23.28	\$ 21.60
AXIS ACI CONDUIT BRACKET A 5P	Axis	Cable protection attachment bracket for AXIS P32-VE Series. Compatible with 3-4" Conduits, M25 pipes and AXIS ACI adapters. 5pcs.	\$ 39.00	\$ 37.83	\$ 35.10
AXIS ACI CONDUIT BRACKET B 5P	Axis	Cable protection attachment bracket for AXIS P32-V Series. Compatible with 1-2" Conduits, M20 pipes and AXIS ACI adapters. 5pcs.	\$ 19.00	\$ 18.43	\$ 17.10
AXIS ACI CONDUIT ADAPTER 1-2"- 3-4" A 2P	Axis	Step up ACI adapter for attaching 3-4" conduits or M25 pipes to AXIS products with a 1-2" conduit interface such as AXIS P32-V series (requires AXIS ACI conduit bracket B) and AXIS Q3505-V. 2 pcs	\$ 39.00	\$ 37.83	\$ 35.10
PL ADAPTER FLAT L GREY M311X 10 PCS	Axis	Optional light grey plastic adapter for mounting AXIS M311X on flat surfaces. Used when the cable must enter from the side. 10 pack	\$ 29.00	\$ 28.13	\$ 26.10
AXIS ACI COND ADAP 1-2 " U- SHAPE 20MM 5P	Axis	Mechanical adapter that provides a U- shaped 20mm wide cable entry for use when a U-shape cable protection is required. The adapter is compatible with AXIS products with a 1-2" conduit interface such as AXIS P32-V series (requires AXIS ACI conduit bracket B) and AXIS	\$ 19.00	\$ 18.43	\$ 17.10
AXIS ACI COND ADAP 1-2"-3-4" NPS 2P	Axis	Threaded stainless steel step up ACI adapter for attaching 3-4" NPS conduits to AXIS products with a 1-2" conduit interface such as AXIS Q35-V series. 2 pcs	\$ 69.00	\$ 66.93	\$ 62.10
AXIS ACI CONDUIT ADAPTER 3-4" NPS 2P	Axis	Threaded stainless steel ACI adapter for attaching 3-4" NPS conduits to AXIS products with a 3-4" conduit interface such as AXIS Q35-VE series. 2 pcs	\$ 99.00	\$ 96.03	\$ 89.10
AXIS F8001 SURFACE MOUNT	Axis	Bracket to mount and secure an F Series main unit onto a surface. Withstands vibrations and secures all cables to-from the main unit.	\$ 39.00	\$ 37.83	\$ 35.10
ACC PL ADAPTER CURVED AXIS M311X 10PCS	Axis	Optional adapter for mounting AXIS M311X on curved surfaces. 10 pack	\$ 29.00	\$ 28.13	\$ 26.10
AXIS RACK SLIDE RAILS A	Axis	Rack slides for AXIS Q7920 Video Encoder Chassis	\$ 69.00	\$ 66.93	\$ 62.10
AXIS F7308 CABLE BLACK 8M 4PCS	Axis	AXIS F7308 comes in packs of four. 8-m (26 ft.) black cable with an RJ12 contact for connection to an AXIS F1004 Sensor Unit. Used as a spare part for the original cable that comes with AXIS F1004 Sensor Unit.	\$ 39.00	\$ 37.83	\$ 35.10
AXIS F8002 DIN RAIL CLIP	Axis	DIN clip + angled mounting bracket. Allows an AXIS F Series main unit to be mounted on a DIN rail with the short side against the rail to minimize used space. Main unit can be mounted with cables going in any of three directions (up, down or out from the	\$ 39.00	\$ 37.83	\$ 35.10
AXIS F8401 CLEAR LENS PROTECTOR 5PCS	Axis	Lens protection for AXIS F1005-E. The lens protector is screwed onto the threaded front part of the sensor unit to protect the lens. Comes in pack of 5 units.	\$ 79.00	\$ 76.63	\$ 71.10
AXIS F8201 VARI-ANGLE MT BRACK 5PCS	Axis	Mounting bracket for AXIS F1005-E, AXIS F1015 and AXIS 1035-E. Allows the sensor unit to be fixed and angled into various directions to get the desired view. Comes in	\$ 29.00	\$ 28.13	\$ 26.10
AXIS F8202 STRAIGHT MT BRACKET 5PCS	Axis	Mounting bracket that allows the pinhole sensor unit of AXIS F1025 to be mounted onto a flat surface with the cone being flush with opposite surface. Comes in pack of 5	\$ 29.00	\$ 28.13	\$ 26.10
AXIS F8203 FIXED MT BRACKET 5PCS	Axis	Metal bracket for stable mounting of AXIS F1005-E, F1015 and F1035-E. Variety of holes for screws for flexible mounting. Comes in pack of 5 units.	\$ 149.00	\$ 144.53	\$ 134.10
AXIS F8204 MOUNTING BAND 10 PCS	Axis	Stainless steel band for flexible mounting of AXIS F Series Sensor units and AXIS P12 sensor units. Sold in 10-pack. 10 x M20 x 1.5 nuts to lock the band to the sensor unit are included. Works with all AXIS P12 Sensor Units and all AXIS F Series Sensor units except	\$ 39.00	\$ 37.83	\$ 35.10
AXIS F8206 PINHOLE MT BRACKET 5PCS	Axis	Mounting bracket that allows AXIS F1004 Pinhole Sensor Unit and the sensor unit for AXIS P1264 to be mounted behind a thin metal-plastic-glass panel. Comes in pack of	\$ 29.00	\$ 28.13	\$ 26.10

BSO PRICING

AXIS F8211 PINHOLE TRIM RING 10PCS	Axis	Trim ring for discreet mounting of AXIS F1025 Sensor Unit behind a thin surface. 10 PCS.	\$ 59.00	\$ 57.23	\$ 53.10
AXIS F8212 TRIM RING 10PCS	Axis	Trim ring for discreet mounting of AXIS F1005-E, F1035-E, P1214-E and P1224-E behind a surface. 10 PCS.	\$ 99.00	\$ 96.03	\$ 89.10
AXIS F8224 RECESSED MOUNT 4PCS	Axis	AXIS F8224 Recessed Mount (4 pieces). Recessed mount accessory for use with AXIS F1004 Sensor Unit. Can be mounted in a ceiling.	\$ 59.00	\$ 57.23	\$ 53.10
AXIS F8205 BULLET ACCESSORY	Axis	Bullet-style camera accessory for AXIS F1005-E. AXIS F1005-E provides 113° horizontal FOV. Comes with c-clamp and a	\$ 24.00	\$ 23.28	\$ 21.60
AXIS F8215 VARIFOCAL BULLET ACC	Axis	Varifocal bullet-style camera accessory for AXIS F1015. AXIS F1015 provides 58-108° horizontal FOV. Comes with c-clamp and a	\$ 24.00	\$ 23.28	\$ 21.60
AXIS F8225 PINHOLE ACCESSORY	Axis	Discreet accessory for ceiling mount of AXIS F1025 (pinhole). AXIS F1025 provides 92° horizontal FOV. Used to get overview of rooms or of a door. Can easily be repainted	\$ 39.00	\$ 37.83	\$ 35.10
AXIS F8235 FISHEYE ACCESSORY	Axis	Discreet accessory to mount a AXIS F1035- E in a ceiling. Perfect for overview in small rooms or in parts of a larger room. Can easily be repainted to fit ceiling color	\$ 39.00	\$ 37.83	\$ 35.10
AXIS F9201 SILVER HEIGHT S. HOUSING	Axis	Height strip housing for use with an AXIS F Series Main Unit and AXIS F1025 Sensor Unit. Can also be used with AXIS P1204 and AXIS P1264. Comes with both a metric and an imperial height strip. Silver aluminium	\$ 99.00	\$ 96.03	\$ 89.10
AXIS F9201 BLACK HEIGHT S. HOUSING	Axis	Height strip housing for use with an AXIS F Series Main Unit and AXIS F1025 Sensor Unit. Can also be used with AXIS P1204 and AXIS P1264. Comes with both a metric and an imperial height strip. Black aluminium	\$ 99.00	\$ 96.03	\$ 89.10
AXIS T99A10 24V AC-DC	Axis	High accuracy outdoor positioning unit with AXIS T93F10 camera housing. Responsive absolute positioning with high-speed and ultra-smooth pan and tilt capabilities.	\$ 1,799.00	\$ 1,745.03	\$ 1,619.10
AXIS T99A11 24V AC-DC	Axis	High accuracy outdoor positioning unit to be used with PT Mount models in AXIS Q19 and Q29 series. Responsive absolute positioning with high-speed and ultra- smooth pan and tilt capabilities. Integrated SFP slot for long-distance fiber connection. IK10, IP66, NEMA 4X rated and	\$ 1,799.00	\$ 1,745.03	\$ 1,619.10
YP3040 PAN-TILT MOTOR	Axis	*REPLACED BY 5901-201* YP3040 PAN TILT MOTOR is a compact PT motor for use with AXIS Q1755 Network Cameras and AXIS Q19 Series Network Thermal Cameras.	\$ 499.00	\$ 484.03	\$ 449.10
YP3040 PAN-TILT MOTOR	Axis	YP3040 PAN TILT MOTOR is a compact positioning unit for use with AXIS fixed and thermal cameras with pan-tilt support. An additional adapter is included for increased product compatibility. Suitable for indoor and outdoor use. IP66-rated. 24VAC input. Recommended to use	\$ 499.00	\$ 484.03	\$ 449.10
2N SIP MIC	Axis	2N SIP Mic allows paging to several zones with a simple push of a button. It is ideal for live or pre-recorded announcements. It has a built-in audio-management server for configuration, which means less equipment as well as flexible, easy and cost-efficient installation. The network	\$ 1,099.00	\$ 1,066.03	\$ 989.10
AXIS C3003-E NETWORK HORN SPEAKER	Axis	AXIS C3003-E delivers high sound pressure and clear voice in demanding outdoor environments. The self-contained network speaker installs and powers with a single network cable. It integrates in your video management or VoIP system (SIP) and ensures reliability through the Auto	\$ 499.00	\$ 484.03	\$ 449.10
AXIS C1004-E NETW CAB SPEAKER BLACK	Axis	AXIS C1004-E Network Cabinet Speaker (black) is an all-in-one speaker system connected with a single network cable. It delivers out-of-the-box-ready high-quality sound without any need for fine-tuning. Background music can be played via the preinstalled AXIS Audio Player	\$ 549.00	\$ 532.53	\$ 494.10
AXIS C1004-E NETW CAB SPEAKER WHITE	Axis	AXIS C1004-E Network Cabinet Speaker (white) is an all-in-one speaker system connected with a single network cable. It delivers out-of-the-box-ready high-quality sound without any need for fine-tuning. Background music can be played via the preinstalled AXIS Audio Player	\$ 549.00	\$ 532.53	\$ 494.10
AXIS C2005 NETW CEILING SPEAK WHITE	Axis	AXIS C2005 Network Ceiling Speaker (white) is an all-in-one speaker system connected with a single network cable. It delivers out-of-the-box-ready high-quality sound without any need for fine-tuning. Background music can be played via the preinstalled AXIS Audio Player application.	\$ 399.00	\$ 387.03	\$ 359.10
AXIS C8033 NETWORK AUDIO BRIDGE	Axis	AXIS C8033 Network Audio Bridge is a smart solution for connecting and combining analog and digital audio systems. With this scalable and cost- efficient product, you can connect analog audio sources to Axis network speaker system, connect digital audio sources to an analog	\$ 199.00	\$ 193.03	\$ 179.10
XF40-Q1765 -60C INMETRO	Axis	Explosion-protected 316L stainless steel fixed network camera certified for hazardous areas according to INMETRO. Certification part code 1410-15-00. Oxalis housing, Axis 1080p HDTV camera with 18x optical zoom, auto focus and day-night mode. Multiple, individually	\$ 7,599.00	\$ 7,371.03	\$ 6,839.10
XF40-Q1765 CSA	Axis	Explosion-protected 316L stainless steel fixed network camera certified for hazardous areas according to CSA. Certification part code 1410-15-00. Oxalis housing, Axis 1080p HDTV camera with 18x optical zoom, auto focus and day-night mode. Multiple, individually configurable	\$ 6,999.00	\$ 6,789.03	\$ 6,299.10
XF40-Q1765 -60C CSA	Axis	Explosion-protected 316L stainless steel fixed network camera certified for hazardous areas according to CSA. Certification part code 1410-15-00. Oxalis housing, Axis 1080p HDTV camera with 18x optical zoom, auto focus and day-night mode. Multiple, individually configurable	\$ 7,599.00	\$ 7,371.03	\$ 6,839.10
XF40-Q1765 -50C UL	Axis	Explosion-protected 316L stainless steel fixed network camera certified for hazardous areas according to UL. Certification part code Oxalis-UL1410-15. Oxalis explosion-protected housing with three 3-4" NPT cable entries, Axis 1080p HDTV camera inside with 18x optical zoom;	\$ 7,899.00	\$ 7,662.03	\$ 7,109.10
XF60-Q1765 -50C 110V UL	Axis	Explosion-protected 316L stainless steel fixed network camera certified for hazardous areas according to UL. Certification part code Oxalis-UL2410-02. Oxalis explosion-protected housing with three 3-4" NPT cable entries, Axis 1080p HDTV camera inside with 18x optical zoom,	\$ 8,399.00	\$ 8,147.03	\$ 7,559.10
XP40-Q1765 -50C UL	Axis	Explosion-protected 316L stainless steel PTZ network camera certified for hazardous areas according to UL. Certification part code Oxalis-UL1410-25-UL2420-01. Oxalis explosion-protected housing with 3-4" NPT cable entries, Axis 1080p HDTV camera inside with 18x optical	\$ 20,699.00	\$ 20,078.03	\$ 18,629.10
XP40-Q1765 -50C 110V UL	Axis	Explosion-protected 316L stainless steel PTZ network camera certified for hazardous areas according to UL. Certification part code Oxalis-UL1410-25-UL2420-01. Oxalis explosion-protected housing with 3-4" NPT cable entries, Axis 1080p HDTV camera inside with 18x optical	\$ 20,999.00	\$ 20,369.03	\$ 18,899.10
XP40-Q1765 CSA	Axis	Explosion-protected 316L stainless steel PTZ network camera certified for hazardous areas according to CSA. Certification part code 1410-25-2420-01. Oxalis housing, Axis 1080p HDTV camera with 18x optical zoom, auto focus and day-night mode. Continuous 360° pan, ±90° tilt and	\$ 17,499.00	\$ 16,974.03	\$ 15,749.10
XP40-Q1765 -60C CSA	Axis	Explosion-protected 316L stainless steel PTZ network camera certified for hazardous areas according to CSA. Certification part code 1410-25-2420-01. Oxalis housing, Axis 1080p HDTV camera with 18x optical zoom, auto focus and day-night mode. Continuous 360° pan, ±90° tilt and	\$ 18,499.00	\$ 17,944.03	\$ 16,649.10
D201-S XPT Q6055	Axis	Explosion-protected, top performance, PoE powered HDTV 1080p PTZ dome network camera with 32x zoom, FM listed for hazardous locations Class I Division 1, Groups B, C, D, T6; Class 1 Zone 1 IIB + H2 T6, -20°C ≤ Ta ≤ +55°C (FM17US0156)	\$ 14,999.00	\$ 14,549.03	\$ 13,499.10
AXIS P8804 STEREO SENSOR KIT	Axis	AXIS P8804 Stereo Sensor Kit provides synched stereo imaging from two AXIS F1004 Sensor Units and an AXIS F34 Main Unit. Using analytics software from an Axis partner, AXIS P8804 enables the creation of a 3D depth map that facilitates precision counting for applications	\$ 499.00	\$ 484.03	\$ 449.10
AXIS P8535 SILVER IMPERIAL	Axis	HDTV 1080p height strip camera with a pinhole sensor unit inside the height strip and a separate main unit. Silver aluminium housing with an imperial height indicator. When mounted on a wall, it serves as an eye-level camera for face identification.	\$ 799.00	\$ 775.03	\$ 719.10
AXIS P8535 BLACK IMPERIAL	Axis	HDTV 1080p height strip camera with a pinhole sensor unit inside the height strip and a separate main unit. Black aluminium housing with an imperial height indicator. When mounted on a wall, it serves as an eye-level camera for face identification.	\$ 799.00	\$ 775.03	\$ 719.10
AXIS P8535 SILVER METRIC	Axis	HDTV 1080p height strip camera with a pinhole sensor unit inside the height strip and a separate main unit. Silver aluminium housing with a metric height indicator.	\$ 799.00	\$ 775.03	\$ 719.10
AXIS P8535 BLACK METRIC	Axis	HDTV 1080p height strip camera with a pinhole sensor unit inside the height strip and a separate main unit. Black aluminium housing with a metric height indicator.	\$ 799.00	\$ 775.03	\$ 719.10
AXIS M1025	Axis	Small-sized indoor network camera. Fixed lens and adjustable focus. Multiple, individually configurable H.264 and Motion JPEG streams; full HDTV 1080p or 2 MP resolutions at 30 fps. Video motion detection. Connects over wired Ethernet and supports Power over Ethernet. Memory	\$ 279.00	\$ 270.63	\$ 251.10
AXIS M1025 BULK 10PCS	Axis	AXIS M1025 in 10-pack-bulk. Cannot be sold separately as single packs.	\$ 2,749.00	\$ 2,666.53	\$ 2,474.10
AXIS M1045-LW	Axis	Small, wireless indoor cube camera for day & night surveillance. 2.8mm fixed lens with 110° HFOV. Automatic IR cut filter. IR illumination up to 10 meters (33 feet)	\$ 229.00	\$ 222.13	\$ 206.10
AXIS M1065-L	Axis	Small, full-featured indoor cube camera for day & night surveillance. 2.8mm fixed lens with 110° HFOV. Automatic IR cut filter. IR illumination up to 10 meters (33 feet)	\$ 279.00	\$ 270.63	\$ 251.10

BSO PRICING

AXIS M1065-LW	Axis	Small, full-featured wireless indoor cube camera for day & night surveillance. 2.8mm fixed lens with 110° HFOV. Automatic IR cut filter. IR illumination up to 10 meters (33 feet). Multiple, individually configurable	\$ 299.00	\$ 290.03	\$ 269.10
AXIS M1124	Axis	HDTV 720p resolution, day-night, fixed camera with CS-mount varifocal 3-10.5 mm DC-iris lens. Multiple, individually configurable H.264 and Motion JPEG streams; max HDTV 720p at 30 fps. WDR – Forensic Capture and Axis' Zipstream technology for reduced bandwidth and	\$ 349.00	\$ 338.53	\$ 314.10
AXIS M1124 BULK 10PCS	Axis	AXIS M1124 in 10-pack. Cannot be sold separately as single packs.	\$ 3,449.00	\$ 3,345.53	\$ 3,104.10
AXIS M1124 BAREBONE	Axis	AXIS M1124 Barebone. No lens.	\$ 329.00	\$ 319.13	\$ 296.10
AXIS M1124-E	Axis	Outdoor, NEMA 4X, IP66 and IK10-rated, lightweight, HDTV 720p resolution, day-night, fixed camera with CS-mount varifocal 3-10.5 mm DC-iris lens. Multiple, individually configurable H.264 and Motion JPEG streams; max HDTV 720p at 30 fps. WDR – Forensic Capture and Axis'	\$ 449.00	\$ 435.53	\$ 404.10
AXIS M1125	Axis	HDTV 1080p resolution, day-night, fixed camera with CS-mount varifocal 3-10.5 mm DC-iris lens. Multiple, individually configurable H.264 and Motion JPEG streams; max HDTV 1080p at 30 fps. WDR – Forensic Capture and Axis' Zipstream technology for reduced bandwidth and	\$ 419.00	\$ 406.43	\$ 377.10
AXIS M1125 BULK 10PCS	Axis	AXIS M1125 in 10-pack. Cannot be sold separately as single packs.	\$ 4,149.00	\$ 4,024.53	\$ 3,734.10
AXIS M1125 BAREBONE	Axis	AXIS M1125 Barebone. No lens.	\$ 399.00	\$ 387.03	\$ 359.10
AXIS M1125-E	Axis	Outdoor, NEMA 4X, IP66 and IK10-rated, lightweight, HDTV 1080p resolution, day-night, fixed camera with CS-mount varifocal 3-10.5 mm DC-iris lens. Multiple, individually configurable H.264 and Motion JPEG streams; max HDTV 1080p at 30 fps. WDR – Forensic Capture and Axis'	\$ 519.00	\$ 503.43	\$ 467.10
AXIS M1145	Axis	HDTV camera for day and night surveillance with varifocal 3-10.5mm P-iris lens. Remote 3.5 x optical zoom and focus with automatic IR cut filter. Multiple, individually configurable H.264 and Motion JPEG streams; max HDTV	\$ 499.00	\$ 484.03	\$ 449.10
AXIS M1145 BULK 10PCS	Axis	AXIS M1145 in 10-pack-bulk. Cannot be sold separately as single packs.	\$ 4,949.00	\$ 4,800.53	\$ 4,454.10
AXIS M1145-L	Axis	HDTV camera for day and night surveillance with varifocal 3-10.5mm P-iris lens. Remote 3.5 x optical zoom and focus with automatic IR cut filter. Multiple, individually configurable H.264 and Motion JPEG streams; max HDTV	\$ 549.00	\$ 532.53	\$ 494.10
AXIS M1145-L BULK 10PCS	Axis	AXIS M1145-L in 10-pack-bulk. Cannot be sold separately as single packs.	\$ 5,449.00	\$ 5,285.53	\$ 4,904.10
AXIS M2025-LE	Axis	Day-night, compact and outdoor-ready bullet style HDTV camera, IP66- and IK08-rated. Built-in IR illumination and WDR – Forensic Capture. Fixed lens with 115° HFOV. Automatic IR cut filter. Multiple, individually configurable H.264 and Motion JPEG streams; max HDTV 1080p	\$ 329.00	\$ 319.13	\$ 296.10
AXIS M2025-LE BLACK	Axis	Day-night, compact and outdoor-ready bullet style HDTV camera in black color, IP66- and IK08-rated. Built-in IR illumination and WDR – Forensic Capture. Fixed lens with 115° HFOV. Automatic IR cut filter.	\$ 329.00	\$ 319.13	\$ 296.10
AXIS M2025-LE BULK 10PCS	Axis	AXIS M2025-LE in 10-pack-bulk. Cannot be sold separately as single packs.	\$ 3,249.00	\$ 3,151.53	\$ 2,924.10
AXIS M2026-LE MK II	Axis	Day-night, compact and outdoor-ready bullet style HDTV camera, IP66- and IK08-rated. Built-in IR illumination and WDR. Fixed lens with 130° HFOV. Automatic IR cut filter. Multiple, individually configurable H.264-H.265 and Motion JPEG streams; max 4 MP - QuadHD resolution	\$ 399.00	\$ 387.03	\$ 359.10
AXIS M2026-LE MK II BLACK	Axis	Day-night, compact and outdoor-ready bullet style HDTV camera in black color, IP66- and IK08-rated. Built-in IR illumination and WDR. Fixed lens with 130° HFOV. Automatic IR cut filter. Multiple, individually configurable H.264-H.265 and Motion JPEG streams; max 4 MP - QuadHD	\$ 399.00	\$ 387.03	\$ 359.10
AXIS M2026-LE Mk II BULK 10PCS	Axis	AXIS M2026-LE Mk II in 10-pack-bulk. Cannot be sold separately as single packs.	\$ 3,949.00	\$ 3,830.53	\$ 3,554.10
AXIS M2026-LE Mk II BLACK BULK 10PCS	Axis	AXIS M2026-LE Mk II Black in 10-pack-bulk. Cannot be sold separately as single packs.	\$ 3,949.00	\$ 3,830.53	\$ 3,554.10
AXIS P1214	Axis	Miniature HDTV pinhole camera for discreet surveillance. Cable from sensor unit going in the direction of the lens. Edge storage using microSD card or NAS. ACAP support, I-O port, multiple video streams in H.264 and Motion JPEG. 25-30 fps in all resolutions up to 720p. PoE	\$ 499.00	\$ 484.03	\$ 449.10
AXIS P1214 BULK 10 PCS	Axis	AXIS P1214 in pack of 10 units	\$ 4,949.00	\$ 4,800.53	\$ 4,454.10
AXIS P1214-E	Axis	Miniature HDTV camera for discreet outdoor surveillance. Cable from sensor unit going in the direction of the lens. Edge storage using microSD card or NAS. ACAP support, I-O port, multiple video streams in H.264 and Motion JPEG. 25-30 fps in all resolutions up to 720p. PoE	\$ 499.00	\$ 484.03	\$ 449.10
AXIS P1214-E BULK 10 PCS	Axis	AXIS P1214-E in pack of 10 units	\$ 4,949.00	\$ 4,800.53	\$ 4,454.10
AXIS P1224-E	Axis	Miniature HDTV camera for discreet indoor-outdoor surveillance with 145° horizontal field of view. Edge storage using microSD card or NAS. ACAP support, I-O port, multiple video streams in H.264 and Motion JPEG. 25-30 fps in all resolutions up to 720p. PoE and 8-28 VDC	\$ 499.00	\$ 484.03	\$ 449.10
AXIS P1244	Axis	AXIS P1244 Network Camera is a modular camera based on a small-sized main unit (AXIS P12 Mk II) and AXIS F1004 Sensor Unit. The camera provides HDTV 720p resolution and 102° horizontal FoV. Supports multiple streams in H.264 and Motion JPEG. Axis'	\$ 299.00	\$ 290.03	\$ 269.10
AXIS P1245	Axis	AXIS P1245 Network Camera is a modular camera based on a small-sized main unit (AXIS P12 Mk II) and AXIS FA1105 Sensor Unit. The camera provides HDTV 1080p resolution, 111° horizontal FoV and WDR - Forensic Capture. Supports multiple streams in H.264	\$ 339.00	\$ 328.83	\$ 305.10
AXIS P1254	Axis	AXIS P1254 Network Camera is a modular camera based on a small-sized main unit (AXIS P12 Mk II) and AXIS F1004 Bullet Sensor Unit that enables easy mounting on walls or ceilings and with the ability to tilt and rotate. The camera provides HDTV 720p resolution	\$ 299.00	\$ 290.03	\$ 269.10
AXIS P1264	Axis	AXIS P1264 Network Camera is a modular camera based on a small-sized main unit (AXIS P12 Mk II) and AXIS F1004 Pinhole Sensor Unit that is designed for extremely discreet indoor installations. The camera provides HDTV 720p resolution and 57° horizontal FoV. Supports	\$ 299.00	\$ 290.03	\$ 269.10
AXIS P1265	Axis	AXIS P1265 Network Camera is a modular camera based on a small-sized main unit (AXIS P12 Mk II) and an AXIS FA1125 Pinhole Sensor Unit that is designed for extremely discreet indoor installations. The camera provides HDTV 1080p resolution, 91° horizontal	\$ 349.00	\$ 338.53	\$ 314.10
AXIS P1275	Axis	AXIS P1275 Network Camera is a modular camera based on a small-sized main unit (AXIS P12 Mk II) and an AXIS FA4115 Dome Sensor Unit with a varifocal lens that enables easy mounting on walls or ceilings. It can be manually directed with pan, tilt and rotate	\$ 379.00	\$ 367.63	\$ 341.10
AXIS P1280-E 4MM 8.3 FPS	Axis	AXIS P1280-E Thermal Network Camera is a modular thermal camera based on a small-sized main unit (AXIS P12 Thermal) and an outdoor ready thermal sensor unit with a 12 m- 39.4ft cable. The product contains U.S.- origin controlled technology-component, the US Export	\$ 799.00	\$ 775.03	\$ 719.10
AXIS P1290 4 MM 8.3 FPS	Axis	AXIS P1290 Thermal Network Camera is a modular thermal camera based on a small-sized main unit (AXIS P12 Thermal) and an thermal sensor unit with a 12 m- 39.4ft cable and dome casing. The product contains U.S.-origin controlled technology-component, the US Export	\$ 849.00	\$ 823.53	\$ 764.10
AXIS P1364	Axis	HDTV 720p resolution, day-night, fixed camera with CS-mount varifocal 2.8-8.5 mm P-iris lens and remote back focus (camera also supports DC-iris lenses). Multiple, individually configurable H.264 and Motion JPEG streams; max HDTV 720p at 60 fps.	\$ 649.00	\$ 629.53	\$ 584.10
AXIS P1364 BULK 10PCS	Axis	AXIS P1364 in 10-pack. Cannot be sold separately as single packs. No power supplies.	\$ 6,399.00	\$ 6,207.03	\$ 5,759.10
AXIS P1364-E	Axis	Outdoor, NEMA 4X, IP66-67 and IK10-rated, lightweight, HDTV 720p, day-night, fixed network camera with CS-mount varifocal 2.8 8.5 mm P-iris lens and remote back focus (camera also supports DC-iris lenses). Multiple, individually configurable H.264 and Motion JPEG	\$ 899.00	\$ 872.03	\$ 809.10
AXIS P1364 BAREBONE	Axis	AXIS P1364 Barebone. No lens. No power supply	\$ 549.00	\$ 532.53	\$ 494.10
AXIS P1364 BAREB BULK 10PCS	Axis	AXIS P1364 Barebone in 10-pack. Cannot be sold separately as single packs. No lenses. No power supplies.	\$ 5,489.00	\$ 5,324.33	\$ 4,940.10

BSO PRICING

AXIS P1365 Mk II	Axis	HDTV 1080p resolution, day-night, fixed camera with CS-mount varifocal 2.8-8 mm P-Iris lens and remote back focus (camera also supports DC-iris lenses). Multiple, individually configurable H.264 and Motion JPEG streams; max HDTV 1080p at 60 fps. WDR – Forensic Capture.	\$ 749.00	\$ 726.53	\$ 674.10
AXIS P1365-E Mk II	Axis	Outdoor, NEMA 4X, IP66-67 and IK10-rated, lightweight, HDTV 1080p, day-night, fixed network camera with CS-mount varifocal 2.8 8 mm P-Iris lens and remote back focus (camera also supports DC-iris lenses).	\$ 999.00	\$ 969.03	\$ 899.10
AXIS P1365 Mk II BULK 10PCS	Axis	AXIS P1365 Mk II in 10-pack. Cannot be sold separately as single packs. No power supplies.	\$ 7,399.00	\$ 7,177.03	\$ 6,659.10
AXIS P1365 Mk II BAREB	Axis	AXIS P1365 Mk II Barebone. No lens. No power supply.	\$ 649.00	\$ 629.53	\$ 584.10
AXIS P1365 Mk II BAREB BULK 10PCS	Axis	AXIS P1365 Mk II Barebone in 10-pack. Cannot be sold separately as single packs. No lenses. No power supplies.	\$ 6,489.00	\$ 6,294.33	\$ 5,840.10
AXIS P1367	Axis	5MP resolution, day-night, fixed box camera providing Forensic WDR and Lightfinder technology for demanding light conditions. Includes an IR corrected varifocal 2.8-8.5 mm F1.2 P-iris lens and remote back focus (camera also supports i-CS and DC-iris lenses with CS Mount).	\$ 799.00	\$ 775.03	\$ 719.10
AXIS P1367 BAREBONE	Axis	AXIS P1367 Barebone. No lens. No power supply.	\$ 699.00	\$ 678.03	\$ 629.10
AXIS P1367-E	Axis	Outdoor, 5MP resolution, day-night, fixed box camera providing Forensic WDR and Lightfinder for demanding light conditions. Includes an IR corrected varifocal 2.8-8.5 mm F1.2 P-iris lens and remote back focus (camera also supports i-CS and DC-iris lenses with CS Mount).	\$ 999.00	\$ 969.03	\$ 899.10
AXIS P1367-E BAREBONE	Axis	AXIS P1367-E Barebone. No lens. Midspan not included.	\$ 899.00	\$ 872.03	\$ 809.10
AXIS P1368-E	Axis	Outdoor, 4K Ultra HD (8MP) camera, day-night, fixed box camera providing Forensic WDR and Lightfinder for demanding light conditions. Includes an IR corrected varifocal 2.8-8.5 mm F1.2 i-CS lens with P-Iris, remote zoom and focus for installation (camera also supports P-Iris).	\$ 1,099.00	\$ 1,066.03	\$ 989.10
AXIS P1368-E BAREBONE	Axis	AXIS P1368-E Barebone. No lens. Midspan not included.	\$ 999.00	\$ 969.03	\$ 899.10
AXIS P1405-LE Mk II	Axis	Compact and outdoor-ready HDTV camera for day and night surveillance. IP66-rated, varifocal 2.8-10 mm P-iris lens. Remote 3.5 x optical zoom and focus. Automatic IR cut filter. Multiple, individually configurable.	\$ 599.00	\$ 581.03	\$ 539.10
AXIS P1425-LE Mk II	Axis	Compact and outdoor-ready HDTV camera for day and night surveillance. IP66-rated, varifocal 3-10.5 mm P-iris lens. Remote 3.5 x optical zoom and focus. Automatic IR cut filter. Multiple, individually configurable.	\$ 649.00	\$ 629.53	\$ 584.10
AXIS P1435-LE	Axis	Compact and outdoor-ready HDTV camera for day and night surveillance. IP66-rated, varifocal 3-10.5 mm P-iris lens. Remote 3.5 x optical zoom and focus. Automatic IR cut filter. Multiple, individually configurable.	\$ 599.00	\$ 581.03	\$ 539.10
AXIS P1435-LE 22MM	Axis	Compact and outdoor-ready HDTV camera for day and night surveillance. IP66-rated, varifocal 10-22 mm P-iris lens. Remote 2 x optical zoom and focus. Automatic IR cut filter. Multiple, individually configurable.	\$ 649.00	\$ 629.53	\$ 584.10
AXIS P1427-LE	Axis	Compact and outdoor-ready HDTV camera for day and night surveillance. IP66-rated, varifocal 2.8-9.8 mm P-iris lens. Remote 3.5 x optical zoom and focus. Automatic IR cut filter. Multiple, individually configurable.	\$ 749.00	\$ 726.53	\$ 674.10
AXIS P1447-LE	Axis	Compact outdoor, 5MP resolution, day-night, fixed bullet camera providing Forensic WDR and Lightfinder for demanding light conditions. IR corrected varifocal 2.8-8.5 mm F1.2 P-iris lens with remote 3x optical zoom and focus. Multiple, individually configurable H.264 and Motion JPEG.	\$ 749.00	\$ 726.53	\$ 674.10
AXIS P1428-E	Axis	Compact and outdoor-ready 4K Ultra HD camera for day and night surveillance. IP66-rated, varifocal 3.3-9.8 mm P-iris lens. Remote 3 x optical zoom and focus. Automatic IR cut filter. Multiple, individually configurable H.264 and Motion JPEG streams; max 8.3 MP.	\$ 999.00	\$ 969.03	\$ 899.10
AXIS P1448-LE	Axis	Compact outdoor, 4K Ultra HD (8MP) resolution, day-night, fixed bullet camera providing Forensic WDR and Lightfinder for demanding light conditions. IR corrected varifocal 2.8-9.8 mm F1.6 P-iris lens with remote 3.5x optical zoom and focus.	\$ 949.00	\$ 920.53	\$ 854.10
AXIS Q1615 Mk II	Axis	HDTV, Day-night fixed camera providing WDR – Forensic Capture and Lightfinder for demanding light conditions. Varifocal 2.8-8.5 mm i-CS lens with remote zoom and focus for installation. Support for P-Iris and DC-iris lenses, multiple, individually configurable H.264.	\$ 999.00	\$ 969.03	\$ 899.10
AXIS Q1615 Mk II BAREBONE	Axis	AXIS Q1615 Mk II Barebone in single pack. No lens. No power supply.	\$ 899.00	\$ 872.03	\$ 809.10
AXIS Q1615-E Mk II	Axis	Outdoor, NEMA 4X, IP66 and IK10-rated, HDTV, Day-night fixed camera providing WDR – Forensic Capture and Lightfinder for demanding light conditions. Varifocal 2.8-8.5 mm i-CS lens with remote zoom and focus for installation. Support for P-Iris and DC-iris lenses, multiple, individually configurable H.264.	\$ 1,299.00	\$ 1,260.03	\$ 1,169.10
AXIS Q1635	Axis	1-2" sensor, day-night, fixed camera with varifocal DC-iris lens and remote back focus, support for P-Iris lenses. Support for multiple, individually configurable H.264 and Motion JPEG.	\$ 1,449.00	\$ 1,405.53	\$ 1,304.10
AXIS Q1635-E	Axis	1-2" sensor, outdoor, IP66-rated, HDTV, day-night, fixed camera with varifocal 4.4-10 mm P-Iris lens and remote back focus. Support for DC-iris, multiple, individually configurable H.264 and Motion JPEG streams; HDTV 1080p or 2 MP resolution at 50-60 frames per second.	\$ 1,749.00	\$ 1,696.53	\$ 1,574.10
AXIS Q1635 BULK 10PCS	Axis	AXIS Q1635 in 10-pack. Cannot be sold separately as single packs. No power supplies.	\$ 14,349.00	\$ 13,918.53	\$ 12,914.10
AXIS 6215-LE	Axis	AXIS Q6215-LE is a reliable and robust network camera specially designed with high precision pan, tilt and zoom and long-range IR to cover wide and long-distance surveillance. This tough camera ca	\$ 3,899.00	\$ 3,782.03	\$ 3,509.10
AXIS QP-5655-E	Axis	AXIS P5655-E PTZ Network Camera is a cost-effective high performance PTZ camera for versatile surveillance. Thanks to the newest generation of Axis chip, it offers excellent video quality, even in the most challenging light conditions, and a high level of defense to protect	\$ 2,499.00	\$ 2,424.03	\$ 2,249.10
AXIS Q1635 BAREBONE	Axis	AXIS Q1635 Barebone in single pack. No lens. No power supply.	\$ 1,249.00	\$ 1,211.53	\$ 1,124.10
AXIS Q1635 BAREB BULK 10PCS	Axis	AXIS Q1635 barebone in 10-pack. Cannot be sold separately as single packs. No lenses. No power supplies.	\$ 12,489.00	\$ 12,114.33	\$ 11,240.10
AXIS Q1645	Axis	1-2" image sensor, HDTV, Day-night fixed camera providing Forensic WDR and Lightfinder for demanding light conditions. Varifocal 3.9-10 mm i-CS lens with remote zoom and focus for installation. Support for P-Iris and DC-iris lenses, multiple, individually configurable H.264 and Motion JPEG.	\$ 1,199.00	\$ 1,163.03	\$ 1,079.10
AXIS Q1645 BARE BONE	Axis	AXIS Q1645 Barebone in single pack. No lens. No power supply.	\$ 999.00	\$ 969.03	\$ 899.10
AXIS Q1645-LE	Axis	1-2" image sensor, outdoor, NEMA 4X, IP66 and IK10-rated HDTV, day-night fixed camera providing OptimizedIR, Forensic WDR and Lightfinder. Varifocal 3.9-10 mm i-CS lens with remote zoom and focus.	\$ 1,499.00	\$ 1,454.03	\$ 1,349.10
AXIS Q1647	Axis	1-2" sensor, 5 MP, Day-night fixed camera providing Forensic WDR and Lightfinder for demanding light conditions. Varifocal 3.9-10 mm i-CS lens with remote zoom and focus for installation. Support for P-Iris and DC-iris lenses, multiple, individually configurable H.264 and Motion JPEG.	\$ 1,399.00	\$ 1,357.03	\$ 1,259.10
AXIS Q1647 BARE BONE	Axis	AXIS Q1647 Barebone in single pack. No lens. No power supply.	\$ 1,199.00	\$ 1,163.03	\$ 1,079.10
AXIS Q1647-LE	Axis	1-2" sensor, outdoor, NEMA 4X, IP66 and IK10-rated, 5 MP, Day-night fixed camera providing OptimizedIR, Forensic WDR and Lightfinder. Varifocal 3.9-10 mm i-CS lens with remote zoom and focus. Support for CS-mount P-Iris and DC-iris lenses, multiple, individually configurable.	\$ 1,699.00	\$ 1,648.03	\$ 1,529.10
AXIS Q1659 10-22MM F-3 5-4 5	Axis	Professional photography meets video surveillance AXIS Q1659 Network Camera offers ultra- high image resolution for surveillance in superb detail at 8 frames per second, achieving	\$ 5,899.00	\$ 5,722.03	\$ 5,309.10
AXIS Q1659 24MM F-2 8	Axis	Professional photography meets video surveillance AXIS Q1659 Network Camera offers ultra- high image resolution for surveillance in superb detail at 8 frames per second, achieving	\$ 4,999.00	\$ 4,849.03	\$ 4,499.10
AXIS Q1659 35MM F-2	Axis	Professional photography meets video surveillance AXIS Q1659 Network Camera offers ultra- high image resolution for surveillance in superb detail at 8 frames per second, achieving	\$ 5,899.00	\$ 5,722.03	\$ 5,309.10

BSO PRICING

AXIS Q1659 50MM F-1.4	Axis	Professional photography meets video surveillance AXIS Q1659 Network Camera offers ultra- high image resolution for surveillance in superb detail at 8 frames per second, achieving	\$ 5,399.00	\$ 5,237.03	\$ 4,859.10
AXIS Q1659 85MM F-1.2	Axis	Professional photography meets video surveillance AXIS Q1659 Network Camera offers ultra- high image resolution for surveillance in superb detail at 8 frames per second, achieving	\$ 8,149.00	\$ 7,904.53	\$ 7,334.10
AXIS Q1659 100MM F-2.8	Axis	Professional photography meets video surveillance AXIS Q1659 Network Camera offers ultra- high image resolution for surveillance in superb detail at 8 frames per second, achieving	\$ 6,499.00	\$ 6,304.03	\$ 5,849.10
AXIS Q1659 70-200MM F-2.8	Axis	Professional photography meets video surveillance AXIS Q1659 Network Camera offers ultra- high image resolution for surveillance in superb detail at 8 frames per second, achieving	\$ 8,399.00	\$ 8,147.03	\$ 7,559.10
AXIS Q1765-LE	Axis	AXIS Q1659 Network Camera offers ultra- high image resolution for surveillance in superb detail at 8 frames per second, achieving Outdoor, IP66 and NEMA 4X-rated, 1080p HDTV camera with 18x optical zoom, auto focus and day-night mode. Integrated IR LED illumination. Multiple, individually configurable H.264 and Motion JPEG streams; max HDTV 1080p resolution at 25-30 fps. WDR- dynamic	\$ 1,399.00	\$ 1,357.03	\$ 1,259.10
AXIS Q1765-LE PTMOUNT	Axis	AXIS Q1659 Network Camera offers ultra- high image resolution for surveillance in superb detail at 8 frames per second, achieving Outdoor, IP66 and NEMA 4X-rated, 1080p HDTV camera with 18x optical zoom, auto focus and day-night mode. Integrated IR LED illumination. Multiple, individually configurable H.264 and Motion JPEG streams; max HDTV 1080p resolution at 25-30 fps. WDR- dynamic	\$ 1,399.00	\$ 1,357.03	\$ 1,259.10
AXIS Q1775	Axis	AXIS Q1659 Network Camera offers ultra- high image resolution for surveillance in superb detail at 8 frames per second, achieving 1080p HDTV camera with 10x zoom, auto focus and day-night mode. Multiple, individually configurable H.264 and Motion JPEG streams; max. HDTV 1080p resolution at 50-60 fps. WDR-Dynamic Capture (130dB@ 30 fps and 90dB@ 60 fps). Video motion detection, Gatekeeper	\$ 1,299.00	\$ 1,280.03	\$ 1,169.10
AXIS Q1775-E	Axis	AXIS Q1659 Network Camera offers ultra- high image resolution for surveillance in superb detail at 8 frames per second, achieving Outdoor, IP66- and NEMA 4X-rated, 1080p HDTV camera with 10x zoom, auto focus and day-night mode. Multiple, individually configurable H.264 and Motion JPEG streams; max. HDTV 1080p resolution at 50-60 fps. WDR-Dynamic Capture (130dB@ 30 fps and 90dB@ 60 fps).	\$ 1,599.00	\$ 1,551.03	\$ 1,439.10
AXIS Q1941-E 7MM 30 FPS	Axis	Outdoor thermal network camera for wall and ceiling mount, 384x288 resolution, 30 fps, and 7 mm lens with 55° angle of view. It supports Electronic Image Stabilization, Zipstream, ONVIF, H.264, audio, I-O ports and local storage. It includes Video motion detection, audio	\$ 2,799.00	\$ 2,715.03	\$ 2,519.10
AXIS Q1941-E 13MM 30 FPS	Axis	Outdoor thermal network camera for wall and ceiling mount, 384x288 resolution, 30 fps, and 13 mm lens with 28° angle of view. It supports Electronic Image Stabilization, Zipstream, ONVIF, H.264, audio, I-O ports and local storage. It includes Video motion detection, audio	\$ 2,799.00	\$ 2,715.03	\$ 2,519.10
AXIS Q1941-E 19MM 30 FPS	Axis	Outdoor thermal network camera for wall and ceiling mount, 384x288 resolution, 30 fps, and 19 mm lens with 19.4° angle of view. It supports Electronic Image Stabilization, Zipstream, ONVIF, H.264, audio, I-O ports and local storage. It includes Video motion detection, audio	\$ 2,799.00	\$ 2,715.03	\$ 2,519.10
AXIS Q1941-E 35MM 30 FPS	Axis	Outdoor thermal network camera for wall and ceiling mount, 384x288 resolution, 30 fps, and 35 mm lens with 10.7° angle of view. It supports Electronic Image Stabilization, Zipstream, ONVIF, H.264, audio, I-O ports and local storage. It includes Video motion detection, audio	\$ 3,799.00	\$ 3,685.03	\$ 3,419.10
AXIS Q1941-E 60MM 30 FPS	Axis	Outdoor thermal network camera for wall and ceiling mount, 384x288 resolution, 30 fps, and 60 mm lens with 6.2° angle of view. It supports Electronic Image Stabilization, Zipstream, ONVIF, H.264, audio, I-O ports and local storage. It includes Video motion detection, audio	\$ 5,299.00	\$ 5,140.03	\$ 4,769.10
AXIS Q1941-E PT MOUNT 7MM 30 FPS	Axis	Outdoor Thermal Network Camera for positioning unit, 384x288 resolution, 30 fps, and 7 mm lens with 55° angle of view. It supports Electronic Image Stabilization, Zipstream, ONVIF, H.264, PoE and local storage. It includes Video motion detection, shock detection and	\$ 2,799.00	\$ 2,715.03	\$ 2,519.10
AXIS Q1941-E PT MOUNT 13MM 30 FPS	Axis	Outdoor Thermal Network Camera for positioning unit, 384x288 resolution, 30 fps, and 13 mm lens with 28° angle of view. It supports Electronic Image Stabilization, Zipstream, ONVIF, H.264, PoE and local storage. It includes Video motion detection, shock detection and	\$ 2,799.00	\$ 2,715.03	\$ 2,519.10
AXIS Q1941-E PT MOUNT 19MM 30 FPS	Axis	Outdoor Thermal Network Camera for positioning unit, 384x288 resolution, 30 fps, and 19 mm lens with 19.4° angle of view. It supports Electronic Image Stabilization, Zipstream, ONVIF, H.264, PoE and local storage. It includes Video motion detection, shock detection and	\$ 2,799.00	\$ 2,715.03	\$ 2,519.10
AXIS Q1941-E PT MOUNT 35MM 30 FPS	Axis	Outdoor Thermal Network Camera for positioning unit, 384x288 resolution, 30 fps, and 35 mm lens with 10.7° angle of view. It supports Electronic Image Stabilization, Zipstream, ONVIF, H.264, PoE and local storage. It includes Video motion detection, shock detection and	\$ 3,799.00	\$ 3,685.03	\$ 3,419.10
AXIS Q1941-E PT MOUNT 60MM 30 FPS	Axis	Outdoor Thermal Network Camera for positioning unit, 384x288 resolution, 30 fps, and 60 mm lens with 6.2° angle of view. It supports Electronic Image Stabilization, Zipstream, ONVIF, H.264, PoE and local storage. It includes Video motion detection, shock detection and	\$ 5,299.00	\$ 5,140.03	\$ 4,769.10
AXIS Q1942-E 10MM 30 FPS	Axis	Outdoor thermal network camera for wall and ceiling mount, 640x480 resolution, 30 fps, and 10mm lens with 63° angle of view. It supports Electronic Image Stabilization, Zipstream, ONVIF, H.264, audio, I-O ports and local storage. It includes Video motion detection, audio	\$ 4,999.00	\$ 4,849.03	\$ 4,499.10
AXIS Q1942-E 19MM 30 FPS	Axis	Outdoor thermal network camera for wall and ceiling mount, 640x480 resolution, 30 fps, and 19 mm lens with 32° angle of view. It supports Electronic Image Stabilization, Zipstream, ONVIF, H.264, audio, I-O ports and local storage. It includes Video motion detection, audio	\$ 4,999.00	\$ 4,849.03	\$ 4,499.10
AXIS Q1942-E 35MM 30 FPS	Axis	Outdoor thermal network camera for wall and ceiling mount, 640x480 resolution, 30 fps, and 35 mm lens with 17° angle of view. It supports Electronic Image Stabilization, Zipstream, ONVIF, H.264, audio, I-O ports and local storage. It includes Video motion detection, audio	\$ 5,999.00	\$ 5,819.03	\$ 5,399.10
AXIS Q1942-E 60MM 30 FPS	Axis	Outdoor thermal network camera for wall and ceiling mount, 640x480 resolution, 30 fps, and 60 mm lens with 10° angle of view. It supports Electronic Image Stabilization, Zipstream, ONVIF, H.264, audio, I-O ports and local storage. It includes Video motion detection, audio	\$ 7,499.00	\$ 7,274.03	\$ 6,749.10
AXIS Q1942-E PT MOUNT 10MM 30 FPS	Axis	Outdoor Thermal Network Camera for positioning unit, 640x480 resolution, 30 fps, and 10mm lens with 63° angle of view. It supports Electronic Image Stabilization, Zipstream, ONVIF, H.264, PoE and local storage. It includes Video motion detection, shock detection and	\$ 4,999.00	\$ 4,849.03	\$ 4,499.10
AXIS Q1942-E PT MOUNT 19MM 30 FPS	Axis	Q1942-E PT mount 19mm Outdoor Thermal Network Camera for positioning unit, 640x480 resolution, 30 fps, and 19mm lens with 32° angle of view. It supports	\$ 4,999.00	\$ 4,849.03	\$ 4,499.10
AXIS Q1942-E PT MOUNT 35MM 30 FPS	Axis	Outdoor Thermal Network Camera for positioning unit, 640x480 resolution, 30 fps, and 35mm lens with 17° angle of view. It supports Electronic Image Stabilization, Zipstream, ONVIF, H.264, PoE and local storage. It includes Video motion detection, shock detection and	\$ 5,999.00	\$ 5,819.03	\$ 5,399.10
AXIS Q1942-E PT MOUNT 60MM 30 FPS	Axis	Outdoor Thermal Network Camera for positioning unit, 640x480 resolution, 30 fps, and 60mm lens with 10° angle of view. It supports Electronic Image Stabilization, Zipstream, ONVIF, H.264, PoE and local storage. It includes Video motion detection, shock detection and	\$ 7,499.00	\$ 7,274.03	\$ 6,749.10
AXIS F34 MAIN UNIT	Axis	AXIS F34 Main Unit. 4-channel main unit to be used with any of AXIS F Series Sensor Units. Supports 1080p in 15-12.5 fps or 720p in full frame rate. Axis' Zipstream technology for reduced bandwidth and storage needs.	\$ 399.00	\$ 387.03	\$ 359.10
AXIS F41 MAIN UNIT	Axis	AXIS F41 Main Unit. To be used with any of AXIS F Series Sensor Units. Supports full HDTV 1080p and WDR - Forensic Capture. Two way audio, 4 configurable I-Os with 12 V output and RS232. Supports Edge Storage through NAS or SD card (optional). PoE and 8-28 V DC	\$ 449.00	\$ 435.53	\$ 404.10
AXIS F44 DUAL AUDIO INPUT	Axis	AXIS F44 Dual Audio Input Main Unit. 4- channel main unit to be used with any of AXIS F Series Sensor Units. Supports 1080p in 15-12.5 fps or 720p in full frame rate. Two way audio, 4 configurable I-Os with 12 V output and RS232. Supports Edge Storage through NAS or SD cards	\$ 549.00	\$ 532.53	\$ 494.10
AXIS F1004 SENSOR UNIT	Axis	AXIS F1004 Sensor Unit with a fixed lens. Provides HDTV 720p and 102° horizontal FOV. Pigtail for a detachable 8-m (26-ft.) cable for connecting to an AXIS F Main Unit. A flush ceiling-wall mount kit is included.	\$ 99.00	\$ 96.03	\$ 89.10
AXIS F1004 BULLET SENSOR UNIT	Axis	AXIS F1004 Bullet Sensor Unit with a fixed lens. Bullet-style mechanics enabling easy mounting on walls or ceilings and with the ability to tilt and rotate. Provides HDTV 720p and 102° horizontal FOV. Pigtail for a detachable 8-m (26-ft.) cable for connecting to an AXIS F Main Unit.	\$ 119.00	\$ 115.43	\$ 107.10
AXIS F1004 PINHOLE SENSOR UNIT	Axis	AXIS F1004 Pinhole Sensor Unit. Pinhole lens for extremely discreet surveillance. Provides HDTV 720p and 57° horizontal FOV. Pigtail for a detachable 8-m (26-ft.) cable for connecting to an AXIS F Main Unit. Comes with a mounting bracket for the	\$ 119.00	\$ 115.43	\$ 107.10
AXIS F34 SURVEILLANCE SYSTEM	Axis	AXIS F34 Surveillance System. Includes one AXIS F34 Main Unit, 4 x AXIS F1004 Sensor Units, 4 x AXIS F8214 Dome Accessory, 4 x AXIS F8224 Recessed Mount, 4 x AXIS F7315 Cable White 15 m (49 ft) for connecting sensor units to the main unit and 2 x AXIS Surveillance	\$ 799.00	\$ 775.03	\$ 719.10
AXIS F1005-E SENSOR UNIT 3M	Axis	AXIS F1005-E Sensor Unit with a 3 meter cable to the main unit. IP66 rated. To be used with AXIS F Series Main Units. Fixed lens that provides 113° horizontal FOV. Full HDTV 1080p resolution and support for WDR - Forensic Capture together with AXIS F41 Main Unit.	\$ 249.00	\$ 241.53	\$ 224.10
AXIS F1005-E SENSOR UNIT 12M	Axis	AXIS F1005-E Sensor Unit with a 12 meter cable to the main unit. IP66 rated. To be used with AXIS F Series Main Units. Fixed lens that provides 113° horizontal FOV. Full HDTV 1080p resolution and support for WDR - Forensic Capture together with AXIS F41 Main Unit.	\$ 269.00	\$ 260.93	\$ 242.10
AXIS F1015 SENSOR UNIT 3M	Axis	AXIS F1015 Sensor Unit with a 3 meter cable to the main unit. To be used with AXIS F Series Main Units. Vari-focal lens that provides 53° - 108° horizontal FOV. Full HDTV 1080p resolution and support for WDR - Forensic Capture together with AXIS F41 Main Unit. Includes one	\$ 279.00	\$ 270.63	\$ 251.10
AXIS F1015 SENSOR UNIT 12M	Axis	AXIS F1015 Sensor Unit with a 12 meter cable to the main unit. To be used with AXIS F Series Main Units. Vari-focal lens that provides 53° - 108° horizontal FOV. Full HDTV 1080p resolution and support for WDR - Forensic Capture together with AXIS F41 Main Unit. Includes one	\$ 299.00	\$ 290.03	\$ 269.10
AXIS F1025 SENSOR UNIT 3M	Axis	AXIS F1025 Sensor Unit with a 3 meter cable to the main unit. To be used with AXIS F Series Main Units. Pinhole lens that provides 92° horizontal FOV. Full HDTV 1080p resolution and support for WDR - Forensic Capture together with AXIS F41 Main Unit. Includes one AXIS	\$ 249.00	\$ 241.53	\$ 224.10

BSO PRICING

AXIS F1025 SENSOR UNIT 12M	Axis	AXIS F1025 Sensor Unit with a 12 meter cable to the main unit. To be used with AXIS F Series Main Units. Pinhole lens that provides 92° horizontal FOV. Full HDTV 1080p resolution and support for WDR - Forensic Capture together with AXIS F41 Main Unit. Includes one AXIS	\$ 269.00	\$ 260.93	\$ 242.10
AXIS F1035-E SENSOR UNIT 3M	Axis	AXIS F1035-E Sensor Unit with a 3 meter cable to the main unit. IP66 rated. To be used with AXIS F Series Main Units. Fisheye lens that provides 194° horizontal FOV. Full HDTV 1080p resolution and support for WDR - Forensic Capture together with AXIS F41 Main Unit	\$ 249.00	\$ 241.53	\$ 224.10
AXIS F1035-E SENSOR UNIT 12M	Axis	AXIS F1035-E Sensor Unit with a 12 meter cable to the main unit. IP66 rated. To be used with AXIS F Series Main Units. Fisheye lens that provides 194° horizontal FOV. Full HDTV 1080p resolution and support for WDR - Forensic Capture together with AXIS F41 Main Unit	\$ 269.00	\$ 260.93	\$ 242.10
AXIS F4005-E DOME SENSOR UNIT	Axis	AXIS F4005-E Dome Sensor Unit with a 12- meter (39-feet) cable to an AXIS F Series Main Unit. Comes with a clear dome cover and damask at the back that makes it IK09 and IP66 rated. Fixed lens that provides 110° horizontal FOV. Full HDTV 1080p resolution and support for	\$ 289.00	\$ 280.33	\$ 260.10
AXIS F4005 DOME SENSOR UNIT	Axis	AXIS F4005 Dome Sensor Unit with a 12- meter (39-feet) cable to an AXIS F Series Main Unit. Recessed dome without a clear dome cover. Fixed lens that provides 113° horizontal FOV. Full HDTV 1080p resolution and support for WDR - Forensic Capture together with AXIS F41	\$ 279.00	\$ 270.63	\$ 251.10
AXIS F8804 STEREO SENSOR UNIT	Axis	AXIS F8804 Stereo Sensor Unit is made up of two AXIS F1004 Sensor Units and provides synchronized stereo imaging when used with an AXIS F34 or AXIS F44 Main Unit. When combined with analytics software from an Axis partner, the units enable the creation of a three-	\$ 229.00	\$ 222.13	\$ 206.10
AXIS FA1105 SENSOR UNIT	Axis	AXIS FA1105 is a discreet indoor sensor unit with 111° horizontal field of view, for use with an AXIS FA Main Unit. It can be installed in tight places and flush-mounted in a wall, ceiling or metal panel with only a small hole visible for the lens. AXIS FA1105 provides a 1080p resolution	\$ 139.00	\$ 134.83	\$ 125.10
AXIS FA1125 SENSOR UNIT	Axis	AXIS FA1125 is an extremely discreet indoor, pin hole lens, Sensor Unit with a 91° horizontal field of view, for use with an AXIS FA Main Unit. It can be installed in tight places and flush-mounted in a wall, ceiling or metal panel with only	\$ 149.00	\$ 144.53	\$ 134.10
AXIS FA4115 SENSOR UNIT	Axis	AXIS FA4115 is a compact varifocal dome sensor unit with 53° to 99° horizontal field of view for use with an AXIS FA Main Unit. AXIS FA4115 provides a 1080p resolution a Forensic WDR (wide dynamic range) that is optimized for low light and motion. The unit comes	\$ 179.00	\$ 173.63	\$ 161.10
AXIS FA54 MAIN UNIT	Axis	AXIS FA54 is a modular camera Main Unit and can stream full frame rate HDTV 1080p videos from four sensor units simultaneously using one IP address. It has an HDMI port for connection to a surveillance or public view monitor. Forensic WDR (wide dynamic range) that is	\$ 449.00	\$ 435.53	\$ 404.10
AXIS Q1659 55-250MM F-4.5 6	Axis	Professional photography meets video surveillance AXIS Q1659 Network Camera offers ultra- high image resolution for surveillance in superb detail at 8 frames per second, achieving	\$ 5,199.00	\$ 5,043.03	\$ 4,679.10
AXIS M3014	Axis	Ultra-discreet fixed dome camera for recessed mounting in drop ceilings. Fixed lens, progressive scan CMOS sensor. Multiple, individually configurable H.264 and Motion JPEG streams; max HDTV 720p or 1MP resolution at 30 fps. Video motion detection.	\$ 349.00	\$ 338.53	\$ 314.10
AXIS M3014 BULK 10PCS	Axis	AXIS M3014 in 10-pack. Cannot be sold separately as single packs. No Midspans	\$ 3,439.00	\$ 3,335.83	\$ 3,095.10
AXIS M3015	Axis	Ultra-discreet, indoor fixed mini dome for recessed mounting in ceiling or wall. Fixed lens. Multiple, individually configurable H.264, H.265 and Motion JPEG streams; max HDTV 1080p at 30 fps with WDR. Axis Zipstream technology for reduced bandwidth and storage needs. Memory	\$ 269.00	\$ 260.93	\$ 242.10
AXIS M3016	Axis	Ultra-discreet, indoor fixed mini dome for recessed mounting in ceiling or wall. Fixed lens. Multiple, individually configurable H.264, H.265 and Motion JPEG streams, max 3 MP at 30 fps with WDR. Axis Zipstream technology for reduced bandwidth and storage needs. Memory card slot	\$ 369.00	\$ 357.93	\$ 332.10
AXIS M3044-V	Axis	Ultra-compact, indoor fixed mini dome with dust- and vandal-resistant casing for easy mounting on wall or ceiling. Fixed lens. Multiple, individually configurable H.264 and Motion JPEG streams; max HDTV 720p resolution at 30 fps with WDR. Axis' Zipstream	\$ 199.00	\$ 193.03	\$ 179.10
AXIS M3044-WV	Axis	Ultra-compact, indoor fixed mini dome with dust- and vandal-resistant casing for easy mounting on wall or ceiling. Fixed lens. Multiple, individually configurable H.264 and Motion JPEG streams; max HDTV 720p at 30 fps with WDR. Axis' Zipstream technology for	\$ 229.00	\$ 222.13	\$ 206.10
AXIS M3045-V	Axis	Ultra-compact, indoor fixed mini dome with dust- and vandal-resistant casing for easy mounting on wall or ceiling. Fixed lens. Multiple, individually configurable H.264 and Motion JPEG streams; max HDTV 1080p at 30 fps with WDR. HDMI output (micro). Axis'	\$ 269.00	\$ 260.93	\$ 242.10
AXIS M3045-WV	Axis	Ultra-compact, indoor fixed mini dome with dust- and vandal-resistant casing for easy mounting on wall or ceiling. Fixed lens. Multiple, individually configurable H.264 and Motion JPEG streams; max HDTV 1080p at 30 fps with WDR. HDMI output (micro). Axis'	\$ 299.00	\$ 290.03	\$ 269.10
AXIS M3046-V 1.8MM	Axis	Ultra-compact, indoor fixed mini dome with dust- and vandal-resistant casing for easy mounting on wall or ceiling. Fixed 1.8mm lens. Multiple, individually configurable	\$ 369.00	\$ 357.93	\$ 332.10
AXIS M3046-V 2.4mm	Axis	Ultra-compact, indoor fixed mini dome with dust- and vandal-resistant casing for easy mounting on wall or ceiling. Fixed lens. Multiple, individually configurable H.264 and Motion JPEG streams, max 4 MP at 30 fps with WDR. HDMI output (micro). Axis' Zipstream	\$ 369.00	\$ 357.93	\$ 332.10
AXIS M3007-P	Axis	Ultra-discreet, smoke detector-like indoor fixed mini dome with tamper-resistant casing, offering 360°-180° panoramic views as well as quad and digital PTZ views.	\$ 549.00	\$ 532.53	\$ 494.10
AXIS M3007-PV	Axis	Compact, indoor fixed mini dome with dust- and vandal-resistant casing, offering 360°-180° panoramic views as well as quad and digital PTZ views. Easy mounting on wall or ceiling. Multiple, individually configurable H.264 and Motion JPEG streams in up to 5MP resolution at 12 fps.	\$ 549.00	\$ 532.53	\$ 494.10
AXIS M3047-P	Axis	Ultra-compact, indoor fixed mini dome with 6 MP sensor, fixed lens and and tamper- resistant casing for easy mounting on wall or ceiling. Provides 360°-180° overview and dewarped panorama, quad, corner, corridor or digital PTZ views in up to 30 fps.	\$ 469.00	\$ 454.93	\$ 422.10
AXIS M3048-P	Axis	Ultra-compact, indoor fixed mini dome with 12 MP sensor, fixed lens and and tamper- resistant casing for easy mounting on wall or ceiling. Provides 360°-180° overview in up to 30 fps and dewarped panorama, quad, corner, corridor or digital PTZ views in up to 15 fps. Multiple,	\$ 669.00	\$ 648.93	\$ 602.10
AXIS M3024-LVE	Axis	Compact, day-night fixed mini dome in a vandal-resistant casing for outdoor or indoor installation. Fixed lens and built-in IR illumination. Multiple, individually configurable H.264 and Motion JPEG streams; max HDTV 720p or 1 MP resolution at 30 fps. Memory card slot for	\$ 549.00	\$ 532.53	\$ 494.10
AXIS M3025-VE	Axis	Compact, day-night fixed mini dome in a vandal-resistant casing for outdoor or indoor installation. Fixed lens. Multiple, individually configurable H.264 and Motion JPEG streams, max HDTV 1080p resolution at 30 fps. Memory card slot for optional local video storage. Video	\$ 549.00	\$ 532.53	\$ 494.10
AXIS M3026-VE	Axis	Compact, day-night fixed mini dome in a vandal-resistant casing for outdoor or indoor installation. Fixed, 106° lens. Multiple, individually configurable H.264 and Motion JPEG streams; max HDTV 1080p resolution at 30 fps or 3 MP resolution at 20 fps.	\$ 649.00	\$ 629.53	\$ 584.10
AXIS M3027-PVE	Axis	Compact, day-night fixed mini dome in a vandal-resistant casing for outdoor or indoor installation, offering 360°-180° panoramic views as well as quad and digital PTZ views. Multiple, individually configurable H.264 and Motion JPEG streams in up to 5MP resolution at 12 fps.	\$ 749.00	\$ 726.53	\$ 674.10
AXIS M3037-PVE	Axis	Compact, day-night fixed mini dome in a vandal-resistant casing for outdoor or indoor installation, offering 360°-270°-180° panoramic views as well as quad and digital PTZ views. Multiple, individually configurable H.264 and Motion JPEG streams in up to 5MP resolution at 12 fps.	\$ 799.00	\$ 775.03	\$ 719.10
AXIS M3057-PLVE	Axis	360°-180° fixed dome with 6 MP sensor and support for Forensic WDR, Lightfinder and OptimizedIR illumination. Vandal-resistant casing in flat design, for outdoor or indoor installation. Provides complete 360° overview in up to 30 fps with WDR and 60 fps with WDR disabled.	\$ 649.00	\$ 629.53	\$ 584.10
AXIS M3058-PLVE	Axis	360°-180° fixed dome with 12 MP sensor and support for Forensic WDR, Lightfinder and OptimizedIR illumination. Vandal- resistant casing in flat design, for outdoor or indoor installation. Provides complete 360° overview in up to 20 fps with WDR and 30 fps with WDR disabled.	\$ 849.00	\$ 823.53	\$ 764.10
AXIS M3104-L	Axis	Day-night, compact mini dome with flat- faced design for indoor use. Built-in IR illumination and WDR - Forensic Capture. Fixed lens. Multiple, individually configurable H.264 and Motion JPEG streams; max HDTV 720p resolution at 30 fps. Axis' Zipstream technology for reduced	\$ 249.00	\$ 241.53	\$ 224.10
AXIS M3104-LVE	Axis	Day-night, compact mini dome in a vandal- resistant, outdoor-ready, flat-faced design. Built-in IR illumination and WDR - Forensic Capture. Fixed lens. Multiple, individually configurable H.264 and Motion JPEG streams; max HDTV 720p resolution at 30 fps. Axis' Zipstream	\$ 299.00	\$ 290.03	\$ 269.10
AXIS M3105-L	Axis	Day-night, compact mini dome with flat- faced design for indoor use. Built-in IR illumination and WDR - Forensic Capture. Fixed lens. Multiple, individually configurable H.264 and Motion JPEG streams; max HDTV 1080p resolution at 30 fps. Axis' Zipstream technology for reduced	\$ 319.00	\$ 309.43	\$ 287.10
AXIS M3105-LVE	Axis	Day-night, compact mini dome in a vandal- resistant, outdoor-ready, flat-faced design. Built-in IR illumination and WDR - Forensic Capture. Fixed lens. Multiple, individually configurable H.264 and Motion JPEG streams; max HDTV 1080p resolution at 30 fps. Axis' Zipstream	\$ 369.00	\$ 357.93	\$ 332.10
AXIS M3106-L	Axis	Day-night, compact mini dome with flat- faced design for indoor use. Built-in IR illumination and fixed lens. Multiple, individually configurable H.264 and Motion JPEG streams; max 4MP resolution at 30 fps with WDR. Axis' Zipstream technology for reduced bandwidth and storage	\$ 419.00	\$ 406.43	\$ 377.10
AXIS M3106-L MK II	Axis	Day-night, compact mini dome with flat- faced design for indoor use. Built-in IR illumination and fixed lens. Multiple, individually configurable H.264, H.265 and Motion JPEG streams, max 4MP resolution at 30 fps with WDR. Axis' Zipstream technology for reduced bandwidth and	\$ 419.00	\$ 406.43	\$ 377.10

BSO PRICING

AXIS M3106-LVE MK II	Axis	Day-night, compact mini dome in a vandal- resistant, outdoor-ready, flat-faced design. Built-in IR illumination and fixed lens Multiple, individually configurable H.264.	\$ 469.00	\$ 454.93	\$ 422.10
AXIS P3224-V MKII	Axis	Day-night fixed dome with support for WDR	\$ 419.00	\$ 406.43	\$ 377.10
AXIS P3224-LV MKII	Axis	– Forensic Capture and Lightfinder. Discreet, dust and IK08 vandal-resistant indoor casing. Varifocal 2.8-10 mm P-Iris lens, remote focus and			
AXIS P3225-V MKII	Axis	Day-night fixed dome with support for WDR	\$ 499.00	\$ 484.03	\$ 449.10
AXIS P3225-VE MKII	Axis	– Forensic Capture, Lightfinder and OptimizedIR with built-in IR illumination. Discreet, dust and IK08 vandal-resistant indoor casing. Varifocal 3-10.5 mm P-Iris lens, remote focus and	\$ 499.00	\$ 484.03	\$ 449.10
AXIS P3225-LV MKII	Axis	Day-night fixed dome with support for WDR	\$ 619.00	\$ 600.43	\$ 557.10
AXIS P3225-LVE MKII	Axis	– Forensic Capture and Lightfinder. IK10 vandal-resistant outdoor casing. Varifocal 3-	\$ 579.00	\$ 561.63	\$ 521.10
AXIS P3227-LV	Axis	Day-night fixed dome with support for WDR	\$ 699.00	\$ 678.03	\$ 629.10
AXIS P3227-LVE	Axis	– Forensic Capture, Lightfinder and OptimizedIR with built-in IR illumination. Discreet, dust and IK08 vandal-resistant indoor casing.	\$ 779.00	\$ 755.63	\$ 701.10
AXIS P3228-LV	Axis	Day-night fixed dome with support for Forensic WDR, Lightfinder and OptimizedIR with built-in IR illumination. IK10 vandal- resistant outdoor casing. Varifocal 3.5-10 mm P-Iris lens with remote zoom and focus simplifying the installation. Multiple, individually configurable H.264 and	\$ 899.00	\$ 872.03	\$ 809.10
AXIS P3228-LVE	Axis	Day-night fixed dome with support for Forensic WDR, Lightfinder and OptimizedIR with built-in IR illumination. Discreet, dust- and IK08 vandal- resistant indoor casing.	\$ 979.00	\$ 949.63	\$ 881.10
AXIS P3354 12MM	Axis	Day-night fixed dome with support for Forensic WDR, Lightfinder and OptimizedIR with built-in IR illumination. IK10 vandal- resistant outdoor casing. Varifocal 3.5-10 mm P-Iris lens with remote zoom and focus simplifying the installation. Multiple, individually configurable H.264 and	\$ 1,099.00	\$ 1,066.03	\$ 989.10
AXIS P3354 6MM	Axis	Light-sensitive, day-night fixed dome with Lightfinder in a discreet, tamper-resistant indoor casing. Varifocal 3 3-12 mm P-Iris lens, remote focus and zoom. Multiple, individually configurable H.264 and Motion JPEG streams; max HDTV 720p or 1 MP resolution at 30 fps. WDR –	\$ 599.00	\$ 581.03	\$ 539.10
AXIS P3364-V 12MM	Axis	Light-sensitive, day-night fixed dome with Lightfinder in a discreet, tamper-resistant indoor casing. Varifocal 2.5-6 mm P-Iris lens, remote focus and zoom. Multiple, individually configurable H.264 and Motion JPEG streams; max HDTV 720p or 1 MP resolution at 30 fps. WDR –	\$ 599.00	\$ 581.03	\$ 539.10
AXIS P3364-V 6MM	Axis	Light-sensitive, day-night fixed dome with Lightfinder in a discreet, vandal-resistant indoor casing. Varifocal 3.3-12 mm P-Iris lens, remote focus and zoom. Multiple, individually configurable H.264 and Motion JPEG streams; max HDTV 720p or 1 MP resolution at 30 fps. WDR –	\$ 699.00	\$ 678.03	\$ 629.10
AXIS P3364-LV 12MM	Axis	Light-sensitive, day-night fixed dome with Lightfinder in a discreet, vandal-resistant indoor casing. Built-in, automatically or manually adjustable IR illumination. Varifocal 3.3-12 mm P-Iris lens, remote focus and zoom. Multiple, individually configurable H.264 and Motion JPEG streams; max HDTV 720p	\$ 799.00	\$ 775.03	\$ 719.10
AXIS P3364-LV 6MM	Axis	Light-sensitive, day-night fixed dome in a discreet, vandal-resistant indoor casing. Built-in, automatically or manually adjustable IR illumination. Varifocal 2.5-6 mm P-Iris lens, remote focus and zoom. Multiple, individually configurable H.264 and Motion JPEG streams; max HDTV 720p	\$ 799.00	\$ 775.03	\$ 719.10
AXIS P3384-V	Axis	Day-night fixed dome with support for WDR	\$ 899.00	\$ 872.03	\$ 809.10
AXIS P3384-VE 12MM	Axis	– dynamic capture in a discreet, vandal- resistant indoor casing. Varifocal 3-9 mm P- Iris lens, remote focus and zoom. Multiple, individually	\$ 899.00	\$ 872.03	\$ 809.10
AXIS P3384-VE 6MM	Axis	Light-sensitive, day-night fixed dome with Lightfinder in a vandal-resistant, outdoor casing. Varifocal 3.3-12 mm P-Iris lens, remote focus and zoom. Multiple, individually configurable H.264 and Motion JPEG streams; max HDTV 720p or 1 MP resolution at 30 fps. WDR – dynamic.	\$ 899.00	\$ 872.03	\$ 809.10
AXIS P3364-LVE 12MM	Axis	Light-sensitive, day-night fixed dome in a vandal-resistant, outdoor casing. Built-in, automatically or manually adjustable IR illumination. Varifocal 3 3-12 mm P-Iris lens, remote focus and zoom. Multiple, individually configurable H.264 and Motion JPEG streams; max HDTV 720p	\$ 999.00	\$ 969.03	\$ 899.10
AXIS P3364-LVE 6MM	Axis	Light-sensitive, day-night fixed dome in a vandal-resistant, outdoor casing. Built-in, automatically or manually adjustable IR illumination. Varifocal 2.5-6 mm P-Iris lens, remote focus and zoom. Multiple, individually configurable H.264 and Motion JPEG streams; max HDTV 720p	\$ 999.00	\$ 969.03	\$ 899.10
AXIS P3384-VE	Axis	Day-night fixed dome with support for WDR	\$ 1,099.00	\$ 1,066.03	\$ 989.10
AXIS P3365-V	Axis	– dynamic capture in a vandal-resistant outdoor casing. Varifocal 3-9 mm P-Iris lens, remote focus and zoom. Multiple, individually	\$ 799.00	\$ 775.03	\$ 719.10
AXIS P3365-VE	Axis	Day-night fixed dome with discreet, vandal- resistant indoor casing. Varifocal 3-9 mm P- Iris lens, remote focus and zoom. Multiple, individually configurable H.264 and Motion JPEG streams; max full HDTV 1080p-2MP resolution at 30 fps. WDR – dynamic contrast Video	\$ 999.00	\$ 969.03	\$ 899.10
AXIS P3367-V	Axis	Multiple, individually configurable H.264 and Motion JPEG streams; max full HDTV 1080p - 2MP resolution at 30 fps. WDR. Video motion	\$ 999.00	\$ 969.03	\$ 899.10
AXIS P3367-VE	Axis	5MP, day-night, fixed dome with discreet, vandal-resistant indoor casing. Varifocal 3-9 mm	\$ 999.00	\$ 969.03	\$ 899.10
AXIS P3374-V	Axis	P-Iris lens, remote focus and zoom. Multiple, individually configurable H.264 and Motion JPEG streams; max 5MP resolution at 12 fps or	\$ 1,199.00	\$ 1,163.03	\$ 1,079.10
AXIS P3374-LV	Axis	5MP, day-night, fixed dome with vandal- resistant, IP66-rated outdoor casing. Varifocal			
AXIS P3375-V	Axis	Day-night fixed dome with support for WDR- Forensic Capture and Lightfinder. Discreet, IK10 vandal-resistant indoor casing.	\$ 599.00	\$ 581.03	\$ 539.10
AXIS P3375-LV	Axis	Varifocal 3 – 10 mm P-Iris lens with remote zoom and focus. Multiple, individually configurable H.264 and Motion JPEG streams. HDTV 720p	\$ 699.00	\$ 678.03	\$ 629.10
AXIS P3375-VE	Axis	Day-night fixed dome with support for WDR- Forensic Capture and Lightfinder. Discreet, IK10 vandal-resistant indoor casing.	\$ 699.00	\$ 678.03	\$ 629.10
AXIS P3375-LVE	Axis	Varifocal 3 – 10 mm P-Iris lens with remote zoom and focus. Multiple, individually configurable H.264 and Motion JPEG streams. HDTV 1080p	\$ 799.00	\$ 775.03	\$ 719.10
AXIS P3904-R MK II	Axis	Day-night fixed dome with support for WDR- Forensic Capture and Lightfinder. Discreet, IK10 vandal-resistant indoor casing. Varifocal 3	\$ 899.00	\$ 872.03	\$ 809.10
AXIS P3904-R MK II BULK 10PCS	Axis	– 10 mm P-Iris lens with remote zoom and focus. Multiple, individually configurable	\$ 999.00	\$ 969.03	\$ 899.10
AXIS P3904-R MK II BULK 50 PCS	Axis	Day-night fixed dome with support for WDR- Forensic Capture, Lightfinder and OptimizedIR with built-in IR illumination. IK10 vandal-resistant outdoor casing. Varifocal 3 – 10 mm P-Iris lens with remote zoom and focus. Multiple, individually configurable H.264	\$ 449.00	\$ 435.53	\$ 404.10
AXIS P3904-R MK II M12	Axis	720p fixed dome onboard camera with male RJ-45 network connector. Equipped with 3.6mm, F2.0 lens in ruggedized IP66-67 casing. Includes lens tool, top cover tool, allen key, and drill template.	\$ 4265.00	\$ 4,137.05	\$ 3,838.50
AXIS P3904-R MK II M12 BULK 10PCS	Axis	AXIS P3904-R MkII (M12) in bulk 10-pack. 720p fixed dome onboard camera with male RJ-45 network connector.	\$ 21,299.00	\$ 20,660.03	\$ 19,169.10
		720p fixed dome onboard camera with female M12 D-coded connector. Equipped with 3.6mm, F2.0 lens in ruggedized IP66-67 casing. Includes lens tool, top cover tool, allen key, and drill template.	\$ 449.00	\$ 435.53	\$ 404.10
		AXIS P3904-R MkII (M12) in bulk 10-pack. 720p fixed dome onboard camera with female M12 D-coded connector.	\$ 4,265.00	\$ 4,137.05	\$ 3,838.50

BSO PRICING

AXIS P3904-R MK II M12 BULK 50PCS	Axis	AXIS P3904-R MkII (M12) in bulk 50-pack. 720p fixed dome onboard camera with female M12 D-coded connector.	\$ 21,299.00	\$ 20,660.03	\$ 19,169.10
AXIS P3905-R Mk II	Axis	1080p fixed dome onboard camera with male RJ-45 network connector. Equipped with 3.6mm, F2.0 lens in ruggedized IP66-67 casing. Includes lens tool, top cover tool.	\$ 549.00	\$ 532.53	\$ 494.10
AXIS P3905-R MK II BULK 10PCS	Axis	AXIS P3905-R MkII (RJ45) in bulk 10-pack. 1080p fixed dome onboard camera with male RJ-45 network connector.	\$ 5,215.00	\$ 5,058.55	\$ 4,693.50
AXIS P3905-R MK II BULK 50 PCS	Axis	AXIS P3905-R MkII (RJ45) in bulk 50-pack. 1080p fixed dome onboard camera with male RJ-45 network connector.	\$ 25,999.00	\$ 25,219.03	\$ 23,399.10
AXIS P3905-R Mk II M12	Axis	1080p fixed dome onboard camera with female M12 D-coded connector. Equipped with 3.6mm, F2.0 lens in ruggedized IP66-67 casing. Includes lens tool, top cover tool, allen key, and drill template.	\$ 549.00	\$ 532.53	\$ 494.10
AXIS P3905-R MK II M12 BULK 10 PCS	Axis	AXIS P3905-R MkII (M12) in bulk 10-pack. 1080p fixed dome onboard camera with female M12 D-coded connector.	\$ 5,215.00	\$ 5,058.55	\$ 4,693.50
AXIS P3905-R MK II M12 BULK 50 PCS	Axis	AXIS P3905-R MkII (M12) in bulk 50-pack. 1080p fixed dome onboard camera with female M12 D-coded connector.	\$ 25,999.00	\$ 25,219.03	\$ 23,399.10
AXIS P3915-R Mk II	Axis	1080p fixed dome onboard camera with male RJ-45 network connector, and support for audio and I-O. Equipped with 3.6mm, F2.0 lens in ruggedized IP66-67 casing.	\$ 599.00	\$ 581.03	\$ 539.10
AXIS P3915-R MK II BULK 10 PCS	Axis	AXIS P3915-R MkII (RJ45) in bulk 10-pack. 1080p fixed dome onboard camera with male RJ-45 network connector, and support for audio and I-O.	\$ 5,690.00	\$ 5,519.30	\$ 5,121.00
AXIS P3915-R MK II BULK 50 PCS	Axis	AXIS P3915-R MkII (RJ45) in bulk 50-pack. 1080p fixed dome onboard camera with male RJ-45 network connector, and support for audio and I-O.	\$ 28,399.00	\$ 27,547.03	\$ 25,559.10
AXIS P3915-R Mk II M12	Axis	1080p fixed dome onboard camera with female M12 D-coded connector, and support for audio and I-O. Equipped with 3.6mm, F2.0 lens in ruggedized IP66-67 casing. Includes lens tool, top cover tool.	\$ 599.00	\$ 581.03	\$ 539.10
AXIS P3915-R MK II M12 BULK 10 PCS	Axis	AXIS P3915-R MkII (M12) in bulk 10-pack. 1080p fixed dome onboard camera with female M12 D-coded connector, and support for audio and I-O.	\$ 5,690.00	\$ 5,519.30	\$ 5,121.00
AXIS P3915-R MK II M12 BULK 50 PCS	Axis	AXIS P3915-R MkII (M12) in bulk 50-pack. 1080p fixed dome onboard camera with female M12 D-coded connector, and support for audio and I-O.	\$ 28,399.00	\$ 27,547.03	\$ 25,559.10
AXIS P3904-R	Axis	Fixed dome mobile surveillance camera with rugged design. Fixed lens. Flat, discreet and tamper-resistant casing. Multiple, individually configurable H.264 and Motion JPEG streams; max 720p resolution at 30-25 fps. Video motion detection and active	\$ 449.00	\$ 435.53	\$ 404.10
AXIS P3904-R BULK 10 PCS	Axis	AXIS P3904-R (RJ45) in 10-pack-bulk. No midspans or mounting adapters included.	\$ 4,265.00	\$ 4,137.05	\$ 3,838.50
AXIS P3904-R BULK 50 PCS	Axis	AXIS P3904-R (RJ45) in 50-pack-bulk. No midspans or mounting adapters included.	\$ 21,299.00	\$ 20,660.03	\$ 19,169.10
AXIS P3904-R M12	Axis	Fixed dome mobile surveillance camera with rugged design. Fixed lens. Flat, discreet and tamper-resistant casing. Multiple, individually configurable H.264 and Motion JPEG streams; max 720p resolution at 30-25 fps. Video motion detection and active	\$ 449.00	\$ 435.53	\$ 404.10
AXIS P3904-R M12 BULK 10 PCS	Axis	AXIS P3904-R (M12) in 10-pack-bulk. No midspans or mounting adapters included.	\$ 4,265.00	\$ 4,137.05	\$ 3,838.50
AXIS P3904-R M12 BULK 50 PCS	Axis	AXIS P3904-R (M12) in 50-pack-bulk. No midspans or mounting adapters included.	\$ 21,299.00	\$ 20,660.03	\$ 19,169.10
AXIS P3905-R	Axis	Fixed dome mobile surveillance camera with rugged design. Fixed lens. Flat, discreet and tamper-resistant casing. Multiple, individually configurable H.264 and Motion JPEG streams; max 1080p resolution at 30-25 fps. Video motion detection and active	\$ 549.00	\$ 532.53	\$ 494.10
AXIS P3905-R BULK 10 PCS	Axis	AXIS P3905-R (RJ-45) in 10-pack-bulk. No midspans or mounting adapters included.	\$ 5,215.00	\$ 5,058.55	\$ 4,693.50
AXIS P3905-R BULK 50 PCS	Axis	AXIS P3905-R (RJ-45) in 50-pack-bulk. No midspans or mounting adapters included.	\$ 25,999.00	\$ 25,219.03	\$ 23,399.10
AXIS P3905-R M12	Axis	Fixed dome mobile surveillance camera with rugged design. Fixed lens. Flat, discreet and tamper-resistant casing. Multiple, individually configurable H.264 and Motion JPEG streams; max 1080p resolution at 30-25 fps. Video motion detection and active	\$ 549.00	\$ 532.53	\$ 494.10
AXIS P3905-R M12 BULK 10 PCS	Axis	AXIS P3905-R (M12) in 10-pack-bulk. No midspans or mounting adapters included.	\$ 5,215.00	\$ 5,058.55	\$ 4,693.50
AXIS P3905-R M12 BULK 50 PCS	Axis	AXIS P3905-R (M12) in 50-pack-bulk. No midspans or mounting adapters included.	\$ 25,999.00	\$ 25,219.03	\$ 23,399.10
AXIS P3915-R	Axis	Fixed dome mobile surveillance camera with rugged design. Fixed lens. Flat, discreet and tamper-resistant casing. Multiple, individually configurable H.264 and Motion JPEG streams; max 1080p resolution at 30-25 fps. Video motion detection and active	\$ 599.00	\$ 581.03	\$ 539.10
AXIS P3915-R BULK 10 PCS	Axis	AXIS P3915-R (RJ-45) in 10-pack-bulk. No midspans or mounting adapters included.	\$ 5,690.00	\$ 5,519.30	\$ 5,121.00
AXIS P3915-R BULK 50 PCS	Axis	AXIS P3915-R (RJ-45) in 50-pack-bulk. No midspans or mounting adapters included.	\$ 28,399.00	\$ 27,547.03	\$ 25,559.10
AXIS P3915-R M12	Axis	Fixed dome mobile surveillance camera with rugged design. Fixed lens. Flat, discreet and tamper-resistant casing. Multiple, individually configurable H.264 and Motion JPEG streams; max 1080p resolution at 30-25 fps. Video motion detection and active	\$ 599.00	\$ 581.03	\$ 539.10
AXIS P3915-R M12 BULK 10 PCS	Axis	AXIS P3915-R (M12) in 10-pack-bulk. No midspans or mounting adapters included.	\$ 5,690.00	\$ 5,519.30	\$ 5,121.00
AXIS P3915-R M12 BULK 50 PCS	Axis	AXIS P3915-R (M12) in 50-pack-bulk. No midspans or mounting adapters included.	\$ 28,399.00	\$ 27,547.03	\$ 25,559.10
AXIS P3905-RE	Axis	Fixed dome mobile surveillance camera for outdoors use on buses, trams, trucks and emergency vehicles. IP69K and IK09 rated. Fixed 6 mm lens providing 55° horizontal FOV. Flat, discreet and tamper-resistant casing. Supports H.264 and Motion JPEG streams; max 1080p	\$ 549.00	\$ 532.53	\$ 494.10
AXIS P3905-RE BULK 10PCS	Axis	Fixed dome mobile surveillance camera for outdoors use on buses, trams, trucks and emergency vehicles. IP69K and IK09 rated. Fixed 6 mm lens providing 55° horizontal FOV. Flat, discreet and tamper-resistant casing. Supports H.264 and Motion JPEG streams; max 1080p	\$ 5,299.00	\$ 5,140.03	\$ 4,769.10
AXIS P3905-RE M12	Axis	Fixed dome mobile surveillance camera for outdoors use on buses, trams, trucks and emergency vehicles. IP69K and IK09 rated. Fixed 6 mm lens providing 55° horizontal FOV. Flat, discreet and tamper-resistant casing. Supports H.264 and Motion JPEG streams; max 1080p	\$ 549.00	\$ 532.53	\$ 494.10
AXIS P3905-RE M12 BULK 10PCS	Axis	Fixed dome mobile surveillance camera for outdoors use on buses, trams, trucks and emergency vehicles. IP69K and IK09 rated. Fixed 6 mm lens providing 55° horizontal FOV. Flat, discreet and tamper-resistant casing. Supports H.264 and Motion JPEG streams; max 1080p	\$ 5,299.00	\$ 5,140.03	\$ 4,769.10
AXIS Q3504-V	Axis	Day-night fixed dome with support for WDR -- Forensic Capture and Lightfinder in a discreet, dust- and IK10 vandal-resistant indoor casing. Varifocal 3-9 mm P-Iris lens with remote zoom	\$ 799.00	\$ 775.03	\$ 719.10
AXIS Q3504-VE	Axis	Day-night fixed dome with support for WDR -- Forensic Capture and Lightfinder in an IK10+ vandal-resistant outdoor casing. Varifocal 3-9 mm P-Iris lens with remote zoom and focus for	\$ 949.00	\$ 920.53	\$ 854.10
AXIS Q3505-V 9MM MkII	Axis	Day-night fixed dome with support for WDR -- Forensic Capture and Lightfinder in a discreet, dust and IK10 vandal-resistant indoor casing. Varifocal 3-9 mm P-Iris lens with remote zoom	\$ 899.00	\$ 872.03	\$ 809.10

BSO PRICING

AXIS Q3505-V 22MM MkII	Axis	Day-night fixed dome with support for WDR – Forensic Capture and Lightfinder in a discreet, dust and IK10 vandal-resistant indoor casing. Varifocal 9-22 mm P-Iris lens with remote	\$ 999.00	\$ 969.03	\$ 899.10
AXIS Q3505-VE 9MM MkII	Axis	Day-night fixed dome with support for WDR – Forensic Capture and Lightfinder in an IK10+ vandal-resistant outdoor casing. Varifocal 3-9 mm P-Iris lens with remote zoom and focus for	\$ 1,049.00	\$ 1,017.53	\$ 944.10
AXIS Q3505-SVE 9MM MkII	Axis	Day-night fixed dome in a stainless steel (marine-grade SS 316L) outdoor casing with nylon dome cover, offering high corrosion resistance and IK10+ (50 joules) vandal resistance. Support for WDR – Forensic Capture and Lightfinder. Varifocal 3-9 mm P-Iris lens with remote zoom	\$ 1,349.00	\$ 1,308.53	\$ 1,214.10
AXIS Q3505-VE 22MM MkII	Axis	Day-night fixed dome with support for WDR – Forensic Capture and Lightfinder in an IK10+ vandal-resistant outdoor casing. Varifocal 9-22 mm P-Iris lens with remote zoom and focus for	\$ 1,149.00	\$ 1,114.53	\$ 1,034.10
AXIS Q3505-SVE 22MM MkII	Axis	Day-night fixed dome in a stainless steel (marine-grade SS 316L) outdoor casing with nylon dome cover, offering high corrosion resistance and IK10+ (50 joules) vandal resistance. Support for WDR – Forensic Capture and Lightfinder. Varifocal 9-22 mm P-Iris lens with remote	\$ 1,449.00	\$ 1,405.53	\$ 1,304.10
AXIS Q3515-LV 9MM	Axis	Day-night fixed dome with support for Forensic WDR, Lightfinder and OptimizedIR illumination. Discreet, dust and IK10 vandal-resistant indoor casing. Varifocal 3-9 mm P-Iris lens with remote zoom and focus for installation or monitoring. Multiple, individually configurable H.264	\$ 849.00	\$ 823.53	\$ 764.10
AXIS Q3515-LV 22MM	Axis	Day-night fixed dome with support for Forensic WDR, Lightfinder and OptimizedIR illumination. Discreet, dust and IK10 vandal-resistant indoor casing. Varifocal 9-22 mm P-Iris lens with remote zoom and focus for installation or monitoring. Multiple, individually configurable H.264	\$ 899.00	\$ 872.03	\$ 809.10
AXIS Q3515-LVE 9MM	Axis	Day-night fixed dome with support for Forensic WDR, Lightfinder and OptimizedIR illumination. IK10+ vandal-resistant outdoor casing. Varifocal 3-9 mm P-Iris lens with remote zoom and focus for installation or monitoring. Multiple, individually configurable H.264 and Motion	\$ 999.00	\$ 969.03	\$ 899.10
AXIS Q3515-LVE 22MM	Axis	Day-night fixed dome with support for Forensic WDR, Lightfinder and OptimizedIR illumination. IK10+ vandal-resistant outdoor casing. Varifocal 9-22 mm P-Iris lens with remote zoom and focus for installation or monitoring. Multiple, individually configurable H.264 and Motion	\$ 1,049.00	\$ 1,017.53	\$ 944.10
AXIS Q3517-LV	Axis	Day-night fixed dome with support for Forensic WDR, Lightfinder and OptimizedIR with built-in IR illumination. Discreet, dust and IK10 vandal-resistant indoor casing	\$ 1,099.00	\$ 1,066.03	\$ 989.10
AXIS Q3517-LVE	Axis	Day-night fixed dome with support for Forensic WDR, Lightfinder and OptimizedIR with built-in IR illumination. IK10+ vandal-resistant outdoor casing. Varifocal 4.3 – 8.6 mm P-Iris lens with remote zoom and focus for installation or monitoring. Multiple, individually configurable H.264	\$ 1,249.00	\$ 1,211.53	\$ 1,124.10
AXIS Q3615-VE	Axis	Day-night fixed dome with 1-2" sensor, providing WDR – Forensic Capture and Lightfinder for demanding light conditions. IK10 vandal-resistant outdoor casing	\$ 1,349.00	\$ 1,308.53	\$ 1,214.10
AXIS Q3617-VE	Axis	Day-night fixed dome with 1-2" sensor, providing WDR – Forensic Capture and Lightfinder for demanding light conditions. IK10 vandal-resistant outdoor casing	\$ 1,549.00	\$ 1,502.53	\$ 1,394.10
AXIS P3707-PE	Axis	Flexible multisensor fixed camera with four 1080p sensors. The lenses can be adjusted to provide a 108° to 54° horizontal field of view for either a wide, panoramic view, or detailed, zoomed-in views. The lenses can be rotated to support vertically oriented scenes in Axis' Corridor	\$ 1,199.00	\$ 1,163.03	\$ 1,079.10
AXIS Q3708-PVE	Axis	180° multi-sensor, day-night fixed dome in an IK10 vandal-resistant outdoor casing. Fixed focal, multi-megapixel lenses, focused from factory. 3 x QHD resolution, up to 15MP total in 4:3 format. WDR Forensic Capture, Zipstream and one single IP address. Operation in wide	\$ 1,999.00	\$ 1,939.03	\$ 1,799.10
AXIS Q3709-PVE	Axis	Multi-sensor, day-night fixed dome in an IK10 vandal-resistant outdoor casing. Fixed focal, multi-megapixel lenses, focused from factory. Multiple, individually configurable	\$ 2,399.00	\$ 2,327.03	\$ 2,159.10
AXIS Q8414-LVS METAL	Axis	AXIS Q8414-LVS Network Camera Metal is a brushed stainless steel indoor corner camera with an anti-grip-anti-ligature design to prevent self-harm. Ideal for correctional facilities and psychiatric wards. It supports IK10+ 50 joules impact rating. It is IP66- and NEMA 4X-rated for	\$ 1,299.00	\$ 1,260.03	\$ 1,169.10
AXIS Q8414-LVS WHITE	Axis	AXIS Q8414-LVS Network Camera White is a powder coated stainless steel indoor corner camera with an anti-grip-anti-ligature design to prevent self-harm. Ideal for correctional facilities and psychiatric wards. It supports IK10+ 50 joules impact rating. It is IP66- and NEMA 4X-	\$ 1,299.00	\$ 1,260.03	\$ 1,169.10
AXIS Q8641-E 35MM 30FPS 24V	Axis	High accuracy outdoor PT positioning thermal camera. 384x288 resolution, 30 fps and 35 mm lens with 10.5° angle of view. It supports Electronic Image Stabilization, Zipstream, ONVIF, H.264 and local storage. It includes Video motion detection, shock detection and support for	\$ 5,799.00	\$ 5,625.03	\$ 5,219.10
AXIS Q8642-E 60MM 30FPS 24V	Axis	High accuracy outdoor PT positioning thermal camera. 640x480 resolution, 30 fps and 60 mm lens with 10° angle of view. It supports Electronic Image Stabilization, Zipstream, ONVIF, H.264 and local storage. It includes Video motion detection, shock detection and support for	\$ 9,499.00	\$ 9,214.03	\$ 8,549.10
AXIS Q8685-E 24V AC-DC	Axis	High accuracy outdoor PTZ positioning camera. HDTV 1080p video, 30x optical zoom, focus recall, extreme light sensitivity and Axis Zipstream. Responsive absolute positioning with high-speed and ultra-smooth pan and tilt capabilities. Integrated long-life silicone wiper for	\$ 3,599.00	\$ 3,491.03	\$ 3,239.10
AXIS Q8685-LE 24V AC-DC	Axis	High accuracy outdoor PTZ positioning camera with IR illuminators. HDTV 1080p video, 30x optical zoom, built-in IR pass filter for sharper images in mixed lighting conditions. IR range up to 500m. Integrated long-life silicone wiper for remote maintenance, and integrated SFP slot	\$ 5,199.00	\$ 5,043.03	\$ 4,679.10
AXIS Q8741-E 35MM 30 FPS 24V	Axis	High accuracy outdoor PTZ positioning bispectral camera. Thermal sensor features a 384x288 resolution, 30 fps and 35 mm lens with 10.5° angle of view. Visual sensor have HDTV 1080p video resolution, 30x optical zoom, focus recall and are extremely light sensitive. Integrated	\$ 9,999.00	\$ 9,699.03	\$ 8,999.10
AXIS Q8741-LE 35MM 30 FPS 24V	Axis	High accuracy outdoor PTZ positioning bispectral camera with IR illuminators. Thermal sensor features a 384x288 resolution, 30 fps and 35 mm lens with 10.5° angle of view. Visual sensor have HDTV 1080p video resolution, 30x optical zoom, built-in IR pass filter for sharper	\$ 11,599.00	\$ 11,251.03	\$ 10,439.10
AXIS Q8742-E ZOOM 30 FPS 24V	Axis	High accuracy outdoor PTZ positioning Bispectral camera. Thermal sensor features a 640x480 resolution, 30 fps and 35-105 mm thermal zoom lens. Visual sensor have HDTV 1080p video resolution, 30x optical zoom, focus recall and are extremely light sensitive. Integrated long-	\$ 21,999.00	\$ 21,339.03	\$ 19,799.10
AXIS Q8742-E 35MM 30 FPS 24V	Axis	High accuracy outdoor PTZ positioning Bispectral camera. Thermal sensor features a 640x480 resolution, 30 fps and 35 mm lens with 17° angle of view. Visual sensor have HDTV 1080p video resolution, 30x optical zoom, focus recall and are extremely light sensitive. Integrated	\$ 12,999.00	\$ 12,609.03	\$ 11,699.10
AXIS Q8742-LE 35MM 30 FPS 24V	Axis	High accuracy outdoor PTZ positioning bispectral camera with IR illuminators. Thermal sensor features a 640x480 resolution, 30 fps and 35 mm lens with 17° angle of view. Visual sensor have HDTV 1080p video resolution, 30x optical zoom, built-in IR pass filter for sharper images	\$ 14,599.00	\$ 14,161.03	\$ 13,139.10
AXIS Q8742-LE ZOOM 30 FPS 24V	Axis	High accuracy outdoor PTZ positioning bispectral camera with IR illuminators. Thermal sensor features a 640x480 resolution, 30 fps and 35-105 mm thermal zoom lens. Visual sensor have HDTV 1080p video resolution, 30x optical zoom, built-in IR pass filter for sharper images	\$ 23,599.00	\$ 22,891.03	\$ 21,239.10
AXIS M5013	Axis	Ceiling-mount mini PTZ dome camera with SVGA resolution and 3x digital zoom. 800x600 @ 30fps in H.264 and Motion JPEG. IP51 protection against dust and water.	\$ 449.00	\$ 435.53	\$ 404.10
AXIS M5013-V	Axis	Vandal resistant IP66- and IK10-rated. Hard ceiling-mount PTZ dome camera with SVGA resolution and 3x digital zoom. 800x600 @ 30fps in H.264 and Motion JPEG. Only PoE, midspan not included.	\$ 549.00	\$ 532.53	\$ 494.10
AXIS M5014	Axis	Ceiling-mount mini PTZ dome camera with HDTV 720p resolution, 16:9 format and 3x digital zoom. 1280x720 @ 30fps in H.264 and Motion JPEG. IP51 protection against dust and water. Only PoE, midspan not included. Hard and soft ceiling mounting brackets	\$ 499.00	\$ 484.03	\$ 449.10
AXIS M5014-V	Axis	Vandal resistant IP66- and IK10-rated. Hard ceiling-mount PTZ dome camera with HDTV 720p resolution and 3x digital zoom. 1280x720 @ 30fps in H.264 and Motion JPEG. Only PoE, midspan not included.	\$ 599.00	\$ 581.03	\$ 539.10
AXIS M5054	Axis	Ceiling-mount mini PTZ dome camera with 5x Optical zoom and autofocus. HDTV 720p (1280x720) 25-30fps in H.264 with Zipstream and Motion JPEG. IP51 protection against dust and water. Basic analytics are included. Only PoE, midspan not included. Surface ceiling mounting	\$ 499.00	\$ 484.03	\$ 449.10
AXIS Q6125-LE 60HZ	Axis	Top of the line PTZ with IR, HDTV 1080 and 30x optical zoom, H264-265 with Zipstream and Motion JPEG. IP66 for both indoor and outdoor use. WDR. Perfect image quality in all directions without distortion. WDR, EIS, Speed dry. Includes Advanced gate keeper analytics. With its	\$ 2,999.00	\$ 2,909.03	\$ 2,699.10
AXIS M5065 US	Axis	Ceiling-mount mini PTZ dome camera with 5x Optical zoom and autofocus. HDTV 1080p (1920x1080) 30fps in H.264 with Zipstream and Motion JPEG. IP51 protection against dust and water. Basic analytics are included. Only PoE, midspan not included. Surface ceiling mounting	\$ 599.00	\$ 581.03	\$ 539.10
AXIS M5525-E 60HZ	Axis	Discreet PTZ with HDTV 1080p, 1920x1080, 10x optical zoom, automatic day-night and autofocus. Continues 360° pan. WDR- Forensic Capture, IP66, PoE and 24V. 30fps in H.264 and Motion JPEG, Zipstream, Scene profiles, two-way audio, 4 I/O. Surface mount or Axis PTZ	\$ 999.00	\$ 969.03	\$ 899.10
AXIS P5414-E 60HZ	Axis	Intelligent Direct Drive PTZ camera with HDTV 720p, day-night and 18x zoom, designed for mounting on a wall or building. No extra bracket are needed, build in junction box. Audio In-Out, full size SD card, 24 V DC, 4 configurable I-Os and Ethernet connector with PoE. Repaintable	\$ 1,599.00	\$ 1,551.03	\$ 1,439.10
AXIS P5415-E 60HZ	Axis	Intelligent Direct Drive PTZ camera with HDTV 1080p, day-night and 18x zoom, designed for mounting on a wall or building. No extra bracket are needed, build in junction box. Audio In-Out, full size SD card, 24 V DC, 4 configurable I-Os and Ethernet connector with PoE. Repaintable	\$ 1,999.00	\$ 1,939.03	\$ 1,799.10

BSO PRICING

AXIS Q8665-E 24V AC	Axis	High speed and precision PT-head design PTZ camera with integrated wiper. HDTV 1080p resolution and 18x optical zoom. Pan speed: 0.02°/s to 100°/s, tilt speed: 0.02°/s to 40°/s	\$ 4,999.00	\$	4,849.03	\$	4,499.10
AXIS Q8665-E 120V AC	Axis	High speed and precision PT-head design PTZ camera with integrated wiper. HDTV 1080p resolution and 18x optical zoom. Pan speed: 0.02°/s to 100°/s, tilt speed: 0.02°/s to 40°/s.	\$ 4,999.00	\$	4,849.03	\$	4,499.10
AXIS Q8665-LE 24V AC	Axis	High precision PT-head design PTZ camera with integrated wiper and IR illuminators enabling a viewing range in darkness up to 150m. HDTV 1080p resolution and 18x optical zoom. Pan speed: 0.02°/s to 40°/s, tilt speed: 0.02°/s to 30°/s.	\$ 5,999.00	\$	5,819.03	\$	5,399.10
AXIS Q8665-LE 120V AC	Axis	High precision PT-head design PTZ camera with integrated wiper and IR illuminators enabling a viewing range in darkness up to 150m. HDTV 1080p resolution and 18x optical zoom. Pan speed: 0.02°/s to 40°/s, tilt speed: 0.02°/s to 30°/s.	\$ 6,499.00	\$	6,304.03	\$	5,849.10
AXIS P5514 60HZ	Axis	Compact PTZ camera, 360° pan with auto- flip, HDTV camera including 12x optical zoom, auto-iris, automatic day-night, and autofocus zoom lens. Up to 720P (1280x720) resolution at 60 fps frame rate.	\$ 999.00	\$	969.03	\$	899.10
AXIS P5514-E 60HZ	Axis	Compact outdoor PTZ camera, 360° pan with auto- flip, HDTV camera including 12x optical zoom, auto-iris, automatic day-night, and autofocus zoom lens. Up to 720P (1280x720) resolution at 60 fps frame rate. Simultaneous H.264 and Motion JPEG, standard IEEE 802.3af	\$ 1,199.00	\$	1,163.03	\$	1,079.10
AXIS P5515 60HZ	Axis	Compact PTZ camera, 360° pan with auto- flip, HDTV camera including 12x optical zoom, auto-iris, automatic day-night, and autofocus zoom lens. Up to 1080P (1920x1080) resolution at 30 fps frame rate. Simultaneous H.264 and Motion JPEG, standard IEEE 802.3af PoE (midspan)	\$ 1,199.00	\$	1,163.03	\$	1,079.10
AXIS P5515-E 60HZ	Axis	Compact outdoor PTZ camera, 360° pan with auto flip, HDTV camera including 12x optical zoom, auto-iris, automatic day-night, and autofocus zoom lens. Up to 1080P (1920x1080) resolution at 30 fps frame rate. Simultaneous H.264 and Motion JPEG, standard IEEE	\$ 1,399.00	\$	1,357.03	\$	1,259.10
AXIS P5624-E MK II 60HZ	Axis	PTZ camera with continues 360° pan for both indoor and outdoor with 23x optical zoom. HDTV 720p @ 30fps (1280x720) in H.264, Motion JPEG and Axis Zipstream and Focus Recall, Day & Night, IP66 and NEMA 4X classification. Advanced Gatekeeper, full-size SD-card slot,	\$ 1,599.00	\$	1,551.03	\$	1,439.10
AXIS P5635-E MK II 60HZ	Axis	PTZ camera with continues 360° pan for both indoor and outdoor with 30x optical zoom Autofocus and Focus Recall. HDTV 1080p @ 30fps (1920x1080) in H.264, Motion JPEG and Axis Zipstream. Two-way audio, 4xI-O, 24V and PoE, Day & Night, IP66 and NEMA 4X classification.	\$ 1,999.00	\$	1,939.03	\$	1,799.10
AXIS Q6000-E 60HZ MK II	Axis	Outdoor-ready 360° situational awareness camera, comprising 4x2MP sensors @ 30fps in H.264 Zipstream and Motion JPEG. Tilttable sensors with exchangeable lenses. Designed to be integrated with any AXIS Q60-E series camera for large area coverage and simultaneous	\$ 1,599.00	\$	1,551.03	\$	1,439.10
AXIS Q6052 60HZ	Axis	IP52, PTZ dome camera with 36x optical zoom. Lightfinder, Focus recall, Zipstream, WDR, EIS. Auto day-night functionality; min. illumination down to 0.15 lux in color and	\$ 2,099.00	\$	2,036.03	\$	1,889.10
AXIS Q6052-E 60HZ	Axis	Outdoor-ready, IP66, IK10 and NEMA 4X classification. PTZ dome camera with 36x optical zoom. Arctic Temperature Control enables operation and start up from -50 °C to +50 °C (-58 °F to 122 °F). Lightfinder, Focus recall, Zipstream, WDR, EIS. Auto day-night functionality;	\$ 2,599.00	\$	2,521.03	\$	2,339.10
AXIS Q6054 Mk II 60HZ	Axis	HDTV 720p compliant, high-speed PTZ dome camera with 30x optical zoom for indoor use. HDTV 720p @ 30 fps (1280x720) in H.264 and Motion JPEG, Day & Night, IP52, Continuous 360° rotation and 220° tilt with E-flip, Lightfinder, Focus recall, Zipstream, WDR, EIS. Automatic	\$ 2,349.00	\$	2,278.53	\$	2,114.10
AXIS Q6054-E Mk II 60HZ	Axis	HDTV 720p compliant, outdoor-ready, high- speed PTZ dome camera with 30x optical zoom. HDTV 720p @ 30fps (1280x720) in H.264 and Motion JPEG, Day & Night, IP66, IK10 and NEMA 4X classification. Continuous 360° rotation and 220° tilt with E- flip, Lightfinder,	\$ 2,799.00	\$	2,715.03	\$	2,519.10
AXIS Q6055 60HZ	Axis	HDTV 1080p compliant, high-speed PTZ dome camera with 32x optical zoom for indoor use. HDTV 1080p (1920x1080)@30 fps, 720P@60fps. Continuous 360° rotation and 220° tilt with E-flip, Day & Night, IP52, Zipstream, Shock detection, autotracking, tour recording	\$ 2,549.00	\$	2,472.53	\$	2,294.10
AXIS Q6055-E 60HZ	Axis	Top performance HDTV 1080p compliant, outdoor-ready, IP66, IK10 and NEMA 4X- rated PTZ dome camera with 32x optical zoom and Zipstream. Arctic Temperature Control enables operation and start up from	\$ 3,099.00	\$	3,006.03	\$	2,789.10
AXIS Q6055-C 60HZ	Axis	Actively cooled, outdoor-ready high-speed PTZ dome camera with 32x optical zoom. IP66-, MIL-, IK10 and NEMA 4X-rated. Temperature range -20 °C to +75 °C (-58 °F to 122 °F). Lightfinder, Focus recall, Zipstream, WDR, EIS. Auto day-night functionality.	\$ 4,099.00	\$	3,976.03	\$	3,689.10
AXIS Q6055-S 60HZ	Axis	Stainless steel, (SS-316L) pressurized (5psi) Top performance HDTV 1080p compliant, outdoor-ready, IP66, IK10 and NEMA 4X- rated PTZ dome camera with 32x optical zoom. Auto day-night functionality.	\$ 4,499.00	\$	4,364.03	\$	4,049.10
AXIS Q6114-E 60HZ	Axis	Lightfinder HDTV PTZ for outdoor as well as indoor use. HDTV 720p resolution in 60fps with 30x zoom and top performance. Perfect image quality in all directions, without distortion. 130db WDR, EIS, automatic defog, Advanced gate keeper. With its compact size and repaintable	\$ 2,699.00	\$	2,618.03	\$	2,429.10
AXIS Q6124-E 60HZ	Axis	Lightfinder HDTV PTZ for outdoor as well as indoor use. HDTV 720p resolution in 60fps with 30x zoom and top performance. Perfect image quality in all directions, without distortion. 130db WDR, EIS, automatic defog, Advanced gate keeper. With its compact size and repaintable	\$ 2,699.00	\$	2,618.03	\$	2,429.10
AXIS Q6115-E 60HZ	Axis	Top of the line PTZ with HDTV PTZ for outdoor as well as indoor use. HDTV 1080p resolution in 60fps with 30x zoom and top performance. Perfect image quality in all directions without distortion. 115dbWDR, EIS, automatic defog, Advanced gate keeper. With its compact size and	\$ 2,999.00	\$	2,909.03	\$	2,699.10
AXIS Q6128-E 60HZ	Axis	Compact, top performance 4K Comparable with SMPTE 2036 3840x2160 resolution in 30fps, (8MP). With 12x optical zoom for outdoor as well as indoor use. Day-night, Automatic defog, DNR 2D-3D and EIS. IP66, Active gatekeeper, tour recording and autotracking. Perfect image	\$ 3,199.00	\$	3,103.03	\$	2,879.10
AXIS Q6155-E 60HZ	Axis	Compact top performance HDTV PTZ for outdoor and indoor use with unique Laser Focus giving perfect focus. HDTV 1080p resolution in 30fps, perfect image quality in all directions without distortion due to Axis' Sharpdome technology. Repaintable surface, will easily blend into	\$ 3,199.00	\$	3,103.03	\$	2,879.10
AXIS V5914 60HZ	Axis	Generic PTZ camera with 30x zoom, autofocus and HDTV 720p resolution at 60-fps for live streaming of video and audio. "Video conference" design, smooth pan and tilt, WDR, EIS, HDMI, 3G-SDI, XLR-3 for	\$ 1,999.00	\$	1,939.03	\$	1,799.10
AXIS V5915 60HZ	Axis	Generic PTZ camera with 30x zoom, autofocus and HDTV 1080p resolution at 60-fps for live streaming of video and audio. "Video conference" design, smooth pan and tilt, WDR, EIS, HDMI, 3G-SDI, XLR-3 for	\$ 2,599.00	\$	2,521.03	\$	2,339.10
CANON SUNSHADE COVER SC640-VB	Axis	Sunshade cover for VB-H651VE-VE outdoor Domes. Includes securing bolts for easy	\$ 84.00	\$	81.48	\$	75.60
CANON SMOKED DOME UNIT DU10-S-VB	Axis	Smoked dome cover for VB-R1xVE & VB-R1x PTZ Domes	\$ 81.00	\$	78.57	\$	72.90
CANON SMOKED DOME UNIT DU640-S-VB	Axis	Smoked dome cover for VB-H651VE-V & VB-M64xVE-V domes	\$ 44.00	\$	42.68	\$	39.60
CANON PENDANT MOUNTING KIT PC30-VB	Axis	Indoor pendant mounting cap for VB- S30D-S31D-S80xD mini-domes. Comprising of 1.5inch NPSM threaded pipe	\$ 71.00	\$	68.87	\$	63.90
CANON WALL MOUNTING KIT WM10-VB	Axis	Wall mount bracket for VB-R1xVE outdoor PTZ Domes. Consisting of heavy duty metal hinged cable box, right angle extender and PA10-15-VE bayonet camera fitting - 215mm	\$ 456.00	\$	442.32	\$	410.40
CANON PLEN REC MOUNTKIT SR640-P-VB	Axis	Indoor recessed ceiling mount kit for VB- H651V-M64xV domes. Comprising of in-ceiling cage and cover -	\$ 350.00	\$	339.50	\$	315.00
CANON HEATER UNIT HU641-VB	Axis	Optional heater element for VB- H651VE-M641VE outdoor Domes. Requires 24V AC power	\$ 128.00	\$	124.16	\$	115.20
CANON PLE REC MOUNT KIT SR30-P-VB	Axis	Indoor plenum recessed ceiling mount kit for VB-S30D-S31D-S80xD mini-domes. Comprising of fire resistant in-ceiling cage	\$ 121.00	\$	117.37	\$	108.90
CANON CEILIN MOUNT COV S SS40-S-VB	Axis	Indoor surface mount ceiling cover (Silver) for VB-H43-M42 PTZ's Comprising of a metal mounting plate and	\$ 62.00	\$	60.14	\$	55.80
CANON CEILING MOUNTING KIT CM10-VB	Axis	Ceiling mount Back Box for VB-R1xVE outdoor PTZ Domes. Consisting of heavy duty metal hinged cable box and PA10-15- VE bayonet camera fitting - 342mm drop	\$ 367.00	\$	355.99	\$	330.30
CANON RECESSED MOUNT KIT SR600-VB	Axis	Indoor recessed ceiling mount kit for VB-H630VE-D & VB-M620VE-D domes.	\$ 81.00	\$	78.57	\$	72.90
CANON 1.5 IN PIPE ADPT PA10-15-VB	Axis	1.5inch Pipe Adaptor for VB-R1xVE outdoor PTZ Domes with standard NPSM screw thread and bayonet camera fitting - 100mm long.	\$ 86.00	\$	83.42	\$	77.40

BSO PRICING

CANON PLEN REC MOUNT KIT SR11-P-VB	Axis	Indoor plenum recessed ceiling mount kit for VB-R13-R11 indoor PTZ Domes. Comprising of fire resistant in-ceiling cage	\$ 538.00	\$ 521.86	\$ 484.20
CANON REC MOUNT KIT SR640-S-VB	Axis	Indoor recessed ceiling mount kit for VB- H651V-M64xV domes Comprising of in-ceiling cage and cover -	\$ 276.00	\$ 267.72	\$ 248.40
CANON CONDUIT BOX CB740-VB	Axis	Conduit box for VB-H76x-H751LE-M74x outdoor bullets.	\$ 118.00	\$ 114.46	\$ 106.20
CANON PENDANT MOUNTING KIT PC640-VB	Axis	Indoor pendant mounting cap for VB-R13-11 indoor PTZ Domes, VB-H65x-M64x domes, and VB-H76x-H751LE-M74x bullets. Comprising of 1.5inch NPSM threaded pipe adaptor - cover - Titanium White.	\$ 89.00	\$ 86.33	\$ 80.10
CANON CONDUIT ADAPTER CA640-VB	Axis	Conduit adaptor for VB-M64xVE outdoor Domes.	\$ 103.00	\$ 99.91	\$ 92.70
CANON REC MOUNT KIT SR11-S- VB	Axis	Indoor recessed ceiling mount kit for VB- R13-R11 indoor PTZ Domes. Comprising of mounting template, in-ceiling	\$ 328.00	\$ 318.16	\$ 295.20
CANON JUNCT BOX MOUNT KIT PS600-VB	Axis	Indoor junction box mounting plate for VB-H630VE-D & VB-M620VE-D domes.	\$ 34.00	\$ 32.98	\$ 30.60
CANON CEILIN MOUNT COV B SS40-B-VB	Axis	Indoor surface mount ceiling cover (Black) for VB-H43B-M42B PTZ's. Comprising of a metal mounting plate and	\$ 62.00	\$ 60.14	\$ 55.80
CANON HEATER UNIT HU600-VB	Axis	Optional heater element for VB- H630VE-M620VE outdoor Domes. Requires 24V AC power.	\$ 143.00	\$ 138.71	\$ 128.70
CANON INDOOR DOME HOUSING DR41-C-VB	Axis	Indoor recessed ceiling mount kit for VB- H43(-B) & VB-M42(-B) PTZ's. Comprising of in-ceiling cage and Clear	\$ 172.00	\$ 166.84	\$ 154.80
CANON INDOOR DOME HOUSING DR41-S-VB	Axis	Indoor recessed ceiling mount kit for VB- H43(-B) & VB-M42(-B) PTZ's. Comprising of in-ceiling cage and Smoked	\$ 172.00	\$ 166.84	\$ 154.80
CANON PENDANT MOUNTING KIT PC600-VB	Axis	Indoor pendant mounting cap for VB- H43(-B), VB-M42(-B) PTZ's, VB-H630VE-D & VB-M620VE-D domes.	\$ 101.00	\$ 97.97	\$ 90.90
CANON SURFACE MOUNT SPACER SS30-VB	Axis	Indoor surface mount wall-ceiling spacer for VB-S30D-S31D-S80xD mini-domes.	\$ 42.00	\$ 40.74	\$ 37.80
CANON MOUNT KIT JUNCT BOX PS30-VB	Axis	Indoor junction box mounting plate for VB-S30D-S31D-S80xD mini-domes.	\$ 42.00	\$ 40.74	\$ 37.80
CANON A-BK3S(OW)	Axis	Pole Mount Adapter and 59" length Non- Tool Stainless Clamp (Minimum Pole Diameter 4")	\$ 122.00	\$ 118.34	\$ 109.80
CANON A-SWD5VCHB	Axis	A-SWD5VC with Heater & Blower	\$ 349.00	\$ 338.53	\$ 314.10
CANON A-SWD5ZWB600	Axis	Wall bracket kit for VB-M641, VB-M640, VB- H630, VB-H610, VB-M620. and VB-M600	\$ 248.00	\$ 240.56	\$ 223.20
CANON A-SWD5WB3	Axis	Wall bracket for VB-H43, VB-H41, VB-M42, VB-M40, VB-S30D, VB-S31D, VB-S800D, VB-S805D	\$ 104.00	\$ 100.88	\$ 93.60
CANON A-ODW7C12S(OW)	Axis	A-ODW7C12(OW) with sunshield	\$ 618.00	\$ 599.46	\$ 556.20
CANON A-ODW7T12(OW)	Axis	Wall mount 7" tinted vandal dome 12VDC with heater & blower (0.126" thickness polycarbonate capsule, IP66 or IPX4 selectable) for VB-H43, VB-H41, VB-M42,	\$ 468.00	\$ 453.96	\$ 421.20
CANON A-CA15G	Axis	Ceiling mount adapter	\$ 36.00	\$ 34.92	\$ 32.40
CANON A-SY15	Axis	Sunshield	\$ 43.00	\$ 41.71	\$ 38.70
CANON A-SWD5ZWB	Axis	Wall bracket for A-SWD5V & A-SWD5Z	\$ 205.00	\$ 198.85	\$ 184.50
CANON A-CM3	Axis	Corner Mount Adapter	\$ 104.00	\$ 100.88	\$ 93.60
CANON A-VC50BRK	Axis	Adapter bracket for VC-C50iR	\$ 31.00	\$ 30.07	\$ 27.90
CANON A-ODW5C12S(OW)	Axis	A-ODW5C12(OW) with sunshield	\$ 511.00	\$ 495.67	\$ 459.90
CANON A-SWD5ZC	Axis	Tough Dome Lite. Vandal surface mount dome 5" clear for VB-H43, VB-H41, VB-M42, VB-M40, VB-C60, VB-C300, VB-C500D, VB-C50iR, and VC-	\$ 205.00	\$ 198.85	\$ 184.50
CANON A-BK4	Axis	Pole Mount Adapter and Stainless U-Bolt for 1 1/2" NPT (2x) (Pole Diameter 1.5" - 2.0")	\$ 102.00	\$ 98.94	\$ 91.80
CANON A-ODW5C12(OW)	Axis	Wall mount 6" clear dome 12VDC with heater & blower (IP66 or IPX4 selectable) for VB-M50, VB-H43, VB-H41, VB-M42, VB-M40, VB-C60, VB-C300,	\$ 406.00	\$ 393.82	\$ 365.40
CANON A-SWD5ZWB-2	Axis	Attachment Plate for A-SWD5ZWB (Required if installing VB-M641, VB-M640, VB-H630, VB-H610, VB-M620, and VB-M600)	\$ 56.00	\$ 54.32	\$ 50.40
CANON A-ODW5T(OW)	Axis	Wall mount 6" tinted dome 24VAC with heater & blower (IP66 or IPX4 selectable) for VB-M50, VB-H43, VB-H41, VB-M42, VB- M40, VB-C60, VB-C300, VB-C500D, VB-	\$ 406.00	\$ 393.82	\$ 365.40
CANON A-ODW5TS(OW)	Axis	A-ODW5T(OW) with sunshield	\$ 511.00	\$ 495.67	\$ 459.90
CANON A-ODW5T12S(OW)	Axis	A-ODW5T12(OW) with sunshield	\$ 511.00	\$ 495.67	\$ 459.90
CANON A-H24	Axis	Additional Heater for A-ODW	\$ 32.00	\$ 31.04	\$ 28.80
CANON A-OH15FBHSET-S(OW)	Axis	Outdoor camera housing with heater & blower and Wall bracket in Stainless for VB- H730F, VB-H710F, VB-M720F, VB-M700F, and VB-C50FSi	\$ 287.00	\$ 278.39	\$ 258.30
CANON A-RCP5C	Axis	Replacement capsule, 5" Clear (for A-ODW5 - A-ID5 - A-SWD5)	\$ 97.00	\$ 94.09	\$ 87.30
CANON A-ODW5C(OW)	Axis	Wall mount 6" clear dome 24VAC with heater & blower (IP66 or IPX4 selectable) for VB-M50, VB-H43, VB-H41, VB-M42, VB- M40, VB-C60, VB-C300, VB-C500D, VB-	\$ 406.00	\$ 393.82	\$ 365.40
CANON A-RCP7C	Axis	Replacement capsule, 7" Clear (for A-ODW7 - A-ID7)	\$ 102.00	\$ 98.94	\$ 91.80

BSO PRICING

CANON A-CM100NPT	Axis	Ceiling mount bracket for 1 1-2" NPT. Steel construction with powder coat finish	\$ 101.00	\$ 97.97	\$ 90.90
CANON A-SWD5ZT	Axis	Tough Dome Lite. Vandal surface mount dome 5" tinted for VB-H43, VB-H41, VB-M42, VB-M40, VB-C60, VB-C300, VB-C500D, VB-C50iR, and VC-	\$ 205.00	\$ 198.85	\$ 184.50
CANON A-RCP5VT	Axis	Replacement capsule, 5" Tinted (for A-SWD5V - A-SWD5Z)	\$ 97.00	\$ 94.09	\$ 87.30
CANON A-BK3(OW)	Axis	Pole Mount Adapter and 59" length Non- Tool Aluminum Clamp (Minimum Pole Diameter 4")	\$ 75.00	\$ 72.75	\$ 67.50
CANON A-SWD5BH2	Axis	Blower & Heater for A-SWD5, A-SWD5Z, A-SWD5V	\$ 90.00	\$ 87.30	\$ 81.00
CANON A-RCP5VC	Axis	Replacement capsule, 5" Clear (for A-SWD5V - A-SWD5Z)	\$ 97.00	\$ 94.09	\$ 87.30
CANON A-ODW5CS(OW)	Axis	A-ODW5C(OW) with sunshield	\$ 511.00	\$ 495.67	\$ 459.90
CANON A-CP100NPT	Axis	Coupling for dome housing for 1 1-2" NPT. Steel construction with powder coat finish	\$ 64.00	\$ 62.08	\$ 57.60
CANON A-RCP5T	Axis	Replacement capsule, 5" Tinted (for A-ODW5 - A-ID5 - A-SWD5)	\$ 95.00	\$ 92.15	\$ 85.50
CANON A-ID7TF	Axis	Indoor tinted recessed 7" dome for VB-H43, VB-H41, VB-M42, VB-M40, VB-C60, VB-C300, VB-C500D, VB-C50FSi, VB-C50iR w-VB-EX50, and VC-C50iR	\$ 181.00	\$ 175.57	\$ 162.90
CANON A-ID7CF	Axis	Indoor clear recessed 7" dome for VB-H43, VB-H41, VB-M42, VB-M40, VB-C60, VB-C300, VB-C500D, VB-C50FSi, VB-C50iR w-VB-EX50, and VC-C50iR	\$ 181.00	\$ 175.57	\$ 162.90
CANON A-ODW7C12(OW)	Axis	Wall mount 7" clear vandal dome 12VDC with heater & blower (0.126" thickness polycarbonate capsule, IP66 or IPX4 selectable) for VB-H43, VB-H41, VB-M42, VB-M40, VB-C60, VB-C300,	\$ 468.00	\$ 453.96	\$ 421.20
CANON A-OH15F	Axis	Outdoor camera housing with Wall bracket for VB-H730F, VB-H710F, VB-M720F, VB-M700F, and VB-C50FSi	\$ 165.00	\$ 160.05	\$ 148.50
CANON A-SWD5VT	Axis	Tough Dome. Vandal surface mount dome 5" tinted for VB-H43, VB-H41, VB-M42, VB-M40, VB-C60, VB-C300, VB-C500D, VB-C50iR, and VC-C50iR. (Capsule made of 0.118" thickness Polycarbonate with Cast	\$ 256.00	\$ 248.32	\$ 230.40
CANON A-SWD5VTHB	Axis	A-SWD5VT with Heater & Blower	\$ 349.00	\$ 338.53	\$ 314.10
CANON A-ODW7T12S(OW)	Axis	A-ODW7T12(OW) with sunshield	\$ 618.00	\$ 599.46	\$ 556.20
CANON A-RCP7T	Axis	Replacement capsule, 7" Tinted (for A-ODW7 - A-ID7)	\$ 102.00	\$ 98.94	\$ 91.80
CANON A-VSM4TL	Axis	Vandal Resistant M4 Screws & Tool Set: consists of 7 vandal resistant M4 screws and 1 tool	\$ 22.00	\$ 21.34	\$ 19.80
CANON A-OH15FBHSET(OW)	Axis	Outdoor camera housing with heater & blower and Wall bracket in Steel for VB-H730F, VB-H710F, VB-M720F, VB-M700F, and VB-C50FSi	\$ 238.00	\$ 230.86	\$ 214.20
CANON A-ODW7C(OW)	Axis	Wall mount 7" clear vandal dome 24VAC with heater & blower (0.126" thickness polycarbonate capsule, IP66 or IPX4 selectable) for VB-H43, VB-H41, VB-M42, VB-M40, VB-C60, VB-C300, VB-C500D, VB-	\$ 468.00	\$ 453.96	\$ 421.20
CANON A-PS2412SWD5	Axis	24VAC-12VDC Converter (for A-SWD5)	\$ 106.00	\$ 102.82	\$ 95.40
CANON A-SWD5CA	Axis	Ceiling adapter for A-SWD5 (Pipe is not provided)	\$ 102.00	\$ 98.94	\$ 91.80
CANON A-PS2412	Axis	24VAC-12VDC Converter (for A-ODW - A-ID - A-OH15)	\$ 106.00	\$ 102.82	\$ 95.40
CANON A-ODW7CS(OW)	Axis	A-ODW7C(OW) with sunshield	\$ 618.00	\$ 599.46	\$ 556.20
CANON A-ODW7T(OW)	Axis	Wall mount 7" tinted vandal dome 24VAC with heater & blower (0.126" thickness polycarbonate capsule, IP66 or IPX4 selectable) for VB-H43, VB-H41, VB-M42,	\$ 468.00	\$ 453.96	\$ 421.20
CANON A-ODW7TS(OW)	Axis	A-ODW7T(OW) with sunshield	\$ 618.00	\$ 599.46	\$ 556.20
CANON A-CM100	Axis	Narrow ceiling mount bracket. Steel construction with powder coat finish	\$ 115.00	\$ 111.55	\$ 103.50
CANON A-ODW5T12(OW)	Axis	Wall mount 6" tinted dome 12VDC with heater & blower (IP66 or IPX4 selectable) for VB-M50, VB-H43, VB-H41, VB-M42, VB-M40, VB-C60, VB-C300,	\$ 401.00	\$ 388.97	\$ 360.90
CANON A-SWD5C	Axis	Surface mount dome 6" clear for VB-M50, VB-H43, VB-H41, VB-M42, VB-M40, VB-C300, VB-C500D, VB-C50iR, and VC-C50iR	\$ 129.00	\$ 125.13	\$ 116.10
CANON A-SWD5T	Axis	Surface mount dome 6" tinted for VB-M50, VB-H43, VB-H41, VB-M42, VB-M40, VB-C300, VB-C500D, VB-C50iR, and VC-C50iR	\$ 129.00	\$ 125.13	\$ 116.10
CANON A-SWD5CHB	Axis	A-SWD5C w- heater and blower for VB-M50, VB-H43, VB-H41, VB-M42, VB-M40, VB-C300, VB-C500D, VB-C50iR, and VC-C50iR	\$ 225.00	\$ 218.25	\$ 202.50
CANON A-SWD5THB	Axis	A-SWD5T w- heater and blower for VB-M50, VB-H43, VB-H41, VB-M42, VB-M40, VB-C300, VB-C500D, VB-C50iR, and VC-C50iR	\$ 225.00	\$ 218.25	\$ 202.50
CANON A-ID5T5	Axis	Indoor tinted recessed 6" dome for VB-M50, VB-H43, VB-H41, VB-M42, VB-M40, VB-C60, VB-C300, VB-C500D, VB-C50iR, and VC-C50iR	\$ 137.00	\$ 132.89	\$ 123.30
CANON A-ID5C5	Axis	Indoor clear recessed 6" dome for VB-M50, VB-H43, VB-H41, VB-M42, VB-M40, VB-C60, VB-C300, VB-C500D, VB-C50iR, and VC-C50iR	\$ 137.00	\$ 132.89	\$ 123.30
CANON A-SWD5VC	Axis	Tough Dome. Vandal surface mount dome 5" clear for VB-H43, VB-H41, VB-M42, VB-M40, VB-C60, VB-C300, VB-C500D, VB-C50iR, and VC-C50iR. (Capsule made of 0.118" thickness Polycarbonate with Cast	\$ 256.00	\$ 248.32	\$ 230.40
CANON 12VDC TO POE MIDSPAN	Axis	Single port midspan PoE compliant power injector, 12VDC, IEEE 802.3af (15W) compliant for VB cameras with a power consumption under 12 watts. (Power	\$ 60.00	\$ 58.20	\$ 54.00
CANON ITS-S-RK RECESSED KIT	Axis	Recessed Mounting Kit for VB-S30D, VB-S31D, VB-S800D, VB-S805D	\$ 109.00	\$ 105.73	\$ 98.10
CANON PA-V18 US	Axis	EAC certified encapsulated AC Adapter (12V DC Power supply) with US plug	\$ 67.00	\$ 64.99	\$ 60.30

BSO PRICING

CANON HEATER UNIT HU652-VB	Axis	Optional heater element for VB-H652LVE outdoor Dome. Requires AC24V power	\$ 150.00	\$ 145.50	\$ 135.00
CANON SMOKED DOME UNIT DU652-S-VB	Axis	Smoked Dome Unit for VB-H652LVE outdoor dome	\$ 65.00	\$ 63.05	\$ 58.50
CANON PENDANT CAP PC30VE-VB	Axis	Indoor Pendant mounting Cap for VB-S30VE-S800VE mini-domes	\$ 54.00	\$ 52.38	\$ 48.60
CANON CONDUIT BOX CB30VE-VB	Axis	Conduit Box for VB-S30VE-S800VE mini-domes	\$ 80.00	\$ 77.60	\$ 72.00
CANON WEATHER SHIELD WS700-VB	Axis	Weather Shield for VB-M741LE-M740E, VB-H751LE-H761LVE-H760VE	\$ 28.00	\$ 27.16	\$ 25.20
CANON A-SWD5WB2	Axis	Indoor universal wall mount bracket suitable for VB-R13-R11 indoor PTZ Domes, and VB-H-M domes. 172mm standoff to centre	\$ 112.00	\$ 108.64	\$ 100.80
CANON NETWORK CAMERA VB-S905F	Axis	Indoor compact fixed box network camera. Fixed 2.7mm wide angle lens (96.0° AOV 16.9), digital night mode. Multiple H.264 and Motion JPEG streams; max 1.3MP 720p resolution at 30fps. Smart Shade Control - dynamic contrast. 6 in-built video & audio intelligent analytic	\$ 349.48	\$ 339.00	\$ 314.53
CANON NETWORK CAMERA VB-S900F	Axis	Indoor compact fixed box network camera. Fixed 2.7mm wide angle lens (96.0° AOV 16.9) and digital night mode. Multiple H.264 and Motion JPEG streams; max Full HD 1080p resolution at 30fps. Smart Shade Control - dynamic contrast. 6 in-built video & audio intelligent analytic	\$ 429.31	\$ 416.43	\$ 386.38
CANON NETWORK CAMERA VB-M741LE	Axis	Outdoor fixed box network camera with IR LED illumination up to 30m. 2.4x optical zoom, day-night switching. Multiple H.264 and Motion JPEG streams; max 1.3MP 720p resolution at 30fps. Smart Shade Control - dynamic contrast. ADSR - Area-specific Data Size Reduction	\$ 1,199.26	\$ 1,163.28	\$ 1,079.33
CANON NETWORK CAMERA VB-M740E	Axis	Outdoor fixed box network camera. 2.4x optical zoom, day-night switching. Multiple H.264 and Motion JPEG streams; max 1.3MP 720p resolution at 30fps. Smart Shade Control - dynamic contrast. ADSR - Area-specific Data	\$ 835.00	\$ 809.95	\$ 751.50
CANON NETWORK CAMERA VB-M720F	Axis	Indoor fixed box network camera with remote zoom configuration. 2.4x optical zoom, day-night switching. Multiple H.264 and Motion JPEG streams; max 1.3MP 720p resolution at 30fps. Smart Shade Control - dynamic contrast. 6 in-built video & audio intelligent analytic functions.	\$ 599.08	\$ 581.11	\$ 539.17
CANON NETWORK CAMERA VB-H730F	Axis	Indoor fixed box network camera with remote Zoom configuration. 2.4x optical zoom and day-night switching. Multiple H.264 and Motion JPEG streams; max Full HD 1080p resolution at 30fps. Smart Shade Control - dynamic contrast. 6 in-built video & audio	\$ 649.15	\$ 629.68	\$ 584.24
CANON NETWORK CAMERA VB-S910F	Axis	Indoor compact fixed box network camera. 3.5x optical zoom, auto focus, digital night mode and built-in Omni-directional microphone. Multiple H.264 and Motion JPEG streams; max Full HD 1080p resolution at 30fps. Smart Shade Control - dynamic contrast. ADSR - Area-specific	\$ 439.00	\$ 425.83	\$ 395.10
CANON NETWORK CAMERA VB-H761LVE	Axis	Outdoor vandal resistant fixed box network camera with IR LED illumination up to 60m. 20x optical zoom, auto focus, day-night switching, Enhanced Digital Zoom capabilities and Clear IR Mode. Multiple	\$ 1,451.00	\$ 1,407.47	\$ 1,305.90
CANON NETWORK CAMERA VB-H760VE	Axis	Outdoor vandal resistant fixed box network camera. 20x optical zoom, auto focus, day-night switching and Enhanced Digital Zoom capabilities. Multiple H.264 and Motion JPEG streams; max Full HD 1080p resolution at 30fps. Smart Shade Control - dynamic contrast.	\$ 1,308.00	\$ 1,268.76	\$ 1,177.20
CANON NETWORK CAMERA VB-H751LE	Axis	Outdoor fixed box network camera with IR LED illumination up to 30m. 2.4x optical zoom, day-night switching. Multiple H.264 and Motion JPEG streams; max Full HD 1080p resolution at 30fps. Smart Shade Control - dynamic contrast. ADSR - Area-specific Data Size Reduction	\$ 1,319.00	\$ 1,279.43	\$ 1,187.10
CANON NETWORK CAMERA VB-S905F MkII	Axis	Indoor compact fixed box network camera. Fixed 2.7mm wide angle lens (96.0° AOV 16.9), digital night mode. Multiple H.264 and Motion JPEG streams; max 1.3MP 720p resolution at 30fps. Smart Shade Control - dynamic contrast. 6 in-built video & audio intelligent analytic	\$ 349.48	\$ 339.00	\$ 314.53
CANON NETWORK CAMERA VB-H730F MkII	Axis	Indoor fixed box network camera with remote Zoom configuration. 2.4x optical zoom and day-night switching. Multiple H.264 and Motion JPEG streams; max Full HD 1080p resolution at 30fps. Smart Shade Control - dynamic contrast. 6 in-built video & audio	\$ 649.15	\$ 629.68	\$ 584.24
CANON NETWORK CAMERA VB-S900F MkII	Axis	Indoor compact fixed box network camera. Fixed 2.7mm wide angle lens (96.0° AOV 16.9) and digital night mode. Multiple H.264 and Motion JPEG streams; max Full HD 1080p resolution at 30fps. Smart Shade Control - dynamic contrast. 6 in-built video & audio intelligent analytic	\$ 429.31	\$ 416.43	\$ 386.38
CANON NETWORK CAMERA VB-S800D	Axis	Indoor compact fixed dome network camera. Fixed 2.7mm wide-angle lens (95.0° AOV 16.9) and digital night mode. Multiple H.264 and Motion JPEG streams; max Full HD 1080p resolution at 30fps. Smart Shade Control - dynamic contrast. 6 in-built video & audio	\$ 398.75	\$ 386.79	\$ 358.88
CANON NETWORK CAMERA VB-M641VE	Axis	Outdoor vandal resistant fixed dome network camera with remote PTRZ configuration. 2.4x optical zoom and day-night switching. Multiple H.264 and Motion JPEG streams; max 1.3MP 720p resolution at 30fps. Smart Shade Control - dynamic contrast. ADSR - Area-specific Data	\$ 1,069.11	\$ 1,037.04	\$ 962.20
CANON NETWORK CAMERA VB-M641V	Axis	Indoor vandal resistant fixed dome network camera with remote PTRZ configuration. 2.4x optical zoom, day-night switching. Multiple H.264 and Motion JPEG streams; max 1.3MP 720p resolution at 30fps. Smart Shade Control -	\$ 759.49	\$ 736.71	\$ 683.54
CANON NETWORK CAMERA VB-S805D	Axis	Indoor compact fixed dome network camera. Fixed 2.7mm wide-angle lens (95° AOV 16.9) and digital night mode. Multiple H.264 and Motion JPEG streams; max 1.3MP 720p resolution at 30fps. Smart Shade Control - dynamic contrast. 6 in-built video & audio	\$ 349.06	\$ 338.59	\$ 314.15
CANON NETWORK CAMERA VB-M640VE	Axis	Outdoor vandal resistant fixed dome network camera with PTRZ configuration. 2.4x optical zoom, day-night switching. Multiple H.264 and Motion JPEG streams; max 1.3MP 720p resolution at 30fps. Smart Shade Control - dynamic contrast. ADSR - Area-	\$ 769.05	\$ 745.98	\$ 692.15
CANON NETWORK CAMERA VB-M640V	Axis	Indoor vandal resistant fixed dome network camera with remote PTRZ configuration. 2.4x optical zoom, day-night switching. Multiple H.264 and Motion JPEG streams; max 1.3MP 720p resolution at 30fps. Smart Shade Control -	\$ 619.46	\$ 600.88	\$ 557.51
CANON NETWORK CAMERA VB-M620VE	Axis	Outdoor vandal resistant fixed dome network camera with remote PTRZ configuration. 2.4x optical zoom, day-night switching. Multiple H.264 and Motion JPEG streams; max 1.3MP 720p resolution at 30fps. Smart Shade Control - dynamic contrast. 6 in-built video & audio intelligent	\$ 718.59	\$ 697.03	\$ 646.73
CANON NETWORK CAMERA VB-H651V	Axis	Indoor vandal resistant fixed dome network camera with remote PTRZ configuration. 2.4x optical zoom, day-night switching. Multiple H.264 and Motion JPEG streams; max Full HD 1080p resolution at 30fps	\$ 888.85	\$ 862.18	\$ 799.97
CANON NETWORK CAMERA VB-H630VE	Axis	Outdoor vandal resistant fixed dome network camera with remote PTRZ configuration. 2.4x optical zoom and day-night switching. Multiple H.264 and Motion JPEG streams; max Full HD 1080p resolution at 30fps. Smart Shade Control - dynamic contrast. 6 in-built video & audio	\$ 879.22	\$ 852.84	\$ 791.30
CANON NETWORK CAMERA VB-H630D	Axis	Indoor fixed dome network camera with remote PTRZ configuration. 2.4x optical zoom and day-night switching. Multiple H.264 and Motion JPEG streams; max Full HD 1080p resolution at 30fps. Smart Shade Control - dynamic contrast. 6 in-built video & audio	\$ 719.02	\$ 697.45	\$ 647.12
CANON NETWORK CAMERA VB-M620D	Axis	Indoor fixed dome network camera with remote PTRZ configuration. 2.4x optical zoom, day-night switching. Multiple H.264 and Motion JPEG streams; max 1.3MP 720p resolution at 30fps. Smart Shade Control - dynamic contrast. 6 in-built video & audio intelligent analytic functions.	\$ 579.24	\$ 561.86	\$ 521.32
CANON NETWORK CAMERA VB-H651VE	Axis	Outdoor vandal resistant fixed dome network camera with remote PTRZ configuration. 2.4x optical zoom, day-night switching. Multiple H.264 and Motion JPEG streams; max Full HD 1080p resolution at 30fps. Smart Shade Control - dynamic contrast. ADSR - Area-specific Data Size	\$ 1,231.00	\$ 1,194.07	\$ 1,107.90
CANON NETWORK CAMERA VB-S800VE	Axis	Outdoor compact fixed dome network camera. Fixed 2.7mm wide-angle lens (93.8° AOV 16.9), digital night mode and built-in Omni-directional microphone. Multiple	\$ 505.00	\$ 489.85	\$ 454.50
CANON NETWORK CAMERA VB-S805D MkII	Axis	Indoor compact fixed dome network camera. Fixed 2.7mm wide-angle lens (95° AOV 16.9) and digital night mode. Multiple H.264 and Motion JPEG streams; max 1.3MP 720p resolution at 30fps. Smart Shade Control - dynamic contrast. 6 in-built video & audio	\$ 349.06	\$ 338.59	\$ 314.15
CANON NETWORK CAMERA VB-S30D MkII	Axis	Indoor compact network camera with lite- PTZ operation. 3.5x optical zoom, auto focus, and digital night mode. Multiple H.264 and Motion JPEG streams; max Full HD 1080p resolution at 30fps. Smart Shade Control - dynamic contrast. 6 in-built video & audio	\$ 598.78	\$ 580.82	\$ 538.90
CANON NETWORK CAMERA VB-S31D MkII	Axis	Indoor compact network camera with lite-PT operation. Fixed 2.7mm wide angle lens (95.0° AOV 16.9) and digital night mode. Multiple H.264 and Motion JPEG streams; max Full HD 1080p resolution at 30fps	\$ 569.13	\$ 552.06	\$ 512.22
CANON NETWORK CAMERA VB-S800D MkII	Axis	Indoor compact fixed dome network camera. Fixed 2.7mm wide-angle lens (95.0° AOV 16.9) and digital night mode. Multiple H.264 and Motion JPEG streams; max Full HD 1080p resolution at 30fps. Smart Shade Control - dynamic contrast. 6 in-built video & audio	\$ 398.75	\$ 386.79	\$ 358.88
CANON NETWORK CAMERA VB-S31D	Axis	Indoor compact network camera with lite-PT operation. Fixed 2.7mm wide angle lens (95.0° AOV 16.9) and digital night mode. Multiple H.264 and Motion JPEG streams; max Full HD 1080p resolution at 30fps.	\$ 569.13	\$ 552.06	\$ 512.22
CANON NETWORK CAMERA VB-S30D	Axis	Indoor compact network camera with lite- PTZ operation. 3.5x optical zoom, auto focus, and digital night mode. Multiple H.264 and Motion JPEG streams; max Full HD 1080p resolution at 30fps. Smart Shade Control - dynamic contrast. 6 in-built video & audio	\$ 598.78	\$ 580.82	\$ 538.90

BSO PRICING

CANON NETWORK CAMERA VB-R13VE	Axis	Outdoor vandal resistant PTZ Dome network camera with 360° endless rotation, auto-flip, and auto-tracking capabilities. 30x optical zoom, auto focus, day-night switching and Enhanced Digital Zoom capabilities. Multiple H.264 and Motion JPEG streams; max Full HD 1080p	\$ 3,678.61	\$ 3,568.25	\$ 3,310.75
CANON NETWORK CAMERA VB-R13	Axis	Indoor PTZ Dome network camera with 360° endless rotation, auto-flip, and auto-tracking capabilities. 30x optical zoom, auto focus, day-night switching and Enhanced Digital Zoom capabilities. Multiple H.264 and Motion JPEG streams; max Full HD 1080p resolution at 30fps. Smart	\$ 2,918.76	\$ 2,831.20	\$ 2,626.88
CANON NETWORK CAMERA VB-R12VE	Axis	Outdoor vandal resistant PTZ Dome network camera with 360° endless rotation, auto-flip, and auto-tracking capabilities. 30x optical zoom, auto focus, day-night switching and Enhanced Digital Zoom capabilities. Multiple H.264 and Motion JPEG streams; max Full HD 1080p	\$ 3,399.40	\$ 3,297.42	\$ 3,059.46
CANON NETWORK CAMERA VB-R11VE	Axis	Outdoor vandal resistant network PTZ Dome camera with 360° endless rotation, auto-flip, and auto-tracking capabilities. 30x optical zoom, auto focus, and day-night switching. Multiple H.264 and Motion JPEG streams; max 1.3MP 720p resolution at 30fps. Smart Shade Control -	\$ 2,855.75	\$ 2,770.08	\$ 2,570.18
CANON NETWORK CAMERA VB-R11	Axis	Indoor PTZ Dome network camera with 360° endless rotation, auto-flip, and auto-tracking capabilities. 30x optical zoom, auto focus, and day-night switching. Multiple	\$ 2,689.44	\$ 2,608.76	\$ 2,420.50
CANON NETWORK CAMERA VB-R10VE	Axis	Outdoor vandal resistant network PTZ Dome camera with 360° endless rotation, auto-flip, and auto-tracking capabilities. 30x optical zoom, auto focus and day-night switching. Multiple H.264 and Motion JPEG streams; max 1.3MP 720p resolution at 30fps. Smart Shade Control -	\$ 3,029.10	\$ 2,938.23	\$ 2,726.19
CANON NETWORK CAMERA VB-M50B	Axis	Indoor PTZ network camera with 348° rotation and large aperture lens ideal for low light applications. 5x optical zoom, auto focus, day-night switching and Clear IR Mode. Multiple H.264 and Motion JPEG streams; max 1.3MP 720p resolution at 30fps. Smart Shade Control - dynamic	\$ 3,399.35	\$ 3,297.37	\$ 3,059.42
CANON NETWORK CAMERA VB-M42B	Axis	BLACK VERSION Indoor PTZ network camera with 340° rotation. 20x optical zoom, auto focus, and day-night switching. Multiple H.264 and Motion JPEG streams; max 1.3MP 720p resolution at 30fps. Smart Shade Control - dynamic contrast. 6 in-built video &	\$ 1,509.00	\$ 1,463.73	\$ 1,358.10
CANON NETWORK CAMERA VB-M42S	Axis	SILVER VERSION Indoor PTZ network camera with 340° rotation. 20x optical zoom, auto focus, and day-night switching. Multiple H.264 and Motion JPEG streams; max 1.3MP 720p resolution at 30fps. Smart Shade Control - dynamic contrast. 6 in-built video &	\$ 1,509.00	\$ 1,463.73	\$ 1,358.10
CANON NETWORK CAMERA VB-H652LVE	Axis	Outdoor vandal resistant fixed dome network camera with IR LED illumination up to 20m, and NTSC video out for manual PT configuration. 2.4x optical zoom, day-night switching. Multiple H.264 and Motion JPEG streams; max Full HD 1080p resolution at 30fps. Smart Shade	\$ 1,439.36	\$ 1,396.18	\$ 1,295.42
CANON NETWORK CAMERA VB-H43B	Axis	BLACK VERSION Indoor PTZ network camera with 340° rotation. 20x optical zoom, auto focus, and day-night switching. Multiple H.264 and Motion JPEG streams; max Full HD 1080p resolution at 30fps.	\$ 2,349.35	\$ 2,278.87	\$ 2,114.42
CANON NETWORK CAMERA VB-H43S	Axis	SILVER VERSION Indoor PTZ network camera with 340° rotation. 20x optical zoom, auto focus, and day-night switching. Multiple H.264 and Motion JPEG streams; max Full HD 1080p resolution at 30fps.	\$ 2,349.35	\$ 2,278.87	\$ 2,114.42
CANON NETWORK CAMERA VB-S30VE	Axis	Outdoor compact network camera with lite-PTZ operation. 3.5x optical zoom, auto focus, digital night mode and built-in Omni-directional microphone. Multiple H.264 and Motion JPEG streams; max Full HD 1080p resolution at 30fps. Smart Shade Control - dynamic contrast,	\$ 736.00	\$ 713.92	\$ 662.40
CANON NETWORK CAMERA VB-M44B	Axis	BLACK VERSION Indoor PTZ network camera with 340° rotation. 20x optical zoom, auto focus, and day-night switching. Multiple H.264 and Motion JPEG streams; max 1.3MP 720p resolution at 30fps. Smart Shade Control - dynamic contrast. 6 in-built video &	\$ 1,509.00	\$ 1,463.73	\$ 1,358.10
CANON NETWORK CAMERA VB-M44S	Axis	SILVER VERSION Indoor PTZ network camera with 340° rotation. 20x optical zoom, auto focus, and day-night switching. Multiple H.264 and Motion JPEG streams; max 1.3MP 720p resolution at 30fps. Smart Shade Control - dynamic contrast. 6 in-built video &	\$ 1,509.00	\$ 1,463.73	\$ 1,358.10
CANON NETWORK CAMERA VB-H45B	Axis	BLACK VERSION Indoor PTZ network camera with 340° rotation. 20x optical zoom, auto focus, and day-night switching. Multiple H.264 and Motion JPEG streams; max Full HD 1080p resolution at 30fps.	\$ 2,349.35	\$ 2,278.87	\$ 2,114.42
CANON NETWORK CAMERA VB-H45S	Axis	SILVER VERSION Indoor PTZ network camera with 340° rotation. 20x optical zoom, auto focus, and day-night switching. Multiple H.264 and Motion JPEG streams; max Full HD 1080p resolution at 30fps.	\$ 2,349.35	\$ 2,278.87	\$ 2,114.42
AXIS P7701	Axis	1 channel network video decoder. Decodes H.264 and MPEG-4 Part 2 in max. D1 resolution at 30-25 (NTSC-PAL) fps and 720p in Motion JPEG. Decodes AAC, G726 and G.711 audio	\$ 499.00	\$ 484.03	\$ 449.10
AXIS P7701 VIDEO DEC BB BULK 20PCS	Axis	AXIS P7701 BARE BOARD in 20-pack. Cannot be sold separately as single packs. No power supplies.	\$ 9,980.00	\$ 9,680.60	\$ 8,982.00
AXIS P7701 VIDEO DECODER BARE BONE	Axis	Bare bone 1 channel video decoder (PCB without any mechanics). Decodes H.264 and MPEG-4 Part 2 in max. D1 resolution at 30-25 (NTSC-PAL) fps and 720p in Motion JPEG. Decodes AAC, G726 and G.711 audio streams in mono. Supports video source sequencing. Power over	\$ 499.00	\$ 484.03	\$ 449.10
AXIS T8705 VIDEO DECODER	Axis	Network Video Decoder for easy display of video from IP cameras on big screens. With the 1080p HDMI output, Ethernet input and compact size, it is very easy to setup and use. It can display the video both as sequence or multimode and with the integrated VAPIX support, it	\$ 299.00	\$ 290.03	\$ 269.10
AXIS M7011 Video Encoder	Axis	Single channel video encoder with H.264 (High, Main and Base profile) and Motion JPEG support. Power over Ethernet (IEEE 802.3af). Edge storage using microSDHC card or NAS. AVHS and ACAP support. No	\$ 199.00	\$ 193.03	\$ 179.10
AXIS M7014 Video Encoder	Axis	Four-channel video encoder. Dual streaming H.264 and Motion JPEG on all channels. Max D1 resolution at 15 (NTSC-PAL) fps on all streams. Video motion detection. Active tampering alarm. Power over Ethernet (IEEE 802.3af). Local storage using microSDHC card. PTZ	\$ 299.00	\$ 290.03	\$ 269.10
AXIS M7014 VIDEO ENCODER BULK 10PCS	Axis	AXIS M7014 in 10-pack. Power supply not included. Cannot be sold separately as single packs.	\$ 2,899.00	\$ 2,812.03	\$ 2,609.10
AXIS M7016 VIDEO ENCODER	Axis	Sixteen-channel video encoder. Dual streaming H.264 and Motion JPEG on all channels. Max D1 resolution at 30-25 (NTSC-PAL) fps on all streams. Video motion detection. Active tampering alarm. Unit includes 4 x micro SD card slots for edge storage. PTZ support. Unit has 4 x	\$ 999.00	\$ 969.03	\$ 899.10
AXIS P7214 Video Encoder	Axis	Four-channel video encoder. Dual streaming H.264 and Motion JPEG on all channels. Max D1 resolution at 30-25 (NTSC-PAL) fps on all streams. Video motion detection. Active tampering alarm. Two-way audio with audio detection. Power over Ethernet (IEEE 802.3af). Local	\$ 399.00	\$ 387.03	\$ 359.10
AXIS P7214 VIDEO ENCODER BULK 10PCS	Axis	AXIS P7214 in 10-pack. Power supply not included. Cannot be sold separately as single packs.	\$ 3,869.00	\$ 3,752.93	\$ 3,482.10
AXIS P7214 VIDEO ENC BARE BONE	Axis	Four-channel bare bone video encoder (PCB without mechanics). Dual streaming H.264 and Motion JPEG on all channels. Max D1 resolution at 30-25 (NTSC-PAL) fps on all streams. Video motion detection. Active	\$ 399.00	\$ 387.03	\$ 359.10
AXIS P7224 Video Encoder Blade	Axis	AXIS P7224: Four-channel video encoder blade. Dual streaming H.264 and Motion JPEG on all channels. Max D1 resolution at 30-25 (NTSC-PAL) fps on	\$ 399.00	\$ 387.03	\$ 359.10
AXIS P7216 VIDEO ENCODER	Axis	Sixteen-channel video encoder. Dual streaming H.264 and Motion JPEG on all channels. Max D1 resolution at 30-25 (NTSC-PAL) fps on all streams. Video motion detection. Active tampering alarm. Two-way audio with audio detection. SFP slot for optional fiber connection and-or	\$ 1,299.00	\$ 1,260.03	\$ 1,169.10
AXIS P7224 VID ENC BLADE BULK 10PCS	Axis	AXIS P7224 in 10-pack. Cannot be sold separately as single packs.	\$ 3,869.00	\$ 3,752.93	\$ 3,482.10
AXIS Q7401 VIDEO ENCODER	Axis	1 channel video encoder. Multiple, individually configurable H.264 and Motion JPEG streams; max. D1 resolution at 30-25 fps. Video motion detection. Active tampering alarm. Two-way audio and audio detection. Power over Ethernet (IEEE 802.3af) with power out for the analog	\$ 399.00	\$ 387.03	\$ 359.10
AXIS Q7401 VIDEO ENCODER BARE BONE	Axis	Bare bone 1 channel video encoder (PCB without mechanics). Multiple, individually configurable H.264 and Motion JPEG streams; max. D1 resolution at 30-25 fps. Video motion detection. Active tampering alarm. Two-way audio and audio detection. Power over Ethernet (IEEE	\$ 399.00	\$ 387.03	\$ 359.10
AXIS Q7401 VIDEO ENCODER BARE BONE BULK 20PCS	Axis	AXIS Q7401 BARE BONE in 20-pack. Cannot be sold separately as single packs. No power supplies.	\$ 7,980.00	\$ 7,740.60	\$ 7,182.00
AXIS Q7401 VIDEO ENCODER BULK 10PCS	Axis	AXIS Q7401 in 10-pack. Power supply not included. Cannot be sold separately as single packs.	\$ 3,990.00	\$ 3,870.30	\$ 3,591.00
AXIS Q7404 VIDEO ENCODER	Axis	Four-channel video encoder. Multiple, individually configurable H.264 and Motion JPEG streams per channel; max. D1 resolution at 30-25 (NTSC-PAL) fps. Video motion detection. Active tampering alarm. Two-way audio and audio detection on one channel. PTZ support. Includes	\$ 899.00	\$ 872.03	\$ 809.10
AXIS Q7404 BULK 10PCS	Axis	AXIS Q7404 in 10-pack. Cannot be sold separately as single packs. Power supplies included.	\$ 8,540.00	\$ 8,283.80	\$ 7,686.00
AXIS Q7411 VIDEO ENCODER	Axis	Video Encoder with H.264 (Main and Base profile) and Motion JPEG support. Supports 60-50 frames per second. Coax PTZ Control, video motion detection, two-way audio, configurable I-O connectors and ACAP support. 8-28 VD and Power over Ethernet (IEEE 802.3af). Edge	\$ 399.00	\$ 387.03	\$ 359.10

BSO PRICING

AXIS Q7411 VIDEO ENCODER BULK 10PCS	Axis	AXIS Q7411 in 10-pack. Power supply not included. Cannot be sold separately as single packs.	\$ 3,869.00	\$ 3,752.93	\$ 3,482.10
AXIS Q7414 VIDEO ENCODER BLADE	Axis	Four channel video encoder blade. Multiple, individually configurable H.264 and Motion JPEG streams; max. D1 resolution at 30-25 fps per channel. Four bi-directional audio channels with AAC encoding. Video motion detection. Active tampering alarm.	\$ 999.00	\$ 969.03	\$ 899.10
AXIS Q7414 VIDEO ENCODER BULK 10PCS	Axis	AXIS Q7414 in 10-pack. Cannot be sold separately as single packs	\$ 9,491.00	\$ 9,206.27	\$ 8,541.90
AXIS Q7424-R MKII VIDEO ENCODER	Axis	Rugged Video Encoder with H.264 and Motion JPEG support. 1-4 video channels. Video motion detection. Two-way audio with audio detection. ACAP support on one channel. Ethernet port and SFP slot for fiber connection. Support for Power over Ethernet (IEEE 802.3af) and	\$ 899.00	\$ 872.03	\$ 809.10
AXIS Q7424-R MKII VID ENC BULK 10P	Axis	Rugged Video Encoder with H.264 and Motion JPEG support. 1-4 video channels. Video motion detection. Two-way audio with audio detection. ACAP support on one channel. Ethernet port and SFP slot for fiber connection. Support for Power over Ethernet (IEEE 802.3af) and	\$ 8,541.00	\$ 8,284.77	\$ 7,686.90
AXIS Q7436 VIDEO ENCODER BLADE	Axis	6 channel video encoder blade. Multiple, individually configurable H.264 (Base, Main and High profile) and Motion JPEG streams; max. D1 resolution at 60-50 fps per channel. Video motion detection. Active tampering alarm. Coax PTZ Control (Coaxitron).	\$ 1,199.00	\$ 1,163.03	\$ 1,079.10
AXIS Q7436 VIDEO ENCODER BLADE BULK 10 PCS	Axis	AXIS Q7436 in 10-pack. Cannot be sold separately as single packs.	\$ 11,399.00	\$ 11,057.03	\$ 10,259.10
AXIS Q7436-Q7920 KIT	Axis	14 x AXIS Q7436 Video Encoder Blade mounted in an AXIS Q7920 Video Encoder Chassis. Country specific power cable.	\$ 18,599.00	\$ 18,041.03	\$ 16,739.10
AXIS 291 1U VIDEO SERV RACK	Axis	1U 19" rack unit with three expansions slots, compatible with all Axis Blade video servers. Universal built-in power supply. One 10-100-1000Base-T output.	\$ 399.00	\$ 387.03	\$ 359.10
AXIS 291 1U VIDEO SERVER RACK < GENERIC >	Axis	1U 19" rack unit with three expansions slots, compatible with all Axis Blade video servers. Universal built-in power supply. One 10-100-1000Base-T output. No power	\$ 399.00	\$ 387.03	\$ 359.10
AXIS Q7920 VIDEO ENCODER CHASSIS	Axis	5 U rack-mount video encoder chassis, providing an expandable solution for migrating large-scale analog installations to network video. Holds up to 14 hot-swappable video encoder blades	\$ 2,599.00	\$ 2,521.03	\$ 2,339.10
AXIS S1016 MkII	Axis	Axis Camera Station S1016 Recorder workstation tested and validated with AXIS products. Preloaded with AXIS Camera Station software with preconfigured AXIS Camera Station settings and all other necessary software e.g. Windows 10IoT. Includes licenses for 16 channels.	\$ 3,499.00	\$ 3,394.03	\$ 3,149.10
AXIS S1032 MkII	Axis	Axis Camera Station S1032 Recorder rack server validated and tested with AXIS products. Preloaded with AXIS Camera Station software with preconfigured AXIS Camera Station settings and all other necessary software e.g. Windows 10IoT. Includes licenses for 32 channels, three	\$ 6,899.00	\$ 6,692.03	\$ 6,209.10
AXIS S1048 MkII	Axis	Axis Camera Station S1048 Recorder rack server validated and tested with AXIS products. Preloaded with AXIS Camera Station software with preconfigured AXIS Camera Station settings and all other necessary software e.g. Windows 10IoT. Includes licenses for 48 channels, three	\$ 9,599.00	\$ 9,311.03	\$ 8,639.10
AXIS S9101	Axis	Compact Desktop Terminal with micro form factor to be used with AXIS S1032 or AXIS S1048 recording servers. The terminal is preloaded with AXIS Camera Station software and all other necessary software	\$ 1,399.00	\$ 1,357.03	\$ 1,259.10
AXIS S9201	Axis	All-in-one Desktop Terminal with a 22 inch monitor for system overview, to be used with AXIS S1032 or AXIS S1048 recording servers. The terminal is preloaded with AXIS Camera Station software and all other necessary software e.g. Windows 10IoT. Includes three year hardware	\$ 1,899.00	\$ 1,842.03	\$ 1,709.10
AXIS S9002	Axis	High performance Desktop Terminal to be used with Axis S1032 or Axis S1048 recording servers. Optimized for surveillance purposes with four monitors and supports up to three 4K streams. The terminal is preloaded with AXIS Camera Station software client and all other	\$ 3,199.00	\$ 3,103.03	\$ 2,879.10
AXIS S2008	Axis	AXIS Camera Station S2008 Appliance is an eight channel compact desktop Client- Server including an integrated managed PoE switch validated and tested with Axis products.	\$ 2,599.00	\$ 2,521.03	\$ 2,339.10
AXIS S2016	Axis	AXIS Camera Station S2016 Appliance is an sixteen channel Client- Server for rack-mount including an integrated managed PoE switch validated and tested with Axis products.	\$ 4,199.00	\$ 4,073.03	\$ 3,779.10
AXIS S2024	Axis	AXIS Camera Station S2024 Appliance is a twenty-four channel Client- Server for rack-mount including an integrated managed PoE switch validated and tested with Axis products.	\$ 4,999.00	\$ 4,849.03	\$ 4,499.10
EXT. WARRANTY AXIS 214 PTZ 60HZ	Axis	2 years extension of the warranty period Note 1: Maximum warranty on cameras-encoders-decoders-access control is 5 years including standard warranty. No possibility to extend total warranty beyond 5 years.	\$ 104.00	\$ 100.88	\$ 93.60
EXT. WARRANTY AXIS A1001	Axis	2 years extension of the warranty period Note 1: Maximum warranty on cameras-encoders-decoders-access control is 5 years including standard warranty. No possibility to extend total warranty beyond 5 years	\$ 36.00	\$ 34.92	\$ 32.40
EXT. WARRANTY AXIS A4010-E READER NO KEYPAD UL	Axis	2 years extension of the warranty period Note 1: Maximum warranty on cameras-encoders-decoders-access control is 5 years including standard warranty. No possibility to extend total warranty beyond 5 years.	\$ 19.00	\$ 18.43	\$ 17.10
EXT. WARRANTY AXIS A4011-E READER	Axis	2 years extension of the warranty period Note 1: Maximum warranty on cameras-encoders-decoders-access control is 5 years including standard warranty. No possibility to extend total warranty beyond 5 years.	\$ 22.00	\$ 21.34	\$ 19.80
EXT. WARRANTY AXIS A8004-VE	Axis	2 years extension of the warranty period Note 1: Maximum warranty on cameras-encoders-decoders-access control is 5 years including standard warranty. No possibility to extend total warranty beyond 5 years.	\$ 75.00	\$ 72.75	\$ 67.50
EXT. WARRANTY AXIS A8105-E	Axis	2 years extension of the warranty period Note 1: Maximum warranty on cameras-encoders-decoders-access control is 5 years including standard warranty. No possibility to extend total warranty beyond 5 years.	\$ 49.00	\$ 47.53	\$ 44.10
EXT. WARRANTY AXIS C1004-E NETW CAB SPEAK BL	Axis	2 years extension of the warranty period Note 1: Maximum warranty on cameras-encoders-decoders-access control is 5 years including standard warranty. No possibility to extend total warranty beyond 5 years.	\$ 39.00	\$ 37.83	\$ 35.10
EXT. WARRANTY AXIS C1004-E NETW CAB SPEAK WH	Axis	2 years extension of the warranty period Note 1: Maximum warranty on cameras-encoders-decoders-access control is 5 years including standard warranty. No possibility to extend total warranty beyond 5 years.	\$ 39.00	\$ 37.83	\$ 35.10
EXT. WARRANTY AXIS C2005 NETW CEILING SPEAK WH	Axis	2 years extension of the warranty period Note 1: Maximum warranty on cameras-encoders-decoders-access control is 5 years including standard warranty. No possibility to extend total warranty beyond 5 years	\$ 29.00	\$ 28.13	\$ 26.10
EXT. WARRANTY AXIS C3003-E	Axis	2 years extension of the warranty period Note 1: Maximum warranty on cameras-encoders-decoders-access control is 5 years including standard warranty. No possibility to extend total warranty beyond 5 years.	\$ 30.00	\$ 29.10	\$ 27.00
EXT. WARRANTY AXIS C8033 NETWORK AUDIO BRIDGE	Axis	2 years extension of the warranty period Note 1: Maximum warranty on cameras-encoders-decoders-access control is 5 years including standard warranty. No possibility to extend total warranty beyond 5 years.	\$ 15.00	\$ 14.55	\$ 13.50
EXT. WARRANTY AXIS F1004 BULLET	Axis	2 years extension of the warranty period Note 1: Maximum warranty on cameras-encoders-decoders-access control is 5 years including standard warranty. No possibility to extend total warranty beyond 5 years	\$ 7.00	\$ 6.79	\$ 6.30
EXT. WARRANTY AXIS F1004 PINHOLE	Axis	2 years extension of the warranty period Note 1: Maximum warranty on cameras-encoders-decoders-access control is 5 years including standard warranty. No possibility to extend total warranty beyond 5 years.	\$ 7.00	\$ 6.79	\$ 6.30
EXT. WARRANTY AXIS F1004 SENSOR UNIT 8M	Axis	2 years extension of the warranty period Note 1: Maximum warranty on cameras-encoders-decoders-access control is 5 years including standard warranty. No possibility to extend total warranty beyond 5 years.	\$ 6.00	\$ 5.82	\$ 5.40
EXT. WARRANTY AXIS F1005-E SENSOR UNIT 3M	Axis	2 years extension of the warranty period Note 1: Maximum warranty on cameras-encoders-decoders-access control is 5 years including standard warranty. No possibility to extend total warranty beyond 5 years.	\$ 15.00	\$ 14.55	\$ 13.50
EXT. WARRANTY AXIS F1015 SENSOR UNIT 3M	Axis	2 years extension of the warranty period Note 1: Maximum warranty on cameras-encoders-decoders-access control is 5 years including standard warranty. No possibility to extend total warranty beyond 5 years.	\$ 15.00	\$ 14.55	\$ 13.50
EXT. WARRANTY AXIS F1005-E SENSOR UNIT 12M	Axis	2 years extension of the warranty period Note 1: Maximum warranty on cameras-encoders-decoders-access control is 5 years including standard warranty. No possibility to extend total warranty beyond 5 years.	\$ 16.00	\$ 15.52	\$ 14.40
EXT. WARRANTY AXIS F1015 SENSOR UNIT 12M	Axis	2 years extension of the warranty period Note 1: Maximum warranty on cameras-encoders-decoders-access control is 5 years including standard warranty. No possibility to extend total warranty beyond 5 years.	\$ 16.00	\$ 15.52	\$ 14.40

BSO PRICING

[illegible]

BSO PRICING

[illegible]

BSO PRICING

EW 2N IP UNI - 2 BTN	Axis	2 years extension of the warranty period Note 1: Maximum warranty on cameras-encoders-decoders-access control is 5 years including standard warranty. No possibility to extend total warranty beyond 5 years.	\$ 25.00	\$ 24.25	\$ 22.50
EW 2N IP UNI - 1 BTN	Axis	2 years extension of the warranty period Note 1: Maximum warranty on cameras-encoders-decoders-access control is 5 years including standard warranty. No possibility to extend total warranty beyond 5 years.	\$ 24.00	\$ 23.28	\$ 21.60
EW 2N IP UNI - 1 BTN, PICTOGRAMS	Axis	2 years extension of the warranty period Note 1: Maximum warranty on cameras-encoders-decoders-access control is 5 years including standard warranty. No possibility to extend total warranty beyond 5 years.	\$ 26.00	\$ 25.22	\$ 23.40
EW 2N AU - RFID 125kHz	Axis	2 years extension of the warranty period Note 1: Maximum warranty on cameras-encoders-decoders-access control is 5 years including standard warranty. No possibility to extend total warranty beyond 5 years.	\$ 24.00	\$ 23.28	\$ 21.60
EW 2N AU - RFID 13.56MHz NFC READY	Axis	2 years extension of the warranty period Note 1: Maximum warranty on cameras-encoders-decoders-access control is 5 years including standard warranty. No possibility to extend total warranty beyond 5 years.	\$ 24.00	\$ 23.28	\$ 21.60
EW 2N AU - FINGERPRINT	Axis	2 years extension of the warranty period Note 1: Maximum warranty on cameras-encoders-decoders-access control is 5 years including standard warranty. No possibility to extend total warranty beyond 5 years.	\$ 38.00	\$ 36.86	\$ 34.20
EW 2N AU - BLUETOOTH	Axis	2 years extension of the warranty period Note 1: Maximum warranty on cameras-encoders-decoders-access control is 5 years including standard warranty. No possibility to extend total warranty beyond 5 years.	\$ 26.00	\$ 25.22	\$ 23.40
EW 2N AU - TOUCH KEYPAD	Axis	2 years extension of the warranty period Note 1: Maximum warranty on cameras-encoders-decoders-access control is 5 years including standard warranty. No possibility to extend total warranty beyond 5 years.	\$ 19.00	\$ 18.43	\$ 17.10
EW 2N SIP AUDIO CONVERTER	Axis	2 years extension of the warranty period Note 1: Maximum warranty on cameras-encoders-decoders-access control is 5 years including standard warranty. No possibility to extend total warranty beyond 5 years.	\$ 25.00	\$ 24.25	\$ 22.50
EW 2N SIP AUDIO CONVERTER SET	Axis	2 years extension of the warranty period Note 1: Maximum warranty on cameras-encoders-decoders-access control is 5 years including standard warranty. No possibility to extend total warranty beyond 5 years.	\$ 26.00	\$ 25.22	\$ 23.40
EW 2N SIP SPEAKER - WALL MOUNTED,B	Axis	2 years extension of the warranty period Note 1: Maximum warranty on cameras-encoders-decoders-access control is 5 years including standard warranty. No possibility to extend total warranty beyond 5 years.	\$ 28.00	\$ 27.16	\$ 25.20
EW 2N SIP SPEAKER - WALL MOUNTED, W	Axis	2 years extension of the warranty period Note 1: Maximum warranty on cameras-encoders-decoders-access control is 5 years including standard warranty. No possibility to extend total warranty beyond 5 years.	\$ 28.00	\$ 27.16	\$ 25.20
EW 2N SIP SPEAKER - HORN	Axis	2 years extension of the warranty period Note 1: Maximum warranty on cameras-encoders-decoders-access control is 5 years including standard warranty. No possibility to extend total warranty beyond 5 years.	\$ 31.00	\$ 30.07	\$ 27.90
EW 2N YEALINK SIP T58A	Axis	2 years extension of the warranty period Note 1: Maximum warranty on cameras-encoders-decoders-access control is 5 years including standard warranty. No possibility to extend total warranty beyond 5 years.	\$ 30.00	\$ 29.10	\$ 27.00
EW 2N IDT - PoE, BLACK	Axis	2 years extension of the warranty period Note 1: Maximum warranty on cameras-encoders-decoders-access control is 5 years including standard warranty. No possibility to extend total warranty beyond 5 years.	\$ 45.00	\$ 43.65	\$ 40.50
EW 2N IDT - PoE, WHITE	Axis	2 years extension of the warranty period Note 1: Maximum warranty on cameras-encoders-decoders-access control is 5 years including standard warranty. No possibility to extend total warranty beyond 5 years.	\$ 45.00	\$ 43.65	\$ 40.50
EW 2N IDT - PoE, WIFI, BLACK	Axis	2 years extension of the warranty period Note 1: Maximum warranty on cameras-encoders-decoders-access control is 5 years including standard warranty. No possibility to extend total warranty beyond 5 years.	\$ 49.00	\$ 47.53	\$ 44.10
EW 2N IDT - PoE, WIFI, WHITE	Axis	2 years extension of the warranty period Note 1: Maximum warranty on cameras-encoders-decoders-access control is 5 years including standard warranty. No possibility to extend total warranty beyond 5 years.	\$ 49.00	\$ 47.53	\$ 44.10
EW GXV3275 IP PHONE	Axis	2 years extension of the warranty period Note 1: Maximum warranty on cameras-encoders-decoders-access control is 5 years including standard warranty. No possibility to extend total warranty beyond 5 years.	\$ 28.00	\$ 27.16	\$ 25.20
EW GXV3240 IP PHONE	Axis	2 years extension of the warranty period Note 1: Maximum warranty on cameras-encoders-decoders-access control is 5 years including standard warranty. No possibility to extend total warranty beyond 5 years.	\$ 20.00	\$ 19.40	\$ 18.00
EW 2N IP VERSO - FINGERPRINT	Axis	2 years extension of the warranty period Note 1: Maximum warranty on cameras-encoders-decoders-access control is 5 years including standard warranty. No possibility to extend total warranty beyond 5 years.	\$ 32.00	\$ 31.04	\$ 28.80
EXT WARRANTY 2N SIP MIC	Axis	2 years extension of the warranty period Note 1: Maximum warranty on cameras-encoders-decoders-access control is 5 years including standard warranty. No possibility to extend total warranty beyond 5 years.	\$ 54.00	\$ 52.38	\$ 48.60
ACAP AXIS PERIMETER DEFENDER 1 LICENSE	Axis	Single unit license for AXIS Perimeter Defender, a scalable and flexible video analytics application for perimeter surveillance and protection. Visit www.axis.com for supported products and	\$ 299.00	\$ 290.03	\$ 269.10
ACAP AXIS PERIMETER DEFENDER 1 E-LICENSE	Axis	Single unit e-license for AXIS Perimeter Defender, a scalable and flexible video analytics application for perimeter surveillance and protection. Visit www.axis.com for supported products and	\$ 299.00	\$ 290.03	\$ 269.10
ACAP AXIS PERIMETER DEFENDER 10 LICENSE	Axis	Ten (10) unit license for AXIS Perimeter Defender, a scalable and flexible video analytics application for perimeter surveillance and protection. Visit www.axis.com for supported products and	\$ 2,989.00	\$ 2,899.33	\$ 2,690.10
ACAP AXIS PERIMETER DEFENDER 10 E-LICENSE	Axis	Ten (10) unit e-license for AXIS Perimeter Defender, a scalable and flexible video analytics application for perimeter surveillance and protection. Visit www.axis.com for supported products and	\$ 2,989.00	\$ 2,899.33	\$ 2,690.10
Axis Cross Line Detection	Axis	Single unit license for AXIS Cross Line Detection, a basic cross line video analytic. Visit www.axis.com for supported products and application download.	\$ 29.00	\$ 28.13	\$ 26.10
Axis Cross Line Detection 10-pack	Axis	Ten (10) unit license for AXIS Cross Line Detection, a basic cross line video analytic. Visit www.axis.com for supported products and application download.	\$ 279.00	\$ 270.63	\$ 251.10
Axis Cross Line Detection 50-pack	Axis	Fifty (50) unit license for AXIS Cross Line Detection, a basic cross line video analytic. Visit www.axis.com for supported products and application download.	\$ 1,359.00	\$ 1,318.23	\$ 1,223.10
ACAP AXIS MOTION GUARD 1 E-LICENSE	Axis	Single unit e-license for AXIS Motion Guard, a robust, installer-friendly motion detection video analytic. Visit www.axis.com for supported products and application	\$ 59.00	\$ 57.23	\$ 53.10
ACAP AXIS MOTION GUARD 10 E-LICENSE	Axis	Ten (10) unit e-license for AXIS Motion Guard, a robust, installer-friendly motion detection video analytic. Visit www.axis.com for supported products and	\$ 589.00	\$ 571.33	\$ 530.10
ACAP AXIS FENCE GUARD 1 E-LICENSE	Axis	Single unit e-license for AXIS Fence Guard, a robust, installer-friendly perimeter protection video analytic. Visit www.axis.com for supported products and	\$ 59.00	\$ 57.23	\$ 53.10
ACAP AXIS FENCE GUARD 10 E-LICENSE	Axis	Ten (10) unit e-license for AXIS Fence Guard, a robust, installer-friendly perimeter protection video analytic. Visit www.axis.com for supported products and	\$ 589.00	\$ 571.33	\$ 530.10
ACAP AXIS LOITERING GUARD 1 E-LICENSE	Axis	Single unit e-license for AXIS Loitering Guard, a robust, installer-friendly loitering detection video analytic. Visit www.axis.com for supported products and	\$ 59.00	\$ 57.23	\$ 53.10
ACAP AXIS LOITERING GUARD 10 E-LICENSE	Axis	Ten (10) unit e-license for AXIS Loitering Guard, a robust, installer-friendly loitering detection video analytic. Visit www.axis.com for supported products and	\$ 589.00	\$ 571.33	\$ 530.10
AXIS H.264 50-user decoder license pack	Axis	A license document that grants installation of AXIS AVC-H.264 decoder onto 50 separate computers. Applicable for all AXIS products that supports H.264 but does not	\$ 45.00	\$ 43.65	\$ 40.50
AXIS H.264 +AAC decoder 50-user decoder license pack	Axis	A license document that grants installation of AXIS AVC-H.264 and ACC decoder onto 50 separate computers. Applicable for all AXIS products that supports H.264 that also have support for audio.	\$ 55.00	\$ 53.35	\$ 49.50
AXIS MPEG-4 +AAC decoder 50-user license	Axis	A license document that grants installation of AXIS MPEG-4 and AAC decoder onto 50 separate computers. Applicable for all Axis products that supports MPEG-4. Required for models that supports AAC audio encoding (e.g. models 207, 207W, 207MW, 212PTZ, 216FD, 223M)	\$ 69.00	\$ 66.93	\$ 62.10

BSO PRICING

AXIS STORE DATA MANAGER 10CH BASE E-LICENSE	Axis	AXIS Store Data Manager is a server side tool that is used to collect and arrange analytics data from retail analytics-enabled cameras.	\$ 499.00	\$ 484.03	\$ 449.10
AXIS STORE DATA MANAGER 1CH ADD-ON E-LICENSE	Axis	AXIS Store Data Manager is a server side tool that is used to collect and arrange analytics data. This article is for additional channels to be added to AXIS Store Data	\$ 29.00	\$ 28.13	\$ 26.10
AXIS STORE REPORTER E- LICENSE	Axis	AXIS Store Reporter is a web-based tool that is used for graphical representation and reporting of statistical data gathered from Axis retail analytics applications. It is sold on a per channel basis. A license is valid until 31 Dec 2018. After this date the license will have to be renewed.	\$ 89.00	\$ 86.33	\$ 80.10
AXIS PEOPLE COUNTER E- LICENSE	Axis	AXIS People Counter is a cost-efficient and scalable video analytics application for people counting. This business-improving application, installed on a network camera, enables accurate monitoring and analysis of customer flows. It is ideal for e.g. quick evaluation of marketing	\$ 379.00	\$ 367.63	\$ 341.10
AXIS 3D PEOPLE COUNTER E- LICENSE	Axis	AXIS 3D People Counter is a cost-efficient and scalable video analytics application for people counting in challenging conditions. This business-improving application, installed on a compatible network camera, enables precise monitoring and analysis of customer flows in	\$ 379.00	\$ 367.63	\$ 341.10
AXIS QUEUE MONITOR E-LICENSE	Axis	AXIS Queue Monitor is a cost-efficient and scalable video analytics application for queue measurement and analysis. This application, installed on a network camera, provides statistics about queue duration and queue fluctuations over the course of the day, facilitating both	\$ 459.00	\$ 445.23	\$ 413.10
AXIS DEMOGRAPHIC IDENTIFIER E-LICE	Axis	AXIS Demographic Identifier is a cost- efficient and scalable video analytics application for detecting and analyzing faces of store visitors, displaying gender	\$ 459.00	\$ 445.23	\$ 413.10
AXIS OCCUPANCY ESTIMATOR E- LICENSE	Axis	AXIS Occupancy Estimator is a cost- efficient and scalable video analytics application for gathering and analyzing occupancy data. This application, installed on a network camera, is a valuable tool for improving service planning in places like shopping malls or entertainment	\$ 429.00	\$ 416.13	\$ 386.10
AXIS TAILGATING DETECTOR E- LICENSE	Axis	AXIS Tailgating Detector is a cost-efficient video analytics application for ensuring that only one person at a time is entering in an automated access control system.	\$ 429.00	\$ 416.13	\$ 386.10
AXIS DIRECTION DETECTOR E- LICENSE	Axis	AXIS Direction Detector is a cost-efficient and scalable video analytics application for detecting people moving in the wrong direction. This camera-integrated application reduces the need for physical barriers or extra staff in for example retail stores or airports, where it registers the	\$ 429.00	\$ 416.13	\$ 386.10
AXIS RANDOM SELECTOR E- LICENSE	Axis	AXIS Random Selector is a camera- integrated video analytics application for randomly singling out individuals for inspection. The application eliminates any bias in the selection and inspection of, for instance, employees leaving a store, and may thereby reduce employees'	\$ 429.00	\$ 416.13	\$ 386.10
ACS CORE DEVICE E-LICENSE	Axis	One (1) AXIS Camera Station version 5.0 Core Device license. Applicable for AXIS devices. A total of 32 Core Device licenses may be registered on a system.	\$ 79.00	\$ 76.63	\$ 71.10
ACS UNIVERSAL DEVICE E- LICENSE	Axis	One (1) Universal Device license applicable for AXIS Camera Station version 5.0 and up.	\$ 149.00	\$ 144.53	\$ 134.10
ACS 4 TO UNIVERSAL UPG E- LICENSE	Axis	AXIS Camera Station is a monitoring and recording system mid-size installations optimized to take full advantage of Axis leading network One (1) upgrade license applicable for existing licenses of AXIS Camera Station, version 1,2,3, 4. Each existing license in combination with this upgrade license enables upgrade to a AXIS Camera Station version 5 Universal Device license	\$ 19.00	\$ 18.43	\$ 17.10
ACS CORE TO UNIVERSAL UPG E- LICENSE	Axis	This license is primarily used when merging two or more version 5 systems into one large system. One (1) Upgrade license applicable for AXIS Camera Station version 5 Core Device license upgrade to Universal Device license.	\$ 79.00	\$ 76.63	\$ 71.10
AXIS Camera Station 4 license base pack eLicense	Axis	AXIS Camera Station version 1,2,3,4 licenses. Not applicable for version 5. Base pack with a license for 4 Axis network video channels.	\$ 399.00	\$ 387.03	\$ 359.10
AXIS Camera Station 10 license base pack eLicense	Axis	AXIS Camera Station version 1,2,3,4 licenses. Not applicable for version 5. Base pack with a license for 10 Axis network video channels. Note: eLicenses are non-cancellable, non-changeable and	\$ 999.00	\$ 969.03	\$ 899.10
AXIS Camera Station 1 license add- on eLicense	Axis	AXIS Camera Station version 1,2,3,4 licenses. Not applicable for version 5. License for 1 additional Axis network video channel to AXIS Camera Station 4 or 10 license base pack. Requires the base pack to be pre-installed.	\$ 99.00	\$ 96.03	\$ 89.10
AXIS Camera Station 5 license add- on eLicense	Axis	AXIS Camera Station version 1,2,3,4 licenses. Not applicable for version 5. License for 5 additional Axis network video channel to AXIS Camera Station 4 or 10 license base pack. Requires the base pack to be pre-	\$ 499.00	\$ 484.03	\$ 449.10
AXIS Camera Station 20 license add-on eLicense	Axis	AXIS Camera Station version 1,2,3,4 licenses. Not applicable for version 5. License for 20 additional Axis network video channel to AXIS Camera Station 4 or 10 license base pack. Requires the base pack to be pre-installed. eLicense.	\$ 1,979.00	\$ 1,919.63	\$ 1,781.10
AXIS F4005-E CLEAR DOME 5PCS	Axis	Standard clear dome for AXIS F4005-E, 5 pcs	\$ 79.00	\$ 76.63	\$ 71.10
ACC TOP COVER AXIS 209FD-R 10PCS	Axis	Replaceable cover for AXIS 209FD-R, 10 pcs. Includes dry bags	\$ 249.00	\$ 241.53	\$ 224.10
SPR DOME CLEAR AXIS 215 PTZ-E	Axis	Spare clear dome for AXIS 215-PTZ-E. Includes mounting ring, clear bubble, rubber gasket and 4 screws.	\$ 99.00	\$ 96.03	\$ 89.10
ACC DOME AXIS 216FD GLASS SMOKED	Axis	Casing with smoked transparent cover for AXIS 216FD-216MFD-P3301	\$ 29.00	\$ 28.13	\$ 26.10
ACC DOME AXIS 216FD GLASS CLEAR	Axis	Casing with clear transparent cover for AXIS 216FD-216MFD-P3301	\$ 29.00	\$ 28.13	\$ 26.10
ACC DOME AXIS 216FD-V GLASS SMOKED	Axis	Vandal-resistant casing with smoked transparent cover. Can also upgrade an AXIS 216FD-216MFD-P330X-M320X to an AXIS 216FD-V-216MFD-V-P330X-V-M320X-V	\$ 69.00	\$ 66.93	\$ 62.10
ACC DOME AXIS 225FD GLASS SMOKED	Axis	Smoked dome glass for AXIS 225FD	\$ 59.00	\$ 57.23	\$ 53.10
ACC MOUNT KIT 23XD DOME IN SMOKE	Axis	Smoked dome, indoor for AXIS 231-232D	\$ 28.00	\$ 27.16	\$ 25.20
ACC DOME 23XD INDOOR PLASTIC CLEAR	Axis	Clear dome, indoor for AXIS 231-232D (included with AXIS 231D-232D), available as spare part.	\$ 28.00	\$ 27.16	\$ 25.20
AXIS M3004-V-05-V CLEAR DOME	Axis	Original top cover with clear dome for AXIS M3004-V-05-V	\$ 19.00	\$ 18.43	\$ 17.10
AXIS M3006 CLEAR DOME 5PCS	Axis	Original white top cover with clear dome for AXIS M3006, 5pcs.	\$ 249.00	\$ 241.53	\$ 224.10
AXIS M3007 CLEAR DOME 5PCS	Axis	Original white top cover with clear dome for AXIS M3007, 5pcs.	\$ 249.00	\$ 241.53	\$ 224.10
AXIS M3024 CLEAR DOME 5PCS	Axis	Standard clear domes for AXIS M3024, 5 pcs	\$ 249.00	\$ 241.53	\$ 224.10
AXIS M3025-26 CLEAR DOME 5PCS	Axis	Standard clear domes for AXIS M3025, M3026. 5 pcs	\$ 249.00	\$ 241.53	\$ 224.10
AXIS M3027 CLEAR DOME 5PCS	Axis	Standard clear domes for AXIS M3027, 5 pcs	\$ 249.00	\$ 241.53	\$ 224.10
AXIS M3044-V-45-V-46-V CL DOME 5P	Axis	Standard clear dome for AXIS M3044-V-45-V-46-V, 5 pcs	\$ 99.00	\$ 96.03	\$ 89.10
AXIS M30 DOME COVER CASING A 5PCS	Axis	Original white casing with clear dome for M3044-45-46-V-WV and AXIS Companion Dome cameras. 5 pcs.	\$ 149.00	\$ 144.53	\$ 134.10
AXIS M30 CASING B WHITE 5P	Axis	Original white casing for AXIS M3047-48-P 5 pcs	\$ 79.00	\$ 76.63	\$ 71.10

BSO PRICING

TOP COVER AXIS M311X-R 10PCS	Axis	Original dark grey top cover including dome and screws for AXIS M311X-R. 10 pcs	\$ 249.00	\$ 241.53	\$ 224.10
TOP COVER AXIS M311X-VE	Axis	ORIGINAL TOP COVER FOR AXIS M311X- VE, INCLUDING OPENING TOOL AND ALLEN KEY.	\$ 29.00	\$ 28.13	\$ 26.10
TOP COVER M311X-VE NOCAP 10 PCS	Axis	Original top cover including dome and screws for AXIS M311X-VE No Cap. 10 pcs.	\$ 249.00	\$ 241.53	\$ 224.10
TOP COVER M311X-VE 10 PCS	Axis	Original top cover including dome and screws for AXIS M311X-VE. 10 pcs.	\$ 249.00	\$ 241.53	\$ 224.10
AXIS M50 CLEAR DOME COVER A	Axis	Spare part AXIS M50 dome casing cover in white. Included in AXIS M5054-55-55 cameras.	\$ 49.00	\$ 47.53	\$ 44.10
AXIS M501X DOME	Axis	Spare part AXIS M501X dome, pre-mounted in the white top casing. Opening tool and gasket are included.	\$ 29.00	\$ 28.13	\$ 26.10
AXIS P32-V CLEAR DOME A 5P	Axis	Standard clear dome for AXIS P32-V Series, 5 pcs	\$ 169.00	\$ 163.93	\$ 152.10
AXIS P32-VE CLEAR DOME A 5P	Axis	Standard clear dome for AXIS P32-VE Series, 5 pcs	\$ 169.00	\$ 163.93	\$ 152.10
AXIS P32-LV SEMI SMOKED DOME A 5P	Axis	Semi smoked domes for AXIS P32-LV Series, 5 pcs	\$ 169.00	\$ 163.93	\$ 152.10
AXIS P32-LVE SEMI SMOKED DOME A 5P	Axis	Semi smoked domes for AXIS P32-LVE Series, 5 pcs	\$ 169.00	\$ 163.93	\$ 152.10
SPR AXIS P3343 DOME KIT	Axis	Dome Kit for AXIS P3343, AXIS P3344, AXIS P3353 and AXIS P3354 as spare part. Includes a clear bubble, mounted on o plastic dome cover and a separate smoked bubble.	\$ 29.00	\$ 28.13	\$ 26.10
SPR AXIS P3343-V DOME KIT	Axis	Dome kit for AXIS P3343-V, AXIS P3344-V, AXIS P3363-V and AXIS P3364-V as spare part. Includes a clear bubble, mounted on an aluminium dome cover and a separate smoked	\$ 69.00	\$ 66.93	\$ 62.10
SPR DOME KIT AXIS P3343-VE	Axis	Dome Kit for AXIS P3343-VE, P3344-VE, AXIS P3363-VE and AXIS P3364-VE as spare part. Includes a clear bubble, mounted on an aluminium dome cover and a separate	\$ 69.00	\$ 66.93	\$ 62.10
SPR AXIS P3346 DOME KIT	Axis	Dome Kit for AXIS P3346 as spare part. Includes a clear bubble, mounted on o plastic dome cover and a separate smoked bubble.	\$ 34.00	\$ 32.98	\$ 30.60
SPR AXIS P3346-V DOME KIT	Axis	Dome kit for AXIS P3346-V, P3367-V and AXIS P3384-V as spare part. Includes a clear bubble, mounted on a zinc alloy dome cover and a separate smoked bubble.	\$ 74.00	\$ 71.78	\$ 66.60
SPR AXIS P3346-VE DOME KIT	Axis	Dome Kit for AXIS P3346-VE, P3367-VE, AXIS P3384-VE as spare part. Includes a clear bubble, mounted on an aluminium dome cover and a separate smoked bubble.	\$ 74.00	\$ 71.78	\$ 66.60
AXIS P3364-LV DOME KIT	Axis	Dome kit for AXIS P3364-LV. The dome is pre-mounted in the standard white top cover casing	\$ 74.00	\$ 71.78	\$ 66.60
AXIS P3364-LVE DOME KIT	Axis	Dome kit for AXIS P3364-LVE. The dome is pre-mounted in a standard white top cover casing.	\$ 74.00	\$ 71.78	\$ 66.60
AXIS P33 SEMI-SMOKED DOME A 4PCS	Axis	Semi-smoked dome with anti-scratch hard coating for indoor and outdoor AXIS P337X- LV--LVE cameras. 4x domes per pack.	\$ 119.00	\$ 115.43	\$ 107.10
AXIS P33 CLEAR DOME A 4PCS	Axis	Clear dome with anti-scratch hard coating for indoor and outdoor AXIS P337X-V--VE cameras. 4x domes per pack.	\$ 119.00	\$ 115.43	\$ 107.10
AXIS P3707-PE CLEAR DOME KIT	Axis	Dome kit for AXIS P3707-PE. The dome is pre-mounted in the standard white top cover casing.	\$ 99.00	\$ 96.03	\$ 89.10
SPR TOP COVER AXIS P39-R 10 PCS	Axis	Original top cover including dome and screws for AXIS P39-R Series 10 pieces.	\$ 249.00	\$ 241.53	\$ 224.10
AXIS P54 CLEAR DOME	Axis	Clear dome for AXIS P54-series.	\$ 49.00	\$ 47.53	\$ 44.10
AXIS P5512-E DOME KIT	Axis	Dome kit for AXIS P5512-E. Clear--smoked dome and dome cover included.	\$ 49.00	\$ 47.53	\$ 44.10
AXIS Q6128 CLEAR DOME 1P	Axis	Standard clear dome for AXIS Q6128-E	\$ 64.00	\$ 62.08	\$ 57.60
AXIS P553X CLEAR DOME	Axis	Original clear dome for AXIS P5522--E, AXIS P5532--E, AXIS P5534--E.	\$ 34.00	\$ 32.98	\$ 30.60
AXIS P553X SMOKED DOME	Axis	Original smoked dome for AXIS P5522--E, AXIS P5532--E, AXIS P5534--E.	\$ 34.00	\$ 32.98	\$ 30.60
AXIS DOME CLEAR P5544	Axis	Sparepart dome for AXIS P5544. Note that this product does not contain the fisheye lens.	\$ 49.00	\$ 47.53	\$ 44.10
AXIS P5624-E-35-E CLEAR DOME	Axis	Clear dome for AXIS P56 Series cameras.	\$ 49.00	\$ 47.53	\$ 44.10
SPR BUBBLE KIT SMOKED T95A	Axis	Replacement smoked bubble for AXIS T95A. Includes aluminum ring, rubber gasket and screws.	\$ 131.00	\$ 127.07	\$ 117.90
SPR BUBBLE KIT CLEAR T95A	Axis	Replacement clear bubble for AXIS T95A. Includes aluminum ring, rubber gasket and screws.	\$ 131.00	\$ 127.07	\$ 117.90
AXIS Q3505-V CLEAR DOME 5P	Axis	Standard clear domes for AXIS Q35-V Series, 5 pcs	\$ 179.00	\$ 173.63	\$ 161.10
AXIS Q35 CLEAR DOME A 5PCS	Axis	Standard clear dome with anti-scratch hard coating. Compatible with AXIS Q3517-LV--LVE. 5x domes per pack.	\$ 199.00	\$ 193.03	\$ 179.10
AXIS Q3505-VE CLEAR DOME 5P	Axis	Standard clear dome for AXIS Q3505-VE. 5pcs	\$ 199.00	\$ 193.03	\$ 179.10
AXIS Q36-VE CLEAR DOME	Axis	Standard clear dome for AXIS Q36 Series	\$ 49.00	\$ 47.53	\$ 44.10
AXIS Q37 CLEAR DOME A	Axis	Standard clear dome with anti-scratch hard coating. Compatible with AXIS Q3708-PVE and Q3709-PVE. Single pack.	\$ 49.00	\$ 47.53	\$ 44.10
AXIS Q6000-E CLEAR DOME	Axis	Clear dome for AXIS Q6000-E	\$ 79.00	\$ 76.63	\$ 71.10
AXIS Q603X HD DOME KIT	Axis	HD optimized dome kit for AXIS Q603X as spare part. Includes a clear bubble mounted on dome ring and a separate smoked bubble	\$ 89.00	\$ 86.33	\$ 80.10

BSO PRICING

AXIS Q603X-E CLEAR DOME C	Axis	Stand alone HD quality clear dome without line for the AXIS Q603X-E.	\$ 79.00	\$ 76.63	\$ 71.10
AXIS Q603X-E SMOKED DOME C	Axis	Stand alone HD quality smoked dome without line for the AXIS Q603X-E.	\$ 79.00	\$ 76.63	\$ 71.10
AXIS Q60-E-C CLEAR DOME D	Axis	Clear dome cover for AXIS Q60XX-E--C series	\$ 79.00	\$ 76.63	\$ 71.10
AXIS Q60-E-C SMOKED DOME D	Axis	Stand alone smoked dome for AXIS Q60XX-E--C series	\$ 79.00	\$ 76.63	\$ 71.10
AXIS Q604X-S CLEAR DOME A	Axis	Original clear dome for AXIS Q604X-S cameras	\$ 69.00	\$ 66.93	\$ 62.10
AXIS Q8414-LVS CLEAR DOME 5P	Axis	Standard clear dome for AXIS Q8414-LVS. 5 pcs.	\$ 99.00	\$ 96.03	\$ 89.10
AXIS Q8414-LVS IR WINDOW A 5P	Axis	Standard IR window with microphone hole and water-stop membrane for AXIS Q8414-LVS. 5 pcs.	\$ 149.00	\$ 144.53	\$ 134.10
AXIS A8105-E CLEAR DOME 5PCS	Axis	AXIS A8105-E Clear Dome is sold as spare parts to the AXIS A8105-E Network Video Door Station and comes in packs of five clear dome covers. It enables easy on-site replacement in case the original dome cover has been damaged or vandalized.	\$ 35.00	\$ 33.95	\$ 31.50
ACC ALLEN-KEY M3 TAMP PROOF 10PACK	Axis	Allen-key for AXIS 209FD-R 10-pack	\$ 39.00	\$ 37.83	\$ 35.10
AXIS M10 BRACKET KIT 5P	Axis	Contains 5pcs wall-and-corner mount bracket and 5pcs table-top stand. Compatible with AXIS M10 Series.	\$ 39.00	\$ 37.83	\$ 35.10
AXIS PT-MOUNT BRACKET A 5P	Axis	Standard mount bracket including screws for AXIS Q1765-LE PT Mount and AXIS Q19 Series PT Mount models. 5pcs.	\$ 59.00	\$ 57.23	\$ 53.10
AXIS Q604X RECESSED MOUNT	Axis	Spare part indoor recessed mount for mounting AXIS Q60 indoor cameras in drop ceilings.	\$ 89.00	\$ 86.33	\$ 80.10
AXIS F82A06 ANGLED PINHOLE MT 5PCS	Axis	Mounting bracket that allows AXIS FA1125 Sensor Unit to be mounted behind a thin metal-plastic-glass panel. 5 pcs.	\$ 29.00	\$ 28.13	\$ 26.10
P1214-P1214-E-P1224-E MOUNT BRACKET 5PCS	Axis	Mount bracket for AXIS P1214, P1214-E and P1224-E. Allows to mount the sensor unit in different horizontal and vertical angles.	\$ 59.00	\$ 57.23	\$ 53.10
AXIS M501X MOUNTING KIT	Axis	Original ceiling mount kit for both hard- and drop ceilings for the AXIS M501X.	\$ 15.00	\$ 14.55	\$ 13.50
AXIS Q3505-SVE SCREW KIT	Axis	Screw Kit for AXIS Q3505-SVE. Includes 2x anti-loss mounting screws in marine-grade stainless steel SS316, and 1x TR20 resitorx insert bits.	\$ 11.00	\$ 10.67	\$ 9.90
AXIS Q8414-LVS BACK CHASSIS WHITE	Axis	Spare part powder coated white stainless steel back chassis with gaskets for AXIS Q8414-LVS.	\$ 199.00	\$ 193.03	\$ 179.10
AXIS Q8414-LVS BACK CHASSIS METAL	Axis	Spare part brushed stainless steel metal back chassis with gaskets for AXIS Q8414-LVS.	\$ 199.00	\$ 193.03	\$ 179.10
AXIS T98A MOUNTING BRACKET	Axis	Original stainless steel mounting bracket for AXIS T98A-VE Surveillance Cabinet series.	\$ 59.00	\$ 57.23	\$ 53.10
AXIS STEEL STRAPS TX30 570MM 1PAIR	Axis	1 pair marine-grade (SS316L) stainless steel straps with TX30 screw interface for ease-of- installation. Length 570mm (22.5"). Width 14.3mm (0.57"). Thickness 0.68mm (0.03"). Compatible with a wide range of Axis pole mounts. Pole diameter range 50-150mm (2"- 6") when used	\$ 29.00	\$ 28.13	\$ 26.10
AXIS STEEL STRAPS TX30 1450MM 1PAIR	Axis	1 pair marine-grade (SS316L) stainless steel straps with TX30 screw interface for ease-of- installation. Length 1450mm (57"). Width 14.3mm (0.57"). Thickness 0.68mm (0.03"). Compatible with a wide range of Axis pole mounts. Pole diameter range 100-410mm	\$ 39.00	\$ 37.83	\$ 35.10
STAINLESS STEEL STRAPS 700MM 1 PAIR	Axis	Original stainless steel straps for AXIS T91A47 60-110 mm and AXIS T91A67. Mounting tool (P-N 21776) is required.	\$ 14.00	\$ 13.58	\$ 12.60
STAINLESS STEEL STRAPS 1450MM 1 PAIR	Axis	Original stainless steel straps for AXIS T91A47 110-400 mm. The straps also fit the AXIS T91A67. Mounting tool (P-N 21776) is required.	\$ 24.00	\$ 23.28	\$ 21.60
MAIN BODY CUP M3011-14 10PCS	Axis	Metal cup for AXIS M3011 and AXIS M3014 Network Cameras. 10 pcs.	\$ 210.00	\$ 203.70	\$ 189.00
SPR AXIS P3343-VE SCREW KIT	Axis	Screw Kit for AXIS P3343-VE and P3344-VE as spare part. Includes mounting screws, plugs and I-O connector.	\$ 5.00	\$ 4.85	\$ 4.50
SPR AXIS P3343-V SCREW KIT	Axis	Screw kit for AXIS P3343, P3343-V, P3344 and P3344-V as spare part. Includes mounting screws, plugs and I-O connector.	\$ 4.00	\$ 3.88	\$ 3.60
AXIS T94B02S MOUNTING BRACKET 5P	Axis	Spare part mounting brackets for AXIS M20 Series. 5-pack. Includes 5x mounting brackets with 5x Gasket C M20.	\$ 59.00	\$ 57.23	\$ 53.10
AXIS T94F01S MOUNTING BRACKET	Axis	Standard mount bracket for AXIS M3006-V, AXIS M3007-P--PV, AXIS M3024-LVE-3025-VE-3026-VE	\$ 19.00	\$ 18.43	\$ 17.10
AXIS T94G01S MOUNTING PLATE	Axis	Sparepart mounting bracket for AXIS Q1765-LE, Q1931-E, Q1932-E	\$ 29.00	\$ 28.13	\$ 26.10
AXIS T94K01S MOUNTING BRACKET 4P	Axis	Sparepart mounting bracket for AXIS Q3505-V. 4 pcs	\$ 119.00	\$ 115.43	\$ 107.10
AXIS T94M01S MOUNTING BRACKET 4P	Axis	Sparepart mounting bracket for AXIS Q3505-VE. 4 pcs	\$ 139.00	\$ 134.83	\$ 125.10
AXIS T94S01S MOUNTING BRACKET 4P	Axis	Sparepart mounting bracket for AXIS P32-V Series. 4 pcs	\$ 69.00	\$ 66.93	\$ 62.10
AXIS T94T01S MOUNTING BRACKET 4P	Axis	Sparepart mounting bracket for AXIS P32-VE Series. 4 pcs	\$ 89.00	\$ 86.33	\$ 80.10
STAINLESS STEEL STRAP 570MM 1 PAIR	Axis	Marine-grade (SS 316L) stainless steel straps for mounting on poles between 105- 178 mm (4.1-7.0 inches) in diameter. These are of hose clamp type and have no need for special mounting tool. 1 pair of straps	\$ 24.00	\$ 23.28	\$ 21.60
MOUNTING BRACKET AXIS P33XX-VE	Axis	Original AXIS P33XX-VE mounting bracket for wall or hard ceiling.	\$ 29.00	\$ 28.13	\$ 26.10
AXIS T94K01L CAMERA CHANGE KIT A 5P	Axis	Spare part kit for changing between compatible cameras in AXIS T94K01L Recessed Mount. Included in AXIS T94K01L Recessed Mount. 5 change kits.	\$ 59.00	\$ 57.23	\$ 53.10
AXIS T94M01L CAMERA CHANGE KIT A 5P	Axis	Spare part kit for changing between compatible cameras in AXIS T94M01L Recessed Mount. Included in AXIS T94M01L Recessed Mount. 5 change kits.	\$ 59.00	\$ 57.23	\$ 53.10
AXIS T94V01S MOUNTING BRACKET	Axis	Standard mounting bracket for AXIS Q36 Series Network Cameras.	\$ 39.00	\$ 37.83	\$ 35.10

BSO PRICING

AXIS ADAPTER BRACKET B FOR YP3040	Axis	Adapter bracket to YP3040 PAN TILT MOTOR for use with AXIS T93 camera housings. Suitable for indoor and outdoor use. Note that this bracket is included with P-N.5901-201 but not with P-N.5502-461	\$ 29.00	\$ 28.13	\$ 26.10
AXIS 3-4" CONDUIT LOCKNUT A 4P	Axis	4-pack of 3-4" conduit locknut. Suitable for AXIS T91B53 Telescopic Ceiling Mount.	\$ 15.00	\$ 14.55	\$ 13.50
AXIS T94U02S MOUNTING BRACKET	Axis	Standard mounting bracket for AXIS Q3505- SVE made of stainless steel. Including gasket.	\$ 169.00	\$ 163.93	\$ 152.10
AXIS T94F02S MOUNTING BRACKET	Axis	Standard plastic mounting bracket for AXIS P1405, P1425, P1427, P1428.	\$ 19.00	\$ 18.43	\$ 17.10
ACC DESSICANT BAG 100PCS	Axis	Dry bags for AXIS 209FD-R, 100 pcs	\$ 40.00	\$ 38.80	\$ 36.00
AXIS P1204 SENSOR UNIT	Axis	Original sensor unit for AXIS P1204 with premounted cable. Cover skin and mounting kit is included.	\$ 199.00	\$ 193.03	\$ 179.10
AXIS P1214 SENSOR UNIT	Axis	Original sensor unit for AXIS P1214 with premounted cable. Flush mount bracket included.	\$ 199.00	\$ 193.03	\$ 179.10
AXIS P1214-E SENSOR UNIT	Axis	Original sensor unit for AXIS P1214-E with premounted cable. Flush mount bracket and sensor unit housing included.	\$ 199.00	\$ 193.03	\$ 179.10
SPR P1224-E SENSOR UNIT	Axis	Original sensor unit for AXIS P1224-E with premounted cable. Flush mount bracket included.	\$ 199.00	\$ 193.03	\$ 179.10
RJ12 PLUG SHIELDED 10 PCS	Axis	Shielded RJ12 connectors for use with AXIS modular cameras. 10-pack.	\$ 29.00	\$ 28.13	\$ 26.10
ACC MAINS ADAPTOR AXIS 214	Axis	Mains adaptor, AXIS 214, spare-part	\$ 39.00	\$ 37.83	\$ 35.10
ACC MAINS ADAPTOR PS-P	Axis	Power supply PS-P for AXIS 215 PTZ	\$ 39.00	\$ 37.83	\$ 35.10
AXIS MAINS ADAPTER 12V DC 40W	Axis	Standard power supply for AXIS FA54. IEC-C13 mains cable is not included.	\$ 59.00	\$ 57.23	\$ 53.10
AXIS MAINS ADAPTER 48V DC 90W	Axis	Standard power supply for AXIS Companion Recorder. IEC-C13 mains cable is not included.	\$ 99.00	\$ 96.03	\$ 89.10
ACC PS-RACK	Axis	Power supply for the Axis Video Server Rack	\$ 499.00	\$ 484.03	\$ 449.10
POWER SUPPLY AXIS Q872X-E 120V	Axis	IP66 rated power supply for AXIS Q872X-E with 120 V AC input.	\$ 379.00	\$ 367.63	\$ 341.10
ACC MALE RJ45 AXIS 209FD-R	Axis	Vibration resistant male RJ-45 connector suitable for RJ-45 version of AXIS M31XX-R and AXIS 209FD-R-MFD-R Network Cameras.	\$ 15.00	\$ 14.55	\$ 13.50
MAINS CABLE IEC-C13	Axis	Mains cable for AXIS One-Port Midspan, AXIS T8123-24, AXIS 291, AXIS Q7900, AXIS Video Server Rack, AXIS PoE Midspan 8-Port-16-Port, Power Supply AXIS T8412	\$ 15.00	\$ 14.55	\$ 13.50
AXIS PATCH CABLE A 200MM 6PCS	Axis	Set of patch cables for AXIS T8085 PS57 RACK MOUNT 500W 1U to connect AXIS T8646 POE+ OVER COAX BLADE	\$ 79.00	\$ 76.63	\$ 71.10
ACC MALE RJ45 AXIS 209FD-R 10PCS	Axis	Vibration resistant male RJ-45 connector suitable for AXIS 209FD-R-MFD-R Network Camera. 10 pack	\$ 149.00	\$ 144.53	\$ 134.10
CABLE GLAND A M16 5PCS	Axis	M16 cable gland for cable diameter of 4.5 to 10mm. IP68. 5 pcs.	\$ 19.00	\$ 18.43	\$ 17.10
ACC STAND PLASTIC AXIS 210-211	Axis	Plastic stand for AXIS 210 and 211 (A) Network Cameras	\$ 14.00	\$ 13.58	\$ 12.60
AXIS P3367-VE CASING KIT	Axis	The kit contains a complete AXIS P3367-VE enclosure, heater and cable cover. The kit could also be used for converting an indoor version of AXIS P3346, P3367, P3384 and P3365 to an outdoor VE version.	\$ 215.00	\$ 208.55	\$ 193.50
AXIS P54-SERIES WEATHER COVER	Axis	Sparepart weather cover for Axis P54-Series.	\$ 39.00	\$ 37.83	\$ 35.10
CONN KIT AXIS P1311	Axis	Kit for the AXIS P13XX-series. Content: one terminal connector 4P str 250mm BP LF and one 2P STR 3.81MM BP LF.	\$ 9.00	\$ 8.73	\$ 8.10
CONN KIT AXIS Q7404	Axis	Terminal connectors for AXIS Q7404. Includes 8 pcs 2P 2.50MM, 4 pcs 4P 2.50MM and one 2P 3.81MM. In total 13 connectors	\$ 35.00	\$ 33.95	\$ 31.50
AXIS M3004 LENS	Axis	Original M12 lens for AXIS M3004 2.8mm. Focus tool included.	\$ 49.00	\$ 47.53	\$ 44.10
AXIS M3005 LENS	Axis	Original M12 lens for AXIS M3005 2.8mm. Focus tool included.	\$ 49.00	\$ 47.53	\$ 44.10
AXIS M311X-R 2MM M12 LENS	Axis	Original lens for AXIS M311X-R as spare part	\$ 79.00	\$ 76.63	\$ 71.10
LENS M12 2.8-6MM 5PCS	Axis	Varifocal lens 2.8-6MM, F2.0, M12 thread. Standard lens for AXIS F1015.	\$ 249.00	\$ 241.53	\$ 224.10
LENS M12 2.8MM F2.0 10PCS	Axis	Standard lens for AXIS F4005-E, AXIS F1005-E and AXIS P1214-E.	\$ 199.00	\$ 193.03	\$ 179.10
LENS PINHOLE M12 3.7MM 10PCS	Axis	Pinhole lens 3.7MM, F2.5, M12 thread. Standard lens for AXIS F1025. 10pcs	\$ 249.00	\$ 241.53	\$ 224.10
AXIS T93F TOP COVER	Axis	Spare part top part of the housing including window.	\$ 59.00	\$ 57.23	\$ 53.10
ACC LENS CS VARIF 3-8MM DC-IR D-N	Axis	CS mount Varifocal 3-8 mm DC-Iris for 221	\$ 125.00	\$ 121.25	\$ 112.50
ACC LENS CS VARIF 3-8MM DC-IR	Axis	CS mount Varifocal 3-8 mm DC-Iris for 211	\$ 99.00	\$ 96.03	\$ 89.10
LENS 3-8MM 13V308ASIR	Axis	Varifocal 3-8mm DC-Iris Lens, CS mount Original Lens for AXIS P1343	\$ 75.00	\$ 72.75	\$ 67.50
LENS 3-8MM TG320312FCS-MPIR-12	Axis	Original DC-IRIS IR-corrected Megapixel lens for P1344	\$ 195.00	\$ 189.15	\$ 175.50
LENS CS 2.8-8MM F1.2 DC-I MP	Axis	CS mounted Varifocal 2.8-8 mm DC-iris megapixel lens. Original lens for AXIS M1114.	\$ 149.00	\$ 144.53	\$ 134.10

BSO PRICING

POWER SUPPLY AXIS Q872X-E 230V	Axis	IP66 rated power supply for AXIS Q872X-E with 230 V AC input.	\$ 379.00	\$ 367.63	\$ 341.10
LENS CS VF 2.8-8MM F1.2 P-IRIS	Axis	Original CS mounted varifocal P-Iris lens 2.8-8mm for AXIS Q1604-14 and AXIS P1355-57	\$ 149.00	\$ 144.53	\$ 134.10
LENS CS VF 2.8-8MM F1.2 DC-IR	Axis	Original CS mounted varifocal DC-Iris lens 2.8-8mm for AXIS Q1602-04 and AXIS P1354-55	\$ 149.00	\$ 144.53	\$ 134.10
AXIS LENS FUJINON CS 2.8-8MM P-IRIS	Axis	Standard CS mounted varifocal P-Iris lens 2.8-8mm for AXIS Q1615.	\$ 149.00	\$ 144.53	\$ 134.10
LENS CS 2.8-8.5MM P-IRIS	Axis	Standard CS mounted varifocal P-Iris lens 2.8-8.5mm for AXIS P1364.	\$ 159.00	\$ 154.23	\$ 143.10
LENS CS 2.8MM M13F02820	Axis	Fixed Iris Megapixel Lens 2.8mm, F2.0, CS mount. Original Lens for AXIS M1103-4.	\$ 49.00	\$ 47.53	\$ 44.10
LENS CS 2.9-8 2MM F1 4 DC SVGA	Axis	Varifocal 2.9-8.2mm CS mounted SVGA DC-Iris lens. Original lens for AXIS M1113	\$ 69.00	\$ 66.93	\$ 62.10
LENS CS 4-10MM P-IRIS	Axis	Standard lens for AXIS Q1635-E	\$ 249.00	\$ 241.53	\$ 224.10
LENS CS 6.0MM F1.8 MP	Axis	CS mounted 6.0 mm megapixel lens. Original lens for AXIS M1103-4	\$ 49.00	\$ 47.53	\$ 44.10
AXIS LENS TAMRON C 4-13MM DC-IRIS	Axis	Standard C mounted varifocal DC-Iris lens 4-13mm for AXIS Q1635.	\$ 399.00	\$ 387.03	\$ 359.10
TAMRON 5MP LENS P-IRIS 8-50 MM F1.6	Axis	Varifocal 8-50 MM, 5 MP telephoto IR-corrected lens with P-Iris. Recommended for AXIS P1367 and AXIS P1367-E	\$ 249.00	\$ 241.53	\$ 224.10
POWER SUPPLY AXIS T8412	Axis	Power supply for AXIS T8412 Installation Display	\$ 59.00	\$ 57.23	\$ 53.10
AXIS Q872x-E SUNSHIELD KIT	Axis	Sunshield for AXIS Q872x-E as sparepart. Including screws and washer	\$ 299.00	\$ 290.03	\$ 269.10
AXIS P3343-VE-44-VE CASING KIT	Axis	The kit contains mounting bracket, bottom casing, heater and cable cover required for converting an indoor version of AXIS P3343-P3344 to an outdoor VE version.	\$ 139.00	\$ 134.83	\$ 125.10
AXIS P3364-VE CASING KIT	Axis	The kit contains mounting bracket, bottom casing, heater and cable cover required for converting an indoor version of AXIS P3364- V to an outdoor VE version. Note: Dome kit is not included, has to be ordered	\$ 139.00	\$ 134.83	\$ 125.10
AXIS Q6000 LENS M12 1.37MM	Axis	Standard lens kit M12 1.37mm for AXIS Q6000-E. Gasket included	\$ 59.00	\$ 57.23	\$ 53.10
SPR BRACKET KIT AXIS Q60XX-P55XX	Axis	Bracket kit for surface mounting a camera on a hard ceiling. Compatible with Q603X and P553X. Content: Bracket, screws with washers and wave springs.	\$ 24.00	\$ 23.28	\$ 21.60
CONN KIT AXIS M7014	Axis	Terminal connectors for AXIS M7014. Includes 2 pcs TERMINAL CONN 2P STR 2.50MM, rubber feet and mounting screws for the encoder.	\$ 9.00	\$ 8.73	\$ 8.10
SPR CONN KIT AXIS Q7401	Axis	Connectors for AXIS Q7410 as spare parts. Includes two 2pin STR 2.50MM, one 6pin STR 2.50MM and one 2pin STR 3.81MM. In total 4 connectors.	\$ 19.00	\$ 18.43	\$ 17.10
CONN KIT AXIS P7214-Q7411	Axis	Terminal connectors for AXIS P7214 and AXIS Q7411. Includes 1 pcs TERMINAL CONN 6P STR 2.50MM, 2 pcs TERMINAL CONN 2P STR 2.50MM, rubber feet and	\$ 9.00	\$ 8.73	\$ 8.10
SPR CONN PUSH PULL PLUG IDC-8 IP67	Axis	Spare RJ45 connector plug for AXIS Q603X-E & AXIS P55XX-E. IP67 rated	\$ 49.00	\$ 47.53	\$ 44.10
NETWORK CABLE WITH GASKET 5M	Axis	Shielded outdoor network cable 5 meter Pre mounted rubber gasket and male RJ45 connectors. For use with AXIS M11-E series, AXIS P13-E series, AXIS Q16-E series, AXIS Q1755-E, AXIS Q19-E series, AXIS P33-VE series and AXIS T92-3-E	\$ 10.00	\$ 9.70	\$ 9.00
AXIS Q60XX-C MULTI CONNECT CABLE 5M	Axis	Cable between AXIS Q60XX-C and connection box AXIS T8605	\$ 139.00	\$ 134.83	\$ 125.10
AXIS Q60XX-C MULTI CONNECT CABLE 7M	Axis	Cable between AXIS Q60XX-C and connection box AXIS T8605	\$ 179.00	\$ 173.63	\$ 161.10
SPR COVERT CAMERA M7001	Axis	Cover Camera for AXIS M7001 as spare part.	\$ 149.00	\$ 144.53	\$ 134.10
AXIS T91G61-T91L61 SCREW KIT	Axis	Screw kit for installing AXIS P55-E Series with either AXIS T91L61 or AXIS T91G61 Wall Mounts. Single-pack includes 3x bayonet screws, 3x securing screws, 3x	\$ 10.00	\$ 9.70	\$ 9.00
AXIS P5512 DOME KIT	Axis	Dome kit for AXIS P5512. Clear--smoked dome and ome cover included.	\$ 49.00	\$ 47.53	\$ 44.10
AXIS P5544 LENS KIT	Axis	Spare part lens kit for AXIS P5544	\$ 399.00	\$ 387.03	\$ 359.10
AXIS Q6000-E SOLO KIT	Axis	Kit for making a stand-alone AXIS Q6000-E MkII installation without PTZ camera inside. Includes a metal cover lid, an internal adapter plate, and IP66-rated RJ45 push- pull connector. Use this kit together with an AXIS Q6000-E MkII network camera (not included) and the AXIS	\$ 119.00	\$ 115.43	\$ 107.10
AXIS Q603X-E DOME COVER RING	Axis	Dome cover ring for AXIS Q603X-E including screws.	\$ 18.00	\$ 17.46	\$ 16.20
AXIS T96B05 FRONT KIT 5 PCS	Axis	Spare part window and window holder for AXIS T96B05 Outdoor Housing and AXIS P3905-RE. 5 Pcs. Includes screws.	\$ 169.00	\$ 163.93	\$ 152.10
AXIS Q60XX-C COOLING MODULE	Axis	Peltier element, inside and outside fan for AXIS Q60XX-C	\$ 999.00	\$ 969.03	\$ 899.10
SPR ELECTRONIC KIT T95A00	Axis	Electronic boards for replacement in AXIS T95A00 110-230 VAC. Includes 4 boards.	\$ 215.00	\$ 208.55	\$ 193.50
SPR ELECTRONIC KIT T95A10	Axis	Electronic boards for replacement in AXIS T95A10 24 VAC. Includes 3 boards	\$ 131.00	\$ 127.07	\$ 117.90
SPR HEATER-FAN KIT T95A00	Axis	Replacement kit with 3 heaters and fans for AXIS T95A00	\$ 96.00	\$ 93.12	\$ 86.40
SPR HEATER-FAN KIT T95A10	Axis	Replacement kit with 3 heaters and fans for AXIS T95A10	\$ 99.00	\$ 96.03	\$ 89.10
SPR SCREW AND GLAND KIT T95A	Axis	Replacement cable gland plate, cable glands and screws for AXIS T95A	\$ 24.00	\$ 23.28	\$ 21.60
SPR MAINS ADAPTOR PS-V EUR	Axis	Power supply PS-V for AXIS M10 series. White Sparepart	\$ 39.00	\$ 37.83	\$ 35.10

BSO PRICING

AXIS T8005 POWER SUPPLY 5V 5W USB	Axis	Switching power supply, 5W with microUSB connector. Including interchangeable regional power plugs for world wide use.	\$ 39.00	\$ 37.83	\$ 35.10
MAINS ADAPTOR PS-H	Axis	5V DC 2A power supply with 1.35x3.5 plug. Center (+) polarity.	\$ 39.00	\$ 37.83	\$ 35.10
SPR POWER SUPPLY 1U 310W FRONT	Axis	Replacement power supply for AXIS Q7900 encoder rack	\$ 329.00	\$ 319.13	\$ 296.10
SPR POWER SUPPLY 1U 300W BL. FRONT	Axis	Replacement power supply for AXIS Q7920 Video Encoder Chassis	\$ 329.00	\$ 319.13	\$ 296.10
AXIS T93G TOP COVER	Axis	Spare part top part of the AXIS T93G housing including window.	\$ 49.00	\$ 47.53	\$ 44.10
SPR SUNSHIELD KIT T95A	Axis	Replacement sunshield and lid for AXIS T95A	\$ 59.00	\$ 57.23	\$ 53.10
AXIS SUNSHIELD B	Axis	Sunshield compatible with AXIS Q1765-LE, Q1931-E-32-E-41-E and Q2901-E	\$ 29.00	\$ 28.13	\$ 26.10
AXIS SUNSHIELD C	Axis	Sunshield compatible with AXIS Q1765-LE PT Mount	\$ 29.00	\$ 28.13	\$ 26.10
AXIS P5512-E SUNSHIELD	Axis	Sunshield for AXIS P5512-E	\$ 24.00	\$ 23.28	\$ 21.60
SUNSHIELD KIT AXIS P553X-E	Axis	Sunshield for AXIS P553X-E including mounting screws.	\$ 29.00	\$ 28.13	\$ 26.10
SUNSHIELD AXIS Q603X-E	Axis	Sunshield for AXIS Q603X-E.	\$ 29.00	\$ 28.13	\$ 26.10
AXIS Q60XX-C SUNSHIELD	Axis	Sunshield for AXIS Q60xx-C series	\$ 39.00	\$ 37.83	\$ 35.10
AXIS Q604X-S SUNSHIELD	Axis	Stainless steel sunshield for AXIS Q604X-S	\$ 293.00	\$ 284.21	\$ 263.70
SUNSHIELD KIT T92E	Axis	Sunshield for AXIS P134X-E, AXIS Q1755-E and AXIS Q192X-E Includes mounting screws and Torx key.	\$ 35.00	\$ 33.95	\$ 31.50
AXIS Q35 WEATHERSHIELD KIT A	Axis	Original weathershield for AXIS Q35-LVE network camera series. Screws and gasket included.	\$ 24.00	\$ 23.28	\$ 21.60
AXIS WEATHERSHIELD KIT D	Axis	Weathershield with screws for protecting the dome of an AXIS Q35-VE camera from rain, snow and sun.	\$ 20.00	\$ 19.40	\$ 18.00
AXIS WEATHERSHIELD KIT E	Axis	Weathershield with screws for protecting the dome of an AXIS P32-VE camera from rain, snow and sun.	\$ 18.00	\$ 17.46	\$ 16.20
AXIS WEATHERSHIELD KIT M	Axis	Standard weathershield for AXIS Q3709	\$ 34.00	\$ 32.98	\$ 30.60
AXIS WEATHERSHIELD KIT N	Axis	Standard weather shield for AXIS M2025-26 and AXIS Companion Bullet	\$ 24.00	\$ 23.28	\$ 21.60
AXIS WEATHERSHIELD KIT Q	Axis	Standard weather shield for Axis Q36 Series, protecting the dome from rain, snow and sun.	\$ 24.00	\$ 23.28	\$ 21.60
AXIS WEATHERSHIELD KIT R	Axis	Weathershield for protecting wall mounted fixed dome cameras against rain, snow and sun. UV-resistant plastics and matte black anti-reflective coating on the underside to prevent reflection from IR illumination.	\$ 39.00	\$ 37.83	\$ 35.10
WEATHERSHIELD KIT P3343-44-VE	Axis	Original weathershield for AXIS P3343, AXIS P3344-VE, AXIS P3363-VE and AXIS P3364-VE. Screws included.	\$ 20.00	\$ 19.40	\$ 18.00
WEATHERSHIELD KIT P3346-67-VE	Axis	Original weathershield for AXIS P3346, AXIS P3367-VE and AXIS P3384-VE. Screws included.	\$ 20.00	\$ 19.40	\$ 18.00
FRONT GLASS KIT AXIS T92E20-21	Axis	Complete Front Kit for AXIS T92E20-21. Content: Front Cover, Front Glass, Gasket & Screws.	\$ 20.00	\$ 19.40	\$ 18.00
ELECTRONIC KIT AXIS T92E20	Axis	Sparepart including the electronics module of the AXIS T92E20 housing including fan and screws.	\$ 179.00	\$ 173.63	\$ 161.10
FRONT KIT T92E24	Axis	Front kit including metal frame, window, heater, gasket and screws for AXIS T92E24 Thermal camera housing. Compatible with the 60mm TA-lens.	\$ 949.00	\$ 920.53	\$ 854.10
AXIS T92E EXTENSION KIT	Axis	Extension front for AXIS T92E20 outdoor housing, allowing longer lenses than the standard housing. The kit includes aluminum front and extension part, window.	\$ 39.00	\$ 37.83	\$ 35.10
AXIS M20 FRONT KIT A	Axis	Replacement front window assembly for AXIS M2025-LE, M2026-LE. The kit comes with both a black and a white front cover ring. Includes one window and sealing	\$ 29.00	\$ 28.13	\$ 26.10
AXIS P14 FRONT KIT A	Axis	Standard front for AXIS P1405-E, P1405-LE, P1405-LE MKII, P1425-E, P1425-LE, P1425-LE MKII, P1427-E, P1427-LE, P1435-LE. Includes front ring, window and gasket.	\$ 29.00	\$ 28.13	\$ 26.10
AXIS P14 FRONT KIT B	Axis	Standard front for AXIS P1428-E and AXIS P1435-E. Includes front ring, window and gasket.	\$ 29.00	\$ 28.13	\$ 26.10
AXIS Q1765-LE FRONT KIT	Axis	Sparepart front window for AXIS Q1765-LE	\$ 59.00	\$ 57.23	\$ 53.10
DROP CEILING KIT AXIS P553X-4X	Axis	Original kit for mounting a AXIS P553X-4X pan tilt zoom camera in a soft-drop ceiling	\$ 79.00	\$ 76.63	\$ 71.10
SPR FAN CASSETTE AXIS Q7900 E2	Axis	Original spare part fan cassette for AXIS Q7900 E2.	\$ 199.00	\$ 193.03	\$ 179.10
SPR FAN CASSETTE AXIS Q7920	Axis	Original spare part fan cassette for AXIS Q7920.	\$ 99.00	\$ 96.03	\$ 89.10
AXIS T98A05 CABINET DOOR	Axis	Cabinet door for AXIS T98A Surveillance Cabinet. Stand alone. Used in T98A15-VE Cabinets.	\$ 129.00	\$ 125.13	\$ 116.10
AXIS T98A06 CABINET DOOR	Axis	Cabinet door for AXIS T98A Surveillance Cabinet. Compatible cameras: AXIS M111X-E, AXIS P13XX-E, AXIS Q16XX-E, AXIS Q17XX-E, AXIS Q191X-E, AXIS Q192X-E.	\$ 129.00	\$ 125.13	\$ 116.10
AXIS T98A07 CABINET DOOR	Axis	Cabinet door for AXIS T98A Surveillance Cabinet. Compatible cameras: AXIS P33-VE-- LVE and the outdoor bullet-style Q1765 and Q1931 cameras	\$ 129.00	\$ 125.13	\$ 116.10
AXIS T98A08 CABINET DOOR	Axis	Cabinet door for T98A. Compatible products: AXIS T91A61 Wall bracket for use with AXIS P55 and Q60-series or fixed dome pendant kits. Used in T98A18-VE Cabinets.	\$ 129.00	\$ 125.13	\$ 116.10

BSO PRICING

AXIS T98A09 CABINET DOOR	Axis	Cabinet door for AXIS T98A. Compatible products: AXIS P54-Series. Used in T98A19-VE Cabinets.	\$ 129.00	\$ 125.13	\$ 116.10
AXIS P135X CONN KIT	Axis	Terminal connectors for AXIS P135X-series. Includes 1 pcs TERMINAL CONNECTOR 4P STR 2.50MM, 1 pcs TERMINAL CONNECTOR 2P STR 3.81MM, 2 pcs TERMINAL CONNECTOR 2P STR 2.50MM	\$ 9.00	\$ 8.73	\$ 8.10
AXIS T8123-4-E MIDSPAN SPARE KIT	Axis	2pcs RJ-45 waterproof plugs and 1pcs grounding wire for outdoor midspan T8123-4-E	\$ 29.00	\$ 28.13	\$ 26.10
FRONT KIT 60MM AXIS Q872X-E	Axis	Frontkit for AXIS Q872X-E with 60mm lens as spare part	\$ 1,499.00	\$ 1,454.03	\$ 1,349.10
FRONT KIT 35MM AXIS Q872X-E	Axis	Frontkit for AXIS Q872X-E with 30mm lens as spare part	\$ 699.00	\$ 678.03	\$ 629.10
PT IR ILLUMINATOR KIT B	Axis	Spare part illuminator kit for AXIS Q8665-LE. NOTE: it is not possible to upgrade a Q8665-E to become LE version	\$ 1,299.00	\$ 1,260.03	\$ 1,169.10
AXIS Q86 FRONT KIT A	Axis	Replacement front window assembly for AXIS Q8685-E-LE. Window in clear tempered glass. Includes built-in heater, wiper mechanism, and heat sink	\$ 349.00	\$ 338.53	\$ 314.10
AXIS Q86 WIPER KIT A 5P	Axis	Replacement wiper blades for AXIS Q8685-E-LE. Made from long-life, UV-resistant silicone rubber.	\$ 49.00	\$ 47.53	\$ 44.10
AXIS Q86-E LIGHT SENSOR BOX 120 V	Axis	Light sensor box with integrated power supply for controlling IR illuminators and power AXIS Q8665-LE. Input power 120V AC.	\$ 640.00	\$ 620.80	\$ 576.00
AXIS Q8665-E BASE UNIT 24 V AC	Axis	Spare part base unit for AXIS Q86-E 24 V AC.	\$ 1,199.00	\$ 1,163.03	\$ 1,079.10
AXIS Q8665-LE BASE UNIT 24V AC	Axis	Spare part base unit for AXIS Q86-LE 24 V AC.	\$ 1,199.00	\$ 1,163.03	\$ 1,079.10
AXIS Q8665-E BASE UNIT 120 V AC	Axis	Spare part base unit for AXIS Q86-E 120 V AC.	\$ 1,199.00	\$ 1,163.03	\$ 1,079.10
AXIS Q8631-E-32-E HOUSING TOP	Axis	Spare part top housing with germanium window for AXIS Q8631-E-32-E.	\$ 599.00	\$ 581.03	\$ 539.10
AXIS Q8665 HOUSING TOP	Axis	Spare part top housing with glass window for AXIS Q8665-E-LE.	\$ 399.00	\$ 387.03	\$ 359.10
AXIS Q8665-LE ILLUMINATOR	Axis	Spare part IR illuminator for AXIS Q8665-LE. Note. This is a single pack.	\$ 799.00	\$ 775.03	\$ 719.10
AXIS Q8665-LE ILLUMINATOR BRACKET	Axis	Spare part IR illuminator bracket for AXIS Q8665-LE	\$ 299.00	\$ 290.03	\$ 269.10
AXIS Q8631-32-65 SUNSHIELD	Axis	Spare part sunshield for AXIS Q8631-E-32-E-65-E-65-LE	\$ 59.00	\$ 57.23	\$ 53.10
AXIS Q8665 WIPER	Axis	Spare part wiper blade for AXIS Q8665-E-LE including the stainless steel holder	\$ 59.00	\$ 57.23	\$ 53.10
AXIS Q8631-32-65 CAMERA CONN CABLE KIT	Axis	Spare part kit consisting of Network-, communication- and power cable for AXIS Q8631-32-65.	\$ 59.00	\$ 57.23	\$ 53.10
AXIS Q8631-32-65 SEAL AND GASKET KIT	Axis	Spare part kit for AXIS Q8631-32-65 consisting of mount bracket gasket, base unit cable glands, IR glands and housing gasket	\$ 79.00	\$ 76.63	\$ 71.10
AXIS Q8631-32-65 SCREW KIT	Axis	Spare part screw kit for AXIS Q8631-32-65 consisting of all external screws and washers of the cameras	\$ 69.00	\$ 66.93	\$ 62.10
AXIS Q8721-E-22-E BASE	Axis	Base assembly for the AXIS Q8721-E-22-E.	\$ 699.00	\$ 678.03	\$ 629.10
AXIS CONNECTOR A 2P2 5 STR 10PCS	Axis	Axis male connector for legacy IO port . Pitch: 2.50 mm. 2pos terminal block. 10pack.	\$ 19.00	\$ 18.43	\$ 17.10
AXIS CONNECTOR A 4P2 5 STR 10PCS	Axis	Axis male connector for limited and full IO port . Pitch: 2.50 mm. 4pos terminal block. 10pack.	\$ 19.00	\$ 18.43	\$ 17.10
AXIS CONNECTOR A 6P2 5 STR 10PCS	Axis	Axis male connector for extended IO port . Pitch: 2.50 mm. 6pos terminal block. 10pack	\$ 59.00	\$ 57.23	\$ 53.10
AXIS CONNECTOR A 2P3 81 STR 10PCS	Axis	Axis male connector for low voltage power. Pitch: 3.81 mm. 2pos terminal block. 10pack	\$ 19.00	\$ 18.43	\$ 17.10
AXIS CONNECTOR A 3P3.81 STR 10PCS	Axis	Axis male connector for low voltage power. Pitch: 3.81 mm. 3pos terminal block 10pack	\$ 29.00	\$ 28.13	\$ 26.10
AXIS CONN A 4P3.81 STR IN-OUT 10P	Axis	Axis male connector for audio. Pitch: 3.81 mm. 2+2pos terminal block. 10pack	\$ 39.00	\$ 37.83	\$ 35.10
AXIS CONNECTOR A 4P3 81 STR 10PCS	Axis	Axis male connector for low voltage power. Pitch: 3.81 mm 4pos terminal block. 10pack	\$ 29.00	\$ 28.13	\$ 26.10
AXIS CONNECTOR A 2P5.08 STR 10PCS	Axis	Axis male connector for low voltage power. Pitch: 5.08 mm. 2pos terminal block. 10pack	\$ 29.00	\$ 28.13	\$ 26.10
SPR 5 PORT GB ETHERNET SWITCH KIT	Axis	Spare part internal switch for the AXIS Q8721-E-22-E Dual cameras, including brackets	\$ 599.00	\$ 581.03	\$ 539.10
1 5 inch to M30 Male adapter	Axis	Adapter to convert M30 to 1.5" thread. Used to convert VT Dome mounts to 1.5" NPT thread. Black color.	\$ 19.00	\$ 18.43	\$ 17.10
AXIS Q1765 FOOT CHASSIS	Axis	Spare part foot chassis for AXIS Q1765-LE and AXIS Q193X-E. Note. This sales part does not include the mounting bracket (5506-081 AXIS T94G01S Mounting plate)	\$ 39.00	\$ 37.83	\$ 35.10
AXIS ADAPTER RJ45 MALE TO MALE	Axis	Adapter for connecting Q6000-E to PTZ camera	\$ 15.00	\$ 14.55	\$ 13.50
AXIS ACI CONDUIT COVER A 10PCS	Axis	Spare part plastic side covers for compatible AXIS T91- and AXIS T94- series of mounting accessories. 10 pcs per pack	\$ 19.00	\$ 18.43	\$ 17.10
AXIS Q60-E PCB POWER REPAIR BOARD A	Axis	Replacement part PCB power board for AXIS Q60-E Outdoor Cameras (not applicable to AXIS Q6000-E)	\$ 99.00	\$ 96.03	\$ 89.10
AXIS D2050-VE	Axis	Phased array FMCW (Frequency Modulated Continuous Wave), 24 GHz outdoor radar motion detector. 120 degrees horizontal and 5-50 meter detection range (16-164 feet).	\$ 1,299.00	\$ 1,260.03	\$ 1,169.10
AXIS POE ACTIVE SPLITTER 5V AF	Axis	Power over Ethernet (802.3af) compatible. Use with Power over Ethernet-midspans or PoE-enabled switches to enable Power over Ethernet for AXIS M1011-V, AXIS M1031-V, AXIS M1043-W and AXIS 1044-W.	\$ 59.00	\$ 57.23	\$ 53.10

BSO PRICING

AXIS POE MIDSPAN 8-PORT	Axis	802.3af compliant power injector for standard Cat 5 network cables. Maximum cable length is 328ft-100m. Supporting up to eight Axis Network cameras-video servers.	\$ 599.00	\$ 581.03	\$ 539.10
AXIS POE MIDSPAN 16-PORT	Axis	802.3af compliant power injector for standard Cat 5 network cables. Maximum cable length is 328ft-100m. Supporting up to sixteen Axis Network cameras-video	\$ 799.00	\$ 775.03	\$ 719.10
AXIS T8120 15W MIDSPAN 1-PORT	Axis	Provides power over Ethernet to Axis network video products with built-in PoE support. AXIS T8120 is IEEE 802.3af compliant, ensuring compatibility with all Axis PoE Class 1-3 products. The midspan	\$ 59.00	\$ 57.23	\$ 53.10
AXIS T8120 15W MIDSPAN 10PCS	Axis	Provides power over Ethernet to Axis network video products with built-in PoE support. AXIS T8120 is IEEE 802.3af compliant, ensuring compatibility with all Axis PoE Class 1-3 products. The midspan can be installed on a wall or shelf. 10 pcs.	\$ 529.00	\$ 513.13	\$ 476.10
AXIS T81822 DC 30W MIDSPAN	Axis	PoE midspan for PTZ dome- and fixed outdoor cameras. IEEE802.3af compliant (max. 15W) at 12-24V DC input IEEE802.3at compliant (max. 30W) at 12V DC input.	\$ 99.00	\$ 96.03	\$ 89.10
AXIS T8123-E OUTDOOR MIDSPAN 30w	Axis	Outdoor ready IP66-rated midspan compliant with IEEE802.3af and 802.3at. Built in surge protection and IP66-rated male RJ45 connector is included. Delivers up to 30W. Temperature specification: -40°C to 55°C (-40° to 131°F) for 30W and -40°C to 65°C (-40°F to 149°F) for	\$ 249.00	\$ 241.53	\$ 224.10
AXIS T8133 30W MIDSPAN	Axis	Single port midspan for Power over Ethernet Plus (PoE+) IEEE 802.3at Type 2 Class 4. Replaces AXIS T8123.	\$ 79.00	\$ 76.63	\$ 71.10
AXIS T8134 MIDSPAN 60W	Axis	High PoE 1-port midspan 60W Compliant with 802.3.at and PoE 802.3af.	\$ 149.00	\$ 144.53	\$ 134.10
AXIS T8144 60W INDUSTRIAL MIDSPAN	Axis	Industrial midspan with extended temperature range, PoE 60W and dual DC 12-24 V DC power input for redundancy. Operating temperature -40 to +75 degC or -40 to +167 °F. DIN and wall mount included.	\$ 249.00	\$ 241.53	\$ 224.10
AXIS T8154 60W SFP MIDSPAN	Axis	AXIS T8154 60 W SFP Midspan is a compact, plug-and-play media converter with PoE With its integrated power supply, it minimizes the amount of cabling and facilitates installation. AXIS T8154 offers data input through SFP or RJ45, and delivers High PoE 60 W. It works with all	\$ 199.00	\$ 193.03	\$ 179.10
AXIS T8124-E OUTDOOR MIDSPAN 60W	Axis	Outdoor ready IP66-rated midspan for AXIS Q60-E Built in surge protection and IP66- rated male RJ45 connector is included Delivers up to 60W. Temperature specification: -40°C to 50°C (-40° to 122°F).	\$ 319.00	\$ 309.43	\$ 287.10
AXIS T8125 AC 24V MIDSPAN 60W	Axis	60W PoE midspan for 24V AC input.	\$ 159.00	\$ 154.23	\$ 143.10
AXIS T8127 60 W SPLITTER 12-24 V DC	Axis	PoE splitter. Can deliver both 12 and 24 V DC (user selectable) from High PoE 60W midspan. Useful to power and connect non- PoE devices like IP cameras, magnetic locks for access control systems, WiFi AP.	\$ 89.00	\$ 86.33	\$ 80.10
AXIS T8129 PoE EXTENDER	Axis	Power over Ethernet extender repeats the data signal and forward the PoE to the camera. PoE+ compliant it is compatible with all Axis cameras. No additional power supply is required. The maximum total distance between switch and camera depends on the power input and	\$ 199.00	\$ 193.03	\$ 179.10
AXIS T8504-E OUTDOOR POE SWITCH	Axis	Outdoor 4-port managed PoE switch for surveillance applications. 4 PoE ports with up to 60W PoE per port and one SFP port for uplink. Robust metal enclosure with wide temperature range, IP67 and surge protection for demanding installations.	\$ 1,199.00	\$ 1,163.03	\$ 1,079.10
AXIS T8508 POE+ NETWORK SWITCH	Axis	PoE+ managed gigabit network switch, optimized for Axis network products. 2 SFP-RJ45 uplink ports and 8 PoE+ ports with 130W power supply. Built in DHCP server for plug-and-play camera setup. Easy system configuration for effective installation of Axis network	\$ 399.00	\$ 387.03	\$ 359.10
AXIS T8516 PoE+ NETWORK SWITCH	Axis	PoE+ managed gigabit network switch, optimized for Axis network products. 2 SFP-RJ45 uplink ports and 16 PoE+ ports with 250W power supply. Built in DHCP server for plug-and-play camera setup. Easy system configuration for effective	\$ 699.00	\$ 678.03	\$ 629.10
AXIS T8524 POE+ NETWORK SWITCH	Axis	PoE+ managed gigabit network switch, optimized for Axis network products. 2 SFP-RJ45 uplink ports and 24 PoE+ ports with 370W power supply. Built in DHCP server for plug-and-play camera setup. Easy system configuration for effective	\$ 899.00	\$ 872.03	\$ 809.10
AXIS T8640 POE+ OVER COAX ADAP	Axis	Pair of Ethernet over COAX adapters that enable use of COAX cables for PoE applications, supports IEEE802.3af-at. Powered by either PoE or power supply, dependent on power requirement at the device end. Diagnostics LEDs for power and link status in	\$ 414.00	\$ 401.58	\$ 372.60
AXIS T8641 POE+ OVER COAX BASE	Axis	Single Base unit of Ethernet over COAX adapter. The package contains one base unit.	\$ 207.00	\$ 200.79	\$ 186.30
AXIS T8642 POE+ OVER COAX DEVI	Axis	Single Device unit of Ethernet over COAX adapter. The package contains one device unit.	\$ 207.00	\$ 200.79	\$ 186.30
AXIS T8643 POE+ OVER COAX COMPACT	Axis	AXIS T8643 PoE+ over Coax Compact enables legacy coax cabling to be kept when converting an analog system to digital. The design allows for improved installation and cable management as it can easily be integrated in housings and backboxes. It delivers standard Power over	\$ 207.00	\$ 200.79	\$ 186.30
AXIS T8645 PoE+ COAX COMPACT KIT	Axis	AXIS T8645 PoE+ over Coax Compact Kit enables legacy coax cabling to be kept when converting an analog system to digital, and comprises AXIS T8641 PoE+ Over Coax Base and AXIS T8643 PoE+ over Coax Compact.	\$ 414.00	\$ 401.58	\$ 372.60
AXIS T8646 POE+ OVER COAX BLADE	Axis	Ethernet over COAX blade (6ch) that enable use of COAX cables for PoE applications, supports IEEE802.3af-at. For use with Axis video encoder chassis together with our AXIS T8082 or AXIS T8085 power supplies. Requires one AXIS T8642 POE+ OVER COAX DEVICE for	\$ 699.00	\$ 678.03	\$ 629.10
AXIS T8646 POE+ OVER COAX BLADE KIT	Axis	A Kit that contains one (1) AXIS T8646 POE+ OVER COAX BLADE and six (6) AXIS T8642 POE+ OVER COAX DEVICE for a complete 6	\$ 1,699.00	\$ 1,648.03	\$ 1,529.10
AXIS T8648 PoE+ COAX BLADE COMP KIT	Axis	AXIS T8648 PoE+ Coax Blade Compact Kit contains one (1) AXIS T8646 PoE+ over Coax Blade and six (6) AXIS T8643 PoE+ over Coax Compact for a complete 6 channel solution with improved installation and cable management as it can easily be integrated in housings and	\$ 1,699.00	\$ 1,648.03	\$ 1,529.10
AXIS T8310 CONTROL BOARD	Axis	Modular control board for professional camera and video management. AXIS T8310 Control Board is a complete control board solution which includes AXIS T8311 Joystick, AXIS T8312 Keypad and AXIS T8313	\$ 1,149.00	\$ 1,114.53	\$ 1,034.10
AXIS T8311 JOYSTICK	Axis	Professional joystick for accurate control of Axis pan-tilt-zoom and dome network cameras. Connects to the workstation over USB. Features a three-axis joystick with X-Y- axis for positioning and turning knob for zoom and 6 push-buttons. Includes a 2 meter USB cable for connection	\$ 399.00	\$ 387.03	\$ 359.10
AXIS T8312 KEYPAD	Axis	Professional 22 button keypad for quick navigation between workspaces, camera views and PTZ. Connects to the workstation over USB. Includes a 2 meter USB cable for connection to the workstation.	\$ 449.00	\$ 435.53	\$ 404.10
AXIS T8313 JOG DIAL	Axis	Professional video surveillance jog dial for high precision playback, facilitating functions such as play, pause, index, image steps and fast search. 6 built-in push buttons additionally simplifies video forensics.	\$ 399.00	\$ 387.03	\$ 359.10
AXIS T8604 MEDIA CONVERTER SWITCH	Axis	Four port media converter switch with 2 RJ45 ports and 2 SFP slots for optical fiber connection (SFP modules not included). Shelf or DIN-rail mount. Temp spec: -40°C	\$ 399.00	\$ 387.03	\$ 359.10
AXIS T8605 MEDIA CONVERTER SWITCH	Axis	Original Media converter switch for AXIS Q60-C series 2 RJ45 ports and 2 SFP slots for optical fiber connection (SFP modules not included). Two I-O ports (only active when connected to an AXIS Q60-C camera) and a combined communication and powering port for the camera.	\$ 449.00	\$ 435.53	\$ 404.10
AXIS T8606 MEDIA CONV SWITCH 24VDC	Axis	Four port media converter switch with 2 RJ45 ports and 2 SFP slots for optical fiber connection (SFP modules not included). Shelf or DIN-rail mount. Temp spec: -40°C to +75°C (-40°F to 167°F). 24 V DC power in.	\$ 399.00	\$ 387.03	\$ 359.10
AXIS T8607 MEDIA CONV SWITCH 24VDC	Axis	Media converter switch . 2 RJ45 ports and 2 SFP slots for optical fiber connection (SFP modules not included). Two I-O ports and a combined communication and powering port for the camera. Temp spec: -40 °C to 75	\$ 449.00	\$ 435.53	\$ 404.10
AXIS T8611 SFP MODULE LC LX	Axis	Small Form Factor Pluggable (SFP) transceiver module. Single mode 1310nm, 10km. Industrial	\$ 99.00	\$ 96.03	\$ 89.10
AXIS T8612 SFP MODULE LC SX	Axis	Small Form Factor Pluggable (SFP) transceiver module. Multi mode 850nm, 550m. Industrial grade.	\$ 79.00	\$ 76.63	\$ 71.10
AXIS T8613 SFP MODULE 1000BASE-T	Axis	Small Form Factor Pluggable (SFP) transceiver module. Ethernet RJ-45. Industrial grade	\$ 99.00	\$ 96.03	\$ 89.10
AXIS T8331 PIR MOTION DETECTOR	Axis	Indoor PIR detector especially made for Axis cameras to enhance motion detection Easy plug and play connectivity to Axis I-O camera port.	\$ 39.00	\$ 37.83	\$ 35.10

BSO PRICING

AXIS T8331-E PIR MOTION DETECTOR	Axis	Outdoor PIR detector especially made for Axis cameras to enhance motion detection. Easy plug and play connectivity to Axis I-O camera port.	\$ 129.00	\$ 125.13	\$ 116.10
AXIS T8341 PIR MOTION SENSOR	Axis	PIR Motion Sensor for Axis Wireless I-O using Z-wave technology.	\$ 49.00	\$ 47.53	\$ 44.10
AXIS T8342 DOOR-WINDOW SENSOR	Axis	Door-window sensor for Axis Wireless I-O using Z-wave technology.	\$ 49.00	\$ 47.53	\$ 44.10
AXIS T8343 PANIC BUTTON	Axis	Panic button for Axis Wireless I-O using Z-wave technology.	\$ 49.00	\$ 47.53	\$ 44.10
AXIS T8344 POWER ON-OFF PLUG	Axis	Power on-off plug for Axis Wireless I-O using Z-wave technology.	\$ 49.00	\$ 47.53	\$ 44.10
AXIS DOME MICROPHONE A	Axis	A dynamic microphone for sound pickup. Mounted on the inside of the dome of AXIS Q35-V cameras and plugged into the 3.5 mm microphone jack.	\$ 29.00	\$ 28.13	\$ 26.10
ACC CABLE I-O AUDIO 5M P3343- VE	Axis	Audio and I-O extension cable for AXIS P33 Series. Includes 4 pin terminal connector 2.5mm Female to Male, 2 x stereo plug 3.5mm Male to Female. 5 meter.	\$ 39.00	\$ 37.83	\$ 35.10
AXIS T8351 MICROPHONE 3.5MM	Axis	AXIS T8351 Microphone 3.5mm is an omnidirectional microphone with a 3.5mm connector, compatible with all Axis network video products supporting a 3.5mm jack for microphone input. Flexible to install, AXIS T8351 adapts to different installation scenarios thanks to a vast range	\$ 139.00	\$ 134.83	\$ 125.10
AXIS T8353A MICROPHONE 3.5MM	Axis	AXIS T8353A Microphone 3.5mm is an omnidirectional microphone with a 3.5mm adaptor, compatible with all Axis network video products supporting a 3.5mm jack for microphone input. AXIS T8353A Microphone offers great details and resolution, the capsule has a neutral sonic	\$ 449.00	\$ 435.53	\$ 404.10
AXIS T8353B MICROPHONE PHANTOM POWER	Axis	AXIS T8353B Microphone Phantom Power is an omnidirectional microphone with an XLR contact and a pigtail adaptor. Power ranges between 12-48V DC. It is compatible with phantom power devices, such as AXIS P8221 Network I-O Audio Module. AXIS T8353B Microphone	\$ 449.00	\$ 435.53	\$ 404.10
AXIS T8353 MOUNT	Axis	Mounting accessory for AXIS T8353 Microphones	\$ 19.00	\$ 18.43	\$ 17.10
AXIS AUDIO EXTENSION CABLE A 5M	Axis	Audio extension cable for Axis 3.5mm mono microphones. Length 5m (197 in)	\$ 19.00	\$ 18.43	\$ 17.10
AXIS MULTICABLE A I-O AUDIO PWR 1M	Axis	Multi-connector cable for power (12VDC), audio and I-O port. 1m (40 in)	\$ 79.00	\$ 76.63	\$ 71.10
AXIS MULTICABLE A I-O AUDIO PWR 5M	Axis	Multi-connector cable for power (12VDC), audio and I-O port. 5m (197 in)	\$ 99.00	\$ 96.03	\$ 89.10
AXIS MULTICABLE B I-O AUDIO PWR 2.5M	Axis	Multi-connector cable for AC-DC power, audio in-out and I-O connectivity. 2.5m (8.2 ft)	\$ 79.00	\$ 76.63	\$ 71.10
AXIS MULTICABLE C I-O AUDIO PWR 1M	Axis	Multi-connector cable for power, audio and I-O connectivity. 1m (3.3 ft)	\$ 109.00	\$ 105.73	\$ 98.10
ACC EXTENSION CABLE PS-H 1.8M	Axis	1.8 meter extension Cable for PS-H and PS-L products	\$ 7.00	\$ 6.79	\$ 6.30
AXIS MULTICABLE C I-O AUDIO PWR 5M	Axis	Multi-connector cable for power, audio and I-O connectivity. 5m (16.4 ft)	\$ 139.00	\$ 134.83	\$ 125.10
AXIS T8415 WIRELESS INSTALLATION TOOL	Axis	Camera installation made easy. Battery driven Wi-Fi access point with PoE+ to camera for use with AXIS Installation application on your iOS or Android device.	\$ 599.00	\$ 581.03	\$ 539.10
AXIS T8415 WIRELESS INST TOOL KIT	Axis	Kit including AXIS T8415 Wireless Installation Tool, one extra AXIS Installation Tool Battery 12V3.4Ah and one AXIS Installation Bag	\$ 699.00	\$ 678.03	\$ 629.10
USB POWER CABLE 1M	Axis	USB power cable to power our M10 cameras. Perfect to use with AXIS M1025 as PVM. Connect camera to a TV through HDMI and use this cable to the USB port on the TV to power the camera, no need for external power supply.	\$ 14.00	\$ 13.58	\$ 12.60
AXIS P55-Q60 MULTI CONN CABLE 5M	Axis	Multi-connector cable for power, audio and I-O. Used for Indoor AXIS P55-series and Indoor Q60-series PTZ Dome Network Camera.	\$ 109.00	\$ 105.73	\$ 98.10
AXIS T8415 INSTALLATION BAG	Axis	Durable soft bag to carry the AXIS T8415 Wireless Installation Tool, with space for extra battery, charger, network cables etc.	\$ 49.00	\$ 47.53	\$ 44.10
AXIS INSTALLATION TOOL BATTERY 12V3.4Ah	Axis	Additional battery for AXIS T8415 Wireless Installation Tool.	\$ 99.00	\$ 96.03	\$ 89.10
ACC MAINS ADAP PS-P T-C	Axis	Power supply PS-P T-C for AXIS Q1755 and AXIS Q7404	\$ 39.00	\$ 37.83	\$ 35.10
AXIS Q603X-E CABLE RJ45 OUTDOOR 5M	Axis	Outdoor CAT6 Ethernet cable. IP66 rated male push pull connector for AXIS Q603X-E and AXIS P55-E, IP20 rated male RJ45 connector for midspan. Length: 5 meters.	\$ 79.00	\$ 76.63	\$ 71.10
AXIS INSTALLATION CHARGER ADAPTOR 12V1A	Axis	Charging adaptor for AXIS T8415 Wireless Installation Tool.	\$ 49.00	\$ 47.53	\$ 44.10
AXIS Q603X-E CABLE RJ45 OUTDOOR 15M	Axis	Outdoor CAT6 Ethernet cable. IP66 rated male push pull connector for AXIS Q603X-E and AXIS P55-E, IP20 rated male RJ45 connector for midspan. Length: 15 meters.	\$ 149.00	\$ 144.53	\$ 134.10
AXIS Q60XX-C MULTI CONNECT CABLE 12M	Axis	Cable between AXIS Q60XX-C and connection box AXIS T8605. Length: 12m (39ft).	\$ 249.00	\$ 241.53	\$ 224.10
AXIS CABLE 24 VDC-24-240 VAC 22M	Axis	Heavy duty power cable. 22m (72ft) in length, 3-wire, 12AWG, jacket diameter 10mm (0.4in). Suitable for outdoor installation. UL20626 up to 90°C (194°F) ambient temperature. Designed for use with AXIS Positioning Cameras and Positioning Units, such as AXIS Q8685-E. Material: Network I-O and audio module. Eight digital ports configurable as inputs or outputs.	\$ 199.00	\$ 193.03	\$ 179.10
AXIS P8221	Axis	Two-way audio configurable to simplex, half or full duplex. Built-in pre-amp, phantom power and gain control for a balanced microphone. Line Power supply with extended temperature specification -40°C to +75°C (-40°F to +167°F) providing 12 V DC to units such as	\$ 349.00	\$ 338.53	\$ 314.10
AXIS T8006 PS12	Axis	AXIS P8221 in 10-pack-bulk. Cannot be sold separately as single pack. NO midspans. Power supplies not included.	\$ 89.00	\$ 86.33	\$ 80.10
AXIS P8221 BULK 10PCS	Axis	Female-female RJ45 coupler. For indoor use. Perfect when you need to extend a pre-terminated cable.	\$ 3,449.00	\$ 3,345.53	\$ 3,104.10
NETWORK CABLE COUPLER INDOOR	Axis	Female-female RJ45 coupler. Slim and compact size. For indoor use. Perfect when you need to extend a pre-terminated cable.	\$ 11.00	\$ 10.67	\$ 9.90
NETWORK CABLE COUPLER INDOOR SLIM	Axis	AXIS Surveillance Card 64 GB is a high endurance microSDXC™ card optimized for video surveillance. It has support for health status monitoring with Axis cameras. The card enables flexible edge recording solutions with de-centralized video recording, eliminating the need of	\$ 19.00	\$ 18.43	\$ 17.10
AXIS SURVEILLANCE CARD 64 GB	Axis	AXIS Surveillance Card 64 GB is a high endurance microSDXC™ card optimized for video surveillance. It has support for health status monitoring with Axis cameras. The card enables flexible edge recording solutions with de-centralized video recording, eliminating the need of	\$ 69.00	\$ 66.93	\$ 62.10
AXIS SURVEILLANCE CARD 64 GB 10P	Axis	AXIS Surveillance Card 128 GB is a high endurance microSDXC™ card optimized for video surveillance. It has support for health status monitoring with Axis cameras. The card enables flexible edge recording solutions with de-centralized video recording, eliminating the need of	\$ 645.00	\$ 625.65	\$ 580.50
AXIS SURVEILLANCE CARD 128 GB	Axis	AXIS Surveillance Card 128 GB is a high endurance microSDXC™ card optimized for video surveillance. It has support for health status monitoring with Axis cameras. The card enables flexible edge recording solutions with de-centralized video recording, eliminating the need of	\$ 109.00	\$ 105.73	\$ 98.10

BSO PRICING

AXIS SURVEILLANCE microSDXC CARD 128 GB	Axis	AXIS Surveillance microSDXC™ Card 128 GB is a high endurance microSDXC™ card optimized for video surveillance. The card enables flexible edge recording solutions with de-centralized video recording, eliminating the need of an onsite server, DVR or NVR. Optimizes	\$ 109.00	\$ 105.73	\$ 98.10
NETWORK CABLE COUPLER IP66	Axis	Compact IP66-rated female-female RJ45 cable coupler. Perfect when you need to extend a pre-terminated outdoor cable.	\$ 29.00	\$ 28.13	\$ 26.10
AXIS T98A15-VE MEDIA CONVERTER CABINET A (120 V AC)	Axis	Pre-assembled T98A Surveillance cabinet with following system components: (1) Breaker and surge protection, (2), 12 VDC DIN PSU, (3)AXIS T8604 Media Converter, (4) Internal cables and mounts. Tested and	\$ 899.00	\$ 872.03	\$ 809.10
AXIS T98A16-VE MEDIA CONVERTER CABINET A (120 V AC)	Axis	Pre-assembled T98A Surveillance cabinet with following system components: (1) Breaker and surge protection, (2), 12 VDC DIN PSU, (3)AXIS T8604 Media Converter, (4) Internal cables and mounts. Tested and	\$ 899.00	\$ 872.03	\$ 809.10
ACC MAINS ADAP PS-K TERM-CONN	Axis	Power supply for AXIS P1311-43-44 and AXIS Q7401 as a spare part.	\$ 39.00	\$ 37.83	\$ 35.10
AXIS T98A17-VE MEDIA CONVERTER CABINET A (120 V AC)	Axis	Pre-assembled T98A Surveillance cabinet with following system components: (1) Breaker and surge protection, (2), 12 VDC DIN PSU, (3)AXIS T8604 Media Converter, (4) Internal cables and mounts. Tested and	\$ 899.00	\$ 872.03	\$ 809.10
AXIS T98A18-VE MEDIA CONVERTER CABINET A (120 V AC)	Axis	Pre-assembled T98A Surveillance cabinet with following system components: (1) Breaker and surge protection, (2), 12 VDC DIN PSU, (3) AXIS T8604 Media Converter, (4) Power cable and DIN clip for midspan AXIS	\$ 899.00	\$ 872.03	\$ 809.10
AXIS T8007 PS24	Axis	Indoor mains power supply Output 24V DC 1.5A.	\$ 69.00	\$ 66.93	\$ 62.10
ACC MAINS ADAPTOR AXIS PS24	Axis	24VAC power adapter for outdoor use. Output max 63VA.	\$ 149.00	\$ 144.53	\$ 134.10
AXIS T98A19-VE MEDIA CONVERTER CABINET A (120 V AC)	Axis	Pre-assembled T98A Surveillance cabinet with following system components: (1) Breaker and surge protection, (2), 12 VDC DIN PSU, (3)AXIS T8604 Media Converter, (4) Internal cables and mounts. Tested and	\$ 899.00	\$ 872.03	\$ 809.10
AXIS T8003 PS57	Axis	Power supply for the AXIS T8640 Coax Over Ethernet Adapter. If connected to the base end COAX adapter part, it powers up the connection, the device end unit and the PoE camera and thereby removes the need for a separate midspan. Can also be connected to the device end, to	\$ 54.00	\$ 52.38	\$ 48.60
AXIS T8008 PS12	Axis	Power supply for AXIS Q60XX-C series -40 to +75C (-40 to 167F). In 90-261V AC 47-63Hz. Out 12.5V DC 85W.	\$ 399.00	\$ 387.03	\$ 359.10
AXIS T8008 PS24	Axis	24V DC power supply 250W with extended temperature (-40 to +75C (-40 to 167F)).	\$ 399.00	\$ 387.03	\$ 359.10
AXIS T8051 Power Converter AC-DC to DC	Axis	AC-DC to DC power converter for AXIS Q35- VE, 24 V AC or 12-24 V DC input. Backbox designed to match perfectly with camera.	\$ 199.00	\$ 193.03	\$ 179.10
AXIS T8081 PS57 MODULE 1000W	Axis	Power Supply module (1KW) for use with AXIS T8082 PS57 CHASSIS 2KW 1U	\$ 999.00	\$ 969.03	\$ 899.10
AXIS T8082 PS57 CHASSIS 2KW 1U	Axis	19" rack power supply solution consisting of a power supply chassis (T8080), 2x1 KW power supply modules (AXIS T8081) and one power distribution board (T8088) for use with AXIS T8646 POE+ OVER COAX	\$ 2,999.00	\$ 2,909.03	\$ 2,699.10
AXIS T8085 PS57 500W 1U	Axis	Power supply 500W for use with AXIS T8646 POE+ OVER COAX BLADE in a 1U rack	\$ 1,299.00	\$ 1,260.03	\$ 1,169.10
AXIS T8061 ETHERNET SURGE PROTECTOR	Axis	Protect your Ethernet networks device, i.e. cameras, switches, midspans, etc.... from lightning. Protects up to 10KV surge, IP66 and UL	\$ 99.00	\$ 96.03	\$ 89.10
CONNECTOR M12 FEMALE 4P 10PCS	Axis	Rugged, female D-coded M12 connector compatible with Connector M12 male 4P, 209FD-R M12 -209MFD-R M12. Field installable with screw-in contacts. 10 pcs	\$ 149.00	\$ 144.53	\$ 134.10
CONNECTOR M12 MALE 4P 10PCS	Axis	Rugged, male D-coded M12 connector compatible with AXIS M31XX-R M12 and Connector M12 Female 4P. Field installable with screw-in contacts. 10 pcs	\$ 149.00	\$ 144.53	\$ 134.10
AXIS 10-PIN PUSH-PULL SYSTEM CONN	Axis	10-pin system connector for power, audio and I-O.	\$ 39.00	\$ 37.83	\$ 35.10
AXIS T90C10 FIXED DOME IR-LED	Axis	IR-illuminator for AXIS P334X-VE cameras. 18-56 VDC input. Operating temperature - 40 °C to 55 °C (-40 °F to 131 °F). IP66-, Nema 4X rated, vandal resistant. Premounted 5m power cable with gaskets.	\$ 349.00	\$ 338.53	\$ 314.10
AXIS T90C20 FIXED DOME IR-LED	Axis	IR-illuminator for AXIS P334X-VE cameras. PoE IEEE802.3af compliant. Operating temperature -40 °C to 55 °C (-40 °F to 131 °F). IP66-, Nema 4X rated, vandal resistant. Premounted 5m network cable with	\$ 349.00	\$ 338.53	\$ 314.10
AXIS T90A32 IR-LED 30-60 DEG	Axis	IR LED illuminator for use with the Axis Day-Night network cameras. 850 nm semi- covert. Adjustable angle between 30 to 60 degrees. Range 53 meters in 60 degrees and 80 meters in 30 degrees. Includes power supply with photocell and wall - ceiling bracket. Input 100-240 VAC.	\$ 999.00	\$ 969.03	\$ 899.10
AXIS T90D20 IR-LED	Axis	IR LED illuminator for Axis network cameras. Included interchangeable diverging lenses providing 10°, 35°, 60° & 80° beam angles. Beam distance ranges 36m to 144m (118 ft to 472 ft). Made of IK09 impact-resistant aluminium and polycarbonate. IP66 and NEMA 4X ratings.	\$ 449.00	\$ 435.53	\$ 404.10
AXIS T90D20 POE IR-LED	Axis	PoE powered IR LED illuminator for Axis network cameras. Included interchangeable diverging lenses providing 10°, 35°, 60° & 80° beam angles. Beam distance ranges 36m to 144m (118 ft to 472 ft). Made of IK09 impact-resistant aluminium and polycarbonate. IP66 and NEMA 4X ratings.	\$ 449.00	\$ 435.53	\$ 404.10
AXIS T90D25 W-LED	Axis	White LED illuminator for Axis network cameras. Included interchangeable diverging lenses providing 10°, 35°, 60° & 80° beam angles. Beam distance ranges 25 m to 110 m (80 ft to 360 ft). Made of IK09 impact resistant aluminium and polycarbonate. IP66 and NEMA 4X ratings.	\$ 449.00	\$ 435.53	\$ 404.10
AXIS T90D25 POE W-LED	Axis	PoE powered white LED illuminator for Axis network cameras. Included interchangeable diverging lenses providing 10°, 35°, 60° & 80° beam angles. Beam distance ranges 25 m to 110 m (80 ft to 360 ft). Made of IK09 impact resistant aluminium and polycarbonate. IP66 and NEMA 4X ratings.	\$ 449.00	\$ 435.53	\$ 404.10
AXIS T90D30 IR-LED	Axis	IR LED illuminator for Axis network cameras. Included interchangeable diverging lenses providing 10°, 35°, 60° & 80° beam angles. Beam distance ranges 70m to 350m (230ft to 1150 ft). Made of IK09 impact-resistant aluminium and polycarbonate. IP66 and NEMA 4X ratings.	\$ 799.00	\$ 775.03	\$ 719.10
AXIS T90D30 POE IR-LED	Axis	PoE powered IR LED illuminator for Axis network cameras. Included interchangeable diverging lenses providing 10°, 35°, 60° & 80° beam angles. Beam distance ranges 70m to 350m (230ft to 1150 ft). Made of IK09 impact-resistant aluminium and polycarbonate. IP66 and NEMA 4X ratings.	\$ 799.00	\$ 775.03	\$ 719.10
AXIS T90D35 W-LED	Axis	White LED illuminator for Axis network cameras. Included interchangeable diverging lenses providing 10°, 35°, 60° & 80° beam angles. Beam distance ranges 35m to 180m (115ft to 590ft). Made of IK09 impact-resistant aluminium and polycarbonate. IP66 and NEMA 4X ratings.	\$ 799.00	\$ 775.03	\$ 719.10
AXIS T90D35 POE W-LED	Axis	PoE powered white LED illuminator for Axis network cameras. Included interchangeable diverging lenses providing 10°, 35°, 60° & 80° beam angles. Beam distance ranges 35m to 180m (115ft to 590ft). Made of IK09 impact-resistant aluminium and polycarbonate. IP66 and NEMA 4X ratings.	\$ 799.00	\$ 775.03	\$ 719.10
AXIS T90D40 IR-LED	Axis	IR LED illuminator for Axis network cameras. Included interchangeable diverging lenses providing 10°, 140° beam angles. Beam distance ranges 105m to 500m (345ft to 1640ft). Made of IK09 impact-resistant aluminium and polycarbonate.	\$ 1,199.00	\$ 1,163.03	\$ 1,079.10
AXIS WL LENS A 120 DEG	Axis	Accessory lens providing 120° beam angle, beam distance 10 m (33 ft). Compatible with AXIS T90B15 W-LED.	\$ 25.00	\$ 24.25	\$ 22.50
AXIS WL LENS B 120 DEG	Axis	Accessory lens providing 120° beam angle, beam distance is 15 m (49 ft). Compatible with AXIS T90B25 W-LED.	\$ 29.00	\$ 28.13	\$ 26.10
AXIS IR LENS B 120 DEG	Axis	Accessory lens providing 120° beam angle, beam distance 20 m (66 ft). Compatible with AXIS T90B20 IR-LED.	\$ 29.00	\$ 28.13	\$ 26.10
AXIS WL LENS C 120 DEG	Axis	Accessory lens providing 120° beam angle, beam distance 20 m (66 ft). Compatible with AXIS T90B35 W-LED.	\$ 34.00	\$ 32.98	\$ 30.60
AXIS IR LENS C 120 DEG	Axis	Accessory lens compatible with AXIS T90B30 IR-LED providing 120° beam angle, beam distance 30 m (98 ft). Also compatible with AXIS T90B40 IR-LED (two lenses are required as the illuminator has two panels). The beam angle can be adjusted between 120° and 180°, with a	\$ 34.00	\$ 32.98	\$ 30.60

BSO PRICING

AXIS IR LENS D 120 DEG	Axis	Accessory lens providing 120° beam angle	\$ 39.00	\$ 37.83	\$ 35.10
AXIS T90B REMOTE CONTROL	Axis	The remote control is compatible with all Axis T90B illuminators and provides the possibility to adjust settings of light intensity, photocell sensitivity and more conveniently from the	\$ 39.00	\$ 37.83	\$ 35.10
AXIS T90 WALL-AND-POLE MOUNT	Axis	Mounting bracket for AXIS T90 illuminators.	\$ 39.00	\$ 37.83	\$ 35.10
AXIS T90 SINGLE BRACKET	Axis	Mounting bracket for AXIS T90 illuminators.	\$ 49.00	\$ 47.53	\$ 44.10
AXIS T90 MULTI BRACKET	Axis	Mounting bracket for AXIS T90 illuminators	\$ 69.00	\$ 66.93	\$ 62.10
PT IR ILLUMINATOR KIT A	Axis	Infra red illuminator kit compatible with AXIS Q87-E. Kit contents: One 50 degree and one 10 degree illuminator that together cover the field of view of the camera when zoomed in or out. Range approx. 100 meters. IR mount brackets for the positioning unit.	\$ 1,679.00	\$ 1,628.63	\$ 1,511.10
AXIS DOOR SWITCH A	Axis	Intrusion door switch for AXIS T98A, connection to I-O port.	\$ 29.00	\$ 28.13	\$ 26.10
AXIS DOME INTRUSION SWITCH B	Axis	Intrusion switch for AXIS Q35-V and -VE as well as P33-VE cameras. Connects to camera I-O connector	\$ 19.00	\$ 18.43	\$ 17.10
MAINS CABLE ANGL C13-OPN 0.5M	Axis	Angled C13 mains cable for use when limited space. Open ends for installation in terminal blocks etc. Use when installing midspan into AXIS	\$ 14.00	\$ 13.58	\$ 12.60
AXIS STEREO-TO-MONO ADAPTER	Axis	AXIS Stereo-to-mono Adapter. Spare part to AXIS F44 Dual Audio Input Main Unit. Allows two microphones or line inputs to be connected to AXIS F44 Dual Audio Input.	\$ 29.00	\$ 28.13	\$ 26.10
XPEXPLUSBL	XPROTECT EXPRESS	XProtect Express+ Base License	\$ 19.00	\$ 18.43	\$ 17.86
XPEXPLUSDL	XPROTECT EXPRESS	XProtect Express+ Device License	\$ 75.00	\$ 72.75	\$ 70.50
XPAACL-50	XPROTECT SMART CLIENTS	AAC licenses for 50 concurrent XProtect Smart Clients	\$ 179.00	\$ 173.63	\$ 168.26
DXPEXPLUSDL	MILESTONE CARE PLUS OPTIONS	One day Care Plus for XProtect Express+ Device License	\$ 0.05	\$ 0.05	\$ 0.05
YXPEXPLUSDL	MILESTONE CARE PLUS OPTIONS	One year Care Plus for XProtect Express+ Device License	\$ 14.00	\$ 13.58	\$ 13.16
Y2XPEXPLUSDL	MILESTONE CARE PLUS OPTIONS	Two years Care Plus for XProtect Express+ Device License	\$ 23.00	\$ 22.31	\$ 21.62
Y3XPEXPLUSDL	MILESTONE CARE PLUS OPTIONS	Three years Care Plus for XProtect Express+ Device License	\$ 30.00	\$ 29.10	\$ 28.20
Y5XPEXPLUSDL	MILESTONE CARE PLUS OPTIONS	Five years Care Plus for XProtect Express+ Device License	\$ 45.00	\$ 43.65	\$ 42.30
Y3OIXPEXPLUSDL	MILESTONE CARE PLUS OPTIONS	Three years opt-in Care Plus for XProtect Express+ Device License	\$ 42.00	\$ 40.74	\$ 39.48
UXPEXPLUSBL	TRADE-IN CREDIT SKU ID	Trade-in XProtect Express+ Base License credit with Care Plus	\$ 19.00	\$ 18.43	\$ 17.86
TXPEXPLUSBL	TRADE-IN CREDIT SKU ID	Trade-in XProtect Express+ Base License credit without Care Plus	\$ 6.00	\$ 5.82	\$ 5.64
UXPEXPLUSDL	TRADE-IN CREDIT SKU ID	Trade-in XProtect Express+ Device License credit with Care Plus	\$ 75.00	\$ 72.75	\$ 70.50
TXPEXPLUSDL	TRADE-IN CREDIT SKU ID	Trade-in XProtect Express+ Device License credit without Care Plus	\$ 23.00	\$ 22.31	\$ 21.62
XPPPLUSBL	XPROTECT PROFESSIONAL+	XProtect Professional+ Base License	\$ 499.00	\$ 484.03	\$ 469.06
XPPPLUSDL	XPROTECT PROFESSIONAL+	XProtect Professional+ Device License	\$ 169.00	\$ 163.93	\$ 158.86
XPAACL-50	XPROTECT PROFESSIONAL+	AAC licenses for 50 concurrent XProtect Smart Clients	\$ 179.00	\$ 173.63	\$ 168.26
DXPPPLUSDL	MILESTONE CARE PLUS OPTIONS	One day Care Plus for XProtect Professional+ Device License	\$ 0.08	\$ 0.08	\$ 0.08
YXPPPLUSDL	MILESTONE CARE PLUS OPTIONS	One year Care Plus for XProtect Professional+ Device License	\$ 31.00	\$ 30.07	\$ 29.14
Y2XPPPLUSDL	MILESTONE CARE PLUS OPTIONS	Two years Care Plus for XProtect Professional+ Device License	\$ 51.00	\$ 49.47	\$ 47.94
Y3XPPPLUSDL	MILESTONE CARE PLUS OPTIONS	Three years Care Plus for XProtect Professional+ Device License	\$ 66.00	\$ 64.02	\$ 62.04
Y5XPPPLUSDL	MILESTONE CARE PLUS OPTIONS	Five years Care Plus for XProtect Professional+ Device License	\$ 102.00	\$ 98.94	\$ 95.88
Y3OIXPPPLUSDL	MILESTONE CARE PLUS OPTIONS	Three years opt-in Care Plus for XProtect Professional+ Device License	\$ 93.00	\$ 90.21	\$ 87.42
UXPPPLUSBL	TRADE-IN	Trade-in XProtect Professional+ Base License credit with Care Plus	\$ 499.00	\$ 484.03	\$ 469.06
TXPPPLUSBL	TRADE-IN	Trade-in XProtect Professional+ Base License credit without Care Plus	\$ 150.00	\$ 145.50	\$ 141.00
UXPPPLUSDL	TRADE-IN	Trade-in XProtect Professional+ Device License credit with Care Plus	\$ 169.00	\$ 163.93	\$ 158.86
TXPPPLUSDL	TRADE-IN	Trade-in XProtect Professional+ Device License credit without Care Plus	\$ 51.00	\$ 49.47	\$ 47.94
XPETBL	XPROTECT EXPERT	XProtect Expert Base License	\$ 1,999.00	\$ 1,939.03	\$ 1,879.06
XPETDL	XPROTECT EXPERT	XProtect Expert Device License	\$ 269.00	\$ 260.93	\$ 252.86

BSO PRICING

XPAACL-50	XPROTECT EXPERT	AAC licenses for 50 concurrent XProtect Smart Clients	\$ 179.00	\$ 173.63	\$ 168.26
DXPETBL	MILESTONE CARE PLUS OPTIONS	One day Care Plus for XProtect Expert Base License	\$ 0.99	\$ 0.96	\$ 0.93
DXPETDL	MILESTONE CARE PLUS OPTIONS	One day Care Plus for XProtect Expert Device License	\$ 0.14	\$ 0.14	\$ 0.13
YXPETBL	MILESTONE CARE PLUS OPTIONS	One year Care Plus for XProtect Expert Base License	\$ 360.00	\$ 349.20	\$ 338.40
Y2XPETBL	MILESTONE CARE PLUS OPTIONS	Two years Care Plus for XProtect Expert Base License	\$ 600.00	\$ 582.00	\$ 564.00
Y3XPETBL	MILESTONE CARE PLUS OPTIONS	Three years Care Plus for XProtect Expert Base License	\$ 780.00	\$ 756.60	\$ 733.20
Y5XPETBL	MILESTONE CARE PLUS OPTIONS	Five years Care Plus for XProtect Expert Base License	\$ 1,200.00	\$ 1,164.00	\$ 1,128.00
Y3OIXPETBL	MILESTONE CARE PLUS OPTIONS	Three years opt-in Care Plus for XProtect Expert Base License	\$ 1,080.00	\$ 1,047.60	\$ 1,015.20
YXPETDL	MILESTONE CARE PLUS OPTIONS	One year Care Plus for XProtect Expert Device License	\$ 49.00	\$ 47.53	\$ 46.06
Y2XPETDL	MILESTONE CARE PLUS OPTIONS	Two years Care Plus for XProtect Expert Device License	\$ 81.00	\$ 78.57	\$ 76.14
Y3XPETDL	MILESTONE CARE PLUS OPTIONS	Three years Care Plus for XProtect Expert Device License	\$ 105.00	\$ 101.85	\$ 98.70
Y5XPETDL	MILESTONE CARE PLUS OPTIONS	Five years Care Plus for XProtect Expert Device License	\$ 162.00	\$ 157.14	\$ 152.28
Y3OIXPETDL	MILESTONE CARE PLUS OPTIONS	Three years opt-in Care Plus for XProtect Expert Device License	\$ 146.00	\$ 141.62	\$ 137.24
TRADE-IN CREDIT UXPETBL	MILESTONE CARE PLUS OPTIONS	Trade-in XProtect Expert Base License credit with Care Plus	\$ 1,999.00	\$ 1,939.03	\$ 1,879.06
TXPETBL	MILESTONE CARE PLUS OPTIONS	Trade-in XProtect Expert Base License credit without Care Plus	\$ 600.00	\$ 582.00	\$ 564.00
UXPETDL	MILESTONE CARE PLUS OPTIONS	Trade-in XProtect Expert Device License credit with Care Plus	\$ 269.00	\$ 260.93	\$ 252.86
TXPETDL	MILESTONE CARE PLUS OPTIONS	Trade-in XProtect Expert Device License credit without Care Plus	\$ 85.00	\$ 82.45	\$ 79.90
XPCOBT	XPROTECT CORPORATE	XProtect Corporate Base License	\$ 3,183.00	\$ 3,087.51	\$ 2,992.02
XPCODL	XPROTECT CORPORATE	XProtect Corporate Device License	\$ 329.00	\$ 319.13	\$ 309.26
XPCOMIDL	XPROTECT CORPORATE	XProtect Corporate Milestone Interconnect Camera License	\$ 69.00	\$ 66.93	\$ 64.86
XPAACL-50	XPROTECT CORPORATE	AAC licenses for 50 concurrent XProtect Smart Clients	\$ 179.00	\$ 173.63	\$ 168.26
DXPCOBT	MILESTONE CARE PLUS OPTIONS - Mandatory first	One day Care Plus for XProtect Corporate Base License	\$ 1.58	\$ 1.53	\$ 1.49
DXPCODL	MILESTONE CARE PLUS OPTIONS - Mandatory first	One day Care Plus for XProtect Corporate Device License	\$ 0.17	\$ 0.16	\$ 0.16
DXPCOMIDL	MILESTONE CARE PLUS OPTIONS - Mandatory first	One day Care Plus for XProtect Corporate Milestone Interconnect Camera License	\$ 0.04	\$ 0.04	\$ 0.04
YXPCOBT	MILESTONE CARE PLUS OPTIONS - Mandatory first	One year Care Plus for XProtect Corporate Base License	\$ 575.00	\$ 557.75	\$ 540.50
Y2XPCOBT	MILESTONE CARE PLUS OPTIONS - Mandatory first	Two years Care Plus for XProtect Corporate Base License	\$ 955.00	\$ 926.35	\$ 897.70
Y3XPCOBT	MILESTONE CARE PLUS OPTIONS - Mandatory first	Three years Care Plus for XProtect Corporate Base License	\$ 1,245.00	\$ 1,207.65	\$ 1,170.30
Y5XPCOBT	MILESTONE CARE PLUS OPTIONS - Mandatory first	Five years Care Plus for XProtect Corporate Base License	\$ 1,910.00	\$ 1,852.70	\$ 1,795.40
Y3OIXPCOBT	MILESTONE CARE PLUS OPTIONS - Mandatory first	Three years opt-in Care Plus for XProtect Corporate Base Server	\$ 1,719.00	\$ 1,667.43	\$ 1,615.86
YXPCODL	MILESTONE CARE PLUS OPTIONS - Mandatory first	One year Care Plus for XProtect Corporate Device License	\$ 60.00	\$ 58.20	\$ 56.40
Y2XPCODL	MILESTONE CARE PLUS OPTIONS - Mandatory first	Two years Care Plus for XProtect Corporate Device License	\$ 100.00	\$ 97.00	\$ 94.00
Y3XPCODL	MILESTONE CARE PLUS OPTIONS - Mandatory first	Three years Care Plus for XProtect Corporate Device License	\$ 130.00	\$ 126.10	\$ 122.20
Y5XPCODL	MILESTONE CARE PLUS OPTIONS - Mandatory first	Five years Care Plus for XProtect Corporate Device License	\$ 200.00	\$ 194.00	\$ 188.00
Y3OIXPCODL	MILESTONE CARE PLUS OPTIONS - Mandatory first	Three years opt-in Care Plus for XProtect Corporate Device License	\$ 178.00	\$ 172.66	\$ 167.32
YXPCOMIDL	MILESTONE CARE PLUS OPTIONS - Mandatory first	One year Care Plus for XProtect Corporate Milestone Interconnect Camera License	\$ 13.00	\$ 12.61	\$ 12.22
Y2XPCOMIDL	MILESTONE CARE PLUS OPTIONS - Mandatory first	Two years Care Plus for XProtect Corporate Milestone Interconnect Camera License	\$ 21.00	\$ 20.37	\$ 19.74
Y3XPCOMIDL	MILESTONE CARE PLUS OPTIONS - Mandatory first	Three years Care Plus for XProtect Corporate Milestone Interconnect Camera License	\$ 27.00	\$ 26.19	\$ 25.38
Y5XPCOMIDL	MILESTONE CARE PLUS OPTIONS - Mandatory first	Five years Care Plus for XProtect Corporate Milestone Interconnect Camera License	\$ 42.00	\$ 40.74	\$ 39.48

BSO PRICING

Y30IXPCOMIDL	MILESTONE CARE PLUS OPTIONS - Mandatory first	Three years opt-in Care Plus for XProtect Corporate Milestone Interconnect Camera License	\$ 38.00	\$ 36.86	\$ 35.72
TRADE-IN CREDIT TXPCOBT	MILESTONE CARE PLUS OPTIONS - Mandatory first	Trade-in XProtect Corporate Base Server License credit without Care Plus	\$ 955.00	\$ 926.35	\$ 897.70
TXPCODL	MILESTONE CARE PLUS OPTIONS - Mandatory first	Trade-in XProtect Corporate Device License credit without Care Plus	\$ 100.00	\$ 97.00	\$ 94.00
TXPCOMIDL	MILESTONE CARE PLUS OPTIONS - Mandatory first	Trade-in XProtect Corporate Milestone Interconnect Camera License credit without Care Plus	\$ 25.00	\$ 24.25	\$ 23.50
XPEXBL	XPROTECT EXPRESS	XProtect Express Base License	\$ 19.00	\$ 18.43	\$ 17.86
XPEXCL	XPROTECT EXPRESS	XProtect Express Device License	\$ 69.00	\$ 66.93	\$ 64.86
DXPEXCL	MILESTONE CARE PLUS OPTIONS	One day Care Plus for XProtect Express Device License	\$ 0.05	\$ 0.05	\$ 0.05
YXPEXCL	MILESTONE CARE PLUS OPTIONS	One year Care Plus for XProtect Express Device License	\$ 13.00	\$ 12.61	\$ 12.22
Y2XPEXCL	MILESTONE CARE PLUS OPTIONS	Two years Care Plus for XProtect Express Device License	\$ 18.00	\$ 17.46	\$ 16.92
Y3XPEXCL	MILESTONE CARE PLUS OPTIONS	Three years Care Plus for XProtect Express Device License	\$ 24.00	\$ 23.28	\$ 22.56
Y5XPEXCL	MILESTONE CARE PLUS OPTIONS	Five years Care Plus for XProtect Express Device License	\$ 35.00	\$ 33.95	\$ 32.90
Y30IXPEXCL	MILESTONE CARE PLUS OPTIONS	Three years opt-in Care Plus for XProtect Express Device License	\$ 42.00	\$ 40.74	\$ 39.48
UXPEXBL	MILESTONE CARE PLUS OPTIONS	Trade-in XProtect Express Base License credit with Care Plus	\$ 19.00	\$ 18.43	\$ 17.86
TXPEXBL	MILESTONE CARE PLUS OPTIONS	Trade-in XProtect Express Base License credit without Care Plus	\$ 6.00	\$ 5.82	\$ 5.64
UXPEXCL	MILESTONE CARE PLUS OPTIONS	Trade-in XProtect Express Device License credit with Care Plus	\$ 69.00	\$ 66.93	\$ 64.86
TXPEXCL	MILESTONE CARE PLUS OPTIONS	Trade-in XProtect Express Device License credit without Care Plus	\$ 21.00	\$ 20.37	\$ 19.74
XPPBL	MILESTONE CARE PLUS OPTIONS	XProtect Professional Base License	\$ 499.00	\$ 484.03	\$ 469.06
XPPCL	MILESTONE CARE PLUS OPTIONS	XProtect Professional Device License	\$ 149.00	\$ 144.53	\$ 140.06
DXPPCL	MILESTONE CARE PLUS OPTIONS	One day Care Plus for XProtect Professional Device License	\$ 0.08	\$ 0.08	\$ 0.08
YXPPCL	MILESTONE CARE PLUS OPTIONS	One year Care Plus for XProtect Professional Device License	\$ 27.00	\$ 26.19	\$ 25.38
Y2XPPCL	MILESTONE CARE PLUS OPTIONS	Two years Care Plus for XProtect Professional Device License	\$ 45.00	\$ 43.65	\$ 42.30
Y3XPPCL	MILESTONE CARE PLUS OPTIONS	Three years Care Plus for XProtect Professional Device License	\$ 59.00	\$ 57.23	\$ 55.46
Y5XPPCL	MILESTONE CARE PLUS OPTIONS	Five years Care Plus for XProtect Professional Device License	\$ 90.00	\$ 87.30	\$ 84.60
Y30IXPPCL	MILESTONE CARE PLUS OPTIONS	Three years opt-in Care Plus for XProtect Professional Device License	\$ 81.00	\$ 78.57	\$ 76.14
UXPPBL	TRADE-IN	Trade-in XProtect Professional Base License credit with Care Plus	\$ 499.00	\$ 484.03	\$ 469.06
TXPPBL	TRADE-IN	Trade-in XProtect Professional Base License credit without Care Plus	\$ 150.00	\$ 145.50	\$ 141.00
UXPPCL	TRADE-IN	Trade-in XProtect Professional Device License credit with Care Plus	\$ 149.00	\$ 144.53	\$ 140.06
TXPPCL	TRADE-IN	Trade-in XProtect Professional Device License credit without Care Plus	\$ 45.00	\$ 43.65	\$ 42.30
XPEBL	XPROTECT ENTERPRISE	XProtect Enterprise Base License	\$ 1,479.00	\$ 1,434.63	\$ 1,390.26
XPECL	XPROTECT ENTERPRISE	XProtect Enterprise Device License	\$ 199.00	\$ 193.03	\$ 187.06
DXPEBL	MILESTONE CARE PLUS OPTIONS	One day Care Plus for XProtect Enterprise Base License	\$ 0.74	\$ 0.72	\$ 0.70
DXPECL	MILESTONE CARE PLUS OPTIONS	One day Care Plus for XProtect Enterprise Device License	\$ 0.10	\$ 0.10	\$ 0.09
YXPEBL	MILESTONE CARE PLUS OPTIONS	One year Care Plus for XProtect Enterprise Base License	\$ 270.00	\$ 261.90	\$ 253.80
Y2XPEBL	MILESTONE CARE PLUS OPTIONS	Two years Care Plus for XProtect Enterprise Base License	\$ 445.00	\$ 431.65	\$ 418.30
Y3XPEBL	MILESTONE CARE PLUS OPTIONS	Three years Care Plus for XProtect Enterprise Base License	\$ 580.00	\$ 562.60	\$ 545.20
Y5XPEBL	MILESTONE CARE PLUS OPTIONS	Five years Care Plus for XProtect Enterprise Base License	\$ 890.00	\$ 863.30	\$ 836.60
Y30IXPEBL	MILESTONE CARE PLUS OPTIONS	Three years opt-in Care Plus for XProtect Enterprise Base License	\$ 799.00	\$ 775.03	\$ 751.06
YXPECL	MILESTONE CARE PLUS OPTIONS	One year Care Plus for XProtect Enterprise Device License	\$ 36.00	\$ 34.92	\$ 33.84

BSO PRICING

Y2XPECL	MILESTONE CARE PLUS OPTIONS	Two years Care Plus for XProtect Enterprise Device License	\$ 60.00	\$ 58.20	\$ 56.40
Y3XPECL	MILESTONE CARE PLUS OPTIONS	Three years Care Plus for XProtect Enterprise Device License	\$ 78.00	\$ 75.66	\$ 73.32
Y5XPECL	MILESTONE CARE PLUS OPTIONS	Five years Care Plus for XProtect Enterprise Device License	\$ 120.00	\$ 116.40	\$ 112.80
Y3OIXPECL	MILESTONE CARE PLUS OPTIONS	Three years opt-in Care Plus for XProtect Enterprise Device License	\$ 108.00	\$ 104.76	\$ 101.52
UXPEBL	TRADE-IN	Trade-in XProtect Enterprise Base License credit with Care Plus	\$ 1,479.00	\$ 1,434.63	\$ 1,390.26
TXPEBL	TRADE-IN	Trade-in XProtect Enterprise Base License credit without Care Plus	\$ 445.00	\$ 431.65	\$ 418.30
UXPECL	TRADE-IN	Trade-in XProtect Enterprise Device License credit with Care Plus	\$ 199.00	\$ 193.03	\$ 187.06
TXPECL	TRADE-IN	Trade-in XProtect Enterprise Device License credit without Care Plus	\$ 60.00	\$ 58.20	\$ 56.40
UXPABL	TRADE-IN	Trade-in of XProtect Access Base License with Care Plus	\$ 129.00	\$ 125.13	\$ 121.26
TXPABL	TRADE-IN	Trade-in of XProtect Access Base License without Care Plus	\$ 39.00	\$ 37.83	\$ 36.66
UXPADL	TRADE-IN	Trade-in of XProtect Access Reader License with Care Plus	\$ 39.00	\$ 37.83	\$ 36.66
TXPADL	TRADE-IN	Trade-in of XProtect Access Reader License without Care Plus	\$ 12.00	\$ 11.64	\$ 11.28
UXPTBS	TRADE-IN	Trade-in XProtect Transact Base Server License credit with Care Plus	\$ 299.00	\$ 290.03	\$ 281.06
TXPTBS	TRADE-IN	Trade-in XProtect Transact Base Server License credit without Care Plus	\$ 90.00	\$ 87.30	\$ 84.60
UXPTC1	TRADE-IN	Trade-in XProtect Transact Connection License credit with Care Plus	\$ 269.00	\$ 260.93	\$ 252.86
TXPTC1	TRADE-IN	Trade-in XProtect Transact Connection License credit without Care Plus	\$ 85.00	\$ 82.45	\$ 79.90
XPLPRBL	XPROTECT LPR	XProtect LPR Base License, incl 5 Country Modules	\$ 300.00	\$ 291.00	\$ 282.00
XPLPRCL	XPROTECT LPR	XProtect LPR Camera License	\$ 1,295.00	\$ 1,256.15	\$ 1,217.30
XPLPRL	XPROTECT LPR	XProtect LPR Country Module	\$ 645.00	\$ 625.65	\$ 606.30
XPRSL	XPROTECT RETAIL	XProtect Retail Server License	\$ 4,500.00	\$ 4,365.00	\$ 4,230.00
XPRCL	XPROTECT RETAIL	XProtect Retail Connection License	\$ 300.00	\$ 291.00	\$ 282.00
MIPPP-HGX-BS	HONEYWELL	Honeywell Galaxy Base License incl.1 panel	\$ 1,300.00	\$ 1,261.00	\$ 1,222.00
MIPPP-HGX-C1	HONEYWELL	Honeywell Galaxy additional panel	\$ 329.00	\$ 319.13	\$ 309.26
MCPR-START	MILESTONE CARE	Milestone Care Premium Start-up Fee	\$ 1,500.00	\$ 1,455.00	\$ 1,410.00
MCPR-YXPEXPPLUSDL	MILESTONE CARE PREMIUM FOR	One year Care Premium for XProtect Express+ Device License	\$ 6.00	\$ 5.82	\$ 5.64
MCPR-Y2XPEXPPLUSDL	MILESTONE CARE PREMIUM FOR	Two years Care Premium for XProtect Express+ Device License	\$ 10.00	\$ 9.70	\$ 9.40
MCPR-Y3XPEXPPLUSDL	MILESTONE CARE PREMIUM FOR	Three years Care Premium for XProtect Express+ Device License	\$ 14.00	\$ 13.58	\$ 13.16
MCPR-Y5XPEXPPLUSDL	MILESTONE CARE PREMIUM FOR	Five years Care Premium for XProtect Express+ Device License	\$ 21.00	\$ 20.37	\$ 19.74
MCPR-DXPEXPPLUSDL	MILESTONE CARE PREMIUM FOR	One day Care Premium for XProtect Express+ Device License	\$ 0.02	\$ 0.02	\$ 0.02
MCPR-YXPPPLUSDL	MILESTONE CARE PREMIUM FOR	One year Care Premium for XProtect Professional+ Device License	\$ 12.00	\$ 11.64	\$ 11.28
MCPR-Y2XPPPLUSDL	MILESTONE CARE PREMIUM FOR	Two years Care Premium for XProtect Professional+ Device License	\$ 22.00	\$ 21.34	\$ 20.68
MCPR-Y3XPPPLUSDL	MILESTONE CARE PREMIUM FOR	Three years Care Premium for XProtect Professional+ Device License	\$ 31.00	\$ 30.07	\$ 29.14
MCPR-Y5XPPPLUSDL	MILESTONE CARE PREMIUM FOR	Five years Care Premium for XProtect Professional+ Device License	\$ 47.00	\$ 45.59	\$ 44.18
MCPR-DXPPPLUSDL	MILESTONE CARE PREMIUM FOR	One day Care Premium for XProtect Professional+ Device License	\$ 0.04	\$ 0.04	\$ 0.04
MCPR-YXPETBL	MILESTONE CARE PREMIUM FOR	One year Care Premium for XProtect Expert Base License	\$ 140.00	\$ 135.80	\$ 131.60
MCPR-Y2XPETBL	MILESTONE CARE PREMIUM FOR	Two years Care Premium for XProtect Expert Base License	\$ 260.00	\$ 252.20	\$ 244.40
MCPR-Y3XPETBL	MILESTONE CARE PREMIUM FOR	Three years Care Premium for XProtect Expert Base License	\$ 360.00	\$ 349.20	\$ 338.40
MCPR-Y5XPETBL	MILESTONE CARE PREMIUM FOR	Five years Care Premium for XProtect Expert Base License	\$ 550.00	\$ 533.50	\$ 517.00

BSO PRICING

MCPR-DXPETBL	MILESTONE CARE PREMIUM FOR	One day Care Premium for XProtect Expert Base License	\$ 0.39	\$ 0.38	\$ 0.37
MCPR-YXPETDL	MILESTONE CARE PREMIUM FOR	One year Care Premium for XProtect Expert Device License	\$ 19.00	\$ 18.43	\$ 17.86
MCPR-Y2XPETDL	MILESTONE CARE PREMIUM FOR	Two years Care Premium for XProtect Expert Device License	\$ 35.00	\$ 33.95	\$ 32.90
MCPR-Y3XPETDL	MILESTONE CARE PREMIUM FOR	Three years Care Premium for XProtect Expert Device License	\$ 49.00	\$ 47.53	\$ 46.06
MCPR-Y5XPETDL	MILESTONE CARE PREMIUM FOR	Five years Care Premium for XProtect Expert Device License	\$ 74.00	\$ 71.78	\$ 69.56
MCPR-DXPETDL	MILESTONE CARE PREMIUM FOR	One day Care Premium for XProtect Expert Device License	\$ 0.06	\$ 0.06	\$ 0.06
MCPR-YXPCOBT	MILESTONE CARE PREMIUM FOR	One year Care Premium for XProtect Corporate Base License	\$ 223.00	\$ 216.31	\$ 209.62
MCPR-Y2XPCOBT	MILESTONE CARE PREMIUM FOR	Two years Care Premium for XProtect Corporate Base License	\$ 414.00	\$ 401.58	\$ 389.16
MCPR-Y3XPCOBT	MILESTONE CARE PREMIUM FOR	Three years Care Premium for XProtect Corporate Base License	\$ 573.00	\$ 555.81	\$ 538.62
MCPR-Y5XPCOBT	MILESTONE CARE PREMIUM FOR	Five years Care Premium for XProtect Corporate Base License	\$ 876.00	\$ 849.72	\$ 823.44
MCPR-DXPCOBT	MILESTONE CARE PREMIUM FOR	One day Care Premium for XProtect Corporate Base License	\$ 0.62	\$ 0.60	\$ 0.58
MCPR-YXPCODL	MILESTONE CARE PREMIUM FOR	One year Care Premium for XProtect Corporate Device License	\$ 24.00	\$ 23.28	\$ 22.56
MCPR-Y2XPCODL	MILESTONE CARE PREMIUM FOR	Two years Care Premium for XProtect Corporate Device License	\$ 43.00	\$ 41.71	\$ 40.42
MCPR-Y3XPCODL	MILESTONE CARE PREMIUM FOR	Three years Care Premium for XProtect Corporate Device License	\$ 60.00	\$ 58.20	\$ 56.40
MCPR-Y5XPCODL	MILESTONE CARE PREMIUM FOR	Five years Care Premium for XProtect Corporate Device License	\$ 91.00	\$ 88.27	\$ 85.54
MCPR-DXPCODL	MILESTONE CARE PREMIUM FOR	One day Care Premium for XProtect Corporate Device License	\$ 0.07	\$ 0.07	\$ 0.07
MCPR-YXPCOMIDL	MILESTONE CARE PREMIUM FOR	One year Care Premium for XProtect Corporate Milestone Interconnect Camera License	\$ 5.00	\$ 4.85	\$ 4.70
MCPR-Y2XPCOMIDL	MILESTONE CARE PREMIUM FOR	Two years Care Premium for XProtect Corporate Milestone Interconnect Camera License	\$ 9.00	\$ 8.73	\$ 8.46
MCPR-Y3XPCOMIDL	MILESTONE CARE PREMIUM FOR	Three years Care Premium for XProtect Corporate Milestone Interconnect Camera License	\$ 13.00	\$ 12.61	\$ 12.22
MCPR-Y5XPCOMIDL	MILESTONE CARE PREMIUM FOR	Five years Care Premium for XProtect Corporate Milestone Interconnect Camera License	\$ 19.00	\$ 18.43	\$ 17.86
MCPR-DXPCOMIDL	MILESTONE CARE PREMIUM FOR	One day Care Premium for XProtect Corporate Milestone Interconnect Camera License	\$ 0.02	\$ 0.02	\$ 0.02
MCPR-YXPEXCL	MILESTONE CARE PREMIUM FOR	One year Care Premium for XProtect Express Device License	\$ 5.00	\$ 4.85	\$ 4.70
MCPR-Y2XPEXCL	MILESTONE CARE PREMIUM FOR	Two years Care Premium for XProtect Express Device License	\$ 9.00	\$ 8.73	\$ 8.46
MCPR-Y3XPEXCL	MILESTONE CARE PREMIUM FOR	Three years Care Premium for XProtect Express Device License	\$ 13.00	\$ 12.61	\$ 12.22
MCPR-Y5XPEXCL	MILESTONE CARE PREMIUM FOR	Five years Care Premium for XProtect Express Device License	\$ 19.00	\$ 18.43	\$ 17.86
MCPR-DXPEXCL	MILESTONE CARE PREMIUM FOR	One day Care Premium for XProtect Express Device License	\$ 0.02	\$ 0.02	\$ 0.02
MCPR-YXPPCL	MILESTONE CARE PREMIUM FOR	One year Care Premium for XProtect Professional Device License	\$ 11.00	\$ 10.67	\$ 10.34
MCPR-Y2XPPCL	MILESTONE CARE PREMIUM FOR	Two years Care Premium for XProtect Professional Device License	\$ 20.00	\$ 19.40	\$ 18.80
MCPR-Y3XPPCL	MILESTONE CARE PREMIUM FOR	Three years Care Premium for XProtect Professional Device License	\$ 27.00	\$ 26.19	\$ 25.38
MCPR-Y5XPPCL	MILESTONE CARE PREMIUM FOR	Five years Care Premium for XProtect Professional Device License	\$ 41.00	\$ 39.77	\$ 38.54
MCPR-DXPPCL	MILESTONE CARE PREMIUM FOR	One day Care Premium for XProtect Professional Device License	\$ 0.04	\$ 0.04	\$ 0.04
MCPR-YXPEBL	MILESTONE CARE PREMIUM FOR	One year Care Premium for XProtect Enterprise Base License	\$ 104.00	\$ 100.88	\$ 97.76
MCPR-Y2XPEBL	MILESTONE CARE PREMIUM FOR	Two years Care Premium for XProtect Enterprise Base License	\$ 193.00	\$ 187.21	\$ 181.42
MCPR-Y3XPEBL	MILESTONE CARE PREMIUM FOR	Three years Care Premium for XProtect Enterprise Base License	\$ 267.00	\$ 258.99	\$ 250.98
MCPR-Y5XPEBL	MILESTONE CARE PREMIUM FOR	Five years Care Premium for XProtect Enterprise Base License	\$ 407.00	\$ 394.79	\$ 382.58
MCPR-DXPEBL	MILESTONE CARE PREMIUM FOR	One day Care Premium for XProtect Enterprise Base License	\$ 0.29	\$ 0.28	\$ 0.27
MCPR-YXPECL	MILESTONE CARE PREMIUM FOR	One year Care Premium for XProtect Enterprise Device License	\$ 14.00	\$ 13.58	\$ 13.16
MCPR-Y2XPECL	MILESTONE CARE PREMIUM FOR	Two years Care Premium for XProtect Enterprise Device License	\$ 26.00	\$ 25.22	\$ 24.44

BSO PRICING

MCPR-Y3XPECL	MILESTONE CARE PREMIUM FOR	Three years Care Premium for XProtect Enterprise Device License	\$ 36.00	\$ 34.92	\$ 33.84
MCPR-Y5XPECL	MILESTONE CARE PREMIUM FOR	Five years Care Premium for XProtect Enterprise Device License	\$ 55.00	\$ 53.35	\$ 51.70
MCPR-DXPECL	MILESTONE CARE PREMIUM FOR	One day Care Premium for XProtect Enterprise Device License	\$ 0.04	\$ 0.04	\$ 0.04
HM20-2T-8P	MILESTONE HUSKY	Husky M20, XProtect, Managed PoE Switch, 1x2TB HDD, 8 device licenses included, max 32 devices	\$ 2,299.00	\$ 2,230.03	\$ 2,161.06
HM20-4T-16	MILESTONE HUSKY	Husky M20, XProtect, 2x2TB HDD, 16 device licenses included, max 32 devices	\$ 2,599.00	\$ 2,521.03	\$ 2,443.06
HM20-4T-16P	MILESTONE HUSKY	Husky M20, XProtect, Managed PoE Switch, 2x2TB HDD, 16 device licenses included, max 32 devices	\$ 3,599.00	\$ 3,491.03	\$ 3,383.06
HM20-12T-16P	MILESTONE HUSKY	Husky M20, XProtect, Managed PoE Switch, 2x6TB HDD, 16 device licenses included, max 32 devices	\$ 4,899.00	\$ 4,752.03	\$ 4,605.06
HMCL-4	MILESTONE HUSKY	Husky XProtect additional device license 4 pack for M20, M30 and M50	\$ 596.00	\$ 578.12	\$ 560.24
HMCP-XP	MILESTONE HUSKY	1 year Care Plus for Husky M20, M30 and M50 with XProtect	\$ 199.00	\$ 193.03	\$ 187.06
HM50-8T-8	MILESTONE HUSKY	Husky M50, XProtect, rack-mount, 8x1TB HDD, 8 device licenses included, max 128 devices	\$ 6,999.00	\$ 6,789.03	\$ 6,579.06
HM50-16T-8	MILESTONE HUSKY	Husky M50, XProtect, rack-mount, 8x2TB HDD, 8 device licenses included, max 128 devices	\$ 8,599.00	\$ 8,341.03	\$ 8,083.06
HM50-32T-8	MILESTONE HUSKY	Husky M50, XProtect, rack-mount, 8x4TB HDD, 8 device licenses included, max 128 devices	\$ 11,399.00	\$ 11,057.03	\$ 10,715.06
HM50-48T-8	MILESTONE HUSKY	Husky M50, XProtect, rack-mount, 8x6TB HDD, 8 device licenses included, max 128 devices	\$ 14,999.00	\$ 14,549.03	\$ 14,099.06
HM50-16TR-8	MILESTONE HUSKY	Husky M50, XProtect, rack-mount, 8x2TB RAID, 8 device licenses included, max 80 devices	\$ 9,399.00	\$ 9,117.03	\$ 8,835.06
HM50-32TR-8	MILESTONE HUSKY	Husky M50, XProtect, rack-mount, 8x4TB RAID, 8 device licenses included, max 80 devices	\$ 12,199.00	\$ 11,833.03	\$ 11,467.06
HM50-48TR-8	MILESTONE HUSKY	Husky M50, XProtect, rack-mount, 8x6TB RAID, 8 device licenses included, max 80 devices	\$ 15,799.00	\$ 15,325.03	\$ 14,851.06
HM50-16T-8H	MILESTONE HUSKY	Husky M50, XProtect, rack-mount, 8x2TB HDD, 8 licenses included + 32 analog, max 128 devices	\$ 11,599.00	\$ 11,251.03	\$ 10,903.06
HM50-64TR-8	MILESTONE HUSKY	Husky M50, XProtect, rack-mount, 8x8TB RAID, 8 device licenses included, max 80 devices	\$ 17,799.00	\$ 17,265.03	\$ 16,731.06
HMCL-4	MILESTONE HUSKY	Husky XProtect additional device license 4 pack for M20, M30 and M50	\$ 596.00	\$ 578.12	\$ 560.24
HMCP-XP	MILESTONE HUSKY	1 year Care Plus for Husky M20, M30 and M50 with XProtect	\$ 199.00	\$ 193.03	\$ 187.06
HM500A-XPET-8TB	MILESTONE HUSKY	Husky M500A XProtect Expert NVR, 8TB, 1Gbe, RAID, 2U, 3 yr Warranty, 1 SLC, 0 DLK	\$ 8,495.00	\$ 8,240.15	\$ 7,985.30
HM500A-XPET-16TB	MILESTONE HUSKY	Husky M500A XProtect Expert NVR, 16TB, 1Gbe, RAID, 2U, 3 yr Warranty, 1 SLC, 0 DLK	\$ 9,495.00	\$ 9,210.15	\$ 8,925.30
HM500A-XPET-32TB	MILESTONE HUSKY	Husky M500A XProtect Expert NVR, 32TB, 1Gbe RAID, 2U, 3 yr Warranty, 1 SLC, 0 DLK	\$ 11,495.00	\$ 11,150.15	\$ 10,805.30
HM500A-XPET-48TB	MILESTONE HUSKY	Husky M500A XProtect Expert NVR, 48TB, 1Gbe, RAID, 2U, 3 yr Warranty, 1 SLC, 0 DLK	\$ 13,495.00	\$ 13,090.15	\$ 12,685.30
HM500A-XPET-64TB	MILESTONE HUSKY	Husky M500A XProtect Expert NVR, 64TB, 1Gbe, RAID, 2U, 3 yr Warranty, 1 SLC, 0 DLK	\$ 15,495.00	\$ 15,030.15	\$ 14,565.30
HM500A-XPETDL	MILESTONE HUSKY	Husky M500A-550A XProtect Expert NVR Device License, including 3 years Care Plus	\$ 374.00	\$ 362.78	\$ 351.56
HM550A-XPET-8TB	MILESTONE HUSKY	Husky M550A XProtect Expert NVR, 8TB, 10Gbe, RAID, 2U, 3 yr Warranty, 1 SLC, 0 DLK	\$ 10,495.00	\$ 10,180.15	\$ 9,865.30
HM550A-XPET-16TB	MILESTONE HUSKY	Husky M550A XProtect Expert NVR, 16TB, 10Gbe, RAID, 2U, 3 yr Warranty, 1 SLC, 0 DLK	\$ 11,495.00	\$ 11,150.15	\$ 10,805.30
HM550A-XPET-32TB	MILESTONE HUSKY	Husky M550A XProtect Expert NVR, 32TB, 10Gbe RAID, 2U, 3 yr Warranty, 1 SLC, 0 DLK	\$ 13,495.00	\$ 13,090.15	\$ 12,685.30
HM550A-XPET-48TB	MILESTONE HUSKY	Husky M550A XProtect Expert NVR, 48TB, 10Gbe, RAID, 2U, 3 yr Warranty, 1 SLC, 0 DLK	\$ 15,495.00	\$ 15,030.15	\$ 14,565.30
HM550A-XPET-64TB	MILESTONE HUSKY	Husky M550A XProtect Expert NVR, 64TB, 10Gbe, RAID, 2U, 3 yr Warranty, 1 SLC, 0 DLK	\$ 17,495.00	\$ 16,970.15	\$ 16,445.30
HMCP-XPETBL	MILESTONE CARE PLUS OPTIONS	1 year Care Plus for Husky M50A, M500A, M550A XProtect Expert Base License	\$ 199.00	\$ 193.03	\$ 187.06
HMCP-XPETDL	MILESTONE CARE PLUS OPTIONS	1 year Care Plus for Husky M50A, M500A, M550A XProtect Expert Device License	\$ 49.00	\$ 47.53	\$ 46.06
MCPR-YHM500A-XPETDL	MILESTONE CARE PLUS OPTIONS	One year Care Premium for Husky M500A-M550A XProtect Expert NVR Device License	\$ 19.00	\$ 18.43	\$ 17.86
MCPR-Y2HM500A-XPETDL	MILESTONE CARE PLUS OPTIONS	Two years Care Premium for Husky M500A-M550A XProtect Expert NVR Device License	\$ 35.00	\$ 33.95	\$ 32.90
MCPR-Y3HM500A-XPETDL	MILESTONE CARE PLUS OPTIONS	Three years Care Premium for Husky M500A-M550A XProtect Expert NVR Device License	\$ 49.00	\$ 47.53	\$ 46.06
UHM500A-XPETBL	MILESTONE CARE PLUS OPTIONS	Trade-in Husky M500A-M550A XProtect Expert NVR Base License credit with Care Plus	\$ 1,999.00	\$ 1,939.03	\$ 1,879.06
THM500A-XPETBL	MILESTONE CARE PLUS OPTIONS	Trade-in Husky M500A-M550A XProtect Expert NVR Base License credit without Care Plus	\$ 600.00	\$ 582.00	\$ 564.00

BSO PRICING

UHM500A-XPETDL	MILESTONE CARE PLUS OPTIONS	Trade-in Husky M500A-M550A XProtect Expert NVR Device License with Care Plus	\$ 269.00	\$ 260.93	\$ 252.86
THM500A-XPETDL	MILESTONE CARE PLUS OPTIONS	Trade-in Husky M500A-M550A XProtect Expert NVR Device License without Care Plus	\$ 85.00	\$ 82.45	\$ 79.90
101.0001	Live Earth Foundation Subscription	Annual subscription fee for Public Safety customers with 1-99 sworn officers.	\$ 14,900.00	\$ 14,453.00	\$ 14,006.00
101.0002	Live Earth Foundation Subscription	Annual subscription fee for Public Safety customers with 100-199 sworn officers	\$ 24,900.00	\$ 24,153.00	\$ 23,406.00
101.0003	Live Earth Foundation Subscription	Annual subscription fee for Public Safety customers with 200-699 sworn officers.	\$ 35,900.00	\$ 34,823.00	\$ 33,746.00
101.0004	Live Earth Foundation Subscription	Annual subscription fee for Smart City customers with 1-99,999 citizens.	\$ 14,900.00	\$ 14,453.00	\$ 14,006.00
101.0005	Live Earth Foundation Subscription	Annual subscription fee for Smart City customers with 100,000-249,999 citizens.	\$ 24,900.00	\$ 24,153.00	\$ 23,406.00
101.0006	Live Earth Foundation Subscription	Annual subscription fee for Smart City customers with 250,000-499,999 citizens.	\$ 35,900.00	\$ 34,823.00	\$ 33,746.00
101.0007	Live Earth Foundation Subscription	Annual subscription fee for Education customers with 1,000-4,999 students.	\$ 14,900.00	\$ 14,453.00	\$ 14,006.00
101.0008	Live Earth Foundation Subscription	Annual subscription fee for Education customers with 5,000-9,999 students.	\$ 24,900.00	\$ 24,153.00	\$ 23,406.00
101.0009	Live Earth Foundation Subscription	Annual subscription fee for Education customers with 10,000-24,999 students.	\$ 35,900.00	\$ 34,823.00	\$ 33,746.00
101.0010	Live Earth Foundation Subscription	Annual subscription fee for Transportation customers with 1-99 assets-vehicles.	\$ 14,900.00	\$ 14,453.00	\$ 14,006.00
101.0011	Live Earth Foundation Subscription	Annual subscription fee for Transportation customers with 100-399 assets-vehicles.	\$ 24,900.00	\$ 24,153.00	\$ 23,406.00
101.0012	Live Earth Foundation Subscription	Annual subscription fee for Transportation customers with 400-999 assets-vehicles.	\$ 54,900.00	\$ 53,253.00	\$ 50,508.00
101.0013	Live Earth Foundation Subscription	Annual subscription fee for Corporate customers focused on one facility	\$ 14,900.00	\$ 14,453.00	\$ 14,006.00
101.0014	Live Earth Foundation Subscription	Annual subscription fee for Corporate customers focused on one city.	\$ 24,900.00	\$ 24,153.00	\$ 23,406.00
101.0015	Live Earth Foundation Subscription	Annual subscription fee for Corporate customers focused on one state.	\$ 54,900.00	\$ 53,253.00	\$ 50,508.00
102.0001	Live Earth Professional Subscription	Annual subscription fee for Public Safety customers with 700-1,499 sworn officers.	\$ 49,900.00	\$ 48,403.00	\$ 45,908.00
102.0002	Live Earth Professional Subscription	Annual subscription fee for Smart City customers with 500,000-999,999 citizens.	\$ 59,900.00	\$ 58,103.00	\$ 55,108.00
102.0003	Live Earth Professional Subscription	Annual subscription fee for Education customers with 25,000-74,999 students.	\$ 59,900.00	\$ 58,103.00	\$ 55,108.00
102.0004	Live Earth Professional Subscription	Annual subscription fee for Transportation customers with 1,000-3,999 assets-vehicles.	\$ 97,000.00	\$ 94,090.00	\$ 87,300.00
201.0001	Real-Time Lightening	Annual hosting and maintenance fee for connector.	\$ 3,000.00	\$ 2,910.00	\$ 2,820.00
202.0001	Real-Time Lightening	Annual hosting and maintenance fee for connector.	\$ 7,000.00	\$ 6,790.00	\$ 6,580.00
200.0006	User Accounts - Additional	Annual fee for each additional user account.	\$ 1,000.00	\$ 970.00	\$ 940.00
201.0010	User Accounts - 5 Additional	Annual fee for additional user accounts	\$ 5,000.00	\$ 4,850.00	\$ 4,700.00
201.0011	User Accounts - 15 Additional	Annual fee for additional user accounts	\$ 7,000.00	\$ 6,790.00	\$ 6,580.00
202.0010	User Accounts - 10 Additional	Annual fee for additional user accounts.	\$ 10,000.00	\$ 9,700.00	\$ 9,400.00
200.0008	Alerts - Additional	Annual fee for each additional alert.	\$ 715.00	\$ 693.55	\$ 672.10
201.0012	Alerts - 7 Additional	Annual fee for additional alerts.	\$ 5,000.00	\$ 4,850.00	\$ 4,700.00
201.0013	Alerts - 17 Additional	Annual fee for additional alerts.	\$ 7,000.00	\$ 6,790.00	\$ 6,580.00
202.0011	Alerts - 10 Additional	Annual fee for additional alerts.	\$ 10,000.00	\$ 9,700.00	\$ 9,400.00
201.0009	Playback - Additional	Annual fee for each additional day of playback.	\$ 220.00	\$ 213.40	\$ 206.80
202.0009	Playback - Additional	Annual fee for each additional day of playback	\$ 435.00	\$ 421.95	\$ 408.90
300.0001	Here Venues - Connector Fee	Annual hosting and maintenance fee for a Subscription connector.	\$ 1,000.00	\$ 970.00	\$ 940.00
300.0002	Here Venues - Building Fee	Annual fee per 2D building under 6 feet in Live Earth.	\$ 600.00	\$ 582.00	\$ 564.00
301.0001	Avigilon VMS	Annual hosting and maintenance fee for a Foundation Subscription connector	\$ 5,000.00	\$ 4,850.00	\$ 4,700.00
301.0002	Cisco VSM	Annual hosting and maintenance fee for a Foundation Subscription connector	\$ 3,000.00	\$ 2,910.00	\$ 2,820.00
301.0003	Code Blue	Annual hosting and maintenance fee for a Foundation Subscription connector.	\$ 3,000.00	\$ 2,910.00	\$ 2,820.00

BSO PRICING

301.0004	Flight Aware	Annual hosting and maintenance fee for a Foundation Subscription connector.	\$ 3,000.00	\$ 2,910.00	\$ 2,820.00
301.0005	Genetec VMS	Annual hosting and maintenance fee for a Foundation Subscription connector.	\$ 5,000.00	\$ 4,850.00	\$ 4,700.00
301.0006	ISS VMS	Annual hosting and maintenance fee for a Foundation Subscription connector.	\$ 3,000.00	\$ 2,910.00	\$ 2,820.00
301.0007	Life Raft	Annual hosting and maintenance fee for a Foundation Subscription connector.	\$ 3,000.00	\$ 2,910.00	\$ 2,820.00
301.0008	Looking Glass	Annual hosting and maintenance fee for a Foundation Subscription connector.	\$ 3,000.00	\$ 2,910.00	\$ 2,820.00
301.0009	Milestone VMS	Annual hosting and maintenance fee for a Foundation Subscription connector.	\$ 3,000.00	\$ 2,910.00	\$ 2,820.00
301.0010	Motorola PremierOne CAD	Annual hosting and maintenance fee for a Foundation Subscription connector.	\$ 5,000.00	\$ 4,850.00	\$ 4,700.00
301.0011	Motorola Radios	Annual hosting and maintenance fee for a Foundation Subscription connector.	\$ 5,000.00	\$ 4,850.00	\$ 4,700.00
301.0012	Mutualink	Annual hosting and maintenance fee for a Foundation Subscription connector.	\$ 3,000.00	\$ 2,910.00	\$ 2,820.00
301.0013	OnSSI VMS	Annual hosting and maintenance fee for a Foundation Subscription connector.	\$ 3,000.00	\$ 2,910.00	\$ 2,820.00
301.0014	PlateSmart LPR	Annual hosting and maintenance fee for a Foundation Subscription connector.	\$ 3,000.00	\$ 2,910.00	\$ 2,820.00
301.0015	S2 Security - Access Control	Annual hosting and maintenance fee for a Foundation Subscription connector.	\$ 3,000.00	\$ 2,910.00	\$ 2,820.00
301.0016	ShotSpotter	Annual hosting and maintenance fee for a Foundation Subscription connector.	\$ 3,000.00	\$ 2,910.00	\$ 2,820.00
301.0017	Siemens Siveillance VMS	Annual hosting and maintenance fee for a Foundation Subscription connector.	\$ 3,000.00	\$ 2,910.00	\$ 2,820.00
301.0018	Socrata	Annual hosting and maintenance fee for a Foundation Subscription connector.	\$ 3,000.00	\$ 2,910.00	\$ 2,820.00
301.0019	Sungard-Superion CAD	Annual hosting and maintenance fee for a Foundation Subscription connector.	\$ 3,000.00	\$ 2,910.00	\$ 2,820.00
301.0020	Twitter	Annual hosting and maintenance fee for a Foundation Subscription connector.	\$ 3,000.00	\$ 2,910.00	\$ 2,820.00
301.0021	Tyco Core 9000 - Access Control	Annual hosting and maintenance fee for a Foundation Subscription connector.	\$ 3,000.00	\$ 2,910.00	\$ 2,820.00
301.0022	Tyco ExacqVision	Annual hosting and maintenance fee for a Foundation Subscription connector.	\$ 3,000.00	\$ 2,910.00	\$ 2,820.00
301.0023	V5 VMS	Annual hosting and maintenance fee for a Foundation Subscription connector.	\$ 3,000.00	\$ 2,910.00	\$ 2,820.00
301.0024	Verizon Connect	Annual hosting and maintenance fee for a Foundation Subscription connector.	\$ 3,000.00	\$ 2,910.00	\$ 2,820.00
302.0001	Avigilon VMS	Annual hosting and maintenance fee for Professional Subscription connector.	\$ 10,000.00	\$ 9,700.00	\$ 9,400.00
302.0002	Cisco VSM	Annual hosting and maintenance fee for Professional Subscription connector.	\$ 5,000.00	\$ 4,850.00	\$ 4,700.00
302.0003	Code Blue	Annual hosting and maintenance fee for Professional Subscription connector.	\$ 5,000.00	\$ 4,850.00	\$ 4,700.00
302.0004	Flight Aware	Annual hosting and maintenance fee for Professional Subscription connector.	\$ 5,000.00	\$ 4,850.00	\$ 4,700.00
302.0005	Genetec VMS	Annual hosting and maintenance fee for Professional Subscription connector.	\$ 5,000.00	\$ 4,850.00	\$ 4,700.00
302.0006	ISS VMS	Annual hosting and maintenance fee for Professional Subscription connector.	\$ 5,000.00	\$ 4,850.00	\$ 4,700.00
302.0007	Life Raft	Annual hosting and maintenance fee for Professional Subscription connector.	\$ 5,000.00	\$ 4,850.00	\$ 4,700.00
302.0008	Looking Glass	Annual hosting and maintenance fee for Professional Subscription connector.	\$ 5,000.00	\$ 4,850.00	\$ 4,700.00
302.0009	Milestone VMS	Annual hosting and maintenance fee for Professional Subscription connector.	\$ 5,000.00	\$ 4,850.00	\$ 4,700.00
302.0010	Motorola PremierOne CAD	Annual hosting and maintenance fee for Professional Subscription connector.	\$ 5,000.00	\$ 4,850.00	\$ 4,700.00
302.0011	Motorola Radios	Annual hosting and maintenance fee for Professional Subscription connector.	\$ 5,000.00	\$ 4,850.00	\$ 4,700.00
302.0012	Mutualink	Annual hosting and maintenance fee for Professional Subscription connector.	\$ 5,000.00	\$ 4,850.00	\$ 4,700.00
302.0013	OnSSI VMS	Annual hosting and maintenance fee for Professional Subscription connector.	\$ 5,000.00	\$ 4,850.00	\$ 4,700.00
302.0014	PlateSmart LPR	Annual hosting and maintenance fee for Professional Subscription connector.	\$ 5,000.00	\$ 4,850.00	\$ 4,700.00
302.0015	S2 Security - Access Control	Annual hosting and maintenance fee for Professional Subscription connector.	\$ 5,000.00	\$ 4,850.00	\$ 4,700.00
302.0016	ShotSpotter	Annual hosting and maintenance fee for Professional Subscription connector.	\$ 5,000.00	\$ 4,850.00	\$ 4,700.00
302.0017	Siemens Siveillance VMS	Annual hosting and maintenance fee for Professional Subscription connector.	\$ 5,000.00	\$ 4,850.00	\$ 4,700.00

BSO PRICING

302.0018	Socrata	Annual hosting and maintenance fee for Professional Subscription connector.	\$ 5,000.00	\$ 4,850.00	\$ 4,700.00
302.0019	Sungard-Superion CAD	Annual hosting and maintenance fee for Professional Subscription connector.	\$ 5,000.00	\$ 4,850.00	\$ 4,700.00
302.0020	Twitter	Annual hosting and maintenance fee for Professional Subscription connector.	\$ 5,000.00	\$ 4,850.00	\$ 4,700.00
302.0021	Tyco Ccure 9000 - Access Control	Annual hosting and maintenance fee for Professional Subscription connector.	\$ 5,000.00	\$ 4,850.00	\$ 4,700.00
302.0022	Tyco ExacqVision	Annual hosting and maintenance fee for Professional Subscription connector.	\$ 5,000.00	\$ 4,850.00	\$ 4,700.00
302.0023	V5 VMS	Annual hosting and maintenance fee for Professional Subscription connector.	\$ 5,000.00	\$ 4,850.00	\$ 4,700.00
302.0023	Verizon Connect	Annual hosting and maintenance fee for Professional Subscription connector.	\$ 5,000.00	\$ 4,850.00	\$ 4,700.00
302.0001	Avigilon VMS	Annual hosting and maintenance fee for Enterprise Subscription connector.	\$ 5,000.00	\$ 4,850.00	\$ 4,700.00
302.0002	Cisco VSM	Annual hosting and maintenance fee for Enterprise Subscription connector.	\$ 5,000.00	\$ 4,850.00	\$ 4,700.00
302.0003	Code Blue	Annual hosting and maintenance fee for Enterprise Subscription connector.	\$ 5,000.00	\$ 4,850.00	\$ 4,700.00
302.0004	Flight Aware	Annual hosting and maintenance fee for Enterprise Subscription connector.	\$ 5,000.00	\$ 4,850.00	\$ 4,700.00
302.0005	Genetec VMS	Annual hosting and maintenance fee for Enterprise Subscription connector.	\$ 5,000.00	\$ 4,850.00	\$ 4,700.00
302.0006	ISS VMS	Annual hosting and maintenance fee for Enterprise Subscription connector.	\$ 5,000.00	\$ 4,850.00	\$ 4,700.00
302.0007	Life Raft	Annual hosting and maintenance fee for Enterprise Subscription connector.	\$ 5,000.00	\$ 4,850.00	\$ 4,700.00
302.0008	Looking Glass	Annual hosting and maintenance fee for Enterprise Subscription connector.	\$ 5,000.00	\$ 4,850.00	\$ 4,700.00
302.0009	Milestone VMS	Annual hosting and maintenance fee for Enterprise Subscription connector.	\$ 5,000.00	\$ 4,850.00	\$ 4,700.00
302.0010	Motorola PremierOne CAD	Annual hosting and maintenance fee for Enterprise Subscription connector.	\$ 5,000.00	\$ 4,850.00	\$ 4,700.00
302.0011	Motorola Radios	Annual hosting and maintenance fee for Enterprise Subscription connector.	\$ 5,000.00	\$ 4,850.00	\$ 4,700.00
302.0012	Mutualink	Annual hosting and maintenance fee for Enterprise Subscription connector.	\$ 5,000.00	\$ 4,850.00	\$ 4,700.00
302.0013	OnSSI VMS	Annual hosting and maintenance fee for Enterprise Subscription connector.	\$ 5,000.00	\$ 4,850.00	\$ 4,700.00
302.0014	PlateSmart LPR	Annual hosting and maintenance fee for Enterprise Subscription connector.	\$ 5,000.00	\$ 4,850.00	\$ 4,700.00
302.0015	S2 Security - Access Control	Annual hosting and maintenance fee for Enterprise Subscription connector.	\$ 5,000.00	\$ 4,850.00	\$ 4,700.00
302.0016	ShotSpotter	Annual hosting and maintenance fee for Enterprise Subscription connector.	\$ 5,000.00	\$ 4,850.00	\$ 4,700.00
302.0017	Siemens Siveillance VMS	Annual hosting and maintenance fee for Enterprise Subscription connector.	\$ 5,000.00	\$ 4,850.00	\$ 4,700.00
302.0018	Socrata	Annual hosting and maintenance fee for Enterprise Subscription connector.	\$ 5,000.00	\$ 4,850.00	\$ 4,700.00
302.0019	Sungard-Superion CAD	Annual hosting and maintenance fee for Enterprise Subscription connector.	\$ 5,000.00	\$ 4,850.00	\$ 4,700.00
302.0020	Twitter	Annual hosting and maintenance fee for Enterprise Subscription connector.	\$ 5,000.00	\$ 4,850.00	\$ 4,700.00
302.0021	Tyco Ccure 9000 - Access Control	Annual hosting and maintenance fee for Enterprise Subscription connector.	\$ 5,000.00	\$ 4,850.00	\$ 4,700.00
302.0022	Tyco ExacqVision	Annual hosting and maintenance fee for Enterprise Subscription connector.	\$ 5,000.00	\$ 4,850.00	\$ 4,700.00
302.0023	V5 VMS	Annual hosting and maintenance fee for Enterprise Subscription connector.	\$ 5,000.00	\$ 4,850.00	\$ 4,700.00
302.0024	Verizon Connect	Annual hosting and maintenance fee for Enterprise Subscription connector.	\$ 5,000.00	\$ 4,850.00	\$ 4,700.00
400.0001	Engineering Services - Connector Development	One-time fee to add a new data feed integration to Live Earth	\$ 10,000.00	\$ 9,700.00	\$ 9,400.00
400.0002	Engineering Services - Connector Development	One-time fee to add a new data feed integration to Live Earth.	\$ 20,000.00	\$ 19,400.00	\$ 18,800.00
401.0001	Phone Support	Monday to Friday, excluding holidays 8am-5pm CST.	\$ 5,000.00	\$ 4,850.00	\$ 4,700.00
IV-BAS-001	BriefCam	BriefCam Investigator	\$ 16,000.00	\$ 15,680.00	\$ 15,040.00
IT-BAS-005	BriefCam	BriefCam Investigator for Teams	\$ 75,000.00	\$ 73,500.00	\$ 67,500.00
RR-BAS-001	BriefCam	BriefCam Rapid Review Base Package	\$ 14,000.00	\$ 13,720.00	\$ 13,160.00
IS-BAS-001	BriefCam	BriefCam Insights Base Package	\$ 30,000.00	\$ 29,400.00	\$ 28,200.00

BSO PRICING

PT-BAS-001	BriefCam	BriefCam Protect Base Package	\$ 90,000.00	\$ 88,200.00	\$ 81,000.00
RR-CAM-010	BriefCam	Camera License Add on for Rapid Review (10 Channel Pack)	\$ 1,800.00	\$ 1,764.00	\$ 1,692.00
IS-CAM-020	BriefCam	Camera License Add on for Insights (10 Camera Pack)	\$ 2,500.00	\$ 2,450.00	\$ 2,350.00
PT-CAM-020	BriefCam	Camera License Add on for Protect (10 Camera Pack)	\$ 2,500.00	\$ 2,450.00	\$ 2,350.00
IS-RSP-010	BriefCam	Respond License Add on for Insights (adds 10 additional Respond Camera Licenses)	\$ 10,000.00	\$ 9,800.00	\$ 9,400.00
PT-RSP-010	BriefCam	Respond License Add on for Protect (adds 10 additional Respond Camera Licenses)	\$ 10,000.00	\$ 9,800.00	\$ 9,400.00
IT-USR-001	BriefCam	Add additional concurrent user for Investigator for Teams	\$ 10,000.00	\$ 9,800.00	\$ 9,400.00
IS-RVU-001	BriefCam	Add additional concurrent user for Insights	\$ 2,500.00	\$ 2,450.00	\$ 2,350.00
PT-RVU-001	BriefCam	Add additional concurrent user for Protect	\$ 5,000.00	\$ 4,900.00	\$ 4,700.00
IS-CHU-005	BriefCam	Add additional named user for Research for Insights	\$ 4,000.00	\$ 3,920.00	\$ 3,760.00
PT-CHU-005	BriefCam	Add additional named user for Research for Protect	\$ 4,000.00	\$ 3,920.00	\$ 3,760.00
IV-DTB-001	BriefCam	Add Database Expansion for Investigator (for maintenance of above 7,000 hours of video)	\$ 5,000.00	\$ 4,900.00	\$ 4,700.00
IT-DTB-001	BriefCam	Add Database Expansion for Investigator for Teams (for maintenance of above 7,000 hours of video)	\$ 5,000.00	\$ 4,900.00	\$ 4,700.00
RR-DTB-001	BriefCam	Add Database Expansion for Rapid Review (for maintenance of above 7,000 hours of video)	\$ 5,000.00	\$ 4,900.00	\$ 4,700.00
IS-DTB-001	BriefCam	Add Database Expansion for Insights (for maintenance of above 7,000 hours of video)	\$ 5,000.00	\$ 4,900.00	\$ 4,700.00
PT-DTB-001	BriefCam	Add Database Expansion for Protect (for maintenance of above 7,000 hours of video)	\$ 5,000.00	\$ 4,900.00	\$ 4,700.00
IT-PRC-001	BriefCam	Processing Expansion Pack for Investigator for Teams (for additional processing server license)	\$ 8,000.00	\$ 7,840.00	\$ 7,520.00
IS-PRC-001	BriefCam	Processing Expansion Pack for Insights (for additional processing server license)	\$ 8,000.00	\$ 7,840.00	\$ 7,520.00
PT-PRC-001	BriefCam	Processing Expansion Pack for Protect (for additional processing server license)	\$ 8,000.00	\$ 7,840.00	\$ 7,520.00
IV-APL-001	BriefCam	BriefCam Hardware Appliance for Investigator	\$ 3,000.00	\$ 2,940.00	\$ 2,820.00
RR-APL-001	BriefCam	BriefCam Hardware Appliance for Rapid Review	\$ 3,000.00	\$ 2,940.00	\$ 2,820.00
IV-MNT-001	BriefCam	Maintenance of Investigator licensing	20% of Software	TBD	15% of Software Licensing
IT-MNT-001	BriefCam	Maintenance of Investigator for Teams licensing	20% of Software	TBD	15% of Software Licensing
RR-MNT-001	BriefCam	Maintenance of Rapid Review licensing	20% of Software	TBD	15% of Software Licensing
IS-MNT-001	BriefCam	Maintenance of Insights licensing	20% of Software	TBD	15% of Software Licensing
PT-MNT-001	BriefCam	Maintenance of Protect licensing	20% of Software	TBD	15% of Software Licensing
IV-BSP-002	BriefCam	Investigator Basic Service Pack	\$ 3,500.00	\$ 3,430.00	\$ 3,290.00
IT-BSP-005	BriefCam	Investigator for Teams Basic Service Pack	\$ 3,500.00	\$ 3,430.00	\$ 3,290.00
RR-BSP-005	BriefCam	Rapid Review Basic Service Pack	\$ 3,500.00	\$ 3,430.00	\$ 3,290.00
IS-BSP-005	BriefCam	Insights Basic Service Pack	\$ 3,500.00	\$ 3,430.00	\$ 3,290.00
PT-BSP-005	BriefCam	Protect Basic Service Pack	\$ 3,500.00	\$ 3,430.00	\$ 3,290.00
IV-ASP-008	BriefCam	Investigator Advanced Service Pack	\$ 8,750.00	\$ 8,575.00	\$ 8,225.00
IT-ASP-008	BriefCam	Investigator for Teams Advanced Service Pack	\$ 8,750.00	\$ 8,575.00	\$ 8,225.00
RR-ASP-008	BriefCam	Rapid Review Advanced Service Pack	\$ 8,750.00	\$ 8,575.00	\$ 8,225.00
IS-ASP-008	BriefCam	Insights Advanced Service Pack	\$ 8,750.00	\$ 8,575.00	\$ 8,225.00
PT-ASP-008	BriefCam	Protect Advanced Service Pack	\$ 8,750.00	\$ 8,575.00	\$ 8,225.00
IV-TRN-001	BriefCam	Investigator Training Pack	\$ 2,000.00	\$ 1,960.00	\$ 1,880.00
IT-TRN-001	BriefCam	Investigator for Teams Training Pack	\$ 2,000.00	\$ 1,960.00	\$ 1,880.00

BSO PRICING

RR-TRN-001	BriefCam	Rapid Review Training Pack	\$ 2,000.00	\$ 1,960.00	\$ 1,880.00
IS-TRN-001	BriefCam	Insights Training Pack	\$ 2,000.00	\$ 1,960.00	\$ 1,880.00
PT-TRN-001	BriefCam	Protect Training Pack	\$ 2,000.00	\$ 1,960.00	\$ 1,880.00
IV-CST-001	BriefCam	Investigator Consultancy Pack	\$ 2,000.00	\$ 1,960.00	\$ 1,880.00
IT-CST-001	BriefCam	Investigator for Teams Consultancy Pack	\$ 2,000.00	\$ 1,960.00	\$ 1,880.00
RR-CST-001	BriefCam	Rapid Review Consultancy Pack	\$ 2,000.00	\$ 1,960.00	\$ 1,880.00
IS-CST-001	BriefCam	Insights Consultancy Pack	\$ 2,000.00	\$ 1,960.00	\$ 1,880.00
PT-CST-001	BriefCam	Protect Consultancy Pack	\$ 2,000.00	\$ 1,960.00	\$ 1,880.00
IS-BDB-001	BriefCam	Insights Custom Dashboard Service Pack	\$ 4,000.00	\$ 3,920.00	\$ 3,760.00
PT-BDB-001	BriefCam	Protect Custom Dashboard Service Pack	\$ 4,000.00	\$ 3,920.00	\$ 3,760.00
IS-ADB-001	BriefCam	Insights Advanced Custom Dashboard Service Pack	\$ 8,000.00	\$ 7,840.00	\$ 7,520.00
PT-ADB-001	BriefCam	Protect Advanced Custom Dashboard Service Pack	\$ 8,000.00	\$ 7,840.00	\$ 7,520.00
BC-T-C81-G71-32	BriefCam	BriefCam Appliance Tower Workstation 300 Review Hours 1 GPU	\$ 3,000.00	\$ 2,940.00	\$ 2,820.00
BC-1-C81-000-64	BriefCam	BriefCam Appliance 1U Server Rendering, VS and Research Server No GPU	\$ 3,000.00	\$ 2,940.00	\$ 2,820.00
BC-1-C81-Q41-64	BriefCam	BriefCam Appliance 1U Server 300 Review Hours 1 GPU	\$ 6,000.00	\$ 5,880.00	\$ 5,640.00
BC-1-C81-Q42-64	BriefCam	BriefCam Appliance 1U Server 600 Review Hours 2 GPU	\$ 7,500.00	\$ 7,350.00	\$ 7,050.00
BC-2-G41-000-128	BriefCam	BriefCam Appliance 2U Server Rendering, VS and Research Server No GPU	\$ 10,000.01	\$ 9,800.00	\$ 9,400.00
BC-2-G41-Q42-128	BriefCam	BriefCam Appliance 2U Server 200 Review Hours, 6 Research Channels, 8 Respond Channels 2 GPU	\$ 13,000.01	\$ 12,740.00	\$ 12,220.00
BC-2-G42-Q44-128	BriefCam	BriefCam Appliance 2U Server 270 Review Hours, 5 Research Channels, 25 Respond Channels 4 GPU, Pair with separate VS Server	\$ 17,500.01	\$ 17,150.00	\$ 16,450.00
BC-2-G42-Q44-256	BriefCam	BriefCam Appliance 2U Server 250 Review Hours, 6 Research Channels, 15 Respond Channels 4 GPU	\$ 20,000.00	\$ 19,600.00	\$ 18,800.00
VSS-PPU-1	ClearSite	12V - Single Battery - Timed AC - Outdoor UPS - 16"x16"x10" Enclosure	\$ 5,990.00	\$ 5,672.83	\$ 5,630.60
VSS-PPU-1-LC	ClearSite	12V - Single Battery - Timed AC - Outdoor UPS - 18"x18"x18" Enclosure	\$ 6,990.00	\$ 6,619.88	\$ 6,570.60
VSS-PPU-2-HP	ClearSite	24V - Dual Battery - Timed AC - Outdoor UPS - High Power - 18"x18"x18" Enclosure	\$ 7,590.00	\$ 7,188.11	\$ 7,134.60
VSS-PPU-2-SOLAR	ClearSite	24V - Dual Battery - Single Panel - Solar Site - 18"x18"x18" Enclosure	\$ 7,990.00	\$ 7,566.93	\$ 7,510.60
VSS-PPU-3-SOLAR	ClearSite	12V - Three Battery - Dual Panel - Solar Site - 28"x34"x15" Enclosure	\$ 14,990.00	\$ 14,196.28	\$ 14,090.60
VSS-PPU-4-SOLAR	ClearSite	12V - Four Battery - Dual Panel - Solar Site - 28"x34"x15" Enclosure	\$ 15,990.00	\$ 15,143.33	\$ 15,030.60
VSS-PPU-SERVER	ClearSite	PPU Management Server	\$ 20,000.00	\$ 18,941.00	\$ 18,800.00
VSS-PPU-POE	ClearSite	Hardened PoE Switch 802.3af-at 30W PoE - Single SFP	\$ 1,000.00	\$ 947.05	\$ 940.00
VSS-PPU-POE-60	ClearSite	Hardened PoE Switch 802.3af-at 60W PoE - Dual SFP	\$ 1,500.00	\$ 1,420.58	\$ 1,410.00
VSS-PPU-LTE	ClearSite	Hardened LTE Router	\$ 1,500.00	\$ 1,420.58	\$ 1,410.00
VSS-PPU-INV	ClearSite	120VAC DC to AC Inverter	\$ 1,000.00	\$ 947.05	\$ 940.00
VSS-PPU-BAT	ClearSite	Spare or Replacement 104 A-H AGM Battery	\$ 750.00	\$ 710.29	\$ 705.00
VSS-PPU-AUD	ClearSite	Audio Observation with Analytics includes Microphone	\$ 2,098.00	\$ 1,986.91	\$ 1,972.12
VSS-PPU-TOPM-1	ClearSite	Single Panel Top of Pole Mount for PPU-2-SOLAR	\$ 998.00	\$ 945.16	\$ 938.12
VSS-PPU-TOPM-2	ClearSite	Dual Panel Top of Pole Mount for PPU-3-SOLAR and PPU-4-SOLAR	\$ 1,198.00	\$ 1,134.57	\$ 1,126.12
VSS-PPU-SOPM-1	ClearSite	Single Panel Side of Pole Mount for PPU-2-SOLAR	\$ 598.00	\$ 566.34	\$ 562.12
VSS-PPU-SOPM-2	ClearSite	Dual Panel Side of Pole Mount for PPU-3-SOLAR and PPU-4-SOLAR	\$ 1,098.00	\$ 1,039.86	\$ 1,032.12
BTU-SS-150W-350Wh-L2	Baxton	UPS SolidSwitch 150W Layer 2	\$ 3,799.00	\$ 3,723.02	\$ 3,571.06

BSO PRICING

BTU-SS-150W-350Wh-L3	Baxton	UPS SolidSwitch 150W Layer 3	\$ 4,349.00	\$ 4,262.02	\$ 4,088.06
BTU-SS-150W-1400Wh-L2	Baxton	UPS SolidSwitch 150W Extended Layer 2	\$ 5,649.00	\$ 5,536.02	\$ 5,310.06
BTU-SS-150W-1400Wh-L3	Baxton	UPS SolidSwitch 150W Extended Layer 3	\$ 6,249.00	\$ 6,124.02	\$ 5,874.06
BTU-SS-150W-350Wh-L3-MC	Baxton	UPS SolidSwitch 150W Layer 3 w-Media Converter	\$ 3,885.00	\$ 3,807.30	\$ 3,651.90
BTU-SS-150W-1400Wh-L3-MC	Baxton	UPS SolidSwitch Extended Layer 3 w- Media converter	\$ 4,499.00	\$ 4,409.02	\$ 4,229.06
BTU-SS61-160VDC-150W-350Wh-L3	Baxton	UPS SolidSwitch, DC Power 150W Layer 3	\$ 4,799.00	\$ 4,703.02	\$ 4,511.06
BTU-SS20-60VDC-150W-350Wh-L3	Baxton	UPS SolidSwitch, DC Power 150W Layer 3	\$ 4,499.00	\$ 4,409.02	\$ 4,229.06
BTU-SS61-160VDC-150W-1400Wh-L3	Baxton	UPS SolidSwitch, DC Power 150W Layer 3	\$ 5,999.00	\$ 5,879.02	\$ 5,639.06
BTU-SS20-60VDC-150W-1400Wh-L3	Baxton	UPS SolidSwitch, DC Power 150W Layer 3	\$ 5,699.00	\$ 5,585.02	\$ 5,357.06
BTU-SS-240W-350Wh-L2	Baxton	UPS SolidSwitch 240W Layer 2	\$ 4,399.00	\$ 4,311.02	\$ 4,135.06
BTU-SS-240W-350Wh-L3	Baxton	UPS SolidSwitch 240W Layer 3	\$ 4,999.00	\$ 4,899.02	\$ 4,699.06
BTU-SS-240W-1400Wh-L2	Baxton	UPS SolidSwitch 240W Extended Layer 2	\$ 6,249.00	\$ 6,124.02	\$ 5,874.06
BTU-SS-240W-1400Wh-L3	Baxton	UPS SolidSwitch 240W Extended Layer 3	\$ 6,899.00	\$ 6,761.02	\$ 6,485.06
BTU-SS-PC-SSPP-350	Baxton	UPS Power Cover w- 1 pak	\$ 579.00	\$ 567.42	\$ 544.26
BTU-SS-PP-350Wh	Baxton	SolidSwitch Power Pack	\$ 489.00	\$ 479.22	\$ 459.66
BTU-UPS-HIPOE 60W-85Wh-G	Baxton	Brownout Buddy HIPOE 60W-85Wh-G	\$ 489.00	\$ 479.22	\$ 459.66
BTU-UPS-HIPOE 60W-G	Baxton	Brownout Buddy HIPOE 60W-55Wh-G	\$ 399.00	\$ 391.02	\$ 375.06
BTU-UPS-PP-85Wh	Baxton	Buddy PowerPak	\$ 129.00	\$ 126.42	\$ 121.26
BTU-SW4P	Baxton	Buddy Powered Switch	\$ 159.00	\$ 155.82	\$ 149.46
BTU-HIPOE-85WH-SW4P	Baxton	SwitchPak HIPOE 60W-85Wh-G	\$ 599.00	\$ 587.02	\$ 563.06
BTU-HIPOE-SW4P	Baxton	SwitchPak HIPOE 60W-55Wh-G	\$ 549.00	\$ 538.02	\$ 516.06
BTU-SwitchPak Plus	Baxton	14X12X8 WP Enclosure, HIPOE-85WH+SW4P, Mounting Hardware	\$ 1,549.00	\$ 1,518.02	\$ 1,456.06
BTU-SwitchPak Plus 350	Baxton	14X12X8 WP Enclosure, HIPOE-85WH+SW4P, AP-350Wh, Mounting Hardware	\$ 2,299.00	\$ 2,253.02	\$ 2,161.06
BTU-SwitchPak Plus 700	Baxton	16X16X8 WP Enclosure, HIPOE-85WH+SW4P, 2ea AP-350Wh, Mounting Hardware	\$ 2,999.00	\$ 2,939.02	\$ 2,819.06
BTU-AP-350Wh	Baxton	Auxiliary Power Capsule	\$ 749.00	\$ 734.02	\$ 704.06
BTU-BAXTON	Baxton	Rapid Deploy IPV Network, 1400Wh, 4 Port	\$ 16,750.00	\$ 16,415.00	\$ 15,745.00
BTU-BAXTON-HR	Baxton	Rapid Deploy IPV Network, 1400Wh, 4 Port, Hurricane Resistant	\$ 18,500.00	\$ 18,130.00	\$ 17,390.00
BTU-BAXTON-DC	Baxton	Rapid Deploy IPV Network, 1400Wh, 4 Port, DC Power	\$ 16,760.00	\$ 16,424.80	\$ 15,754.40
BTU-BAXTON-HR-DC	Baxton	Rapid Deploy IPV Network, 1400Wh, 4 Port, Hurricane Resistant, DC Power	\$ 18,500.00	\$ 18,130.00	\$ 17,390.00
BTU-POE-PLUS	Baxton	Gigabit U-POE & Hi-POE SPD	\$ 79.00	\$ 77.42	\$ 74.26
BTU-SPD-120-240	Baxton	120-240Vac	\$ 1,175.00	\$ 1,151.50	\$ 1,104.50
BTU-SPD-120Y	Baxton	120-208Vac Wye	\$ 1,175.00	\$ 1,151.50	\$ 1,104.50
BTU-SPD-240D	Baxton	240Vac Delta	\$ 1,175.00	\$ 1,151.50	\$ 1,104.50
BTU-SPD-240H	Baxton	240Vac Hi-Leg Delta	\$ 1,175.00	\$ 1,151.50	\$ 1,104.50
BTU-SPD-277Y	Baxton	277-480 Wye	\$ 1,175.00	\$ 1,151.50	\$ 1,104.50
BTU-SPD-480D	Baxton	480Vac Delta	\$ 1,175.00	\$ 1,151.50	\$ 1,104.50
BTU-TD-120	Baxton	120-240 or 120Vac Single Phase 50ka	\$ 69.00	\$ 67.62	\$ 64.86
BTU 25C 277 LH	Baxton	LED SPD for 277V Lighting-Parallel	\$ 39.00	\$ 38.22	\$ 36.66

BSO PRICING

BTU 25C 277 LHT	Baxton	LED SPD for 277V Lighting-Series	\$ 39.00	\$ 38.22	\$ 36.66
ATC-250-SF	Baxton	120-240Vac Single-Split Phase	\$ 589.00	\$ 577.22	\$ 553.66
BTU-SPD-1	Baxton	120-240Vac Single-Split Phase 70kA	\$ 429.00	\$ 420.42	\$ 403.26
5655	Baxton	120-240Vac Single-Split Phase 70kA	\$ 429.00	\$ 420.42	\$ 403.26

BSO PRICING



VETTED-MERC

GSA PRICING THROUGH MILLENIUM Miami Beach Pricing

PART ID	PRODUCT CATEGORY	DESCRIPTION	MSRP		
M500-100-001-1	Mobile Emergency Response Center (MERC)	Interoperability Workstation *Must be purchased in conjunction with corresponding Subscription: M960-100-001	\$ 7,418.25	\$ 5,934.60	\$ 5,890.09
M500-100-001-3	Mobile Emergency Response Center (MERC)	Interoperability Workstation *Must be purchased in conjunction with corresponding Subscription: M960-100-001 3-5 Units	\$ 7,047.03	\$ 5,637.62	\$ 5,595.34
M500-100-001-5	Mobile Emergency Response Center (MERC)	Interoperability Workstation *Must be purchased in conjunction with corresponding Subscription: M960-100-001 6+ Units	\$ 6,677.04	\$ 5,341.63	\$ 5,301.57
M500-150-001	Mobile Emergency Response Center	Portable Interoperability Work Station (P-IWS) *Must be purchased in conjunction with corresponding Subscription: M960-150-001	\$ 11,135.41	\$ 8,908.33	\$ 8,841.52
M500-170-001	Mobile Emergency Response Center	Portable Interoperability Work Station (P-IWS) Standard *Must be purchased in conjunction with corresponding Subscription: M960-170-001	\$ 8,655.65	\$ 6,924.52	\$ 6,872.59
M500-240-001-1	Mobile Emergency Response Center	V-NIC *Must be purchased in conjunction with corresponding Subscription: M960-240-001 1-2 Units	\$ 6,785.94	\$ 5,428.75	\$ 5,388.03
M500-240-001-3	Mobile Emergency Response Center	V-NIC *Must be purchased in conjunction with corresponding Subscription: M960-240-001 3-5 Units	\$ 6,446.89	\$ 5,157.51	\$ 5,118.83

BSO PRICING

M500-240-001-6	Mobile Emergency Response Center	V-NIC *Must be purchased in conjunction with corresponding Subscription: M960-240-001 6+ units	\$ 6,107.84	\$ 4,886.27	\$ 4,849.62
M500-260-001-1	Mobile Emergency Response Center	T-NIC *Must be purchased in conjunction with corresponding Subscription: M960-260-001	\$ 6,785.94	\$ 5,428.75	\$ 5,388.03
M500-260-001-3	Mobile Emergency Response Center	T-NIC *Must be purchased in conjunction with corresponding Subscription: M960-260-001 3-5 Units	\$ 6,446.89	\$ 5,157.51	\$ 5,118.83
M500-260-001-6	Mobile Emergency Response Center	T-NIC *Must be purchased in conjunction with corresponding Subscription: M960-260-003	\$ 6,107.84	\$ 4,886.27	\$ 4,849.62
M500-500-001-1	Mobile Emergency Response Center	IP Network Interface Controller (IP-NIC)*Must be purchased in conjunction with corresponding Subscription: M960-500-001	\$ 6,785.94	\$ 5,428.75	\$ 5,388.03
M500-500-001-3	Mobile Emergency Response Center	IP Network Interface Controller (IP-NIC)*Must be purchased in conjunction with corresponding Subscription: M960-500-001 3-5 Units	\$ 6,446.81	\$ 5,157.45	\$ 5,118.77
M500-500-001-6	Mobile Emergency Response Center	IP Network Interface Controller (IP-NIC)*Must be purchased in conjunction with corresponding Subscription: M960-500-001 6+ Units	\$ 6,107.69	\$ 4,886.15	\$ 4,849.50
M500-610-001-1	Mobile Emergency Response Center	R-NIC *Must be purchased in conjunction with corresponding Subscription: M960-610-001	\$ 6,185.79	\$ 4,948.63	\$ 4,911.52
M500-610-001-3	Mobile Emergency Response Center	R-NIC *Must be purchased in conjunction with corresponding Subscription: M960-610-001 3-5 Units	\$ 5,876.44	\$ 4,701.15	\$ 4,665.89

BSO PRICING

M500-610-001-6	Mobile Emergency Response Center	R-NIC *Must be purchased in conjunction with corresponding Subscription: M960-610-001 6+ Units	\$ 5,567.09	\$ 4,453.67	\$ 4,420.27
M500-660-001-1	Mobile Emergency Response Center	R-NIC Tone Remote Bundle*Must be purchased in conjunction with corresponding Subscription: M960-660-001	\$ 6,785.94	\$ 5,428.75	\$ 5,388.03
M500-660-001-3	Mobile Emergency Response Center	R-NIC Tone Remote Bundle*Must be purchased in conjunction with corresponding Subscription: M960-660-001 3-5 Units	\$ 6,446.89	\$ 5,157.51	\$ 5,118.83
M500-660-001-6	Mobile Emergency Response Center	R-NIC Tone Remote Bundle*Must be purchased in conjunction with corresponding Subscription: M960-660-001 6+ Units	\$ 6,107.84	\$ 4,886.27	\$ 4,849.62
M400-700-001	Mobile Emergency Response Center	Video Network Interface Controller (VNIC/v), Commercial Valence *Must be purchased in conjunction with corresponding Subscription: M960-700-001	\$ 9,880.69	\$ 7,904.55	\$ 7,845.27
M400-720-001	Mobile Emergency Response Center	Telephone Network Interface Controller (TNIC/v), Commercial Valence *Must be purchased in conjunction with corresponding Subscription: M960-720-001	\$ 9,880.69	\$ 7,904.55	\$ 7,845.27
M400-740-001	Mobile Emergency Response Center	Radio Network Interface Controller (RNIC/v), Commercial Valence *Must be purchased in conjunction with corresponding Subscription: M960-740-001	\$ 9,880.69	\$ 7,904.55	\$ 7,845.27
M400-760-001	Mobile Emergency Response Center	IP Network Interface Controller (IPNIC/v), Commercial Valence *Must be purchased in conjunction with corresponding Subscription: M960-760-001	\$ 9,880.69	\$ 7,904.55	\$ 7,845.27
M400-100-001	Mobile Emergency Response Center	K-12 Interoperability Work Station (KIWS) *Must be purchased in conjunction with corresponding Subscription: M964-200-001 K-12 Schools only	\$ 4,949.63	\$ 3,959.70	\$ 3,930.00

BSO PRICING

M400-200-001	Mobile Emergency Response Center	K-12, Network Interface Controller (KNIC) (up to 3 Interfaces) *Must be purchased in conjunction with corresponding Subscription: M964-200-001 K-12 Schools only	\$ 7,424.44	\$ 5,939.55	\$ 5,895.00
M400-300-001	Mobile Emergency Response Center	K-12, Secondary Network Interface Controller (KNIC) K-12 Schools only	\$ 1,856.11	\$ 1,484.89	\$ 1,473.75
M400-450-001	Mobile Emergency Response Center	K-12, EDGE 5 VPN Package K-12 Schools only	\$ 2,648.05	\$ 2,118.44	\$ 2,102.55
M500-460-001	Mobile Emergency Response Center	Mutualink EDGE 5 *Must be purchased in conjunction with corresponding Subscription: M960-460-001	\$ 14,347.71	\$ 11,478.17	\$ 11,392.08
M500-460-801	Mobile Emergency Response Center	Mutualink EDGE 5 - Upgrade to IWS (M500-100-001) *Must be purchased in conjunction with corresponding Subscription: M960-460-001	\$ 6,929.48	\$ 5,543.58	\$ 5,502.00
M500-470-001	Mobile Emergency Response Center	Mutualink EDGE 25 *Must be purchased in conjunction with corresponding Subscription: M960-470-001	\$ 33,280.03	\$ 26,624.02	\$ 26,424.34
M500-480-001	Mobile Emergency Response Center	Mutualink EDGE 50 *Must be purchased in conjunction with corresponding Subscription: M960-480-001	\$ 46,644.00	\$ 37,315.20	\$ 37,035.34
M500-450-001	Mobile Emergency Response Center	EDGE 5 VPN	\$ 2,406.75	\$ 1,925.40	\$ 1,910.96
M500-440-001	Mobile Emergency Response Center	EDGE 25 VPN	\$ 6,262.51	\$ 5,010.01	\$ 4,972.43

BSO PRICING

M500-430-001	Mobile Emergency Response Center	EDGE 50 VPN	\$ 13,884.93	\$ 11,107.94	\$ 11,024.63
M400-920-001	Mobile Emergency Response Center	Mutualink Portable Domestic Go Kit	\$ 49,494.98	\$ 39,595.99	\$ 39,299.02
M400-920-CAM	Mobile Emergency Response Center	GoKit Optional Pole Camera Kit	\$ 1,483.65	\$ 1,186.92	\$ 1,178.02
M500-620-001	Mobile Emergency Response Center	2 Port Radio Network Interface Controller (RNIC) *Must be purchased in conjunction with corresponding Subscription: M960-620-001	\$ 7,175.71	\$ 5,740.57	\$ 5,697.52
M500-640-001	Mobile Emergency Response Center	4 Port Radio Network Interface Controller (RNIC) *Must be purchased in conjunction with corresponding Subscription: M960-640-001	\$ 9,774.26	\$ 7,819.41	\$ 7,760.76
M960-100-001-1	Mobile Emergency Response Center	Mutualink Interop P2P Network Access for the Interoperability Workstation (Annual) 1-2 Units	\$ 1,112.43	\$ 889.94	\$ 883.27
M960-100-001-3	Mobile Emergency Response Center	Mutualink Interop P2P Network Access for the Interoperability Workstation (Annual) 3-5 units	\$ 1,056.75	\$ 845.40	\$ 839.06
M960-100-001-6	Mobile Emergency Response Center	Mutualink Interop P2P Network Access for the Interoperability Workstation (Annual 6+ Units	\$ 1,001.06	\$ 800.85	\$ 794.84
M960-150-001	Mobile Emergency Response Center	Mutualink Interop P2P Network Access Fee for the P-IWS (Annual) 1-2 Units	\$ 1,112.43	\$ 889.94	\$ 883.27

BSO PRICING

M960-240-001-1	Mobile Emergency Response Center	Mutualink Interop P2P Network Access for the V-NIC (4) (Annual)	\$ 1,017.15	\$ 813.72	\$ 807.62
M960-240-001-3	Mobile Emergency Response Center	Mutualink Interop P2P Network Access for the V-NIC (4) (Annual) 3-5 units	\$ 966.41	\$ 773.13	\$ 767.33
M960-240-001-6	Mobile Emergency Response Center	Mutualink Interop P2P Network Access for the V-NIC (4) (Annual) 6+ Units	\$ 915.68	\$ 732.54	\$ 727.05
M960-260-001-1	Mobile Emergency Response Center	Mutualink Interop P2P Network Access for the T-NIC (Annual) 1-2 Units	\$ 1,017.15	\$ 813.72	\$ 807.62
M960-260-001-3	Mobile Emergency Response Center	Mutualink Interop P2P Network Access for the T-NIC (Annual) 3-5 units	\$ 966.41	\$ 773.13	\$ 767.33
M960-260-001-6	Mobile Emergency Response Center	Mutualink Interop P2P Network Access for the T-NIC (Annual) 6+ Units	\$ 915.68	\$ 732.54	\$ 727.05
M960-500-001-1	Mobile Emergency Response Center	Mutualink Interop P2P Network Access for the IP-NIC (4) (Annual) 1-2 Units	\$ 1,017.15	\$ 813.72	\$ 807.62
M960-500-001-3	Mobile Emergency Response Center	Mutualink Interop P2P Network Access for the IP-NIC (4) (Annual) 3-5 units	\$ 966.43	\$ 773.14	\$ 767.34
M960-500-001-6	Mobile Emergency Response Center	Mutualink Interop P2P Network Access for the IP-NIC (4) (Annual) 6+ Units	\$ 915.69	\$ 732.55	\$ 727.06

BSO PRICING

M960-610-001-1	Mobile Emergency Response Center	Mutualink Interop P2P Network Access for the R-NIC (Annual) 1-2 Units	\$ 926.81	\$ 741.45	\$ 735.89
M960-610-001-3	Mobile Emergency Response Center	Mutualink Interop P2P Network Access for the R-NIC (Annual) 3-5 units	\$ 881.04	\$ 704.83	\$ 699.54
M960-610-001-6	Mobile Emergency Response Center	Mutualink Interop P2P Network Access for the R-NIC (Annual) 6+ Units	\$ 834.01	\$ 667.21	\$ 662.21
M960-660-001-1	Mobile Emergency Response Center	Mutualink Interop P2P Network Access for the R-NIC Tone Remote Bundle (Annual) 1-2 Units	\$ 1,017.15	\$ 813.72	\$ 807.62
M960-660-001-3	Mobile Emergency Response Center	Mutualink Interop P2P Network Access for the R-NIC Tone Remote Bundle (Annual) 3-5 units	\$ 966.41	\$ 773.13	\$ 767.33
M960-660-001-6	Mobile Emergency Response Center	Mutualink Interop P2P Network Access for the R-NIC Tone Remote Bundle (Annual) 6+ Units	\$ 915.68	\$ 732.54	\$ 727.05
MERC-MINI	Comprehensive Communication Services/MERC	Mobile Emergency Response Center - Lite: tactical satellite trailer, single 2,500 lb axle with electric brakes, roof access ladder, Cummins Onan 5,000 watt diesel generator, 50 gallon fuel tank, two 21u IT racks mounted on air bags, rack mount AC unit, 30 foot pneumatic mast with dual air compressor system, LED lighting, wheel chocks, fire extinguisher, first aid kit	\$ 51,000.00	\$ 38,536.88	\$ 38,247.85
MERC-LTE	Comprehensive Communication Services/MERC	Mobile Emergency Response Center - Lite: tactical satellite trailer, single 6,000 lb axle with surge or electric brakes, roof access ladder, Cummins Onan 12,000 watt diesel generator, 88 gallon fuel tank, three 21u IT racks mounted on air bags, rack mount AC unit, 30 foot pneumatic mast with dual air compressor system, LED lighting, middle storage compartment, wheel chocks, fire extinguisher, first aid kit	\$ 89,035.00	\$ 67,277.07	\$ 66,772.49
MERC- 20F	Comprehensive Communication Services/MERC	Mobile Emergency Response Center - 20FT: mobile command center trailer, dual 7,000 lb axles with surge or electric brakes, roof access ladder, Cummins Onan 12,000 watt diesel generator, 50 gallon fuel tank, 42u equipment rack, two 15,000 BTU roof mount AC/Heat pumps, 42 foot pneumatic mast with dual air compressor system, LED lighting, custom overhead metal storage cabinets, work	\$ 96,435.00	\$ 72,868.70	\$ 72,322.18

BSO PRICING

MERC-42F	Comprehensive Communication Services/MERC	Mobile Emergency Response Center - 42FT: mobile command center trailer, 5th wheel, dual 10,000 axles with electric brakes, roof access ladder, EPS 30kw diesel generator, 100 gallon fuel tank, three 42u equipment racks, four 15,000 BTU roof mount AC/Heat pumps, 42 foot pneumatic mast with dual air compressor system, LED lighting, custom overhead metal storage cabinets, work	\$ 255,025.00	\$ 192,703.27	\$ 191,257.99
MERC-V	Comprehensive Communication Services/MERC	Mobile Emergency Response Center - Video Surveillance Trailer: single 2500 lb axle 12 foot box trailer, 20 foot pneumatic mast, dual air compressor system, two 125 watt solar panels, 8 solar 12 volt high capacity batteries, 21u equipment rack, solar controller, power inverter/charger, 1 Terabyte DVR, two PTZ cameras with infrared, Nycoll conduit	\$ 34,655.00	\$ 26,186.18	\$ 25,989.79
MERC-LPR	Comprehensive Communication Services/MERC	Mobile Emergency Response Center - License Plate Recognition Trailer: 8 foot box single axle box trailer, removable tongue, two 125 solar panels, 8 solar 12 volt high capacity batteries, 21u equipment rack, solar controller, power inverter/charger, two LPR dual lane cameras, on board LPR processor with LTE modem, local monitor	\$ 49,750.00	\$ 37,592.34	\$ 37,310.40
MERC-PAW	Comprehensive Communication Services/MERC	Mobile Emergency Response Center - Weather/Public Announcement Trailer: 12 foot box single axle box trailer, electric brakes, two 125 solar panels, 8 solar 12 volt high capacity batteries, 21u equipment rack, solar controller, power inverter/charger, loudspeaker system, microphone, rack mount ac unit, 5,000 watt generator, 30 gallon fuel tank, LTE router, on board weather station system	\$ 42,724.92	\$ 32,284.02	\$ 32,041.89
MERC-VPOD	Comprehensive Communication Services/MERC	Mobile Emergency Response Center - Vehicle Based POD - MERC satcom system based on the platform of a Dodge or Ford four wheel drive truck, removable POD system, 88 gallon fuel tank, three 21u IT racks mounted on air bags, rack mount AC unit, 30 foot pneumatic mast with dual air compressor system, LED lighting, middle storage compartment, 4 corner lifting jacks, fire extinguisher, first aid	\$ 165,000.00	\$ 124,678.13	\$ 123,743.04
MERC-LDV	Comprehensive Communication Services/MERC	MERC Light Duty Vehicle, 9450-9900 GVWR, MERC-TRV Ford 2017 Transit-350 Base High Roof, HD extended Length Cargo Van 148", 6 speed auto transmission, 3.2L Powerstroke 15 Diesel, 7KW, (1) 13,500 roof A/C, elec. heaters, 3 workstations, overhead cabinets, storage areas, refrigerator, microwave, wired for phones and data, awning, graphics and exterior scene lights	\$ 90,477.53	\$ 68,367.09	\$ 67,854.33
MERC-23V	Comprehensive Communication Services/MERC	MERC-23V Ford 2017 F-650 Diesel Base Regular Cab, 6.7 Power Stroke V8 Turbo Diesel, 270 HP, 6 speed auto transmission, 23' walk through, 15KW, walk through cab, air seats, (2) roof A/C, elec. heaters, 125 smooth side custom body, hydraulic jacks, TV/VCR, refrigerator, microwave, roof observation platform, wired for phones & data, awning, graphics & exterior scene lights.	\$ 157,515.00	\$ 119,022.27	\$ 118,129.60
MERC-35V	Comprehensive Communication Services/MERC	MERC-35V Ford F-750 Diesel Base Regular Cab, 6.7L Power Stroke V8 99C Turbo Diesel, 6 speed auto, 35' aluminum 125 body, auto, Allison Transmission or equal, 5 year warranty, 8 ft slide out, walk through cab, hydraulic jacks, 15KW, 1 conference area, 5 workstations, equipment rack, restroom, galley, TV/VCR in conference area, (3) roof A/C, elec. heaters, roof observation platform, wired for	\$ 197,959.73	\$ 149,583.32	\$ 148,461.45
MERC-39V	Comprehensive Communication Services/MERC	MERC-39V Ford F-750 Diesel Base Regular Cab, 6.7L Power Stroke V8 99E Turbo Diesel, 6 speed auto, 39' smooth side, 125 custom aluminum body, crew cab optional, 10 ft slide out, Allison transmission or equal, 5 year warranty, walk through cab, hydraulic jacks, 30 KW, 1 conference areas, 7 workstations, equipment rack, restroom, galley, TV/VCR in conference area, 3 to 4 ton Bard A/C,	\$ 254,787.17	\$ 192,523.56	\$ 191,079.63

BSO PRICING

MERC-40V	Comprehensive Communication Services/MERC	MERC-40V CHASSIS: Freightliner FL112 chassis, Custom Body, ENGINE: 400 HP CAT diesel engine or equal, 40' smooth side .125 custom aluminum body, 10 ft slide out , Allison transmission,5 year warranty, walk through cab, hydraulic jacks, 30 KW, large conference area, 6 workstations, equipment rack, restroom galley, TV/VCR in conference area, 4 ton Bard A/C, elec. heaters, roof	\$ 317,501.00	\$ 239,911.69	\$ 238,112.36
MERC-36	Comprehensive Communication Services/MERC	MERC-36 Steel Frame, dual 10,000 lb axles, standard conversion of: 36' smooth side .125 custom aluminum body, 8 foot slide out, hydraulic jacks, 20KW, conference area, 5 workstations, equipment rack, restroom galley, TV/VCR in conference area, 3 ton Bard A/C, elec. heaters, roof observation platform, wired for phones and data, awning, graphics and exterior scene lights.	\$ 200,194.08	\$ 151,271.65	\$ 150,137.11
PERC	Comprehensive Communication Services/PERC	PERC - Portable Emergency Response Center: custom fabricated portable communication kit with internal rack and power, voice and data capabilities, satellite and LTE capabilities, roll around cart or trailer hitch adaptable	\$ 42,750.00	\$ 32,302.97	\$ 32,060.70
CCS-INTOP	Comprehensive Communication Services/INTEROP	CCS interoperability package with connecting blades and cables for radio integration	\$ 41,500.00	\$ 31,358.44	\$ 31,123.25
5.5HGJAE-2131	Cummins Onan	Cummins Onan 5500 watt unleaded 120 volt generator	\$ 4,585.00	\$ 4,157.45	\$ 4,126.27
5.5HGJAE-6757	Cummins Onan	Cummins Onan 5500 watt unleaded 120/240 volt generator	\$ 4,720.00	\$ 4,279.86	\$ 4,247.76
7.0HGJAE-2132	Cummins Onan	Cummins Onan 7000 watt unleaded 120 volt generator	\$ 5,945.00	\$ 5,390.63	\$ 5,350.20
7.0HGJAE-6758	Cummins Onan	Cummins Onan 7000 watt unleaded 120/240 volt generator	\$ 6,110.00	\$ 5,540.24	\$ 5,498.69
030-00039	Cummins Onan	Cummins exhaust elbow	\$ 22.00	\$ 19.95	\$ 19.80

BSO PRICING

031-00255	Cummins Onan	Cummins 36" straight tailpipe	\$ 22.00	\$ 19.95	\$ 19.80
028-00022	Cummins Onan	Control Panel w/Digital Hr Meter	\$ 33.00	\$ 29.92	\$ 29.70
044-00026	Cummins Onan	25' Wiring Harness for control panel and hour meter	\$ 33.00	\$ 29.92	\$ 29.70
300-4937	Cummins Onan	Remote Start/Stop & Hr Meter	\$ 68.00	\$ 61.66	\$ 61.20
338-3489-02	Cummins Onan	30' Wiring Harness	\$ 50.00	\$ 45.34	\$ 45.00
159-1755	Cummins Onan	Carbon Canister	\$ 48.00	\$ 43.52	\$ 43.20
5.0HDKBC/2680	Cummins Onan	Cummins Onan 5000 watt 120 volt diesel generator	\$ 9,220.00	\$ 8,360.24	\$ 8,297.53
5.0HDKBC/2861	Cummins Onan	Cummins Onan 5000 watt 120/240 volt diesel generator	\$ 9,420.00	\$ 8,541.59	\$ 8,477.52
6.0HDKAV/41934	Cummins Onan	Cummins Onan 6000 watt 120 volt diesel generator	\$ 9,590.00	\$ 8,695.73	\$ 8,630.51

BSO PRICING

7.5HDKAV/41934	Cummins Onan	Cummins Onan 7500 watt 120 volt diesel generator	\$ 10,580.00	\$ 9,593.42	\$ 9,521.46
8.0HDKAV/41934	Cummins Onan	Cummins Onan 8000 watt 120 volt diesel generator	\$ 10,695.00	\$ 9,697.69	\$ 9,624.96
10.0HDKCC/42345	Cummins Onan	Cummins Onan 10,000 watt 120/240 volt diesel generator	\$ 11,695.00	\$ 10,604.44	\$ 10,524.91
12.0HDKCD/2209	Cummins Onan	Cummins Onan 12,000 watt 120/240 volt diesel generator	\$ 12,630.00	\$ 11,452.25	\$ 11,366.36
028-00023	Cummins Onan	Control Panel w/Digital Hr Meter	\$ 33.00	\$ 29.92	\$ 29.70
044-00062	Cummins Onan	25' Wiring Harness for control panel and hour meter	\$ 33.00	\$ 29.92	\$ 29.70
300-4943	Cummins Onan	Remote Start/Stop & Hr Meter	\$ 71.00	\$ 64.38	\$ 63.90
338-3489-02	Cummins Onan	30' Wiring Harness	\$ 99.00	\$ 89.77	\$ 89.09
EPS-9KWO	Engine Power Source/EPS	Engine Power Source open style 9KW diesel generator	\$ 8,561.00	\$ 7,762.69	\$ 7,704.47

BSO PRICING

EPS-9KWE	Engine Power Source/EPS	Engine Power Source enclosed style 9KW diesel generator	\$ 9,577.00	\$ 8,683.94	\$ 8,618.82
EPS-12KWO	Engine Power Source/EPS	Engine Power Source open style 12KW diesel generator	\$ 10,200.00	\$ 9,248.85	\$ 9,179.48
EPS-12KWE	Engine Power Source/EPS	Engine Power Source enclosed style 12KW diesel generator	\$ 11,055.00	\$ 10,024.12	\$ 9,948.94
EPS-20KWO	Engine Power Source/EPS	Engine Power Source open style 20KW diesel generator	\$ 16,415.00	\$ 14,884.30	\$ 14,772.67
EPS-20KWE	Engine Power Source/EPS	Engine Power Source enclosed style 20KW diesel generator	\$ 17,885.00	\$ 16,217.22	\$ 16,095.59
EPS-30KWO	Engine Power Source/EPS	Engine Power Source open style 30KW diesel generator	\$ 19,400.00	\$ 17,590.95	\$ 17,459.02
EPS-30KWE	Engine Power Source/EPS	Engine Power Source enclosed style 30KW diesel generator	\$ 20,235.00	\$ 18,348.09	\$ 18,210.48
DCA10SPXU4C	Multi-Quip/MQ	Gen 10kW 1Ph Kubota Tier 4F	\$ 18,655.00	\$ 15,035.93	\$ 14,923.16
DCA15SPXU4F	Multi-Quip/MQ	Gen 15kW 1Ph Kubota Tier 4F	\$ 22,000.00	\$ 17,732.00	\$ 17,599.01

BSO PRICING

DCA20SPXU4F	Multi-Quip/MQ	Gen 20kW 1Ph Isuzu Tier 4F	\$ 34,500.00	\$ 27,807.00	\$ 27,598.45
DCA36SPXU4F	Multi-Quip/MQ	Gen 36kW 1Ph Isuzu Tier 4F	\$ 49,500.00	\$ 39,897.00	\$ 39,597.77
TLG8SSK4F	Multi-Quip/MQ	Gen 7.5kVA 3Ph Kubota Tier 4F	\$ 11,600.00	\$ 9,349.60	\$ 9,279.48
DCA25SSIU4F	Multi-Quip/MQ	Gen 25kVA 3Ph Isuzu Tier 4F	\$ 33,600.00	\$ 27,081.60	\$ 26,878.49
DCA25SSIU4FDS	Multi-Quip/MQ	Gen 25kVA 3Ph Isuzu Tier 4F DeepSea Con	\$ 34,155.55	\$ 27,529.37	\$ 27,322.90
DCA40SSKU4F	Multi-Quip/MQ	Gen 36kVA 3Ph Kubota Tier 4F	\$ 41,900.00	\$ 33,771.40	\$ 33,518.11
DCA45SSIU4F	Multi-Quip/MQ	Gen 45kVA 3Ph Isuzu Tier 4F	\$ 47,500.00	\$ 38,285.00	\$ 37,997.86
DCA45SSIU4FDS	Multi-Quip/MQ	Gen 45kVA 3Ph Isuzu Tier 4F DeepSea Con	\$ 48,535.00	\$ 39,119.21	\$ 38,825.82
DCA70SSIU4F	Multi-Quip/MQ	Gen 70kVA 3Ph Isuzu Tier 4F	\$ 65,750.00	\$ 52,994.50	\$ 52,597.04

BSO PRICING

DCA125SSIU4F	Multi-Quip/MQ	Gen 125kVA 3Ph Isuzu Tier 4F	\$ 87,500.00	\$ 70,525.00	\$ 69,996.06
DCA150SSJU4F	Multi-Quip/MQ	Gen 150kVA 3Ph John Deere Tier 4F	\$ 117,400.00	\$ 94,624.40	\$ 93,914.72
DCA220SSJU4F	Multi-Quip/MQ	Gen 220kVA 3Ph John Deere Tier 4F	\$ 138,000.00	\$ 111,228.00	\$ 110,393.79
MQP240	Multi-Quip/MQ	Gen 240kW 3Ph Cummins Tier 3 (TPEM)	\$ 135,000.00	\$ 108,810.00	\$ 107,993.93
DCA300SSJU4F	Multi-Quip/MQ	Gen 300kVA 3Ph John Deere Tier 4F	\$ 180,000.00	\$ 145,080.00	\$ 143,991.90
DCA400SSI4F	Multi-Quip/MQ	Gen 400kVA 3Ph Isuzu Tier 4F	\$ 210,000.00	\$ 169,260.00	\$ 167,990.55
DCA600SSVC	Multi-Quip/MQ	Gen 600kVA 3Ph Volvo Tier 2 (TPEM)	\$ 226,000.00	\$ 182,156.00	\$ 180,789.83
DCA800SSK2C	Multi-Quip/MQ	Gen 800kVA 3Ph Komatsu Tier 2 (TPEM)	\$ 340,000.00	\$ 274,040.00	\$ 271,984.70
DCA1100SPC	Multi-Quip/MQ	Gen 1100kVA 3Ph Cummins Tier 2 (TPEM)	\$ 610,000.00	\$ 491,660.00	\$ 487,972.55

BSO PRICING

NGA150SSPUL	Multi-Quip/MQ	Gen 150KVA 3Ph LPG-Natl Gas Non-Parallel	\$ 155,000.00	\$ 124,930.00	\$ 123,993.03
NGA150SSPUPL	Multi-Quip/MQ	Gen 150KVA 3Ph LPG-Natl Gas Parallel	\$ 165,000.00	\$ 132,990.00	\$ 131,992.58
TRLRMP	Multi-Quip/MQ	Trailer Multipurpose No Fuel Tank	\$ 1,900.00	\$ 1,531.40	\$ 1,519.91
TRLRMPXF	Multi-Quip/MQ	Trailer Multipurpose 28 Gal Fuel Tank	\$ 3,250.00	\$ 2,619.50	\$ 2,599.85
TRLR25US	Multi-Quip/MQ	Trailer DCA20-25SS US No Fuel Tank	\$ 2,320.00	\$ 1,869.92	\$ 1,855.90
TRLR45E	Multi-Quip/MQ	Trailer DCA36-45SS US No Fuel Tank Elec	\$ 5,050.00	\$ 4,070.30	\$ 4,039.77
TRLR45H	Multi-Quip/MQ	Trailer DCA36-45SS US No Fuel Tank Hyd	\$ 5,050.00	\$ 4,070.30	\$ 4,039.77
TRLR70USE	Multi-Quip/MQ	Trailer DCA70SS US No Fuel Tank Elec	\$ 6,895.00	\$ 5,557.37	\$ 5,515.69
TRLR70USH	Multi-Quip/MQ	Trailer DCA70SS US No Fuel Tank Hyd	\$ 6,895.00	\$ 5,557.37	\$ 5,515.69

BSO PRICING

TRLR75XFE	Multi-Quip/MQ	Trailer DCA20-70 100Gal Ele Req Fuel Val	\$ 6,965.00	\$ 5,613.79	\$ 5,571.69
TRLR75XFH	Multi-Quip/MQ	Trailer DCA20-70 100Gal Hyd Req Fuel Val	\$ 6,965.00	\$ 5,613.79	\$ 5,571.69
TRLR125USE	Multi-Quip/MQ	Trailer DCA125SS US Elec	\$ 9,500.00	\$ 7,657.00	\$ 7,599.57
TRLR125USH	Multi-Quip/MQ	Trailer DCA125SS US Hyd	\$ 9,500.00	\$ 7,657.00	\$ 7,599.57
TRLR150E	Multi-Quip/MQ	Trailer NGA150 No Fuel Tank Elec	\$ 10,095.00	\$ 8,136.57	\$ 8,075.55
TRLR150H	Multi-Quip/MQ	Trailer NGA150 No Fuel Tank Hyd	\$ 10,095.00	\$ 8,136.57	\$ 8,075.55
TRLR180XFE	Multi-Quip/MQ	Trailer DCA150 210 Gal Elec	\$ 13,860.00	\$ 11,171.16	\$ 11,087.38
TRLR180XFH	Multi-Quip/MQ	Trailer DCA150 210 Gal Hyd	\$ 13,860.00	\$ 11,171.16	\$ 11,087.38
TRLR220XFE	Multi-Quip/MQ	Trailer DCA220 - 300 Gal Elec	\$ 18,940.00	\$ 15,265.64	\$ 15,151.15

BSO PRICING

TRLR220XFH	Multi-Quip/MQ	Trailer DCA220 - 300 Gal Hyd	\$ 18,940.00	\$ 15,265.64	\$ 15,151.15
TRLR325XFE	Multi-Quip/MQ	Trailer DCA300 - 300 Gal Elec	\$ 21,200.00	\$ 17,087.20	\$ 16,959.05
TRLR325XFH	Multi-Quip/MQ	Trailer DCA300 - 300 Gal Hyd	\$ 21,200.00	\$ 17,087.20	\$ 16,959.05
TRLR400XF3HDA	Multi-Quip/MQ	Trailer DCA400 3 Drop Axles 350 Gal Hyd	\$ 26,695.00	\$ 21,516.17	\$ 21,354.80
TRLR400XF3EDA	Multi-Quip/MQ	Trailer DCA400 3 Drop Axles 350 Gal Elec	\$ 26,695.00	\$ 21,516.17	\$ 21,354.80
TRLR600Z	Multi-Quip/MQ	Trailer DCA600 34.5-FT Air Brakes	\$ 64,750.00	\$ 52,188.50	\$ 51,797.09
TNK624KIT	Multi-Quip/MQ	Tank 1000gal&GuardRails-TRLR600 DCA600	\$ 25,395.00	\$ 20,468.37	\$ 20,314.86
TRLR800Z2	Multi-Quip/MQ	Trailer DCA800 38-FT Air Brakes	\$ 66,000.00	\$ 53,196.00	\$ 52,797.03
TNK824ZKIT	Multi-Quip/MQ	Tank 1250gal&GuardRails-TRLR800 DCA800	\$ 29,250.00	\$ 23,575.50	\$ 23,398.68

BSO PRICING

TRLR1100U	Multi-Quip/MQ	Trailer DCA1100 Less Fuel Tank Air Brks	\$ 111,500.00	\$ 89,869.00	\$ 89,194.98
TRLR1100UKIT	Multi-Quip/MQ	Tank 1600gal&GuardRails-TRLR1100 DCA1100	\$ 33,750.00	\$ 27,202.50	\$ 26,998.48
EE43254	Multi-Quip/MQ	Coupler 2 Ball 10K TRLRMP thru 125	\$ 95.00	\$ 76.57	\$ 76.00
EE43253	Multi-Quip/MQ	Coupler 2 5/16 Ball 14k TRLRMP thru 220	\$ 95.00	\$ 76.57	\$ 76.00
EE36264	Multi-Quip/MQ	Coupler 3 Pintle 25K TRLRMP thru 400	\$ 95.00	\$ 76.57	\$ 76.00
MQPAUDIBLEALARM	Multi-Quip/MQ	Exterior Mount 110Db DCA20-DCA800	\$ 325.00	\$ 261.95	\$ 259.99
MQPECU10/15SPX4KIT	Multi-Quip/MQ	Auto Start DCA10 15	\$ 2,775.00	\$ 2,236.65	\$ 2,219.88
MQPECU25USKIT	Multi-Quip/MQ	Auto Start/Stop DCA25USI4CAN	\$ 2,225.00	\$ 1,793.35	\$ 1,779.90
MQPECU25USGPTKIT	Multi-Quip/MQ	Auto Start/Stop w/ Preheat DCA25USI4CAN	\$ 2,415.00	\$ 1,946.49	\$ 1,931.89

BSO PRICING

MQPBCDAKIT	Multi-Quip/MQ	Kit Battery Tender Multi-Models	\$ 492.19	\$ 396.70	\$ 393.73
MQPBCKIT-A	Multi-Quip/MQ	Batt Chg 3A DCA40 70US	\$ 826.88	\$ 666.46	\$ 661.46
MQPBCKIT-G	Multi-Quip/MQ	Batt Chg 3A DCA25USI4CAN Only	\$ 853.13	\$ 687.62	\$ 682.46
MQPBCKIT-B	Multi-Quip/MQ	Batt Chg 3A DC20-125SS 45US 125US 150US	\$ 846.56	\$ 682.33	\$ 677.21
MQPBCKIT-H	Multi-Quip/MQ	Batt Chg 10A DCA150-800 MQP240 NGA150	\$ 1,949.06	\$ 1,570.94	\$ 1,559.16
MQPBATTSWITC H125	Multi-Quip/MQ	Batt Disconnect Rated 125A	\$ 225.00	\$ 181.35	\$ 179.99
MQPBATTSWITC H300	Multi-Quip/MQ	Batt Disconnect 300A w-Lock	\$ 205.00	\$ 165.23	\$ 163.99
CAMLOK1AKITAL	Multi-Quip/MQ	Camlok 1 Set DCA20 25 45	\$ 640.00	\$ 515.84	\$ 511.97
CAMLOK1BKITAL	Multi-Quip/MQ	Camlok 1 Set DCA70	\$ 640.00	\$ 515.84	\$ 511.97

BSO PRICING

CAMLOK1CKITAL	Multi-Quip/MQ	Camlok 1 Set DCA125 150	\$ 640.00	\$ 515.84	\$ 511.97
CAMLOK1DKITAL	Multi-Quip/MQ	Camlok 1 Set DCA40SSKU4F Only	\$ 640.00	\$ 515.84	\$ 511.97
CAMLOK2CKITAL	Multi-Quip/MQ	Camlok 2 Sets DCA125 150	\$ 1,240.00	\$ 999.44	\$ 991.94
CAMLOK-2KITAL	Multi-Quip/MQ	Camlok 2 Sets DCA220 300 MQP240	\$ 1,240.01	\$ 999.45	\$ 991.95
CAMLOK-3KITAL	Multi-Quip/MQ	Camlok 3 Sets DCA400SSI4F Only	\$ 1,595.00	\$ 1,285.57	\$ 1,275.93
CAMLOK4KITALC	Multi-Quip/MQ	Camlok 4 Sets DCA1100SPC Only	\$ 2,125.00	\$ 1,712.75	\$ 1,699.90
MQPHEATDAKIT	Multi-Quip/MQ	Kit Kubota Water Heater Multi Models	\$ 531.25	\$ 428.19	\$ 424.98
MQPHEAT10/15KIT	Multi-Quip/MQ	Blk Heater DCA10 15 40	\$ 515.00	\$ 415.09	\$ 411.98
MQPHEATTKIT-F	Multi-Quip/MQ	Blk Heater 500W DCA20 25	\$ 415.00	\$ 334.49	\$ 331.98

BSO PRICING

MQPHEATTKIT-E	Multi-Quip/MQ	Blk Heater 1000W DCA36 45 125	\$ 630.00	\$ 507.78	\$ 503.97
MQPHEATTKIT-B	Multi-Quip/MQ	Blk Heater 1000W DCA70	\$ 785.00	\$ 632.71	\$ 627.96
MQPHEATTKIT-C	Multi-Quip/MQ	Blk Heater 1000W DCA125	\$ 785.00	\$ 632.71	\$ 627.96
MQPHEATJDKIT-A	Multi-Quip/MQ	Blk Heater 1000W DCA150 220	\$ 585.00	\$ 471.51	\$ 467.97
MQPHEATJDKIT	Multi-Quip/MQ	Blk Heater 1000W DCA300	\$ 555.00	\$ 447.33	\$ 443.98
MQPHEAT300TKIT	Multi-Quip/MQ	Blk Heater 1500W MQP240	\$ 825.00	\$ 664.95	\$ 659.96
MQPHEAT400IFKIT	Multi-Quip/MQ	Blk Heater 2000W DCA400	\$ 1,375.00	\$ 1,108.25	\$ 1,099.94
MQPHEAT600VTKIT	Multi-Quip/MQ	Blk Heater 2000W DCA600	\$ 1,155.00	\$ 930.93	\$ 923.95
MQPHEAT800K2TKIT	Multi-Quip/MQ	Blk Heater 2000W DCA800	\$ 1,155.00	\$ 930.93	\$ 923.95

BSO PRICING

MQPCCVHEAT6F TKIT	Multi-Quip/MQ	CCV Heater DCA40 MQP240	\$ 435.00	\$ 350.61	\$ 347.98
MQPCCVHEAT150 J4F	Multi-Quip/MQ	CCV Heater DCA150SSJU4F	\$ 436.00	\$ 351.42	\$ 348.78
MQPCCVHEAT220 J4F	Multi-Quip/MQ	CCV Heater DCA220SSJU4F	\$ 830.00	\$ 668.98	\$ 663.96
MQPCCVHEAT300 J4F	Multi-Quip/MQ	CCV Heater DCA300SSJU4F	\$ 825.00	\$ 664.95	\$ 659.96
MQPCCVHEAT18F TKIT	Multi-Quip/MQ	CCV Heater DCA400SSI4F	\$ 495.00	\$ 398.97	\$ 395.98
MQPESTOPKIT	Multi-Quip/MQ	Emergency Stop DCA10 thru DCA150	\$ 490.00	\$ 394.94	\$ 391.98
MQP3WAYFUELV ALVEKT	Multi-Quip/MQ	Man Fuel Val All Except DCA800 TLG8	\$ 710.00	\$ 572.26	\$ 567.97
MQP3WAYFUEL LG8KIT	Multi-Quip/MQ	Manual 3 Way Fuel Valve TLG8SSK4F	\$ 1,580.00	\$ 1,273.48	\$ 1,263.93
MQP3WAYAUTOK IT-A	Multi-Quip/MQ	Auto 3 Way Fuel Valve DCA20 DCA25SSIU4F	\$ 710.00	\$ 572.26	\$ 567.97

BSO PRICING

MQP3WAYAUTOK IT-B	Multi-Quip/MQ	Auto 3 Way Fuel Valve DCA36 40 45	\$ 610.00	\$ 491.66	\$ 487.97
MQP3WAYAUTOK IT-C	Multi-Quip/MQ	Auto 3 Way Fuel Valve DCA70 DCA125	\$ 670.00	\$ 540.02	\$ 535.97
FKITDA7000SSA2	Multi-Quip/MQ	Filter Kit DA7000SSA2	\$ 55.13	\$ 44.43	\$ 44.10
FKITDCA10SPXU4 C	Multi-Quip/MQ	Filter Kit DCA10SPXU4C	\$ 78.75	\$ 63.47	\$ 63.00
FKITDCA15SPXU4 F	Multi-Quip/MQ	Filter Kit DCA15SPXU4F	\$ 78.75	\$ 63.47	\$ 63.00
FKITDCA20SPXU4 F	Multi-Quip/MQ	Filter Kit DCA20SPXU4F	\$ 216.56	\$ 174.55	\$ 173.24
FKITDCA25SSIU4 F	Multi-Quip/MQ	Filter Kit DCA25SSIU4F	\$ 216.56	\$ 174.55	\$ 173.24
FKITDCA36SPXU4 F	Multi-Quip/MQ	Filter Kit DCA36SPXU4F	\$ 216.56	\$ 174.55	\$ 173.24
FKITDCA40SSKU4 F	Multi-Quip/MQ	Filter Kit DCA40SSKU4F	\$ 124.69	\$ 100.50	\$ 99.74

BSO PRICING

FKITDCA45SSIU4 F	Multi-Quip/MQ	Filter Kit DCA45SSIU4F	\$ 262.50	\$ 211.58	\$ 209.99
FKITDCA70SSIU4 F	Multi-Quip/MQ	Filter Kit DCA70SSIU4F	\$ 328.13	\$ 264.47	\$ 262.49
FKITDCA125SSIU 4F	Multi-Quip/MQ	Filter Kit DCA125SSIU4F	\$ 505.31	\$ 407.28	\$ 404.23
FKITDCA150SSJU 4F	Multi-Quip/MQ	Filter Kit DCA150SSJU4F	\$ 446.25	\$ 359.68	\$ 356.98
FKITDCA220SSJU 4F	Multi-Quip/MQ	Filter Kit DCA220SSJU4F	\$ 525.00	\$ 423.15	\$ 419.98
FKITDCA300SSJU 4F	Multi-Quip/MQ	Filter Kit DCA300SSJU4F	\$ 525.00	\$ 423.15	\$ 419.98
FKITDCA400SSI4F	Multi-Quip/MQ	Filter Kit DCA400SSI4F	\$ 820.31	\$ 661.17	\$ 656.21
FKITDCA600SSVC	Multi-Quip/MQ	Filter Kit DCA600SSVC	\$ 420.00	\$ 338.52	\$ 335.98
FKITDCA800SSK2 C	Multi-Quip/MQ	Filter Kit DCA800SSK2C	\$ 584.06	\$ 470.75	\$ 467.22

BSO PRICING

FKITTLG8SSK4F	Multi-Quip/MQ	Filter Kit TLG8SSK4F	\$ 55.13	\$ 44.43	\$ 44.10
MQPFE05KIT	Multi-Quip/MQ	Fire Extinguisher 5-lbs w/Bracket	\$ 550.00	\$ 443.30	\$ 439.98
MQPFE20KIT	Multi-Quip/MQ	Fire Extinguisher 20-lbs w/Bracket	\$ 787.50	\$ 634.73	\$ 629.96
LCSD12KIT	Multi-Quip/MQ	Low Coolant DCA10 - 125	\$ 1,102.50	\$ 888.62	\$ 881.95
MQPPB45I4F	Multi-Quip/MQ	Kit PowerBalance 12.6kW DCA45SSIU4F	\$ 5,643.75	\$ 4,548.86	\$ 4,514.75
MQPPB70I4F	Multi-Quip/MQ	Kit PowerBalance 19kW DCA70SSIU4F	\$ 4,587.19	\$ 3,697.27	\$ 3,669.54
MQPPB125I4F	Multi-Quip/MQ	Kit PowerBalance 35kW DCA125SSIU4F	\$ 5,000.63	\$ 4,030.50	\$ 4,000.27
MQPPB150J4F	Multi-Quip/MQ	Kit PowerBalance 42kW DCA150SSJU4F	\$ 4,173.75	\$ 3,364.04	\$ 3,338.81
MQPPB220J4F	Multi-Quip/MQ	Kit PowerBalance 61.6kW DCA220SSJU4F	\$ 6,825.00	\$ 5,500.95	\$ 5,459.69

BSO PRICING

MQPPB300J4F	Multi-Quip/MQ	Kit PowerBalance 84kW DCA300SSJU4F	\$ 7,717.50	\$ 6,220.31	\$ 6,173.65
MQPPARALLEL150	Multi-Quip/MQ	Parallel w/ Camlocks DGC2020 DCA150SSJU4F	\$ 14,050.00	\$ 11,324.30	\$ 11,239.37
MQPPARALLEL220	Multi-Quip/MQ	Parallel w/ Camlocks DGC2020 DCA220SSJU4F	\$ 14,025.00	\$ 11,304.15	\$ 11,219.37
MQPPARALLEL300	Multi-Quip/MQ	Parallel w/ Camlocks DGC2020 DCA300SSJU4F	\$ 15,980.00	\$ 12,879.88	\$ 12,783.28
MQPPARALLEL400	Multi-Quip/MQ	Parallel w/ Camlocks DGC2020 DCA400SSI4F	\$ 18,775.00	\$ 15,132.65	\$ 15,019.16
MQPRACOR85-220JDKT	Multi-Quip/MQ	Racor Water Sep DCA150USJ3CAN MQP240	\$ 590.00	\$ 475.54	\$ 471.97
MQPISUZUSERVTOOL	Multi-Quip/MQ	Isuzu Diagnostic Service Tool - Tier3-4F	\$ 275.00	\$ 221.65	\$ 219.99
MQPSTTRLRMPXF	Multi-Quip/MQ	Spare Tire w-Mntg Bracket TRLRMP-MPXF	\$ 475.00	\$ 382.85	\$ 379.98
MQPSTTRLR25US	Multi-Quip/MQ	Spare Tire w-Mntg Bracket TRLR25US	\$ 675.00	\$ 544.05	\$ 539.97

BSO PRICING

MQPSTTRLR45	Multi-Quip/MQ	Spare Tire w-Mntg Bracket TRLR45	\$ 500.00	\$ 403.00	\$ 399.98
MQPSTTRLR70US	Multi-Quip/MQ	Spare Tire w-Mntg Bracket TRLR70US	\$ 525.00	\$ 423.15	\$ 419.98
MQPSTTRLR75XF	Multi-Quip/MQ	Spare Tire w-Mntg Bracket TRLR75XF	\$ 525.00	\$ 423.15	\$ 419.98
MQPSTTRLR125US	Multi-Quip/MQ	Spare Tire w-Mntg Bracket TRLR125US	\$ 575.00	\$ 463.45	\$ 459.97
MQPSTTRLR150XF	Multi-Quip/MQ	Spare Tire w-Mntg Bracket TRLR150XF	\$ 575.00	\$ 463.45	\$ 459.97
MQPSTTRLR180XF	Multi-Quip/MQ	Spare Tire w-Mntg Bracket TRLR180XF	\$ 600.00	\$ 483.60	\$ 479.97
MQPSTTRLR220XF	Multi-Quip/MQ	Spare Tire w-Mntg Bracket TRLR220XF	\$ 600.00	\$ 483.60	\$ 479.97
MQPSTTRLR325XF	Multi-Quip/MQ	Spare Tire w-Mntg Bracket TRLR325XF	\$ 840.00	\$ 677.04	\$ 671.96
MQPSTABJACK8K	Multi-Quip/MQ	Stabilizer Jack 8k TRLR45-180 (1 ea)	\$ 350.00	\$ 282.10	\$ 279.98

BSO PRICING

MQPSTABJACK10 K	Multi-Quip/MQ	Stabilizer Jack 10k TRLR220-400 (1 ea)	\$ 375.00	\$ 302.25	\$ 299.98
DA7000SSA2	Multi-Quip/MQ	Generator 7KW Kubota ElecStart GFCI T4	\$ 12,375.00	\$ 9,974.25	\$ 9,899.44
DA7000SSA2GH	Multi-Quip/MQ	Gen 7KW Kubota ElecStart GFCI T4 GH.Mod	\$ 13,612.50	\$ 10,971.68	\$ 10,889.39
WKT225A	Multi-Quip/MQ	Wheel Kit DA/DAC Gen SDW Welder	\$ 653.13	\$ 526.42	\$ 522.47
TRLRMP	Multi-Quip/MQ	Trailer Multipurpose No Fuel Tank	\$ 2,612.50	\$ 2,105.68	\$ 2,089.88
TRLRMPXF	Multi-Quip/MQ	Trailer Multipurpose 28 Gal Fuel Tank	\$ 4,468.75	\$ 3,601.81	\$ 3,574.80
TRLR10W	Multi-Quip/MQ	Trailer Multipurpose No Fuel Tank	\$ 2,062.50	\$ 1,662.38	\$ 1,649.91
13501	Multi-Quip/MQ	Kit Battery Saver DA/DAC Gen See BDT	\$ 336.88	\$ 271.52	\$ 269.48
13500	Multi-Quip/MQ	Kit Auto Start-Stop DA/DAC Gen	\$ 1,650.00	\$ 1,329.90	\$ 1,319.93

BSO PRICING

13505	Multi-Quip/MQ	Kit Single Side Service DA / DAC Gen	\$ 961.13	\$ 774.67	\$ 768.86
13542	Multi-Quip/MQ	Kit Emergency Stop DA/DAC Gen	\$ 206.25	\$ 166.24	\$ 164.99
13543	Multi-Quip/MQ	Kit Kubota Water Heater Multi Models	\$ 240.63	\$ 193.94	\$ 192.49
13545	Multi-Quip/MQ	Kit Battery Tender Multi-Models	\$ 343.75	\$ 277.06	\$ 274.98
MQPILHEATERKIT	Multi-Quip/MQ	12V 6A In-Line Fuel Heater & Filter BDT	\$ 686.13	\$ 553.02	\$ 548.87
GA25HR	Multi-Quip/MQ	Genset 2.5kW Honda GX160 Recoil	\$ 2,475.00	\$ 1,994.85	\$ 1,979.89
GA36HR	Multi-Quip/MQ	Gen 3.6kW Honda GX240 GFCI Wheel Kit	\$ 3,939.38	\$ 3,175.14	\$ 3,151.32
GA6HRS	Multi-Quip/MQ	Gen 6kW Honda-Whl Kit-Elec Start-No Btry	\$ 4,606.25	\$ 3,712.64	\$ 3,684.79
GA97HEA	Multi-Quip/MQ	Gen 9.7kW Honda GX630 Elect Start GFCI	\$ 7,631.25	\$ 6,150.79	\$ 6,104.66

BSO PRICING

GDP5HA	Multi-Quip/MQ	Gen 5kW/180Hz-4 kW60Hz Honda GX340 GFCI	\$ 6,050.00	\$ 4,876.30	\$ 4,839.73
GA6HR	Multi-Quip/MQ	Gen 6kW Honda GX340 GFCI Wheel Kit	\$ 4,290.00	\$ 3,457.74	\$ 3,431.81
UWKB	Multi-Quip/MQ	Wheel Kit Universal Pumps/Generators	\$ 343.75	\$ 277.06	\$ 274.98
WKT97	Multi-Quip/MQ	Wheel Kit GA97HEA	\$ 309.38	\$ 249.36	\$ 247.49
CS3604.NA	Tempest Fireco/Tempest	Tempest 19.6 foot pneumatic mast with mouting hardware	\$ 3,147.00	\$ 2,853.54	\$ 2,832.14
CH3804.NI_TFT	Tempest Fireco/Tempest	Tempest 30 foot pneumatic mast with mouting hardware	\$ 5,915.00	\$ 5,363.43	\$ 5,323.20
CX3919.3NA	Tempest Fireco/Tempest	Tempest 41 foot pneumatic mast with mouting hardware (200 LB top load weight)	\$ 6,481.80	\$ 5,877.37	\$ 5,833.29
CX4939.NA	Tempest Fireco/Tempest	Tempest 50 foot pneumatic mast with mouting hardware	\$ 7,950.00	\$ 7,208.66	\$ 7,154.60
CG69XX.NA	Tempest Fireco/Tempest	Tempest 90 foot pneumatic mast with mouting hardware, locking collars, and guy ropes	\$ 25,585.00	\$ 23,199.20	\$ 23,025.20

BSO PRICING

MS32401.MI	Tempest Fireco/Tempest	Tempest Micro-Switch - controls raising and lowering mast	\$ 199.00	\$ 180.44	\$ 179.09
PC33213	Tempest Fireco/Tempest	Tempest Reinforced Mounting Bracket	\$ 285.00	\$ 258.42	\$ 256.49
40013	Tempest Fireco/Tempest	Tempest Dual 200 psi air compressor system with 5 gallon air tank with air hose	\$ 513.00	\$ 465.16	\$ 461.67
906029	Will-Burt/Will-Burt	Will-Burt Pneumatic Mast 6-25	\$ 6,521.37	\$ 5,913.25	\$ 5,868.90
906033	Will-Burt/Will-Burt	Will-Burt Pneumatic Mast 7-30	\$ 7,045.65	\$ 6,388.64	\$ 6,340.73
906035	Will-Burt/Will-Burt	Will-Burt Pneumatic Mast 7-42	\$ 11,235.30	\$ 10,187.61	\$ 10,111.20
915343	Will-Burt/Will-Burt	Will-Burt 6" Top Platform	\$ 275.00	\$ 249.36	\$ 247.49
902363	Will-Burt/Will-Burt	Will-Burt Non-Rotating Base Plate	\$ 69.00	\$ 62.57	\$ 62.10
4443605	Will-Burt/Will-Burt	External Mount Support Bracket	\$ 576.56	\$ 522.79	\$ 518.87

BSO PRICING

906051	Will-Burt/Will-Burt	Will-Burt Pneumatic Mast10-60 (Guy Opt.)	\$ 14,189.22	\$ 12,866.08	\$ 12,769.58
915347	Will-Burt/Will-Burt	Will-Burt 6" Top Platform	\$ 275.00	\$ 249.36	\$ 247.49
902044	Will-Burt/Will-Burt	Will-Burt Non-Rotating Base Plate	\$ 92.00	\$ 83.42	\$ 82.80
905733	Will-Burt/Will-Burt	Will-Burt External Mount Support Bracket	\$ 377.00	\$ 341.84	\$ 339.28
909426	Will-Burt/Will-Burt	Will-Burt Pneumatic Mast 10.3-60 (Guy Opt.)	\$ 18,171.00	\$ 16,476.55	\$ 16,352.98
4051501	Will-Burt/Will-Burt	Will-Burt13" Round Guy Holes	\$ 523.52	\$ 474.70	\$ 471.14
909427	Will-Burt/Will-Burt	Will-Burt Non-Rotating Base Plate	\$ 235.37	\$ 213.42	\$ 211.82
909984	Will-Burt/Will-Burt	Will-Burt External Mount Support Bracket	\$ 1,020.00	\$ 924.89	\$ 917.95
710905700	Will-Burt/Will-Burt	Will-Burt Pneumatic Mast 11.3-59	\$ 30,680.00	\$ 27,819.09	\$ 27,610.45

BSO PRICING

5002501	Will-Burt/Will-Burt	Will-Burt 13" Round Guying-Ear Platform	\$ 1,014.90	\$ 920.26	\$ 913.36
4995301	Will-Burt/Will-Burt	Will-BurtNon Rotating	\$ 392.70	\$ 356.08	\$ 353.41
4989201	Will-Burt/Will-Burt	Will-Burt External Mount Support Bracket	\$ 1,218.90	\$ 1,105.24	\$ 1,096.95
5255802	Will-Burt/Will-Burt	Will-Burt 110VAC 50Hz / 60 Hz Compressor 185 Ltr/min 6.5 CFM in housing	\$ 2,295.00	\$ 2,080.99	\$ 2,065.38
IPA-AVL1.0	IP Access/AVL	IP Access AVL 1.0 Meter roof mount satellite with 6 watt BUC, LNB, and controller	\$ 27,275.00	\$ 24,182.02	\$ 24,000.65
IPA-AVL1.2	IP Access/AVL	IP Access AVL 1.2 Meter roof mount satellite with 6 watt BUC, LNB, and controller	\$ 32,045.45	\$ 28,411.50	\$ 28,198.41
GDSTC-12M	General Dynamics/SATCOM	General Dynamics 1 2 meter roof mount auto acquire satellite with 6 watt BUC, LNB, and controller	\$ 35,000.00	\$ 29,973.13	\$ 29,748.33
MA-122B	C-COM/iNet	C-COM iNetVu 1.2 Meter roof mount satellite bundle with 6 watt BUC, LNB, and controller	\$ 36,388.80	\$ 29,329.37	\$ 29,109.40
MAF-AC-1200-CXPLB	C-COM/iNet	C-COM iNetVu ACFLY-1200 Fly-Away satellite bundle with 6 watt BUC, LNB, and controller	\$ 64,251.60	\$ 51,786.79	\$ 51,398.39

BSO PRICING

MAF-1202-KUB	C-COM/iNet	C-COM iNetVu ACFLY-1202 Fly-Away satellite bundle with 6 watt BUC, LNB, and controller	\$ 47,209.40	\$ 38,050.78	\$ 37,765.40
IPA-IDX5	IP Access/iDirect	iDirect X5 satellite modem	\$ 1,600.00	\$ 1,450.80	\$ 1,439.92
IPA-IDX7	IP Access/iDirect	iDirect X7 satellite modem	\$ 3,700.00	\$ 3,354.98	\$ 3,329.81
7500	Zumro/Zumro	Shelter Model C100 Rapidly Deployable Air Inflatable Shelter with Integrated SUV Connection; internal dimensions of 10' x 10' (100 SQ FT); deployable by 1 person in under 2 minutes; includes standard inflator kit, carry bag and maintenance kit (multiple color options available)	\$ 10,577.60	\$ 8,525.54	\$ 8,461.60
7530	Zumro/Zumro	Shelter Model 100 Communication Shelter with Custom BootRapidly Deployable Air Inflatable Shelter with Custom Merc-Trailer Connection; internal dimensions of 10' x 10' (100 SQ FT); deployable by 1 person in under 2 minutes; includes standard inflator kit, carry bag and maintenance kit (multiple color options available)	\$ 11,864.59	\$ 9,562.86	\$ 9,491.14
7540	Zumro/Zumro	Shelter Model 102Rapidly Deployable Air Inflatable Shelter; internal dimensions of 10.2' x 10' (100 SQ FT); deployable by 1 person in under 2 minutes; includes standard inflator kit, carry bag and maintenance kit (multiple color options available)	\$ 9,323.44	\$ 7,514.69	\$ 7,458.33
7700	Zumro/Zumro	Shelter Model 150Rapidly Deployable Air Inflatable Shelter; internal dimensions of 11' x 13.5' (150 SQ FT); deployable by 1 person in under 2 minutes; includes standard inflator kit, carry bag and maintenance kit (multiple color options available)	\$ 14,724.78	\$ 11,868.17	\$ 11,779.16
7800	Zumro/Zumro	Shelter Model 216Rapidly Deployable Air Inflatable Shelter; internal dimensions of 16' x 13.5' (216 SQ FT); deployable by 1 person in under 3 minutes; includes standard inflator kit, carry bag and maintenance kit (multiple color options available)	\$ 16,635.71	\$ 13,408.38	\$ 13,307.82
8100	Zumro/Zumro	Shelter Model 284Rapidly Deployable Air Inflatable Shelter; internal dimensions of 21' x 13.5' (284 SQ FT); deployable by 2 person in under 4 minutes; includes standard inflator kit, carry bag and maintenance kit (multiple color options available)	\$ 18,738.22	\$ 15,103.00	\$ 14,989.73

BSO PRICING

7900	Zumro/Zumro	Shelter Model 311Rapidly Deployable Air Inflatable Shelter; internal dimensions of 21' x 14.8' (311 SQ FT); deployable by 2 person in under 4 minutes; includes standard inflator kit, carry bag and maintenance kit (multiple color options available)	\$ 22,492.61	\$ 18,129.04	\$ 17,993.07
8200	Zumro/Zumro	Shelter Model 400Rapidly Deployable Air Inflatable Shelter; internal dimensions of 21' x 19.2' (400 SQ FT); deployable by 2 person in under 4 minutes; includes standard inflator kit, carry bag and maintenance kit (multiple color options available)	\$ 27,631.40	\$ 22,270.91	\$ 22,103.88
8250	Zumro/Zumro	Shelter Model 600Rapidly Deployable Air Inflatable Shelter; internal dimensions of 31' x 19.3' (600 SQ FT); deployable by 4 person in under 6 minutes; includes standard inflator kit, carry bag and maintenance kit (multiple color options available)	\$ 29,522.88	\$ 23,795.44	\$ 23,616.98
8400	Zumro/Zumro	Shelter Model 700Rapidly Deployable Air Inflatable Shelter; internal dimensions of 32.3' x 21.4' (700 SQ FT); deployable by 4 person in under 6 minutes; includes standard inflator kit, carry bag and maintenance kit (multiple color options available)	\$ 35,182.35	\$ 28,356.97	\$ 28,144.30
8300	Zumro/Zumro	Shelter Model 860 Rapidly Deployable Air Inflatable Shelter; internal dimensions of 32' x 20.5' (861 SQ FT); deployable by 5 person in under 7 minutes; includes standard inflator kit, carry bag and maintenance kit (multiple color options available)	\$ 40,086.19	\$ 32,309.47	\$ 32,067.15
8350	Zumro/Zumro	Shelter Quad HubRapidly Deployable Air Inflatable Shelter; overall dimensions of 19.5' x 29.4' (454 SQ FT); deployable by 4 person in under 7 minutes; can be used as a "hub" connector for up to 4 Zumro Shelters or as a stand-alone shelter; includes standard inflator kit, carry bag and maintenance kit (multiple color options available)	\$ 36,416.14	\$ 29,351.41	\$ 29,131.27
4960	Zumro/Zumro	Inflatable Trailer Awning System (ITAS); 14'-18'Rapidly Deployable Inflatable Trailer Awning System; universal fit for cargo trailer, 14'-18'; overall dimensions vary depending on trailer length and height; includes standard inflator kit and maintenance kit (multiple color options available) Does not include measurement, engineering or fixture fees.	\$ 26,174.48	\$ 21,096.63	\$ 20,938.40
4965	Zumro/Zumro	Inflatable Trailer Awning System (ITAS); 19'-21'Rapidly Deployable Inflatable Trailer Awning System; universal fit for cargo trailer, 19'-21'; overall dimensions vary depending on trailer length and height; includes standard inflator kit and maintenance kit (multiple color options available) Does not include measurement, engineering or fixture fees.	\$ 29,468.44	\$ 23,751.56	\$ 23,573.42
9900	Zumro/Zumro	Inflator/deflator; includes inflator hose, all-weather enamel finish	\$ 431.11	\$ 347.47	\$ 344.87

BSO PRICING

7477	Zumro/Zumro	High volume inflator (only); reduces set-up/strike time; all-weather enamel finish; includes inflator hose	\$ 662.95	\$ 534.34	\$ 530.33
7812	Zumro/Zumro	Connector Door Integrated universal connector door, allowing Zumro shelters to be interconnected with one another	\$ 297.60	\$ 239.87	\$ 238.07
7879	Zumro/Zumro	ID panels (Set of 2) with Lettering or Logo (hi-res artwork reqd)	\$ 545.73	\$ 439.85	\$ 436.56
7817	Zumro/Zumro	Center Divider with pass-thru (Mdl 150-216-284)	\$ 528.94	\$ 426.33	\$ 423.13
7909	Zumro/Zumro	Center Curtain with dual pass-thru (Model 311)	\$ 597.62	\$ 481.68	\$ 478.07
7833	Zumro/Zumro	Center Curtain with dual pass-thru (Mdl 400)	\$ 597.62	\$ 481.68	\$ 478.07
8260	Zumro/Zumro	Center Curtain with dual pass-thru (Mdl 600)	\$ 711.88	\$ 573.77	\$ 569.47
8402	Zumro/Zumro	Center Curtain with 3 pass-thru for Model 700	\$ 698.83	\$ 563.25	\$ 559.03
8306	Zumro/Zumro	Center Curtain with 3 pass-thru (Mdl 860)	\$ 812.09	\$ 654.54	\$ 649.63

BSO PRICING

7712	Zumro/Zumro	Interior HVAC Ducting for Model 150	\$ 626.54	\$ 504.99	\$ 501.20
7854	Zumro/Zumro	Interior HVAC Ducting for Model 216	\$ 695.21	\$ 560.34	\$ 556.14
8107	Zumro/Zumro	Interior HVAC Ducting for Model 284	\$ 795.22	\$ 640.95	\$ 636.14
7922	Zumro/Zumro	Interior HVAC Ducting for Model 311	\$ 807.27	\$ 650.66	\$ 645.78
8210	Zumro/Zumro	Interior HVAC Ducting for Model 400	\$ 841.00	\$ 677.85	\$ 672.76
8256	Zumro/Zumro	Interior HVAC Ducting for Model 600	\$ 958.16	\$ 772.28	\$ 766.49
8404	Zumro/Zumro	Interior HVAC Ducting for Model 700	\$ 1,072.34	\$ 864.31	\$ 857.82
8308	Zumro/Zumro	Interior HVAC Ducting for Model 860	\$ 2,070.76	\$ 1,669.03	\$ 1,656.51
8355	Zumro/Zumro	Interior HVAC Ducting for Quad	\$ 1,067.52	\$ 860.42	\$ 853.97

BSO PRICING

4961	Zumro/Zumro	HVAC Ducting for 14'-18' Awning	\$ 819.32	\$ 660.37	\$ 655.42
4966	Zumro/Zumro	HVAC Ducting for 19'-21' Awning	\$ 819.32	\$ 660.37	\$ 655.42
7543	Zumro/Zumro	Insulation panel Kit for Model 102	\$ 698.83	\$ 563.25	\$ 559.03
7711	Zumro/Zumro	Insulation system for Model 150 (radiant barrier)	\$ 1,337.41	\$ 1,077.95	\$ 1,069.87
7855	Zumro/Zumro	Insulation system for Model 216 (radiant barrier)	\$ 2,006.12	\$ 1,616.93	\$ 1,604.80
8106	Zumro/Zumro	Insulation system for Model 284 (radiant barrier)	\$ 2,674.82	\$ 2,155.91	\$ 2,139.74
7920	Zumro/Zumro	Insulation system for Model 311 (radiant barrier)	\$ 2,944.71	\$ 2,373.44	\$ 2,355.64
8207	Zumro/Zumro	Insulation system for Model 400 (radiant barrier)	\$ 3,200.15	\$ 2,579.32	\$ 2,559.97
8255	Zumro/Zumro	Insulation system for Model 600 (radiant barrier)	\$ 3,499.88	\$ 2,820.90	\$ 2,799.74

BSO PRICING

8405	Zumro/Zumro	Insulation system for Model 700 (radiant barrier)	\$ 5,915.94	\$ 4,768.24	\$ 4,732.48
8309	Zumro/Zumro	Insulation system for Model 860 (radiant barrier)	\$ 6,940.08	\$ 5,593.70	\$ 5,551.75
8353	Zumro/Zumro	Insulation system for Quad Shelter (radiant barrier)	\$ 4,458.04	\$ 3,593.18	\$ 3,566.23
4962	Zumro/Zumro	Insulation Kit for 14-18' Awning	\$ 3,180.87	\$ 2,563.78	\$ 2,544.55
4967	Zumro/Zumro	Insulation Kit for 19-21' Awning	\$ 3,180.88	\$ 2,563.79	\$ 2,544.56
9954	Zumro/Zumro	3.5T Portable A/C unit with heat pump, cart-mounted, includes supply and return ducts (24" rigid return & 10' flexible supply), remote thermostate (25' cord), 30A 220V 50' cord	\$ 16,015.63	\$ 12,908.59	\$ 12,811.78
9935	Zumro/Zumro	110K BTU Tri-Fuel Indirect Fired Heater, includes supply duct (1x 25'), remote thermostat, 120V cord	\$ 6,279.49	\$ 5,061.27	\$ 5,023.31
7485	Zumro/Zumro	Rigid Door Assembly, installs on all Zumro Shelters, requires connector door 7812 or 7837	\$ 3,114.66	\$ 2,510.42	\$ 2,491.59
9909	Zumro/Zumro	Stake kit with various stake size and types; 1x kit required per shelter; Shelter Model 860 requires 2x kits	\$ 106.03	\$ 85.46	\$ 84.82

BSO PRICING

5760	Zumro/Zumro	Water Anchor Bladder Kit for use with Shelter Model 100, 102, 108, and Shelter Model 150	\$ 496.41	\$ 400.11	\$ 397.10
5761	Zumro/Zumro	Water Anchor Bladder Kit for use with Shelter Model 216	\$ 581.95	\$ 469.06	\$ 465.54
5762	Zumro/Zumro	Water Anchor Bladder Kit for use with Shelter Model 284, Shelter Model 311, Shelter Model 400, and Shelter Model 860 (2x sets required for Shelter Model 860)	\$ 665.09	\$ 536.06	\$ 532.04
5774	Zumro/Zumro	Water Anchor Bladder Kit for use with Shelter Quad Hub	\$ 992.82	\$ 800.21	\$ 794.21
M500-100-001	Mutualink/Mutualink	Interoperability Workstation *Must be purchased in conjunction with corresponding Subscription: M960-100-001	\$ 5,995.00	\$ 5,435.97	\$ 5,395.20
M500-150-001	Mutualink/Mutualink	Portable Interoperability Work Station (P-IWS) *Must be purchased in conjunction with corresponding Subscription: M960-150-001	\$ 8,999.00	\$ 8,159.84	\$ 8,098.64
M500-170-001	Mutualink/Mutualink	Portable Interoperability Work Station (P-IWS) Standard*Must be purchased in conjunction with corresponding Subscription: M960-170- 001	\$ 6,995.00	\$ 6,342.72	\$ 6,295.15
M500-240-001	Mutualink/Mutualink	V-NIC *Must be purchased in conjunction with corresponding Subscription: M960-240-001	\$ 5,484.00	\$ 4,972.62	\$ 4,935.32
M500-260-001	Mutualink/Mutualink	T-NIC *Must be purchased in conjunction with corresponding Subscription: M960-260-001	\$ 5,484.00	\$ 4,972.62	\$ 4,935.32

BSO PRICING

M500-610-001	Mutualink/Mutualink	R-NIC (3)*Must be purchased in conjunction with corresponding Subscription: M960-610-001	\$ 4,999.00	\$ 4,532.84	\$ 4,498.85
M500-660-001	Mutualink/Mutualink	R-NIC Tone Remote Bundle (3)*Must be purchased in conjunction with corresponding Subscription: M960-660-001	\$ 5,484.00	\$ 4,972.62	\$ 4,935.32
M500-500-001	Mutualink/Mutualink	IP Network Interface Controller (IP-NIC)*Must be purchased in conjunction with corresponding Subscription: M960-500-001	\$ 5,484.00	\$ 4,972.62	\$ 4,935.32
M400-700-001	Mutualink/Mutualink	Video Network Interface Controller (VNIC/v), Commercial Valence *Must be purchased in conjunction with corresponding Subscription: M960-700-001	\$ 7,985.00	\$ 7,240.40	\$ 7,186.10
M400-720-001	Mutualink/Mutualink	Telephone Network Interface Controller (TNIC/v), Commercial Valence *Must be purchased in conjunction with corresponding Subscription: M960-720-001	\$ 7,985.00	\$ 7,240.40	\$ 7,186.10
M400-740-001	Mutualink/Mutualink	Radio Network Interface Controller (RNIC/v), Commercial Valence *Must be purchased in conjunction with corresponding Subscription: M960-740-001	\$ 7,985.00	\$ 7,240.40	\$ 7,186.10
M400-760-001	Mutualink/Mutualink	IP Network Interface Controller (IPNIC/v), Commercial Valence *Must be purchased in conjunction with corresponding Subscription: M960- 760-001	\$ 7,985.00	\$ 7,240.40	\$ 7,186.10
M500-620-001	Mutualink/Mutualink	2 Port Radio Network Interface Controller (RNIC)	\$ 8,499.00	\$ 7,706.47	\$ 7,648.67
M500-640-001	Mutualink/Mutualink	4 Port Radio Network Interface Controller (RNIC)	\$ 16,499.00	\$ 14,960.47	\$ 14,848.26

BSO PRICING

M500-915	Mutualink/Mutualink	Mutualink Panic Button Bundle	\$ 895.00	\$ 811.54	\$ 805.45
M400-920-001	Mutualink/Mutualink	Mutualink Portable Domestic Go Kit	\$ 39,999.00	\$ 38,284.04	\$ 37,996.91
M400-903-001	Mutualink/Mutualink	Mutualink Ops Fusion Kit II	\$ 74,995.00	\$ 71,779.59	\$ 71,241.24
M960-100-001	Mutualink/Mutualink	Mutualink Interop P2P Network Access for the Interoperability Workstation IWS	\$ 899.00	\$ 815.17	\$ 809.05
M960-150-001	Mutualink/Mutualink	Mutualink Interop P2P Network Access Fee for the P-IWS	\$ 899.00	\$ 815.17	\$ 809.05
M960-240-001	Mutualink/Mutualink	Mutualink Interop P2P Network Access for the V-NIC (4)	\$ 822.00	\$ 745.35	\$ 739.76
M960-260-001	Mutualink/Mutualink	Mutualink Interop P2P Network Access for the T-NIC	\$ 822.00	\$ 745.35	\$ 739.76
M960-610-001	Mutualink/Mutualink	Mutualink Interop P2P Network Access for the R-NIC	\$ 749.00	\$ 679.16	\$ 674.06
M960-660-001	Mutualink/Mutualink	Mutualink Interop P2P Network Access for the R-NIC Tone Remote Bundle	\$ 822.00	\$ 745.35	\$ 739.76

BSO PRICING

M960-500-001	Mutualink/Mutualink	Mutualink Interop P2P Network Access for the IP-NIC (4)	\$ 822.00	\$ 745.35	\$ 739.76
M960-170-001	Mutualink/Mutualink	Mutualink Interop P2P Network Access Fee for the P-IWS (Standard), Annual	\$ 899.00	\$ 815.17	\$ 809.05
M960-620-001	Mutualink/Mutualink	2 Port R-NIC - Interop P2P Network Access	\$ 1,498.00	\$ 1,358.31	\$ 1,348.12
M960-640-001	Mutualink/Mutualink	4 Port R-NIC - Interop P2P Network Access	\$ 2,996.00	\$ 2,716.62	\$ 2,696.25
M960-920-001	Mutualink/Mutualink	Mutualink Interop P2P Software / Network Access for the GoKit , Annual	\$ 3,999.00	\$ 3,626.09	\$ 3,598.90
M980-100-001	Mutualink/Mutualink	Network Access Provisioning - Mutualink Interop P2P Network	\$ 1,039.50	\$ 994.93	\$ 987.47
M980-140-001	Mutualink/Mutualink	Wireless Network Access Provisioning - Mutualink Interop P2P Network	\$ 2,310.00	\$ 2,210.96	\$ 2,194.38
M980-180-001	Mutualink/Mutualink	Wireless Network Access Provisioning - Mutualink Interop P2P Network, Compact Hardened	\$ 3,514.50	\$ 3,363.82	\$ 3,338.59
M840-589	Mutualink/Mutualink	Network Access Provisioning - Mutualink Interop P2P Network -Hd2	\$ 2,528.90	\$ 2,420.47	\$ 2,402.32

BSO PRICING

M840-539	Mutualink/Mutualink	Network Access Provisioning - Mutualink Interop P2P Network - Br1	\$ 962.50	\$ 921.23	\$ 914.32
M980-122-001	Mutualink/Mutualink	Network Access Provisioning - Mutualink Interop P2P Network	\$ 6,264.50	\$ 5,995.91	\$ 5,950.94
M980-170-001	Mutualink/Mutualink	Network Access Provisioning - Mutualink Interop P2P Network,	\$ 10,994.50	\$ 10,523.11	\$ 10,444.19
M980-200-001	Mutualink/Mutualink	Site Installation & Configuration - Mutualink Interop P2P Network	\$ 1,425.60	\$ 1,364.48	\$ 1,354.24
M990-100-001	Mutualink/Mutualink	Installation Labor IWS	\$ 594.00	\$ 568.53	\$ 564.27
M990-150-001	Mutualink/Mutualink	Installation Labor P-IWS	\$ 594.00	\$ 568.53	\$ 564.27
M990-170-001	Mutualink/Mutualink	Installation Labor P-IWS (Standard)	\$ 594.00	\$ 568.53	\$ 564.27
M990-240-001	Mutualink/Mutualink	Installation Labor - V-NIC	\$ 594.00	\$ 568.53	\$ 564.27
M990-260-001	Mutualink/Mutualink	Installation Labor - T-NIC	\$ 594.00	\$ 568.53	\$ 564.27

BSO PRICING

M990-610-001	Mutualink/Mutualink	Installation Labor - R-NIC	\$ 594.00	\$ 568.53	\$ 564.27
M990-660-001	Mutualink/Mutualink	Installation Labor - R-NIC, Tone Remote	\$ 594.00	\$ 568.53	\$ 564.27
M990-500-001	Mutualink/Mutualink	Installation Labor - IP-NIC	\$ 594.00	\$ 568.53	\$ 564.27
M990-700-001	Mutualink/Mutualink	Installation Labor - V-NIC/v, Commercial Valence	\$ 594.00	\$ 568.53	\$ 564.27
M990-700-101	Mutualink/Mutualink	Staging / Testing V-NIC/v, Commercial Valence	\$ 594.00	\$ 568.53	\$ 564.27
M990-720-001	Mutualink/Mutualink	Installation Labor - T-NIC/v, Commercial Valence	\$ 594.00	\$ 568.53	\$ 564.27
M990-720-101	Mutualink/Mutualink	Staging / Testing T-NIC/v, Commercial Valence	\$ 594.00	\$ 568.53	\$ 564.27
M990-740-001	Mutualink/Mutualink	Installation Labor -R-NIC/v, Commercial Valence	\$ 594.00	\$ 568.53	\$ 564.27
M990-740-101	Mutualink/Mutualink	Staging / Testing R-NIC/v, Commercial Valence	\$ 594.00	\$ 568.53	\$ 564.27

BSO PRICING

M990-760-001	Mutualink/Mutualink	Installation Labor - IP-NIC/v, Commercial Valence	\$ 594.00	\$ 568.53	\$ 564.27
M990-760-101	Mutualink/Mutualink	Staging / Testing IP-NIC/v, Commercial Valence	\$ 594.00	\$ 568.53	\$ 564.27
M990-620-001	Mutualink/Mutualink	Site Survey & Installation Labor - 2 Port R-NIC	\$ 1,188.00	\$ 1,137.06	\$ 1,128.54
M990-640-001	Mutualink/Mutualink	Site Survey & Installation Labor - 4 Port R-NIC	\$ 2,376.00	\$ 2,274.13	\$ 2,257.07
M840-475	Mutualink/Mutualink	Standalone streaming/recording video appliance-Epiphan	\$ 2,310.00	\$ 2,210.96	\$ 2,194.38
M400-920-CAM	Mutualink/Mutualink	GoKit Optional Pole Camera Kit	\$ 1,318.90	\$ 1,262.35	\$ 1,252.88
M880-046	Mutualink/Mutualink	Mutualink USB Speaker/Microphone, 15" Gooseneck - VM6	\$ 548.90	\$ 525.37	\$ 521.43
M500-851-00D	Mutualink/Mutualink	1RU Pwr Distribution Shelf Assembly, w/Internal Pwr Suply	\$ 247.50	\$ 236.89	\$ 235.11
M500-853-00D	Mutualink/Mutualink	1RU Pwr Distribution Shelf Assembly	\$ 247.50	\$ 236.89	\$ 235.11

BSO PRICING

M500-872-00A	Mutualink/Mutualink	Mutualink Power Distribution Shelf for 3 Valence NICs (2RU)	\$ 825.00	\$ 789.63	\$ 783.71
M500-873-00A	Mutualink/Mutualink	Mutualink Power Distribution Shelf for 6 Valence NICs (3RU)	\$ 1,155.00	\$ 1,105.48	\$ 1,097.19
M940-100-100	Mutualink/Mutualink	Misc Installation and Mounting Hardware (per endpoint)	\$ 137.50	\$ 131.60	\$ 130.62
M990-001-001	Mutualink/Mutualink	Additional & Custom Installation Work	\$ 148.50	\$ 142.13	\$ 141.07
M800-911	Mutualink/Mutualink	Mutualink Control Station Installation Kit	\$ 324.50	\$ 310.59	\$ 308.26
M940-150-100	Mutualink/Mutualink	Misc Hardware	\$ 550.00	\$ 526.42	\$ 522.47
M400-100-001	Mutualink/Mutualink	K-12 Interoperability Work Station (KIWS)*Must be purchased in conjunction with corresponding Subscription: M964-200-001 K-12 Schools only	\$ 4,000.00	\$ 3,627.00	\$ 3,599.80
M400-200-001	Mutualink/Mutualink	K-12, Network Interface Controller (KNIC) (up to 3 Interfaces)*Must be purchased in conjunction with corresponding Subscription: M964- 200-001 K-12 Schools only	\$ 6,000.00	\$ 5,440.50	\$ 5,399.70
M400-300-001	Mutualink/Mutualink	K-12, Secondary Network Interface Controller (KNIC) K-12 Schools only	\$ 1,500.00	\$ 1,360.13	\$ 1,349.92

BSO PRICING

M964-200-001	Mutualink/Mutualink	Mutualink Interop P2P Network Access Fee for the KNIC & KIWS, Annual	\$ 1,200.00	\$ 1,088.10	\$ 1,079.94
M994-100-001	Mutualink/Mutualink	Installation Labor - KIWS	\$ 594.00	\$ 568.53	\$ 564.27
M994-200-001	Mutualink/Mutualink	Installation Labor - KNIC	\$ 1,782.00	\$ 1,705.60	\$ 1,692.80
M994-300-001	Mutualink/Mutualink	Installation Labor - Secondary KNIC	\$ 594.00	\$ 568.53	\$ 564.27
M980-290-001	Mutualink/Mutualink	Design & Configuration - Mutualink Interop P2P Network EDGE 5	\$ 7,128.00	\$ 6,822.39	\$ 6,771.22
M990-450-001	Mutualink/Mutualink	Design & Installation Labor - EDGE 5 VPN	\$ 5,940.00	\$ 5,685.32	\$ 5,642.68
M990-460-001	Mutualink/Mutualink	Configuration & Installation - EDGE 5	\$ 4,120.88	\$ 3,944.19	\$ 3,914.61
M500-470-001	Mutualink/Mutualink	Mutualink EDGE 25 *Must be purchased in conjunction with corresponding Subscription: M960-470-001	\$ 26,895.00	\$ 24,387.04	\$ 24,204.14
M960-470-001	Mutualink/Mutualink	Mutualink Interop P2P Network Access - EDGE 25, Annual	\$ 4,734.00	\$ 4,292.55	\$ 4,260.36

BSO PRICING

M500-440-001	Mutualink/Mutualink	EDGE 25 VPN	\$ 5,567.10	\$ 5,328.41	\$ 5,288.45
M990-440-001	Mutualink/Mutualink	Design & Installation Labor - EDGE VPN 25	\$ 5,940.00	\$ 5,685.32	\$ 5,642.68
M990-470-001	Mutualink/Mutualink	Configuration & Installation - EDGE 25	\$ 5,754.38	\$ 5,507.66	\$ 5,466.35
M500-480-001	Mutualink/Mutualink	Mutualink EDGE 50 *Must be purchased in conjunction with corresponding Subscription: M960-480-001	\$ 37,695.00	\$ 34,179.94	\$ 33,923.59
M960-480-001	Mutualink/Mutualink	Mutualink Interop P2P Network Access - EDGE 50, Annual	\$ 6,351.00	\$ 5,758.77	\$ 5,715.58
M500-430-001	Mutualink/Mutualink	EDGE 50 VPN	\$ 12,343.10	\$ 11,813.89	\$ 11,725.29
M990-430-001	Mutualink/Mutualink	Design & Installation Labor - EDGE VPN 50	\$ 5,400.00	\$ 5,168.48	\$ 5,129.71
M990-480-001	Mutualink/Mutualink	Configuration & Installation - EDGE 50	\$ 7,762.50	\$ 7,429.68	\$ 7,373.96
M980-160-001	Mutualink/Mutualink	Network Access Provisioning - Mutualink Interop P2P Network, EDGE25/50	\$ 9,995.00	\$ 9,566.46	\$ 9,494.72

BSO PRICING

M980-260-001	Mutualink/Mutualink	Design & Configuration - Mutualink Interop P2P Network, EDGE25/50	\$ 6,480.00	\$ 6,202.17	\$ 6,155.65
MST-AARMS	CCS/MERC	Set of 4 aluminum antenna mounting arms for mast	\$ 600.00	\$ 453.38	\$ 449.97
MST-TMPL	CCS/MERC	Custom mast top mounting plate for any style mast - aluminum material	\$ 300.00	\$ 226.69	\$ 224.99
MST-MWCH	CCS/MERC	Custom mast with manual winch lifting system. Steel construction and powder coated black. 30 ft.	\$ 3,240.00	\$ 2,448.23	\$ 2,429.86
MST-AWCH	CCS/MERC	Custom mast with electric winch lifting system. Steel construction and powder coated black. 30 ft.	\$ 3,960.00	\$ 2,992.28	\$ 2,969.83
SAT-PLTF	CCS/MERC	Custom satellite mounting platform for support on roof mounts	\$ 1,473.33	\$ 1,113.29	\$ 1,104.94
PTZ-DNGHT	CCS/MERC	Custom Camera POD IP PTZ2MP 1080P 30x Zoom High Definition Speed 7" Dome Security Camera: 3.5-126mm Lens 36x Optical Zoom Motorized Lens, Auto-Zoom + Auto-Focus, 9x IR LEDs Array For <500' Feet Night Vision, ONVIF, IP66 NEMA 4x Outdoor Rated	\$ 855.56	\$ 775.78	\$ 769.96
SNP-TPD	CCS/MERC	65" Pro M4 Heavy Duty Video Tripod with Fluid Head & Case 620-840	\$ 95.00	\$ 86.14	\$ 85.50
BV-TCMA	CCS/MERC	BV-IR140-HD 1000TVL Bullet Security Camera White - Outdoor - Night/Day - 2.8-12mm Lens	\$ 75.00	\$ 68.01	\$ 67.50

BSO PRICING

DVR-4CH1T	CCS/MERC	4 Channel DVR System with 1 Terabyte of memory	\$ 440.00	\$ 398.97	\$ 395.98
DL-RCKM	CCS/MERC	Dell M-LYNX-17-RM 17-Inch Rack Mount A/V Monitor with BNC Loop-Through (Black)	\$ 350.00	\$ 317.36	\$ 314.98
RS1215	CCS/MERC	Tripp Lite RS1215-RA Power Strip Rackmount Metal 120V 5-15R Right Angle 12 Outlet 1U	\$ 60.00	\$ 54.41	\$ 54.00
79280	CCS/MERC	UHF 450-482 Unity Fiberglass (mast antenna)	\$ 338.89	\$ 307.29	\$ 304.98
66271	CCS/MERC	700-800 Unity Fiberglass (mast antenna)	\$ 405.56	\$ 367.74	\$ 364.98
50676	CCS/MERC	VHF 154-174 Unity Fiberglass (mast antenna)	\$ 183.33	\$ 166.24	\$ 164.99
SG200	CCS/MERC	Cisco SG200-26P Gigabit Ethernet Smart Switch, 24 10/100/1000 Ports, PoE and 2 Combo Mini-GBIC Ports (SLM2024PT)	\$ 472.22	\$ 428.19	\$ 424.98
UAV-THS	Bearcom/Bearcom	Small tethered UAV system with carbon fiber tether system equipped with fiber optic cable, ground control station, PTZ Camera, and RX & TX receivers/transmitters, antennas	\$ 75,250.00	\$ 68,232.94	\$ 67,721.19
UAV-FF	Bearcom/Bearcom	Small UAV system equipped with PTZ camera, hand held control system with goggles, wifi, internal GPS tracking system	\$ 31,944.44	\$ 28,965.63	\$ 28,748.38

BSO PRICING

CSTM-PTS	CCS/MERC	Custom parts for command center trailers	\$ 1.00	\$ 0.91	\$ 0.90
CCS-MNTC	CCS/MERC	All CCS extended warranty contracts on MERC units are custom quotes based on the exact configuration	\$ 1 00	\$ 0.91	\$ 0.90
CCS-LBR	CCS/MERC	Labor rate for mobile command center technician	\$ 90.00	\$ 81.61	\$ 81.00
[BPL-2500-2SFP]	Peplink/Peplink	[BPL-2500-2SFP] Peplink Balance 2500 2SFP	\$ 14,932.40	\$ 13,539.95	\$ 13,438.40
[BPL-710]	Peplink/Peplink	[BPL-710] Balance 710	\$ 4,665.73	\$ 4,230.65	\$ 4,198.92
Max HD2 IP67	Peplink/Peplink	Pepwave Max HD2 IP67 with 2 x LTE Advanced Modems	\$ 2,705.73	\$ 2,453.42	\$ 2,435.02
PSW-24-850W	Peplink/Peplink	Peplink SD Switch, 850W power budget, 2x Power Supply Units, 24x GE Ports (PoE+), 2x 10G SFP+ Ports	\$ 1,221.11	\$ 1,107.24	\$ 1,098.94
AP One Enterprise	Peplink/Peplink	802.11ac/a/b/g/n 3x3 MIMO	\$ 276.67	\$ 250.87	\$ 248.99
AP One Flex	Peplink/Peplink	802.11ac/a/n and 802 11b/g/n 2x2 MIMO	\$ 332.22	\$ 301.24	\$ 298.98

BSO PRICING

MIMO-ANT	Peplink/Peplink	MIMO Antennas	\$ 333.33	\$ 302.25	\$ 299.98
BPL-710	Peplink/Peplink	Peplink Balance 710	\$ 4,665.73	\$ 4,230.65	\$ 4,198.92
MAX HD2 IP67	Peplink/Peplink	Pepwave MAX HD2 IP67 with 2 x LTE Advanced Modems	\$ 2,705.73	\$ 2,453.42	\$ 2,435.02
PSC-369	Peplink/Peplink	3-Year FrontierCARE for MAX HD2 LTE IP67	\$ 1,828.90	\$ 1,658.36	\$ 1,645.92
PSW-24-850W	Peplink/Peplink	Peplink SD Switch, 850W power budget, 2x Power Supply Units, 24x GE Ports (PoE+), 2x 10G SFP+ Ports	\$ 1,221.11	\$ 1,107.24	\$ 1,098.94
AP One Rugged	Peplink/Peplink	802.11ac/a/n and 802.11b/g/n 3x3 MIMO	\$ 332.22	\$ 301.24	\$ 298.98
MIMO-ANT	Peplink/Peplink	MIMO Antennas	\$ 333.33	\$ 302.25	\$ 299.98
MAX HD4	Peplink/Peplink	Pepwave MAX HD4 with 4 x LTE Advanced Modems	\$ 5,599.07	\$ 5,076.95	\$ 5,038.88
PSC-365	Peplink/Peplink	3-Year FrontierCARE for MAX HD4 LTE	\$ 3,648.28	\$ 3,308.08	\$ 3,283.27

BSO PRICING

MIMO-ANT	Peplink/Peplink	MIMO Antennas	\$ 333.33	\$ 302.25	\$ 299.98
MAX HD4	Peplink/Peplink	Pepwave MAX HD4 with 4 x LTE Advanced Modems	\$ 5,599.07	\$ 5,076.95	\$ 5,038.88
MIMO-ANT	Peplink/Peplink	MIMO Antennas	\$ 333.33	\$ 302.25	\$ 299.98
HD2-MINI-LTE	Peplink/Peplink	Pepwave MAX HD2 Mini with 2 x LTE Advanced Modems	\$ 2,610.00	\$ 2,366.62	\$ 2,348.87
MAX-HD-020-SPF	Peplink/Peplink	Supports up to 20 PepVPN/SpeedFusion Peers	\$ 1,828.90	\$ 1,658.36	\$ 1,645.92

BSO PRICING

HD2-MINI-LTE	Peplink/Peplink	Pepwave MAX HD2 Mini with 2 x LTE Advanced Modems	\$ 2,610.00	\$ 2,366.62	\$ 2,348.87
MAX-HD-020-SPF	Peplink/Peplink	Supports up to 20 PepVPN/SpeedFusion Peers	\$ 1,828.90	\$ 1,658.36	\$ 1,645.92
M960-700-001	Mutualink/Mutualink	Mutualink Interop P2P Software /Network Access for the V-NIC/v , Commercial Valence , Annual	\$ 822.00	\$ 745.35	\$ 739.76
M960-720-001	Mutualink/Mutualink	Mutualink Interop P2P Software / Network Access for the T-NIC/v , Commercial Valence , Annual	\$ 822.00	\$ 745.35	\$ 739.76
M960-740-001	Mutualink/Mutualink	Mutualink Interop P2P Software / Network Access for the R-NIC/v , Commercial Valence , Annual	\$ 822.00	\$ 745.35	\$ 739.76
M960-760-001	Mutualink/Mutualink	Mutualink Interop P2P Software / Network Access for the IP-NIC/v , Commercial Valence , Annual	\$ 822.00	\$ 745.35	\$ 739.76
M960-980-001	Mutualink/Mutualink	ML EDGE Client SW - Per Named Agency and User 1	\$ 8,000.00	\$ 7,254.00	\$ 7,199.60
M960-980-005	Mutualink/Mutualink	ML EDGE Client SW Concurrent Users 2-5 (per named agency)	\$ 4,606.00	\$ 4,176.49	\$ 4,145.17
M500-460-001	Mutualink/Mutualink	Mutualink EDGE 5 *Must be purchased in conjunction with corresponding Subscription: M960-460-001	\$ 11,595.00	\$ 10,513.77	\$ 10,434.91

BSO PRICING

M960-460-001	Mutualink/Mutualink	Mutualink Interop P2P Network Access - EDGE 5, Annual	\$ 1,919.00	\$ 1,740.05	\$ 1,727.00
M500-450-001	Mutualink/Mutualink	EDGE 5 VPN	\$ 2,139.50	\$ 2,047.77	\$ 2,032.41
M980-190-001	Mutualink/Mutualink	Network Access Provisioning - Mutualink Interop P2P Network EDGE 5	\$ 2,139.50	\$ 2,047.77	\$ 2,032.41
M960-980-025	Mutualink/Mutualink	ML EDGE Client SW Concurrent Users 6-25 (per named agency)	\$ 1,291.00	\$ 1,170.61	\$ 1,161.83
M960-980-050	Mutualink/Mutualink	ML EDGE Client SW Concurrent Users 26-50 (per named agency)	\$ 627.50	\$ 568.99	\$ 564.72
M960-980-100	Mutualink/Mutualink	ML EDGE Client SW Concurrent Users 51-1300 (per named agency)	\$ 500.00	\$ 453.38	\$ 449.97
M960-981-001	Mutualink/Mutualink	ML EDGE, Additional Console Position - Edge Device Manager EDM	\$ 3,395.00	\$ 3,078.42	\$ 3,055.33
M960-985-001	Mutualink/Mutualink	ML EDGE Client SW Annual Fee - User 1 (per named agency)	\$ 700.00	\$ 634.73	\$ 629.96
M960-985-005	Mutualink/Mutualink	ML EDGE Client SW Annual Fee - Concurrent Users 2-5 (per named agency)	\$ 204.20	\$ 185.16	\$ 183.77

BSO PRICING

M960-985-100	Mutualink/Mutualink	ML EDGE Client SW Annual Fee - Concurrent Users 6-1300 (per named agency)	\$ 159.50	\$ 144.63	\$ 143.54
M960-986-001	Mutualink/Mutualink	ML EDGE, Annual Fee Additional Console Position	\$ 495.00	\$ 448.84	\$ 445.47
[PSC-390]	Peplink	[PSC-390] 3-Year FrontierCARE for Balance 2500	\$ 11,676.81	\$ 10,587.95	\$ 10,508.54
FCC-FrontierCare PKG	Peplink	[PSC-390] 3-Year FrontierCARE for Balance 2501	\$ 858.89	\$ 778.80	\$ 772.96
[PSC-370]	Peplink	[PSC-390] 3-Year FrontierCARE for Balance 2502	\$ 3,648.28	\$ 3,308.07	\$ 3,283.26
[PSC-369]	Peplink	[PSC-390] 3-Year FrontierCARE for Balance 2503	\$ 1,828.90	\$ 1,658.35	\$ 1,645.92
ECM-MT1YR	Peplink	[PSC-390] 3-Year FrontierCARE for Balance 2504	\$ 32.00	\$ 29.02	\$ 28.80
ECM-MT3YR	Peplink	[PSC-390] 3-Year FrontierCARE for Balance 2505	\$ 78.00	\$ 70.73	\$ 70.20
ECM-MT5YR	Peplink	[PSC-390] 3-Year FrontierCARE for Balance 2506	\$ 130.00	\$ 117.88	\$ 116.99

BSO PRICING

ECM-MT-R1	Peplink	[PSC-390] 3-Year FrontierCARE for Balance 2507	\$ 32.00	\$ 29.02	\$ 28.80
ECM-MT-R3	Peplink	[PSC-390] 3-Year FrontierCARE for Balance 2508	\$ 78.00	\$ 70.73	\$ 70.20
ECM-MT-R5	Peplink	[PSC-390] 3-Year FrontierCARE for Balance 2509	\$ 130.00	\$ 117.88	\$ 116.99
ECM-MT-RCT	Peplink	[PSC-390] 3-Year FrontierCARE for Balance 2510	\$ 32.00	\$ 29.02	\$ 28.80
ECM-PRM-MT1YR	Peplink	[PSC-390] 3-Year FrontierCARE for Balance 2511	\$ 60.00	\$ 54.41	\$ 54.00
ECM-PRM-MT3YR	Peplink	[PSC-390] 3-Year FrontierCARE for Balance 2512	\$ 146.00	\$ 132.39	\$ 131.39
ECM-PRM-MT5YR	Peplink	[PSC-390] 3-Year FrontierCARE for Balance 2513	\$ 244.00	\$ 221.25	\$ 219.59
ECM-PRM-MT-R1	Peplink	[PSC-390] 3-Year FrontierCARE for Balance 2514	\$ 60.00	\$ 54.41	\$ 54.00
ECM-PRM-MT-R3	Peplink	[PSC-390] 3-Year FrontierCARE for Balance 2515	\$ 146.00	\$ 132.39	\$ 131.39

BSO PRICING

ECM-PRM-MT-R5	Peplink	[PSC-390] 3-Year FrontierCARE for Balance 2516	\$ 244.00	\$ 221.25	\$ 219.59
ECM-PRM-MT-RCT	Peplink	[PSC-390] 3-Year FrontierCARE for Balance 2517	\$ 60.00	\$ 54.41	\$ 54.00
NCE-CLN-1YR	Peplink	[PSC-390] 3-Year FrontierCARE for Balance 2518	\$ 48.00	\$ 43.52	\$ 43.20
NCE-CLN-3YR	Peplink	[PSC-390] 3-Year FrontierCARE for Balance 2519	\$ 120.00	\$ 108.81	\$ 107.99
NCE-CLN-5YR	Peplink	[PSC-390] 3-Year FrontierCARE for Balance 2520	\$ 198.00	\$ 179.54	\$ 178.19
NCE-CLN-R1	Peplink	[PSC-390] 3-Year FrontierCARE for Balance 2521	\$ 48.00	\$ 43.52	\$ 43.20
NCE-CLN-R3	Peplink	[PSC-390] 3-Year FrontierCARE for Balance 2522	\$ 120.00	\$ 108.81	\$ 107.99
NCE-CLN-R5	Peplink	[PSC-390] 3-Year FrontierCARE for Balance 2523	\$ 198.00	\$ 179.54	\$ 178.19
NCE-CLN-RCT	Peplink	[PSC-390] 3-Year FrontierCARE for Balance 2524	\$ 48.00	\$ 43.52	\$ 43.20

BSO PRICING

NCE-CLNPRM-1YR	Peplink	[PSC-390] 3-Year FrontierCARE for Balance 2525	\$ 84.00	\$ 76.17	\$ 75.60
NCE-CLNPRM-3YR	Peplink	[PSC-390] 3-Year FrontierCARE for Balance 2526	\$ 204.00	\$ 184.98	\$ 183.59
NCE-CLNPRM-5YR	Peplink	[PSC-390] 3-Year FrontierCARE for Balance 2527	\$ 342.00	\$ 310.11	\$ 307.78
NCE-CLNPRM-R1	Peplink	[PSC-390] 3-Year FrontierCARE for Balance 2528	\$ 84.00	\$ 76.17	\$ 75.60
NCE-CLNPRM-R3	Peplink	[PSC-390] 3-Year FrontierCARE for Balance 2529	\$ 204.00	\$ 184.98	\$ 183.59
NCE-CLNPRM-R5	Peplink	[PSC-390] 3-Year FrontierCARE for Balance 2530	\$ 342.00	\$ 310.11	\$ 307.78
NCE-CLNPRM-RCT	Peplink	[PSC-390] 3-Year FrontierCARE for Balance 2531	\$ 84.00	\$ 76.17	\$ 75.60
NCE-GW-1YR	Peplink	[PSC-390] 3-Year FrontierCARE for Balance 2532	\$ 48.00	\$ 43.52	\$ 43.20
NCE-GW-3YR	Peplink	[PSC-390] 3-Year FrontierCARE for Balance 2533	\$ 120.00	\$ 108.81	\$ 107.99

BSO PRICING

NCE-GW-5YR	Peplink	[PSC-390] 3-Year FrontierCARE for Balance 2534	\$ 198.00	\$ 179.54	\$ 178.19
NCE-GW-R1	Peplink	[PSC-390] 3-Year FrontierCARE for Balance 2535	\$ 48.00	\$ 43.52	\$ 43.20
NCE-GW-R3	Peplink	[PSC-390] 3-Year FrontierCARE for Balance 2536	\$ 120.00	\$ 108.81	\$ 107.99
NCE-GW-R5	Peplink	[PSC-390] 3-Year FrontierCARE for Balance 2537	\$ 198.00	\$ 179.54	\$ 178.19
NCE-GW-RCT	Peplink	[PSC-390] 3-Year FrontierCARE for Balance 2538	\$ 48.00	\$ 43.52	\$ 43.20
NCE-GWPRM-1YR	Peplink	[PSC-390] 3-Year FrontierCARE for Balance 2539	\$ 126.00	\$ 114.25	\$ 113.39
NCE-GWPRM-3YR	Peplink	[PSC-390] 3-Year FrontierCARE for Balance 2540	\$ 306.00	\$ 277.47	\$ 275.38
NCE-GWPRM-5YR	Peplink	[PSC-390] 3-Year FrontierCARE for Balance 2541	\$ 510.00	\$ 462.44	\$ 458.97
NCE-GWPRM-R1	Peplink	[PSC-390] 3-Year FrontierCARE for Balance 2542	\$ 126.00	\$ 114.25	\$ 113.39

BSO PRICING

NCE-GWPRM-R3	Peplink	[PSC-390] 3-Year FrontierCARE for Balance 2543	\$ 306.00	\$ 277.47	\$ 275.38
NCE-GWPRM-R5	Peplink	[PSC-390] 3-Year FrontierCARE for Balance 2544	\$ 510.00	\$ 462.44	\$ 458.97
NCE-GWPRM-RCT	Peplink	[PSC-390] 3-Year FrontierCARE for Balance 2545	\$ 126.00	\$ 114.25	\$ 113.39
CPTM-1YR	Peplink	[PSC-390] 3-Year FrontierCARE for Balance 2546	\$ 150.00	\$ 136.01	\$ 134.99
CPTM-3YR	Peplink	[PSC-390] 3-Year FrontierCARE for Balance 2547	\$ 450.00	\$ 408.04	\$ 404.98
CPTM-R1	Peplink	[PSC-390] 3-Year FrontierCARE for Balance 2548	\$ 150.00	\$ 136.01	\$ 134.99
CPTM-R3	Peplink	[PSC-390] 3-Year FrontierCARE for Balance 2549	\$ 450.00	\$ 408.04	\$ 404.98
CPTM-RCT	Peplink	[PSC-390] 3-Year FrontierCARE for Balance 2550	\$ 150.00	\$ 136.01	\$ 134.99
CPSV-SN-1YR	Peplink	[PSC-390] 3-Year FrontierCARE for Balance 2551	\$ 180.00	\$ 163.22	\$ 161.99

BSO PRICING

CPSV-SN-3YR	Peplink	[PSC-390] 3-Year FrontierCARE for Balance 2552	\$ 439.00	\$ 398.06	\$ 395.08
CPSV-SN-R1	Peplink	[PSC-390] 3-Year FrontierCARE for Balance 2553	\$ 180.00	\$ 163.22	\$ 161.99
CPSV-SN-RCT	Peplink	[PSC-390] 3-Year FrontierCARE for Balance 2554	\$ 180.00	\$ 163.22	\$ 161.99
ZSCL-1YR	Peplink	[PSC-390] 3-Year FrontierCARE for Balance 2555	\$ 200.00	\$ 181.35	\$ 179.99
ZSCL-3YR	Peplink	[PSC-390] 3-Year FrontierCARE for Balance 2556	\$ 600.00	\$ 544.05	\$ 539.97
ZSCL-R1	Peplink	[PSC-390] 3-Year FrontierCARE for Balance 2557	\$ 200.00	\$ 181.35	\$ 179.99
ZSCL-R3	Peplink	[PSC-390] 3-Year FrontierCARE for Balance 2558	\$ 600.00	\$ 544.05	\$ 539.97
ZSCL-RCT	Peplink	[PSC-390] 3-Year FrontierCARE for Balance 2559	\$ 200.00	\$ 181.35	\$ 179.99
EEL-1YR	Peplink	[PSC-390] 3-Year FrontierCARE for Balance 2560	\$ 50.00	\$ 45.34	\$ 45.00

BSO PRICING

EEL-3YR	Peplink	[PSC-390] 3-Year FrontierCARE for Balance 2561	\$ 100.00	\$ 90.68	\$ 89.99
EEL-5YR	Peplink	[PSC-390] 3-Year FrontierCARE for Balance 2562	\$ 150.00	\$ 136.01	\$ 134.99
EEL-LOAD	Peplink	[PSC-390] 3-Year FrontierCARE for Balance 2563	\$ 32.00	\$ 29.02	\$ 28.80
EEL-R1	Peplink	[PSC-390] 3-Year FrontierCARE for Balance 2564	\$ 50.00	\$ 45.34	\$ 45.00
EEL-R3	Peplink	[PSC-390] 3-Year FrontierCARE for Balance 2565	\$ 100.00	\$ 90.68	\$ 89.99
EEL-R5	Peplink	[PSC-390] 3-Year FrontierCARE for Balance 2566	\$ 150.00	\$ 136.01	\$ 134.99
EEL-RCT	Peplink	[PSC-390] 3-Year FrontierCARE for Balance 2567	\$ 50.00	\$ 45.34	\$ 45.00
ECM-CC1YR-CAT2	Peplink	[PSC-390] 3-Year FrontierCARE for Balance 2568	\$ 79.00	\$ 71.63	\$ 71.10
ECM-CC3YR-CAT2	Peplink	[PSC-390] 3-Year FrontierCARE for Balance 2569	\$ 199.00	\$ 180.44	\$ 179.09

BSO PRICING

ECM-CC5YR-CAT2	Peplink	[PSC-390] 3-Year FrontierCARE for Balance 2570	\$ 330.00	\$ 299.23	\$ 296.98
ECM-CCR1-CAT2	Peplink	[PSC-390] 3-Year FrontierCARE for Balance 2571	\$ 79.00	\$ 71.63	\$ 71.10
ECM-CCR3-CAT2	Peplink	[PSC-390] 3-Year FrontierCARE for Balance 2572	\$ 199.00	\$ 180.44	\$ 179.09
ECM-CCR5-CAT2	Peplink	[PSC-390] 3-Year FrontierCARE for Balance 2573	\$ 330.00	\$ 299.23	\$ 296.98
ECM-CCRCT-CAT2	Peplink	[PSC-390] 3-Year FrontierCARE for Balance 2574	\$ 79.00	\$ 71.63	\$ 71.10
ECM-PRM-CC1YR	Peplink	[PSC-390] 3-Year FrontierCARE for Balance 2575	\$ 104.00	\$ 94.30	\$ 93.59
ECM-PRM-CC3YR	Peplink	[PSC-390] 3-Year FrontierCARE for Balance 2576	\$ 262.00	\$ 237.57	\$ 235.79
ECM-PRM-CC5YR	Peplink	[PSC-390] 3-Year FrontierCARE for Balance 2577	\$ 435.00	\$ 394.44	\$ 391.48
ECM-PRM-CCR1	Peplink	[PSC-390] 3-Year FrontierCARE for Balance 2578	\$ 104.00	\$ 94.30	\$ 93.59

BSO PRICING

ECM-PRM-CCR3	Peplink	[PSC-390] 3-Year FrontierCARE for Balance 2579	\$ 262.00	\$ 237.57	\$ 235.79
ECM-PRM-CCR5	Peplink	[PSC-390] 3-Year FrontierCARE for Balance 2580	\$ 435.00	\$ 394.44	\$ 391.48
ECM-PRM-CCRCT	Peplink	[PSC-390] 3-Year FrontierCARE for Balance 2581	\$ 104.00	\$ 94.30	\$ 93.59
ECM-CCB1YR-CAT2	Peplink	[PSC-390] 3-Year FrontierCARE for Balance 2582	\$ 65.00	\$ 58.94	\$ 58.50
ECM-CCB3YR-CAT2	Peplink	[PSC-390] 3-Year FrontierCARE for Balance 2583	\$ 160.00	\$ 145.08	\$ 143.99
ECM-CCB5YR-CAT2	Peplink	[PSC-390] 3-Year FrontierCARE for Balance 2584	\$ 265.00	\$ 240.29	\$ 238.49
ECM-CCBR1-CAT2	Peplink	[PSC-390] 3-Year FrontierCARE for Balance 2585	\$ 65.00	\$ 58.94	\$ 58.50
ECM-CCBR3-CAT2	Peplink	[PSC-390] 3-Year FrontierCARE for Balance 2586	\$ 160.00	\$ 145.08	\$ 143.99
ECM-CCBR5-CAT2	Peplink	[PSC-390] 3-Year FrontierCARE for Balance 2587	\$ 265.00	\$ 240.29	\$ 238.49

BSO PRICING

ECM-CCBRCT-CAT2	Peplink	[PSC-390] 3-Year FrontierCARE for Balance 2588	\$ 65.00	\$ 58.94	\$ 58.50
ECM-CCB24-RCT	Peplink	[PSC-390] 3-Year FrontierCARE for Balance 2589	\$ 70.00	\$ 63.47	\$ 63.00
ECM-PRM-CCB1YR	Peplink	[PSC-390] 3-Year FrontierCARE for Balance 2590	\$ 90.00	\$ 81.61	\$ 81.00
ECM-PRM-CCB3YR	Peplink	[PSC-390] 3-Year FrontierCARE for Balance 2591	\$ 222.00	\$ 201.30	\$ 199.79
ECM-PRM-CCB5YR	Peplink	[PSC-390] 3-Year FrontierCARE for Balance 2592	\$ 367.00	\$ 332.78	\$ 330.28
ECM-PRM-CCBR1	Peplink	[PSC-390] 3-Year FrontierCARE for Balance 2593	\$ 90.00	\$ 81.61	\$ 81.00
ECM-PRM-CCBR3	Peplink	[PSC-390] 3-Year FrontierCARE for Balance 2594	\$ 222.00	\$ 201.30	\$ 199.79
ECM-PRM-CCBR5	Peplink	[PSC-390] 3-Year FrontierCARE for Balance 2595	\$ 367.00	\$ 332.78	\$ 330.28
ECM-PRM-CCBRCT	Peplink	[PSC-390] 3-Year FrontierCARE for Balance 2596	\$ 90.00	\$ 81.61	\$ 81.00

BSO PRICING

E-P-CCB24-RCT	Peplink	[PSC-390] 3-Year FrontierCARE for Balance 2597	\$ 100.00	\$ 90.68	\$ 89.99
NCE-CLN-CCNCE-1YR	Peplink	[PSC-390] 3-Year FrontierCARE for Balance 2598	\$ 60.00	\$ 54.41	\$ 54.00
NCE-CLN-CCNCE-3YR	Peplink	[PSC-390] 3-Year FrontierCARE for Balance 2599	\$ 144.00	\$ 130.57	\$ 129.59
NCE-CLN-CCNCE-5YR	Peplink	[PSC-390] 3-Year FrontierCARE for Balance 2600	\$ 246.00	\$ 223.06	\$ 221.39
NCE-CLN-CCNCE-R1	Peplink	[PSC-390] 3-Year FrontierCARE for Balance 2601	\$ 60.00	\$ 54.41	\$ 54.00
NCE-CLN-CCNCE-R3	Peplink	[PSC-390] 3-Year FrontierCARE for Balance 2602	\$ 144.00	\$ 130.57	\$ 129.59
NCE-CLN-CCNCE-R5	Peplink	[PSC-390] 3-Year FrontierCARE for Balance 2603	\$ 246.00	\$ 223.06	\$ 221.39
NCE-CLN-CCNCE-RCT	Peplink	[PSC-390] 3-Year FrontierCARE for Balance 2604	\$ 60.00	\$ 54.41	\$ 54.00
NCE-CLNPRM-CCNCE-1YR	Peplink	[PSC-390] 3-Year FrontierCARE for Balance 2605	\$ 96.00	\$ 87.05	\$ 86.40

BSO PRICING

NCE-CLNPRM- CCNCE-3YR	Peplink	[PSC-390] 3-Year FrontierCARE for Balance 2606	\$ 234.00	\$ 212.18	\$ 210.59
NCE-CLNPRM- CCNCE-5YR	Peplink	[PSC-390] 3-Year FrontierCARE for Balance 2607	\$ 390.00	\$ 353.63	\$ 350.98
NCE-CLNPRM- CCNCE-R1	Peplink	[PSC-390] 3-Year FrontierCARE for Balance 2608	\$ 96.00	\$ 87.05	\$ 86.40
NCE-CLNPRM- CCNCE-R3	Peplink	[PSC-390] 3-Year FrontierCARE for Balance 2609	\$ 234.00	\$ 212.18	\$ 210.59
NCE-CLNPRM- CCNCE-R5	Peplink	[PSC-390] 3-Year FrontierCARE for Balance 2610	\$ 390.00	\$ 353.63	\$ 350.98
NCE-CLNPRM- CCNCE-RCT	Peplink	[PSC-390] 3-Year FrontierCARE for Balance 2611	\$ 96.00	\$ 87.05	\$ 86.40
NCE-GW-ECM- 1YR	Peplink	[PSC-390] 3-Year FrontierCARE for Balance 2612	\$ 78.00	\$ 70.73	\$ 70.20
NCE-GW-ECM- 3YR	Peplink	[PSC-390] 3-Year FrontierCARE for Balance 2613	\$ 192.00	\$ 174.10	\$ 172.79
NCE-GW-ECM- 5YR	Peplink	[PSC-390] 3-Year FrontierCARE for Balance 2614	\$ 318.00	\$ 288.35	\$ 286.18

BSO PRICING

NCE-GW-ECM-R1	Peplink	[PSC-390] 3-Year FrontierCARE for Balance 2615	\$ 78.00	\$ 70.73	\$ 70.20
NCE-GW-ECM-R3	Peplink	[PSC-390] 3-Year FrontierCARE for Balance 2616	\$ 192.00	\$ 174.10	\$ 172.79
NCE-GW-ECM-R5	Peplink	[PSC-390] 3-Year FrontierCARE for Balance 2617	\$ 318.00	\$ 288.35	\$ 286.18
NCE-GW-ECM-RCT	Peplink	[PSC-390] 3-Year FrontierCARE for Balance 2618	\$ 78.00	\$ 70.73	\$ 70.20
NCE-GWPRM-ECMPRM-1YR	Peplink	[PSC-390] 3-Year FrontierCARE for Balance 2619	\$ 186.00	\$ 168.66	\$ 167.39
NCE-GWPRM-ECMPRM-3YR	Peplink	[PSC-390] 3-Year FrontierCARE for Balance 2620	\$ 456.00	\$ 413.48	\$ 410.38
NCE-GWPRM-ECMPRM-5YR	Peplink	[PSC-390] 3-Year FrontierCARE for Balance 2621	\$ 756.00	\$ 685.50	\$ 680.36
NCE-GWPRM-ECMPRM-R1	Peplink	[PSC-390] 3-Year FrontierCARE for Balance 2622	\$ 186.00	\$ 168.66	\$ 167.39
NCE-GWPRM-ECMPRM-R3	Peplink	[PSC-390] 3-Year FrontierCARE for Balance 2623	\$ 456.00	\$ 413.48	\$ 410.38

BSO PRICING

NCE-GWPRM-ECMPRM-R5	Peplink	[PSC-390] 3-Year FrontierCARE for Balance 2624	\$ 756.00	\$ 685.50	\$ 680.36
NCE-GWPRM-ECMPRM-RCT	Peplink	[PSC-390] 3-Year FrontierCARE for Balance 2625	\$ 186.00	\$ 168.66	\$ 167.39
NCE-GW-ECM-CC1YR	Peplink	[PSC-390] 3-Year FrontierCARE for Balance 2626	\$ 120.00	\$ 108.81	\$ 107.99
NCE-GW-ECM-CC3YR	Peplink	[PSC-390] 3-Year FrontierCARE for Balance 2627	\$ 318.00	\$ 288.35	\$ 286.18
NCE-GW-ECM-CC5YR	Peplink	[PSC-390] 3-Year FrontierCARE for Balance 2628	\$ 528.00	\$ 478.76	\$ 475.17
NCE-GW-ECM-CCR1	Peplink	[PSC-390] 3-Year FrontierCARE for Balance 2629	\$ 120.00	\$ 108.81	\$ 107.99
NCE-GW-ECM-CCR3	Peplink	[PSC-390] 3-Year FrontierCARE for Balance 2630	\$ 318.00	\$ 288.35	\$ 286.18
NCE-GW-ECM-CCR5	Peplink	[PSC-390] 3-Year FrontierCARE for Balance 2631	\$ 528.00	\$ 478.76	\$ 475.17
NCE-GW-ECM-CCRCT	Peplink	[PSC-390] 3-Year FrontierCARE for Balance 2632	\$ 120.00	\$ 108.81	\$ 107.99

BSO PRICING

NCE-GWECM-PRM-CC1YR	Peplink	[PSC-390] 3-Year FrontierCARE for Balance 2633	\$ 228.00	\$ 206.74	\$ 205.19
NCE-GWECM-PRM-CC3YR	Peplink	[PSC-390] 3-Year FrontierCARE for Balance 2634	\$ 570.00	\$ 516.85	\$ 512.97
NCE-GWECM-PRM-CC5YR	Peplink	[PSC-390] 3-Year FrontierCARE for Balance 2635	\$ 948.00	\$ 859.60	\$ 853.15
NCE-GWECM-PRM-CCR1	Peplink	[PSC-390] 3-Year FrontierCARE for Balance 2636	\$ 228.00	\$ 206.74	\$ 205.19
NCE-GWECM-PRM-CCR3	Peplink	[PSC-390] 3-Year FrontierCARE for Balance 2637	\$ 570.00	\$ 516.85	\$ 512.97
NCE-GWECM-PRM-CCR5	Peplink	[PSC-390] 3-Year FrontierCARE for Balance 2638	\$ 948.00	\$ 859.60	\$ 853.15
NCE-GWECM-PRM-CCRCT	Peplink	[PSC-390] 3-Year FrontierCARE for Balance 2639	\$ 228.00	\$ 206.74	\$ 205.19
ISEC-BNDL-1YR	Peplink	[PSC-390] 3-Year FrontierCARE for Balance 2640	\$ 199.00	\$ 180.44	\$ 179.09
ISEC-BNDL-3YR	Peplink	[PSC-390] 3-Year FrontierCARE for Balance 2641	\$ 549.00	\$ 497.81	\$ 494.07

BSO PRICING

ISEC-BNDL-R1	Peplink	[PSC-390] 3-Year FrontierCARE for Balance 2642	\$ 199.00	\$ 180.44	\$ 179.09
ISEC-BNDL-R3	Peplink	[PSC-390] 3-Year FrontierCARE for Balance 2643	\$ 549.00	\$ 497.81	\$ 494.07
ISEC-BNDL-RCT	Peplink	[PSC-390] 3-Year FrontierCARE for Balance 2644	\$ 199.00	\$ 180.44	\$ 179.09
ISEC-P-BNDL-1YR	Peplink	[PSC-390] 3-Year FrontierCARE for Balance 2645	\$ 219.00	\$ 198.58	\$ 197.09
ISEC-P-BNDL-3YR	Peplink	[PSC-390] 3-Year FrontierCARE for Balance 2646	\$ 599.00	\$ 543.14	\$ 539.07
ISEC-P-BNDL-R1	Peplink	[PSC-390] 3-Year FrontierCARE for Balance 2647	\$ 219.00	\$ 198.58	\$ 197.09
ISEC-P-BNDL-R3	Peplink	[PSC-390] 3-Year FrontierCARE for Balance 2648	\$ 599.00	\$ 543.14	\$ 539.07
ISEC-P-BNDL-RCT	Peplink	[PSC-390] 3-Year FrontierCARE for Balance 2649	\$ 219.00	\$ 198.58	\$ 197.09
CCPRM1YR-CAT1	Peplink	[PSC-390] 3-Year FrontierCARE for Balance 2650	\$ 28.00	\$ 25.39	\$ 25.20

BSO PRICING

CCPRM3YR-CAT1	Peplink	[PSC-390] 3-Year FrontierCARE for Balance 2651	\$ 76.00	\$ 68.91	\$ 68.40
CCPRM5YR-CAT1	Peplink	[PSC-390] 3-Year FrontierCARE for Balance 2652	\$ 126.00	\$ 114.25	\$ 113.39
CCPRM-R1-CAT1	Peplink	[PSC-390] 3-Year FrontierCARE for Balance 2653	\$ 28.00	\$ 25.39	\$ 25.20
CCPRM-R3-CAT1	Peplink	[PSC-390] 3-Year FrontierCARE for Balance 2654	\$ 76.00	\$ 68.91	\$ 68.40
CCPRM-R5-CAT1	Peplink	[PSC-390] 3-Year FrontierCARE for Balance 2655	\$ 126.00	\$ 114.25	\$ 113.39
CCPRM-RCT-CAT1	Peplink	[PSC-390] 3-Year FrontierCARE for Balance 2656	\$ 28.00	\$ 25.39	\$ 25.20
WAREXT2YR-CAT1	Peplink	[PSC-390] 3-Year FrontierCARE for Balance 2657	\$ 20.00	\$ 18.14	\$ 18.00
WAREXT3YR-CAT1	Peplink	[PSC-390] 3-Year FrontierCARE for Balance 2658	\$ 36.00	\$ 32.64	\$ 32.40
WAREXT5YR-CAT1	Peplink	[PSC-390] 3-Year FrontierCARE for Balance 2659	\$ 68.00	\$ 61.66	\$ 61.20

BSO PRICING

CCPRM1YR-CAT2	Peplink	[PSC-390] 3-Year FrontierCARE for Balance 2660	\$ 58.00	\$ 52.59	\$ 52.20
CCPRM3YR-CAT2	Peplink	[PSC-390] 3-Year FrontierCARE for Balance 2661	\$ 157.00	\$ 142.36	\$ 141.29
CCPRM5YR-CAT2	Peplink	[PSC-390] 3-Year FrontierCARE for Balance 2662	\$ 261.00	\$ 236.66	\$ 234.89
CCPRM-R1-CAT2	Peplink	[PSC-390] 3-Year FrontierCARE for Balance 2663	\$ 58.00	\$ 52.59	\$ 52.20
CCPRM-R3-CAT2	Peplink	[PSC-390] 3-Year FrontierCARE for Balance 2664	\$ 157.00	\$ 142.36	\$ 141.29
CCPRM-R5-CAT2	Peplink	[PSC-390] 3-Year FrontierCARE for Balance 2665	\$ 261.00	\$ 236.66	\$ 234.89
CCPRM-RCT-CAT2	Peplink	[PSC-390] 3-Year FrontierCARE for Balance 2666	\$ 58.00	\$ 52.59	\$ 52.20
CCB-1YR-CAT2	Peplink	[PSC-390] 3-Year FrontierCARE for Balance 2667	\$ 40.00	\$ 36.27	\$ 36.00
CCB-3YR-CAT2	Peplink	[PSC-390] 3-Year FrontierCARE for Balance 2668	\$ 108.00	\$ 97.93	\$ 97.19

BSO PRICING

CCB-5YR-CAT2	Peplink	[PSC-390] 3-Year FrontierCARE for Balance 2669	\$ 180.00	\$ 163.22	\$ 161.99
CCB-R1-CAT2	Peplink	[PSC-390] 3-Year FrontierCARE for Balance 2670	\$ 40.00	\$ 36.27	\$ 36.00
CCB-R3-CAT2	Peplink	[PSC-390] 3-Year FrontierCARE for Balance 2671	\$ 108.00	\$ 97.93	\$ 97.19
CCB-R5-CAT2	Peplink	[PSC-390] 3-Year FrontierCARE for Balance 2672	\$ 180.00	\$ 163.22	\$ 161.99
CCB-RCT-CAT2	Peplink	[PSC-390] 3-Year FrontierCARE for Balance 2673	\$ 40.00	\$ 36.27	\$ 36.00
CCB24-RCT	Peplink	[PSC-390] 3-Year FrontierCARE for Balance 2674	\$ 45.00	\$ 40.80	\$ 40.50
WAREXT2YR-CAT2	Peplink	[PSC-390] 3-Year FrontierCARE for Balance 2675	\$ 40.00	\$ 36.27	\$ 36.00
WAREXT3YR-CAT2	Peplink	[PSC-390] 3-Year FrontierCARE for Balance 2676	\$ 75.00	\$ 68.01	\$ 67.50
WAREXT5YR-CAT2	Peplink	[PSC-390] 3-Year FrontierCARE for Balance 2677	\$ 108.00	\$ 97.93	\$ 97.19

BSO PRICING

WAREXT5YR-COR	Peplink	[PSC-390] 3-Year FrontierCARE for Balance 2678	\$ 75.00	\$ 68.01	\$ 67.50
CCNCE-CLN-1YR	Peplink	[PSC-390] 3-Year FrontierCARE for Balance 2679	\$ 12.00	\$ 10.88	\$ 10.80
CCNCE-CLN-3YR	Peplink	[PSC-390] 3-Year FrontierCARE for Balance 2680	\$ 36.00	\$ 32.64	\$ 32.40
CCNCE-CLN-5YR	Peplink	[PSC-390] 3-Year FrontierCARE for Balance 2681	\$ 60.00	\$ 54.41	\$ 54.00
CCNCE-CLN-R1	Peplink	[PSC-390] 3-Year FrontierCARE for Balance 2682	\$ 12.00	\$ 10.88	\$ 10.80
CCNCE-CLN-R3	Peplink	[PSC-390] 3-Year FrontierCARE for Balance 2683	\$ 36.00	\$ 32.64	\$ 32.40
CCNCE-CLN-R5	Peplink	[PSC-390] 3-Year FrontierCARE for Balance 2684	\$ 60.00	\$ 54.41	\$ 54.00
CCNCE-CLN-RCT	Peplink	[PSC-390] 3-Year FrontierCARE for Balance 2685	\$ 12.00	\$ 10.88	\$ 10.80
CCS-MNTC	Peplink	[PSC-390] 3-Year FrontierCARE for Balance 2686	\$ 1.00	\$ 0.91	\$ 0.90

BSO PRICING

CCS-LBR	Peplink	[PSC-390] 3-Year FrontierCARE for Balance 2687	\$ 90.00	\$ 81.61	\$ 81.00
CCS-SAT5	Peplink	[PSC-390] 3-Year FrontierCARE for Balance 2688	\$ 400.00	\$ 362.70	\$ 359.98
CCS-SAT10	Peplink	[PSC-390] 3-Year FrontierCARE for Balance 2689	\$ 477.78	\$ 433.23	\$ 429.98
CCS-SAT	Peplink	[PSC-390] 3-Year FrontierCARE for Balance 2690	\$ 1,350.00	\$ 1,224.11	\$ 1,214.93
CCS-SATV	Peplink	[PSC-390] 3-Year FrontierCARE for Balance 2691	\$ 50.00	\$ 45.34	\$ 45.00
CCS-SATTK	Peplink	[PSC-390] 3-Year FrontierCARE for Balance 2692	\$ 65.00	\$ 58.94	\$ 58.50
CCS-STDBY	Peplink	[PSC-390] 3-Year FrontierCARE for Balance 2693	\$ 125.00	\$ 100.75	\$ 99.99
EIT-LBR	Services	EIT Engineering Services	\$ 125.00	\$ 94.45	\$ 93.74
ES-LBR	Services	Engineering Services	\$ 225.00	\$ 170.02	\$ 168.74

BSO PRICING

SE-LBR	Services	Senior Engineer	\$ 225.00	\$ 170.02	\$ 168.74
TS-LBR	Services	Tower Services	\$ 225.00	\$ 170.02	\$ 168.74
T-LBR	Services	Training	\$ 225.00	\$ 170.02	\$ 168.74
PM-LBR	Services	Project Manager	\$ 150.00	\$ 113.34	\$ 112.49
PS-LBR	Services	Project Supervisor	\$ 110.00	\$ 83.12	\$ 82.50
ST-LBR	Services	System Technologist	\$ 200.00	\$ 151.13	\$ 149.99
NM-LBR	Services	Network Manager	\$ 150.00	\$ 113.34	\$ 112.49
MSP-LBR	Services	Mapping/Geospatial Services	\$ 675.00	\$ 510.05	\$ 506.22
CS-LBR	Services	Credentialing Services	\$ 225.00	\$ 170.02	\$ 168.74

BSO PRICING

SA-LBR	Services	Structural Analysis	\$ 225.00	\$ 170.02	\$ 168.74
TSAP-LBR	Services	Technician Services & Advanced Programming	\$ 150.00	\$ 113.34	\$ 112.49
IBP-LBR	Services	Installation & Basic Programming	\$ 100.00	\$ 75.56	\$ 75.00

BSO PRICING



VIGILANT SOLUTIONS

PART ID	PRODUCT CATEGORY	Description	MSRP	ISA PRICING THROUGH MILLENNIUM	Miami Beach Pricing
VS-100-RXD	CAMERAS	ReaperXD Fixed LPR Camera System - 2MP, 22X Optical Zoom	\$ 8,995.00	\$ 8,545.25	\$ 8,455.30
VS-101-RXD	CAMERAS	ReaperXD Short Range LPR System - 2MP, 10X Optical Zoom	\$ 4,250.00	\$ 4,037.50	\$ 3,995.00
VS-102-RXD	CAMERAS	ReaperXD Facial Recognition Camera	\$ 1,995.00	\$ 1,895.25	\$ 1,875.30
VS-103-RXD-UP	CAMERAS	Raptor fixed camera upgrade to XD (does not include enclosure box)	\$ 8,995.00	\$ 8,007.01	\$ 7,606.66
VS-104-RXD-UP	CAMERAS	Raptor upgrade 1 cam to HD	\$ 5,565.00	\$ 4,947.36	\$ 4,700.00
VS-105-RXD-UP	CAMERAS	Raptor two cam to 2 cam HD upgrade	\$ 11,125.00	\$ 8,034.72	\$ 7,231.25
VS-106-RXD-UP	CAMERAS	Raptor three cam to 3 cam HD upgrade	\$ 13,275.00	\$ 9,671.05	\$ 9,187.50
VS-107-RXD-UP	CAMERAS	Working Reaper SD to XD Upgrade	\$ 8,995.00	\$ 6,838.30	\$ 6,496.38
VS-108-RXD-UP	CAMERAS	Brand New Reaper SD to XD Upgrade	\$ 8,995.00	\$ 6,838.30	\$ 1,500.00
VS-ILP-1M3RE	ILP	Intelligence-Led Policing (ILP) Package w/ Qty=1 3-Camera Mobile LPR Hardware System	\$ 14,995.00	\$ 14,245.25	\$ 14,095.30
VS-ILP-2M3RE	ILP	Intelligence-Led Policing (ILP) Package w/ Qty=2 3-Camera Mobile LPR Hardware System	\$ 34,495.00	\$ 32,770.25	\$ 32,425.30
VS-ILP-3M3RE	ILP	Intelligence-Led Policing (ILP) Package w/ Qty=3 3-Camera Mobile LPR Hardware System	\$ 59,995.00	\$ 56,995.25	\$ 55,195.40
VS-ILP-4M3RE	ILP	Intelligence-Led Policing (ILP) Package w/ Qty=4 3-Camera Mobile LPR Hardware System	\$ 89,995.00	\$ 85,495.25	\$ 80,995.50
VS-ILP-5M3RE	ILP	Intelligence-Led Policing (ILP) Package w/ Qty=4 3-Camera Mobile LPR Hardware System	\$ 119,995.00	\$ 113,995.25	\$ 107,995.50
VS-ILP-6M3RE	ILP	Intelligence-Led Policing (ILP) Package w/ Qty=5 3-Camera Mobile LPR Hardware System	\$ 154,995.00	\$ 147,245.25	\$ 139,495.50
VS-ILP-TIER-1AF3RE	ILP	Intelligence-Led Policing (ILP) Package w/ Qty=3 Fixed LPR Camera Systems - Up to 50 Sworn	\$ 25,750.00	\$ 24,462.50	\$ 24,205.00

BSO PRICING

VS-ILP-TIER-1AM1RE	ILP	Intelligence-Led Policing (ILP) Package w/ Qty=1 3-Camera Mobile LPR Hardware System - Up to 50 Sworn	\$ 15,250.00	\$ 14,487.50	\$ 14,335.00
VS-ILP-TIER-1BF3RE	ILP	Intelligence-Led Policing (ILP) Package w/ Qty=3 Fixed LPR Camera Systems - Up to 25 Sworn	\$ 22,250.00	\$ 21,137.50	\$ 20,915.00
VS-ILP-TIER-1BM1RE	ILP	Intelligence-Led Policing (ILP) Package w/ Qty=1 3-Camera Mobile LPR Hardware System - Up to 25 Sworn	\$ 11,750.00	\$ 11,162.50	\$ 11,045.00
VS-ILP-TIER-1F3RE	ILP	Intelligence-Led Policing (ILP) Package w/ Qty=3 Fixed LPR Camera Systems - Up to 100 Sworn	\$ 29,250.00	\$ 27,787.50	\$ 27,495.00
VS-ILP-TIER-1M1RE	ILP	Intelligence-Led Policing (ILP) Package w/ Qty=1 3-Camera Mobile LPR Hardware System - Up to 100 Sworn	\$ 18,750.00	\$ 17,812.50	\$ 17,625.00
VS-ILP-TIER-2F6RE	ILP	Intelligence-Led Policing (ILP) Package w/ Qty=6 Fixed LPR Camera Systems - Up to 200 Sworn	\$ 55,250.00	\$ 52,487.50	\$ 50,830.00
VS-ILP-TIER-2M2RE	ILP	Intelligence-Led Policing (ILP) Package w/ Qty=2 3-Camera Mobile LPR Hardware System - Up to 200 Sworn	\$ 34,250.00	\$ 32,537.50	\$ 32,195.00
VS-ILP-TIER-3F9RE	ILP	Intelligence-Led Policing (ILP) Package w/ Qty=9 Fixed LPR Camera Systems - Up to 500 Sworn	\$ 86,750.00	\$ 82,412.50	\$ 78,075.00
VS-ILP-TIER-3M3RE	ILP	Intelligence-Led Policing (ILP) Package w/ Qty=3 3-Camera Mobile LPR Hardware System - Up to 500 Sworn	\$ 55,250.00	\$ 52,487.50	\$ 50,830.00
VS-ILP-TIER-4F12RE	ILP	Intelligence-Led Policing (ILP) Package w/ Qty=12 Fixed LPR Camera Systems - Up to 1000 Sworn	\$ 126,750.00	\$ 120,412.50	\$ 114,075.00
VS-ILP-TIER-4M4RE	ILP	Intelligence-Led Policing (ILP) Package w/ Qty=4 3-Camera Mobile LPR Hardware System - Up to 1000 Sworn	\$ 84,750.00	\$ 80,512.50	\$ 76,275.00
VS-ILP-TIER-5F15RE	ILP	Intelligence-Led Policing (ILP) Package w/ Qty=15 Fixed LPR Camera Systems - Up to 1500 Sworn	\$ 169,995.00	\$ 161,495.25	\$ 152,995.50
VS-ILP-TIER-5M5RE	ILP	Intelligence-Led Policing (ILP) Package w/ Qty=5 3-Camera Mobile LPR Hardware System - Up to 1500 Sworn	\$ 117,495.00	\$ 111,620.25	\$ 105,745.50
VS-ILP-TIER-6F18RE	ILP	Intelligence-Led Policing (ILP) Package w/ Qty=18 Fixed LPR Camera Systems - Up to 2000 Sworn	\$ 207,995.00	\$ 197,595.25	\$ 187,195.50
VS-ILP-TIER-6M6RE	ILP	Intelligence-Led Policing (ILP) Package w/ Qty=6 3-Camera Mobile LPR Hardware System - Up to 2000 Sworn	\$ 144,995.00	\$ 137,745.25	\$ 130,495.50
VS-ILP-TIER-7F21RE	ILP	Intelligence-Led Policing (ILP) Package w/ Qty=21 Fixed LPR Camera Systems - Up to 2500 Sworn	\$ 251,000.00	\$ 238,450.00	\$ 225,900.00
VS-ILP-TIER-7M7RE	ILP	Intelligence-Led Policing (ILP) Package w/ Qty=7 3-Camera Mobile LPR Hardware System - Up to 2500 Sworn	\$ 185,000.00	\$ 175,750.00	\$ 166,500.00
VS-ILP-TIER-8F24RE	ILP	Intelligence-Led Policing (ILP) Package w/ Qty=24 Fixed LPR Camera Systems - Up to 5000 Sworn	\$ 369,000.00	\$ 350,550.00	\$ 332,100.00

BSO PRICING

VS-ILP-TIER-6M8RE	ILP	Intelligence-Led Policing (ILP) Package w/ Qty=8 3-Camera Mobile LPR Hardware System - Up to 5000 Sworn	\$ 292,500.00	\$ 277,875.00	\$ 263,250.00
VS-FX-DUAL-BRKT-ASSY	BRACKETS & MISC ITEMS	Dual Fixed Camera Wall Mount Bracket	\$ 400.00	\$ 380.00	\$ 376.00
VS-FX-UNI-POLE-WALL-BRKT_REV_B	BRACKETS & MISC ITEMS	UPR ARM ASSY POLE & WALL MOUNT BLK REV B	\$ 350.00	\$ 332.50	\$ 329.00
CAM-HITCH-SET	BRACKETS & MISC ITEMS	CAM BALL HITCH SET	\$ 50.00	\$ 47.50	\$ 47.00
CAM-LOCKING-PLATE	BRACKETS & MISC ITEMS	Camera Locking Plate	\$ 25.00	\$ 23.75	\$ 23.50
CAM-MAGNET-HITCH-SET	BRACKETS & MISC ITEMS	Standard LPR Camera Magnet	\$ 140.00	\$ 133.00	\$ 131.60
CAT6A_M12_X-CODED_FIELD_PLUG	BRACKETS & MISC ITEMS	CAT6A M12 Connector	\$ 75.00	\$ 71.25	\$ 70.50
CDF1LSWW	WARRANTY	Fixed Camera LPR System Extended Software Warranty - Valid for 1 year from standard warranty expiration	\$ 525.00	\$ 498.75	\$ 493.50
CDF2LSWW	WARRANTY	Fixed Camera LPR System Extended Software Warranty - Valid for 2 years from standard warranty expiration	\$ 725.00	\$ 688.75	\$ 681.50
CDF3LSWW	WARRANTY	Fixed Camera LPR System Extended Software Warranty - Valid for 3 years from standard warranty expiration	\$ 925.00	\$ 878.75	\$ 869.50
CDF4LSWW	WARRANTY	Fixed Camera LPR System Extended Software Warranty - Valid for 4 years from standard warranty expiration	\$ 1,455.00	\$ 1,382.25	\$ 1,367.70
CDFS-1HWW	WARRANTY	Fixed Camera LPR System Extended Hardware Warranty - Valid for 1 year from standard warranty expiration	\$ 725.00	\$ 688.75	\$ 681.50
CDFS-2HWW	WARRANTY	Fixed Camera LPR System Extended Hardware Warranty - Valid for 2 years from standard warranty expiration	\$ 1,250.00	\$ 1,187.50	\$ 1,175.00
CDFS-3HWW	WARRANTY	Fixed Camera LPR System Extended Hardware Warranty - Valid for 3 years from standard warranty expiration	\$ 1,750.00	\$ 1,662.50	\$ 1,645.00
CDFS-4HWW	WARRANTY	Fixed Camera LPR System Extended Hardware Warranty - Valid for 4 years from standard warranty expiration	\$ 2,500.00	\$ 2,375.00	\$ 2,350.00
VSS11HWW	WARRANTY	Mobile LPR 1-Camera kit Extended Hardware Warranty - Valid for 1 year from standard warranty expiration	\$ 525.00	\$ 498.75	\$ 493.50
VSS11SWW	WARRANTY	Mobile LPR 1-Camera kit Extended Software Warranty - Valid for 1 year from standard warranty expiration	\$ 525.00	\$ 498.75	\$ 493.50
VSS12HWW	WARRANTY	Mobile LPR 1-Camera kit Extended Hardware Warranty - Valid for 2 years from standard warranty expiration	\$ 1,050.00	\$ 997.50	\$ 987.00

BSO PRICING

VSS12SWW	WARRANTY	Mobile LPR 1-Camera kit Extended Software Warranty - Valid for 2 years from standard warranty expiration	\$ 925.00	\$ 878.75	\$ 869.50
VSS13HWW	WARRANTY	Mobile LPR 1-Camera kit Extended Hardware Warranty - Valid for 3 years from standard warranty expiration	\$ 1,575.00	\$ 1,496.25	\$ 1,480.50
VSS13SWW	WARRANTY	Mobile LPR 1-Camera kit Extended Software Warranty - Valid for 3 years from standard warranty expiration	\$ 1,350.00	\$ 1,282.50	\$ 1,269.00
VSS14HWW	WARRANTY	Mobile LPR 1-Camera kit Extended Hardware Warranty - Valid for 4 years from standard warranty expiration	\$ 2,100.00	\$ 1,995.00	\$ 1,974.00
VSS14SWW	WARRANTY	Mobile LPR 1-Camera kit Extended Software Warranty - Valid for 4 years from standard warranty expiration	\$ 1,775.00	\$ 1,686.25	\$ 1,668.50
VSS21HWW	WARRANTY	Mobile LPR 2-Camera kit Extended Hardware Warranty - Valid for 1 year from standard warranty expiration	\$ 1,050.00	\$ 997.50	\$ 987.00
VSS21SWW	WARRANTY	Mobile LPR 2-Camera kit Extended Software Warranty - Valid for 1 year from standard warranty expiration	\$ 1,050.00	\$ 997.50	\$ 987.00
VSS22HWW	WARRANTY	Mobile LPR 2-Camera kit Extended Hardware Warranty - Valid for 2 years from standard warranty expiration	\$ 2,100.00	\$ 1,995.00	\$ 1,974.00
VSS22SWW	WARRANTY	Mobile LPR 2-Camera kit Extended Software Warranty - Valid for 2 years from standard warranty expiration	\$ 1,875.00	\$ 1,781.25	\$ 1,762.50
VSS23HWW	WARRANTY	Mobile LPR 2-Camera kit Extended Hardware Warranty - Valid for 3 years from standard warranty expiration	\$ 3,150.00	\$ 2,992.50	\$ 2,961.00
VSS23SWW	WARRANTY	Mobile LPR 2-Camera kit Extended Software Warranty - Valid for 3 years from standard warranty expiration	\$ 2,700.00	\$ 2,565.00	\$ 2,538.00
VSS24HWW	WARRANTY	Mobile LPR 2-Camera kit Extended Hardware Warranty - Valid for 4 years from standard warranty expiration	\$ 4,200.00	\$ 3,990.00	\$ 3,948.00
VSS24SWW	WARRANTY	Mobile LPR 2-Camera kit Extended Software Warranty - Valid for 4 years from standard warranty expiration	\$ 3,500.00	\$ 3,325.00	\$ 3,290.00
VSS31HWW	WARRANTY	Mobile LPR 3-Camera kit Extended Hardware Warranty - Valid for 1 year from standard warranty expiration	\$ 1,545.00	\$ 1,467.75	\$ 1,452.30
VSS31SWW	WARRANTY	Mobile LPR 3-Camera kit Extended Software Warranty - Valid for 1 year from standard warranty expiration	\$ 1,545.00	\$ 1,467.75	\$ 1,452.30
VSS32HWW	WARRANTY	Mobile LPR 3-Camera kit Extended Hardware Warranty - Valid for 2 years from standard warranty expiration	\$ 3,150.00	\$ 2,992.50	\$ 2,961.00
VSS32SWW	WARRANTY	Mobile LPR 3-Camera kit Extended Software Warranty - Valid for 2 years from standard warranty expiration	\$ 2,800.00	\$ 2,660.00	\$ 2,632.00
VSS33HWW	WARRANTY	Mobile LPR 3-Camera kit Extended Hardware Warranty - Valid for 3 years from standard warranty expiration	\$ 4,725.00	\$ 4,488.75	\$ 4,441.50

BSO PRICING

VSS33SWW	WARRANTY	Mobile LPR 3-Camera kit Extended Software Warranty - Valid for 3 years from standard warranty expiration	\$ 4,000.00	\$ 3,800.00	\$ 3,760.00
VSS34HWW	WARRANTY	Mobile LPR 3-Camera kit Extended Hardware Warranty - Valid for 4 years from standard warranty expiration	\$ 6,300.00	\$ 5,985.00	\$ 5,922.00
VSS34SWW	WARRANTY	Mobile LPR 3-Camera kit Extended Software Warranty - Valid for 4 years from standard warranty expiration	\$ 5,250.00	\$ 4,987.50	\$ 4,935.00
VSS41HWW	WARRANTY	Mobile LPR 4-Camera kit Extended Hardware Warranty - Valid for 1 year from standard warranty expiration	\$ 2,100.00	\$ 1,995.00	\$ 1,974.00
VSS41SWW	WARRANTY	Mobile LPR 4-Camera kit Extended Software Warranty - Valid for 1 year from standard warranty expiration	\$ 2,050.00	\$ 1,947.50	\$ 1,927.00
VSS42HWW	WARRANTY	Mobile LPR 4-Camera kit Extended Hardware Warranty - Valid for 2 years from standard warranty expiration	\$ 4,200.00	\$ 3,990.00	\$ 3,948.00
VSS42SWW	WARRANTY	Mobile LPR 4-Camera kit Extended Software Warranty - Valid for 2 years from standard warranty expiration	\$ 3,700.00	\$ 3,515.00	\$ 3,478.00
VSS43HWW	WARRANTY	Mobile LPR 4-Camera kit Extended Hardware Warranty - Valid for 3 years from standard warranty expiration	\$ 6,300.00	\$ 5,985.00	\$ 5,922.00
VSS43SWW	WARRANTY	Mobile LPR 4-Camera kit Extended Software Warranty - Valid for 3 years from standard warranty expiration	\$ 5,350.00	\$ 5,082.50	\$ 5,029.00
VSS44HWW	WARRANTY	Mobile LPR 4-Camera kit Extended Hardware Warranty - Valid for 4 years from standard warranty expiration	\$ 8,400.00	\$ 7,980.00	\$ 7,896.00
VSS44SWW	WARRANTY	Mobile LPR 4-Camera kit Extended Software Warranty - Valid for 4 years from standard warranty expiration	\$ 7,000.00	\$ 6,650.00	\$ 6,580.00
COVERTCUBE-GR-16	BRACKETS & MISC ITEMS	Covert Cube Fixed Unit	\$ 3,200.00	\$ 3,040.00	\$ 3,008.00
LOCKING-SCREW	BRACKETS & MISC ITEMS	Camera Locking Screw	\$ 3.00	\$ 2.85	\$ 2.82
REAPER-CAM-CBL	BRACKETS & MISC ITEMS	REAPER SD CAMERA CBL 15FT	\$ 150.00	\$ 142.50	\$ 141.00
REAPER-CAM-CBL-REVB-30FT	BRACKETS & MISC ITEMS	REAPER SD CAMERA CBL 30FT REVB	\$ 210.00	\$ 199.50	\$ 197.40
REAPER-CAM-CBL-REVB-60FT	BRACKETS & MISC ITEMS	REAPER SD CAMERA CBL 60FT REVB	\$ 300.00	\$ 285.00	\$ 282.00
RJ45_FIELD_PLUG_CAT6A	BRACKETS & MISC ITEMS	RJ45 FIELD PLUG CAT6A	\$ 25.00	\$ 23.75	\$ 23.50
SSU-LN-COM	STARTUP & COMMISSIONING	Vigilant System Start Up & Commissioning of Hosted/Managed LEARN or Client Portal Server Account - Required for all hosted/managed LEARN or Client Portal accounts	\$ 1,275.00	\$ 1,211.25	\$ 1,198.50

BSO PRICING

SSU-LNNCOM	STARTUP & COMMISSIONING	Vigilant System Start Up & Commissioning of Customer Hosted LEARN Server - Required for all customer hosted LEARN server deployments	\$ 6,200.00	\$ 5,890.00	\$ 5,828.00
SSU-SYS-COM	STARTUP & COMMISSIONING	Vigilant System Start Up & Commissioning of 'In Field' LPR system - Applies to each mobile and fixed LPR system	\$ 875.00	\$ 831.25	\$ 822.50
THUMB-SCREW	BRACKETS & MISC ITEMS	Camera Thumb Screw	\$ 3.00	\$ 2.85	\$ 2.82
U-BASE-SET	BRACKETS & MISC ITEMS	High Impact Camera Magnet	\$ 298.00	\$ 283.10	\$ 280.12
USB-CABLE-EXTENDER-6FT	BRACKETS & MISC ITEMS	USB CABLE EXTENDER 6FT	\$ 3.00	\$ 2.85	\$ 2.82
VS-BALLISTICS-CASE-01	INVESTIGATIVE TOOLS	Ballistics Storage and Transport Case	\$ 180.00	\$ 171.00	\$ 169.20
VS-BALLISTICS-SCOPE-01	INVESTIGATIVE TOOLS	Ballistics Microscope	\$ 2,500.00	\$ 2,375.00	\$ 2,350.00
VS-BALLISTICS-STAND-01	INVESTIGATIVE TOOLS	Ballistics Microscope Stand and Cartridge Case Fixture	\$ 2,250.00	\$ 2,137.50	\$ 2,115.00
VS-BCS-AL-01	INVESTIGATIVE TOOLS	BallisticSearch Capture Software Annual Seat License	\$ 500.00	\$ 475.00	\$ 470.00
VS-CASING-MOB-CASE-KIT	INVESTIGATIVE TOOLS	Cartridge Case Scanning Device in Carrying Case	\$ 4,500.00	\$ 4,275.00	\$ 4,230.00
VS-CDFS1SR	DATA STORAGE	Fixed Camera LPR System Rack Server Hardware for up to 8 LPR Cameras - Server unit with pre-installed factory tested LPR control center software	\$ 3,800.00	\$ 3,610.00	\$ 3,572.00
VS-CDFS1ST	DATA STORAGE	Fixed Camera LPR System Tower Server Hardware for up to 8 LPR Cameras - Server unit with pre-installed factory tested LPR control center software	\$ 3,700.00	\$ 3,515.00	\$ 3,478.00
VS-CDFS2SR	DATA STORAGE	Fixed Camera LPR System Rack Server Hardware for up to 21 LPR Cameras - Server unit with pre-installed factory tested LPR control center software	\$ 5,000.00	\$ 4,750.00	\$ 4,700.00
VS-CDFS2ST	DATA STORAGE	Fixed Camera LPR System Tower Server Hardware for up to 21 LPR Cameras - Server unit with pre-installed factory tested LPR control center software	\$ 6,400.00	\$ 6,080.00	\$ 6,016.00
VS-CDFS3SR	DATA STORAGE	Fixed Camera LPR System Rack Server Hardware for up to 35 LPR Cameras - Server unit with pre-installed factory tested LPR control center software	\$ 8,085.00	\$ 7,680.75	\$ 7,599.90
VS-CIP-I	MISC SERVICES	Vigilant Competitive LPR Server Integration Service - Remote engineering services and software module for installation on competitive LPR server	\$ 4,500.00	\$ 4,275.00	\$ 4,230.00
VS-CIP-M	MISC SERVICES	Engineering service to migrate historical data to LEARN account**NO disruption of existing server operations*Priced per camera*Non-recurring	\$ 500.00	\$ 475.00	\$ 470.00
VS-CIP-S-01	LEARN ACCESS	Vigilant Competitive LPR Server Account Access - Hosted/managed LEARN LPR server account priced per Non-Vigilant camera on an annual basis - 1 to 14 Cameras	\$ 1,500.00	\$ 1,425.00	\$ 1,410.00

BSO PRICING

VS-CIP-S-02	LEARN ACCESS	Vigilant Competitive LPR Server Account Access - Hosted/managed LEARN LPR server account priced per Non-Vigilant camera on an annual basis - 15 to 30 Cameras	\$ 1,250.00	\$ 1,187.50	\$ 1,175.00
VS-CIP-S-03	LEARN ACCESS	Vigilant Competitive LPR Server Account Access - Hosted/managed LEARN LPR server account priced per Non-Vigilant camera on an annual basis - 31 to 60 Cameras	\$ 1,100.00	\$ 1,045.00	\$ 1,034.00
VS-CIP-S-04	LEARN ACCESS	Vigilant Competitive LPR Server Account Access - Hosted/managed LEARN LPR server account priced per Non-Vigilant camera on an annual basis - 61 or more Cameras	\$ 1,000.00	\$ 950.00	\$ 940.00
VS-CLIENTPORTAL-H	COMMERCIAL ACCOUNTS	Client Portal Account	\$ 1,275.00	\$ 1,211.25	\$ 1,198.50
VS-LBB-01-E	BRACKETS & MISC ITEMS	LPR Camera Mounting Brackets - Light Bar Mounting Style - Single Bracket	\$ 570.00	\$ 541.50	\$ 535.80
VS-LBB-02-E	BRACKETS & MISC ITEMS	LPR Camera Mounting Brackets - Light Bar Mounting Style - Complete Set	\$ 1,095.00	\$ 1,040.25	\$ 1,029.30
VS-LBB-FS-VBAR-02-A	BRACKETS & MISC ITEMS	LPR Camera Mounting Brackets - Light Bar Mounting Style for Federal Signal Valor Light Bars - Mounts up to four (4) LPR cameras	\$ 1,050.00	\$ 997.50	\$ 987.00
VS-LEARN--S	LEARN ACCESS	Vigilant's Law Enforcement Archival Reporting Network (LEARN) software - Required for all customer hosted LEARN server deployments	\$ 14,500.00	\$ 13,775.00	\$ 13,630.00
VS-LEARN-FH	LEARN ACCESS	LEARN Server & Software - Server to include Intel Xeon 3.0 GHz Processor, 32GB Ram, 6TB HDD - Rack form factor - Includes Pre-Licensed MS-Windows Server 2008 Operating System & MS-SQL 2008 Database	\$ 23,000.00	\$ 21,850.00	\$ 21,620.00
VS-LEARN-WA	LEARN ACCESS	Extended Software Warranty for LEARN - Valid for 1 year from standard warranty expiration	\$ 3,600.00	\$ 3,420.00	\$ 3,384.00
VS-LIC-01	LEARN ACCESS	Vigilant Perpetual License for LPR Client Software for Non-Hosted systems - Per camera perpetual license key for indefinite use of Vigilant LPR client software application	\$ 1,600.00	\$ 1,520.00	\$ 1,504.00
VS-Network-Relay-115E	BRACKETS & MISC ITEMS	Network relay POE 4-12VDC input	\$ 150.00	\$ 142.50	\$ 141.00
VS-RE-MOB-CASE	BRACKETS & MISC ITEMS	Reaper System Mobility Carrying Case	\$ 900.00	\$ 855.00	\$ 846.00
VS-SHP-01	FREIGHT	Vigilant Shipping & Handling Charges - Required per mobile system	\$ 130.00	\$ 123.50	\$ 122.20
VS-SHP-02	FREIGHT	Vigilant Shipping & Handling Charges - Required per fixed system	\$ 55.00	\$ 52.25	\$ 51.70
VS-SHP-03	FREIGHT	Vigilant Shipping & Handling Charges - Required per server	\$ 70.00	\$ 66.50	\$ 65.80
VS-SHP-04	FREIGHT	Crating and Shipping for Vigilant Trailer	\$ 2,000.00	\$ 1,900.00	\$ 1,880.00
VS-SOLAR-COMMS-1	HARDWARE	Vigilant Solar Communications Box - 1 Camera	\$ 12,500.00	\$ 11,875.00	\$ 11,750.00

BSO PRICING

VS-SOLAR-COMMS-2	HARDWARE	Vigilant Solar Communications Box - 2 Camera	\$ 18,750.00	\$ 17,812.50	\$ 17,625.00
VS-PPU3POE-PPU	REPLACEMENT PARTS	Replacement 1-Camera Portable Power Unit	\$ 6,800.00	\$ 6,460.00	\$ 6,392.00
VS-DBLPPU2POE-DBL PPU	REPLACEMENT PARTS	Replacement 2-Camera Portable Power Unit	\$ 12,400.00	\$ 11,780.00	\$ 11,656.00
VS-V5PMX	REPLACEMENT PARTS	AC Power Charger for Solar	\$ 620.00	\$ 589.00	\$ 582.80
VS-V5PSP	REPLACEMENT PARTS	Custom Solar Panel (Single Panel)	\$ 1,240.00	\$ 1,178.00	\$ 1,165.60
VS-TLBX-01	BRACKETS & MISC ITEMS	Vigilant Tactical Covert LPR Toolbox	\$ 11,000.00	\$ 10,450.00	\$ 10,340.00
VS-TRNG	TRAINING	Vigilant End User Training for LPR Systems - End user training for Vigilant products	\$ 1,250.00	\$ 1,187.50	\$ 1,175.00
VS-TRVL-01	TRAINING	Vigilant Travel via Client Site Visit - Travel costs for onsite support services	\$ 1,550.00	\$ 1,472.50	\$ 1,457.00
VSPTRVL-01	TRAINING	Travel Fees for onsite Services (By Partner)	\$ 1,550.00	\$ 1,472.50	\$ 1,457.00
VSPTRNG	TRAINING	Vigilant Partner End User Training for LPR Systems - End user training for Vigilant products	\$ 1,250.00	\$ 1,187.50	\$ 1,175.00
VSBSVC-01	SERVICE PACKAGES	Vigilant LPR Basic Service Package for Hosted/Managed LPR Deployments - Priced per camera per year for up to 14 total camera units	\$ 525.00	\$ 498.75	\$ 493.50
VSBSVC-02	SERVICE PACKAGES	Vigilant LPR Basic Service Package for Hosted/Managed LPR Deployments - Priced per camera per year for 15-30 total camera units	\$ 450.00	\$ 427.50	\$ 423.00
VSBSVC-03	SERVICE PACKAGES	Vigilant LPR Basic Service Package for Hosted/Managed LPR Deployments - Priced per camera per year for 31-60 total camera units	\$ 400.00	\$ 380.00	\$ 376.00
VSBSVC-04	SERVICE PACKAGES	Vigilant LPR Basic Service Package for Hosted/Managed LPR Deployments - Priced per camera per year for over 60 total camera units	\$ 275.00	\$ 261.25	\$ 258.50
VSPK1SVC-01	SERVICE PACKAGES	Vigilant LPR Standard Service Package for Hosted/Managed LPR Deployments - Priced per camera per year for up to 14 total camera units	\$ 225.00	\$ 213.75	\$ 211.50
VSPK1SVC-02	SERVICE PACKAGES	Vigilant LPR Standard Service Package for Hosted/Managed LPR Deployments - Priced per camera per year for 15-30 total camera units	\$ 190.00	\$ 180.50	\$ 178.60
VSPK1SVC-03	SERVICE PACKAGES	Vigilant LPR Standard Service Package for Hosted/Managed LPR Deployments - Priced per camera per year for 31-60 total camera units	\$ 165.00	\$ 156.75	\$ 155.10
VSPK1SVC-04	SERVICE PACKAGES	Vigilant LPR Standard Service Package for Hosted/Managed LPR Deployments - Priced per camera per year for over 60 total camera units	\$ 115.00	\$ 109.25	\$ 108.10

BSO PRICING

VS-IDP-01B	DATA ACCESS	Investigative Data Platform - For up to 25 Sworn - Commercial Data and FaceSearch Access	\$ 4,250.00	\$ 4,037.50	\$ 3,995.00
VS-IDP-01A	DATA ACCESS	Investigative Data Platform - For up to 50 Sworn - Commercial Data and FaceSearch Access	\$ 7,750.00	\$ 7,362.50	\$ 7,285.00
VS-IDP-01	DATA ACCESS	Investigative Data Platform - For 51 to 100 Sworn - Commercial Data and FaceSearch Access	\$ 11,250.00	\$ 10,687.50	\$ 10,575.00
VS-IDP-02	DATA ACCESS	Investigative Data Platform - For 101 to 200 Sworn - Commercial Data and FaceSearch Access	\$ 19,250.00	\$ 18,287.50	\$ 18,095.00
VS-IDP-03	DATA ACCESS	Investigative Data Platform - For 201 to 500 Sworn - Commercial Data and FaceSearch Access	\$ 32,750.00	\$ 31,112.50	\$ 30,785.00
VS-IDP-04	DATA ACCESS	Investigative Data Platform - For 501 to 1000 Sworn - Commercial Data and FaceSearch Access	\$ 54,750.00	\$ 52,012.50	\$ 50,370.00
VS-IDP-05	DATA ACCESS	Investigative Data Platform - For 1,001 to 1,500 Sworn - Commercial Data and FaceSearch Access	\$ 79,995.00	\$ 75,995.25	\$ 71,995.50
VS-IDP-06	DATA ACCESS	Investigative Data Platform - For 1,501 to 2,000 Sworn - Commercial Data and FaceSearch Access	\$ 99,995.00	\$ 94,995.25	\$ 89,995.50
VS-IDP-07	DATA ACCESS	Investigative Data Platform - For up to 2,500 Sworn - Commercial Data and FaceSearch Access	\$ 125,000.00	\$ 118,750.00	\$ 112,500.00
VS-IDP-08	DATA ACCESS	Investigative Data Platform - For up to 5,000 Sworn - Commercial Data and FaceSearch Access	\$ 225,000.00	\$ 213,750.00	\$ 202,500.00
VS-BAL-01B	SUBSCRIPTION	BallisticSearch Software Service - Up to 25 Sworn - Must be purchased with an IDP or ILP Subscription	\$ 4,995.00	\$ 4,745.25	\$ 4,695.30
VS-BAL-01A	SUBSCRIPTION	BallisticSearch Software Service - Up to 50 Sworn - Must be purchased with an IDP or ILP Subscription	\$ 6,995.00	\$ 6,645.25	\$ 6,575.30
VS-BAL-01	SUBSCRIPTION	BallisticSearch Software Service - Up to 100 Sworn - Must be purchased with an IDP or ILP Subscription	\$ 9,995.00	\$ 9,495.25	\$ 9,395.30
VS-BAL-02	SUBSCRIPTION	BallisticSearch Software Service - Up to 200 Sworn - Must be purchased with an IDP or ILP Subscription	\$ 12,995.00	\$ 12,345.25	\$ 12,215.30
VS-BAL-03	SUBSCRIPTION	BallisticSearch Software Service - Up to 500 Sworn - Must be purchased with an IDP or ILP Subscription	\$ 17,995.00	\$ 17,095.25	\$ 16,915.30
VS-BAL-04	SUBSCRIPTION	BallisticSearch Software Service - Up to 1000 Sworn - Must be purchased with an IDP or ILP Subscription	\$ 29,995.00	\$ 28,495.25	\$ 28,195.30
VS-BAL-05	SUBSCRIPTION	BallisticSearch Software Service - Up to 1500 Sworn - Must be purchased with an IDP or ILP Subscription	\$ 39,995.00	\$ 37,995.25	\$ 37,595.30
VS-BAL-06	SUBSCRIPTION	BallisticSearch Software Service - Up to 2000 Sworn - Must be purchased with an IDP or ILP Subscription	\$ 49,995.00	\$ 47,495.25	\$ 45,995.40

BSO PRICING

VS-BAL-07	SUBSCRIPTION	BallisticSearch Software Service - Up to 2500 Sworn - Must be purchased with an IDP or ILP Subscription	\$ 69,995.00	\$ 66,495.25	\$ 64,395.40
VS-BAL-08	SUBSCRIPTION	BallisticSearch Software Service - Up to 5000 Sworn - Must be purchased with an IDP or ILP Subscription	\$ 99,995.00	\$ 94,995.25	\$ 89,995.50
VS-GUNOPS-01B	SUBSCRIPTION	GunOps Software Service - Up to 25 Sworn - Must be purchased with an IDP or ILP Subscription	\$ 3,000.00	\$ 2,850.00	\$ 2,820.00
VS-GUNOPS-01A	SUBSCRIPTION	GunOps Software Service - Up to 50 Sworn - Must be purchased with an IDP or ILP Subscription	\$ 3,000.00	\$ 2,850.00	\$ 2,820.00
VS-GUNOPS-01	SUBSCRIPTION	GunOps Software Service - Up to 100 Sworn - Must be purchased with an IDP or ILP Subscription	\$ 4,080.00	\$ 3,876.00	\$ 3,835.20
VS-GUNOPS-02	SUBSCRIPTION	GunOps Software Service - Up to 200 Sworn - Must be purchased with an IDP or ILP Subscription	\$ 7,200.00	\$ 6,840.00	\$ 6,768.00
VS-GUNOPS-03	SUBSCRIPTION	GunOps Software Service - Up to 500 Sworn - Must be purchased with an IDP or ILP Subscription	\$ 12,000.00	\$ 11,400.00	\$ 11,280.00
VS-GUNOPS-04	SUBSCRIPTION	GunOps Software Service - Up to 1000 Sworn - Must be purchased with an IDP or ILP Subscription	\$ 18,000.00	\$ 17,100.00	\$ 16,920.00
VS-GUNOPS-05	SUBSCRIPTION	GunOps Software Service - Up to 1500 Sworn - Must be purchased with an IDP or ILP Subscription	\$ 28,800.00	\$ 27,360.00	\$ 27,072.00
VS-GUNOPS-06	SUBSCRIPTION	GunOps Software Service - Up to 2000 Sworn - Must be purchased with an IDP or ILP Subscription	\$ 36,000.00	\$ 34,200.00	\$ 33,840.00
VS-GUNOPS-07	SUBSCRIPTION	GunOps Software Service - Up to 2500 Sworn - Must be purchased with an IDP or ILP Subscription	\$ 49,995.00	\$ 47,495.25	\$ 45,995.40
VS-GUNOPS-08	SUBSCRIPTION	GunOps Software Service - Up to 5000 Sworn - Must be purchased with an IDP or ILP Subscription	\$ 79,995.00	\$ 75,995.25	\$ 71,995.50
VS-DNAOPS-01B	SUBSCRIPTION	GunOps Software Service - Up to 25 Sworn - Must be purchased with an IDP or ILP Subscription	\$ 3,000.00	\$ 2,850.00	\$ 2,820.00
VS-DNAOPS-01A	SUBSCRIPTION	DNAOps Software Service - Up to 50 Sworn - Must be purchased with an IDP or ILP Subscription	\$ 3,000.00	\$ 2,850.00	\$ 2,820.00
VS-DNAOPS-01	SUBSCRIPTION	DNAOps Software Service - Up to 100 Sworn - Must be purchased with an IDP or ILP Subscription	\$ 4,080.00	\$ 3,876.00	\$ 3,835.20
VS-DNAOPS-02	SUBSCRIPTION	DNAOps Software Service - Up to 200 Sworn - Must be purchased with an IDP or ILP Subscription	\$ 7,200.00	\$ 6,840.00	\$ 6,768.00
VS-DNAOPS-03	SUBSCRIPTION	DNAOps Software Service - Up to 500 Sworn - Must be purchased with an IDP or ILP Subscription	\$ 12,000.00	\$ 11,400.00	\$ 11,280.00
VS-DNAOPS-04	SUBSCRIPTION	DNAOps Software Service - Up to 1000 Sworn - Must be purchased with an IDP or ILP Subscription	\$ 18,000.00	\$ 17,100.00	\$ 16,920.00

BSO PRICING

VS-DNAOPS-05	SUBSCRIPTION	DNAOps Software Service - Up to 1500 Sworn - Must be purchased with an IDP or ILP Subscription	\$ 28,800.00	\$ 27,360.00	\$ 27,072.00
VS-DNAOPS-06	SUBSCRIPTION	DNAOps Software Service - Up to 2000 Sworn - Must be purchased with an IDP or ILP Subscription	\$ 36,000.00	\$ 34,200.00	\$ 33,840.00
VS-DNAOPS-07	SUBSCRIPTION	DNAOps Software Service - Up to 2500 Sworn - Must be purchased with an IDP or ILP Subscription	\$ 49,995.00	\$ 47,495.25	\$ 45,995.40
VS-DNAOPS-08	SUBSCRIPTION	DNAOps Software Service - Up to 5000 Sworn - Must be purchased with an IDP or ILP Subscription	\$ 79,995.00	\$ 75,995.25	\$ 71,995.50
VB-300-X-100	CAMERAS	X-100 Headcam External Camera for VB-300, 12MW	\$ 270.00	\$ 256.50	\$ 253.80
VB-300-X-200	CAMERAS	X-200 Minicam External Camera for VB-300, 12 MW	\$ 270.00	\$ 256.50	\$ 253.80
VS-VPS-01-RE	MOBILE LPR	1-Camera Reaper Mobile LPR Subscription for Parking Enforcement	\$ 4,500.00	\$ 4,275.00	\$ 4,230.00
VS-VPS-02-RE	MOBILE LPR	2-Camera Reaper Mobile LPR Subscription for Parking Enforcement	\$ 5,500.00	\$ 5,225.00	\$ 5,170.00
VS-VPS-03-RE	MOBILE LPR	3-Camera Reaper Mobile LPR Subscription for Parking Enforcement	\$ 6,500.00	\$ 6,175.00	\$ 6,110.00
VS-VPS-04-RE	MOBILE LPR	4-Camera Reaper Mobile LPR Subscription for Parking Enforcement	\$ 7,500.00	\$ 7,125.00	\$ 7,050.00
VS-VPS-PI-CALE	PARKING TOOLS	Cale Parking Integration	\$ 1,000.00	\$ 950.00	\$ 940.00
VS-VPS-PI-PARKMOBILE	PARKING TOOLS	ParkMobile Parking Integration	\$ 1,000.00	\$ 950.00	\$ 940.00
VS-VPS-PI-PAYBYPHONE	PARKING TOOLS	PayByPhone Parking Integration	\$ 1,000.00	\$ 950.00	\$ 940.00
VS-VPS-PI-T2	PARKING TOOLS	T2 Parking Integration	\$ 1,000.00	\$ 950.00	\$ 940.00
VS-VPS-PI-UPS	PARKING TOOLS	UPS Parking Integration	\$ 1,000.00	\$ 950.00	\$ 940.00
VS-VPS-PT-01	PARKING TOOLS	Parking Enforcement System Toolkit	\$ 1,000.00	\$ 950.00	\$ 940.00
MVTLDS-1	DATA ACCESS (LOCAL & STATE)	Local/State LEA Tier 1 MVTrac LPR Data Access - Up to 100 Sworn	\$ 3,325.00	\$ 3,158.75	\$ 3,125.50
MVTLDS-1A	DATA ACCESS (LOCAL & STATE)	Local/State LEA MVTrac LPR Data Access - Up to 50 Sworn	\$ 1,565.00	\$ 1,486.75	\$ 1,471.10

BSO PRICING

MVTLDS-2	DATA ACCESS (LOCAL & STATE)	Local/State LEA Tier 2 MVTrac LPR Data Access - Up to 200 Sworn	\$ 8,520.00	\$ 8,094.00	\$ 8,008.80
MVTLDS-3	DATA ACCESS (LOCAL & STATE)	Local/State LEA Tier 3 MVTrac LPR Data Access - Up to 700 Sworn	\$ 9,220.00	\$ 8,759.00	\$ 8,666.80
MVTLDS-4	DATA ACCESS (LOCAL & STATE)	Local/State LEA Tier 4 MVTrac LPR Data Access - Up to 2000 Sworn	\$ 37,710.00	\$ 35,824.50	\$ 35,447.40
MVTLDS-7	DATA ACCESS (LOCAL & STATE)	Federal LEA MVTrac LPR Data Access - 10,000 or more Sworn	\$ 1,093,750.00	\$ 1,039,062.50	\$ 984,375.00
VS-FBNHL-1	FACIAL RECOGNITION	FaceBox Appliance - Hardware/Software to connect up to (3) IP cameras to LineUp	\$ 3,000.00	\$ 2,850.00	\$ 2,820.00
VS-FBNHN-1	FACIAL RECOGNITION	FaceBox Replacement Unit	\$ 3,500.00	\$ 3,325.00	\$ 3,290.00
VS-FBNHW-1	FACIAL RECOGNITION	FaceBox 1-Year Extended Warranty	\$ 750.00	\$ 712.50	\$ 705.00
VS-FSHAA-1	FACIAL RECOGNITION	FaceSearch Account Fee	\$ 2,995.00	\$ 2,845.25	\$ 2,815.30
VS-FSHIE-1	FACIAL RECOGNITION	Annual Image Enrollment for Agency Gallery	\$ 750.00	\$ 712.50	\$ 705.00
VS-FSNSL-1	FACIAL RECOGNITION	FaceSearch Software License for agencies up to 2000 Sworn	\$ 72,500.00	\$ 68,875.00	\$ 66,700.00
VS-FSNSW-1	FACIAL RECOGNITION	FaceSearch Annual Software Warranty	\$ 10,875.00	\$ 10,331.25	\$ 10,222.50
VS-LETTR-01	FACIAL RECOGNITION	Facial Recognition Gallery Integration Service	\$ 10,000.00	\$ 9,500.00	\$ 9,400.00
VS-LETTR-SWW	FACIAL RECOGNITION	Facial Recognition Gallery Integration Service Maintenance	\$ 2,500.00	\$ 2,375.00	\$ 2,350.00
VS-LUNSL-1	FACIAL RECOGNITION	FaceAlert Software	\$ 4,995.00	\$ 4,745.25	\$ 4,695.30
VS-LUNSW-1	FACIAL RECOGNITION	FaceAlert Annual Software Warranty	\$ 749.00	\$ 711.55	\$ 704.06

MILLENIUM PRODUCTS (GSA)

GSA #	PART ID	PRODUCT CATEGORY	DESCRIPTION
56	HRJW-25	DIESEL GENERATORS,TOWABLE, VOLTAGE SWITCHABLE	DIESEL GENERATORS, 22KW,TOWABLE,V SW-E
56	HRJW-40	DIESEL GENERATORS,TOWABLE, VOLTAGE SWITCHABLE	DIESEL GENERATORS, 36KW,TOWABLE,V SW-E
56	HRJW-50	DIESEL GENERATORS,TOWABLE, VOLTAGE SWITCHABLE	DIESEL GENERATORS, 44KW,TOWABLE,V SW-E
56	HRJW-75	DIESEL GENERATORS,TOWABLE, VOLTAGE SWITCHABLE	DIESEL GENERATORS, 65KW,TOWABLE,V SW-E
56	HRJW-105	DIESEL GENERATORS,TOWABLE, VOLTAGE SWITCHABLE	DIESEL GENERATORS, 90KW,TOWABLE,V SW-E
56	HRJW-145	DIESEL GENERATORS,TOWABLE, VOLTAGE SWITCHABLE	DIESEL GENERATORS,129KW,TOWABLE,V SW-E
56	HRJW-175	DIESEL GENERATORS,TOWABLE, VOLTAGE SWITCHABLE	DIESEL GENERATORS,155KW,TOWABLE,V SW-E
56	HRJW-205	DIESEL GENERATORS,TOWABLE, VOLTAGE SWITCHABLE	DIESEL GENERATORS,183KW,TOWABLE,V SW-E
56	HRJW-235	DIESEL GENERATORS,TOWABLE, VOLTAGE SWITCHABLE	DIESEL GENERATORS,206KW,TOWABLE,V SW-E
56	HRJW-310	DIESEL GENERATORS,TOWABLE, VOLTAGE SWITCHABLE	DIESEL GENERATORS,275KW,TOWABLE,V SW-E
56	HRJW-340	DIESEL GENERATORS,TOWABLE, VOLTAGE SWITCHABLE	DIESEL GENERATORS,303KW,TOWABLE,V SW-E
56	HRJW-400	DIESEL GENERATORS,TOWABLE, VOLTAGE SWITCHABLE	DIESEL GENERATORS,354KW,TOWABLE,V SW-E
56	HRJW-460	DIESEL GENERATORS,TOWABLE, VOLTAGE SWITCHABLE	DIESEL GENERATORS,405KW,TOWABLE,V SW-E
56	HRMW-580	DIESEL GENERATORS,TOWABLE, VOLTAGE SWITCHABLE	DIESEL GENERATORS,510KW, TOWABLE,V BOA
56	HRMW-700	DIESEL GENERATORS,TOWABLE, VOLTAGE SWITCHABLE	DIESEL GENERATORS,610KW, TOWABLE,V BOA
56	HRMW-1150	DIESEL GENERATORS,TOWABLE, VOLTAGE SWITCHABLE	DIESEL GENERATORS,1015KW,TOWABLE,V BOA
56	HRJW-25T4F	DIESEL GENERATORS,TOWABLE, VOLTAGE SWITCHABLE	DIESEL GENERATOR, 25KVA 28kW Towable
56	WRJW-45T4F	DIESEL GENERATORS,TOWABLE, VOLTAGE SWITCHABLE	DIESEL GENERATOR, 45KVA 50kW Towable
56	HRJW-190T4F	DIESEL GENERATORS,TOWABLE, VOLTAGE SWITCHABLE	DIESEL GENERATOR, 190KVA 208.7kW Towabl
56	HRJW-240T4F	DIESEL GENERATORS,TOWABLE, VOLTAGE SWITCHABLE	DIESEL GENERATOR, 240KVA 264kW Towable
56	GT-3.5/SA	TRAILER FOR HR-W GENERATOR SETS	GT-3.5/SA, SINGLE AXLE TRAILER
56	GT-5/SA	TRAILER FOR HR-W GENERATOR SETS	GT-5/SA, SINGLE AGLE TRAILER,
56	GT-7/T/HS	TRAILER FOR HR-W GENERATOR SETS	GT-7/T/HS, TANDEM AXLE- SURGE BRAKES
56	GT-10/T/HS	TRAILER FOR HR-W GENERATOR SETS	GT-10/T/HS, TANDEM AXLE- SURGE BRAKES
56	GT-10/T/E	TRAILER FOR HR-W GENERATOR SETS	GT-10/T/E, TANDEM AXLE- ELEC BRAKES
56	GT-12/T/E	TRAILER FOR HR-W GENERATOR SETS	GT-12/T/E, TANDEM AXLE- ELEC BRAKES
56	GT-20/T/E	TRAILER FOR HR-W GENERATOR SETS	GT-20/T/E, TANDEM AXLE- ELEC BRAKES
56	GT-24/T/E	TRAILER FOR HR-W GENERATOR SETS	GT-24/T/E, TANDEM AXLE- ELEC BRAKES
56	ARC/HRMW 700 T	TRAILER FOR HR-W GENERATOR SETS	HRMW- 700 TRAILER AIR RIDE CHASSIS
56	ARC/HRMW 1150 T	TRAILER FOR HR-W GENERATOR SETS	HRW-1150 TRAILER AIR RIDE CHASSIS
56	HRW-TWV-1	HR GENERATOR OPTIONS	THREE WAY VALVEL KIT FOR AUX. FUEL TANI
56	HRW-TWV-2	HR GENERATOR OPTIONS	THREE WAY VALVEL KIT FOR AUX. FUEL TANI
56	HRW-TWV-3	HR GENERATOR OPTIONS	THREE WAY VALVEL KIT FOR AUX. FUEL TANI
56	HRW-BB-1	HR GENERATOR OPTIONS	BATTERY BLANKET
56	HRW-BB-2	HR GENERATOR OPTIONS	BATTERY BLANKET
56	HRW-BB-3	HR GENERATOR OPTIONS	BATTERY BLANKET
56	HRW-BB-4	HR GENERATOR OPTIONS	BATTERY BLANKET
56	HRW-BC-5A	HR GENERATOR OPTIONS	BATTERY CAHRGER, 5 AMP, UL
56	HRW-BC-10A	HR GENERATOR OPTIONS	BATTERY CHARGER, 10 AMP, UL

56	HRW-FTLD	HR GENERATOR OPTIONS	FUEL TANK LEAKAGE DETECTOR
56	HYW 9 M/T6- O	YANMAR DIESEL INDUSTRIAL GENERATOR SETS	DIESEL GENERATORS, 8 KW, OPEN SKID
56	HYW13 M/T6- O	YANMAR DIESEL INDUSTRIAL GENERATOR SETS	DIESEL GENERATORS, 13KW, OPEN SKID
56	HYW 20 M/T6- O	YANMAR DIESEL INDUSTRIAL GENERATOR SETS	DIESEL GENERATORS, 17KW, OPEN SKID
56	HYW 25 M/T6- O	YANMAR DIESEL INDUSTRIAL GENERATOR SETS	DIESEL GENERATORS, 22KW, OPEN SKID
56	HYW 35 M/T6- O	YANMAR DIESEL INDUSTRIAL GENERATOR SETS	DIESEL GENERATORS, 36KW, OPEN SKID
56	HYW 45 M/T6 -O	YANMAR DIESEL INDUSTRIAL GENERATOR SETS	DIESEL GENERATORS, 44KW, OPEN SKID
56	HYW 9 M/T6	SOUND ENCLOSED GENERATORS, SPECIFY VOLTAGE	DIESEL GENERATORS 8 KW, SOUND ENCLOSE
56	HYW13 M/T6	SOUND ENCLOSED GENERATORS, SPECIFY VOLTAGE	DIESEL GENERATORS, 13KW, SOUND ENCLOSE
56	HYW 20 M/T6	SOUND ENCLOSED GENERATORS, SPECIFY VOLTAGE	DIESEL GENERATORS, 17KW, SOUND ENCLOSE
56	HYW 25 M/T6	SOUND ENCLOSED GENERATORS, SPECIFY VOLTAGE	DIESEL GENERATORS, 22KW, SOUND ENCLOSE
56	HYW 35 M/T6	SOUND ENCLOSED GENERATORS, SPECIFY VOLTAGE	DIESEL GENERATORS, 36KW, SOUND ENCLOSE
56	HYW 45 M/T6	SOUND ENCLOSED GENERATORS, SPECIFY VOLTAGE	DIESEL GENERATORS, 44KW, SOUND ENCLOSE
56		JOHN DEER, OPEN SKID GENERATORS, UL 2200 GEN SETS, 120/208 VOLTS, STD-BY KW RATING, 105/40 C	
56	HJW55T6U/O/LY	JOHN DEER, OPEN SKID GENERATORS, UL 2200 GEN SETS, 120/208 VOLTS, STD-BY KW RATING, 105/40 C	DIESEL GENERATORS, 55KW, OPEN SKID
56	HJW65T6U/O/LY	JOHN DEER, OPEN SKID GENERATORS, UL 2200 GEN SETS, 120/208 VOLTS, STD-BY KW RATING, 105/40 C	DIESEL GENERATORS, 65KW, OPEN SKID
56	HJW85T6U/O/LY	JOHN DEER, OPEN SKID GENERATORS, UL 2200 GEN SETS, 120/208 VOLTS, STD-BY KW RATING, 105/40 C	DIESEL GENERATORS, 80KW, OPEN SKID
56	HJW105T6U/O/LY	JOHN DEER, OPEN SKID GENERATORS, UL 2200 GEN SETS, 120/208 VOLTS, STD-BY KW RATING, 105/40 C	DIESEL GENERATORS, 101KW, OPEN SKID
56	HJW130T6U/O/LY	JOHN DEER, OPEN SKID GENERATORS, UL 2200 GEN SETS, 120/208 VOLTS, STD-BY KW RATING, 105/40 C	DIESEL GENERATORS, 129KW, OPEN SKID
56	HJW155T6U/O/LY	JOHN DEER, OPEN SKID GENERATORS, UL 2200 GEN SETS, 120/208 VOLTS, STD-BY KW RATING, 105/40 C	DIESEL GENERATORS, 154KW, OPEN SKID
56	HJW205T6U/O/LY	JOHN DEER, OPEN SKID GENERATORS, UL 2200 GEN SETS, 120/208 VOLTS, STD-BY KW RATING, 105/40 C	DIESEL GENERATORS, 204KW, OPEN SKID
56	HJW225T6U/O/LY	JOHN DEER, OPEN SKID GENERATORS, UL 2200 GEN SETS, 120/208 VOLTS, STD-BY KW RATING, 105/40 C	DIESEL GENERATORS, 225KW, OPEN SKID
56	HJW275T6U/O/LY	JOHN DEER, OPEN SKID GENERATORS, UL 2200 GEN SETS, 120/208 VOLTS, STD-BY KW RATING, 105/40 C	DIESEL GENERATORS, 275KW, OPEN SKID
56	HJW305T6U/O/LY	JOHN DEER, OPEN SKID GENERATORS, UL 2200 GEN SETS, 120/208 VOLTS, STD-BY KW RATING, 105/40 C	DIESEL GENERATORS, 304KW, OPEN SKID
56	HJW355T6U/O/LY	JOHN DEER, OPEN SKID GENERATORS, UL 2200 GEN SETS, 120/208 VOLTS, STD-BY KW RATING, 105/40 C	DIESEL GENERATORS, 355KW, OPEN SKID
56	HJW410T6U/O/LY	JOHN DEER, OPEN SKID GENERATORS, UL 2200 GEN SETS, 120/208 VOLTS, STD-BY KW RATING, 105/40 C	DIESEL GENERATORS, 410KW, OPEN SKID
56	HJW55T6U/SE/LY	JOHN DEER, SOUND ENCLOSED GENERATORS, UL 2200 GEN SETS, 120/208 VOLTS, STD-BY KW RATING, 105/40 C	DIESEL GENERATORS, 55KW, SOUND ENCLOSE
56	HJW65T6U/SE/LY	JOHN DEER, SOUND ENCLOSED GENERATORS, UL 2200 GEN SETS, 120/208 VOLTS, STD-BY KW RATING, 105/40 C	DIESEL GENERATORS, 65KW, SOUND ENCLOSE
56	HJW85T6U/SE/LY	JOHN DEER, SOUND ENCLOSED GENERATORS, UL 2200 GEN SETS, 120/208 VOLTS, STD-BY KW RATING, 105/40 C	DIESEL GENERATORS, 80KW, SOUND ENCLOSE
56	HJW105T6U/SE/LY	JOHN DEER, SOUND ENCLOSED GENERATORS, UL 2200 GEN SETS, 120/208 VOLTS, STD-BY KW RATING, 105/40 C	DIESEL GENERATORS, 101KW, SOUND ENCLOSE
56	HJW130T6U/SE/LY	JOHN DEER, SOUND ENCLOSED GENERATORS, UL 2200 GEN SETS, 120/208 VOLTS, STD-BY KW RATING, 105/40 C	DIESEL GENERATORS, 129KW, SOUND ENCLOSE
56	HJW155T6U/SE/LY	JOHN DEER, SOUND ENCLOSED GENERATORS, UL 2200 GEN SETS, 120/208 VOLTS, STD-BY KW RATING, 105/40 C	DIESEL GENERATORS, 154KW, SOUND ENCLOSE
56	HJW205T6U/SE/LY	JOHN DEER, SOUND ENCLOSED GENERATORS, UL 2200 GEN SETS, 120/208 VOLTS, STD-BY KW RATING, 105/40 C	DIESEL GENERATORS, 204KW, SOUND ENCLOSE
56	HJW225T6U/SE/LY	JOHN DEER, SOUND ENCLOSED GENERATORS, UL 2200 GEN SETS, 120/208 VOLTS, STD-BY KW RATING, 105/40 C	DIESEL GENERATORS, 225KW, SOUND ENCLOSE
56	HJW275T6U/SE/LY	JOHN DEER, SOUND ENCLOSED GENERATORS, UL 2200 GEN SETS, 120/208 VOLTS, STD-BY KW RATING, 105/40 C	DIESEL GENERATORS, 275KW, SOUND ENCLOSE
56	HJW305T6U/SE/LY	JOHN DEER, SOUND ENCLOSED GENERATORS, UL 2200 GEN SETS, 120/208 VOLTS, STD-BY KW RATING, 105/40 C	DIESEL GENERATORS, 304KW, SOUND ENCLOSE
56	HJW355T6U/SE/LY	JOHN DEER, SOUND ENCLOSED GENERATORS, UL 2200 GEN SETS, 120/208 VOLTS, STD-BY KW RATING, 105/40 C	DIESEL GENERATORS, 355KW, SOUND ENCLOSE
56	HJW410T6U/SE/LY	JOHN DEER, SOUND ENCLOSED GENERATORS, UL 2200 GEN SETS, 120/208 VOLTS, STD-BY KW RATING, 105/40 C	DIESEL GENERATORS, 410KW, SOUND ENCLOSE
56	HJW55T6U/O/HY	JOHN DEER, OPEN SKID GENERATORS, UL 2200 GEN SETS, 277/480 VOLTS, STD-BY KW RATING, 105/40 C	DIESEL GENERATORS, 55KW, OPEN SKID
56	HJW65T6U/O/HY	JOHN DEER, OPEN SKID GENERATORS, UL 2200 GEN SETS, 277/480 VOLTS, STD-BY KW RATING, 105/40 C	DIESEL GENERATORS, 65 KW, OPEN SKID
56	HJW85T6U/O/HY	JOHN DEER, OPEN SKID GENERATORS, UL 2200 GEN SETS, 277/480 VOLTS, STD-BY KW RATING, 105/40 C	DIESEL GENERATORS, 80 KW, OPEN SKID

[illegible]

56	HMW1020T6/O/LY	MTU DIESEL, OPEN GENERATOR SET, 120/208V, 3-P	DIESEL GENERATORS, 1018KW OPEN SKID
56	HMW270T6/SE/LY	MTU DIESEL, SOUND ENCLOSED GENERATORS, 120/208V 3-P	DIESEL GENERATORS, 270KW, SOUND ENCLOS
56	HMW310T6/SE/LY	MTU DIESEL, SOUND ENCLOSED GENERATORS, 120/208V, 3-P	DIESEL GENERATORS, 306KW, SOUND ENCLOS
56	HMW370T6/SE/LY	MTU DIESEL, SOUND ENCLOSED GENERATORS, 120/208V, 3-P	DIESEL GENERATORS, 365KW, SOUND ENCLOS
56	HMW405T6/SE/LY	MTU DIESEL, SOUND ENCLOSED GENERATORS, 120/208V, 3-P	DIESEL GENERATORS, 402KW, SOUND ENCLOS
56	HMW510T6/SE/LY	MTU DIESEL, SOUND ENCLOSED GENERATORS, 120/208V, 3-P	DIESEL GENERATORS, 510KW, SOUND ENCLOS
56	HMW555T6/SE/LY	MTU DIESEL, SOUND ENCLOSED GENERATORS, 120/208V, 3-P	DIESEL GENERATORS 555KW, SOUND ENCLOS
56	HMW615T6/SE/LY	MTU DIESEL, SOUND ENCLOSED GENERATORS, 120/208V, 3-P	DIESEL GENERATORS, 610KW, SOUND ENCLOS
56	HMW810T6/SE/LY	MTU DIESEL, SOUND ENCLOSED GENERATORS, 120/208V, 3-P	DIESEL GENERATORS, 812KW, SOUND ENCLOS
56	HMW915T6/SE/LY	MTU DIESEL, SOUND ENCLOSED GENERATORS, 120/208V, 3-P	DIESEL GENERATORS, 912KW SOUND ENCLOS
56	HMW1020T6/SE/LY	MTU DIESEL, SOUND ENCLOSED GENERATORS, 120/208V, 3-P	DIESEL GENERATORS,1018KW, SOUND ENCLOS
56	HMW270T6/O/HY	MTU DIESEL, OPEN SET GENERATORS, 277/480V, 3-P	DIESEL GENERATORS, 270KW, OPEN SKID
56	HMW310T6/O/HY	MTU DIESEL, OPEN SET GENERATORS, 277/480V, 3-P	DIESEL GENERATORS, 306KW, OPEN SKID
56	HMW370T6/O/HY	MTU DIESEL, OPEN SET GENERATORS, 277/480V, 3-P	DIESEL GENERATORS, 365KW, OPEN SKID
56	HMW405T6/O/HY	MTU DIESEL, OPEN SET GENERATORS, 277/480V, 3-P	DIESEL GENERATORS, 402KW, OPEN SKID
56	HMW510T6/O/HY	MTU DIESEL, OPEN SET GENERATORS, 277/480V, 3-P	DIESEL GENERATORS, 510KW, OPEN SKID
56	HMW555T6/O/HY	MTU DIESEL, OPEN SET GENERATORS, 277/480V, 3-P	DIESEL GENERATORS, 555KW, OPEN SKID
56	HMW615T6/O/HY	MTU DIESEL, OPEN SET GENERATORS, 277/480V, 3-P	DIESEL GENERATORS, 610KW, OPEN SKID
56	HMW810T6/O/HY	MTU DIESEL, OPEN SET GENERATORS, 277/480V, 3-P	DIESEL GENERATORS, 812KW, OPEN SKID
56	HMW915T6/O/HY	MTU DIESEL, OPEN SET GENERATORS, 277/480V, 3-P	DIESEL GENERATORS, 912KW, OPEN SKID
56	HMW1020T6/O/HY	MTU DIESEL, OPEN SET GENERATORS, 277/480V, 3-P	DIESEL GENERATORS, 1018KW, OPEN SKID
56	HMW1205T6/O/HY	MTU DIESEL, OPEN SET GENERATORS, 277/480V, 3-P	DIESEL GENERATORS, 1203KW, OPEN SKID
56	HMW1550T6/O/HY	MTU DIESEL, OPEN SET GENERATORS, 277/480V, 3-P	DIESEL GENERATORS, 1546KW, OPEN SKID
56	HMW270T6/SE/HY	MTU DIESEL, OPEN SET GENERATORS, 277/480V, 3-P	DIESEL GENERATORS, 270KW, SOUND ENCLOS
56	HMW310T6/SE/HY	MTU DIESEL, OPEN SET GENERATORS, 277/480V, 3-P	DIESEL GENERATORS, 306KW, SOUND ENCLOS
56	HMW370T6/SE/HY	MTU DIESEL, OPEN SET GENERATORS, 277/480V, 3-P	DIESEL GENERATORS, 365KW, SOUND ENCLOS
56	HMW405T6/SE/HY	MTU DIESEL, OPEN SET GENERATORS, 277/480V, 3-P	DIESEL GENERATORS, 402KW, SOUND ENCLOS
56	HMW510T6/SE/HY	MTU DIESEL, OPEN SET GENERATORS, 277/480V, 3-P	DIESEL GENERATORS, 510KW, SOUND ENCLOS
56	HMW555T6/SE/HY	MTU DIESEL, OPEN SET GENERATORS, 277/480V, 3-P	DIESEL GENERATORS, 555KW, SOUND ENCLOS
56	HMW615T6/SE/HY	MTU DIESEL, OPEN SET GENERATORS, 277/480V, 3-P	DIESEL GENERATORS, 610KW, SOUND ENCLOS
56	HMW810T6/SE/HY	MTU DIESEL, OPEN SET GENERATORS, 277/480V, 3-P	DIESEL GENERATORS, 812KW, SOUND ENCLOS
56	HMW915T6/SE/HY	MTU DIESEL, OPEN SET GENERATORS, 277/480V, 3-P	DIESEL GENERATORS, 912KW, SOUND ENCLOS
56	HMW1020T6/SE/HY	MTU DIESEL, OPEN SET GENERATORS, 277/480V, 3-P	DIESEL GENERATORS,1018KW, SOUND ENCLOS
56	HMW1205T6/SE/HY	MTU DIESEL, OPEN SET GENERATORS, 277/480V, 3-P	DIESEL GENERATORS,1203KW, SOUND ENCLOS
56	HMW1550T6/SE/HY	MTU DIESEL, OPEN SET GENERATORS, 277/480V, 3-P	DIESEL GENERATORS,1546KW, SOUND ENCLOS
56	HGM20M6U/0/1P	MTU DIESEL, SOUND ENCLOSED GENERATORS, 277/480V, 3-P	GASEOUS GENERATORS, LP / NG, 19/19- KW
56	HGM30M6U/0/1P	MTU DIESEL, SOUND ENCLOSED GENERATORS, 277/480V, 3-P	GASEOUS GENERATORS, LP / NG, 30/28 -KW
56	HGM40M6U/0/1P	MTU DIESEL, SOUND ENCLOSED GENERATORS, 277/480V, 3-P	GASEOUS GENERATORS, LP / NG, 41/40-KW
56	HGM55M6U/0/1P	MTU DIESEL, SOUND ENCLOSED GENERATORS, 277/480V, 3-P	GASEOUS GENERATORS, LP / NG, 50/50-KW
56	HGM65M8U/0/1P	MTU DIESEL, SOUND ENCLOSED GENERATORS, 277/480V, 3-P	GASEOUS GENERATORS, LP / NG, 60/58-KW
56	HGM80M6U/0/1P	MTU DIESEL, SOUND ENCLOSED GENERATORS, 277/480V, 3-P	GASEOUS GENERATORS, LP / NG, NA/75-KW

56	HGM100M6U/O/1P	MTU DIESEL, SOUND ENCLOSED GENERATORS, 277/480V, 3-P	GASEOUS GENERATORS, LP / NG, 80/95-KW
56	HGM120M6U/O/1P	MTU DIESEL, SOUND ENCLOSED GENERATORS, 277/480V, 3-P	GASEOUS GENERATORS LP / NG, 110/120-KW
56	HGM150M6U/O/1P	MTU DIESEL, SOUND ENCLOSED GENERATORS, 277/480V, 3-P	GASEOUS GENERATORS, LP / NG, 130/150-KW
56	HGM20M6U/SE/1P	GASEOUS GNERATORS, OPEN, UL2200 THREE PHASE RATING LP/NG	GASEOUS GENERATORS, LP / NG, 19/19- KW
56	HGM30M6U/SE/1P	GASEOUS GNERATORS, OPEN, UL2200 THREE PHASE RATING LP/NG	GASEOUS GENERATORS, LP / NG, 30/28 -KW
56	HGM40M6U/SE/1P	GASEOUS GNERATORS, OPEN, UL2200 THREE PHASE RATING LP/NG	GASEOUS GENERATORS LP / NG 41/40-KW
56	HGM55M6U/SE/1P	GASEOUS GNERATORS, OPEN, UL2200 THREE PHASE RATING LP/NG	GASEOUS GENERATORS, LP / NG, 50/50-KW
56	HGM65M6U/SE/1P	GASEOUS GNERATORS, OPEN, UL2200 THREE PHASE RATING LP/NG	GASEOUS GENERATORS, LP / NG, 60/58-KW
56	HGM80M6U/SE/1P	GASEOUS GNERATORS, OPEN, UL2200 THREE PHASE RATING LP/NG	GASEOUS GENERATORS, LP / NG, NA/75-KW
56	HGM100M6U/SE/1P	GASEOUS GNERATORS, OPEN, UL2200 THREE PHASE RATING LP/NG	GASEOUS GENERATORS LP / NG, 80/95-KW
56	HGM120M6U/SE/1P	GASEOUS GNERATORS, OPEN, UL2200 THREE PHASE RATING LP/NG	GASEOUS GENERATORS, LP / NG, 110/120-KW
56	HGM150M6U/SE/1P	GASEOUS GNERATORS, OPEN, UL2200 THREE PHASE RATING LP/NG	GASEOUS GENERATORS, LP / NG, 130/150-KW
56	HGM20M6U/O/3P	GASEOUS GNERATORS, OPEN, UL2200 THREE PHASE RATING LP/NG	GASEOUS GENERATORS, LP / NG, 20/20 KW
56	HGM30M6U/O/3P	GASEOUS GNERATORS, OPEN, UL2200 THREE PHASE RATING LP/NG	GASEOUS GENERATORS, LP / NG, 30/28 KW
56	HGM40M6U/O/3P	GASEOUS GNERATORS, OPEN, UL2200 THREE PHASE RATING LP/NG	GASEOUS GENERATORS, LP / NG, 40/40KW
56	HGM55M6U/O/3P	GASEOUS GNERATORS, OPEN, UL2200 THREE PHASE RATING LP/NG	GASEOUS GENERATORS, LP / NG, 50/50KW
56	HGM65M6U/O/3P	GASEOUS GNERATORS, OPEN, UL2200 THREE PHASE RATING LP/NG	GASEOUS GENERATORS, LP / NG, 60/58KW
56	HGM80M6U/O/3P	GASEOUS GNERATORS, OPEN, UL2200 THREE PHASE RATING LP/NG	GASEOUS GENERATORS, LP / NG, NA/75KW
56	HGM100M6U/O/3P	GASEOUS GNERATORS, OPEN, UL2200 THREE PHASE RATING LP/NG	GASEOUS GENERATORS LP / NG, 80/95KW
56	HGM120M6U/O/3P	GASEOUS GNERATORS, OPEN, UL2200 THREE PHASE RATING LP/NG	GASEOUS GENERATORS, LP / NG, 110/120KW
56	HGM150M6U/O/3P	GASEOUS GNERATORS, OPEN, UL2200 THREE PHASE RATING LP/NG	GASEOUS GENERATORS, LP / NG, 130/150KW
56	HGM20M6U/SE/3P	GASEOUS GNERATORS, SOUND ENCLOSED UL2200 THREE PHASE RATING LP/NG	GASEOUS GENERATORS, LP/NG, 20/20-KW
56	HGM30M6U/SE/3P	GASEOUS GNERATORS, SOUND ENCLOSED UL2200 THREE PHASE RATING LP/NG	GASEOUS GENERATORS, LP/NG, 30/28-KW
56	HGM40M6U/SE/3P	GASEOUS GNERATORS, SOUND ENCLOSED UL2200 THREE PHASE RATING LP/NG	GASEOUS GENERATORS, LP/NG, 40/40-KW
56	HGM55M6U/SE/3P	GASEOUS GNERATORS, SOUND ENCLOSED UL2200 THREE PHASE RATING LP/NG	GASEOUS GENERATORS, LP/NG, 52/52-KW
56	HGM65M6U/SE/3P	GASEOUS GNERATORS, SOUND ENCLOSED UL2200 THREE PHASE RATING LP/NG	GASEOUS GENERATORS, LP/NG, 62/60-KW
56	HGM80M6U/SE/3P	GASEOUS GNERATORS, SOUND ENCLOSED UL2200 THREE PHASE RATING LP/NG	GASEOUS GENERATORS, LP/NG, NA/80-KW
56	HGM100M6U/SE/3P	GASEOUS GNERATORS, SOUND ENCLOSED UL2200 THREE PHASE RATING LP/NG	GASEOUS GENERATORS, LP/NG, 80/96-KW
56	HGM120M6U/SE/3P	GASEOUS GNERATORS, SOUND ENCLOSED UL2200 THREE PHASE RATING LP/NG	GASEOUS GENERATORS, LP/NG, 110/120-KW
56	HGM150M6U/SE/3P	GASEOUS GNERATORS, SOUND ENCLOSED UL2200 THREE PHASE RATING LP/NG	GASEOUS GENERATORS, LP/NG, 130/150-KW
56	LOJACK -1	GENERATOR OPTIONS	LOJACK -1
56	LOJACK -2	GENERATOR OPTIONS	LOJACK -2
56	BLOCK HEATER-1	GENERATOR OPTIONS	BLOCK HEATER-1
56	BLOCK HEATER-2	GENERATOR OPTIONS	BLOCK HEATER-2
56	BLOCK HEATER-3	GENERATOR OPTIONS	BLOCK HEATER-3
56	BLOCK HEATER-4	GENERATOR OPTIONS	BLOCK HEATER-4
56	BLOCK HEATER-5	GENERATOR OPTIONS	BLOCK HEATER-5
56	HYDRONIC HEATER-1	GENERATOR OPTIONS	HYDRONIC HEATER-1
56	HYDRONIC HEATER-2	GENERATOR OPTIONS	HYDRONIC HEATER-2
56	HYDRONIC HEATER-3	GENERATOR OPTIONS	HYDRONIC HEATER-3
56	CONTROL PANEL HEA	GENERATOR OPTIONS	CONTROL PANEL HEATER

56	BATTERY BLANKET-1	GENERATOR OPTIONS	BATTERY BLANKET-1
56	BATTERY BLANKET	GENERATOR OPTIONS	BATTERY BLANKET
56	BATTERY BLANKET-2	GENERATOR OPTIONS	BATTERY BLANKET-2
56	BATTERY BLANKET-3	GENERATOR OPTIONS	BATTERY BLANKET-3
56	BATTERY BLANKET-4	GENERATOR OPTIONS	BATTERY BLANKET-4
56	OIL LEVEL MAKEUP-1	GENERATOR OPTIONS	OIL LEVEL MAKEUP-1
56	OIL LEVEL MAKEUP-2	GENERATOR OPTIONS	OIL LEVEL MAKEUP-2
56	MPS-1	GENERATOR OPTIONS	MULTI PARALLEL SYSTEM
56	MPS-2	GENERATOR OPTIONS	MULTI PARALLEL SYSTEM
56	MPS-3	GENERATOR OPTIONS	MULTI PARALLEL SYSTEM
56	MPS-4	GENERATOR OPTIONS	MULTI PARALLEL SYSTEM
56	MPS-5	GENERATOR OPTIONS	MULTI PARALLEL SYSTEM
56	PMG-1	GENERATOR OPTIONS	PMG-MX341
56	PMG-2	GENERATOR OPTIONS	PMG-MX321
56	EBS-1	GENERATOR OPTIONS	ELECTRONIC BOOST SYSTEM
56	ACH-1	GENERATOR OPTIONS	GENERATOR ANTI CONDENSATION HEATER
56	DSE2548-8	GENERATOR OPTIONS	REMOTE ANNUNCIATOR MODULE, 8 LED
56	DSE2548-16	GENERATOR OPTIONS	REMOTE ANNUNCIATOR MODULE, 16 LED
56	RAM/CEM77	GENERATOR OPTIONS	REMOTE ANNUNCIATOR MODULE FOR CEM7
56	BC-5A	GENERATOR OPTIONS	5 AMP BATTERY CHARGER
56	BC-10A	GENERATOR OPTIONS	10 AMP BATTERY CHARGER
56	RGS/-35DBA-1	GENERATOR OPTIONS	RESIDENTAL GRADE SILENCER, 8-60 KW
56	RGS/-35DBA-2	GENERATOR OPTIONS	RESIDENTAL GRADE SILENCER, 80-130 KW
56	RGS/-35DBA-3	GENERATOR OPTIONS	RESIDENTAL GRADE SILENCER, 150-300 KW
56	RGS/-35DBA-4	GENERATOR OPTIONS	RESIDENTAL GRADE SILENCER, 300-400 KW
56	RGS/-35DBA-5	GENERATOR OPTIONS	RESIDENTAL GRADE SILENCER, 500-600 KW
56	HYW 9 /FT/24	SUB BASE FUEL TANK, 24 HR RUN TIME, UL 142, DOUBLE WALL	FUEL TANK/HYW 9 UL/DW
56	HYW13 /FT/24	SUB BASE FUEL TANK, 24 HR RUN TIME, UL 142, DOUBLE WALL	FUEL TANK/HYW 13UL/DW
56	HYW 20 /FT/24	SUB BASE FUEL TANK, 24 HR RUN TIME, UL 142, DOUBLE WALL	FUEL TANK/HYW 20/ UL/DW
56	HYW 25 /FT/24	SUB BASE FUEL TANK, 24 HR RUN TIME, UL 142, DOUBLE WALL	FUEL TANK/HYW 25/ UL/DW
56	HYW 35 /FT/24	SUB BASE FUEL TANK, 24 HR RUN TIME, UL 142, DOUBLE WALL	FUEL TANK/HYW 35/ UL/DW
56	HYW 45 /FT/24	SUB BASE FUEL TANK, 24 HR RUN TIME, UL 142, DOUBLE WALL	FUEL TANK/HYW 45/ UL/DW
56	HYW 9 /FT/48	SUB BASE FUEL TANK, 48 HR RUN TIME, UL 142, DOUBLE WALL	FUEL TANK /HYW 9 UL/DW
56	HYW13 /FT/48	SUB BASE FUEL TANK, 48 HR RUN TIME, UL 142, DOUBLE WALL	FUEL TANK /HYW 13UL/DW
56	HYW 20 /FT/48	SUB BASE FUEL TANK, 48 HR RUN TIME, UL 142, DOUBLE WALL	FUEL TANK /HYW 20/ UL/DW
56	HYW 25 /FT/48	SUB BASE FUEL TANK, 48 HR RUN TIME, UL 142, DOUBLE WALL	FUEL TANK /HYW 25/ UL/DW
56	HYW 35 /FT/48	SUB BASE FUEL TANK, 48 HR RUN TIME, UL 142, DOUBLE WALL	FUEL TANK /HYW 35/ UL/DW
56	HYW 45 /FT/48	SUB BASE FUEL TANK, 48 HR RUN TIME, UL 142, DOUBLE WALL	FUEL TANK /HYW 45/ UL/DW
56	HJW55/FT/24	SUB BASE FUEL TANK, 48 HR RUN TIME, UL 142, DOUBLE WALL	FUEL TANK/HJW55/UL/DW
56	HJW65/FT/24	SUB BASE FUEL TANK, 48 HR RUN TIME, UL 142, DOUBLE WALL	FUEL TANK/HJW65/UL/DW
56	HJW85/FT/24	SUB BASE FUEL TANK, 48 HR RUN TIME, UL 142, DOUBLE WALL	FUEL TANK/HJW85/UL/DW

56	HJW105/FT/24	SUB BASE FUEL TANK, 48 HR RUN TIME, UL 142, DOUBLE WALL	FUEL TANK/HJW105/UL/DW
56	HJW130/FT/24	SUB BASE FUEL TANK, 48 HR RUN TIME, UL 142, DOUBLE WALL	FUEL TANK/HJW130/UL/DW
56	HJW155/FT/24	SUB BASE FUEL TANK, 48 HR RUN TIME, UL 142, DOUBLE WALL	FUEL TANK/HJW155/UL/DW
56	HJW205/FT/24	SUB BASE FUEL TANK, 48 HR RUN TIME, UL 142, DOUBLE WALL	FUEL TANK/HJW205/UL/DW
56	HJW225/FT/24	SUB BASE FUEL TANK, 48 HR RUN TIME, UL 142, DOUBLE WALL	FUEL TANK/HJW225/UL/DW
56	HJW275/FT/24	SUB BASE FUEL TANK, 48 HR RUN TIME, UL 142, DOUBLE WALL	FUEL TANK/HJW275/UL/DW
56	HJW305/FT/24	SUB BASE FUEL TANK, 48 HR RUN TIME, UL 142, DOUBLE WALL	FUEL TANK/HJW305/UL/DW
56	HJW355/FT/24	SUB BASE FUEL TANK, 48 HR RUN TIME, UL 142, DOUBLE WALL	FUEL TANK/HJW355/UL/DW
56	HJW410/FT/24	SUB BASE FUEL TANK, 48 HR RUN TIME, UL 142, DOUBLE WALL	FUEL TANK/HJW410/UL/DW
56	HJW55/FT/48	SUB BASE FUEL TANK, 48 HR RUN TIME, UL 142, DOUBLE WALL	FUEL TANK/HJW55/UL/DW
56	HJW65/FT/48	SUB BASE FUEL TANK, 48 HR RUN TIME, UL 142, DOUBLE WALL	FUEL TANK/HJW65/UL/DW
56	HJW85/FT/48	SUB BASE FUEL TANK, 48 HR RUN TIME, UL 142, DOUBLE WALL	FUEL TANK/HJW85/UL/DW
56	HJW105/FT/48	SUB BASE FUEL TANK, 48 HR RUN TIME, UL 142, DOUBLE WALL	FUEL TANK/HJW105/UL/DW
56	HJW130/FT/48	SUB BASE FUEL TANK, 48 HR RUN TIME, UL 142, DOUBLE WALL	FUEL TANK/HJW130/UL/DW
56	HJW155/FT/48	SUB BASE FUEL TANK, 48 HR RUN TIME, UL 142, DOUBLE WALL	FUEL TANK/HJW155/UL/DW
56	HJW205/FT/48	SUB BASE FUEL TANK, 48 HR RUN TIME, UL 142, DOUBLE WALL	FUEL TANK/HJW205/UL/DW
56	HJW225/FT/48	SUB BASE FUEL TANK, 48 HR RUN TIME, UL 142, DOUBLE WALL	FUEL TANK/HJW225/UL/DW
56	HJW275/FT/48	SUB BASE FUEL TANK, 48 HR RUN TIME, UL 142, DOUBLE WALL	FUEL TANK/HJW275/UL/DW
56	WANLT-ELECWINCH	SUB BASE FUEL TANK, 48 HR RUN TIME, UL 142, DOUBLE WALL	Electric Winch for Mast
56	WANLT-COLDSTART	SUB BASE FUEL TANK, 48 HR RUN TIME, UL 142, DOUBLE WALL	Cold Start Aid Package-LTL
56	WANLT-SOUNDATT	SUB BASE FUEL TANK, 48 HR RUN TIME, UL 142, DOUBLE WALL	Sound Attenuation-LTL
56	WANLT-WARNBCN	SUB BASE FUEL TANK, 48 HR RUN TIME, UL 142, DOUBLE WALL	Warning Caution Beacon-LTL
56	WANLT-ESHUTOFF	SUB BASE FUEL TANK, 48 HR RUN TIME, UL 142, DOUBLE WALL	Emergency E-Stop Button-LTL
56	WANLT-FORKLIFTPK	SUB BASE FUEL TANK, 48 HR RUN TIME, UL 142, DOUBLE WALL	Forklift Pockets-LTL
56	WANLT-LED	SUB BASE FUEL TANK, 48 HR RUN TIME, UL 142, DOUBLE WALL	LED Lights Upgrade on 4MH
56	WLT	Long-Run Light Towers	Long-Run Light Tower Trailer
56	WLTS-MMA4	LED SOLAR LIGHT TOWERS	Solar Mobile Light Tower-500W, 4-52W LT
56	WLTS-LMA4	LED SOLAR LIGHT TOWERS	Solar Mobile Light Tower-750W, 4-52W LT
56	WLTS-MMA4-C760	LED SOLAR LIGHT TOWERS	Solar LED Light Tower-760W, 4-48W Lamps
56	WLTS-MMA4-C890	LED SOLAR LIGHT TOWERS	Solar LED Light Tower-890W, 4-48W Lamps
56	WLTS-SM4A	LED SOLAR LIGHT TOWERS	Solar LED Light Tower Small 600W
56	WLTS-MM4A-600	LED SOLAR LIGHT TOWERS	Solar LED Light Tower Med 600W
56	WLTS-MM4A-1050	LED SOLAR LIGHT TOWERS	Solar LED Light Tower Med 1050W
56	WLTS-LS600	LED SOLAR LIGHT TOWERS	Solar LED Light Tower Large 600W 30'
56	WLTS-LS900	LED SOLAR LIGHT TOWERS	Solar LED Light Tower Large 900W 30'
56	WLTS-LS1500	LED SOLAR LIGHT TOWERS	Solar LED Light Tower Large 1500W 30'
56	WANLTS-2ADDL	Upgrades for Solar Light Towers	Add 2 Light Fixtures-LTS
56	WANLTS-4ADDL	Upgrades for Solar Light Towers	Add 4 Light Fixtures-LTS
56	WANLTS-BATTBXADD	Upgrades for Solar Light Towers	Add Second Battery Box/4Batt/3500 Axle
56	WANLTS-ELECTLIFT	Upgrades for Solar Light Towers	One Electric Power Tower Lift
56	WANLT-EXTR	Upgrades for Solar Light Towers	Extended Run Fuel Tank Kit

56	WANLT-AUTOSTART	Upgrades for Solar Light Towers	Automatic Engine Start/Stop Kit
56	WANLT-CSA	Upgrades for Solar Light Towers	CSA Certification
56	WANLT-OR	Upgrades for Solar Light Towers	Off Road Trailer Package
56	WANLTS-DUAL100	Upgrades for Solar Light Towers	Dual 100W LED Lights
56	WANLTS-BRAKEHYD	Upgrades for Solar Light Towers	Hydraulic Brakes for Large Trailer
56	WANLTS-NEMA	Upgrades for Solar Light Towers	NEMA Equipment Box
56	W3000H	INDUSTRIAL PORTABLE GENERATORS	3000 Watt Portable Gas Generator-LGHTWT
56	WT3000H	INDUSTRIAL PORTABLE GENERATORS	INDUSTRIAL PORTABLE GENERATORS
56	WC5000H	INDUSTRIAL PORTABLE GENERATORS	INDUSTRIAL PORTABLE GENERATORS
56	WC8000HE	INDUSTRIAL PORTABLE GENERATORS	INDUSTRIAL PORTABLE GENERATORS
56	WC10000VE	INDUSTRIAL PORTABLE GENERATORS	10500 Watt Portable Gas Generator
56	WL12000HE	INDUSTRIAL PORTABLE GENERATORS	12000 Watt Portable Gas Generator
56	WL18000VE	INDUSTRIAL PORTABLE GENERATORS	INDUSTRIAL PORTABLE GENERATORS
56	W6010DE	INDUSTRIAL PORTABLE GENERATORS	INDUSTRIAL PORTABLE GENERATORS
56	EC18000VE	VEHICLE MOUNTED PORTABLE GENERATORS	18000 Watt Gas Generator-Vehicle Mounted
56	EC22000VE	VEHICLE MOUNTED PORTABLE GENERATORS	22000 Watt Gas Generator-Vehicle Mounted
56	DL6000H	CONSUMER PORTABLE GENERATORS	CONSUMER PORTABLE GENERATORS
56	DL6000HE	CONSUMER PORTABLE GENERATORS	CONSUMER PORTABLE GENERATORS
56	DL6000I	CONSUMER PORTABLE GENERATORS	6000 Watt Consumer Portable Generator-IN
56	HPS6000HE	TRI-FUEL PORTABLE GENERATOR	TRI-FUEL PORTABLE GENERATOR
56	HPS9000VE	TRI-FUEL PORTABLE GENERATOR	TRI-FUEL PORTABLE GENERATOR
56	HPS12000HE	TRI-FUEL PORTABLE GENERATOR	TRI-FUEL PORTABLE GENERATOR
56	HPS6000HE-PKG	TRI-FUEL PORTABLE GENERATOR	6000 Watt Tri-Fuel Portable Generator
56	HPS9000VE-PKG	TRI-FUEL PORTABLE GENERATOR	9000 Watt Tri-Fuel Portable Generator
56	HPS12000HE-PKG	TRI-FUEL PORTABLE GENERATOR	12000 Watt Tri-Fuel Portable Generator
56	HPS001	ACCESSORIES-TRI-FUEL PORTABLE GENERATOR	2 Wheel Dolly-HP Series
56	HPS002	ACCESSORIES-TRI-FUEL PORTABLE GENERATOR	4 Wheel Dolly-HP Series
56	HPS003	ACCESSORIES-TRI-FUEL PORTABLE GENERATOR	Generator-HP Series
56	HPS004	ACCESSORIES-TRI-FUEL PORTABLE GENERATOR	Emergency Transfer Switch
56	HPS005-64854-009	ACCESSORIES-TRI-FUEL PORTABLE GENERATOR	Low Pressure Fuel Solenoid
56	HPS006	ACCESSORIES-TRI-FUEL PORTABLE GENERATOR	HPS Generator Cover-Large-12kW
56	WIN001	WINCO-ACCESSORIES	WINCO - 2 WHEEL DOLLY KIT
56	WIN002	WINCO-ACCESSORIES	WINCO - 4 WHEEL DOLLY KIT
56	WIN003	WINCO-ACCESSORIES	Winco Generator Cover 10-18kW
56	WIN004-24743-000	WINCO-ACCESSORIES	WINCO - LINE VOLTAGE
56	WIN005	WINCO-ACCESSORIES	WINCO GENERATOR COVER
56	WIN008	WINCO-ACCESSORIES	WINCO - TRANSFER SWITCH
56	WIN009-64492	WINCO-ACCESSORIES	WINCO - 120/240 30 AMP
56	WIN010-CS6365C	WINCO-ACCESSORIES	WINCO - 120/240 50 AMP
56	WIN011-300137	WINCO-ACCESSORIES	Winco-60 amp (NEMA 14-608) Plug (300137)
56	WIN012-64493	WINCO-ACCESSORIES	Winco 50 Amp NEMA 5-50 Plug

56	WIN013	WINCO-ACCESSORIES	Winco Transfer Switch 60/60 Amp
56	WIN014	WINCO-ACCESSORIES	Winco Fuel System - EC Series
56	WIN015-16287-0000	WINCO-ACCESSORIES	Winco Trickle Battery Charger
56	WIN016-80765-012	WINCO-ACCESSORIES	Winco Battery 12V U1 300 CCA
56	WIN017-80765-013	WINCO-ACCESSORIES	Winco Battery 12V Group 26 500 CCA
56	WIN018-16200-000	WINCO-ACCESSORIES	Winco Maintenance Kit W3000H
56	WIN019-16200-001	WINCO-ACCESSORIES	Winco Maintenance Kit WT3000H
56	WIN020-16200-002	WINCO-ACCESSORIES	Winco Maintenance Kit WC6, DL6, HPS6
56	WIN021-16200-003	WINCO-ACCESSORIES	Winco Maintenance Kit WC5000H, DL5000H
56	WIN022-16200-005	WINCO-ACCESSORIES	Winco Maintenance Kit WL12, HPS12
56	WIN023-16200-007	WINCO-ACCESSORIES	Winco Maintenance Kit WC10000VE, HPS9000VE
56	WIN024-16200-011	WINCO-ACCESSORIES	Winco Maintenance Kit WL18000VE
56	WIN025-CS6365C-R	WINCO-ACCESSORIES	Winco CS6365C Receptacle for WL12000HE
56	AL4	TEREX Light Towers	Portable Light Tower Trailer 6kW H-Duty
56	AL5	TEREX Light Towers	Portable Light Tower Trailer 8kW-Storage
56	AL5HT	TEREX Light Towers	Portable Light Tower Trailer 8kW-HydTr
56	RL4	TEREX Light Towers	Portable Light Tower Trailer 6kW
56	AL4LED GAS	TEREX Light Towers	Portable Light Tower Trailer LED Quiet
56	TXLT-MAINTKIT-50HZ	Terex Portable Light Tower Maintenance Kit Options	Maintenance Kit AL4, RL4 Kubota 50Hz
56	TXLT-MAINTKIT-60HZ	Terex Portable Light Tower Maintenance Kit Options	Maintenance Kit AL4, AL5, RL4 Kubota60Hz
56	TXLT-MAINTKIT-JZ20K	Terex Portable Light Tower Maintenance Kit Options	Maintenance Kit AL5 Isuzu 20kW
56	TXLT-2 5/16 BALL	Terex Light Tower Hitch Options	Terex 2 5/16 in Ball Coupler Hitch
56	TXLT-BULLDHITCH-AD	Terex Light Tower Hitch Options	Terex 2 5/16" Bulldog Hitch Adjustable
56	TXLT-CMBOHITCH	Terex Light Tower Hitch Options	Combination Ring and Ball Hitch
56	TXLT-RINGHITCH	Terex Light Tower Hitch Options	Terex 2 1/2 in I.D. Pintle Ring Coupler
56	TXLT-RINGHITCH-ADJ	Terex Light Tower Hitch Options	Terex 2 1/2 -3" Ring Hitch 6" Adjustable
56	TXLT-6KW-15.3HP	Terex Light Towers Engine Upgrades	Terex 6KW 15.3HP Generator Upgrade
56	TXLT-7KW-15.3HP/50H	Terex Light Towers Engine Upgrades	Terex 7KW 15.3HP 50HZ Generator Upgrade
56	TXLT-8KW-13.6HP	Terex Light Towers Engine Upgrades	Terex 8KW 13.6HP Generator Upgrade AL4
56	TXLT-15KW-50HZ	Terex Light Towers Engine Upgrades	Terex 15KW 16.3 HP Generator Upgrade
56	TXLT-20KW-T4F	Terex Light Towers Engine Upgrades	Terex 20 KW T4Generator w/Receptacle Pkg
56	TXLT-30GAL-SPILL	Terex Light Towers Options	Terex 30 Gallon Tank w/Spill Containment
56	TXLT-50GAL	Terex Light Towers Options	Terex 50 Gallon Tank-Light Towers
56	TXLT-60GAL	Terex Light Towers Options	Terex 60 Gallon Tank-Light Towers
56	TXLT-60GAL-SPILL	Terex Light Towers Options	Terex 60 Gallon Tank w/Spill Containment
56	TXLT-6MH-LIGHTS	Terex Light Towers Options	Terex 6ea Metal Halide Lights Upgrade
56	TXLT-8MH-LIGHTS	Terex Light Towers Options	Terex 8ea Metal Halide Lights Upgrade
56	TXLT-AIRSHUTDN	Terex Light Towers Options	Terex Automatic Air Shutdown-Light Tower
56	TXLT-AUTOSTART	Terex Light Towers Options	Terex Automatic Start for AL5HT
56	TXLT-BAT-CCA1000	Terex Light Towers Options	Terex 1000 CCA Battery for Light Towers
56	TXLT-BAT-CCA700	Terex Light Towers Options	Terex 700 CCA Battery for Light Towers

56	TXLT-BAT-HTR	Terex Light Towers Options	Terex Battery Heater Blanket-Light Tower
56	TXLT-BATWATER	Terex Light Towers Options	Terex Battery Warming System-AL4L DC
56	TXLT-COLDWTHR	Terex Light Towers Options	Terex Cold Weather Package
56	TXLT-DOME	Terex Light Towers Options	12 Dome Light w/Switch AL4000/RL4000
56	TXLT-ELECBRAKES	Terex Light Towers Options	Electric trailer brakes
56	TXLT-ENGBLK-HTR	Terex Light Towers Options	Terex Engine Block Heater-Light Tower
56	TXLT-EWINCH	Terex Light Towers Options	Terex Electronic Winch 12 Volt
56	TXLT-EXRACK	Terex Light Towers Options	Export Racking / Preparation-AL4000
56	TXLT-HYDRBRAKES	Terex Light Towers Options	Terex Hydraulic Brakes for Light Towers
56	TXLT-SEP	Terex Light Towers Options	Fuel/Water Separator-Filter
56	TXLT-SEP-LNHTR	Terex Light Towers Options	Fuel /Water separator w/Fuel Line Heater
56	TXLT-SPARE	Terex Light Towers Options	Terex Spare Tire and Wheel -Light Towers
56	TXLT-TOUGHCOAT	Terex Light Towers Options	Terex Tough Coat Paint Surface
56	TXLT-TOWERLOCK	Terex Light Towers Options	Terex Tower Lock Kit
56	TXLT-XTRAGFI	Terex Light Towers Options	Terex Extra GFI Duplex Receptacle
56	D185T4F	Air Compressors	Rotair Air Compressor with Trailer 185 CFM @ 100 PSI
56	D300T4F	Air Compressors	Air Compressor 300 CFM @ 100 PSI Kohler
56	D425J	Air Compressors	Rotair Air Compressor with Trailer 425 CFM @ 102 PSI
56	D425T4F	Air Compressors	Air Compressor 425 CFM @ 100 PSI
56	D800HC	Air Compressors	Rotair Air Compressor with Trailer 800 CFM @ 150 PSI
56	D900C	Air Compressors	Rotair Air Compressor with Trailer 900 CFM @ 102 PSI
56	D90KA	Air Compressors	Air Compressor 90 CFM @ 100 PSI Kubota-D
56	DS185T4F	Air Compressors	Air Compressor 185 CFM @ 100 PSI-Koh-T4F
56	GP75H	Air Compressors- Accessories	Rotair Air Compressor Cart 75 CFM @ 100 PSI, Honda
56	FTG-HS-1	Air Compressors- Accessories	Air Comp-Option-Electric 100' Hose Reel
56	FTG-RCEA33112L12D	Air Compressors- Accessories	Air Compressor Accessory-Electric Operated 100' Hose
56	FTG-TB-1	Air Compressors- Accessories	Air Compressor Accessory-Tool Box (Cannot be used w
56	EL1250M	FTG LIGHT TOWERS	ECO-LIGHT EL1250M LED Light Tower
56	EL1250A	FTG LIGHT TOWERS	ECO-LIGHT EL1250A LED Light Tower
56	EL1000	FTG LIGHT TOWERS	ECO-CHAIN EL1000 LED Light Tower
56	PK22TSX	FTG TECNOGEN GENERATORS	TecnoGen Enermax Quiet Generator Skid
56	KL35TSX	FTG TECNOGEN GENERATORS	TecnoGen Enermax Quiet Generator Skid
56	KL45TSX	FTG TECNOGEN GENERATORS	TecnoGen Enermax Quiet Generator Skid
56	FP70TSX	FTG TECNOGEN GENERATORS	TecnoGen Enermax Quiet Generator Skid
56	PK113TSX	FTG TECNOGEN GENERATORS	TecnoGen Enermax Quiet Generator Skid
56	FP145TSX	FTG TECNOGEN GENERATORS	TecnoGen Enermax Quiet Generator Skid
56	FP200TSX	FTG TECNOGEN GENERATORS	TecnoGen Enermax Quiet Generator Skid
56	FP225TSX	FTG TECNOGEN GENERATORS	TecnoGen Enermax Quiet Generator Skid
56	FP280TSX	FTG TECNOGEN GENERATORS	TecnoGen Enermax Quiet Generator Skid
56	FP330TSX	FTG TECNOGEN GENERATORS	TecnoGen Enermax Quiet Generator Skid
56	FP400TSX	FTG TECNOGEN GENERATORS	TecnoGen Enermax Quiet Generator Skid

56	VO604TSX	FTG TECNOGEN GENERATORS	TecnoGen Enermax Quiet Generator Skid
56	PK22TSX-T	FTG TECNOGEN GENERATORS	TecnoGen Enermax Quiet Generator Trailer
56	KL35TSX-T	FTG TECNOGEN GENERATORS	TecnoGen Enermax Quiet Generator Trailer
56	KL45TSX-T	FTG TECNOGEN GENERATORS	TecnoGen Enermax Quiet Generator Trailer
56	FP70TSX-T	FTG TECNOGEN GENERATORS	TecnoGen Enermax Quiet Generator Trailer
56	PK113TSX-T	FTG TECNOGEN GENERATORS	TecnoGen Enermax Quiet Generator Trailer
56	FP145TSX-T	FTG TECNOGEN GENERATORS	TecnoGen Enermax Quiet Generator Trailer
56	FP200TSX-T	FTG TECNOGEN GENERATORS	TecnoGen Enermax Quiet Generator Trailer
56	FP225TSX-T	FTG TECNOGEN GENERATORS	TecnoGen Enermax Quiet Generator Trailer
56	FP280TSX-T	FTG TECNOGEN GENERATORS	TecnoGen Enermax Quiet Generator Trailer
56	FP330TSX-T	FTG TECNOGEN GENERATORS	TecnoGen Enermax Quiet Generator Trailer
56	FP400TSX-T	FTG TECNOGEN GENERATORS	TecnoGen Enermax Quiet Generator Trailer
56	VO604TSX-T	FTG TECNOGEN GENERATORS	TecnoGen Enermax Quiet Generator Trailer
56	VO704TSX	FTG TECNOGEN GENERATORS	TecnoGen Enermax Quiet Generator Skid
56	VO704TSX-T	FTG TECNOGEN GENERATORS	TecnoGen Enermax Quiet Generator Trailer
56	PK22FQ	FTG TECNOGEN GENERATORS	TecnoGen Mega Silent Generator 20/18kW
56	KL35FQ	FTG TECNOGEN GENERATORS	TecnoGen Mega Silent Generator 30/28 kW
56	FP400FQ	FTG TECNOGEN GENERATORS	TecnoGen Mega Silent Generator 350/318kW
56	KL45FQ	FTG TECNOGEN GENERATORS	TecnoGen Mega Silent Generator 40/36 kW
56	FP70FQ	FTG TECNOGEN GENERATORS	TecnoGen Mega Silent Generator 61/56 kW
56	PK113FQ	FTG TECNOGEN GENERATORS	TecnoGen Mega Silent Generator 100/90 kW
56	FP145FQ	FTG TECNOGEN GENERATORS	TecnoGen Mega Silent Generator 130/118kW
56	FP200FQ	FTG TECNOGEN GENERATORS	TecnoGen Mega Silent Generator 175/159kW
56	FP225FQ	FTG TECNOGEN GENERATORS	TecnoGen Mega Silent Generator 200/180kW
56	FP280FQ	FTG TECNOGEN GENERATORS	TecnoGen Mega Silent Generator 250/227kW
56	FP330FQ	FTG TECNOGEN GENERATORS	TecnoGen Mega Silent Generator 300/265kW
56	VO604FQ	FTG TECNOGEN GENERATORS	TecnoGen Mega Silent Generator 550/500kW
56	VO704FQ	FTG TECNOGEN GENERATORS	TecnoGen Mega Silent Generator 615/560kW
56	FP70FSQ	FTG TECNOGEN GENERATORS	Technogen 56 kw Prime Power skid
56	FP145FSQ	FTG TECNOGEN GENERATORS	Technogen 118kw Prime Power Skid
56	FP170FSQ	FTG TECNOGEN GENERATORS	Technogen 136 kw Prime Power Skid
56	FP200FSQ	FTG TECNOGEN GENERATORS	Technogen 159 kw Prime Power Skid
56	PK22FQ-T	FTG TECNOGEN GENERATORS	TecnoGen Mega Silent Generator 20/18kW
56	FP330FQ-T	FTG TECNOGEN GENERATORS	TecnoGen Generator 300/265 kW Trailer FQ
56	FP400FQ-T	FTG TECNOGEN GENERATORS	TecnoGen Generator 350/318 kW Trailer FQ
56	KL35FQ-T	FTG TECNOGEN GENERATORS	TecnoGen Mega Silent Generator 30/28 kW
56	KL45FQ-T	FTG TECNOGEN GENERATORS	TecnoGen Mega Silent Generator 40/36kW T
56	FP70FQ-T	FTG TECNOGEN GENERATORS	TecnoGen Mega Silent Generator 61/56kW T
56	PK113FQ-T	FTG TECNOGEN GENERATORS	TecnoGen Mega Silent Generator 100/90kW T
56	FP145FQ-T	FTG TECNOGEN GENERATORS	TecnoGen Mega Silent Generator 130/118kW
56	FP200FQ-T	FTG TECNOGEN GENERATORS	TecnoGen Generator 175/159 kW Trailer FQ

56	FP225FQ-T	FTG TECNOGEN GENERATORS	TecnoGen Generator 200/180 kW Trailer FQ
56	FP280FQ-T	FTG TECNOGEN GENERATORS	TecnoGen Generator 250/227 kW Trailer FQ
56	VO604FQ-T	FTG TECNOGEN GENERATORS	TecnoGen Generator 550/500 kW Trailer FQ
56	VO704FQ-T	FTG TECNOGEN GENERATORS	TecnoGen Generator 615/560 kW Trailer FQ
56	FP70FSQ-T	FTG TECNOGEN GENERATORS	Technogen 56 kw Pnme Power w/ trailer
56	FP145FSQ-T	FTG TECNOGEN GENERATORS	Technogen 118kw Prime Power Trailer
56	FP170FSQ-T	FTG TECNOGEN GENERATORS	Technogen 136 kw Pnme Power Trailer
56	FP200FSQ-T	FTG TECNOGEN GENERATORS	Technogen 159 kw Prime Power Trailer
56	RampiCar R100	RampiCar Power Buggy	RampiCar Track Driven Power Buggy
56	RampiCar Liner	RampiCar Power Buggy	RampiCar Bucket Liner
56	ZBM-550DW	Fuel Tanks-DW Containment	Zierke 550 Gallon Double Wall Fuel Tank
56	ZBM1000DW	Fuel Tanks-DW Containment	Zierke 1000 Gallon Double Wall Fuel Tank
56	ZBM2000DW	Fuel Tanks-DW Containment	Zierke 2000 Gallon Double Wall Fuel Tank
56	ZBM2500DW	Fuel Tanks-DW Containment	Zierke 2500 Gallon Double Wall Fuel Tank
56	ZBM3000DW	Fuel Tanks-DW Containment	Zierke 3000 Gallon Double Wall Fuel Tank
56	ZBM4000DW	Fuel Tanks-DW Containment	Zierke 4000 Gallon Double Wall Fuel Tank
56	ZBM5000DW	Fuel Tanks-DW Containment	Zierke 5000 Gallon Double Wall Fuel Tank
56	ZBM001TK	Fuel Tanks DW Containment Options	Zierke Split Tank for = < 2500 Gal Tank
56	ZBM002TK	Fuel Tanks DW Containment Options	Zierke Split Tank for 3000 Gal+ Tank
56	ZBM003TK	Fuel Tanks DW Containment Options	Zierke Pump 115v 20 GPM Auto Noz 3/4" H
56	ZBM004TK	Fuel Tanks DW Containment Options	Zierke Leak Gauge for DW Containment TNK
56	ZBM005TK	Fuel Tanks DW Containment Options	Zierke E-Vent 3" for DW Containment TNK
56	ZBM150UL	Fuel Tanks Generator Sub-Base	Zierke 150 Gal DW Steel Gen.SubBase Tank
56	ZBM300UL	Fuel Tanks Generator Sub-Base	Zierke 300 Gal DW Steel Gen.SubBase Tank
56	ZBM500UL	Fuel Tanks Generator Sub-Base	Zierke 500 Gal DW Steel Gen.SubBase Tank
56	ZBM750UL	Fuel Tanks Generator Sub-Base	Zierke 750 Gal DW Steel Gen.SubBase Tank
56	ZBM1000UL	Fuel Tanks Generator Sub-Base	Zierke 1000 Gal DW Steel Gen.SubBaseTank
56	ZBM1500UL	Fuel Tanks Generator Sub-Base	Zierke 1500 Gal DW Steel Gen.SubBaseTank
56	ZBM2000UL	Fuel Tanks Generator Sub-Base	Zierke 2000 Gal DW Steel Gen.SubBaseTank
56	ZBM034T	Fuel Tanks Generator Sub-Base Options	Zierke 5 Gal Spill/Fill Container 2"NPT
56	ZBM035T	Fuel Tanks Generator Sub-Base Options	Zierke 5 Gal Spill/Fill Container BoltOn
56	ZBM036T	Fuel Tanks Generator Sub-Base Options	Zierke High Fuel Switch - 90%
56	ZBM037T	Fuel Tanks Generator Sub-Base Options	Zierke Alarm Panel 1 Light
56	ZBM038T	Fuel Tanks Generator Sub-Base Options	Zierke Alarm Panel 4 Light
56	ZBM039T	Fuel Tanks Generator Sub-Base Options	Zierke Electronic Sender 240-30 OHM
56	ZBM040T	Fuel Tanks Generator Sub-Base Options	Zierke 8" Channel Welded to Tank Bottom
56	ZBM041T	Fuel Tanks Generator Sub-Base Options	Zierke Genset Support Beam - Per Pc
56	ZBM042T	Fuel Tanks Generator Sub-Base Options	Zierke Check Valve 1/2" - Fuel Supply
56	ZBM043T	Fuel Tanks Generator Sub-Base Options	Zierke Check Valve 1" - Fuel Supply
56	ZBM044T	Fuel Tanks Generator Sub-Base Options	Zierke Prevent Fill Cap w/ 2" Coupling
56	ZBM045T	Fuel Tanks Generator Sub-Base Options	Zierke Immersion Heater 1000 Watt

56	ZBM046T	Fuel Tanks Generator Sub-Base Options	Zierke Immersion Heater 2000 Watt
56	ZBM047T	Fuel Tanks Generator Sub-Base Options	Zierke Immersion Heater 3000 Watt
56	ZBM048T	Fuel Tanks Generator Sub-Base Options	Zierke Immersion Heater 4000 Watt
56	ZBM049T	Fuel Tanks Generator Sub-Base Options	Lead Detection Float Switch Up to 70" Tank
56	ZBM150DWT	Fuel Tanks with Trailer	Zierke 150 Gal Double Wall Fuel Tank
56	ZBM7000-300SWT	Fuel Tanks with Trailer	Zierke 300 Gal SW Fuel Trailer
56	ZBM7000-300DWT	Fuel Tanks with Trailer	Zierke 300 Gal DW Fuel Trailer
56	ZBM7000-500SWT	Fuel Tanks with Trailer	Zierke 500 Gal SW Fuel Trailer
56	ZBM7000-500WSST	Fuel Tanks with Trailer	Zierke 500 Gal SW SS Fuel Trailer
56	ZBM10000-500DWT	Fuel Tanks with Trailer	Zierke 500 Gal DW Fuel Trailer
56	ZBM12000-750DWT	Fuel Tanks with Trailer	Zierke 750 Gal DW Fuel Trailer
56	ZBM12000-995SWT	Fuel Tanks with Trailer	Zierke 995 Gal SW Fuel Trailer
56	ZBM12000-995DWT	Fuel Tanks with Trailer	Zierke 995 Gal DW Fuel Trailer
56	ZBM007P	Pump Options	Zierke 8 GPM Pump
56	ZBM001P	Pump Options	Zierke 15 GPM Pump 115VAC
56	ZBM002P	Pump Options	Zierke 15 GPM Pump 12V
56	ZBM003P	Pump Options	Zierke 15 GPM Pump 12V MTD w/Nozzle/Hose
56	ZBM004P	Pump Options	Zierke 20 GPM Pump 12V
56	ZBM005P	Pump Options	Zierke 20 GPM Pump 12VDC w/Nozzle/Hose
56	ZBM006P	Pump Options	Zierke 20 GPM Pump 12VDC MTD w/Nozz/Hose
56	ZBM006P-VAC	Pump Options	Zierke 25 GPM Pump 115VAC UL Marina
56	ZBM008P	Pump Options	Zierke 30 GPM Pump
56	ZBM009P	Pump Options	Zierke 25 GPM Pump W/Meter
56	ZBM010P	Pump Options	Zierke Hand Pump - Piston Action
56	ZBM011P-A	Pump Options	Zierke 20 GPM 115 Volt Pump
56	ZBM001H	Hose/Reel Options	Zierke Manual Hose Reel 50'x3/4" Hose
56	ZBM002H	Hose/Reel Options	Zierke Manual Hose Reel 50'x1" Hose
56	ZBM003H	Hose/Reel Options	Zierke Spring Hose Reel 50'x1" Hose/Nozz
56	ZBM004H	Hose/Reel Options	Zierke Manual Cable Hose Reel w/50' x 1" Fuel Hos
56	ZBM005H	Hose/Reel Options	Zierke Spring Return Hose Reel w/35' x 3/4" Fuel Hc
56	ZBM006H	Hose/Reel Options	Zierke Spring Return Hose Reel w/35' x 1" Fuel Hot
56	ZBM007H	Hose/Reel Options	Zierke Spring Return Hose Reel w/50' x 3/4" Fuel Hc
56	ZBM008H	Hose/Reel Options	Zierke Spring Return Hose Reel w/50' x 1" Hose and N
56	ZBM009H	Hose/Reel Options	Zierke Electric Hose Reel 12VDC w/100' 1" hose & Autc
56	ZBM010H	Hose/Reel Options	Zierke Electric Hose Reel 12VDC w/150' 1" hose & Autc
56	ZBM001M	Miscellaneous Options	Zierke Coupler-3" Pintle Ring
56	ZBM002M	Miscellaneous Options	Zierke D-Ring Tie Downs
56	ZBM003M	Miscellaneous Options	Zierke Spare Tire and Rim
56	ZBM004M	Miscellaneous Options	Zierke Lockable Cable/Toolbox
56	ZBM005M	Miscellaneous Options	Zierke Fire Extinguisher
56	ZBM006M	Miscellaneous Options	Zierke Wheel Chocks

56	ZBM007M	Miscellaneous Options	Zierke 5 Gal Absorbent Kit
56	ZBM008M	Miscellaneous Options	Zierke 3.5 Gal Fill Spill Containment
56	ZBM009M	Miscellaneous Options	Zierke 2" Drain in Tank w/2" Ball Valve
56	ZBM010M	Miscellaneous Options	Zierke 50' Static Grounding Cable
56	ZBM011M	Miscellaneous Options	Zierke Spare Fuel Filter
56	ZBM014M	Miscellaneous Options	Zierke Defueler/Refueler
56	ZBM015M	Miscellaneous Options	Zierke Tool/Pump Enclosure
56	ZBM016M	Miscellaneous Options	Zierke Mounting 5kW Portable Generator
56	ZBM017M	Miscellaneous Options	Zierke 12 VDC Battery Adder
56	ZBM018M	Miscellaneous Options	Zierke Battery Charger
56	ZBM019M	Miscellaneous Options	Zierke Aviation Fuel Filter/Water Sep
56	ZBM021M	Miscellaneous Options	Zierke Solar Charger
56	ZBM022M	Miscellaneous Options	Zierke Flow Meter
56	ZBM023M	Miscellaneous Options	Zierke Split Tank Adder (per split)
56	ZBM023M-1	Miscellaneous Options	Zierke Split Tank Adder (per Split)
56	ZBM024M	Miscellaneous Options	Zierke Roll-Over Protection 4x4x1/4" 10k
56	ZBM025M	Miscellaneous Options	Zierke Roll-Over Protection 4x4x1/4" 7k
56	ZBM026M	Miscellaneous Options	Zierke Single Point Lift Bolt-On 12k GVW
56	ZBM027M	Miscellaneous Options	Zierke Filter/Water Separator 10 Micron
56	ZBM028M	Miscellaneous Options	Zierke Leak Detection At-A-Glance 1 1/2"
56	ZBM029M	Miscellaneous Options	Zierke Leak Detection Alarm At-A-Glance
56	ZBM030M	Miscellaneous Options	Zierke Battery Box - Vented CS
56	ZBM031M	Miscellaneous Options	Zierke Decal - Diesel Fuel Set of 4
56	ZBM032M	Miscellaneous Options	Zierke Fender Step (1 Set)
56	ZBM033M	Miscellaneous Options	Zierke Tire Upsize 16" 7k Trailer
56	ZBM034M	Miscellaneous Options	Zierke Jack Stabilizer 1x
56	ZBM035M	Miscellaneous Options	Zierke Tool/Pump Combo Envir Enclosure
56	ZBM036M	Miscellaneous Options	Zierke Environ. Spill/Fill Containment
56	ZBM037M	Miscellaneous Options	Zierke Flow Meter
56	ZBM038M	Miscellaneous Options	Zierke Anti-Siphon-Vacuum Breaker
56	ZBM039M	Miscellaneous Options	Zierke Hose Break-Away 3/4" - 9' Hose
56	ZBM040M	Miscellaneous Options	Zierke Hose Break-Away 1" - 9' hose
56	ZBM041M	Miscellaneous Options	Zierke 24" Platform
56	ZBM042M	Miscellaneous Options	Zierke 3/4" Angled Fuel Hose Swivel
56	ZBM043M	Miscellaneous Options	Zierke 1" Angled Fuel Hose Swivel
56	ZBM6000TR	Trailers for Generator Sets	Zierke 6,000 lb GVW Trailer 120x60 Bed
56	ZBM7000TR	Trailers for Generator Sets	Zierke 7,000 lb GVW Trailer 144x60 Bed
56	ZBM10000TR	Trailers for Generator Sets	Zierke 10,000 lb GVW Trailer 168x60 Bed
56	ZBM12000TR	Trailers for Generator Sets	Zierke 12,000 lb GVW Trailer 168x60 Bed
56	ZBM18000TR	Trailers for Generator Sets	Zierke 18,000 lb GVW Trailer 180x68 Bed
56	ZBM24000TR	Trailers for Generator Sets	Zierke 24,000 lb GVW Trailer 204x68 Bed

78	PTS-2000	Portable Traffic Sig+618.745na1-Solar	Portable Traffic Signal-Solar
78	PTS-KNOCKDN	Portable Traffic Signal-Solar Options	Knock Down Box-Wireless
78	PTS-OHLIGHT	Portable Traffic Signal-Solar Options	Trailer Safety Light
78	PTS-OPSYS	Portable Traffic Signal-Solar Options	Galaxy Operating Conversion Kit
78	PTS-OPTICALPRE	Portable Traffic Signal-Solar Options	Optical Preemption
78	PTS-PILOTCTRL	Portable Traffic Signal-Solar Options	Pilot Car/Flagger Remote
78	PTS-REMOTEMON-C	Portable Traffic Signal-Solar Options	Remote Monitorng-Cellular
78	PTS-REMOTESEN	Portable Traffic Signal-Solar Options	Remote Wireless Sensor
78	PTS-SOUNDPRE	Portable Traffic Signal-Solar Options	Sound Preemption System
78	PTS-TRFSEN-M	Portable Traffic Signal-Solar Options	Traffic Sensor-Microwave
78	PTS-TRFSEN-R	Portable Traffic Signal-Solar Options	Traffic Sensor-Doppler
78	PTS-VIDEODET	Portable Traffic Signal-Solar Options	Video Detection
78	WTMMB-A	Full Size Variable Message Signs	Full Matrix Message Sign Trailer-Hydraul
78	WTMMB-B	Full Size Variable Message Signs	Full Matrix Message Sign Trailer-Manual
78	WTLMB-A	Full Size Variable Message Signs	Three Line Message Sign Trailer-Hydraul
78	WTLMB-B	Full Size Variable Message Signs	Three Line Message Sign Trailer-Manual
78	WVTM-A	Mini Variable Message Signs	Mini Matrix Message Sign Trailer-Hydraul
78	WVTM-B	Mini Variable Message Signs	Mini Matrix Message Sign Trailer-Manual
78	WVT3-A	Mini Variable Message Signs	Mini Three Line Message Sign Trailer-Hyd
78	WVT3-B	Mini Variable Message Signs	Mini Three Line Message Sign Trailer-Man
78	WVTM-5C	Mini Variable Message Signs	Color Matrix Message Sign Trailer 104x59
78	WVTMC	Mini Variable Message Signs	Mini Matrix Traffic Monitoring Trailer
78	WVTMM-L	Metro Variable Message Signs	Metro Matrix Message Sign Trailer Large
78	WVTMM-M	Metro Variable Message Signs	Metro Matrix Message Sign Trailer Medium
78	WANVMS-SLR130-170W	Upgrades for Full Size Variable Message Boards Only	Increase 130Watt to 170Watt Solar Panel
78	WANVMS-SLR130-260W	Upgrades for Full Size Variable Message Boards Only	Increase 130Watt to 260Watt Solar Panel
78	WANVMS-HITCH-3PNT	Upgrades for Full Size Variable Message Boards Only	3" Pintle Hitch Replaces 2" Ball Hitch
78	WANVMS-BATT2-6VDC	Upgrades for Full Size Variable Message Boards Only	Add Two 6V DC Batteries
78	WANVMS-BATT4-6VDC	Upgrades for Full Size Variable Message Boards Only	Add Four 6V DC Batteries
78	WANVMS-BATT2-AGM	Upgrades for Full Size Variable Message Boards Only	Upgrade to Two AGM SLA 4D Batteries
78	WANVMS-BATT3-AGM	Upgrades for Full Size Variable Message Boards Only	Upgrade to Three AGM SLA 4D Batteries
78	WANVMS-SECBAT-AGM	Upgrades for Full Size Variable Message Boards Only	Security AGM Battery Box Replaces Std4/6
78	WANVMS-BRAKE-ELEC	Upgrades for Full Size Variable Message Boards Only	Upgrade to Electric Brake-2" Ball Hitch
78	WANVMS-BRAKE-HYD	Upgrades for Full Size Variable Message Boards Only	Upgrade to Hydraulic Brake-2" Ball Hitch
78	WANVMS-HANDPUMP	Upgrades for Full Size Variable Message Boards Only	Manual Hand Pump for Hydraulic Units
78	WANVMS-BATT-CHGR	Upgrades for Full Size Variable Message Boards Only	Upgraded Battery Charger
78	WANVMS-BATT-MTR	Upgrades for Full Size Variable Message Boards Only	Battery Condition Meter for Solar Units
78	WANVMS-CELMODG	Upgrades for Full, Mini, and Metro Variable Message Boards	Digital Cellular Modem Package with GPS
78	WANVMS-CELSVC	Upgrades for Full, Mini, and Metro Variable Message Boards	Cellular Service -Wanco Hosting 1 Year
78	WANVMS-RADAR	Upgrades for Full, Mini, and Metro Variable Message Boards	Radar Speed Package
78	WANVMS-TRAFDATA	Upgrades for Full, Mini, and Metro Variable Message Boards	Traffic Data Collector

78	WANVMS-SECBAT-S	Upgrades for Full, Mini, and Metro Variable Message Boards	Security Battery Box Replaces Std 4/6
78	WANVMS-SECBAT-L	Upgrades for Full, Mini, and Metro Variable Message Boards	Security Battery Box Replaces Lrg 8
78	WANVMS-HITCH-CMBO	Upgrades for Full, Mini, and Metro Variable Message Boards	Combination 2" Ball / 3" Pintle Hitch
78	WANVMS-OUTRIG	Upgrades for Full, Mini, and Metro Variable Message Boards	Telescoping Outriggers
78	WANVMS-CONTR	Upgrades for Mini Variable Message Boards ONLY	Hand Held Touch Screen Controller
78	WANVMS-SECBAT-LC	Upgrades for Mini Variable Message Boards ONLY	Security Battery Box Replaces Std HD
78	WANVMS-SLR85-130W	Upgrades for Mini and Metro Variable Message Boards	Increase from 85 Watt to 130 Watt Solar
78	WANVMS-SLR85-170W	Upgrades for Mini and Metro Variable Message Boards	Increase from 85 Watt to 170 Watt Solar
78	WANVMS-SLR85-260W	Upgrades for Mini and Metro Variable Message Boards	Increase from 85 Watt to 260 Watt Solar
78	WANVMS-HITCH-2 5PNT	Upgrades for Mini and Metro Variable Message Boards	2.5" Pintle Hitch Replaces 2" Ball Hitch
78	WANVMS-WHITE	Upgrades for Metro and Metro Variable Message Boards Only	White Paint Mini or Metro Message Boards
78	WANVMS-WVTMM-L5C	Upgrades for Metro and Metro Variable Message Boards Only	Color Display Upgrade-5 Color LED BGWRA
78	WANVMS-BATT1-AGM	Upgrades for Metro and Metro Variable Message Boards Only	Add 1ea 4D AGM SLA Battery
78	WANVMS-WINCH-ELEC	Vehicle Mounted Full Matrix Message Boards	Electric Winch on Metro Message Board
78	WVMBM-2LP	Vehicle Mounted Full Matrix Message Boards	Matrix Message Sign Vehicle Mount-2Lines
78	WVMBM-3LP	Vehicle Mounted Full Matrix Message Boards	Matrix Message Sign Vehicle Mount-3Lines
78	WANVMFM-FLBEDFR	Upgrades for Vehicle Mounted Full Matrix Message Boards	Fiat Bed Frame Mounting Rack
78	WANVMFM-SVCTRFR	Upgrades for Vehicle Mounted Full Matrix Message Boards	Service Truck Top Mount
78	WSDT3-S	Radar Speed Trailers	Matrix Radar Speed Trailer-26"Characters
78	WSDT3-S-LPR	Upgrades for Radar Speed Trailers	Matrix Radar Speed Trailer Covert LPR
78	WANRST-REDLT	Upgrades for Radar Speed Trailers	Red and Blue Flashing Strobe Light Kit
78	WANRST-AXLELOCK	Upgrades for Radar Speed Trailers	Axle Lock Bar
78	WANRST-HITCH-CMBO	Radar Speed Signs Pole Mounts	Combo Hitch for 2.5" Pintle & 2" Ball
78	WANRST-7PIN-RV	Radar Speed Signs Pole Mounts	7 Pin Trailer Wiring Adapter (RV Style)
78	WANRST-7PIN-ROUND	Radar Speed Signs Pole Mounts	7 Pin Trailer Wiring Harness (Round)
78	WANRST-HITCH-L2.5	Radar Speed Signs Pole Mounts	Lunette Ring for 2.5" Pintle Hitch
78	WANRST-HITCH-L3	Radar Speed Signs Pole Mounts	Lunette Ring for 3" Pintle Hitch
78	WANRST-SLR130W	Radar Speed Signs Pole Mounts	Upgrade Solar Panel to 130 Watts
78	WANRST-SLR170W	Radar Speed Signs Pole Mounts	Upgrade Solar Panel to 170 Watts
78	WSDP26AC	Radar Speed Signs Pole Mounts	Radar Speed Sign Pole Mount-26" AC
78	WSDP26S	Radar Speed Signs Pole Mounts	Radar Speed Sign Pole Mount-26" Solar
78	WSDP13AC	Radar Speed Signs Pole Mounts	Radar Speed Sign Pole Mount-13" AC
78	WSDP13S	Radar Speed Signs Pole Mounts	Radar Speed Sign Pole Mount-13" Solar
78	WAN-TIMER	Upgrades for Radar Speed Signs Pole Mounts and Caution Beacons - Permanent Mount	365 Day Timer
78	WFNG-36-2F	Upgrades for Radar Speed Signs Pole Mounts and Caution Beacons - Permanent Mount	Fold-N-Go Safety Sign Trailer-36"-2F
78	WFNG-36-4F	Upgrades for Radar Speed Signs Pole Mounts and Caution Beacons - Permanent Mount	Fold-N-Go Safety Sign Trailer-36"-4F
78	WFNG-48-2F	Upgrades for Radar Speed Signs Pole Mounts and Caution Beacons - Permanent Mount	Fold-N-Go Safety Sign Trailer-48"-2F
78	WFNG-48-4F	Upgrades for Radar Speed Signs Pole Mounts and Caution Beacons - Permanent Mount	Fold-N-Go Safety Sign Trailer-48"-4F
78	WAN-HITCH-CMBO	Upgrades for Fold-N-Go Standard Trailers and Solar Traffic Directors/Arrow Boards	Combination 2" Ball / 2.5" Pintle Hitch
78	WCBPM-55-1L	Caution Beacons - Permanent Mount	Caution Beacon Assy-PM-40/50 Watt-1 Lt
78	WCBPM-110-2L	Caution Beacons - Permanent Mount	Caution Beacon Assy-PM-110 Watt-2 Light

78	WCBSZ-55-3L-T	Caution Beacons - Permanent Mount	Caution Beacon Assy SZ-40/50Watt-3Lt-Tmr
78	WTSP-LSA	Solar Traffic Director Trailers/Arrow Boards	Solar Traffic Director-50 Watt-15 Light
78	WTSP-LSAC	Solar Traffic Director Trailers/Arrow Boards	Solar Traffic Director-50 Watt-25 Light
78	WANAB-BATT 1-12VDC	Upgrades for Solar Traffic Directors/Arrow Boards	Add One (1) 12VDC Battery
78	WANAB-BATTBOX	Upgrades for Solar Traffic Directors/Arrow Boards	Larger Battery Box for 4 Batteries
78	WANAB-BATTCHGR	Upgrades for Solar Traffic Directors/Arrow Boards	Battery Charger- 2 Amp Duracell
78	WANAB-JACKCRANK	Upgrades for Solar Traffic Directors/Arrow Boards	Corner Hand Crank Jacks (4ea)
78	WANAB-LUNETTE	Upgrades for Solar Traffic Directors/Arrow Boards	2.5" Lunette Ring
78	WANAB-SLR50-65W	Upgrades for Solar Traffic Directors/Arrow Boards	Increase Solar Panel from 50W to 65W
78	WANAB-SLR50-85W	Upgrades for Solar Traffic Directors/Arrow Boards	Increase Solar Panel from 50W to 85W
78	WANAB-SPRINGPIN	Upgrades for Solar Traffic Directors/Arrow Boards	Spring-Pins Replace Lanyard Snapper(4ea)
78	WAN-BATT-MTR	Upgrades for Solar Traffic Directors/Arrow Boards	Battery Condition Meter for Solar Units
78	WANVMS-TRAFECAM	Upgrades for Solar Traffic Directors/Arrow Boards	Traffic Safety Monitoring Camera
78	WANVMS-TRAFVMS	Upgrades for Solar Traffic Directors/Arrow Boards	VMS Software for Message Board
78	WS1SB8-LSA	Vehicle Skid Mount Traffic Directors/Arrow Boards	Vehicle Skid Mount Traffic Director-15 R
78	WS1SB8-LSAC	Vehicle Skid Mount Traffic Directors/Arrow Boards	Vehicle Skid Mount Traffic Director-25 R
78	WSSP55-LSA	Vehicle Skid Mount Traffic Directors/Arrow Boards	Vehicle Skid Mount Traffic Director-15 P
78	WSSP55-LSAC	Vehicle Skid Mount Traffic Directors/Arrow Boards	Vehicle Skid Mount Traffic Director-25 P
78	WFB4-A	Vehicle Mounted Arrow Boards	Vehicle Mount Arrow Board-24x48-13LT
78	WFB5-A	Vehicle Mounted Arrow Boards	Vehicle Mount Arrow Board-30x60-15LT
78	WFB6-A	Vehicle Mounted Arrow Boards	Vehicle Mount Arrow Board-36x72-15LT
78	WB8-A	Vehicle Mounted Arrow Boards	Vehicle Mount Arrow Board 48x96-15LT-NMT
78	WFB5-SA	Vehicle Mounted Arrow Boards	Vehicle Mount Arrow Board-30x60-15LT-7FN
78	WFB5-LSA	Vehicle Mounted Arrow Boards	Vehicle Mount Arrow Bd-30x60-15LT-7F-LED
78	WFB6-SA	Vehicle Mounted Arrow Boards	Vehicle Mount Arrow Board-36x72-15LT-7FN
78	WFB6-LSA	Vehicle Mounted Arrow Boards	Vehicle Mount Arrow Bd-36x72-15LT-7F-LED
78	WB8-SA	Vehicle Mounted Arrow Boards	Vehicle Mount Arrow Bd-48x96-15LT-7F-NMT
78	WB8-LSA	Vehicle Mounted Arrow Boards	Vehicle Mount Arrow Bd-48x96-15LT-7F-LNM
78	WFB5-SAC	Vehicle Mounted Arrow Boards	Vehicle Mount Arrow Board-30x60-25LT-12F
78	WFB5-LSAC	Vehicle Mounted Arrow Boards	Vehicle Mount Arrow Bd-30x60-25LT-12F-L
78	WFB6-SAC	Vehicle Mounted Arrow Boards	Vehicle Mount Arrow Board-36x72-25LT-12F
78	WFB6-LSAC	Vehicle Mounted Arrow Boards	Vehicle Mount Arrow Bd-36x72-25LT-12F-L
78	WB8-SAC	Vehicle Mounted Arrow Boards	Vehicle Mount Arrow Bd-48x96-25LT-12F-NM
78	WB8-LSAC	Vehicle Mounted Arrow Boards	Vehicle Mount Arrow Bd-48x96-25LT-12F-LN
78	WANVMAB-90PWRT	Upgrades for Vehicle Mounted Arrow Boards (WF and WB Models)	90 Degree Power Tilt for Vehicle MT AB
78	WANVMAB-180PWRT	Upgrades for Vehicle Mounted Arrow Boards (WF and WB Models)	180 Degree Power Tilt for Vehicle MT AB
78	WANVMAB-90PWRT-LOW	Upgrades for Vehicle Mounted Arrow Boards (WF and WB Models)	90 Degree Power Tilt Low Profile for VM
78	WANVMAB-TLGATEMT	Upgrades for Vehicle Mounted Arrow Boards (WF and WB Models)	Tail-Gate Mount for Vehicle MT AB
78	WANVMAB-LED	Upgrades for Vehicle Mounted Arrow Boards (WF and WB Models)	LED Lights for Vehicle Mounted AB
78	WAN-ADDCORD	Upgrades for Vehicle Mounted Arrow Boards (WF and WB Models)	Additional Power Cord per 1 Foot
78	WFBA-14	Vehicle Mounted Plastic Arrow Shaped Signs	Vehicle Mount Arrow Shape-14LT-90PT

78	WFBA-14LP	Vehicle Mounted Plastic Arrow Shaped Signs	Vehicle Mount Arrow Shape-14LT-90PT-LP
78	WSBA-14	Vehicle Mounted Plastic Arrow Shaped Signs	Vehicle Mount Arrow Shape-14LT-NMT
78	WTSM27-FX	Airport Runway Closure Trailers	Airport Runway Closure Warning Trailer X
78	DC-348-0	Base Systems - Delineators	DURA-CURB Base 40" Raised Separator WH
78	DC-348-1	Base Systems - Delineators	DURA-CURB Base 40" Raised Separator YW
78	DC-411 WR	Base Systems - Delineators	DURA-CURB Base Strip 35" Reflective-YW
78	DC-355-0	JOHN THOMAS/DURA CURB	DURA-CURB Nose Section with White Strip
78	DC-355-1	JOHN THOMAS/DURA CURB	DURA-CURB Nose Section with Yellow Strip
78	DC-400 WR	JOHN THOMAS/DURA CURB	DURA-CURB Nose Strip Reflective-WH
78	DC-401 WR	JOHN THOMAS/DURA CURB	DURA-CURB Nose Strip Reflective-YW
78	DC-80-00-00-00	JOHN THOMAS/DURA CURB	DURA-CURB Arched Reflector-YW
78	DC-10-36-00-00	JOHN THOMAS/DURA CURB	DURA-CURB Hazard Marker 8"x24"
78	DC-40-36-00-00	JOHN THOMAS/DURA CURB	DURA-CURB Delineator Post 36"-WH
78	DC-40-36-20-20	JOHN THOMAS/DURA CURB	DURA-CURB Delineator Post 36"-YW
78	DC-Anchor	JOHN THOMAS/DURA CURB	DURA-CURB Anchoring Hardware

EXHIBIT C

APPROVED SUBCONTRACTORS

GERHOLD, CLAYTON DBA GERHOLD ELECTRIC, INC.
3591 NW 113TH AVENUE
SUNRISE, FLORIDA 33323

CERTIFIED ELECTRICAL CONTRACTOR
LICENSE NUMBER: EC13007778

Any alternate subcontractor(s) utilized pursuant to the agreement, shall be approved in writing by the City's project manager prior to the commencement of work.

EXHIBIT D

CONTRACTOR SERVICE ORDER

Contractor Service Order No. ____ .

TO: _____

PROJECT NAME: Project Name

DATE: _____

SCOPE OF SERVICES:

Per attached proposal dated _____, to be considered part of this Agreement.

Estimated calendar days to complete this work: _____ Days

Original Service Order Amount: \$ _____

Change Order __ to Service Order Amount:
**(ALL CHANGE ORDERS MUST BE APPROVED IN WRITING
BY THE CITY PRIOR TO THE WORK.)** \$ _____

Total From Previous Change Orders to Service Orders: \$ _____

Fee for this Service Order is Lump Sum/Not to Exceed amount
of: \$ _____

Total Agreement to Date: \$ _____

City's Project Administrator Date

Department Director Date
(between \$10,000-\$50,000)

Contractor Date

City Manager Date
(exceeding \$50,000)

MIAMIBEACH

00710

EXHIBIT E: FORM OF PERFORMANCE BOND

BY THIS BOND, We _____, as Principal, hereinafter called Contractor, and _____, as Surety, are bound to the City of Miami Beach, Florida, as Obligee, hereinafter called City, in the amount of _____ Dollars (\$_____) for the payment whereof Contractor and Surety bind themselves, their heirs, executors, administrators, successors and assigns, jointly and severally.

WHEREAS, Contractor has by written agreement entered into a Contract, Bid/Contract No.: _____, awarded the _____ day of _____, 20____, with City which Contract Documents are by reference incorporated herein and made a part hereof, and specifically include provision for liquidated damages, and other damages identified, and for the purposes of this Bond are hereafter referred to as the "Contract";

THE CONDITION OF THIS BOND is that if Contractor:

1. Performs the Contract between Contractor and City for construction of _____, the Contract being made a part of this Bond by reference, at the times and in the manner prescribed in the Contract; and
2. Pays City all losses, liquidated damages, expenses, costs and attorney's fees including appellate proceedings, that City sustains as a result of default by Contractor under the Contract; and
3. Performs the guarantee of all work and materials furnished under the Contract for the time specified in the Contract; then THIS BOND IS VOID, OTHERWISE IT REMAINS IN FULL FORCE AND EFFECT.

Whenever Contractor shall be, and declared by City to be, in default under the Contract, City having performed City obligations thereunder, the Surety may promptly remedy the default, or shall promptly:

- 3.1. Complete the Project in accordance with the terms and conditions of the Contract Documents; or
- 3.2. Obtain a bid or bids for completing the Project in accordance with the terms and conditions of the Contract Documents, and upon determination by Surety of the lowest responsible Bidder, or, if City elects, upon determination by City and Surety jointly of the lowest responsible Bidder, arrange for a contract

between such Bidder and City, and make available as work progresses (even though there should be a default or a succession of defaults under the Contract

00710

FORM OF PERFORMANCE BOND (Continued)

or Contracts of completion arranged under this paragraph) sufficient funds to pay the cost of completion less the balance of the Contract Price; but not exceeding, including other costs and damages for which the Surety may be liable hereunder, the amount set forth in the first paragraph hereof. The term "balance of the Contract Price," as used in this paragraph, shall mean the total amount payable by City to Contractor under the Contract and any amendments thereto, less the amount properly paid by City to Contractor.

No right of action shall accrue on this bond to or for the use of any person or corporation other than City named herein.

The Surety hereby waives notice of and agrees that any changes in or under the Contract Documents and compliance or noncompliance with any formalities connected with the Contract or the changes does not affect Surety's obligation under this Bond.

Signed and sealed this _____ day of _____, 20____.

WITNESSES:

(Name of Corporation)

Secretary

By:

(Signature)

(CORPORATE SEAL)

(Print Name and Title)

IN THE PRESENCE OF:

INSURANCE COMPANY:

By:

Agent and Attorney-in-Fact

Address:

(Street)

(City/State/Zip Code)

Telephone No.:

EXHIBIT F: FORM OF PAYMENT BOND

BY THIS BOND, We _____, as Principal, hereinafter called Contractor, and _____, as Surety, are bound to the City of Miami Beach, Florida, as Obligee, hereinafter called City, in the amount of _____ Dollars (\$_____) for the payment whereof Contractor and Surety bind themselves, their heirs, executors, administrators, successors and assigns, jointly and severally.

WHEREAS, Contractor has by written agreement entered into a Contract, Bid/Contract No.: _____, awarded the _____ day of _____, 20____, with City which Contract Documents are by reference incorporated herein and made a part hereof, and specifically include provision for liquidated damages, and other damages identified, and for the purposes of this Bond are hereafter referred to as the "Contract";

THE CONDITION OF THIS BOND is that if Contractor:

1. Pays City all losses, liquidated damages, expenses, costs and attorney's fees including appellate proceedings, that City sustains because of default by Contractor under the Contract; and
2. Promptly makes payments to all claimants as defined by Florida Statute 255.05(1) for all labor, materials and supplies used directly or indirectly by Contractor in the performance of the Contract;

THEN CONTRACTOR'S OBLIGATION SHALL BE VOID; OTHERWISE, IT SHALL REMAIN IN FULL FORCE AND EFFECT SUBJECT, HOWEVER, TO THE FOLLOWING CONDITIONS:

- 2.1. A claimant, except a laborer, who is not in privity with Contractor and who has not received payment for its labor, materials, or supplies shall, within forty-five (45) days after beginning to furnish labor, materials, or supplies for the prosecution of the work, furnish to Contractor a notice that he intends to look to the bond for protection.
- 2.2. A claimant who is not in privity with Contractor and who has not received payment for its labor, materials, or supplies shall, within ninety (90) days after performance of the labor or after complete delivery of the materials or supplies, deliver to Contractor and to the Surety, written notice of the performance of the labor or delivery of the materials or supplies and of the nonpayment.
- 2.3. No action for the labor, materials, or supplies may be instituted against Contractor or the Surety unless the notices stated under the preceding conditions (2.1) and (2.2) have been given.

00720

- 2.4. Any action under this Bond must be instituted in accordance with the Notice and Time Limitations provisions prescribed in Section 255.05(2), Florida Statutes.

The Surety hereby waives notice of and agrees that any changes in or under the Contract Documents and compliance or noncompliance with any formalities connected with the Contract or the changes does not affect the Surety's obligation under this Bond.

Signed and sealed this _____ day of _____, 20_____.

Contractor

ATTEST:

(Name of Corporation)

(Secretary)

By:

(Signature)

(Corporate Seal)

(Print Name and Title)

____ day of _____, 20_____.

IN THE PRESENCE OF:

INSURANCE COMPANY:

By:

Agent and Attorney-in-Fact

Address:

(Street)

(City/State/Zip Code)

Telephone No.: _____

RESOLUTION NO. 2019-30738

A RESOLUTION OF THE MAYOR AND CITY COMMISSION OF THE CITY OF MIAMI BEACH, FLORIDA, ACCEPTING THE RECOMMENDATION OF THE CITY MANAGER, WAIVING BY 5/7THS VOTE, THE FORMAL COMPETITIVE BIDDING REQUIREMENTS, IN ACCORDANCE WITH SECTION 2-367 OF THE CITY CODE, FINDING SUCH WAIVER TO BE IN THE CITY'S BEST INTEREST, AND AUTHORIZING THE CITY MANAGER AND CITY ATTORNEY TO NEGOTIATE AN AGREEMENT(S) FOR PURCHASE OF LICENSE PLATE READER (LPR) EQUIPMENT, INCLUDING SOFTWARE, INSTALLATION AND MAINTENANCE, FROM VIGILANT SOLUTIONS, LLC, AND ITS AUTHORIZED DEALERS, FOR THE PURPOSE OF STANDARDIZING VIGILANT SOLUTIONS, LLC BRAND LICENSE PLATE READER (LPR) SYSTEM; AND FURTHER AUTHORIZING THE CITY MANAGER, OR DESIGNEE, TO APPROVE EACH TASK ORDER FOR THE PURCHASE OF EQUIPMENT, SOFTWARE, INSTALLATION, AND MAINTENANCE OF THE LPR SYSTEM, WITH AN AMOUNT NOT TO EXCEED \$300,000.

WHEREAS, in 2012, the Police Department began to research the use of LPR systems as another emerging law enforcement tool. During the 2012 Memorial Day Weekend the Police Department coordinated the placement of several brands of LPR systems to explore the viability of the technology as well as each manufacturer's pros and cons; and

WHEREAS, the technology proved to be very useful and Vigilant Solutions, LLC proved to be the overall best system for the reasons outlined in the accompanying commission memorandum; and

WHEREAS, the Police Department currently has seven (7) sites across the City which have fixed LPRs, and ten (10) patrol cars mounted with LPRs, as well as a mobile trailer mounted LPR unit and a number of held-held units for a total number deployed to date of 45 LPR units; and

WHEREAS, since the implementation of Vigilant LPR program in Miami Beach, there have been many felony arrests including wanted persons in connection to robberies and carjackings, extraditable warrants from around the country, stolen vehicle recoveries, a large number of firearms and countless criminal citations; and

WHEREAS, the Vigilant LPR program has also helped investigators in several criminal investigations, and have proven to be tremendously efficient, effective and vital crime-fighting and crime-prevention tools; and

WHEREAS, during Memorial Day Weekend 2018 stationary LPRs were deployed on the MacArthur and Juliet Causeways resulting in the following:

45,262 license plates scanned;
8 guns seized;
11 Felony arrests;
44 Misdemeanor citations/arrests; and

WHEREAS, the General Obligation Bond approved in November 2018 includes funding for the continued deployment of this technology to include an additional 26 locations covering 100+ lanes of traffic; and

WHEREAS, if the City were to implement a new LPR brand the following costs will have to be considered:

- A considerable up-front implementation cost;
- The replacement cost of the existing and already installed LPRs;
- The cost of access of an alternate LPR database;
- The purchase of ancillary software products necessary for police operations;
- The inability to share LPR data with most of the other departments in the state currently on Vigilant systems; and

WHEREAS, for the reasons stated herein, the Police Department has determined it would not be cost effective nor operationally beneficial to consider other brands at this time, and further, would be in the best interest of the City to standardize the purchases of Vigilant LPRs, equipment, software and services citywide. Further, rather than continuing to purchase the Vigilant LPR system through piggyback arrangements, the Department is requesting that the City Manager be authorized to negotiate an agreement(s) with Vigilant and its authorized installation dealers that can serve the law enforcement and technology needs of the City, as well as maximize any cost savings possible through the standardization process; and


WHEREAS, pursuant to Section 2-391 of the City Code (which allows materials, supplies, equipment and certain contractual services to be standardized), the City Manager recommends establishing a citywide standard for the applicable Vigilant Solutions, LLC brand LPR system, that will expedite future program expansion, maintenance, upgrades and purchases by limiting to only Vigilant brand equipment and services, and further, negotiating directly with Vigilant and its authorized dealers to arrive at terms, conditions and pricing that are in the best interest of the City.

NOW, THEREFORE, BE IT DULY RESOLVED BY THE MAYOR AND CITY COMMISSION OF THE CITY OF MIAMI BEACH, FLORIDA, that the Mayor and the City Commission hereby accept the recommendation of the City Manager to waive, by 5/7ths vote, the formal competitive bidding requirements, in accordance with section 2-367 of the City Code, finding such waiver to be in the City's best interest, and authorizing the City Manager and City Attorney to negotiate an agreement(s) for purchase of license plate reader (LPR) equipment, including software, installation and maintenance, from Vigilant Solutions, LLC, and its authorized dealers, for the purpose of standardizing Vigilant Solutions, LLC brand license plate reader (LPR) system; and, further authorizing the City Manager, or designee, to approve each task order for the purchase of equipment, software, installation, and maintenance of the LPR system, with an amount not to exceed \$300,000.

PASSED AND ADOPTED this 13 day of March 2019.

ATTEST:

3/25/19
Rafael E. Granado, City Clerk

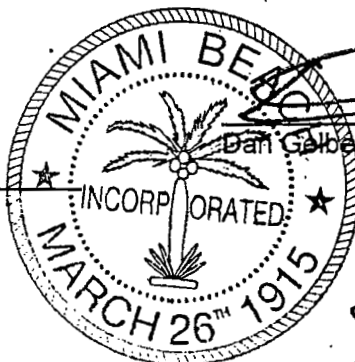

[Signature]
Dan Gelber, Mayor

APPROVED AS TO
FORM & LANGUAGE
& FOR EXECUTION

[Signature]
City Attorney

3/7/19
Date

MIAMI BEACH

COMMISSION MEMORANDUM

TO: Honorable Mayor and Members of the City Commission
FROM: Jimmy L. Morales, City Manager
DATE: March 13, 2019

SUBJECT: A RESOLUTION OF THE MAYOR AND CITY COMMISSION OF THE CITY OF MIAMI BEACH, FLORIDA, ACCEPTING THE RECOMMENDATION OF THE CITY MANAGER, WAIVING BY 5/7TH VOTE, THE FORMAL COMPETITIVE BIDDING REQUIREMENTS, IN ACCORDANCE WITH SECTION 2-367 OF THE CITY CODE, FINDING SUCH WAIVER TO BE IN THE CITY'S BEST INTEREST, AND AUTHORIZING THE CITY MANAGER AND CITY ATTORNEY TO NEGOTIATE AN AGREEMENT(S) FOR PURCHASE OF LICENSE PLATE READER (LPR) EQUIPMENT, INCLUDING SOFTWARE, INSTALLATION AND MAINTENANCE, FROM VIGILANT SOLUTIONS, LLC, AND ITS AUTHORIZED DEALERS, FOR THE PURPOSES OF STANDARDIZING VIGILANT SOLUTIONS, LLC BRAND LICENSE PLATE READER (LPR) SYSTEM; FURTHER, AUTHORIZING THE CITY MANAGER, OR DESIGNEE, TO APPROVE EACH TASK ORDER FOR THE PURCHASE OF EQUIPMENT, SOFTWARE, INSTALLATION, AND MAINTENANCE OF THE LPR SYSTEM, WITH AN AMOUNT NOT TO EXCEED \$300,000.

RECOMMENDATION

Approve the Resolution.

ANALYSIS

In 2012, the Department began to research the use of LPR systems as another emerging law enforcement tool. During the 2012 Memorial Day Weekend the Police Department coordinated the placement of several brands of LPR systems to explore the viability of the technology as well as each manufacturer's pros and cons. The technology proved to be very useful and Vigilant proved to be the overall best system for a number of reasons, including but not limited to:

- The Vigilant platform and LEARN server provides real time alerting to dispatch and field units while cross referencing other law enforcement agency hotlists.
- Provides for data sharing amongst Florida State agencies in furtherance of law enforcement activities while utilizing the centralized LEARN server.
- Vigilant's Florida LEARN Server for all statewide law enforcement agencies saves the City approximately \$20,000 per year in camera licensing fees, and another \$33,000 per year for the commercial data access. These savings account for over \$53,000 per year,

resulting in over \$300,000 saved since the agreement was implemented.

- Access to the Vigilant database and software products at no cost in exchange for hosting Vigilant's LEARN server for all statewide law enforcement agencies.
- The Vigilant platform provides access to the largest commercially scanned database across the country with more than 9 billion records while adding approximately 150 million "tag" reads a month, including over 1 billion scans in Florida alone.

The Police Department currently has seven (7) sites across the City which have fixed LPRs. The Department also maintains ten (10) patrol cars mounted with mobile LPRs, a mobile trailer mounted LPR unit, as well as a number of hand held units. In total, the Department has deployed over forty-five (45) LPR cameras.

Since the implementation of Vigilant LPR program in Miami Beach there have been many felony arrests including wanted persons in connection to robberies and carjacking's, extraditable warrants from around the country, stolen vehicle recoveries, a large number of firearms and countless criminal citations. The Vigilant LPR program has also helped investigators in several criminal investigations. They have proven to be tremendously efficient, effective and vital to crime-fighting and crime-prevention tools.

As an additional layer of security on Memorial Day Weekend 2018, during the evening hours of May 24-May28 (Thursday-Monday), stationary LPRs were deployed on the MacArthur and Juliet Causeways resulting in the following:

- 45,262 license plates scanned
- 8 guns seized
- 11 Felony arrests
- 44 Misdemeanor citations/arrests

The General Obligation Bond approved in November 2018 includes funding for the continued deployment of this technology to include an additional 26 locations covering 100+ lanes of traffic. At this time, the Department is seeking to continue to utilize Vigilant License Plate Readers, software and services. If the City were to implement a new LPR brand the following costs will have to be considered:

- A considerable up-front implementation cost;
- The replacement cost of the existing and already installed LPRs;
- The cost of access of an alternate LPR database;
- The purchase of ancillary software products necessary for police operations.
- The inability to share LPR data with most of the other departments in the state currently on Vigilant systems.

Therefore, and for the reasons stated above, the Department has determined it would not be cost effective nor operationally beneficial to consider other brands at this time, and further, would be in the best interest of the City to standardize the purchases of Vigilant LPRs, equipment, software and services citywide. Further, rather than continuing to purchase the Vigilant LPR system through piggyback arrangements, the Department is requesting that the City Manager be authorized to negotiate an agreement(s) with Vigilant and its authorized installation dealers that can be served the law enforcement and technology needs of the City, as well as maximize any cost savings possible through the standardization process.

Attached are two local articles that document the effectiveness of the LPR system.

CONCLUSION

In consideration of the above, I agree with standardizing the City's license plate reader (LPR) infrastructure to a single and consistent manufacturer (Vigilant) in order to streamline and simplify equipment maintenance, repairs, and technology compatibility, thereby reducing

operational costs, while further delivering overall achievement of the City's public safety objectives. Pursuant to Section 2-391 of the City Code (which allows materials, supplies, equipment and certain contractual services to be standardized), the City Manager recommends establishing a citywide standard for the applicable Vigilant Solutions, LLC brand LPR system, that will expedite future program expansion, maintenance, upgrades and purchases by limiting to only Vigilant brand equipment and services. Further, I agree with negotiating directly with Vigilant and its authorized dealers to arrive at terms, conditions and pricing that are in the best interest of the City.

Based on the foregoing, I recommend that the Mayor and City Commission of the City of Miami Beach, Florida, approve the Resolution waiving by 5/7ths vote, the formal competitive bidding requirements, in accordance with section 2-367 of the City Code, finding such waiver to be in the City's best interest, and authorizing the City Manager and City Attorney to negotiate an agreement(s) for purchase of license plate reader (LPR) equipment, including software, installation and maintenance, from Vigilant Solutions, LLC, and its authorized dealers, for the purposes of standardizing Vigilant Solutions, LLC brand license plate reader (LPR) system; further, authorizing the City Manager, or designee, to approve task orders for the purchase of equipment, software, installation, and maintenance of the LPR system, in an amount not to exceed \$300,000 annually.

FINANCIAL INFORMATION

All purchases is contingent upon previously approved funding.

Legislative Tracking

Police Department

ATTACHMENTS:

Description

- ▢ News Article 1
- ▢ News Article 2



MIAMI BEACH [[HTTPS://WWW.LOCAL10.COM/MIAMI-BEACH](https://www.local10.com/miami-beach/)]

License plate readers help Miami Beach police crack down on crime

49 felony arrests made in city since January with help of license plate readers

By Andrew Perez [<https://www.local10.com/author/andrewperez/>] - Reporter

Posted: 4:49 PM, July 31, 2018

Updated: 4:49 PM, July 31, 2018

MIAMI BEACH, Fla. - Police in Miami Beach are now able to make several arrests in a matter of days thanks to license plate readers.

Miami Beach is no doubt a popular city. With so much traffic and so many visitors, police are finding creative ways to keep everyone safe.

"We can easily and readily intercept certain people who are probably up to no good in our city," Miami Beach police Chief Dan Oates said.

One way they're doing that is with the license plate readers -- some stationary, some mobile, according to Oates.

Over the weekend, scanning plates led Miami Beach police to find a Nissan Armada traveling across the MacArthur Causeway.

Police said the vehicle had been flagged and tied to multiple shootings in the city of Miami.

Police apprehended two men inside and found large guns before calling Miami police detectives.

"That's a car wanted in connection with two shootings with two rifles in it that came into our city and was intercepted by us," Oates said. "There's no sensible need for a rifle in the ordinary course of enjoying a good time in Miami Beach."

Police also intercepted a stolen vehicle.



Since January, the department has made 49 felony arrests using license plate readers, 79 misdemeanors and has issued close to 1,500 criminal traffic citations and close to 3,000 traffic citations.

The plate readers are controversial, but the police chief said it's made a huge difference combating crime.

"We don't share that data with insurance companies. We don't sell that information to anyone," Oates said. "The only reason that we collect that data is for law enforcement purposes only, and we retain it only for one year and then we purge it."

Copyright 2018 by WPLG Local10.com - All rights reserved.

How one Florida PD uses license plate readers to catch criminals


An automated license plate reader system helps police in a Miami suburb develop leads and close cases

Apr 23, 2018

Sponsored by Vigilant Solutions

By Tim Dees for PoliceOne BrandFocus

Installing fixed cameras to record license plates and alert authorities of vehicles of interest is proving a worthwhile investment for one Florida city.

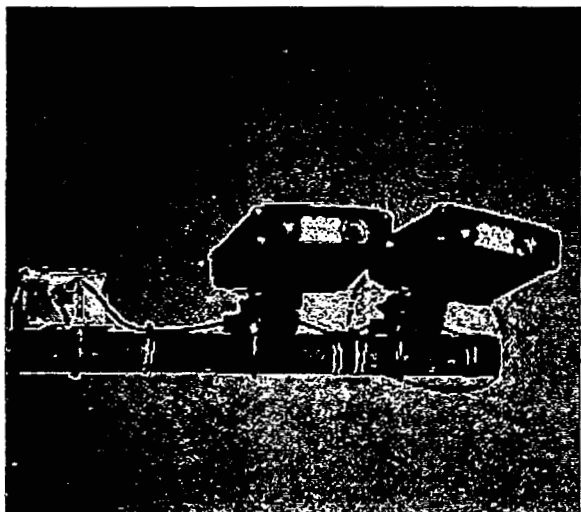

The city of Doral, Florida, installed automated license plate reader cameras at major entry points to capture the license plates of nearly all vehicles entering and leaving the city. Doral PD receives alerts on license plates flagged by the system for further attention. (image/Doral PD)

Doral is a relatively new city, incorporated in 2003, and it didn't have its own police department until 2008. If you have ever flown in or out of Miami International Airport, you've probably been there. The city of about 60,000 people lies just west of the airport property.

The Doral PD began the process of adopting automated license plate reader (ALPR) technology in 2010 to monitor the city's transient traffic after they discovered that most crimes in the city were committed by suspects who lived elsewhere. The city now has cameras installed at major entry points to capture the license plates of nearly all vehicles entering and leaving the city. The data is fed to the PD's communications center, which receives alerts on license plates flagged by the system, supplied by Vigilant Solutions, for further

Page 7 of 14



License plates are run against both the national and state (NCIC and FCIC) wanted vehicle files as well as an internal database maintained by the Doral PD. Dispatchers are notified when the system detects a stolen vehicle, as well as those flagged for investigative interest. The latter category includes vehicles known to be owned or operated by carjackers, burglars, thieves and other criminals who might seek victims in Doral.

When a stolen vehicle triggers the system, dispatchers alert patrol officers of the vehicle description and direction of travel so they can attempt to locate the stolen car and arrest the driver.

Where most ALPR systems are mobile – meaning the cameras are mounted on patrol cars – Doral's fixed camera system has proven its worth again and again. The department does have one patrol car equipped with a mobile ALPR system, but their immediate plans are to expand the fixed camera installations to cover all points of entry into the city within two years, rather than just the more heavily-traveled intersections they have covered now.

SOLVING CAR BURGLARIES, AUTO THEFTS

Doral PD's Captain Carlos Arango described other circumstances when the license plate data has played a key supporting role in an investigation.

"We had a carjacking where the victim's car was stolen. We were able to enter the car into the Vigilant system, and through the intersection cameras that capture the regular traffic, we were able to find the car that was following the victim, and later the car that was following the victim's car," Arango said. "That's how we were able to make our case against that guy."

Another case where the Vigilant ALPR system proved its worth was with a series of car burglaries in July 2015. Detectives of the Doral PD's Crime Suppression Team identified one suspect through review of CCTV footage from a Walmart and were then able to associate a vehicle and its license tag with that suspect.

Entering that tag into the ALPR system allowed detectives to place the vehicle in the areas and times of the crimes. The same group of suspects stole four cars during their campaign. Eventually, the CST detectives arrested four juveniles and recovered one firearm, four stolen cars and \$85,000 in stolen property. The investigation also revealed the existence of a juvenile gang (called (the "400 Boys"), and assisted other agencies in solving related cases.

A series of "bank jugging" cases took place when victims were followed from banks after making large cash withdrawals. A security officer obtained a partial license plate and vehicle description, and the ALPR system was able to identify the suspect's vehicle from this partial data.

The suspect vehicle turned out to be a rental. CST detectives found the suspect had swapped the car for another rental, but again located it with the aid of the ALPR. The CST kept the car on its radar for five hours with the aid of data from the ALPR, which established the most likely time and travel pattern. The case ended with the arrest of four suspects and the recovery of \$1,200 in cash.



plements its fixed license plate reader camera installations with one mobile camera system mounted on a patrol car, but Arango plans to expand the fixed camera installations to cover all points of entry into the city. (image/Doral PD)



ACQUISITION AND MANAGEMENT OF THE SYSTEM

Arango says that after overcoming a few initial hurdles, the Vigilant license plate reader system has proved its worth over the past four years.

Lt. Cathy Jewett, one of the program's implementation managers, recommends that anyone contemplating a similar effort assign a project manager/stakeholder to oversee the project from beginning to end for a smooth rollout.

Oversight of the system falls to the city's IT department, so there's not a large direct load on the police department's resources. Arango estimated the annual maintenance agreement cost at just under \$100,000 annually.

Beyond the obvious benefits to crime suppression and investigation, the Vigilant license plate reader system provides traffic engineering data in almost real time. The system detects about 192,000 cars per day passing through the city limits. Currently, about 2 percent of the plate detections generate hits for stolen vehicles, missing persons, Amber Alerts, vehicles wanted in connection with felonies and sex offenders, among other categories of police interest.

Arango believes the ALPR system has been a worthwhile investment:

"Almost daily we use it to analyze crime trends in an effort to develop leads, solve crimes and save lives."

About the Author

Tim Dees is a retired police officer and the former editor of two major law enforcement websites who writes and consults on technology applications in criminal justice. He can be reached at tim@timdees.com.

Copyright © 2019 PoliceOne.com. All rights reserved.

[Department of State](#) / [Division of Corporations](#) / [Search Records](#) / [Detail By Document Number](#) /**Detail by Entity Name**

Foreign Limited Liability Company

VIGILANT SOLUTIONS, LLC

Filing Information

Document Number	M18000006006
FEI/EIN Number	81-0660957
Date Filed	06/27/2018
State	DE
Status	ACTIVE
Last Event	LC STMT OF RA/RO CHG
Event Date Filed	02/05/2019
Event Effective Date	NONE

Principal Address1152 Stealth Street
LIVERMORE, CA 94551

Changed: 04/27/2019

Mailing Address1152 Stealth Street
LIVERMORE, CA 94551

Changed: 04/27/2019

Registered Agent Name & AddressC T CORPORATION SYSTEM
1200 SOUTH PINE ISLAND ROAD
PLANTATION, FL 33324

Name Changed: 02/05/2019

Address Changed: 02/05/2019

Authorized Person(s) Detail**Name & Address**

Title Manager

Carlier, Helen
1152 Stealth Street
LIVERMORE, CA 94551

Title Manager

Hacker, Mark
1152 Stealth Street
LIVERMORE, CA 94551

Title Manager

Pekofske, Daniel
1152 Stealth Street
LIVERMORE, CA 94551

Annual Reports

Report Year	Filed Date
2019	04/27/2019

Document Images

04/27/2019 -- ANNUAL REPORT	View image in PDF format
02/05/2019 -- CORLCRACHG	View image in PDF format
06/27/2018 -- Foreign Limited	View image in PDF format

Florida Department of State, Division of Corporations



Vetted Security Solutions

4185 35th St N
Saint Petersburg, FL 33714
Office Phone: (727) 440-3245

Purchaser: Brent Joyner
Purchaser Phone Number: 352-536-4396
Purchaser Email:
Quote Name: Clermont PD 23 Camera Fixed LPR
Quote #: Q-07248-1
Job Number: 6186
Date: 7/27/2022, 7:56 AM
Expires On: 8/26/2022

Ship To
Clermont Police Department (FL)
3600 US-27
Clermont, FL 34711
USA

Bill To
Clermont Police Department (FL)
3600 US-27
Clermont, FL 34711
USA

PROJECT QUOTATION

We at Vetted Solutions are pleased to quote the following systems for the above referenced project:

SALESPERSON	Phone Number	EMAIL	DELIVERY METHOD	PAYMENT METHOD
Sam Boyle	(727) 462-3591	sboyle@vettedsecuritysolutions.com		Net 30

QTY	PART #	DESCRIPTION	UNIT PRICE	EXTENDED PRICE
2.00	VSS-LPR-Main-1L5F	• Vigilant Coms Box Base (260(L) x 250(W) x 95(H) mm) • Intel 8th Gen Core i7 • 1X Vigilant L5F Camera • 10 x GbE LAN (Optional for M12 connector and 8 x PoE total Max. 100W) • Dual Hot Swappable SATA Storage RAID 0,1,5 • Operating Temp.: -40~70°C • MIL-STD-810G, Method 514.6, Procedure I, Category 4 • 5G / 4G Firstnet Compatible Router / Modem • Web Monitor Included (Optional VVT Subscription) • External Cellular Antenna • Supports 120 and 220VAC • Supports up to 4 cameras (including bridge connections) • 30 Day Lead Time • Lead time 30 days	\$9,750.00	\$19,500.00

QTY	PART #	DESCRIPTION	UNIT PRICE	EXTENDED PRICE
2.00	VSS-LPR-Main-2L5F	• Vigilant Coms Box Base (260(L) x 250(W) x 95(H) mm) • Intel 8th Gen Core i7 • 2X Vigilant L5F Cameras • 10 x GbE LAN (Optional for M12 connector and 8 x PoE total Max. 100W) • Dual Hot Swappable SATA Storage RAID 0,1,5 • Operating Temp.: -40~70°C • MIL-STD-810G, Method 514.6, Procedure I, Category 4 • 5G / 4G Firstnet Compatible Router / Modem • Web Monitor Included (Optional VVT Subscription) • External Cellular Antenna • Supports 120 and 220VAC • Supports up to 4 cameras (including bridge connections)	\$14,723.97	\$29,447.94
13.00	SSU-SYS-COM	Vigilant System Start Up & Commissioning of 'In Field' LPR system - Applies to each mobile and fixed LPR system	\$995.00	\$12,935.00
23.00	VSBSVC-02	Vigilant LPR Basic Service Package for Hosted/Managed LPR Deployments - Priced per camera per year for 15-30 total camera units - SaaS	\$450.00	\$10,350.00
13.00	VSS-Fixed Installation	Fixed Installation per enclosure	\$1,950.00	\$25,350.00
7.00	VSS-Marshalling	Marshalling	\$400.00	\$2,800.00
7.00	VSS-TRAVEL	Vetted Travel Cost to Customer Location	\$400.00	\$2,800.00
23.00	VS-SHP-02	Vigilant Shipping Charges - Required per fixed system	\$95.00	\$2,185.00
23.00	CDFS-4HWW	- Fixed LPR System LPR hardware component replacement warranty - Applies to 1-Channel hardware system kit - Valid for 4 years from standard warranty expiration	\$2,100.00	\$48,300.00
3.00	VSS-LPR-Main-4L5F	• Vigilant Coms Box Base (260(L) x 250(W) x 95(H) mm) • Intel 8th Gen Core i7 • 4x Vigilant L5F Cameras • 10 x GbE LAN (Optional for M12 connector and 8 x PoE total Max. 100W) • Dual Hot Swappable SATA Storage RAID 0,1,5 • Operating Temp.: -40~70°C • MIL-STD-810G, Method 514.6, Procedure I, Category 4 • 5G / 4G Firstnet Compatible Router / Modem • Web Monitor Included (Optional VVT Subscription) • External Cellular Antenna • Supports 120 and 220VAC • Supports up to 4 cameras (including bridge connections)	\$24,700.00	\$74,100.00

QTY	PART #	DESCRIPTION	UNIT PRICE	EXTENDED PRICE
1.00	VSS-LPR-Main-3L5F	• Vigilant Coms Box Base (260(L) x 250(W) x 95(H) mm) • Intel 8th Gen Core i7 • 3x Vigilant L5F Cameras • 10 x GbE LAN (Optional for M12 connector and 8 x PoE total Max. 100W) • Dual Hot Swappable SATA Storage RAID 0,1,5 • Operating Temp.: -40~70°C • MIL-STD-810G, Method 514.6, Procedure I, Category 4 • 5G / 4G Firstnet Compatible Router / Modem • Web Monitor Included (Optional VVT Subscription) • External Cellular Antenna • Supports 120 and 220VAC • Supports up to 4 cameras (including bridge connections)	\$19,700.00	\$19,700.00
1.00	VSS-LPR-BDG-2L5F	• Aetek Bridge POE Enclosure (245.8 x 315.4 x 118mm) • 2X Vigilant L5F cameras • Includes 2x LoS radios (main and bridge enclosure) • Includes 2x LoS Radio PoE injectors • IP67 standard & IK10 impact rated cast aluminum housing • Operating temperature from -40°C to 65 °C • IEEE 802.3az Energy Efficient Ethernet standard for green power • Supports up to 2 cameras per bridge. (Main can only support 4) • Will work with remote Web Monitor / VVT from Main Enclosure • Supports 120 and 220VAC • 45-60 Day Lead Time	\$12,800.00	\$12,800.00
1.00	VS-IDP-01	Investigative Data Platform - For 51 to 100 Sworn - Commercial Data and FaceSearch Access. For all Investigative Data Platforms & Intelligence Lead Policing Commercial Data subscriptions fees increase annually by 4% each year.	\$11,250.00	\$11,250.00
2.00	CM-00424CS34O-6-02	CS34O Category 6 U/UTP filled Cable, outdoor direct burial, black jacket, 4 pair count, 1000 ft (305 m) length, reel	\$500.00	\$1,000.00
TOTAL:				\$272,517.94

Scope of Work

Vetted Security Solutions to install 23 Fixed LPR cameras at 7 locations for Clermont Police Department. Supplying power to each pole location as well as getting permits for each pole is the responsibility of Clermont Police Department

Notes

Terms & Conditions

1. All prices are quoted in USD and will remain firm and in effect for 30 days.
2. This Quote does not include anything outside the above-stated bill of materials.
3. There will be a 2.9% processing fee for credit card payments.
4. Complete system includes 1-year parts/labor warranty, extended warranty options are available.
5. The expected lead time for hardware and installation is 30-60 days.
6. Connectivity is assumed Cellular on department supplied cell card to the MDC for real-time connectivity to LEARN database.

7. CLK fees are shown for budget purposes only. Please DO NOT issue PO to Vetted Security Solutions for renewals of CLK fees.
8. Any use tax, sales tax, excise tax, duty, custom, inspection or testing fee, or any other tax, fee, or charge of any nature whatsoever imposed by any governmental authority, on or measured by the transaction between Vetted Security Solutions and Purchaser shall be paid by Purchaser in addition to the price quoted or invoiced. In the event Vetted Security Solutions is required to pay any such tax, fee, or charge, Purchaser shall reimburse Vetted Security Solutions, therefore, or, in lieu of such payment, Purchaser shall provide Vetted Security Solutions at the time the Contract is submitted an exemption certificate or other document acceptable to the authority imposing the tax, fee, or charge.
10. Any quote which exceeds \$100,000 has additional terms and conditions which will have to be agreed upon by both parties.

Project Total: \$272,517.94

Signature:	_____	Effective Date:	____/____/____
Name (Print):	_____	Title:	_____

Please sign and email to insidesales@vettedsecuritysolutions.com
THANK YOU FOR YOUR BUSINESS!



CITY OF CLERMONT

AGENDA ITEM

Page 1 of 2

Meeting Date		
Tuesday, September 13, 2022		
Agenda Item Name		
Piggyback Lake County Contract		
Requested Action		
Requesting approval to piggyback contracts number 22-730B, 22-730C, 22-730D, 22-730F, 22-730G, 22-730H, 22-730I, 22-730J, and 22-730K between Lake County BCC and Bennett Fire Products Company, Fisher Scientific Company, Henry Schein, Medline Industries, Municipal Emergency Services, Municipal Equipment Company, North American Fire Equipment Co., TechnicalRescue.com, and Ten-8 Fire to provide fire equipment, supplies, and services for the City of Clermont.		
Staff Report		
The Procurement Services Department and the Fire Department recommend approval of the above action. At the request of the Fire Department, the Procurement Services Department sought contracts from Lake County BCC number 22-730B, 22-730C, 22-730D, 22-730F, 22-730G, 22-730H, 22-730I, 22-730J, and 22-730K, to obtain fire equipment, supplies, and services. The Lake County contracts were obtained through a fully competitive solicitation and comply with the City of Clermont Procurement Services Policy. The award includes an initial one (1) year term agreement with an additional two (2) two (2) year renewals at the option of the city. Based on this, the staff recommends that Council approve to piggyback the Lake County contracts for fire equipment, supplies, and services. The estimated annual usage of the contract services is between \$25,000 and \$55,000. The use of piggyback contracts is allowed under the Purchasing Policy Section E.9 and is a procurement best practice that takes advantage of competitive pricing from a contract formerly bid by another government agency. The Procurement Services Department has determined that the use of piggyback contracts is advantageous and in the best interest of the City to reduce administrative time and expense while providing favorable pricing. Approval of this contract does not commit the City to purchases or require that the contract must be utilized. Purchases associated with piggyback contracts are budgeted by each department. The estimated annual usage does not represent the budgeted amount by a department.		
Additional Analysis		
Fiscal Impact Summary		
These purchases of fire equipment, supplies, and services are budgeted on an annual basis by the Fire Department. Department Account Code: 10522		
Fiscal Impact	Fund Number and Description	Available Budget Amount
Exhibits Attached (copies of original agreements)		
1.	22-730_2A-BidTabulation (1)	22-730_2A-BidTabulation (1).pdf
2.	22-730_22-730FireEquipment-Supplies&Services	22-730_22-730FireEquipment-Supplies&Services.pdf
3.	22-730_ExhibitA-ScopeofServices_	22-730_ExhibitA-ScopeofServices_.pdf
4.	22-730_ContractB	22-730_ContractB.pdf
5.	22-730_ContractC	22-730_ContractC.pdf
6.	22-730_ContractD	22-730_ContractD.pdf

7.	22-730_ContractF	22-730_ContractF.pdf
8.	22-730_ContractG	22-730_ContractG.pdf
9.	22-730_ContractH	22-730_ContractH.pdf
10.	22-730_ContractI	22-730_ContractI.pdf
11.	22-730_ContractJ	22-730_ContractJ.pdf
12.	22-730_ContractK	22-730_ContractK.pdf

VENDOR	Hourly Service Rate	Factory Authorized Service Center? YES/NO	MANUFACTURER
<i>All Safe Industries</i>	\$125.00	Yes	RAE Systems/BW by Honeywell
<i>Fisher Scientific</i>	110\$/hr	yes	ThermoFisher CAD
<i>Fisher Scientific</i>	110\$/hr	yes	thermoFisherEnvironmental
<i>Fisher Scientific</i>	110\$/hr	yes	Silent Partner
<i>Fisher Scientific</i>	110\$/hr	yes	908 devices
<i>Fisher Scientific</i>	58\$/per	yes	Scott Safety flow test
<i>Fisher Scientific</i>	34\$/per	yes	Scott safety hydro test
<i>Fisher Scientific</i>	28\$/per	yes	Respirator fit testing
<i>Municipal Equipment Company</i>	\$100.00	Yes	Draeger
<i>Municipal Equipment Company</i>	\$100.00	Yes	Arctic Compressors
<i>Municipal Emergency Services</i>	\$200.00 Flat	Yes	Hurst ED/EWXT/E3 Service per tool
<i>Municipal Emergency Services</i>	\$780.00 Flat	Yes	Hurst HP Service Per set
<i>Municipal Emergency Services</i>	\$855.00 Flat	Yes	Hurst LP Service Per Set
<i>Municipal Emergency Services</i>	\$45.00 Per	Yes	Scott Safety - SCBA Flow Test
<i>Municipal Emergency Services</i>	\$35.00 Per	Yes	Scott Fit Tesing
<i>Municipal Emergency Services</i>	\$35.00 Per	Yes	Scott Safety - Cylinder Hydro Testing
<i>NAFECO</i>	\$100.00	Yes	ALSO SEE ATTACHED ADDITIONAL SHEET
<i>Ten-8 Fire & Safety</i>	\$124.20	Yes	Pierce - At Vendor Facility, 8AM - 5PM, Mon - Fri
<i>Ten-8 Fire & Safety</i>	\$189.00	Yes	Pierce - At Vendor Facility, outside of hours mentioned above
<i>Ten-8 Fire & Safety</i>	\$140.40	Yes	Pierce - Off Site Location, 8AM - 5PM, Mon - Fri
<i>Ten-8 Fire & Safety</i>	\$243.00	Yes	Pierce - Off Site Location, outside of hours mentioned above

All Safe Industries			
ITEM #	SAVE AND SUBMIT AS AN EXCEL FILE		
1	www.allsafeindustries.com		
	SHOP LOCATION		
2a	10711 Electron Drive Louisville KY 40299		
2b	Contact Information John Norfleet - Service Mgr john.norfleet@allsafeindustries.com 888-972-3389		
2c	Labor for Equipment Repair (not under warranty)	\$125.00	per hour
2d	Pickup or delivery services offered?	No- No local service/ship to service	
2e	Pick up / delivery fee for Equipment	\$45.00	per call

The following information is required for price redetermination consideration.

Assuming prices quoted include costs for vehicles, maintenance, repair, insurance, fuel, wages, insurances, other employee benefits, materials, overhead, operating expenses, etc., what percentage of the rate is directly attributed to the cost of fuel?	N/A
Which does the firm use: Diesel fuel or Gasoline?	N/A
Assuming prices quoted include costs for vehicles, maintenance, repair, insurance, fuel, wages, materials, overhead, operating expenses, etc., what percentage of the rate is directly attributed to the cost of wages?	N/A
Assuming prices quoted include costs for vehicles, maintenance, fuel, wages, insurances, other employee benefits, materials, overhead, operating expenses, etc., what percentage of the rate is directly attributed to the cost of materials?	N/A

Lake County is exempt from all taxes (Federal, State, Local). A Tax Exemption Certificate will be furnished upon request for any direct purchasing. Contractor will be responsible for payment of taxes on all materials purchased by the Contractor for the project.

LIST MANUFACTURER SUPPORTED.

[illegible]

<i>Fisher Scientific</i>			
ITEM #	SAVE AND SUBMIT AS AN EXCEL FILE		
1	www.fishersci.com		
	SHOP LOCATION		
2a	5907 Hampton Oaks pkwy, suite D, Tampa, FL 33610		
2b	Pete Klieger- Service Center Manager- 813-495-4408		
2c	Labor for Equipment Repair (not under warranty)	\$110.00	per hour
2d	Pickup or delivery services offered?	yes	
2e	Pick up / delivery fee for Equipment	\$0.00	per call

The following information is required for price redetermination consideration.

Assuming prices quoted include costs for vehicles, maintenance, repair, insurance, fuel, wages, insurances, other employee benefits, materials, overhead, operating expenses, etc., what percentage of the rate is directly attributed to the cost of fuel?	20%
Which does the firm use: Diesel fuel or Gasoline?	both
Assuming prices quoted include costs for vehicles, maintenance, repair, insurance, fuel, wages, materials, overhead, operating expenses, etc., what percentage of the rate is directly attributed to the cost of wages?	65%
Assuming prices quoted include costs for vehicles, maintenance, fuel, wages, insurances, other employee benefits, materials, overhead, operating expenses, etc., what percentage of the rate is directly attributed to the cost of materials?	15%

Lake County is exempt from all taxes (Federal, State, Local). A Tax Exemption Certificate will be furnished upon request for any direct purchasing. Contractor will be responsible for payment of taxes on all materials purchased by the Contractor for the project.

LIST MANUFACTURER SUPPORTED.

3	MANUFACTURER	Hourly Service Rate	Factory Authorized Service Center? YES/NO
	ThermoFisher CAD	110\$/hr	yes
	thermoFisherEnvironmental	110\$/hr	yes
	Silent Partner	110\$/hr	yes
	908 devices	110\$/hr	yes
	Scott Safety flow test	58\$/per	yes
	Scott safety hydro test	34\$/per	yes
	Respirator fit testing	28\$/per	yes

Municipal Equipment Company, LLC

ITEM #	SAVE AND SUBMIT AS AN EXCEL FILE		
1	www.mecofire.com		
	SHOP LOCATION		
2a	408 Bif Ct Orlando, FL 32809		
2b	Mathew Fenneman PH. 800-228-8448 Email. matt@mecofire.com		
2c	Labor for Equipment Repair (not under warranty)	\$100.00	per hour
2d	Pickup or delivery services offered?	yes	
2e	Pick up / delivery fee for Equipment	various	per call

The following information is required for price redetermination consideration.

Assuming prices quoted include costs for vehicles, maintenance, repair, insurance, fuel, wages, insurances, other employee benefits, materials, overhead, operating expenses, etc., what percentage of the rate is directly attributed to the cost of fuel?	up to 20%
Which does the firm use: Diesel fuel or Gasoline?	Gasoline
Assuming prices quoted include costs for vehicles, maintenance, repair, insurance, fuel, wages, materials, overhead, operating expenses, etc., what percentage of the rate is directly attributed to the cost of wages?	30%
Assuming prices quoted include costs for vehicles, maintenance, fuel, wages, insurances, other employee benefits, materials, overhead, operating expenses, etc., what percentage of the rate is directly attributed to the cost of materials?	up to 20%

Lake County is exempt from all taxes (Federal, State, Local). A Tax Exemption Certificate will be furnished upon request for any direct purchasing. Contractor will be responsible for payment of taxes on all materials purchased by the Contractor for the project.

LIST MANUFACTURER SUPPORTED.

[illegible]

<i>Municipal Emergency Services</i>			
ITEM #	SAVE AND SUBMIT AS AN EXCEL FILE		
1	www.mesfire.com		
	SHOP LOCATION		
2a	3789 62 Ave North Pinellas Park FL 33781		
2b	Jamie Robinson		
2c	Labor for Equipment Repair (not under warranty)	\$0.00	per hour
2d	Pickup or delivery services offered?	Yes	
2e	Pick up / delivery fee for Equipment	\$0.00	per call

The following information is required for price redetermination consideration.

Assuming prices quoted include costs for vehicles, maintenance, repair, insurance, fuel, wages, insurances, other employee benefits, materials, overhead, operating expenses, etc., what percentage of the rate is directly attributed to the cost of fuel?	0
Which does the firm use: Diesel fuel or Gasoline?	
Assuming prices quoted include costs for vehicles, maintenance, repair, insurance, fuel, wages, materials, overhead, operating expenses, etc., what percentage of the rate is directly attributed to the cost of wages?	0
Assuming prices quoted include costs for vehicles, maintenance, fuel, wages, insurances, other employee benefits, materials, overhead, operating expenses, etc., what percentage of the rate is directly attributed to the cost of materials?	0

Lake County is exempt from all taxes (Federal, State, Local). A Tax Exemption Certificate will be furnished upon request for any direct purchasing. Contractor will be responsible for payment of taxes on all materials purchased by the Contractor for the project.

LIST MANUFACTURER SUPPORTED.

3	MANUFACTURER	Hourly Service Rate	Factory Authorized Service Center? YES/NO
	Hurst ED/EWXT/E3 Service per tool	\$200.00 Flat	Yes
	Hurst HP Service Per set	\$780.00 Flat	Yes
	Hurst LP Service Per Set	\$855.00 Flat	Yes
	Scott Safety - SCBA Flow Test	\$45.00 Per	Yes
	Scott Fit Tesing	\$35.00 Per	Yes
	Scott Safety - Cylinder Hydro Testing	\$35.00 Per	Yes

NORTH AMERICA FIRE EQUIPMENT CO., INC. (NAFECO)			
ITEM #	SAVE AND SUBMIT AS AN EXCEL FILE		
1	WWW.NAFECO.COM		
	SHOP LOCATION		
2a	17641 E Colonial Dr, Orlando, FL 32820		
2b	SHANNON SAULS		
2c	Labor for Equipment Repair (not under warranty)	\$100.00	per hour
2d	Pickup or delivery services offered?	YES	
2e	Pick up / delivery fee for Equipment	\$65.00	per call

The following information is required for price redetermination consideration.

Assuming prices quoted include costs for vehicles, maintenance, repair, insurance, fuel, wages, insurances, other employee benefits, materials, overhead, operating expenses, etc., what percentage of the rate is directly attributed to the cost of fuel?	20
Which does the firm use: Diesel fuel or Gasoline?	BOTH
Assuming prices quoted include costs for vehicles, maintenance, repair, insurance, fuel, wages, materials, overhead, operating expenses, etc., what percentage of the rate is directly attributed to the cost of wages?	50
Assuming prices quoted include costs for vehicles, maintenance, fuel, wages, insurances, other employee benefits, materials, overhead, operating expenses, etc., what percentage of the rate is directly attributed to the cost of materials?	30

Lake County is exempt from all taxes (Federal, State, Local). A Tax Exemption Certificate will be furnished upon request for any direct purchasing. Contractor will be responsible for payment of taxes on all materials purchased by the Contractor for the project.

LIST MANUFACTURER SUPPORTED.

[illegible]

TechnicalRescue.com, Inc.			
ITEM #	SAVE AND SUBMIT AS AN EXCEL FILE		
1	www.//TechnicalRescue.com		
	SHOP LOCATION		
2a	4973 SW 105th Way, Cooper City, FL 33328-4049		
2b	Walter James Knapp, Sales@Technicalrescue.com		
2c	Labor for Equipment Repair (not under warranty)	N/A	per hour
2d	Pickup or delivery services offered?	No	
2e	Pick up / delivery fee for Equipment	N/A	per call

The following information is required for price redetermination consideration.

Assuming prices quoted include costs for vehicles, maintenance, repair, insurance, fuel, wages, insurances, other employee benefits, materials, overhead, operating expenses, etc., what percentage of the rate is directly attributed to the cost of fuel?	N/A
Which does the firm use: Diesel fuel or Gasoline?	
Assuming prices quoted include costs for vehicles, maintenance, repair, insurance, fuel, wages, materials, overhead, operating expenses, etc., what percentage of the rate is directly attributed to the cost of wages?	N/A
Assuming prices quoted include costs for vehicles, maintenance, fuel, wages, insurances, other employee benefits, materials, overhead, operating expenses, etc., what percentage of the rate is directly attributed to the cost of materials?	N/A

Lake County is exempt from all taxes (Federal, State, Local). A Tax Exemption Certificate will be furnished upon request for any direct purchasing. Contractor will be responsible for payment of taxes on all materials purchased by the Contractor for the project.

LIST MANUFACTURER SUPPORTED.

[illegible]

<i>Ten-8 Fire & Safety, LLC</i>			
ITEM #	SAVE AND SUBMIT AS AN EXCEL FILE		
1	www.ten8fire.com		
	SHOP LOCATION		
2a	2950 59th Ave Dr E, Bradenton, FL 34203		
2b	Ron Ribbens, 800-228-8368, rribbens@ten8fire.com		
2c	Labor for Equipment Repair (not under warranty)	\$115.00	per hour
2d	Pickup or delivery services offered?	Yes	
2e	Pick up / delivery fee for Equipment	\$65.00-/hour/person	per call

The following information is required for price redetermination consideration.

Assuming prices quoted include costs for vehicles, maintenance, repair, insurance, fuel, wages, insurances, other employee benefits, materials, overhead, operating expenses, etc., what percentage of the rate is directly attributed to the cost of fuel?	N/A
Which does the firm use: Diesel fuel or Gasoline?	Both
Assuming prices quoted include costs for vehicles, maintenance, repair, insurance, fuel, wages, materials, overhead, operating expenses, etc., what percentage of the rate is directly attributed to the cost of wages?	N/A
Assuming prices quoted include costs for vehicles, maintenance, fuel, wages, insurances, other employee benefits, materials, overhead, operating expenses, etc., what percentage of the rate is directly attributed to the cost of materials?	N/A

Lake County is exempt from all taxes (Federal, State, Local). A Tax Exemption Certificate will be furnished upon request for any direct purchasing. Contractor will be responsible for payment of taxes on all materials purchased by the Contractor for the project.

LIST MANUFACTURER SUPPORTED.

3	MANUFACTURER	Hourly Service Rate	Factory Authorized Service Center? YES/NO
	Pierce - At Vendor Facility, 8AM - 5PM, Mon - Fri	\$124.20	Yes
	Pierce - At Vendor Facility, outside of hours mentioned above	\$189.00	Yes
	Pierce - Off Site Location, 8AM - 5PM, Mon - Fri	\$140.40	Yes
	Pierce - Off Site Location, outside of hours mentioned above	\$243.00	Yes



Solicitation Number: **22-730**
 Solicitation Title: **FIRE EQUIPMENT, SUPPLIES, AND SERVICES**
 Pre-Bid Conference: **See Section 3.0**
 Last Day to Ask Questions: **04/12/2022**
 CLOSING DATE: **04/28/2022**
 CLOSING TIME: **3:00 P.M. Eastern**

Vendors shall complete and return all information requested by the specified time and date or Submittal shall be rejected.

TABLE OF CONTENTS

1.0	PURPOSE OF INVITATION TO BID	2
1.1	EXHIBITS	2
1.2	ATTACHMENTS	2
2.0	POINT OF CONTACT	2
3.0	PRE-BID CONFERENCE.....	2
4.0	QUESTIONS, EXCEPTIONS, AND ADDENDA	2
5.0	METHOD OF AWARD.....	2
6.0	DELIVERY AND SUBMITTAL REQUIREMENTS	3

1.0 PURPOSE OF INVITATION TO BID

The purpose of this solicitation is to solicit competitive sealed submittals to furnish **FIRE EQUIPMENT, SUPPLIES, AND SERVICES** for Lake County, Florida. This solicitation is officially posted on the County's website exclusively.

1.1 EXHIBITS

Exhibit A – Scope of Work

Exhibit B – Insurance Requirements

Exhibit C – Review [General Terms and Conditions for Lake County Florida](#) dated 5/6/21

1.2 ATTACHMENTS

Attachment 1 – Submittal Form

Attachment 2A – Services Pricing Sheet

Attachment 2B – Equipment & Supplies Pricing Sheet

Attachment 3 – Reference Form

2.0 POINT OF CONTACT

Direct all inquiries to the Contracting Officer (official point of contact) listed:

Gretchen Bechtel, CPPB, Contracting Officer

Telephone: 352-343-9765

E-mail: gbechtel@lakecountyfl.gov

3.0 PRE-BID CONFERENCE

N/A

4.0 QUESTIONS, EXCEPTIONS, AND ADDENDA

Vendors must examine all solicitation documents including the [General Terms and Conditions for Lake County Florida](#). All communication, inquiries, or requests for exceptions are to be directed to the Contracting Officer listed in Section 2.0. The last day for questions or requests for exceptions is **04/12/2022**. An addendum may be issued in response to any inquiry received, which changes or clarifies the terms, provisions, or requirements of the solicitation. No answers given in response to questions submitted will be binding upon this solicitation unless released in writing as an addendum to the solicitation and posted on the [Formal Solicitations site \(lakecountyfl.gov\)](#) for this solicitation. Where there appears to be a conflict between this solicitation and any addenda, the last addendum issued will prevail.

It is the Vendor's responsibility to ensure receipt of all addenda and any accompanying documentation. Failure to acknowledge each addendum may prevent the Submittal from being considered for award. The solicitation due date is static unless notified via addendum.

Process clarification or procedure questions may be asked at any time to the Contracting Officer.

5.0 METHOD OF AWARD

Each Submittal will be evaluated for conformance as responsive and responsible using the following criteria:

- A. Proper submittal of ALL documentation as required by this Solicitation. (Responsive)
- B. The greatest benefits to Lake County as it pertains to: (Responsible)

1. Total Cost;
2. Delivery;
3. Past Performance. In order to evaluate past performance, all Vendors are required to submit at least three verifiable references / relevant projects completed within the last three years that are the same or similar in magnitude to this ITB. The County may be listed as a reference. Use Attachment 3 – References Form;
4. All technical specifications associated with this Solicitation;
5. Financial Stability: A Dun and Bradstreet report may be used by the County to evaluate Vendor's financial stability. All Vendors shall be prepared to supply a financial statement upon request, preferably a certified audit of the last available fiscal year.

Award(s) will be made to the lowest responsive, responsible Vendor(s).

The County reserves the right to make awards on a lowest price basis by individual item, group of items, all or none, or a combination; with one or more Vendors; to reject any and all offers or waive any minor irregularity or technicality in submittals received.

Submittals received before the closing date and time listed will be opened, recorded, and accepted for consideration. Vendors' names will be read aloud and recorded. Submittals will be available for inspection during normal business hours from the Office of Procurement Services 30 calendar days after the Solicitation due date or after recommendation of award, whichever occurs first.

6.0 DELIVERY AND SUBMITTAL REQUIREMENTS

- A. Hand delivery of submittals will not be accepted.
- B. RESPONSES MUST BE SUBMITTED THROUGH THE SOLICITATION RESPONSE PORTAL TO BE CONSIDERED – [Click Here for the Submission Portal](#).
- C. A response will not be accepted if completed and submitted after the official due date and time.
- D. Submission indicates a binding offer to the County and agreement of the terms and conditions referenced in this Solicitation. Do not make any changes to the content or format of any form without County permission. All information must be legible.
- E. Submittal must include:
 - ☐ Completed Attachment 1 – Submittal Form;
 - Submittal must be signed by an official authorized to legally bind the firm to its provisions. Include a memorandum of authority signed by an officer of the company if the signor is not listed as a corporate officer on the firm's SunBiz registration.
 - ☐ Proof of [Sunbiz.org](#) registration;
 - ☐ Include a completed W-9 form;
 - ☐ Completed Addenda issued. Failure to include signed addenda may be cause for Submittal to be considered non-responsive;
 - ☐ Completed Attachment 2 – Pricing Sheet;
 - ☐ Completed Attachment 3 – Reference Form;

- ☐ Proof of insurance or evidence of insurability at levels in Exhibit B – Insurance Requirements;
 - ☐ Provide a downloadable file of catalog and manufacturer's price list for products quoted.
- F. The County is not liable or responsible for any costs incurred in responding to this Solicitation including, without limitation, costs for product or service demonstrations if requested.
- G. Interested parties may listen to the 3:01 P.M. solicitation opening by calling 1-321-332-7400, Conference ID 971 920 36# or clicking on this link: [Join Microsoft Teams Meeting](#)
- H. The County owns and retains all proprietary rights in its logos, trademarks, trade names, and copyrighted images (Intellectual Property). Nothing in this solicitation permits or shall be construed as authorization to use or display County's Intellectual Property on Respondent's submittal documents or proposal (including any exhibits attached thereto) in response to this solicitation. Unless expressly authorized in writing by County, a Respondent is not authorized and shall not make use of or display any County Intellectual Property on or in its proposal or submittals. Unauthorized use of County's Intellectual Property may constitute trademark and copyright infringement in violation of federal and state laws. It is a violation of Lake County Code Section 2-1 and deemed a second-degree misdemeanor under Florida Statutes Section 165.043.

[The remainder of this page intentionally left blank]

FIRE EQUIPMENT, SUPPLIES, AND SERVICES

The County is establishing a vendor pool for fire equipment, supplies, and services. The County does not guarantee a dollar amount to be expended on any resulting contract(s).

1. SCOPE OF SERVICES

All items purchased shall be in accordance with all governmental standards to include, but not be limited to, those issued by the Occupational Safety and Health Administration (OSHA), the National Institute of Occupational Safety Hazards (NIOSH), and the National Fire Protection Association (NFPA). MSDS sheets shall be provided with the shipment of any hazardous materials as required by 29 CFR 1910.1200.

2. CONTRACTOR'S RESPONSIBILITIES

Contractor shall:

- 2.1. Provide a website address for product and price lists for viewing and downloading.
- 2.2. Provide (upon request) a downloadable file of current catalog and manufacturer's price lists for the brands quoted.
- 2.3. Provide all labor, material, and equipment necessary for contract performance.
- 2.4. Provide an intensive training program to County staff regarding the use of the products or services supplied.
 - 2.4.1. Contractor shall bare all costs of registration fees, manuals, texts, or instructional materials associated with the required training.
 - 2.4.2. Training shall be at no additional cost to the County.

3. DELIVERY REQUIREMENTS AND ACCEPTANCE

- 3.1. Deliveries shall be FOB Destination – Inside Delivery.
- 3.2. Delivery will be to a county location named during order placement.
- 3.3. Deliveries shall be made within ten (10) calendar days and during regular business hours
 - 3.3.1. Monday through Friday, 8:00 a.m. to 5:00 p.m.
 - 3.3.2. Excludes County Holidays
- 3.4. Emergency orders shall be delivered within forty-eight (48) hours.
 - 3.4.1. The County will advise when the order is an emergency.
 - 3.4.2. Emergency/Disaster deliveries may be required during non-business hours.
- 3.5. Back orders shall be filled within ten (10) calendar days from the initial scheduled delivery.
 - 3.5.1. Back orders may be cancelled after shipment period has lapsed.

FIRE EQUIPMENT, SUPPLIES, AND SERVICES

3.6. County staff may pick-up in person if authorized in writing by supervisor.

3.6.1. Contractor shall maintain a copy of the written authorization.

3.7. County reserves the right to cancel an order after the order shipment period has lapsed.

4. REBATES AND SPECIAL PROMOTIONS

4.1. All rebates and special promotions offered by a manufacturer shall be passed on to the County.

4.2. Contractor shall be responsible to notify the County of rebates or special promotions.

4.3. Special promotions shall be offered to the County if pricing is lower than contract pricing.

5. REPAIR SERVICES

5.1. Hourly rates shall be straight-time and be full compensation for labor, equipment use, travel time, and any other incidentals.

5.2. Contractor shall possess all required equipment necessary to make effective repairs.

5.3. Contractor shall be factory certified to service equipment.

5.4. Contractor shall assume risk of loss or damage to County property until returned and accepted by County.

5.5. Contractor shall submit a written estimate for each service project.

5.5.1. The estimate shall be itemized and include:

5.5.1.1. Anticipated start date and completion date.

5.5.1.2. Number of hours at contracted hourly wages for project completion

5.5.1.3. List price of materials and discount per Attachment 2 – Pricing Sheet.

5.5.1.4. Lump sum estimates are not acceptable.

5.6. No work shall commence without a written Notice to Proceed.

5.7. All materials, workmanship, and equipment shall be subject to inspection and approval.

5.8. The Contractor shall correct all deficiencies/defects in work failing to conform to standard within ten (10) calendar days of notification at Contractor's expense.

6. TRAINING

6.1. Contractor shall supply a minimum of one (1) comprehensive repair and parts manual.

6.1.1. Manuals shall be included with equipment upon delivery.

FIRE EQUIPMENT, SUPPLIES, AND SERVICES

6.1.2. Manuals may be electronic.

7. WARRANTY REQUIREMENTS

- 7.1. The Contractor agrees that all materials shall be new, warranted for their merchantability, and fit for a particular purpose.
- 7.2. The Contractor agrees that the product and/or service furnished shall be covered by the most favorable commercial warranty.
- 7.3. Contractor shall assume the risk of loss of damage to the County's property during possession and until delivery and acceptance of property to the County.
- 7.4. The Contractor shall correct all apparent or latent deficiencies, defects in work, or any work that fails to conform at the Contractor's expense within ten (10) calendar days.

[The remainder of this page intentionally left blank]



CONTRACT NO. 22-730B

For

Fire Equipment, Supplies, and Services

LAKE COUNTY, FLORIDA, a political subdivision of the State of Florida, through its Board of County Commissioners (hereinafter "County") does hereby accept, with noted modifications, if any, the bid of **Bennett Fire Products Company, Inc.** (hereinafter "Contractor") to supply **Fire Equipment, Supplies, and Services** to the County pursuant to County Bid number 22-730 with any included addenda (hereinafter "Bid"), with an opening date of 4/28/2022, and Contractor's Bid response dated 4/26/2022, thereto with all County Bid provisions governing.

A copy of the Contractor's signed Bid is attached hereto and incorporated herein, thus making it a part of this Contract except that any items not awarded have been struck through. The attachments noted below (if any) are attached hereto and are also made a part of this Contract.

ATTACHMENTS:

Addendum 1 & 2, Exhibit A – Scope of Work, Exhibit B – Insurance Requirements, Attachment 1 – Submittal Form with General Terms & Conditions acceptance, Attachment 2 – Pricing Sheet

No financial obligation under this Contract shall accrue against the County until a specific purchase transaction is completed pursuant to the terms and conditions of this Contract.


Contractor shall submit the documents hereinafter listed prior to commencement of this Contract: N/A

The County's Procurement Services Director shall be the sole judge as to the fact of the fulfillment of this Contract, and upon any breach thereof, shall, at his option, declare this Contract terminated, and for any loss or damage by reason of such breach, whether this Contract is terminated or not, said Contractor and their surety for any required bond shall be liable.

This Contract is effective from 8/1/2022 through 7/31/2023, except the County reserves the right to terminate this Contract immediately for cause and/or lack of funds and with thirty (30) day written notice for the convenience of the County. This Contract provides for two (2) two (2) year renewals at Lake County's sole option at the terms noted in the Bid.

Any and all modifications to this Contract must be in writing signed by the County's Procurement Services Director.

LAKE COUNTY, FLORIDA

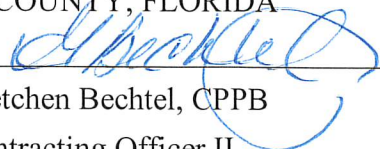
By: Gretchen Bechtel, CPPB

Contracting Officer II

Date: 7/26/2022

Distribution: Original-Bid File
Copy-Contractor
Copy-Department



REAL FLORIDA • REAL CLOSE
Office of Procurement Services

P.O. Box 7800 • 315 W. Main St., Suite 441 • Tavares, FL 32778

SOLICITATION: Fire Equipment, Supplies, and Services

04/12/2022

Vendors are responsible for the receipt and acknowledgement of all addenda to a solicitation. Confirm acknowledgement by including an electronically completed copy of this addendum with submittal. Failure to acknowledge each addendum may prevent the submittal from being considered for award.

THIS ADDENDUM DOES NOT CHANGE THE DATE FOR RECEIPT OF PROPOSALS.

QUESTIONS/RESPONSES

Q1. Section 5.0 Method of Award - Is it the County's intention to award to multiple vendors as they have done in the past?

R1. Per Section 5.0 Method of Award; The County reserves the right to make awards on a lowest price basis by individual item, group of items, all or none, or a combination; with one or more Vendors

Q2. Section 3.0 Delivery Requirements and Acceptance – bid calls for delivery of all products within 10 calendar days. For items in stock this is possible, but for items on order the delivery time will vary by product and brand. The delivery time can be given when a quote is requested.

R2. Per Section 3.0 Delivery Requirements and Acceptance Section 3.5.1 Back order may be cancelled after the shipment period has lapsed. Cancellation of orders are at the discretion of the County.

Q3. Certain manufacturers are now including a significant surcharge to our cost which is in addition to the list price. For the county to purchase these brands off this contract, a surcharge will need to be allowed.

R3. The solicitation provides for percent off list price. Cost shall be in accordance with contract pricing. Any additional fees shall be borne of the vendor.

ACKNOWLEDGEMENT

Firm Name: Bennett Fire Products Company, Inc.

I hereby certify that my electronic signature has the same legal effect as if made under oath; that I am an authorized representative of this vendor and/or empowered to execute this submittal on behalf of the vendor.

Signature of Legal Representative Submitting this Bid: *Richard Danny Bennett*

Date: 4/26/2022

ADDENDUM NO. #2

22-730

Print Name: Richard Danny Bennett

Title: President

Primary E-mail Address: bennettfire@att.net

Secondary E-mail Address: bennettfireweb@gmail.com



REAL FLORIDA • REAL CLOSE
Office of Procurement Services

P.O. Box 7800 • 315 W. Main St., Suite 441 • Tavares, FL 32778

SOLICITATION: Fire Equipment, Supplies, and Services

03/28/2022

Vendors are responsible for the receipt and acknowledgement of all addenda to a solicitation. Confirm acknowledgement by including an electronically completed copy of this addendum with submittal. Failure to acknowledge each addendum may prevent the submittal from being considered for award.

THIS ADDENDUM DOES NOT CHANGE THE DATE FOR RECEIPT OF PROPOSALS.

QUESTIONS/RESPONSES

Q1. I reviewed the attachments for bid 22-730 on Lake County's website and it doesn't look like the attachments have any items that need to be priced. Is there a file with the equipment and supplies you would like pricing for?

R1. Attachments 2A and 2B – The vendor shall list manufacturer brands supported.

Q2. I am looking at the Bid/RFP Number: 22-730 bid opportunity and wanted to find if I am not seeing the Attachment 2B, properly? I have opened and downloaded, but I am not seeing any of the equipment or supplies listed.

R2. Attachments 2A and 2B – The vendor shall list manufacturer brands supported.

ACKNOWLEDGEMENT

Firm Name: Bennett Fire Products Company, Inc.

I hereby certify that my electronic signature has the same legal effect as if made under oath; that I am an authorized representative of this vendor and/or empowered to execute this submittal on behalf of the vendor.

Signature of Legal Representative Submitting this Bid: *Richard Danny Bennett*

Date: 4/25/2022

Print Name: Richard Danny Bennett

Title: President

Primary E-mail Address: bennettfire@att.net

Secondary E-mail Address: bennettfireweb@gmail.com

FIRE EQUIPMENT, SUPPLIES, AND SERVICES

The County is establishing a vendor pool for fire equipment, supplies, and services. The County does not guarantee a dollar amount to be expended on any resulting contract(s).

1. SCOPE OF SERVICES

All items purchased shall be in accordance with all governmental standards to include, but not be limited to, those issued by the Occupational Safety and Health Administration (OSHA), the National Institute of Occupational Safety Hazards (NIOSH), and the National Fire Protection Association (NFPA). MSDS sheets shall be provided with the shipment of any hazardous materials as required by 29 CFR 1910.1200.

2. CONTRACTOR'S RESPONSIBILITIES

Contractor shall:

- 2.1. Provide a website address for product and price lists for viewing and downloading.
- 2.2. Provide (upon request) a downloadable file of current catalog and manufacturer's price lists for the brands quoted.
- 2.3. Provide all labor, material, and equipment necessary for contract performance.
- 2.4. Provide an intensive training program to County staff regarding the use of the products or services supplied.
 - 2.4.1. Contractor shall bare all costs of registration fees, manuals, texts, or instructional materials associated with the required training.
 - 2.4.2. Training shall be at no additional cost to the County.

3. DELIVERY REQUIREMENTS AND ACCEPTANCE

- 3.1. Deliveries shall be FOB Destination – Inside Delivery.
- 3.2. Delivery will be to a county location named during order placement.
- 3.3. Deliveries shall be made within ten (10) calendar days and during regular business hours
 - 3.3.1. Monday through Friday, 8:00 a.m. to 5:00 p.m.
 - 3.3.2. Excludes County Holidays
- 3.4. Emergency orders shall be delivered within forty-eight (48) hours.
 - 3.4.1. The County will advise when the order is an emergency.
 - 3.4.2. Emergency/Disaster deliveries may be required during non-business hours.
- 3.5. Back orders shall be filled within ten (10) calendar days from the initial scheduled delivery.
 - 3.5.1. Back orders may be cancelled after shipment period has lapsed.

FIRE EQUIPMENT, SUPPLIES, AND SERVICES

3.6. County staff may pick-up in person if authorized in writing by supervisor.

3.6.1. Contractor shall maintain a copy of the written authorization.

3.7. County reserves the right to cancel an order after the order shipment period has lapsed.

4. REBATES AND SPECIAL PROMOTIONS

4.1. All rebates and special promotions offered by a manufacturer shall be passed on to the County.

4.2. Contractor shall be responsible to notify the County of rebates or special promotions.

4.3. Special promotions shall be offered to the County if pricing is lower than contract pricing.

5. REPAIR SERVICES

5.1. Hourly rates shall be straight-time and be full compensation for labor, equipment use, travel time, and any other incidentals.

5.2. Contractor shall possess all required equipment necessary to make effective repairs.

5.3. Contractor shall be factory certified to service equipment.

5.4. Contractor shall assume risk of loss or damage to County property until returned and accepted by County.

5.5. Contractor shall submit a written estimate for each service project.

5.5.1. The estimate shall be itemized and include:

5.5.1.1. Anticipated start date and completion date.

5.5.1.2. Number of hours at contracted hourly wages for project completion

5.5.1.3. List price of materials and discount per Attachment 2 – Pricing Sheet.

5.5.1.4. Lump sum estimates are not acceptable.

5.6. No work shall commence without a written Notice to Proceed.

5.7. All materials, workmanship, and equipment shall be subject to inspection and approval.

5.8. The Contractor shall correct all deficiencies/defects in work failing to conform to standard within ten (10) calendar days of notification at Contractor's expense.

6. TRAINING

6.1. Contractor shall supply a minimum of one (1) comprehensive repair and parts manual.

6.1.1. Manuals shall be included with equipment upon delivery.

FIRE EQUIPMENT, SUPPLIES, AND SERVICES

6.1.2. Manuals may be electronic.

7. WARRANTY REQUIREMENTS

- 7.1. The Contractor agrees that all materials shall be new, warranted for their merchantability, and fit for a particular purpose.
- 7.2. The Contractor agrees that the product and/or service furnished shall be covered by the most favorable commercial warranty.
- 7.3. Contractor shall assume the risk of loss of damage to the County's property during possession and until delivery and acceptance of property to the County.
- 7.4. The Contractor shall correct all apparent or latent deficiencies, defects in work, or any work that fails to conform at the Contractor's expense within ten (10) calendar days.

[The remainder of this page intentionally left blank]

A. CONTRACTOR will purchase and maintain at all times during the term of this Contract, without cost or expense to the COUNTY, policies of insurance as indicated below, with a company or companies authorized to do business in the State of Florida, and which are acceptable to the COUNTY, insuring the CONTRACTOR against any and all claims, demands, or causes of action, for injuries received or damage to property relating to the performance of duties, services, or obligations of the CONTRACTOR under the terms and provisions of the Contract. An original certificate of insurance, indicating that CONTRACTOR has coverage in accordance with the requirements of this section must be received and accepted by the COUNTY prior to contract execution or before any work begins. It will be furnished by CONTRACTOR to the COUNTY'S Project Manager and Procurement Services Director within five working days of such request. The parties agree that the policies of insurance and confirming certificates of insurance will insure the CONTRACTOR in accordance with the following minimum limits:

i. General Liability insurance on forms no more restrictive than the latest edition of the Occurrence Form Commercial General Liability policy (CG 00 01) of the Insurance Services Office or equivalent without restrictive endorsements, with the following minimum limits and coverage:

Each Occurrence/General Aggregate	\$1,000,000/2,000,000
Products-Completed Operations	\$2,000,000
Personal & Adv. Injury	\$1,000,000
Fire Damage	\$50,000
Medical Expense	\$5,000
Contractual Liability	Included

ii. Automobile liability insurance, including owned, non-owned, and hired autos with the minimum Combined Single Limit of \$1,000,000

iii. Workers' compensation insurance based on proper reporting of classification codes and payroll amounts in accordance with Chapter 440, Florida Statutes, and any other applicable law requiring workers' compensation (Federal, maritime, etc.). If not required by law to maintain workers compensation insurance, the CONTRACTOR must provide a notarized statement that if he or she is injured, he or she will not hold the COUNTY responsible for any payment or compensation.

iv. Employers Liability with the following minimum limits and coverage:

Each Accident	\$1,000,000
Disease-Each Employer	\$1,000,000
Disease-Policy Limit	\$1,000,000

B. Lake County, a Political Subdivision of the State of Florida, and the Board of County Commissioners, will be named as additional insured as their interest may appear all applicable policies. Certificates of insurance must identify the RFP or ITB number in the Description of Operations section on the Certificate.

C. CONTRACTOR must provide a minimum of 30 days prior written notice to the County of any change, cancellation, or nonrenewal of the required insurance.

D. Certificates of insurance must evidence a waiver of subrogation in favor of the COUNTY, that coverage must be primary and noncontributory, and that each evidenced policy includes a Cross Liability or Severability of Interests provision, with no requirement of premium by the COUNTY.

E. CONTRACTOR must provide a copy of all policy endorsements, reflecting the required coverage, with Lake County listed as an additional insured along with all required provisions to include waiver of subrogation. Contracts cannot be completed without this required insurance documentation. A certificate of insurance (COI) will not be accepted in lieu of the policy endorsements.

F. Certificate holder must be:

LAKE COUNTY, A POLITICAL SUBDIVISION OF THE STATE OF FLORIDA,
AND THE BOARD OF COUNTY COMMISSIONERS.

P.O. BOX 7800

TAVARES, FL 32778-7800

G. All self-insured retentions will appear on the certificates and will be subject to approval by the COUNTY. At the option of the COUNTY, the insurer will reduce or eliminate such self-insured retentions; or CONTRACTOR will be required to procure a bond guaranteeing payment of losses and related claims expenses.

H. The COUNTY will be exempt from, and in no way liable for, any sums of money, which may represent a deductible or self-insured retention in any insurance policy. The payment of such deductible or self-insured retention will be the sole responsibility of the CONTRACTOR or subcontractor providing such insurance.

I. CONTRACTOR will be responsible for subcontractors and their insurance. Subcontractors are to provide Certificates of Insurance to the COUNTY evidencing coverage and terms in accordance with the CONTRACTOR'S requirements.

J. Failure to obtain and maintain such insurance as set out above will be considered a breach of contract and may result in termination of the contract for default.

K. Neither approval by the COUNTY of any insurance supplied by CONTRACTOR, nor a failure to disapprove that insurance, will relieve CONTRACTOR of full responsibility of liability, damages, and accidents as set forth herein.

[The remainder of this page is intentionally left blank.]

The undersigned hereby declares that: Bennett Fire Products Company, Inc. has examined and accepts the specifications, terms, and conditions presented in this Solicitation, satisfies all legal requirements to do business with the County, and to furnish **FIRE EQUIPMENT, SUPPLIES, AND SERVICES** for which Submittals were advertised to be received no later than 3:00 P.M. Eastern time on the date stated in the solicitation or as noted in an addenda. Furthermore, the undersigned is duly authorized to execute this document and any contracts or other transactions required by award of this Solicitation.

1.0 TERM OF CONTRACT

The Contract will be awarded for an initial one (1) year term with the option for two (2) subsequent two (2) year renewals. Renewals are contingent upon mutual written agreement.

The Contract will commence upon the first day of the next calendar month after Board approval. The Contract remains in effect until completion of the expressed and implied warranty periods. The County reserves the right to negotiate for additional services/items similar in nature not known at time of solicitation.

2.0 PAYMENT

The Contractor shall email the County's using department (egminer@lakecountyfl.gov) an accurate invoice within 30 calendar days after delivery. Invoices should reference the purchase/task order, ship date, tracking number, and ship-to address, list price, percent discount, and unit cost. Failure to submit invoices in the prescribed manner will delay payment.

Payments will be tendered in accordance with the Florida Prompt Payment Act, Part VII, Chapter 218, Florida Statutes. The County will remit full payment on all undisputed invoices within 45 days from receipt by the appropriate County using department. The County will pay interest not to exceed 1% per month on all undisputed invoices not paid within 30 days after the due date.

All pricing will be FOB Destination unless otherwise specified in this solicitation document. Pricing submitted will remain valid for a ninety (90) day period.

Vendor accepts MasterCard for payment: NO

3.0 CERTIFICATION REGARDING LAKE COUNTY TERMS AND CONDITIONS:

I certify that I have reviewed the [General Terms and Conditions for Lake County Florida](#) and accept the Lake County General Terms and Conditions dated 5/6/21 as written including the Proprietary/Confidential Information section. YES

Failure to acknowledge may result in Submittal being deemed non-responsive.

4.0 CERTIFICATION REGARDING FELONY CONVICTION:

Has any officer, director, or an executive performing equivalent duties, of the bidding entity been convicted of a felony during the past ten (10) years? NO

5.0 CONFLICT OF INTEREST DISCLOSURE CERTIFICATION:

Except as listed below, no employee, officer, or agent of the firm has any conflicts of interest, real or apparent, due to ownership, other clients, contracts, or interests associated with this project; and, this Submittal is made without prior understanding, agreement, or connection with any

corporation, firm, or person submitting a proposal for the same services, and is in all respects fair and without collusion or fraud. Confirmed, no conflict of interest, Danny Bennett

6.0 CERTIFICATION REGARDING BACKGROUND CHECKS:

Under any County Contract that involves Contractor or subcontractor personnel working in proximity to minors, the Vendor hereby confirms that any personnel so employed will have successfully completed an initial, and subsequent annual, Certified Background Check, completed by the Contractor at no additional cost to the County. The County retains the right to request and review any associated records with or without cause, and to require replacement of any Contractor employee found in violation of this requirement. Contractor shall indemnify the County in full for any adverse act of any such personnel in this regard. Additional requirements may apply in this regard as included within any specific contract award. YES

7.0 DISADVANTAGED BUSINESS ENTERPRISE PROGRAM

The County does not establish specific goals for minority set-asides however, participation by minority and non-minority qualified firms is strongly encouraged. If the firm is a minority firm or has obtained certification by the State of Florida, Office of Supplier Diversity, (OSD) (CMBE), please indicate the appropriate classification(s) Choose an item. Choose an item.
and enter OSD Certification Number Click or tap here to enter text.
and enter effective date Click or tap to enter a date. to date Click or tap to enter a date.

8.0 FEDERAL FUNDING REQUIREMENT:

N/A

9.0 RECIPROCAL VENDOR PREFERENCE:

N/A

10.0 GENERAL VENDOR INFORMATION:

Firm Name: Bennett Fire Products Company, Inc.
Street Address: 195 Stockwood Drive, Suite 170
City: Woodstock State and ZIP Code: Georgia 30188
Mailing Address (if different): PO Box 2458
Telephone: 770-402-9910 Fax: N/A
Federal Identification Number / TIN: 58-2143532
DUNS Number: N/A

11.0 SUBMITTAL SIGNATURE:

I hereby certify the information indicated for this Submittal is true and accurate and that my electronic signature shall have the same legal effect as if made under oath; that I am an authorized representative of this Vendor and/or empowered to execute this Submittal on behalf of the Vendor. I, individually and on behalf of the Vendor, acknowledge and agree to abide by all terms and conditions contained in this solicitation as well as any attachments, exhibits, or addenda.

Name of Legal Representative Submitting this Proposal: *Richard Danny Bennett*

Date: 4/26/2022

Print Name: Richard Danny Bennett

Title: President

Primary E-mail Address: bennettfire@att.net

Secondary E-mail Address: bennettfireweb@gmail.com

The individual signing this Submittal affirms that the facts stated herein are true and that the response to this Solicitation has been submitted on behalf of the aforementioned Vendor.

[The remainder of this page is intentionally blank]

<i>Firm's Name Here</i>				
SAVE AND SUBMIT AS AN EXCEL FILE				
FIRM'S WEBSITE:		www.bennettfireproducts.com		
Warehouse Location(s):		Woodstock, GA		
Contact Information For Emergency/Disaster Services (24/7)				
		Name: Danny Bennett		
		Email: bennettfire@att.net		
		Emergency Phone: 770-402-9910		
List manufacturer brands supported.				
MANUFACTURER	Percent Off List	In Stock / Lead Time	Freight Included	WEBSITE
		as of 4/25/22		
Globe Bunker Gear custom	44.00%	10-12 months	yes	www.us.msasafety.com
Cairns Bunker Gear custom	42.00%	10-12 months	yes	www.us.msasafety.com
Globe Accessories	10.00%	30 days	yes	www.us.msasafety.com
Globe Footwear	31.00%	75 days	yes	www.us.msasafety.com
Cairns Helmets custom	25.00%	45 days	yes	www.us.msasafety.com
Cairns Leather Fronts	2.00%	45 days	yes	www.us.msasafety.com
Cairns Helmet Parts	2.00%	30 days	yes	www.us.msasafety.com
PGI Clothing custom	10.00%	3-4 months	yes	www.pgi-inc.com
PGI Hoods and Accessories	2.00%	60 days	yes	www.pgi-inc.com
Firecraft Gloves	5.00%	10 days	yes	www.firecraftsafety.com
Firecraft Gear Bags	2.00%	10 days	yes	www.firecraftsafety.com
Shelby Gloves	5.00%	1-2 months	yes	www.shelbyglove.com
Stanfield Lifeliner Hoods	2.00%	1-2 months	yes	www.lifeliners.com
Black Diamond Rubber Boots	5.00%	4-6 months	yes	www.bdboots.com



CONTRACT NO. 22-730C

For

Fire Equipment, Supplies, and Services

LAKE COUNTY, FLORIDA, a political subdivision of the State of Florida, through its Board of County Commissioners (hereinafter "County") does hereby accept, with noted modifications, if any, the bid of **Fisher Scientific Company, L.L.C.** (hereinafter "Contractor") to supply **Fire Equipment, Supplies, and Services** to the County pursuant to County Bid number 22-730 with any included addenda (hereinafter "Bid"), with an opening date of 4/28/2022, and Contractor's Bid response dated 4/26/2022, thereto with all County Bid provisions governing.

A copy of the Contractor's signed Bid is attached hereto and incorporated herein, thus making it a part of this Contract except that any items not awarded have been struck through. The attachments noted below (if any) are attached hereto and are also made a part of this Contract.

ATTACHMENTS:

Addendum 1 & 2, Exhibit A – Scope of Work, Exhibit B – Insurance Requirements, Attachment 1 – Submittal Form with General Terms & Conditions acceptance, Attachment 2 – Pricing Sheet

No financial obligation under this Contract shall accrue against the County until a specific purchase transaction is completed pursuant to the terms and conditions of this Contract.


Contractor shall submit the documents hereinafter listed prior to commencement of this Contract: **N/A**

The County's Procurement Services Director shall be the sole judge as to the fact of the fulfillment of this Contract, and upon any breach thereof, shall, at his option, declare this Contract terminated, and for any loss or damage by reason of such breach, whether this Contract is terminated or not, said Contractor and their surety for any required bond shall be liable.

This Contract is effective from 8/1/2022 through 7/31/2023, except the County reserves the right to terminate this Contract immediately for cause and/or lack of funds and with thirty (30) day written notice for the convenience of the County. This Contract provides for two (2) two (2) year renewals at Lake County's sole option at the terms noted in the Bid.

Any and all modifications to this Contract must be in writing signed by the County's Procurement Services Director.

LAKE COUNTY, FLORIDA

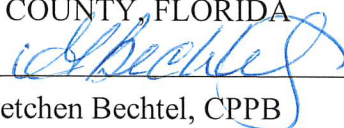
By: Gretchen Bechtel, CPPB

Contracting Officer II

Date: 07/26/2022

Distribution: Original-Bid File
Copy-Contractor
Copy-Department



Office of Procurement Services

P.O. Box 7800 • 315 W. Main St., Suite 441 • Tavares, FL 32778

SOLICITATION: Fire Equipment, Supplies, and Services

04/12/2022

Vendors are responsible for the receipt and acknowledgement of all addenda to a solicitation. Confirm acknowledgement by including an electronically completed copy of this addendum with submittal. Failure to acknowledge each addendum may prevent the submittal from being considered for award.

THIS ADDENDUM DOES NOT CHANGE THE DATE FOR RECEIPT OF PROPOSALS.

QUESTIONS/RESPONSES

Q1. Section 5.0 Method of Award - Is it the County's intention to award to multiple vendors as they have done in the past?

R1. Per Section 5.0 Method of Award; The County reserves the right to make awards on a lowest price basis by individual item, group of items, all or none, or a combination; with one or more Vendors

Q2. Section 3.0 Delivery Requirements and Acceptance – bid calls for delivery of all products within 10 calendar days. For items in stock this is possible, but for items on order the delivery time will vary by product and brand. The delivery time can be given when a quote is requested.

R2. Per Section 3.0 Delivery Requirements and Acceptance Section 3.5.1 Back order may be cancelled after the shipment period has lapsed. Cancellation of orders are at the discretion of the County.

Q3. Certain manufacturers are now including a significant surcharge to our cost which is in addition to the list price. For the county to purchase these brands off this contract, a surcharge will need to be allowed.

R3. The solicitation provides for percent off list price. Cost shall be in accordance with contract pricing. Any additional fees shall be borne of the vendor.

ACKNOWLEDGEMENT

Firm Name: Fisher Scientific

I hereby certify that my electronic signature has the same legal effect as if made under oath; that I am an authorized representative of this vendor and/or empowered to execute this submittal on behalf of the vendor.

Signature of Legal Representative Submitting this Bid: *Michael Botet*

Date: 4/26/2022

ADDENDUM NO. #2

22-730

Print Name: Michael Botet

Title: Sales Manager

Primary E-mail Address: mike.botet@thermofisher.com

Secondary E-mail Address: mbsec123@gmail.com



Office of Procurement Services

P.O. Box 7800 • 315 W. Main St., Suite 441 • Tavares, FL 32778

SOLICITATION: Fire Equipment, Supplies, and Services

03/28/2022

Vendors are responsible for the receipt and acknowledgement of all addenda to a solicitation. Confirm acknowledgement by including an electronically completed copy of this addendum with submittal. Failure to acknowledge each addendum may prevent the submittal from being considered for award.

THIS ADDENDUM DOES NOT CHANGE THE DATE FOR RECEIPT OF PROPOSALS.

QUESTIONS/RESPONSES

Q1. I reviewed the attachments for bid 22-730 on Lake County's website and it doesn't look like the attachments have any items that need to be priced. Is there a file with the equipment and supplies you would like pricing for?

R1. Attachments 2A and 2B – The vendor shall list manufacturer brands supported.

Q2. I am looking at the Bid/RFP Number: 22-730 bid opportunity and wanted to find if I am not seeing the Attachment 2B, properly? I have opened and downloaded, but I am not seeing any of the equipment or supplies listed.

R2. Attachments 2A and 2B – The vendor shall list manufacturer brands supported.

ACKNOWLEDGEMENT

Firm Name: Fisher Scientific

I hereby certify that my electronic signature has the same legal effect as if made under oath; that I am an authorized representative of this vendor and/or empowered to execute this submittal on behalf of the vendor.

Signature of Legal Representative Submitting this Bid: *Michael Botet*

Date: 4/26/2022

Print Name: Michael Botet

Title: Sales Manager

Primary E-mail Address: mike.botet@thermofisher.com

Secondary E-mail Address: mbsec123@gmail.com

FIRE EQUIPMENT, SUPPLIES, AND SERVICES

The County is establishing a vendor pool for fire equipment, supplies, and services. The County does not guarantee a dollar amount to be expended on any resulting contract(s).

1. SCOPE OF SERVICES

All items purchased shall be in accordance with all governmental standards to include, but not be limited to, those issued by the Occupational Safety and Health Administration (OSHA), the National Institute of Occupational Safety Hazards (NIOSH), and the National Fire Protection Association (NFPA). MSDS sheets shall be provided with the shipment of any hazardous materials as required by 29 CFR 1910.1200.

2. CONTRACTOR'S RESPONSIBILITIES

Contractor shall:

- 2.1. Provide a website address for product and price lists for viewing and downloading.
- 2.2. Provide (upon request) a downloadable file of current catalog and manufacturer's price lists for the brands quoted.
- 2.3. Provide all labor, material, and equipment necessary for contract performance.
- 2.4. Provide an intensive training program to County staff regarding the use of the products or services supplied.
 - 2.4.1. Contractor shall bare all costs of registration fees, manuals, texts, or instructional materials associated with the required training.
 - 2.4.2. Training shall be at no additional cost to the County.

3. DELIVERY REQUIREMENTS AND ACCEPTANCE

- 3.1. Deliveries shall be FOB Destination – Inside Delivery.
- 3.2. Delivery will be to a county location named during order placement.
- 3.3. Deliveries shall be made within ten (10) calendar days and during regular business hours
 - 3.3.1. Monday through Friday, 8:00 a.m. to 5:00 p.m.
 - 3.3.2. Excludes County Holidays
- 3.4. Emergency orders shall be delivered within forty-eight (48) hours.
 - 3.4.1. The County will advise when the order is an emergency.
 - 3.4.2. Emergency/Disaster deliveries may be required during non-business hours.
- 3.5. Back orders shall be filled within ten (10) calendar days from the initial scheduled delivery.
 - 3.5.1. Back orders may be cancelled after shipment period has lapsed.

FIRE EQUIPMENT, SUPPLIES, AND SERVICES

3.6. County staff may pick-up in person if authorized in writing by supervisor.

3.6.1. Contractor shall maintain a copy of the written authorization.

3.7. County reserves the right to cancel an order after the order shipment period has lapsed.

4. REBATES AND SPECIAL PROMOTIONS

4.1. All rebates and special promotions offered by a manufacturer shall be passed on to the County.

4.2. Contractor shall be responsible to notify the County of rebates or special promotions.

4.3. Special promotions shall be offered to the County if pricing is lower than contract pricing.

5. REPAIR SERVICES

5.1. Hourly rates shall be straight-time and be full compensation for labor, equipment use, travel time, and any other incidentals.

5.2. Contractor shall possess all required equipment necessary to make effective repairs.

5.3. Contractor shall be factory certified to service equipment.

5.4. Contractor shall assume risk of loss or damage to County property until returned and accepted by County.

5.5. Contractor shall submit a written estimate for each service project.

5.5.1. The estimate shall be itemized and include:

5.5.1.1. Anticipated start date and completion date.

5.5.1.2. Number of hours at contracted hourly wages for project completion

5.5.1.3. List price of materials and discount per Attachment 2 – Pricing Sheet.

5.5.1.4. Lump sum estimates are not acceptable.

5.6. No work shall commence without a written Notice to Proceed.

5.7. All materials, workmanship, and equipment shall be subject to inspection and approval.

5.8. The Contractor shall correct all deficiencies/defects in work failing to conform to standard within ten (10) calendar days of notification at Contractor's expense.

6. TRAINING

6.1. Contractor shall supply a minimum of one (1) comprehensive repair and parts manual.

6.1.1. Manuals shall be included with equipment upon delivery.

FIRE EQUIPMENT, SUPPLIES, AND SERVICES

6.1.2. Manuals may be electronic.

7. WARRANTY REQUIREMENTS

- 7.1. The Contractor agrees that all materials shall be new, warranted for their merchantability, and fit for a particular purpose.
- 7.2. The Contractor agrees that the product and/or service furnished shall be covered by the most favorable commercial warranty.
- 7.3. Contractor shall assume the risk of loss of damage to the County's property during possession and until delivery and acceptance of property to the County.
- 7.4. The Contractor shall correct all apparent or latent deficiencies, defects in work, or any work that fails to conform at the Contractor's expense within ten (10) calendar days.

[The remainder of this page intentionally left blank]

A. CONTRACTOR will purchase and maintain at all times during the term of this Contract, without cost or expense to the COUNTY, policies of insurance as indicated below, with a company or companies authorized to do business in the State of Florida, and which are acceptable to the COUNTY, insuring the CONTRACTOR against any and all claims, demands, or causes of action, for injuries received or damage to property relating to the performance of duties, services, or obligations of the CONTRACTOR under the terms and provisions of the Contract. An original certificate of insurance, indicating that CONTRACTOR has coverage in accordance with the requirements of this section must be received and accepted by the COUNTY prior to contract execution or before any work begins. It will be furnished by CONTRACTOR to the COUNTY'S Project Manager and Procurement Services Director within five working days of such request. The parties agree that the policies of insurance and confirming certificates of insurance will insure the CONTRACTOR in accordance with the following minimum limits:

i. General Liability insurance on forms no more restrictive than the latest edition of the Occurrence Form Commercial General Liability policy (CG 00 01) of the Insurance Services Office or equivalent without restrictive endorsements, with the following minimum limits and coverage:

Each Occurrence/General Aggregate	\$1,000,000/2,000,000
Products-Completed Operations	\$2,000,000
Personal & Adv. Injury	\$1,000,000
Fire Damage	\$50,000
Medical Expense	\$5,000
Contractual Liability	Included

ii. Automobile liability insurance, including owned, non-owned, and hired autos with the minimum Combined Single Limit of \$1,000,000

iii. Workers' compensation insurance based on proper reporting of classification codes and payroll amounts in accordance with Chapter 440, Florida Statutes, and any other applicable law requiring workers' compensation (Federal, maritime, etc.). If not required by law to maintain workers compensation insurance, the CONTRACTOR must provide a notarized statement that if he or she is injured, he or she will not hold the COUNTY responsible for any payment or compensation.

iv. Employers Liability with the following minimum limits and coverage:

Each Accident	\$1,000,000
Disease-Each Employer	\$1,000,000
Disease-Policy Limit	\$1,000,000

B. Lake County, a Political Subdivision of the State of Florida, and the Board of County Commissioners, will be named as additional insured as their interest may appear all applicable policies. Certificates of insurance must identify the RFP or ITB number in the Description of Operations section on the Certificate.

C. CONTRACTOR must provide a minimum of 30 days prior written notice to the County of any change, cancellation, or nonrenewal of the required insurance.

D. Certificates of insurance must evidence a waiver of subrogation in favor of the COUNTY, that coverage must be primary and noncontributory, and that each evidenced policy includes a Cross Liability or Severability of Interests provision, with no requirement of premium by the COUNTY.

E. CONTRACTOR must provide a copy of all policy endorsements, reflecting the required coverage, with Lake County listed as an additional insured along with all required provisions to include waiver of subrogation. Contracts cannot be completed without this required insurance documentation. A certificate of insurance (COI) will not be accepted in lieu of the policy endorsements.

F. Certificate holder must be:

LAKE COUNTY, A POLITICAL SUBDIVISION OF THE STATE OF FLORIDA,
AND THE BOARD OF COUNTY COMMISSIONERS.

P.O. BOX 7800

TAVARES, FL 32778-7800

G. All self-insured retentions will appear on the certificates and will be subject to approval by the COUNTY. At the option of the COUNTY, the insurer will reduce or eliminate such self-insured retentions; or CONTRACTOR will be required to procure a bond guaranteeing payment of losses and related claims expenses.

H. The COUNTY will be exempt from, and in no way liable for, any sums of money, which may represent a deductible or self-insured retention in any insurance policy. The payment of such deductible or self-insured retention will be the sole responsibility of the CONTRACTOR or subcontractor providing such insurance.

I. CONTRACTOR will be responsible for subcontractors and their insurance. Subcontractors are to provide Certificates of Insurance to the COUNTY evidencing coverage and terms in accordance with the CONTRACTOR'S requirements.

J. Failure to obtain and maintain such insurance as set out above will be considered a breach of contract and may result in termination of the contract for default.

K. Neither approval by the COUNTY of any insurance supplied by CONTRACTOR, nor a failure to disapprove that insurance, will relieve CONTRACTOR of full responsibility of liability, damages, and accidents as set forth herein.

[The remainder of this page is intentionally left blank.]

The undersigned hereby declares that: Fisher Scientific has examined and accepts the specifications, terms, and conditions presented in this Solicitation, satisfies all legal requirements to do business with the County, and to furnish **FIRE EQUIPMENT, SUPPLIES, AND SERVICES** for which Submittals were advertised to be received no later than 3:00 P.M. Eastern time on the date stated in the solicitation or as noted in an addenda. Furthermore, the undersigned is duly authorized to execute this document and any contracts or other transactions required by award of this Solicitation.

1.0 TERM OF CONTRACT

The Contract will be awarded for an initial one (1) year term with the option for two (2) subsequent two (2) year renewals. Renewals are contingent upon mutual written agreement.

The Contract will commence upon the first day of the next calendar month after Board approval. The Contract remains in effect until completion of the expressed and implied warranty periods. The County reserves the right to negotiate for additional services/items similar in nature not known at time of solicitation.

2.0 PAYMENT

The Contractor shall email the County's using department (egminer@lakecountyfl.gov) an accurate invoice within 30 calendar days after delivery. Invoices should reference the purchase/task order, ship date, tracking number, and ship-to address, list price, percent discount, and unit cost. Failure to submit invoices in the prescribed manner will delay payment.

Payments will be tendered in accordance with the Florida Prompt Payment Act, Part VII, Chapter 218, Florida Statutes. The County will remit full payment on all undisputed invoices within 45 days from receipt by the appropriate County using department. The County will pay interest not to exceed 1% per month on all undisputed invoices not paid within 30 days after the due date.

All pricing will be FOB Destination unless otherwise specified in this solicitation document. Pricing submitted will remain valid for a ninety (90) day period.

Vendor accepts MasterCard for payment: YES

3.0 CERTIFICATION REGARDING LAKE COUNTY TERMS AND CONDITIONS:

I certify that I have reviewed the [General Terms and Conditions for Lake County Florida](#) and accept the Lake County General Terms and Conditions dated 5/6/21 as written including the Proprietary/Confidential Information section. YES

Failure to acknowledge may result in Submittal being deemed non-responsive.

4.0 CERTIFICATION REGARDING FELONY CONVICTION:

Has any officer, director, or an executive performing equivalent duties, of the bidding entity been convicted of a felony during the past ten (10) years? NO

5.0 CONFLICT OF INTEREST DISCLOSURE CERTIFICATION:

Except as listed below, no employee, officer, or agent of the firm has any conflicts of interest, real or apparent, due to ownership, other clients, contracts, or interests associated with this project; and, this Submittal is made without prior understanding, agreement, or connection with any

corporation, firm, or person submitting a proposal for the same services, and is in all respects fair and without collusion or fraud. None

6.0 CERTIFICATION REGARDING BACKGROUND CHECKS:

Under any County Contract that involves Contractor or subcontractor personnel working in proximity to minors, the Vendor hereby confirms that any personnel so employed will have successfully completed an initial, and subsequent annual, Certified Background Check, completed by the Contractor at no additional cost to the County. The County retains the right to request and review any associated records with or without cause, and to require replacement of any Contractor employee found in violation of this requirement. Contractor shall indemnify the County in full for any adverse act of any such personnel in this regard. Additional requirements may apply in this regard as included within any specific contract award. YES

7.0 DISADVANTAGED BUSINESS ENTERPRISE PROGRAM

The County does not establish specific goals for minority set-asides however, participation by minority and non-minority qualified firms is strongly encouraged. If the firm is a minority firm or has obtained certification by the State of Florida, Office of Supplier Diversity, (OSD) (CMBE), please indicate the appropriate classification(s) not applicable not applicable and enter OSD Certification Number Click or tap here to enter text. and enter effective date Click or tap to enter a date. to date Click or tap to enter a date.

8.0 FEDERAL FUNDING REQUIREMENT:

N/A

9.0 RECIPROCAL VENDOR PREFERENCE:

N/A

10.0 GENERAL VENDOR INFORMATION:

Firm Name: Fisher Scientific

Street Address: 5907 Hampton Oaks pkwy, suite D

City: Tampa State and ZIP Code: 33610

Mailing Address (if different): Click or tap here to enter text.

Telephone: 407-687-9509 Fax: Click or tap here to enter text.

Federal Identification Number / TIN: 23-2942737

DUNS Number: 00-4321519

11.0 SUBMITTAL SIGNATURE:

I hereby certify the information indicated for this Submittal is true and accurate and that my electronic signature shall have the same legal effect as if made under oath; that I am an authorized representative of this Vendor and/or empowered to execute this Submittal on behalf of the Vendor. I, individually and on behalf of the Vendor, acknowledge and agree to abide by all terms and conditions contained in this solicitation as well as any attachments, exhibits, or addenda.

Name of Legal Representative Submitting this Proposal: *Michael Botet*

Date: 4/26/2022

Print Name: Michael Botet

Title: Sales Manager

Primary E-mail Address: mike.botet@thermofisher.com

Secondary E-mail Address: mbsec123@gmail.com

The individual signing this Submittal affirms that the facts stated herein are true and that the response to this Solicitation has been submitted on behalf of the aforementioned Vendor.

[The remainder of this page is intentionally blank]

<i>Fisher Scientific</i>			
ITEM #	SAVE AND SUBMIT AS AN EXCEL FILE		
1	www.fishersci.com		
	SHOP LOCATION		
2a	5907 Hampton Oaks pkwy, suite D, Tampa, FL 33610		
2b	Pete Klieger- Service Center Manager- 813-495-4408		
2c	Labor for Equipment Repair (not under warranty)	\$110.00	per hour
2d	Pickup or delivery services offered?	yes	
2e	Pick up / delivery fee for Equipment	\$0.00	per call

The following information is required for price redetermination consideration.

Assuming prices quoted include costs for vehicles, maintenance, repair, insurance, fuel, wages, insurances, other employee benefits, materials, overhead, operating expenses, etc., what percentage of the rate is directly attributed to the cost of fuel?	20%
Which does the firm use: Diesel fuel or Gasoline?	both
Assuming prices quoted include costs for vehicles, maintenance, repair, insurance, fuel, wages, materials, overhead, operating expenses, etc., what percentage of the rate is directly attributed to the cost of wages?	65%
Assuming prices quoted include costs for vehicles, maintenance, fuel, wages, insurances, other employee benefits, materials, overhead, operating expenses, etc., what percentage of the rate is directly attributed to the cost of materials?	15%

Lake County is exempt from all taxes (Federal, State, Local). A Tax Exemption Certificate will be furnished upon request for any direct purchasing. Contractor will be responsible for payment of taxes on all materials purchased by the Contractor for the project.

LIST MANUFACTURER SUPPORTED.

3	MANUFACTURER	Hourly Service Rate	Factory Authorized Service Center? YES/NO
	ThermoFisher CAD	110\$/hr	yes
	thermoFisherEnvironmental	110\$/hr	yes
	Silent Partner	110\$/hr	yes
	908 devices	110\$/hr	yes
	Scott Safety flow test	58\$/per	yes
	Scott safety hydro test	34\$/per	yes
	Respirator fit testing	28\$/per	yes

<i>Fisher Scientific</i>				
SAVE AND SUBMIT AS AN EXCEL FILE				
FIRM'S WEBSITE:		www.fishersci.com		
Warehouse Location(s):		tampa, atlanta, pittsburgh, california		
Contact Information For Emergency/Disaster Services (24/7)				
Name:		Buddy Mills		
Email:		buddy.mills@thermofisher.com		
Emergency Phone:		407-952-1077		
List manufacturer brands supported.				
MANUFACTURER	Percent Off List	In Stock / Lead Time	Freight Included	WEBSITE
3M Scott SCBA	32.00%	30 days	yes	https://www.3m.com/3M/en_US
3M Scott Thermal Imager	11.00%	30 days	yes	https://www.3m.com/3M/en_US
3M Scott parts	25.00%	3 days	yes	https://www.3m.com/3M/en_US
3M Company respirators	20.00%	3 days	yes	https://www.3m.com
908 Devices	2.00%	30 days	yes	https://908devices.com/products
Alco-Lite	12.00%	30 days	yes	https://www.fireladder.com
Amerex	20.00%	3 days	yes	http://www.amerex-fire.com
Ansell gloves	25.00%	3 days	yes	https://www.ansell.com/us/en
ansell chemical suits	10.00%	30 days	yes	www.ansell.com
AEMC	3.00%	30 days	yes	https://www.aemc.com
Anchor Fire Protection	7.00%	30 days	yes	https://www.anchorfireprotection.com
Amkus	3.00%	30 days	yes	https://amkus.com
Ansul	16.00%	30 days	yes	https://www.ansul.com
Ansul/chemguard	12.00%	30 days	yes	www.johnsoncontrols.com
Blackline Safety	14.00%	14 days	yes	https://www.blacklinesafety.com
Biocheck	5.00%	30 days	yes	http://biocheckinfo.com
Blowhard Fans	12.00%	30 days	yes	https://www.blowhardfans.com
Bouton Optical	10.00%	10 days	yes	www.pipglobal.com
Bullard thermal	22.00%	30 days	yes	https://www.bullard.com
Bullard helmet	36.00%	30 days	yes	www.bullard.com
Bullard other	20.00%	30 days	yes	www.bullard.com
Conspace/Savox	5.00%	30 days	yes	https://savox.com
Coast Lights	12.00%	10 days	yes	https://coastportland.com
CMC	15.00%	30 days	yes	https://www.cmcpro.com
Decon 7	5.00%	30 days	yes	https://www.decon7.com
Dragon Fire Gloves	5.00%	30 days	yes	https://www.dragonfiregloves.com
Dupont	35.00%	10 days	yes	https://www.dupont.com
Draeger instrumentation	12.00%	10 days	yes	https://www.draeger.com/en-us_us
Duo Safety	3.00%	30 days	yes	https://www.duosafety.com

MANUFACTURER	Percent Off List	In Stock / Lead Time	Freight Included	WEBSITE
Edwards and Cromwell	5.00%	30 days	yes	http://edwardsandcromwell.com
Ergodyne	35.00%	10 days	yes	https://www.ergodyne.com
FireSled	2.00%	45 days	yes	https://firesledfitness.com
Fire Innovations	10.00%	10 days	yes	www.fireinnovations.com
FireDex bunker gear	45.00%	90 days	yes	https://www.firedex.com
Fire Dex accessories	25.00%	14 days	yes	www.firedex.com
FireDex helmets	40.00%	45 days	yes	www.firedex.com
firedex boots	40.00%	30 days	yes	www.firedex.com
Fire Wipes	5.00%	14 days	yes	https://firewipes.com
Fox Fire Lites	5.00%	30 days	yes	https://foxfirelites.com
Fox Fury Lights	13.00%	14 days	yes	www.foxfury.com
genesis	2.00%	30 days	yes	www.genesisrescue.com
Gemtor	5.00%	14 days	yes	http://www.gemtor.com
gear wash	2.00%	10 days	yes	www.gearwash.com
Hot Shield	5.00%	30 days	yes	https://www.hotshield.com
High Com	20.00%	30-45 days	yes	https://www.highcomarmor.com
Honeywell instrumentation	18.00%	30 days	yes	https://sps.honeywell.com/us
Innotex accessories	35.00%	14 days	yes	https://innotexprotection.com/en
Innotex Gear	30.00%	90 days	yes	
Justrite	10.00%	10 days	yes	https://www.justrite.com
Kappler	12.00%	30 days	yes	https://www.kappler.com
Kochek	3.00%	30 days	yes	https://kochek.com
KFT	3.00%	45 days	yes	https://www.firetrainer.com
koehler lights	14.00%	10 days	yes	
Lens Lock Body Cam	5.00%	30 days	yes	https://www.lenslock.com
Lion chemical suits	7.00%	30 days	yes	www.lionprotecs.com
Majestic Apparel	cost + 13	30 days	yes	https://majhoods.com
moldex	35.00%	10 days	yes	www.moldex.com
MSA Gas Detection	12.00%	14 days	yes	https://us.msasafety.com/Portable-Gas-Detection
Niedner	25.00%	30 days	yes	
OHD Quantifit machine	15.00%	14 days	yes	https://ohdusa.com
OHD Quantifit accessories	7.00%	14 days	yes	https://ohdusa.com
PIP	20.00%	10 days	yes	www.us.pipglobal.com
Power Hawk	5.00%	30 days	yes	www.powerhawk.com
PowerBreezer	10.00%	30 days	yes	https://www.powerbreezer.com
Paul Conway Shields	10.00%	30 days	yes	https://www.paulconwayshields.com
Pelican	15.00%	14 days	yes	https://www.pelican.com/us/en
Petzl	28.00%	30 days	yes	https://www.petzl.com/US/en
Pigeon Mountain Industries	15.00%	30 days	yes	http://www.pmirope.com
Pacific Helmets	10.00%	30 days	yes	https://www.pacifichelmets.com
Reflexite	5.00%	30 days	yes	https://reflexiteamericas.com
RIT Safety Solutions	8.00%	30 days	yes	https://ritsafetysolutions.com
Rae Systems meters	15.00%	30 days	yes	www.rae-gasmonitors.com
Rae Systems area monitor	2.00%	45 days	yes	www.rae-gasmonitors.com
Rescue Pro Inc	5.00%	30 days	yes	https://rescueproinc.com
RPI	7.00%	30 days	yes	www.rpiinc.net
Saint Gobain	15.00%	45 days	yes	www.plastics.saint-gobain.cmo

MANUFACTURER	Percent Off List	In Stock / Lead Time	Freight Included	WEBSITE
Shelby Gloves	20.00%	10 days	yes	https://www.shelbyglove.com
Sterling Rope	10.00%	30 days	yes	https://sterlingrope.com
SuperVac	18.00%	30 days	yes	https://supervac.com
Simulaids	12.00%	30 days	yes	https://simulaids.co
Streamlight	43.00%	10 days	yes	https://www.streamlight.com
Silent Partner Technologies	5.00%	10 days	yes	https://www.silentpartnertech.com
ThermoFisher Radiation	3.00%	30 days	yes	https://www.thermofisher.com/us
ThermoFisher CAD	2.00%	30 days	yes	https://www.thermofisher.com
Thermofisher environmental	2.00%	30 days	yes	www.fishersci.com
Tactical Electronics	5.00%	30 days	yes	https://www.tacticalectronics.com
True North Gear	17.00%	14 days	yes	https://www.truenorthgear.com
Tingley	12.00%	10 days	yes	https://www.tingleyrubber.com
Tele-Lite	9.00%	14 days	yes	http://www.tele-lite.com
Tempest Fans	20.00%	30 days	yes	https://tempest.us.com
Turtle Plastics	5.00%	30 days	yes	https://www.turtleplastics.com
Underwater Kinetics	10.00%	14 days	yes	https://uwk.com
Yates Gear	8.00%	30 days	yes	http://www.yatesgear.com
Ziamatic	22.00%	30 days	yes	https://www.ziamatic.com



CONTRACT NO. 22-730D
For
Fire Equipment, Supplies, and Services

LAKE COUNTY, FLORIDA, a political subdivision of the State of Florida, through its Board of County Commissioners (hereinafter "County") does hereby accept, with noted modifications, if any, the bid of **Henry Schein, Inc.** (hereinafter "Contractor") to supply **Fire Equipment, Supplies, and Services** to the County pursuant to County Bid number 22-730 with any included addenda (hereinafter "Bid"), with an opening date of 4/28/2022, and Contractor's Bid response dated 4/26/2022, thereto with all County Bid provisions governing.

A copy of the Contractor's signed Bid is attached hereto and incorporated herein, thus making it a part of this Contract except that any items not awarded have been struck through. The attachments noted below (if any) are attached hereto and are also made a part of this Contract.

ATTACHMENTS:

Addendum 1 & 2, Exhibit A – Scope of Work, Exhibit B – Insurance Requirements, Attachment 1 – Submittal Form with General Terms & Conditions acceptance, Attachment 2 – Pricing Sheet

No financial obligation under this Contract shall accrue against the County until a specific purchase transaction is completed pursuant to the terms and conditions of this Contract.


Contractor shall submit the documents hereinafter listed prior to commencement of this Contract: N/A

The County's Procurement Services Director shall be the sole judge as to the fact of the fulfillment of this Contract, and upon any breach thereof, shall, at his option, declare this Contract terminated, and for any loss or damage by reason of such breach, whether this Contract is terminated or not, said Contractor and their surety for any required bond shall be liable.

This Contract is effective from 8/1/2022 through 7/31/2023, except the County reserves the right to terminate this Contract immediately for cause and/or lack of funds and with thirty (30) day written notice for the convenience of the County. This Contract provides for two (2) two (2) year renewals at Lake County's sole option at the terms noted in the Bid.

Any and all modifications to this Contract must be in writing signed by the County's Procurement Services Director.

LAKE COUNTY, FLORIDA

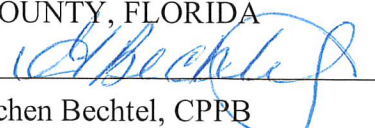
By: Gretchen Bechtel, CPPB

Contracting Officer II

Date: 7/26/2022

Distribution: Original-Bid File
Copy-Contractor
Copy-Department



REAL FLORIDA • REAL CLOSE
Office of Procurement Services

P.O. Box 7800 • 315 W. Main St., Suite 441 • Tavares, FL 32778

SOLICITATION: Fire Equipment, Supplies, and Services

04/12/2022

Vendors are responsible for the receipt and acknowledgement of all addenda to a solicitation. Confirm acknowledgement by including an electronically completed copy of this addendum with submittal. Failure to acknowledge each addendum may prevent the submittal from being considered for award.

THIS ADDENDUM DOES NOT CHANGE THE DATE FOR RECEIPT OF PROPOSALS.

QUESTIONS/RESPONSES

Q1. Section 5.0 Method of Award - Is it the County's intention to award to multiple vendors as they have done in the past?

R1. Per Section 5.0 Method of Award; The County reserves the right to make awards on a lowest price basis by individual item, group of items, all or none, or a combination; with one or more Vendors

Q2. Section 3.0 Delivery Requirements and Acceptance – bid calls for delivery of all products within 10 calendar days. For items in stock this is possible, but for items on order the delivery time will vary by product and brand. The delivery time can be given when a quote is requested.

R2. Per Section 3.0 Delivery Requirements and Acceptance Section 3.5.1 Back order may be cancelled after the shipment period has lapsed. Cancellation of orders are at the discretion of the County.

Q3. Certain manufacturers are now including a significant surcharge to our cost which is in addition to the list price. For the county to purchase these brands off this contract, a surcharge will need to be allowed.

R3. The solicitation provides for percent off list price. Cost shall be in accordance with contract pricing. Any additional fees shall be borne of the vendor.

ACKNOWLEDGEMENT

Firm Name: Henry Schein, Inc.

I hereby certify that my electronic signature has the same legal effect as if made under oath; that I am an authorized representative of this vendor and/or empowered to execute this submittal on behalf of the vendor.

Signature of Legal Representative Submitting this Bid: *Julia Strange*

Date: 4/19/2022

ADDENDUM NO. #2

22-730

Print Name: Julia Strange

Title: Supervisor EMS

Primary E-mail Address: EMSBids@henryschein.com

Secondary E-mail Address: Julia.Strange@henryschein.com



REAL FLORIDA • REAL CLOSE
Office of Procurement Services

P.O. Box 7800 • 315 W. Main St., Suite 441 • Tavares, FL 32778

SOLICITATION: Fire Equipment, Supplies, and Services

03/28/2022

Vendors are responsible for the receipt and acknowledgement of all addenda to a solicitation. Confirm acknowledgement by including an electronically completed copy of this addendum with submittal. Failure to acknowledge each addendum may prevent the submittal from being considered for award.

THIS ADDENDUM DOES NOT CHANGE THE DATE FOR RECEIPT OF PROPOSALS.

QUESTIONS/RESPONSES

Q1. I reviewed the attachments for bid 22-730 on Lake County's website and it doesn't look like the attachments have any items that need to be priced. Is there a file with the equipment and supplies you would like pricing for?

R1. Attachments 2A and 2B – The vendor shall list manufacturer brands supported.

Q2. I am looking at the Bid/RFP Number: 22-730 bid opportunity and wanted to find if I am not seeing the Attachment 2B, properly? I have opened and downloaded, but I am not seeing any of the equipment or supplies listed.

R2. Attachments 2A and 2B – The vendor shall list manufacturer brands supported.

ACKNOWLEDGEMENT

Firm Name: Henry Schein, Inc.

I hereby certify that my electronic signature has the same legal effect as if made under oath; that I am an authorized representative of this vendor and/or empowered to execute this submittal on behalf of the vendor.

Signature of Legal Representative Submitting this Bid: *Julia Strange*

Date: 4/19/2022

Print Name: Julia Strange

Title: Supervisor EMS

Primary E-mail Address: EMSBids@henryschein.com

Secondary E-mail Address: Julia.Strange@henryschein.com

FIRE EQUIPMENT, SUPPLIES, AND SERVICES

The County is establishing a vendor pool for fire equipment, supplies, and services. The County does not guarantee a dollar amount to be expended on any resulting contract(s).

1. SCOPE OF SERVICES

All items purchased shall be in accordance with all governmental standards to include, but not be limited to, those issued by the Occupational Safety and Health Administration (OSHA), the National Institute of Occupational Safety Hazards (NIOSH), and the National Fire Protection Association (NFPA). MSDS sheets shall be provided with the shipment of any hazardous materials as required by 29 CFR 1910.1200.

2. CONTRACTOR'S RESPONSIBILITIES

Contractor shall:

- 2.1. Provide a website address for product and price lists for viewing and downloading.
- 2.2. Provide (upon request) a downloadable file of current catalog and manufacturer's price lists for the brands quoted.
- 2.3. Provide all labor, material, and equipment necessary for contract performance.
- 2.4. Provide an intensive training program to County staff regarding the use of the products or services supplied.
 - 2.4.1. Contractor shall bare all costs of registration fees, manuals, texts, or instructional materials associated with the required training.
 - 2.4.2. Training shall be at no additional cost to the County.

3. DELIVERY REQUIREMENTS AND ACCEPTANCE

- 3.1. Deliveries shall be FOB Destination – Inside Delivery.
- 3.2. Delivery will be to a county location named during order placement.
- 3.3. Deliveries shall be made within ten (10) calendar days and during regular business hours
 - 3.3.1. Monday through Friday, 8:00 a.m. to 5:00 p.m.
 - 3.3.2. Excludes County Holidays
- 3.4. Emergency orders shall be delivered within forty-eight (48) hours.
 - 3.4.1. The County will advise when the order is an emergency.
 - 3.4.2. Emergency/Disaster deliveries may be required during non-business hours.
- 3.5. Back orders shall be filled within ten (10) calendar days from the initial scheduled delivery.
 - 3.5.1. Back orders may be cancelled after shipment period has lapsed.

FIRE EQUIPMENT, SUPPLIES, AND SERVICES

3.6. County staff may pick-up in person if authorized in writing by supervisor.

3.6.1. Contractor shall maintain a copy of the written authorization.

3.7. County reserves the right to cancel an order after the order shipment period has lapsed.

4. REBATES AND SPECIAL PROMOTIONS

4.1. All rebates and special promotions offered by a manufacturer shall be passed on to the County.

4.2. Contractor shall be responsible to notify the County of rebates or special promotions.

4.3. Special promotions shall be offered to the County if pricing is lower than contract pricing.

5. REPAIR SERVICES

5.1. Hourly rates shall be straight-time and be full compensation for labor, equipment use, travel time, and any other incidentals.

5.2. Contractor shall possess all required equipment necessary to make effective repairs.

5.3. Contractor shall be factory certified to service equipment.

5.4. Contractor shall assume risk of loss or damage to County property until returned and accepted by County.

5.5. Contractor shall submit a written estimate for each service project.

5.5.1. The estimate shall be itemized and include:

5.5.1.1. Anticipated start date and completion date.

5.5.1.2. Number of hours at contracted hourly wages for project completion

5.5.1.3. List price of materials and discount per Attachment 2 – Pricing Sheet.

5.5.1.4. Lump sum estimates are not acceptable.

5.6. No work shall commence without a written Notice to Proceed.

5.7. All materials, workmanship, and equipment shall be subject to inspection and approval.

5.8. The Contractor shall correct all deficiencies/defects in work failing to conform to standard within ten (10) calendar days of notification at Contractor's expense.

6. TRAINING

6.1. Contractor shall supply a minimum of one (1) comprehensive repair and parts manual.

6.1.1. Manuals shall be included with equipment upon delivery.

FIRE EQUIPMENT, SUPPLIES, AND SERVICES

6.1.2. Manuals may be electronic.

7. WARRANTY REQUIREMENTS

- 7.1. The Contractor agrees that all materials shall be new, warranted for their merchantability, and fit for a particular purpose.
- 7.2. The Contractor agrees that the product and/or service furnished shall be covered by the most favorable commercial warranty.
- 7.3. Contractor shall assume the risk of loss of damage to the County's property during possession and until delivery and acceptance of property to the County.
- 7.4. The Contractor shall correct all apparent or latent deficiencies, defects in work, or any work that fails to conform at the Contractor's expense within ten (10) calendar days.

[The remainder of this page intentionally left blank]

A. CONTRACTOR will purchase and maintain at all times during the term of this Contract, without cost or expense to the COUNTY, policies of insurance as indicated below, with a company or companies authorized to do business in the State of Florida, and which are acceptable to the COUNTY, insuring the CONTRACTOR against any and all claims, demands, or causes of action, for injuries received or damage to property relating to the performance of duties, services, or obligations of the CONTRACTOR under the terms and provisions of the Contract. An original certificate of insurance, indicating that CONTRACTOR has coverage in accordance with the requirements of this section must be received and accepted by the COUNTY prior to contract execution or before any work begins. It will be furnished by CONTRACTOR to the COUNTY'S Project Manager and Procurement Services Director within five working days of such request. The parties agree that the policies of insurance and confirming certificates of insurance will insure the CONTRACTOR in accordance with the following minimum limits:

i. General Liability insurance on forms no more restrictive than the latest edition of the Occurrence Form Commercial General Liability policy (CG 00 01) of the Insurance Services Office or equivalent without restrictive endorsements, with the following minimum limits and coverage:

Each Occurrence/General Aggregate	\$1,000,000/2,000,000
Products-Completed Operations	\$2,000,000
Personal & Adv. Injury	\$1,000,000
Fire Damage	\$50,000
Medical Expense	\$5,000
Contractual Liability	Included

ii. Automobile liability insurance, including owned, non-owned, and hired autos with the minimum Combined Single Limit of \$1,000,000

iii. Workers' compensation insurance based on proper reporting of classification codes and payroll amounts in accordance with Chapter 440, Florida Statutes, and any other applicable law requiring workers' compensation (Federal, maritime, etc.). If not required by law to maintain workers compensation insurance, the CONTRACTOR must provide a notarized statement that if he or she is injured, he or she will not hold the COUNTY responsible for any payment or compensation.

iv. Employers Liability with the following minimum limits and coverage:

Each Accident	\$1,000,000
Disease-Each Employer	\$1,000,000
Disease-Policy Limit	\$1,000,000

B. Lake County, a Political Subdivision of the State of Florida, and the Board of County Commissioners, will be named as additional insured as their interest may appear all applicable policies. Certificates of insurance must identify the RFP or ITB number in the Description of Operations section on the Certificate.

C. CONTRACTOR must provide a minimum of 30 days prior written notice to the County of any change, cancellation, or nonrenewal of the required insurance.

D. Certificates of insurance must evidence a waiver of subrogation in favor of the COUNTY, that coverage must be primary and noncontributory, and that each evidenced policy includes a Cross Liability or Severability of Interests provision, with no requirement of premium by the COUNTY.

E. CONTRACTOR must provide a copy of all policy endorsements, reflecting the required coverage, with Lake County listed as an additional insured along with all required provisions to include waiver of subrogation. Contracts cannot be completed without this required insurance documentation. A certificate of insurance (COI) will not be accepted in lieu of the policy endorsements.

F. Certificate holder must be:

LAKE COUNTY, A POLITICAL SUBDIVISION OF THE STATE OF FLORIDA,
AND THE BOARD OF COUNTY COMMISSIONERS.

P.O. BOX 7800

TAVARES, FL 32778-7800

G. All self-insured retentions will appear on the certificates and will be subject to approval by the COUNTY. At the option of the COUNTY, the insurer will reduce or eliminate such self-insured retentions; or CONTRACTOR will be required to procure a bond guaranteeing payment of losses and related claims expenses.

H. The COUNTY will be exempt from, and in no way liable for, any sums of money, which may represent a deductible or self-insured retention in any insurance policy. The payment of such deductible or self-insured retention will be the sole responsibility of the CONTRACTOR or subcontractor providing such insurance.

I. CONTRACTOR will be responsible for subcontractors and their insurance. Subcontractors are to provide Certificates of Insurance to the COUNTY evidencing coverage and terms in accordance with the CONTRACTOR'S requirements.

J. Failure to obtain and maintain such insurance as set out above will be considered a breach of contract and may result in termination of the contract for default.

K. Neither approval by the COUNTY of any insurance supplied by CONTRACTOR, nor a failure to disapprove that insurance, will relieve CONTRACTOR of full responsibility of liability, damages, and accidents as set forth herein.

[The remainder of this page is intentionally left blank.]

The undersigned hereby declares that: Henry Schin, Inc. has examined and accepts the specifications, terms, and conditions presented in this Solicitation, satisfies all legal requirements to do business with the County, and to furnish **FIRE EQUIPMENT, SUPPLIES, AND SERVICES** for which Submittals were advertised to be received no later than 3:00 P.M. Eastern time on the date stated in the solicitation or as noted in an addenda. Furthermore, the undersigned is duly authorized to execute this document and any contracts or other transactions required by award of this Solicitation.

1.0 TERM OF CONTRACT

The Contract will be awarded for an initial one (1) year term with the option for two (2) subsequent two (2) year renewals. Renewals are contingent upon mutual written agreement.

The Contract will commence upon the first day of the next calendar month after Board approval. The Contract remains in effect until completion of the expressed and implied warranty periods. The County reserves the right to negotiate for additional services/items similar in nature not known at time of solicitation.

2.0 PAYMENT

The Contractor shall email the County's using department (egminer@lakecountyfl.gov) an accurate invoice within 30 calendar days after delivery. Invoices should reference the purchase/task order, ship date, tracking number, and ship-to address, list price, percent discount, and unit cost. Failure to submit invoices in the prescribed manner will delay payment.

Payments will be tendered in accordance with the Florida Prompt Payment Act, Part VII, Chapter 218, Florida Statutes. The County will remit full payment on all undisputed invoices within 45 days from receipt by the appropriate County using department. The County will pay interest not to exceed 1% per month on all undisputed invoices not paid within 30 days after the due date.

All pricing will be FOB Destination unless otherwise specified in this solicitation document. Pricing submitted will remain valid for a ninety (90) day period.

Vendor accepts MasterCard for payment: YES

3.0 CERTIFICATION REGARDING LAKE COUNTY TERMS AND CONDITIONS:

I certify that I have reviewed the General Terms and Conditions for Lake County Florida and accept the Lake County General Terms and Conditions dated 5/6/21 as written including the Proprietary/Confidential Information section. YES

Failure to acknowledge may result in Submittal being deemed non-responsive.

4.0 CERTIFICATION REGARDING FELONY CONVICTION:

Has any officer, director, or an executive performing equivalent duties, of the bidding entity been convicted of a felony during the past ten (10) years? NO

5.0 CONFLICT OF INTEREST DISCLOSURE CERTIFICATION:

Except as listed below, no employee, officer, or agent of the firm has any conflicts of interest, real or apparent, due to ownership, other clients, contracts, or interests associated with this project; and, this Submittal is made without prior understanding, agreement, or connection with any

corporation, firm, or person submitting a proposal for the same services, and is in all respects fair and without collusion or fraud. None

6.0 CERTIFICATION REGARDING BACKGROUND CHECKS:

Under any County Contract that involves Contractor or subcontractor personnel working in proximity to minors, the Vendor hereby confirms that any personnel so employed will have successfully completed an initial, and subsequent annual, Certified Background Check, completed by the Contractor at no additional cost to the County. The County retains the right to request and review any associated records with or without cause, and to require replacement of any Contractor employee found in violation of this requirement. Contractor shall indemnify the County in full for any adverse act of any such personnel in this regard. Additional requirements may apply in this regard as included within any specific contract award. YES

7.0 DISADVANTAGED BUSINESS ENTERPRISE PROGRAM

The County does not establish specific goals for minority set-asides however, participation by minority and non-minority qualified firms is strongly encouraged. If the firm is a minority firm or has obtained certification by the State of Florida, Office of Supplier Diversity, (OSD) (CMBE), please indicate the appropriate classification(s) not applicable not applicable and enter OSD Certification Number Click or tap here to enter text. and enter effective date Click or tap to enter a date. to date Click or tap to enter a date.

8.0 FEDERAL FUNDING REQUIREMENT:

N/A

9.0 RECIPROCAL VENDOR PREFERENCE:

N/A

10.0 GENERAL VENDOR INFORMATION:

Firm Name: Henry Schein, Inc.

Street Address: 135 Duryea Road

City: Melville State and ZIP Code: NY 11747

Mailing Address (if different): Click or tap here to enter text.

Telephone: 800-845-3550 Fax: 800-533-4793

Federal Identification Number / TIN: 11-3136595

DUNS Number: 01-243-0880


11.0 SUBMITTAL SIGNATURE:

I hereby certify the information indicated for this Submittal is true and accurate and that my electronic signature shall have the same legal effect as if made under oath; that I am an authorized representative of this Vendor and/or empowered to execute this Submittal on behalf of the Vendor. I, individually and on behalf of the Vendor, acknowledge and agree to abide by all terms and conditions contained in this solicitation as well as any attachments, exhibits, or addenda.

Name of Legal Representative Submitting this Proposal: *Julia Strange*

Date: 4/26/2022

Print Name: Julia Strange

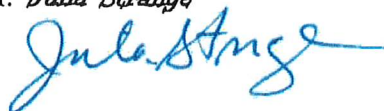

ATTACHMENT 1 – SUBMITTAL FORM

22-730

Title: Supervisor EMS

Primary E-mail Address: EMSBids@Henryschein.com

Secondary E-mail Address: Julia.Strange@henryschein.com

The individual signing this Submittal affirms that the facts stated herein are true and that the response to this Solicitation has been submitted on behalf of the aforementioned Vendor.

[The remainder of this page is intentionally blank]

[illegible]



CONTRACT NO. 22-730F
For
Fire Equipment, Supplies, and Services

LAKE COUNTY, FLORIDA, a political subdivision of the State of Florida, through its Board of County Commissioners (hereinafter "County") does hereby accept, with noted modifications, if any, the bid of **Medline Industries, Inc.** (hereinafter "Contractor") to supply **Fire Equipment, Supplies, and Services** to the County pursuant to County Bid number 22-730 with any included addenda (hereinafter "Bid"), with an opening date of 4/28/2022, and Contractor's Bid response dated 4/27/2022, thereto with all County Bid provisions governing.

A copy of the Contractor's signed Bid is attached hereto and incorporated herein, thus making it a part of this Contract except that any items not awarded have been struck through. The attachments noted below (if any) are attached hereto and are also made a part of this Contract.

ATTACHMENTS:

Addendum 1 & 2, Exhibit A – Scope of Work, Exhibit B – Insurance Requirements, Attachment 1 – Submittal Form with General Terms & Conditions acceptance, Attachment 2 – Pricing Sheet

No financial obligation under this Contract shall accrue against the County until a specific purchase transaction is completed pursuant to the terms and conditions of this Contract.

Contractor shall submit the documents hereinafter listed prior to commencement of this Contract: N/A

The County's Procurement Services Director shall be the sole judge as to the fact of the fulfillment of this Contract, and upon any breach thereof, shall, at his option, declare this Contract terminated, and for any loss or damage by reason of such breach, whether this Contract is terminated or not, said Contractor and their surety for any required bond shall be liable.

This Contract is effective from 8/1/2022 through 7/31/2023, except the County reserves the right to terminate this Contract immediately for cause and/or lack of funds and with thirty (30) day written notice for the convenience of the County. This Contract provides for two (2) two (2) year renewals at Lake County's sole option at the terms noted in the Bid.

Any and all modifications to this Contract must be in writing signed by the County's Procurement Services Director.

LAKE COUNTY, FLORIDA


By: Gretchen Bechtel, CPPB

Contracting Officer II

Date: 07/26/2022

Distribution: Original-Bid File
Copy-Contractor
Copy-Department



Office of Procurement Services

P.O. Box 7800 • 315 W. Main St., Suite 441 • Tavares, FL 32778

SOLICITATION: Fire Equipment, Supplies, and Services

04/12/2022

Vendors are responsible for the receipt and acknowledgement of all addenda to a solicitation. Confirm acknowledgement by including an electronically completed copy of this addendum with submittal. Failure to acknowledge each addendum may prevent the submittal from being considered for award.

THIS ADDENDUM DOES NOT CHANGE THE DATE FOR RECEIPT OF PROPOSALS.

QUESTIONS/RESPONSES

Q1. Section 5.0 Method of Award - Is it the County's intention to award to multiple vendors as they have done in the past?

R1. Per Section 5.0 Method of Award; The County reserves the right to make awards on a lowest price basis by individual item, group of items, all or none, or a combination; with one or more Vendors

Q2. Section 3.0 Delivery Requirements and Acceptance – bid calls for delivery of all products within 10 calendar days. For items in stock this is possible, but for items on order the delivery time will vary by product and brand. The delivery time can be given when a quote is requested.

R2. Per Section 3.0 Delivery Requirements and Acceptance Section 3.5.1 Back order may be cancelled after the shipment period has lapsed. Cancellation of orders are at the discretion of the County.

Q3. Certain manufacturers are now including a significant surcharge to our cost which is in addition to the list price. For the county to purchase these brands off this contract, a surcharge will need to be allowed.

R3. The solicitation provides for percent off list price. Cost shall be in accordance with contract pricing. Any additional fees shall be borne of the vendor.

ACKNOWLEDGEMENT

Firm Name: Medline Industries, LP

I hereby certify that my electronic signature has the same legal effect as if made under oath; that I am an authorized representative of this vendor and/or empowered to execute this submittal on behalf of the vendor.

Signature of Legal Representative Submitting this Bid:

Date: 4/27/2022

ADDENDUM NO. #2

22-730

Print Name: Chris Powers

Title: VP of Government Sales

Primary E-mail Address: gov bids@medline.com

Secondary E-mail Address: Click or tap here to enter text.



REAL FLORIDA • REAL ESTATE
Office of Procurement Services

P.O. Box 7800 • 315 W. Main St., Suite 441 • Tavares, FL 32778

SOLICITATION: Fire Equipment, Supplies, and Services

03/28/2022

Vendors are responsible for the receipt and acknowledgement of all addenda to a solicitation. Confirm acknowledgement by including an electronically completed copy of this addendum with submittal. Failure to acknowledge each addendum may prevent the submittal from being considered for award.

THIS ADDENDUM DOES NOT CHANGE THE DATE FOR RECEIPT OF PROPOSALS.

QUESTIONS/RESPONSES

Q1. I reviewed the attachments for bid 22-730 on Lake County's website and it doesn't look like the attachments have any items that need to be priced. Is there a file with the equipment and supplies you would like pricing for?

R1. Attachments 2A and 2B – The vendor shall list manufacturer brands supported.

Q2. I am looking at the Bid/RFP Number: 22-730 bid opportunity and wanted to find if I am not seeing the Attachment 2B, properly? I have opened and downloaded, but I am not seeing any of the equipment or supplies listed.

R2. Attachments 2A and 2B – The vendor shall list manufacturer brands supported.

ACKNOWLEDGEMENT

Firm Name: Medline Industries, LP

I hereby certify that my electronic signature has the same legal effect as if made under oath; that I am an authorized representative of this vendor and/or empowered to execute this submittal on behalf of the vendor.

Signature of Legal Representative Submitting this Bid:

Date: 4/27/2022

Print Name: Chris Powers

Title: VP of Government Sales

Primary E-mail Address: gov bids@medline.com

Secondary E-mail Address: Click or tap here to enter text.

FIRE EQUIPMENT, SUPPLIES, AND SERVICES

The County is establishing a vendor pool for fire equipment, supplies, and services. The County does not guarantee a dollar amount to be expended on any resulting contract(s).

1. SCOPE OF SERVICES

All items purchased shall be in accordance with all governmental standards to include, but not be limited to, those issued by the Occupational Safety and Health Administration (OSHA), the National Institute of Occupational Safety Hazards (NIOSH), and the National Fire Protection Association (NFPA). MSDS sheets shall be provided with the shipment of any hazardous materials as required by 29 CFR 1910.1200.

2. CONTRACTOR'S RESPONSIBILITIES

Contractor shall:

- 2.1. Provide a website address for product and price lists for viewing and downloading.
- 2.2. Provide (upon request) a downloadable file of current catalog and manufacturer's price lists for the brands quoted.
- 2.3. Provide all labor, material, and equipment necessary for contract performance.
- 2.4. Provide an intensive training program to County staff regarding the use of the products or services supplied.
 - 2.4.1. Contractor shall bare all costs of registration fees, manuals, texts, or instructional materials associated with the required training.
 - 2.4.2. Training shall be at no additional cost to the County.

3. DELIVERY REQUIREMENTS AND ACCEPTANCE

- 3.1. Deliveries shall be FOB Destination – Inside Delivery.
- 3.2. Delivery will be to a county location named during order placement.
- 3.3. Deliveries shall be made within ten (10) calendar days and during regular business hours
 - 3.3.1. Monday through Friday, 8:00 a.m. to 5:00 p.m.
 - 3.3.2. Excludes County Holidays
- 3.4. Emergency orders shall be delivered within forty-eight (48) hours.
 - 3.4.1. The County will advise when the order is an emergency.
 - 3.4.2. Emergency/Disaster deliveries may be required during non-business hours.
- 3.5. Back orders shall be filled within ten (10) calendar days from the initial scheduled delivery.
 - 3.5.1. Back orders may be cancelled after shipment period has lapsed.

FIRE EQUIPMENT, SUPPLIES, AND SERVICES

3.6. County staff may pick-up in person if authorized in writing by supervisor.

3.6.1. Contractor shall maintain a copy of the written authorization.

3.7. County reserves the right to cancel an order after the order shipment period has lapsed.

4. REBATES AND SPECIAL PROMOTIONS

4.1. All rebates and special promotions offered by a manufacturer shall be passed on to the County.

4.2. Contractor shall be responsible to notify the County of rebates or special promotions.

4.3. Special promotions shall be offered to the County if pricing is lower than contract pricing.

5. REPAIR SERVICES

5.1. Hourly rates shall be straight-time and be full compensation for labor, equipment use, travel time, and any other incidentals.

5.2. Contractor shall possess all required equipment necessary to make effective repairs.

5.3. Contractor shall be factory certified to service equipment.

5.4. Contractor shall assume risk of loss or damage to County property until returned and accepted by County.

5.5. Contractor shall submit a written estimate for each service project.

5.5.1. The estimate shall be itemized and include:

5.5.1.1. Anticipated start date and completion date.

5.5.1.2. Number of hours at contracted hourly wages for project completion

5.5.1.3. List price of materials and discount per Attachment 2 – Pricing Sheet.

5.5.1.4. Lump sum estimates are not acceptable.

5.6. No work shall commence without a written Notice to Proceed.

5.7. All materials, workmanship, and equipment shall be subject to inspection and approval.

5.8. The Contractor shall correct all deficiencies/defects in work failing to conform to standard within ten (10) calendar days of notification at Contractor's expense.

6. TRAINING

6.1. Contractor shall supply a minimum of one (1) comprehensive repair and parts manual.

6.1.1. Manuals shall be included with equipment upon delivery.

FIRE EQUIPMENT, SUPPLIES, AND SERVICES

6.1.2. Manuals may be electronic.

7. WARRANTY REQUIREMENTS

- 7.1. The Contractor agrees that all materials shall be new, warranted for their merchantability, and fit for a particular purpose.
- 7.2. The Contractor agrees that the product and/or service furnished shall be covered by the most favorable commercial warranty.
- 7.3. Contractor shall assume the risk of loss of damage to the County's property during possession and until delivery and acceptance of property to the County.
- 7.4. The Contractor shall correct all apparent or latent deficiencies, defects in work, or any work that fails to conform at the Contractor's expense within ten (10) calendar days.

[The remainder of this page intentionally left blank]

A. CONTRACTOR will purchase and maintain at all times during the term of this Contract, without cost or expense to the COUNTY, policies of insurance as indicated below, with a company or companies authorized to do business in the State of Florida, and which are acceptable to the COUNTY, insuring the CONTRACTOR against any and all claims, demands, or causes of action, for injuries received or damage to property relating to the performance of duties, services, or obligations of the CONTRACTOR under the terms and provisions of the Contract. An original certificate of insurance, indicating that CONTRACTOR has coverage in accordance with the requirements of this section must be received and accepted by the COUNTY prior to contract execution or before any work begins. It will be furnished by CONTRACTOR to the COUNTY'S Project Manager and Procurement Services Director within five working days of such request. The parties agree that the policies of insurance and confirming certificates of insurance will insure the CONTRACTOR in accordance with the following minimum limits:

i. General Liability insurance on forms no more restrictive than the latest edition of the Occurrence Form Commercial General Liability policy (CG 00 01) of the Insurance Services Office or equivalent without restrictive endorsements, with the following minimum limits and coverage:

Each Occurrence/General Aggregate	\$1,000,000/2,000,000
Products-Completed Operations	\$2,000,000
Personal & Adv. Injury	\$1,000,000
Fire Damage	\$50,000
Medical Expense	\$5,000
Contractual Liability	Included

ii. Automobile liability insurance, including owned, non-owned, and hired autos with the minimum Combined Single Limit of \$1,000,000

iii. Workers' compensation insurance based on proper reporting of classification codes and payroll amounts in accordance with Chapter 440, Florida Statutes, and any other applicable law requiring workers' compensation (Federal, maritime, etc.). If not required by law to maintain workers compensation insurance, the CONTRACTOR must provide a notarized statement that if he or she is injured, he or she will not hold the COUNTY responsible for any payment or compensation.

iv. Employers Liability with the following minimum limits and coverage:

Each Accident	\$1,000,000
Disease-Each Employer	\$1,000,000
Disease-Policy Limit	\$1,000,000

B. Lake County, a Political Subdivision of the State of Florida, and the Board of County Commissioners, will be named as additional insured as their interest may appear all applicable policies. Certificates of insurance must identify the RFP or ITB number in the Description of Operations section on the Certificate.

C. CONTRACTOR must provide a minimum of 30 days prior written notice to the County of any change, cancellation, or nonrenewal of the required insurance.

D. Certificates of insurance must evidence a waiver of subrogation in favor of the COUNTY, that coverage must be primary and noncontributory, and that each evidenced policy includes a Cross Liability or Severability of Interests provision, with no requirement of premium by the COUNTY.

E. CONTRACTOR must provide a copy of all policy endorsements, reflecting the required coverage, with Lake County listed as an additional insured along with all required provisions to include waiver of subrogation. Contracts cannot be completed without this required insurance documentation. A certificate of insurance (COI) will not be accepted in lieu of the policy endorsements.

F. Certificate holder must be:

LAKE COUNTY, A POLITICAL SUBDIVISION OF THE STATE OF FLORIDA,
AND THE BOARD OF COUNTY COMMISSIONERS.

P.O. BOX 7800

TAVARES, FL 32778-7800

G. All self-insured retentions will appear on the certificates and will be subject to approval by the COUNTY. At the option of the COUNTY, the insurer will reduce or eliminate such self-insured retentions; or CONTRACTOR will be required to procure a bond guaranteeing payment of losses and related claims expenses.

H. The COUNTY will be exempt from, and in no way liable for, any sums of money, which may represent a deductible or self-insured retention in any insurance policy. The payment of such deductible or self-insured retention will be the sole responsibility of the CONTRACTOR or subcontractor providing such insurance.

I. CONTRACTOR will be responsible for subcontractors and their insurance. Subcontractors are to provide Certificates of Insurance to the COUNTY evidencing coverage and terms in accordance with the CONTRACTOR'S requirements.

J. Failure to obtain and maintain such insurance as set out above will be considered a breach of contract and may result in termination of the contract for default.

K. Neither approval by the COUNTY of any insurance supplied by CONTRACTOR, nor a failure to disapprove that insurance, will relieve CONTRACTOR of full responsibility of liability, damages, and accidents as set forth herein.

[The remainder of this page is intentionally left blank.]

The undersigned hereby declares that: Medline Industries, LP has examined and accepts the specifications, terms, and conditions presented in this Solicitation, satisfies all legal requirements to do business with the County, and to furnish **FIRE EQUIPMENT, SUPPLIES, AND SERVICES** for which Submittals were advertised to be received no later than 3:00 P.M. Eastern time on the date stated in the solicitation or as noted in an addenda. Furthermore, the undersigned is duly authorized to execute this document and any contracts or other transactions required by award of this Solicitation.

1.0 TERM OF CONTRACT

The Contract will be awarded for an initial one (1) year term with the option for two (2) subsequent two (2) year renewals. Renewals are contingent upon mutual written agreement.

The Contract will commence upon the first day of the next calendar month after Board approval. The Contract remains in effect until completion of the expressed and implied warranty periods. The County reserves the right to negotiate for additional services/items similar in nature not known at time of solicitation.

2.0 PAYMENT

The Contractor shall email the County's using department (egminer@lakecountyfl.gov) an accurate invoice within 30 calendar days after delivery. Invoices should reference the purchase/task order, ship date, tracking number, and ship-to address, list price, percent discount, and unit cost. Failure to submit invoices in the prescribed manner will delay payment.

Payments will be tendered in accordance with the Florida Prompt Payment Act, Part VII, Chapter 218, Florida Statutes. The County will remit full payment on all undisputed invoices within 45 days from receipt by the appropriate County using department. The County will pay interest not to exceed 1% per month on all undisputed invoices not paid within 30 days after the due date.

All pricing will be FOB Destination unless otherwise specified in this solicitation document. Pricing submitted will remain valid for a ninety (90) day period.

Vendor accepts MasterCard for payment:

3.0 CERTIFICATION REGARDING LAKE COUNTY TERMS AND CONDITIONS:

I certify that I have reviewed the [General Terms and Conditions for Lake County Florida](#) and accept the Lake County General Terms and Conditions dated 5/6/21 as written including the Proprietary/Confidential Information section. .

Failure to acknowledge may result in Submittal being deemed non-responsive.

4.0 CERTIFICATION REGARDING FELONY CONVICTION:

Has any officer, director, or an executive performing equivalent duties, of the bidding entity been convicted of a felony during the past ten (10) years? No

5.0 CONFLICT OF INTEREST DISCLOSURE CERTIFICATION:

Except as listed below, no employee, officer, or agent of the firm has any conflicts of interest, real or apparent, due to ownership, other clients, contracts, or interests associated with this project; and, this Submittal is made without prior understanding, agreement, or connection with any

corporation, firm, or person submitting a proposal for the same services, and is in all respects fair and without collusion or fraud.

6.0 CERTIFICATION REGARDING BACKGROUND CHECKS:

Under any County Contract that involves Contractor or subcontractor personnel working in proximity to minors, the Vendor hereby confirms that any personnel so employed will have successfully completed an initial, and subsequent annual, Certified Background Check, completed by the Contractor at no additional cost to the County. The County retains the right to request and review any associated records with or without cause, and to require replacement of any Contractor employee found in violation of this requirement. Contractor shall indemnify the County in full for any adverse act of any such personnel in this regard. Additional requirements may apply in this regard as included within any specific contract award. Choose an item.

7.0 DISADVANTAGED BUSINESS ENTERPRISE PROGRAM

The County does not establish specific goals for minority set-asides however, participation by minority and non-minority qualified firms is strongly encouraged. If the firm is a minority firm or has obtained certification by the State of Florida, Office of Supplier Diversity, (OSD) (CMBE), please indicate the appropriate classification(s) Choose an item. Choose an item.
and enter OSD Certification Number Click or tap here to enter text.
and enter effective date Click or tap to enter a date. to date Click or tap to enter a date.

8.0 FEDERAL FUNDING REQUIREMENT:

N/A

9.0 RECIPROCAL VENDOR PREFERENCE:

N/A

10.0 GENERAL VENDOR INFORMATION:

Firm Name: Medline Industries, LP

Street Address: Three Lakes Dr

City: Northfield State and ZIP Code: IL. 60093 Mailing Address (if different): Same Address

Telephone: 800-633-5463 Fax: 847-949-2497

Federal Identification Number / TIN: 36-2596612

DUNS Number: 025460908

11.0 SUBMITTAL SIGNATURE:

I hereby certify the information indicated for this Submittal is true and accurate and that my electronic signature shall have the same legal effect as if made under oath; that I am an authorized representative of this Vendor and/or empowered to execute this Submittal on behalf of the Vendor. I, individually and on behalf of the Vendor, acknowledge and agree to abide by all terms and conditions contained in this solicitation as well as any attachments, exhibits, or addenda.

Name of Legal Representative Submitting this Proposal: Chris Powers

Date: 4/27/2022

Print Name: Chris Powers

ATTACHMENT 1 – SUBMITTAL FORM

22-730

Title: VP of Government Sales

Primary E-mail Address: govbids@medline.com

Secondary E-mail Address:

The individual signing this Submittal affirms that the facts stated herein are true and that the response to this Solicitation has been submitted on behalf of the aforementioned Vendor.

[The remainder of this page is intentionally blank]

A handwritten signature in blue ink, consisting of stylized, overlapping loops and curves, positioned centrally on the page.

<i>Medline Industries, LP</i>				
SAVE AND SUBMIT AS AN EXCEL FILE				
FIRM'S WEBSITE:		medline.com		
Warehouse Location(s):				
Contact Information For Emergency/Disaster Services (24/7)				
Name:		Katherine Dee		
Email:		kdee@medline.com		
Emergency Phone:		727-507-1090		
List manufacturer brands supported.				
MANUFACTURER	Percent Off List	In Stock / Lead Time	Freight Included	WEBSITE
Medline Industries, LP	30.00%	2 days in stock; 3 weeks if it's a direct shipment		medline.com
1073849 ONTARIO LIMITED	30.00%	3 days in stock; 3 weeks if it's a direct shipment		medline.com
10GFEDSUPPLY LLC	30.00%	4 days in stock; 3 weeks if it's a direct shipment		medline.com
1ST AMERICAN MEDICAL DISTRIBUTORS I	30.00%	5 days in stock; 3 weeks if it's a direct shipment		medline.com
2G MEDICAL LLC	30.00%	6 days in stock; 3 weeks if it's a direct shipment		medline.com
2XL CORPORATION	30.00%	7 days in stock; 3 weeks if it's a direct shipment		medline.com
3 R RESOURCES INC	30.00%	8 days in stock; 3 weeks if it's a direct shipment		medline.com
3D DENTAL DESIGNS AND DEVELOPMENT L	30.00%	9 days in stock; 3 weeks if it's a direct shipment		medline.com
3M BUILDING AND COMMERCIAL SERVICES	30.00%	10 days in stock; 3 weeks if it's a direct shipment		medline.com
3M HEALTH CARE	30.00%	11 days in stock; 3 weeks if it's a direct shipment		medline.com
3M HEALTH CARE MED/SURG	30.00%	12 days in stock; 3 weeks if it's a direct shipment		medline.com
3M OH AND ESD	30.00%	13 days in stock; 3 weeks if it's a direct shipment		medline.com
3M PUERTO RICO INC	30.00%	14 days in stock; 3 weeks if it's a direct shipment		medline.com
3-T MEDICAL SYSTEMS INC	30.00%	15 days in stock; 3 weeks if it's a direct shipment		medline.com
9 GRAYS BONE AND JOINT MODELS	30.00%	16 days in stock; 3 weeks if it's a direct shipment		medline.com
A G INDUSTRIES	30.00%	17 days in stock; 3 weeks if it's a direct shipment		medline.com
A LUNT DESIGN INC	30.00%	18 days in stock; 3 weeks if it's a direct shipment		medline.com
A PLUS INTERNATIONAL INC	30.00%	19 days in stock; 3 weeks if it's a direct shipment		medline.com
ABBOTT DIABETES CARE	30.00%	20 days in stock; 3 weeks if it's a direct shipment		medline.com
ABBOTT LABORATORIES INC	30.00%	21 days in stock; 3 weeks if it's a direct shipment		medline.com
ABBOTT LABORATORIES INC	30.00%	22 days in stock; 3 weeks if it's a direct shipment		medline.com
ABBOTT LABORATORIES INC	30.00%	23 days in stock; 3 weeks if it's a direct shipment		medline.com
ABBOTT LABORATORIES INC	30.00%	24 days in stock; 3 weeks if it's a direct shipment		medline.com
ABBOTT NUTRITION	30.00%	25 days in stock; 3 weeks if it's a direct shipment		medline.com
ABC Test Company	30.00%	26 days in stock; 3 weeks if it's a direct shipment		medline.com
ABL MEDICAL LLC	30.00%	27 days in stock; 3 weeks if it's a direct shipment		medline.com
ABSORBENTS MIDWEST INC	30.00%	28 days in stock; 3 weeks if it's a direct shipment		medline.com
ACADEMY MEDICAL LLC	30.00%	29 days in stock; 3 weeks if it's a direct shipment		medline.com
ACCESS MEDICAL SUPPLY INC	30.00%	30 days in stock; 3 weeks if it's a direct shipment		medline.com
ACCESS PRODUCTS INC	30.00%	31 days in stock; 3 weeks if it's a direct shipment		medline.com
ACCUTEC BLADES INC	30.00%	32 days in stock; 3 weeks if it's a direct shipment		medline.com
ACELL INC	30.00%	33 days in stock; 3 weeks if it's a direct shipment		medline.com
ACIST MEDICAL SYSTEMS INC	30.00%	34 days in stock; 3 weeks if it's a direct shipment		medline.com
ACME PAPER AND SUPPLY CO INC	30.00%	35 days in stock; 3 weeks if it's a direct shipment		medline.com

MANUFACTURER	Percent Off List	In Stock / Lead Time	Freight Included	WEBSITE
ACTION BAG COMPANY	30.00%	36 days in stock; 3 weeks if it's a direct shipment		medline.com
ACTIVE ICE INC	30.00%	37 days in stock; 3 weeks if it's a direct shipment		medline.com
ACUDERM INC	30.00%	38 days in stock; 3 weeks if it's a direct shipment		medline.com
ADAPT PHARMA INC (EMERGENT BIO SOLUT	30.00%	39 days in stock; 3 weeks if it's a direct shipment		medline.com
ADDTO INC	30.00%	40 days in stock; 3 weeks if it's a direct shipment		medline.com
ADHEZION BIOMEDICAL LLC	30.00%	41 days in stock; 3 weeks if it's a direct shipment		medline.com
ADLER INSTRUMENT CO	30.00%	42 days in stock; 3 weeks if it's a direct shipment		medline.com
ADROIT MEDICAL SYSTEMS INC	30.00%	43 days in stock; 3 weeks if it's a direct shipment		medline.com
ADROIT SURGICAL LLC	30.00%	44 days in stock; 3 weeks if it's a direct shipment		medline.com
ADROIT SURGICAL LLC	30.00%	45 days in stock; 3 weeks if it's a direct shipment		medline.com
ADVANCE MEDICAL DESIGNS INC	30.00%	46 days in stock; 3 weeks if it's a direct shipment		medline.com
ADVANCED APPLICATIONS INSTITUTION I	30.00%	47 days in stock; 3 weeks if it's a direct shipment		medline.com
ADVANCED MEDICAL SYSTEMS	30.00%	48 days in stock; 3 weeks if it's a direct shipment		medline.com
ADVANCED MICRONIC DEICES LTD	30.00%	49 days in stock; 3 weeks if it's a direct shipment		medline.com
ADVANCED STERILIZATION PRODUCTS SER	30.00%	50 days in stock; 3 weeks if it's a direct shipment		medline.com
ADVANCED ULTRASOUND SOLUTIONS INC	30.00%	51 days in stock; 3 weeks if it's a direct shipment		medline.com
ADVANTAGE MEDICAL ELECTRONICS LLC	30.00%	52 days in stock; 3 weeks if it's a direct shipment		medline.com
ADVANTAGE MEDICAL ELECTRONICS LLC	30.00%	53 days in stock; 3 weeks if it's a direct shipment		medline.com
AERO MED LTD	30.00%	54 days in stock; 3 weeks if it's a direct shipment		medline.com
AESCULAP INC	30.00%	55 days in stock; 3 weeks if it's a direct shipment		medline.com
AGAMATRIX INC	30.00%	56 days in stock; 3 weeks if it's a direct shipment		medline.com
AIR MATT INC	30.00%	57 days in stock; 3 weeks if it's a direct shipment		medline.com
AIR SUPPORT MEDICAL COMPANY	30.00%	58 days in stock; 3 weeks if it's a direct shipment		medline.com
AIR TITE PRODUCTS CO INC	30.00%	59 days in stock; 3 weeks if it's a direct shipment		medline.com
AIRFLOW TECHNOLOGY INC	30.00%	60 days in stock; 3 weeks if it's a direct shipment		medline.com
AIRGAS SAFETY INC	30.00%	61 days in stock; 3 weeks if it's a direct shipment		medline.com
AIRPAL INC	30.00%	62 days in stock; 3 weeks if it's a direct shipment		medline.com
AK MEDICAL SUPPLY CO INC	30.00%	63 days in stock; 3 weeks if it's a direct shipment		medline.com
AKORN INC	30.00%	64 days in stock; 3 weeks if it's a direct shipment		medline.com
ALBAHEALTH LLC	30.00%	65 days in stock; 3 weeks if it's a direct shipment		medline.com
ALCON LABORATORIES-SURGICAL DIV	30.00%	66 days in stock; 3 weeks if it's a direct shipment		medline.com
ALCOVE MANUFACTURING AND DISTRIBUTI	30.00%	67 days in stock; 3 weeks if it's a direct shipment		medline.com
ALCRESTA THERAPEUTICS INC	30.00%	68 days in stock; 3 weeks if it's a direct shipment		medline.com
ALLCARE INC	30.00%	69 days in stock; 3 weeks if it's a direct shipment		medline.com
ALLEN MEDICAL SYSTEMS INC	30.00%	70 days in stock; 3 weeks if it's a direct shipment		medline.com
ALLERDERM LABORATORIES INC	30.00%	71 days in stock; 3 weeks if it's a direct shipment		medline.com
ALLIANT ENTERPRISES LLC	30.00%	72 days in stock; 3 weeks if it's a direct shipment		medline.com
ALLIED ELECTRONICS INC	30.00%	73 days in stock; 3 weeks if it's a direct shipment		medline.com
ALLIED HEALTHCARE DIRECT ONLY	30.00%	74 days in stock; 3 weeks if it's a direct shipment		medline.com
ALLIED HEALTHCARE PRODUCTS INC	30.00%	75 days in stock; 3 weeks if it's a direct shipment		medline.com
ALLIED HEALTHCARE PRODUCTS INC	30.00%	76 days in stock; 3 weeks if it's a direct shipment		medline.com
ALLIED HEALTHCARE PRODUCTS INC - SCHUCO D	30.00%	77 days in stock; 3 weeks if it's a direct shipment		medline.com
ALLSTATE MEDICAL SUPPLIES	30.00%	78 days in stock; 3 weeks if it's a direct shipment		medline.com
ALPHA PROTECH INC	30.00%	79 days in stock; 3 weeks if it's a direct shipment		medline.com
ALPHAPOINTE	30.00%	80 days in stock; 3 weeks if it's a direct shipment		medline.com
ALTA MEDICAL SPECIALTIES	30.00%	81 days in stock; 3 weeks if it's a direct shipment		medline.com
AM SYSTEMS	30.00%	82 days in stock; 3 weeks if it's a direct shipment		medline.com
AMBCO ELECTRONICS A CORP	30.00%	83 days in stock; 3 weeks if it's a direct shipment		medline.com
AMBRA LE ROY LLC	30.00%	84 days in stock; 3 weeks if it's a direct shipment		medline.com
AMBU INC	30.00%	85 days in stock; 3 weeks if it's a direct shipment		medline.com
AMD RITMED INC	30.00%	86 days in stock; 3 weeks if it's a direct shipment		medline.com
AMEDA INC	30.00%	87 days in stock; 3 weeks if it's a direct shipment		medline.com
AMERICAN 3B SCIENTIFIC LP	30.00%	88 days in stock; 3 weeks if it's a direct shipment		medline.com
AMERICAN BIOSURGICAL LLC	30.00%	89 days in stock; 3 weeks if it's a direct shipment		medline.com

MANUFACTURER	Percent Off List	In Stock / Lead Time	Freight Included	WEBSITE
AMERICAN CASTING & MANUFACTURING	30.00%	90 days in stock; 3 weeks if it's a direct shipment		medline.com
AMERICAN CONTRACT SYSTEM INC	30.00%	91 days in stock; 3 weeks if it's a direct shipment		medline.com
AMERICAN CYLINDER INC	30.00%	92 days in stock; 3 weeks if it's a direct shipment		medline.com
AMERICAN DIAGNOSTIC CORP	30.00%	93 days in stock; 3 weeks if it's a direct shipment		medline.com
AMERICAN DISTRIBUTION & SUPPLY LLC	30.00%	94 days in stock; 3 weeks if it's a direct shipment		medline.com
AMERICAN HEALTHCARE PRODUCTS INC	30.00%	95 days in stock; 3 weeks if it's a direct shipment		medline.com
AMERICAN LABELMARK COMPANY	30.00%	96 days in stock; 3 weeks if it's a direct shipment		medline.com
AMERICAN REGENT INC	30.00%	97 days in stock; 3 weeks if it's a direct shipment		medline.com
AMERICAN SANITARY PRODUCTS INC	30.00%	98 days in stock; 3 weeks if it's a direct shipment		medline.com
AMERICAN SCREENING LLC	30.00%	99 days in stock; 3 weeks if it's a direct shipment		medline.com
AMERICAN SURGICAL COMPANY LLC	30.00%	100 days in stock; 3 weeks if it's a direct shipment		medline.com
AMERICARE LLC	30.00%	101 days in stock; 3 weeks if it's a direct shipment		medline.com
AMERISOURCE BERGEN DRUG CORPORATION	30.00%	102 days in stock; 3 weeks if it's a direct shipment		medline.com
AMERX HEALTH CARE CORPORATION	30.00%	103 days in stock; 3 weeks if it's a direct shipment		medline.com
AMITY HOLDINGS LLC	30.00%	104 days in stock; 3 weeks if it's a direct shipment		medline.com
AMNEAL BIOSCIENCES LLC	30.00%	105 days in stock; 3 weeks if it's a direct shipment		medline.com
AMO SALES AND SERVICE INC	30.00%	106 days in stock; 3 weeks if it's a direct shipment		medline.com
AMOENA US CORPORATION	30.00%	107 days in stock; 3 weeks if it's a direct shipment		medline.com
AMPAC HOLDINGS LLC DBA PROAMPAC	30.00%	108 days in stock; 3 weeks if it's a direct shipment		medline.com
AMPHASTAR PHARMACEUTICALS INC	30.00%	109 days in stock; 3 weeks if it's a direct shipment		medline.com
AMSINO INTERNATIONAL	30.00%	110 days in stock; 3 weeks if it's a direct shipment		medline.com
AMT DATASOUTH GROUP	30.00%	111 days in stock; 3 weeks if it's a direct shipment		medline.com
AMTEC MEDICAL INC	30.00%	112 days in stock; 3 weeks if it's a direct shipment		medline.com
AMTEC SALES INC	30.00%	113 days in stock; 3 weeks if it's a direct shipment		medline.com
ANACAPA TECHNOLOGIES INC	30.00%	114 days in stock; 3 weeks if it's a direct shipment		medline.com
ANAEROBE SYSTEMS	30.00%	115 days in stock; 3 weeks if it's a direct shipment		medline.com
ANCHOR PRODUCTS COMPANY	30.00%	116 days in stock; 3 weeks if it's a direct shipment		medline.com
ANDA INC	30.00%	117 days in stock; 3 weeks if it's a direct shipment		medline.com
ANDERSEN PRODUCTS INC	30.00%	118 days in stock; 3 weeks if it's a direct shipment		medline.com
ANDOVER HEALTHCARE INC	30.00%	119 days in stock; 3 weeks if it's a direct shipment		medline.com
ANESTHESIA ASSOCIATES INC	30.00%	120 days in stock; 3 weeks if it's a direct shipment		medline.com
ANESTHESIA EQUIPMENT SUPPLY INC	30.00%	121 days in stock; 3 weeks if it's a direct shipment		medline.com
ANGELINI PHARMA INC	30.00%	122 days in stock; 3 weeks if it's a direct shipment		medline.com
ANGIO DYNAMICS INC	30.00%	123 days in stock; 3 weeks if it's a direct shipment		medline.com
ANGIOSYSTEMS INCORPORATED	30.00%	124 days in stock; 3 weeks if it's a direct shipment		medline.com
ANHOLT TECHNOLOGIES INC	30.00%	125 days in stock; 3 weeks if it's a direct shipment		medline.com
ANSELL SANDEL MEDICAL	30.00%	126 days in stock; 3 weeks if it's a direct shipment		medline.com
ANSELL USA INC	30.00%	127 days in stock; 3 weeks if it's a direct shipment		medline.com
ANSELL USA INC	30.00%	128 days in stock; 3 weeks if it's a direct shipment		medline.com
ANTMED CORPORATION	30.00%	129 days in stock; 3 weeks if it's a direct shipment		medline.com
APDYNE MEDICAL COMPANY	30.00%	130 days in stock; 3 weeks if it's a direct shipment		medline.com
APOTEX CORP (RX)	30.00%	131 days in stock; 3 weeks if it's a direct shipment		medline.com
APPLIED MEDICAL DISTRIBUTION CORP	30.00%	132 days in stock; 3 weeks if it's a direct shipment		medline.com
AQUACAST LINER LLC	30.00%	133 days in stock; 3 weeks if it's a direct shipment		medline.com
ARGENTUM MEDICAL LLC	30.00%	134 days in stock; 3 weeks if it's a direct shipment		medline.com
ARGON MEDICAL DEVICES INC	30.00%	135 days in stock; 3 weeks if it's a direct shipment		medline.com
ARJO INC	30.00%	136 days in stock; 3 weeks if it's a direct shipment		medline.com
ARJO INC	30.00%	137 days in stock; 3 weeks if it's a direct shipment		medline.com
AROA BIOSURGERY INCORPORATED	30.00%	138 days in stock; 3 weeks if it's a direct shipment		medline.com
ARTEMAX INC	30.00%	139 days in stock; 3 weeks if it's a direct shipment		medline.com
ARTHREX INC	30.00%	140 days in stock; 3 weeks if it's a direct shipment		medline.com
ARTISAN MEDICAL	30.00%	141 days in stock; 3 weeks if it's a direct shipment		medline.com
ASCEND LABORATORIES LLC	30.00%	142 days in stock; 3 weeks if it's a direct shipment		medline.com
ASE DIRECT INC	30.00%	143 days in stock; 3 weeks if it's a direct shipment		medline.com

MANUFACTURER	Percent Off List	In Stock / Lead Time	Freight Included	WEBSITE
ASEPTIC CONTROL PRODUCTS INC	30.00%	144 days in stock; 3 weeks if it's a direct shipment		medline.com
Ash Test Company	30.00%	145 days in stock; 3 weeks if it's a direct shipment		medline.com
ASP GLOBAL INTERMEDIATE HOLDINGS LL	30.00%	146 days in stock; 3 weeks if it's a direct shipment		medline.com
ASP TIGER LLC	30.00%	147 days in stock; 3 weeks if it's a direct shipment		medline.com
ASPEN MEDICAL PRODUCTS	30.00%	148 days in stock; 3 weeks if it's a direct shipment		medline.com
ASPEN SURGICAL PRODUCTS INC	30.00%	149 days in stock; 3 weeks if it's a direct shipment		medline.com
ASPIRE PRODUCTS LLC	30.00%	150 days in stock; 3 weeks if it's a direct shipment		medline.com
ASSOCIATED SALES AND BAG COMPANY	30.00%	151 days in stock; 3 weeks if it's a direct shipment		medline.com
ASTELLAS PHARMA US INC	30.00%	152 days in stock; 3 weeks if it's a direct shipment		medline.com
ATLANTA HEALTHCARE SERVICES INC	30.00%	153 days in stock; 3 weeks if it's a direct shipment		medline.com
ATLANTIC DIVING SUPPLY INC	30.00%	154 days in stock; 3 weeks if it's a direct shipment		medline.com
ATOS MEDICAL INC	30.00%	155 days in stock; 3 weeks if it's a direct shipment		medline.com
AUNT FLOW INC	30.00%	156 days in stock; 3 weeks if it's a direct shipment		medline.com
AUROMEDICS PHARMA LLC (Non-Refrig)	30.00%	157 days in stock; 3 weeks if it's a direct shipment		medline.com
AUROMEDICS PHARMA LLC (Refrig)	30.00%	158 days in stock; 3 weeks if it's a direct shipment		medline.com
AUSTIN MEDICAL INC	30.00%	159 days in stock; 3 weeks if it's a direct shipment		medline.com
AUTHENTIC OPTIONS	30.00%	160 days in stock; 3 weeks if it's a direct shipment		medline.com
AUTHORITY MEDICAL GROUP LLC	30.00%	161 days in stock; 3 weeks if it's a direct shipment		medline.com
AVA Y STEARNS	30.00%	162 days in stock; 3 weeks if it's a direct shipment		medline.com
AVADIM HOLDINGS INC	30.00%	163 days in stock; 3 weeks if it's a direct shipment		medline.com
AVANOS MEDICAL INC	30.00%	164 days in stock; 3 weeks if it's a direct shipment		medline.com
AVCOR HEALTH CARE PRODUCTS INC	30.00%	165 days in stock; 3 weeks if it's a direct shipment		medline.com
AVENS DEVELOPMENT SERVICES LLC	30.00%	166 days in stock; 3 weeks if it's a direct shipment		medline.com
AVENUE HOME CARE INC	30.00%	167 days in stock; 3 weeks if it's a direct shipment		medline.com
AVENUE MORI MEDICAL EQUIPMENT	30.00%	168 days in stock; 3 weeks if it's a direct shipment		medline.com
AVID MEDICAL INC	30.00%	169 days in stock; 3 weeks if it's a direct shipment		medline.com
AVID MEDICAL INC	30.00%	170 days in stock; 3 weeks if it's a direct shipment		medline.com
AVID PRODUCTS INC	30.00%	171 days in stock; 3 weeks if it's a direct shipment		medline.com
AVMEDICAL LLC	30.00%	172 days in stock; 3 weeks if it's a direct shipment		medline.com
AWC MEDICAL PRODUCTS	30.00%	173 days in stock; 3 weeks if it's a direct shipment		medline.com
AXIOM MEDICAL INC	30.00%	174 days in stock; 3 weeks if it's a direct shipment		medline.com
AZMEC INC	30.00%	175 days in stock; 3 weeks if it's a direct shipment		medline.com
B BRAUN INTERVENTIONAL SYSTEMS INC	30.00%	176 days in stock; 3 weeks if it's a direct shipment		medline.com
B BRAUN MEDICAL INC	30.00%	177 days in stock; 3 weeks if it's a direct shipment		medline.com
BARBARA ROGERS	30.00%	178 days in stock; 3 weeks if it's a direct shipment		medline.com
BARNHARDT MFG CO	30.00%	179 days in stock; 3 weeks if it's a direct shipment		medline.com
BATRIK MEDICAL MFG INC	30.00%	180 days in stock; 3 weeks if it's a direct shipment		medline.com
BATTERIES INC	30.00%	181 days in stock; 3 weeks if it's a direct shipment		medline.com
BAUGH MEDICAL ORGANIZATION LLC	30.00%	182 days in stock; 3 weeks if it's a direct shipment		medline.com
Bausch Health Americas (BRAND RX)	30.00%	183 days in stock; 3 weeks if it's a direct shipment		medline.com
BAUSCH HEALTH AMERICAS INC	30.00%	184 days in stock; 3 weeks if it's a direct shipment		medline.com
BAUSCH HEALTH AMERICAS INC	30.00%	185 days in stock; 3 weeks if it's a direct shipment		medline.com
BAUSCH HEALTH AMERICAS INC	30.00%	186 days in stock; 3 weeks if it's a direct shipment		medline.com
BAUSCH HEALTH AMERICAS INC	30.00%	187 days in stock; 3 weeks if it's a direct shipment		medline.com
BAXTER HEALTHCARE	30.00%	188 days in stock; 3 weeks if it's a direct shipment		medline.com
BAXTER HEALTHCARE CORPORATION	30.00%	189 days in stock; 3 weeks if it's a direct shipment		medline.com
BAXTER HEALTHCARE CORPORATION	30.00%	190 days in stock; 3 weeks if it's a direct shipment		medline.com
BAXTER HEALTHCARE CORPORATION	30.00%	191 days in stock; 3 weeks if it's a direct shipment		medline.com
Baxter Healthcare Corporation (PHARMA)	30.00%	192 days in stock; 3 weeks if it's a direct shipment		medline.com
BAXTER SALES AND DISTRIBUTION PUERT	30.00%	193 days in stock; 3 weeks if it's a direct shipment		medline.com
BAYER CORPORATION	30.00%	194 days in stock; 3 weeks if it's a direct shipment		medline.com
BAYER HEALTHCARE PHARMACEUTICALS IN	30.00%	195 days in stock; 3 weeks if it's a direct shipment		medline.com
BAYSIDE MEDICAL SUPPLY CO INC	30.00%	196 days in stock; 3 weeks if it's a direct shipment		medline.com
BEACON LIGHTHOUSE INC	30.00%	197 days in stock; 3 weeks if it's a direct shipment		medline.com

MANUFACTURER	Percent Off List	In Stock / Lead Time	Freight Included	WEBSITE
BEAUMONT PRODUCTS INC	30.00%	198 days in stock; 3 weeks if it's a direct shipment		medline.com
BEAVER VISITEC INTERNATIONAL INC	30.00%	199 days in stock; 3 weeks if it's a direct shipment		medline.com
BECK LEE INC	30.00%	200 days in stock; 3 weeks if it's a direct shipment		medline.com
BECTON DICKINSON & CO	30.00%	201 days in stock; 3 weeks if it's a direct shipment		medline.com
BECTON DICKINSON & CO	30.00%	202 days in stock; 3 weeks if it's a direct shipment		medline.com
BECTON DICKINSON & CO	30.00%	203 days in stock; 3 weeks if it's a direct shipment		medline.com
BECTON DICKINSON AND CO	30.00%	204 days in stock; 3 weeks if it's a direct shipment		medline.com
BEEKEN BIOMEDICAL LLC	30.00%	205 days in stock; 3 weeks if it's a direct shipment		medline.com
BEEKLEY CORPORATION	30.00%	206 days in stock; 3 weeks if it's a direct shipment		medline.com
BEIERSDORF INC	30.00%	207 days in stock; 3 weeks if it's a direct shipment		medline.com
BEL MED INC	30.00%	208 days in stock; 3 weeks if it's a direct shipment		medline.com
BELIMED INC	30.00%	209 days in stock; 3 weeks if it's a direct shipment		medline.com
BELL MEDICAL INC	30.00%	210 days in stock; 3 weeks if it's a direct shipment		medline.com
BELMONT INSTRUMENT LLC	30.00%	211 days in stock; 3 weeks if it's a direct shipment		medline.com
BELPRO MEDICAL	30.00%	212 days in stock; 3 weeks if it's a direct shipment		medline.com
BEMIS HEALTH CARE	30.00%	213 days in stock; 3 weeks if it's a direct shipment		medline.com
BENCHMARK PRODUCTS LLC	30.00%	214 days in stock; 3 weeks if it's a direct shipment		medline.com
BENCO DENTAL SUPPLY CO	30.00%	215 days in stock; 3 weeks if it's a direct shipment		medline.com
BENTEC MEDICAL OPCO	30.00%	216 days in stock; 3 weeks if it's a direct shipment		medline.com
BERKSHIRE CORPORATION	30.00%	217 days in stock; 3 weeks if it's a direct shipment		medline.com
BERKSHIRE HATHAWAY INC	30.00%	218 days in stock; 3 weeks if it's a direct shipment		medline.com
BERRY GLOBAL FILMS LLC	30.00%	219 days in stock; 3 weeks if it's a direct shipment		medline.com
BERRY PLASTICS CORPORATION	30.00%	220 days in stock; 3 weeks if it's a direct shipment		medline.com
BEST PRICED PRODUCTS	30.00%	221 days in stock; 3 weeks if it's a direct shipment		medline.com
BFFL CO LLC	30.00%	222 days in stock; 3 weeks if it's a direct shipment		medline.com
BG MEDICAL LLC	30.00%	223 days in stock; 3 weeks if it's a direct shipment		medline.com
BIHANI CORPORATION	30.00%	224 days in stock; 3 weeks if it's a direct shipment		medline.com
BIMECO	30.00%	225 days in stock; 3 weeks if it's a direct shipment		medline.com
BIO MEDICAL INSTRUMENTS INC	30.00%	226 days in stock; 3 weeks if it's a direct shipment		medline.com
BIO LIFE LLC	30.00%	227 days in stock; 3 weeks if it's a direct shipment		medline.com
BIO-MED DEVICES INC	30.00%	228 days in stock; 3 weeks if it's a direct shipment		medline.com
BIOMERICS ATL LLC	30.00%	229 days in stock; 3 weeks if it's a direct shipment		medline.com
BIOMET INC BIOMET MICROFIXATION LLC	30.00%	230 days in stock; 3 weeks if it's a direct shipment		medline.com
BIOSEAL MEDICAL PACKAGING CO	30.00%	231 days in stock; 3 weeks if it's a direct shipment		medline.com
BIOVENTUS LLC	30.00%	232 days in stock; 3 weeks if it's a direct shipment		medline.com
BIOVENTUS LLC	30.00%	233 days in stock; 3 weeks if it's a direct shipment		medline.com
BIRCHWOOD LABORATORIES	30.00%	234 days in stock; 3 weeks if it's a direct shipment		medline.com
BIRD & CRONIN LLC	30.00%	235 days in stock; 3 weeks if it's a direct shipment		medline.com
BIRD X INC	30.00%	236 days in stock; 3 weeks if it's a direct shipment		medline.com
BLACK KNIGHT MEDICAL LLC	30.00%	237 days in stock; 3 weeks if it's a direct shipment		medline.com
BLACK KNIGHT MEDICAL LLC	30.00%	238 days in stock; 3 weeks if it's a direct shipment		medline.com
BLISTEX INC	30.00%	239 days in stock; 3 weeks if it's a direct shipment		medline.com
BLUE RIDGE X RAY COMPANY	30.00%	240 days in stock; 3 weeks if it's a direct shipment		medline.com
BNK*357 COMPANY	30.00%	241 days in stock; 3 weeks if it's a direct shipment		medline.com
BNK*AERUS LLC	30.00%	242 days in stock; 3 weeks if it's a direct shipment		medline.com
BNK*BMK VENTURES INC	30.00%	243 days in stock; 3 weeks if it's a direct shipment		medline.com
BNK*BUFFALO DENTAL MFG CO INC	30.00%	244 days in stock; 3 weeks if it's a direct shipment		medline.com
BNK*CAFNO LLC	30.00%	245 days in stock; 3 weeks if it's a direct shipment		medline.com
BNK*CCR SOLUTIONS INC	30.00%	246 days in stock; 3 weeks if it's a direct shipment		medline.com
BNK*CHICAGO TAG & LABEL INC	30.00%	247 days in stock; 3 weeks if it's a direct shipment		medline.com
BNK*CLOROX HEALTHCARE HOLDINGS	30.00%	248 days in stock; 3 weeks if it's a direct shipment		medline.com
BNK*COMBAT MEDICAL SYSTEMS LLC	30.00%	249 days in stock; 3 weeks if it's a direct shipment		medline.com
BNK*DACEMI INC	30.00%	250 days in stock; 3 weeks if it's a direct shipment		medline.com
BNK*DEVELOPMENT WORKSHOP INC	30.00%	251 days in stock; 3 weeks if it's a direct shipment		medline.com

MANUFACTURER	Percent Off List	In Stock / Lead Time	Freight Included	WEBSITE
BNK*DIMER LLC	30.00%	252 days in stock; 3 weeks if it's a direct shipment		medline.com
BNK*DOCTORS OXYGEN SERVICE INC	30.00%	253 days in stock; 3 weeks if it's a direct shipment		medline.com
BNK*DOMTAR CORPORATION	30.00%	254 days in stock; 3 weeks if it's a direct shipment		medline.com
BNK*DRY PAK INDUSTRIES INC	30.00%	255 days in stock; 3 weeks if it's a direct shipment		medline.com
BNK*DURISAN MEDICAL LLC	30.00%	256 days in stock; 3 weeks if it's a direct shipment		medline.com
BNK*EASTERN CRANIAL AFFILIATES LLC	30.00%	257 days in stock; 3 weeks if it's a direct shipment		medline.com
BNK*ERIK E MAURER	30.00%	258 days in stock; 3 weeks if it's a direct shipment		medline.com
BNK*FAM PPE LLC	30.00%	259 days in stock; 3 weeks if it's a direct shipment		medline.com
BNK*FRANKLIN YOUNG INTERNATIONAL IN	30.00%	260 days in stock; 3 weeks if it's a direct shipment		medline.com
BNK*GOVERNMENT MARKETING & PROCURE	30.00%	261 days in stock; 3 weeks if it's a direct shipment		medline.com
BNK*GREENWOOD MARKETING LLC	30.00%	262 days in stock; 3 weeks if it's a direct shipment		medline.com
BNK*HANDSOCKS LLC	30.00%	263 days in stock; 3 weeks if it's a direct shipment		medline.com
BNK*HOTB SOFTWARE SOLUTIONS LLC	30.00%	264 days in stock; 3 weeks if it's a direct shipment		medline.com
BNK*INNOVATIVE INSTALLATIONS INC	30.00%	265 days in stock; 3 weeks if it's a direct shipment		medline.com
BNK*INTERSTATE GROUP INC	30.00%	266 days in stock; 3 weeks if it's a direct shipment		medline.com
BNK*IV COMFORT SOLUTIONS	30.00%	267 days in stock; 3 weeks if it's a direct shipment		medline.com
BNK*KRAMER SCIENTIFIC LABORATORY	30.00%	268 days in stock; 3 weeks if it's a direct shipment		medline.com
BNK*MAYFLOWER SPLINT COMPANY LLC	30.00%	269 days in stock; 3 weeks if it's a direct shipment		medline.com
BNK*MBS MEDICAL TECHNOLOGIES INC	30.00%	270 days in stock; 3 weeks if it's a direct shipment		medline.com
BNK*MEDGLUV INC	30.00%	271 days in stock; 3 weeks if it's a direct shipment		medline.com
BNK*MIDSTATE INDUSTRIAL INC	30.00%	272 days in stock; 3 weeks if it's a direct shipment		medline.com
BNK*MJL ENTERPRISES LLC	30.00%	273 days in stock; 3 weeks if it's a direct shipment		medline.com
BNK*NUTRITIONAL FORMULAS LLC	30.00%	274 days in stock; 3 weeks if it's a direct shipment		medline.com
BNK*OMNI-STAT MEDICAL INC	30.00%	275 days in stock; 3 weeks if it's a direct shipment		medline.com
BNK*POSDATA GROUP INC	30.00%	276 days in stock; 3 weeks if it's a direct shipment		medline.com
BNK*R C CONSOLIDATED SERVICES INC	30.00%	277 days in stock; 3 weeks if it's a direct shipment		medline.com
BNK*REGENISOURCE LLC	30.00%	278 days in stock; 3 weeks if it's a direct shipment		medline.com
BNK*REMEDI SERVICES LLC	30.00%	279 days in stock; 3 weeks if it's a direct shipment		medline.com
BNK*RINGSTONES CONSULTING INTERNATI	30.00%	280 days in stock; 3 weeks if it's a direct shipment		medline.com
BNK*SAFETY TODAY INC	30.00%	281 days in stock; 3 weeks if it's a direct shipment		medline.com
BNK*STAT MEDICAL DEVICES LLC	30.00%	282 days in stock; 3 weeks if it's a direct shipment		medline.com
BNK*STAY SAFE SOLUTIONS INC	30.00%	283 days in stock; 3 weeks if it's a direct shipment		medline.com
BNK*TONYA HERBERT-CRONIN HERACLES	30.00%	284 days in stock; 3 weeks if it's a direct shipment		medline.com
BNK*TRIAD SPORTS GROUP LLC	30.00%	285 days in stock; 3 weeks if it's a direct shipment		medline.com
BNK*URO VIU CORP	30.00%	286 days in stock; 3 weeks if it's a direct shipment		medline.com
BNK*VIOLUX INC	30.00%	287 days in stock; 3 weeks if it's a direct shipment		medline.com
BNK*VIROX TECHNOLOGIES INC	30.00%	288 days in stock; 3 weeks if it's a direct shipment		medline.com
BNK*VISIONCORPS	30.00%	289 days in stock; 3 weeks if it's a direct shipment		medline.com
BOEHM SURGICAL INSTRUMENT	30.00%	290 days in stock; 3 weeks if it's a direct shipment		medline.com
BOEHRINGER LABORATORIES LLC	30.00%	291 days in stock; 3 weeks if it's a direct shipment		medline.com
BORACCHIA AND ASSOCIATES INC	30.00%	292 days in stock; 3 weeks if it's a direct shipment		medline.com
BOSMA INDUSTRIES FOR THE BLIND INC	30.00%	293 days in stock; 3 weeks if it's a direct shipment		medline.com
BOSTON MEDICAL PRODUCTS INC	30.00%	294 days in stock; 3 weeks if it's a direct shipment		medline.com
BOSTON SCIENTIFIC CORP	30.00%	295 days in stock; 3 weeks if it's a direct shipment		medline.com
BOUND TREE MEDICAL LLC	30.00%	296 days in stock; 3 weeks if it's a direct shipment		medline.com
BOWMAN MANUFACTURING COMPANY INC	30.00%	297 days in stock; 3 weeks if it's a direct shipment		medline.com
BOXOUT LLC	30.00%	298 days in stock; 3 weeks if it's a direct shipment		medline.com
BPI LABS LLC	30.00%	299 days in stock; 3 weeks if it's a direct shipment		medline.com
BR SURGICAL LLC	30.00%	300 days in stock; 3 weeks if it's a direct shipment		medline.com
BRACCO DIAGNOSTICS	30.00%	301 days in stock; 3 weeks if it's a direct shipment		medline.com
BRACCO DIAGNOSTICS	30.00%	302 days in stock; 3 weeks if it's a direct shipment		medline.com
BRADY WORLDWIDE INC	30.00%	303 days in stock; 3 weeks if it's a direct shipment		medline.com
BRANDO AGUILERA	30.00%	304 days in stock; 3 weeks if it's a direct shipment		medline.com
BRASEL PRODUCTS INC	30.00%	305 days in stock; 3 weeks if it's a direct shipment		medline.com

MANUFACTURER	Percent Off List	In Stock / Lead Time	Freight Included	WEBSITE
BRASSELER USA MEDICAL LLC	30.00%	306 days in stock; 3 weeks if it's a direct shipment		medline.com
BRAVO SYSTEMS	30.00%	307 days in stock; 3 weeks if it's a direct shipment		medline.com
BREG INC	30.00%	308 days in stock; 3 weeks if it's a direct shipment		medline.com
BREVIS CORPORATION	30.00%	309 days in stock; 3 weeks if it's a direct shipment		medline.com
BRIOTECH INC	30.00%	310 days in stock; 3 weeks if it's a direct shipment		medline.com
BRO TEX INC	30.00%	311 days in stock; 3 weeks if it's a direct shipment		medline.com
BROWN MED INC	30.00%	312 days in stock; 3 weeks if it's a direct shipment		medline.com
BRYAN MEDICAL INC	30.00%	313 days in stock; 3 weeks if it's a direct shipment		medline.com
BRYMILL CORPORATION	30.00%	314 days in stock; 3 weeks if it's a direct shipment		medline.com
BSN MEDICAL INC / BSN Essity	30.00%	315 days in stock; 3 weeks if it's a direct shipment		medline.com
BUCKEYE INTERNATIONAL INC	30.00%	316 days in stock; 3 weeks if it's a direct shipment		medline.com
BUFFALO SUPPLY INC	30.00%	317 days in stock; 3 weeks if it's a direct shipment		medline.com
BULBMAN INC	30.00%	318 days in stock; 3 weeks if it's a direct shipment		medline.com
BULBTRONICS INC	30.00%	319 days in stock; 3 weeks if it's a direct shipment		medline.com
BUNZL HOLDINGS INC	30.00%	320 days in stock; 3 weeks if it's a direct shipment		medline.com
BUNZL HOLDINGS INC	30.00%	321 days in stock; 3 weeks if it's a direct shipment		medline.com
BUNZL HOLDINGS INC	30.00%	322 days in stock; 3 weeks if it's a direct shipment		medline.com
BUTLER HOME PRODUCTS LLC	30.00%	323 days in stock; 3 weeks if it's a direct shipment		medline.com
BUYMD.NET	30.00%	324 days in stock; 3 weeks if it's a direct shipment		medline.com
C & A SCIENTIFIC CO INC	30.00%	325 days in stock; 3 weeks if it's a direct shipment		medline.com
C AND G CONTAINERS	30.00%	326 days in stock; 3 weeks if it's a direct shipment		medline.com
C R BARD (DAVOL)	30.00%	327 days in stock; 3 weeks if it's a direct shipment		medline.com
C R BARD (MEDICAL-UROLOGICAL)	30.00%	328 days in stock; 3 weeks if it's a direct shipment		medline.com
CABLES AND SENSORS LLC	30.00%	329 days in stock; 3 weeks if it's a direct shipment		medline.com
CACE INC	30.00%	330 days in stock; 3 weeks if it's a direct shipment		medline.com
CADENCE SCIENCE INC	30.00%	331 days in stock; 3 weeks if it's a direct shipment		medline.com
CADMET INC	30.00%	332 days in stock; 3 weeks if it's a direct shipment		medline.com
CAIRE INC	30.00%	333 days in stock; 3 weeks if it's a direct shipment		medline.com
CAL COAST OPHTHALMIC INSTRUMENTS	30.00%	334 days in stock; 3 weeks if it's a direct shipment		medline.com
CALIFORNIA PACIFIC LABORATORIES INC	30.00%	335 days in stock; 3 weeks if it's a direct shipment		medline.com
CALMOSEPTINE	30.00%	336 days in stock; 3 weeks if it's a direct shipment		medline.com
CALOLYMPIC GLOVE AND SAFETY CO INC	30.00%	337 days in stock; 3 weeks if it's a direct shipment		medline.com
CAMBRIDGE SENSORS USA LLC	30.00%	338 days in stock; 3 weeks if it's a direct shipment		medline.com
CANBERRA CORPORATION	30.00%	339 days in stock; 3 weeks if it's a direct shipment		medline.com
CAPITOL MEDICAL INC	30.00%	340 days in stock; 3 weeks if it's a direct shipment		medline.com
CAPITOL VIAL INC	30.00%	341 days in stock; 3 weeks if it's a direct shipment		medline.com
CARDINAL HEALTH MEDICAL PRODUCTS	30.00%	342 days in stock; 3 weeks if it's a direct shipment		medline.com
CARDINAL HEALTH MEDICAL PRODUCTS	30.00%	343 days in stock; 3 weeks if it's a direct shipment		medline.com
CARDINAL HEALTH MEDICAL PRODUCTS	30.00%	344 days in stock; 3 weeks if it's a direct shipment		medline.com
CARDINAL HEALTH MEDICAL PRODUCTS	30.00%	345 days in stock; 3 weeks if it's a direct shipment		medline.com
CARDINAL HEALTH MEDICAL PRODUCTS	30.00%	346 days in stock; 3 weeks if it's a direct shipment		medline.com
CARDINAL HEALTH MEDICAL PRODUCTS	30.00%	347 days in stock; 3 weeks if it's a direct shipment		medline.com
CARDINAL HEALTH* MEDICAL PRODUCTS	30.00%	348 days in stock; 3 weeks if it's a direct shipment		medline.com
CARDIOVASCULAR SYSTEMS INC	30.00%	349 days in stock; 3 weeks if it's a direct shipment		medline.com
CARE LINE INC	30.00%	350 days in stock; 3 weeks if it's a direct shipment		medline.com
CAREPLUS MEDICAL INC	30.00%	351 days in stock; 3 weeks if it's a direct shipment		medline.com
CARESFIELD LLC	30.00%	352 days in stock; 3 weeks if it's a direct shipment		medline.com
CAROLON COMPANY	30.00%	353 days in stock; 3 weeks if it's a direct shipment		medline.com
CAROLYN M NIES	30.00%	354 days in stock; 3 weeks if it's a direct shipment		medline.com
CARTER HEALTH DISPOSABLE LLC	30.00%	355 days in stock; 3 weeks if it's a direct shipment		medline.com
CASE MEDICAL INC	30.00%	356 days in stock; 3 weeks if it's a direct shipment		medline.com
CASTLE PINES MEDICAL INC	30.00%	357 days in stock; 3 weeks if it's a direct shipment		medline.com
CATAPULT PRODUCTS LLC	30.00%	358 days in stock; 3 weeks if it's a direct shipment		medline.com
CDN	30.00%	359 days in stock; 3 weeks if it's a direct shipment		medline.com

MANUFACTURER	Percent Off List	In Stock / Lead Time	Freight Included	WEBSITE
CELLERA LLC	30.00%	360 days in stock; 3 weeks if it's a direct shipment		medline.com
CELLTREAT SCIENTIFIC PRODUCTS LLC	30.00%	361 days in stock; 3 weeks if it's a direct shipment		medline.com
CELLUCAP MANUFACTURING INC	30.00%	362 days in stock; 3 weeks if it's a direct shipment		medline.com
CENMED ENTERPRISES	30.00%	363 days in stock; 3 weeks if it's a direct shipment		medline.com
CENTRAL ASSOCIATION FOR THE BLIND I	30.00%	364 days in stock; 3 weeks if it's a direct shipment		medline.com
CENTRAL INFUSION ALLIANCE INC	30.00%	365 days in stock; 3 weeks if it's a direct shipment		medline.com
CENTRAL SOLUTIONS	30.00%	366 days in stock; 3 weeks if it's a direct shipment		medline.com
CENTURY HOSIERY INC	30.00%	367 days in stock; 3 weeks if it's a direct shipment		medline.com
CENTURY PHARMACEUTICALS INC	30.00%	368 days in stock; 3 weeks if it's a direct shipment		medline.com
CERTA DOSE INC	30.00%	369 days in stock; 3 weeks if it's a direct shipment		medline.com
CETIS INC	30.00%	370 days in stock; 3 weeks if it's a direct shipment		medline.com
CETYLITE INDUSTRIES INC	30.00%	371 days in stock; 3 weeks if it's a direct shipment		medline.com
CHALLENGER HEALTH LLC	30.00%	372 days in stock; 3 weeks if it's a direct shipment		medline.com
CHARTECH INC	30.00%	373 days in stock; 3 weeks if it's a direct shipment		medline.com
CHEMENCE MEDICAL PRODUCTS INC	30.00%	374 days in stock; 3 weeks if it's a direct shipment		medline.com
CHICAGO PROTECTIVE APPAREL INC	30.00%	375 days in stock; 3 weeks if it's a direct shipment		medline.com
CHURCH AND DWIGHT CO INC	30.00%	376 days in stock; 3 weeks if it's a direct shipment		medline.com
CINCINNATI ASSOCIATION FOR THE BLIN	30.00%	377 days in stock; 3 weeks if it's a direct shipment		medline.com
CINCINNATI SURGICAL CO	30.00%	378 days in stock; 3 weeks if it's a direct shipment		medline.com
CIVCO MEDICAL INSTRUMENTS CO INC	30.00%	379 days in stock; 3 weeks if it's a direct shipment		medline.com
CLAFLIN SERVICE COMPANY	30.00%	380 days in stock; 3 weeks if it's a direct shipment		medline.com
CLAFLIN SERVICE COMPANY	30.00%	381 days in stock; 3 weeks if it's a direct shipment		medline.com
CLEAN ROOMS WEST INC	30.00%	382 days in stock; 3 weeks if it's a direct shipment		medline.com
CLEANIS INC	30.00%	383 days in stock; 3 weeks if it's a direct shipment		medline.com
CLEANLIFE PRODUCTS	30.00%	384 days in stock; 3 weeks if it's a direct shipment		medline.com
CLEANSLATE GROUP LLC	30.00%	385 days in stock; 3 weeks if it's a direct shipment		medline.com
CLEARFAST	30.00%	386 days in stock; 3 weeks if it's a direct shipment		medline.com
CLEARPOINT MEDICAL	30.00%	387 days in stock; 3 weeks if it's a direct shipment		medline.com
CLEARSPEC LLC	30.00%	388 days in stock; 3 weeks if it's a direct shipment		medline.com
CLEVELAND MEDICAL DEVICES INC	30.00%	389 days in stock; 3 weeks if it's a direct shipment		medline.com
CLINICAL INNOVATIONS LLC	30.00%	390 days in stock; 3 weeks if it's a direct shipment		medline.com
CLINICAL TECHNOLOGY INC	30.00%	391 days in stock; 3 weeks if it's a direct shipment		medline.com
CLOROX HEALTHCARE HOLDINGS	30.00%	392 days in stock; 3 weeks if it's a direct shipment		medline.com
CLOROX SALES COMPANY	30.00%	393 days in stock; 3 weeks if it's a direct shipment		medline.com
CNF MEDICAL A DIVISION OF	30.00%	394 days in stock; 3 weeks if it's a direct shipment		medline.com
COALITION OF PERFUSION SERVICES INC	30.00%	395 days in stock; 3 weeks if it's a direct shipment		medline.com
COAST TO COAST	30.00%	396 days in stock; 3 weeks if it's a direct shipment		medline.com
COASTAL LIFE SYSTEMS INC	30.00%	397 days in stock; 3 weeks if it's a direct shipment		medline.com
CODAN INC	30.00%	398 days in stock; 3 weeks if it's a direct shipment		medline.com
COLD CHAIN TECHNOLOGIES INC	30.00%	399 days in stock; 3 weeks if it's a direct shipment		medline.com
COLE PARMER INSTRUMENT COMPANY LLC	30.00%	400 days in stock; 3 weeks if it's a direct shipment		medline.com
COLE PARMER INSTRUMENT COMPANY LLC	30.00%	401 days in stock; 3 weeks if it's a direct shipment		medline.com
COLGATE PALMOLIVE COMPANY	30.00%	402 days in stock; 3 weeks if it's a direct shipment		medline.com
COLLEEN MELOFF	30.00%	403 days in stock; 3 weeks if it's a direct shipment		medline.com
COLOPLAST CORPORATION	30.00%	404 days in stock; 3 weeks if it's a direct shipment		medline.com
COM PAC INTERNATIONAL INC	30.00%	405 days in stock; 3 weeks if it's a direct shipment		medline.com
COMEDICAL INC	30.00%	406 days in stock; 3 weeks if it's a direct shipment		medline.com
COMPASS RICHMAR LLC	30.00%	407 days in stock; 3 weeks if it's a direct shipment		medline.com
COMPASS RICHMAR LLC	30.00%	408 days in stock; 3 weeks if it's a direct shipment		medline.com
COMPLETE SOLUTIONS TECHNOLOGIES LLC	30.00%	409 days in stock; 3 weeks if it's a direct shipment		medline.com
CONCORDANCE HEALTHCARE SOLUTIONS L	30.00%	410 days in stock; 3 weeks if it's a direct shipment		medline.com
CONCORDANCE HEALTHCARE SOLUTIONS L	30.00%	411 days in stock; 3 weeks if it's a direct shipment		medline.com
CONE INSTRUMENTS LLC	30.00%	412 days in stock; 3 weeks if it's a direct shipment		medline.com
CONFORTAIRE INC	30.00%	413 days in stock; 3 weeks if it's a direct shipment		medline.com

MANUFACTURER	Percent Off List	In Stock / Lead Time	Freight Included	WEBSITE
CONGRESSIONAL MEDICAL SUPPLY LLC	30.00%	414 days in stock; 3 weeks if it's a direct shipment		medline.com
CONMED CORPORATION	30.00%	415 days in stock; 3 weeks if it's a direct shipment		medline.com
CONMED LINVATEC	30.00%	416 days in stock; 3 weeks if it's a direct shipment		medline.com
CONTEC INC	30.00%	417 days in stock; 3 weeks if it's a direct shipment		medline.com
CONVATEC	30.00%	418 days in stock; 3 weeks if it's a direct shipment		medline.com
CONVATEC INC	30.00%	419 days in stock; 3 weeks if it's a direct shipment		medline.com
COOK MEDICAL INC	30.00%	420 days in stock; 3 weeks if it's a direct shipment		medline.com
COOPER SURGICAL INC	30.00%	421 days in stock; 3 weeks if it's a direct shipment		medline.com
CORE PRODUCTS INTERNATIONAL INC	30.00%	422 days in stock; 3 weeks if it's a direct shipment		medline.com
CORETEX PRODUCTS INC	30.00%	423 days in stock; 3 weeks if it's a direct shipment		medline.com
COSCO ENTERPRISES INC	30.00%	424 days in stock; 3 weeks if it's a direct shipment		medline.com
COVALON TECHNOLOGIES INC	30.00%	425 days in stock; 3 weeks if it's a direct shipment		medline.com
COVENANT MEDICAL	30.00%	426 days in stock; 3 weeks if it's a direct shipment		medline.com
COVIDIEN (KENDALL HEALTHCARE)	30.00%	427 days in stock; 3 weeks if it's a direct shipment		medline.com
COVIDIEN (KENDALL)	30.00%	428 days in stock; 3 weeks if it's a direct shipment		medline.com
COVIDIEN (KENDALL)	30.00%	429 days in stock; 3 weeks if it's a direct shipment		medline.com
COVIDIEN (KENDALL) REPROCESSING	30.00%	430 days in stock; 3 weeks if it's a direct shipment		medline.com
COVR MEDICAL LLC	30.00%	431 days in stock; 3 weeks if it's a direct shipment		medline.com
CP MEDICAL	30.00%	432 days in stock; 3 weeks if it's a direct shipment		medline.com
CR BARD (ACCESS SYSTEMS)	30.00%	433 days in stock; 3 weeks if it's a direct shipment		medline.com
CR BARD (PATIENT CARE)	30.00%	434 days in stock; 3 weeks if it's a direct shipment		medline.com
CR BARD (PERIPHERAL VASCULAR)	30.00%	435 days in stock; 3 weeks if it's a direct shipment		medline.com
CRAMER DECKER INDUSTRIES	30.00%	436 days in stock; 3 weeks if it's a direct shipment		medline.com
CRESTPOINT MANAGEMENT LTD	30.00%	437 days in stock; 3 weeks if it's a direct shipment		medline.com
CRITICAL CARE DIAGNOSTICS INC	30.00%	438 days in stock; 3 weeks if it's a direct shipment		medline.com
CROWN POLY INC	30.00%	439 days in stock; 3 weeks if it's a direct shipment		medline.com
CRYPTON INC	30.00%	440 days in stock; 3 weeks if it's a direct shipment		medline.com
CULVAPAC LTD	30.00%	441 days in stock; 3 weeks if it's a direct shipment		medline.com
CUMMINGS PROMOTIONS LLC	30.00%	442 days in stock; 3 weeks if it's a direct shipment		medline.com
CUNNINGHAM WOODLAND	30.00%	443 days in stock; 3 weeks if it's a direct shipment		medline.com
CURA SURGICAL INC	30.00%	444 days in stock; 3 weeks if it's a direct shipment		medline.com
CURBELL MEDICAL PRODUCTS INC	30.00%	445 days in stock; 3 weeks if it's a direct shipment		medline.com
CURE MEDICAL LLC	30.00%	446 days in stock; 3 weeks if it's a direct shipment		medline.com
CURRIE MEDICAL SPECIALTIES INC	30.00%	447 days in stock; 3 weeks if it's a direct shipment		medline.com
CUSTOM HEALTH SYSTEM	30.00%	448 days in stock; 3 weeks if it's a direct shipment		medline.com
CUSTOM HOSPITAL PRODUCTS INC	30.00%	449 days in stock; 3 weeks if it's a direct shipment		medline.com
CUSTOM MEDICAL SPECIALTIES INC	30.00%	450 days in stock; 3 weeks if it's a direct shipment		medline.com
CUSTOPHARM INC	30.00%	451 days in stock; 3 weeks if it's a direct shipment		medline.com
D O WEAVER AND COMPANY	30.00%	452 days in stock; 3 weeks if it's a direct shipment		medline.com
D R BURTON HEALTHCARE LLC	30.00%	453 days in stock; 3 weeks if it's a direct shipment		medline.com
D T DAVIS ENTERPRISES LTD	30.00%	454 days in stock; 3 weeks if it's a direct shipment		medline.com
D T DAVIS ENTERPRISES LTD	30.00%	455 days in stock; 3 weeks if it's a direct shipment		medline.com
DALE MEDICAL PRODUCTS INC	30.00%	456 days in stock; 3 weeks if it's a direct shipment		medline.com
DANIEL TAPIA	30.00%	457 days in stock; 3 weeks if it's a direct shipment		medline.com
DANLEE MEDICAL PRODUCTS INC	30.00%	458 days in stock; 3 weeks if it's a direct shipment		medline.com
DANMAR PRODUCTS INC	30.00%	459 days in stock; 3 weeks if it's a direct shipment		medline.com
DANO ENTERPRISES INC	30.00%	460 days in stock; 3 weeks if it's a direct shipment		medline.com
DAS MEDICAL HOLDINGS LLC	30.00%	461 days in stock; 3 weeks if it's a direct shipment		medline.com
DAVID SCOTT COMPANY	30.00%	462 days in stock; 3 weeks if it's a direct shipment		medline.com
DEBAR GOLD LTD	30.00%	463 days in stock; 3 weeks if it's a direct shipment		medline.com
DEFIBTECH LLC	30.00%	464 days in stock; 3 weeks if it's a direct shipment		medline.com
DELTA PLUS CORPORATION	30.00%	465 days in stock; 3 weeks if it's a direct shipment		medline.com
DELUXE SMALL BUSINESS SALES INC	30.00%	466 days in stock; 3 weeks if it's a direct shipment		medline.com
DEMETECH CORPORATION	30.00%	467 days in stock; 3 weeks if it's a direct shipment		medline.com

MANUFACTURER	Percent Off List	In Stock / Lead Time	Freight Included	WEBSITE
DENOVO PRODUCTS LLC	30.00%	468 days in stock; 3 weeks if it's a direct shipment		medline.com
DENTAL HEALTH PRODUCTS INC	30.00%	469 days in stock; 3 weeks if it's a direct shipment		medline.com
DENTAL HOLDING LLC	30.00%	470 days in stock; 3 weeks if it's a direct shipment		medline.com
DENTALEZ INC	30.00%	471 days in stock; 3 weeks if it's a direct shipment		medline.com
DENTSPLY IH INC	30.00%	472 days in stock; 3 weeks if it's a direct shipment		medline.com
DENTSPLY INTERNATIONAL INC	30.00%	473 days in stock; 3 weeks if it's a direct shipment		medline.com
DENVER MATTRESS CO LLC	30.00%	474 days in stock; 3 weeks if it's a direct shipment		medline.com
DEPUY SYNTHES SALES INC	30.00%	475 days in stock; 3 weeks if it's a direct shipment		medline.com
DEPUY/A JOHNSON AND JOHNSON CO	30.00%	476 days in stock; 3 weeks if it's a direct shipment		medline.com
DERMAPAC INC	30.00%	477 days in stock; 3 weeks if it's a direct shipment		medline.com
DERMARITE INDUSTRIES LLC	30.00%	478 days in stock; 3 weeks if it's a direct shipment		medline.com
DEROYAL INDUSTRIES INC	30.00%	479 days in stock; 3 weeks if it's a direct shipment		medline.com
DEROYAL INDUSTRIES INC	30.00%	480 days in stock; 3 weeks if it's a direct shipment		medline.com
DESOUTTER MEDICAL USA INC	30.00%	481 days in stock; 3 weeks if it's a direct shipment		medline.com
DGP INTELSIUS LLC	30.00%	482 days in stock; 3 weeks if it's a direct shipment		medline.com
DIAMEDICAL USA EQUIPMENT LLC	30.00%	483 days in stock; 3 weeks if it's a direct shipment		medline.com
DIASOL INC	30.00%	484 days in stock; 3 weeks if it's a direct shipment		medline.com
DIGI TRAX CORPORATION	30.00%	485 days in stock; 3 weeks if it's a direct shipment		medline.com
DISASTER MANAGEMENT SYSTEMS INC	30.00%	486 days in stock; 3 weeks if it's a direct shipment		medline.com
DISORB SYSTEMS INC	30.00%	487 days in stock; 3 weeks if it's a direct shipment		medline.com
DISTRIBUTION SYSTEMS INTERNATIONAL	30.00%	488 days in stock; 3 weeks if it's a direct shipment		medline.com
DISTRICT HEALTHCARE & JANITORIAL	30.00%	489 days in stock; 3 weeks if it's a direct shipment		medline.com
DIVERGENT MEDICAL TECHNOLOGIES LLC	30.00%	490 days in stock; 3 weeks if it's a direct shipment		medline.com
DIVERSATEK HEALTHCARE	30.00%	491 days in stock; 3 weeks if it's a direct shipment		medline.com
DIVERSEY INC	30.00%	492 days in stock; 3 weeks if it's a direct shipment		medline.com
DIVERSEY INC	30.00%	493 days in stock; 3 weeks if it's a direct shipment		medline.com
DJO LLC	30.00%	494 days in stock; 3 weeks if it's a direct shipment		medline.com
DJO LLC	30.00%	495 days in stock; 3 weeks if it's a direct shipment		medline.com
DMS HOLDINGS INC	30.00%	496 days in stock; 3 weeks if it's a direct shipment		medline.com
DMS HOLDINGS INC	30.00%	497 days in stock; 3 weeks if it's a direct shipment		medline.com
DMS PHARMACEUTICAL GROUP INC	30.00%	498 days in stock; 3 weeks if it's a direct shipment		medline.com
DNU*AEGIS SPINE INC	30.00%	499 days in stock; 3 weeks if it's a direct shipment		medline.com
DNU*ALLIANCE RUBBER COMPANY	30.00%	500 days in stock; 3 weeks if it's a direct shipment		medline.com
DNU*ALLIQUA BIOMEDICAL INC	30.00%	501 days in stock; 3 weeks if it's a direct shipment		medline.com
DNU*AMERICAN HOTEL REGISTER COMPANY	30.00%	502 days in stock; 3 weeks if it's a direct shipment		medline.com
DNU*AQUAMEDIX LLC	30.00%	503 days in stock; 3 weeks if it's a direct shipment		medline.com
DNU*BIBBY BIB LLC	30.00%	504 days in stock; 3 weeks if it's a direct shipment		medline.com
DNU*BNK*DEPUY SYNTHES SALES INC	30.00%	505 days in stock; 3 weeks if it's a direct shipment		medline.com
DNU*BRECK J MIDDLETON	30.00%	506 days in stock; 3 weeks if it's a direct shipment		medline.com
DNU*BUNDLE OF DREAMS LLC	30.00%	507 days in stock; 3 weeks if it's a direct shipment		medline.com
DNU*CAREFUSION 205 INC	30.00%	508 days in stock; 3 weeks if it's a direct shipment		medline.com
DNU*GOGA COLA BOTTLING CO CONSOLIDA	30.00%	509 days in stock; 3 weeks if it's a direct shipment		medline.com
DNU*CRANIOMANDIBULAR REHAB INC	30.00%	510 days in stock; 3 weeks if it's a direct shipment		medline.com
DNU*DA BURKE & ASSOCIATES LLC	30.00%	511 days in stock; 3 weeks if it's a direct shipment		medline.com
DNU*DUNLOP PROTECTIVE FOOTWEAR USA	30.00%	512 days in stock; 3 weeks if it's a direct shipment		medline.com
DNU*ERA HEALTH LLC	30.00%	513 days in stock; 3 weeks if it's a direct shipment		medline.com
DNU*FAIRHAVEN HEALTH LLC	30.00%	514 days in stock; 3 weeks if it's a direct shipment		medline.com
DNU*FOREST MEDICAL LLC	30.00%	515 days in stock; 3 weeks if it's a direct shipment		medline.com
DNU*FREDERICK HART CO INC	30.00%	516 days in stock; 3 weeks if it's a direct shipment		medline.com
DNU*GENERAC POWER SYSTEMS INC	30.00%	517 days in stock; 3 weeks if it's a direct shipment		medline.com
DNU*GLOBAL MEDICAL IMAGING LLC	30.00%	518 days in stock; 3 weeks if it's a direct shipment		medline.com
DNU*GLOBAL RESPIRATORY SOLUTIONS IN	30.00%	519 days in stock; 3 weeks if it's a direct shipment		medline.com
DNU*GMA ACCESSORIES INC	30.00%	520 days in stock; 3 weeks if it's a direct shipment		medline.com
DNU*HELEN CIESIELSKI	30.00%	521 days in stock; 3 weeks if it's a direct shipment		medline.com

MANUFACTURER	Percent Off List	In Stock / Lead Time	Freight Included	WEBSITE
DNU*HELM TECHNOLOGIES LLC	30.00%	522 days in stock; 3 weeks if it's a direct shipment		medline.com
DNU*HOMER SANARA INC	30.00%	523 days in stock; 3 weeks if it's a direct shipment		medline.com
DNU*HOWMEDICA OSTEONICS CORP	30.00%	524 days in stock; 3 weeks if it's a direct shipment		medline.com
DNU*LUXFER GAS CYLINDERS INC	30.00%	525 days in stock; 3 weeks if it's a direct shipment		medline.com
DNU*MEDTEK INC	30.00%	526 days in stock; 3 weeks if it's a direct shipment		medline.com
DNU*MID-AMERICA SERVICE SOLUTIONS L	30.00%	527 days in stock; 3 weeks if it's a direct shipment		medline.com
DNU*PEDIA SOLUTIONS LLC	30.00%	528 days in stock; 3 weeks if it's a direct shipment		medline.com
DNU*PEPSI COLA GENERAL BOTTLERS INC	30.00%	529 days in stock; 3 weeks if it's a direct shipment		medline.com
DNU*POLYCRAFT INC	30.00%	530 days in stock; 3 weeks if it's a direct shipment		medline.com
DNU*PROFORMA GOOD WOOD MARKETING	30.00%	531 days in stock; 3 weeks if it's a direct shipment		medline.com
DNU*REGAL LAGER INC	30.00%	532 days in stock; 3 weeks if it's a direct shipment		medline.com
DNU*RESPIREX NA INC	30.00%	533 days in stock; 3 weeks if it's a direct shipment		medline.com
DNU*RINGERS TECHNOLOGIES LLC	30.00%	534 days in stock; 3 weeks if it's a direct shipment		medline.com
DNU*RONDO TOP HOLDINGS LLC	30.00%	535 days in stock; 3 weeks if it's a direct shipment		medline.com
DNU*SANTUS LLC	30.00%	536 days in stock; 3 weeks if it's a direct shipment		medline.com
DNU*SNK MEDICAL LLC	30.00%	537 days in stock; 3 weeks if it's a direct shipment		medline.com
DNU*SOLUBLE SYSTEMS	30.00%	538 days in stock; 3 weeks if it's a direct shipment		medline.com
DNU*SYNERGY MEDICAL INC	30.00%	539 days in stock; 3 weeks if it's a direct shipment		medline.com
DNU*TROVRX INC	30.00%	540 days in stock; 3 weeks if it's a direct shipment		medline.com
DNU*ZEV SUPPLIES	30.00%	541 days in stock; 3 weeks if it's a direct shipment		medline.com
DOCTORS EQUIPMENT SERVICE INC	30.00%	542 days in stock; 3 weeks if it's a direct shipment		medline.com
DOCUMENT IMAGING DIMENSIONS INC	30.00%	543 days in stock; 3 weeks if it's a direct shipment		medline.com
DOMICO MED DEVICE LLC	30.00%	544 days in stock; 3 weeks if it's a direct shipment		medline.com
DONEGAN OPTICAL COMPANY INC	30.00%	545 days in stock; 3 weeks if it's a direct shipment		medline.com
DOREL JUVENILE GROUP	30.00%	546 days in stock; 3 weeks if it's a direct shipment		medline.com
DOT FOODS INC	30.00%	547 days in stock; 3 weeks if it's a direct shipment		medline.com
DOT SCIENTIFIC INC	30.00%	548 days in stock; 3 weeks if it's a direct shipment		medline.com
DOUBLEDAY ACQUISITIONS LLC	30.00%	549 days in stock; 3 weeks if it's a direct shipment		medline.com
DOUG BROWN AND ASSOCIATES	30.00%	550 days in stock; 3 weeks if it's a direct shipment		medline.com
DR INSTRUMENTS INC	30.00%	551 days in stock; 3 weeks if it's a direct shipment		medline.com
DR REDDYS LABORATORIES INC	30.00%	552 days in stock; 3 weeks if it's a direct shipment		medline.com
DRAEGER INC	30.00%	553 days in stock; 3 weeks if it's a direct shipment		medline.com
DRAVON MEDICAL INC	30.00%	554 days in stock; 3 weeks if it's a direct shipment		medline.com
DRE MEDICAL GROUP INC	30.00%	555 days in stock; 3 weeks if it's a direct shipment		medline.com
DUKAL CORPORATION	30.00%	556 days in stock; 3 weeks if it's a direct shipment		medline.com
DUPACO INC	30.00%	557 days in stock; 3 weeks if it's a direct shipment		medline.com
DUPONT SPECIALTY PRODUCTS USA LLC	30.00%	558 days in stock; 3 weeks if it's a direct shipment		medline.com
DURACELL INDUSTRIAL OPERATIONS INC	30.00%	559 days in stock; 3 weeks if it's a direct shipment		medline.com
DURACORP LLC	30.00%	560 days in stock; 3 weeks if it's a direct shipment		medline.com
DURALINE MEDICAL PRODUCTS INC	30.00%	561 days in stock; 3 weeks if it's a direct shipment		medline.com
DURFOLD CORPORATION	30.00%	562 days in stock; 3 weeks if it's a direct shipment		medline.com
DYNAMIC DIAGNOSTICS INC	30.00%	563 days in stock; 3 weeks if it's a direct shipment		medline.com
DYNAREX CORPORATION	30.00%	564 days in stock; 3 weeks if it's a direct shipment		medline.com
DYNAVAX TECHNOLOGIES CORP	30.00%	565 days in stock; 3 weeks if it's a direct shipment		medline.com
EA BECK AND CO	30.00%	566 days in stock; 3 weeks if it's a direct shipment		medline.com
EAGLE ENDOSCOPIC INC	30.00%	567 days in stock; 3 weeks if it's a direct shipment		medline.com
EARTH MAMA ANGEL BABY LLC	30.00%	568 days in stock; 3 weeks if it's a direct shipment		medline.com
EASTERN RAIL SYSTEMS INC	30.00%	569 days in stock; 3 weeks if it's a direct shipment		medline.com
ECHELON DISTRIBUTION LLC	30.00%	570 days in stock; 3 weeks if it's a direct shipment		medline.com
ECO LIPS INC	30.00%	571 days in stock; 3 weeks if it's a direct shipment		medline.com
ECOLAB INC	30.00%	572 days in stock; 3 weeks if it's a direct shipment		medline.com
ECOLAB INC	30.00%	573 days in stock; 3 weeks if it's a direct shipment		medline.com
ED BULLARD COMPANY	30.00%	574 days in stock; 3 weeks if it's a direct shipment		medline.com
EDGEWELL PERSONAL CARE LLC	30.00%	575 days in stock; 3 weeks if it's a direct shipment		medline.com

MANUFACTURER	Percent Off List	In Stock / Lead Time	Freight Included	WEBSITE
EDLAW PHARMACEUTICALS INC	30.00%	576 days in stock; 3 weeks if it's a direct shipment		medline.com
EDM 3 LLC	30.00%	577 days in stock; 3 weeks if it's a direct shipment		medline.com
EDWARDS LIFESCIENCES	30.00%	578 days in stock; 3 weeks if it's a direct shipment		medline.com
EHOB	30.00%	579 days in stock; 3 weeks if it's a direct shipment		medline.com
EITAN GROUP NORTH AMERICA INC	30.00%	580 days in stock; 3 weeks if it's a direct shipment		medline.com
EKLA CORPORATION	30.00%	581 days in stock; 3 weeks if it's a direct shipment		medline.com
ELECTRA MED CORPORATION	30.00%	582 days in stock; 3 weeks if it's a direct shipment		medline.com
ELECTRO MEDICAL EQUIPMENT CO LTD	30.00%	583 days in stock; 3 weeks if it's a direct shipment		medline.com
ELECTROMED INC	30.00%	584 days in stock; 3 weeks if it's a direct shipment		medline.com
ELOS MEDTECH U S HOLDINGS INC	30.00%	585 days in stock; 3 weeks if it's a direct shipment		medline.com
EM ADAMS COMPANY INC	30.00%	586 days in stock; 3 weeks if it's a direct shipment		medline.com
EMED MEDICAL COMPANY	30.00%	587 days in stock; 3 weeks if it's a direct shipment		medline.com
EMED TECHNOLOGIES CORPORATION	30.00%	588 days in stock; 3 weeks if it's a direct shipment		medline.com
EMERALD PRINT MANAGEMENT INC	30.00%	589 days in stock; 3 weeks if it's a direct shipment		medline.com
EMERSON HEALTHCARE LLC	30.00%	590 days in stock; 3 weeks if it's a direct shipment		medline.com
EMS SOLUTIONS LLC	30.00%	591 days in stock; 3 weeks if it's a direct shipment		medline.com
EMSIX LLC	30.00%	592 days in stock; 3 weeks if it's a direct shipment		medline.com
ENCISION INC	30.00%	593 days in stock; 3 weeks if it's a direct shipment		medline.com
ENCOMPASS GROUP LLC	30.00%	594 days in stock; 3 weeks if it's a direct shipment		medline.com
ENCOMPASS GROUP LLC	30.00%	595 days in stock; 3 weeks if it's a direct shipment		medline.com
ENCORE INC	30.00%	596 days in stock; 3 weeks if it's a direct shipment		medline.com
ENDUR ID INC	30.00%	597 days in stock; 3 weeks if it's a direct shipment		medline.com
ENDUR ID INC	30.00%	598 days in stock; 3 weeks if it's a direct shipment		medline.com
ENERGIZER BATTERY INC	30.00%	599 days in stock; 3 weeks if it's a direct shipment		medline.com
ENERGIZER HOLDINGS INC	30.00%	600 days in stock; 3 weeks if it's a direct shipment		medline.com
ENGINEERED MEDICAL SYSTEMS aka Pulmodyne	30.00%	601 days in stock; 3 weeks if it's a direct shipment		medline.com
ENVISION INDUSTRIES INC	30.00%	602 days in stock; 3 weeks if it's a direct shipment		medline.com
ENVOY SOLUTIONS LLC DBA	30.00%	603 days in stock; 3 weeks if it's a direct shipment		medline.com
ENZYME SOLUTIONS INC	30.00%	604 days in stock; 3 weeks if it's a direct shipment		medline.com
EPENDORF NORTH AMERICA INC	30.00%	605 days in stock; 3 weeks if it's a direct shipment		medline.com
EQUASHIELD LLC	30.00%	606 days in stock; 3 weeks if it's a direct shipment		medline.com
ERBE USA INC	30.00%	607 days in stock; 3 weeks if it's a direct shipment		medline.com
ERGOMAT INC	30.00%	608 days in stock; 3 weeks if it's a direct shipment		medline.com
ESSENDANT CO	30.00%	609 days in stock; 3 weeks if it's a direct shipment		medline.com
ESSITY PROFESSIONAL HYGIENE NORTH	30.00%	610 days in stock; 3 weeks if it's a direct shipment		medline.com
ESWALLOW USA LLC	30.00%	611 days in stock; 3 weeks if it's a direct shipment		medline.com
EVACUSLED INC	30.00%	612 days in stock; 3 weeks if it's a direct shipment		medline.com
EVENFLO COMPANY INC	30.00%	613 days in stock; 3 weeks if it's a direct shipment		medline.com
EVENFLO FEEDING INC	30.00%	614 days in stock; 3 weeks if it's a direct shipment		medline.com
EVUS HEALTH SOLUTIONS LLC	30.00%	615 days in stock; 3 weeks if it's a direct shipment		medline.com
EXCELERON MEDICAL INC	30.00%	616 days in stock; 3 weeks if it's a direct shipment		medline.com
EXCELLENT POLY INC	30.00%	617 days in stock; 3 weeks if it's a direct shipment		medline.com
EXCLUSIVE IMPORTS	30.00%	618 days in stock; 3 weeks if it's a direct shipment		medline.com
EXITTHEAPPLE LLC	30.00%	619 days in stock; 3 weeks if it's a direct shipment		medline.com
EXPAND A BAND LLC	30.00%	620 days in stock; 3 weeks if it's a direct shipment		medline.com
EXTRA PACKAGING LLC	30.00%	621 days in stock; 3 weeks if it's a direct shipment		medline.com
EYE SHIELD TECHNOLOGY	30.00%	622 days in stock; 3 weeks if it's a direct shipment		medline.com
FABCO WRAP INC	30.00%	623 days in stock; 3 weeks if it's a direct shipment		medline.com
FALCON SAFETY PRODUCTS INC	30.00%	624 days in stock; 3 weeks if it's a direct shipment		medline.com
FARETEC INC	30.00%	625 days in stock; 3 weeks if it's a direct shipment		medline.com
FENWAL INC	30.00%	626 days in stock; 3 weeks if it's a direct shipment		medline.com
FERNDAL LABORATORIES INC	30.00%	627 days in stock; 3 weeks if it's a direct shipment		medline.com
FERNO-WASHINGTON INC	30.00%	628 days in stock; 3 weeks if it's a direct shipment		medline.com
FERRING PHARMA	30.00%	629 days in stock; 3 weeks if it's a direct shipment		medline.com

MANUFACTURER	Percent Off List	In Stock / Lead Time	Freight Included	WEBSITE
FERRING PHARMACEUTICALS INC	30.00%	630 days in stock; 3 weeks if it's a direct shipment		medline.com
FERRIS MFG CORP	30.00%	631 days in stock; 3 weeks if it's a direct shipment		medline.com
FETACCESORRIES	30.00%	632 days in stock; 3 weeks if it's a direct shipment		medline.com
FIDIA PHARMA USA INC	30.00%	633 days in stock; 3 weeks if it's a direct shipment		medline.com
FILER MEDICAL INC	30.00%	634 days in stock; 3 weeks if it's a direct shipment		medline.com
FIRST NATION GROUP LLC	30.00%	635 days in stock; 3 weeks if it's a direct shipment		medline.com
FIRSTLINE INCORPORATED	30.00%	636 days in stock; 3 weeks if it's a direct shipment		medline.com
FISHER AND PAYKEL HEALTHCARE INC	30.00%	637 days in stock; 3 weeks if it's a direct shipment		medline.com
FISHER CONTAINER HOLDINGS LLC	30.00%	638 days in stock; 3 weeks if it's a direct shipment		medline.com
FLEMING INDUSTRIES INC	30.00%	639 days in stock; 3 weeks if it's a direct shipment		medline.com
FLEXICARE INC	30.00%	640 days in stock; 3 weeks if it's a direct shipment		medline.com
FOCUS HEALTH GROUP INC	30.00%	641 days in stock; 3 weeks if it's a direct shipment		medline.com
FORDION PKG LTD	30.00%	642 days in stock; 3 weeks if it's a direct shipment		medline.com
FOUNDATION CARE LLC	30.00%	643 days in stock; 3 weeks if it's a direct shipment		medline.com
FOUNDATIONS WORLDWIDE INC	30.00%	644 days in stock; 3 weeks if it's a direct shipment		medline.com
FOX CONVERTING INC	30.00%	645 days in stock; 3 weeks if it's a direct shipment		medline.com
FRANK STUBBS CO INC	30.00%	646 days in stock; 3 weeks if it's a direct shipment		medline.com
FRESENIUS KABI USA LLC	30.00%	647 days in stock; 3 weeks if it's a direct shipment		medline.com
FRESENIUS USA MANUFACTURING	30.00%	648 days in stock; 3 weeks if it's a direct shipment		medline.com
FREUDENBERG HOUSEHOLD PRODUCTS	30.00%	649 days in stock; 3 weeks if it's a direct shipment		medline.com
FREUDENBERG MEDICAL LLC	30.00%	650 days in stock; 3 weeks if it's a direct shipment		medline.com
FREUDENBERG MEDICAL LLC	30.00%	651 days in stock; 3 weeks if it's a direct shipment		medline.com
FRONTIER MEDICAL PRODUCTS	30.00%	652 days in stock; 3 weeks if it's a direct shipment		medline.com
FS GROUP LLC	30.00%	653 days in stock; 3 weeks if it's a direct shipment		medline.com
FUJIFILM MEDICAL SYSTEMS USA INC	30.00%	654 days in stock; 3 weeks if it's a direct shipment		medline.com
FUKUDA DENSHI USA INC	30.00%	655 days in stock; 3 weeks if it's a direct shipment		medline.com
FURNISS CORPORATION LTD	30.00%	656 days in stock; 3 weeks if it's a direct shipment		medline.com
GARDNER MEDICAL SPECIALTIES INC	30.00%	657 days in stock; 3 weeks if it's a direct shipment		medline.com
GBS CORP	30.00%	658 days in stock; 3 weeks if it's a direct shipment		medline.com
GCB MEDICAL LLC	30.00%	659 days in stock; 3 weeks if it's a direct shipment		medline.com
GE HEALTHCARE CONTRAST MEDIA	30.00%	660 days in stock; 3 weeks if it's a direct shipment		medline.com
GE HEALTHCARE DAXEX-OHMEDA	30.00%	661 days in stock; 3 weeks if it's a direct shipment		medline.com
GE HEALTHCARE TECHNOLOGIES	30.00%	662 days in stock; 3 weeks if it's a direct shipment		medline.com
GE MEDICAL (CUFFS)	30.00%	663 days in stock; 3 weeks if it's a direct shipment		medline.com
GE MEDICAL SYSTEMS ULTRASOUND	30.00%	664 days in stock; 3 weeks if it's a direct shipment		medline.com
GE PRECISION HEALTHCARE LLC	30.00%	665 days in stock; 3 weeks if it's a direct shipment		medline.com
GELOK INTERNATIONAL CORPORATION	30.00%	666 days in stock; 3 weeks if it's a direct shipment		medline.com
GEMCO	30.00%	667 days in stock; 3 weeks if it's a direct shipment		medline.com
GENERAL CARDIAC TECHNOLOGY INC	30.00%	668 days in stock; 3 weeks if it's a direct shipment		medline.com
GENERAL PHYSIOTHERAPY INC	30.00%	669 days in stock; 3 weeks if it's a direct shipment		medline.com
GENESIS DISPOSABLES LLC	30.00%	670 days in stock; 3 weeks if it's a direct shipment		medline.com
GENESIS MEDICAL PRODUCTS INC	30.00%	671 days in stock; 3 weeks if it's a direct shipment		medline.com
GENEVA HEALTHCARE LLC	30.00%	672 days in stock; 3 weeks if it's a direct shipment		medline.com
GENTHERM INC	30.00%	673 days in stock; 3 weeks if it's a direct shipment		medline.com
GEO MED LLC	30.00%	674 days in stock; 3 weeks if it's a direct shipment		medline.com
GEORGE GLOVE COMPANY INC	30.00%	675 days in stock; 3 weeks if it's a direct shipment		medline.com
GETINGE USA SALES LLC	30.00%	676 days in stock; 3 weeks if it's a direct shipment		medline.com
GETINGE USA SALES LLC	30.00%	677 days in stock; 3 weeks if it's a direct shipment		medline.com
GF HEALTH PRODUCTS INC	30.00%	678 days in stock; 3 weeks if it's a direct shipment		medline.com
GLADDEN AND METZ INC	30.00%	679 days in stock; 3 weeks if it's a direct shipment		medline.com
GLO GERM COMPANY	30.00%	680 days in stock; 3 weeks if it's a direct shipment		medline.com
GLOBAL BIOMEDICAL TECHNOLOGIES LLC	30.00%	681 days in stock; 3 weeks if it's a direct shipment		medline.com
GLOBAL HEALTH PRODUCTS INC	30.00%	682 days in stock; 3 weeks if it's a direct shipment		medline.com
GLOBAL PROCUREMENT SOLUTIONS INC	30.00%	683 days in stock; 3 weeks if it's a direct shipment		medline.com

MANUFACTURER	Percent Off List	In Stock / Lead Time	Freight Included	WEBSITE
GLOBAL TRANSPLANT SOLUTIONS INC	30.00%	684 days in stock; 3 weeks if it's a direct shipment		medline.com
GLOVES IN A BOTTLE INC	30.00%	685 days in stock; 3 weeks if it's a direct shipment		medline.com
GOGOODS.COM INC	30.00%	686 days in stock; 3 weeks if it's a direct shipment		medline.com
GOJO INDUSTRIES INC	30.00%	687 days in stock; 3 weeks if it's a direct shipment		medline.com
GOLD COAST MEDICAL SUPPLY LP	30.00%	688 days in stock; 3 weeks if it's a direct shipment		medline.com
GOLDA INC	30.00%	689 days in stock; 3 weeks if it's a direct shipment		medline.com
GOLDEN MAX LLC	30.00%	690 days in stock; 3 weeks if it's a direct shipment		medline.com
GOLDEN MAX LLC	30.00%	691 days in stock; 3 weeks if it's a direct shipment		medline.com
GOLDEN MAX LLC	30.00%	692 days in stock; 3 weeks if it's a direct shipment		medline.com
GORDON BRUSH WISCONSIN LLC	30.00%	693 days in stock; 3 weeks if it's a direct shipment		medline.com
GP OPERATIONS HOLDINGS LLC	30.00%	694 days in stock; 3 weeks if it's a direct shipment		medline.com
GP OPERATIONS HOLDINGS LLC	30.00%	695 days in stock; 3 weeks if it's a direct shipment		medline.com
GRACE MEDICAL INC	30.00%	696 days in stock; 3 weeks if it's a direct shipment		medline.com
GRACO CHILDRENS PRODUCTS INC	30.00%	697 days in stock; 3 weeks if it's a direct shipment		medline.com
GRACO CHILDRENS PRODUCTS INC	30.00%	698 days in stock; 3 weeks if it's a direct shipment		medline.com
GRAMPAS GARDEN INC	30.00%	699 days in stock; 3 weeks if it's a direct shipment		medline.com
GRAND STRATEGY LLC	30.00%	700 days in stock; 3 weeks if it's a direct shipment		medline.com
GRAPHIC CONTROLS ACQUISITION CORP	30.00%	701 days in stock; 3 weeks if it's a direct shipment		medline.com
GRAYBAR	30.00%	702 days in stock; 3 weeks if it's a direct shipment		medline.com
GREER MEDICAL INC	30.00%	703 days in stock; 3 weeks if it's a direct shipment		medline.com
GREINER BIO-ONE	30.00%	704 days in stock; 3 weeks if it's a direct shipment		medline.com
GREINER BIO-ONE	30.00%	705 days in stock; 3 weeks if it's a direct shipment		medline.com
GREINER BIO-ONE	30.00%	706 days in stock; 3 weeks if it's a direct shipment		medline.com
GRIFFIN CARE LLC	30.00%	707 days in stock; 3 weeks if it's a direct shipment		medline.com
GRIFOLS USA LLC	30.00%	708 days in stock; 3 weeks if it's a direct shipment		medline.com
Groman Inc. DBA Aerosoles Medical	30.00%	709 days in stock; 3 weeks if it's a direct shipment		medline.com
GS MEDICAL PACKAGING INC	30.00%	710 days in stock; 3 weeks if it's a direct shipment		medline.com
GUERBET LLC	30.00%	711 days in stock; 3 weeks if it's a direct shipment		medline.com
GUY & ONEILL INC	30.00%	712 days in stock; 3 weeks if it's a direct shipment		medline.com
GYNEX CORPORATION	30.00%	713 days in stock; 3 weeks if it's a direct shipment		medline.com
HAEMO SOL INTERNATIONAL LLC	30.00%	714 days in stock; 3 weeks if it's a direct shipment		medline.com
HAEMONETICS CORPORATION	30.00%	715 days in stock; 3 weeks if it's a direct shipment		medline.com
HAEMONETICS CORPORATION	30.00%	716 days in stock; 3 weeks if it's a direct shipment		medline.com
HALDOR ADVANCED TECHNOLOGIES LTD	30.00%	717 days in stock; 3 weeks if it's a direct shipment		medline.com
HAMILTON COMPANY INC	30.00%	718 days in stock; 3 weeks if it's a direct shipment		medline.com
HANDI CRAFT COMPANY	30.00%	719 days in stock; 3 weeks if it's a direct shipment		medline.com
HANDICARE USA INC	30.00%	720 days in stock; 3 weeks if it's a direct shipment		medline.com
HAPAD INC	30.00%	721 days in stock; 3 weeks if it's a direct shipment		medline.com
HAPAK ENTERPRISES DBA CURRENT	30.00%	722 days in stock; 3 weeks if it's a direct shipment		medline.com
HARTMANN-CONCO INC	30.00%	723 days in stock; 3 weeks if it's a direct shipment		medline.com
HARTWELL MEDICAL LLC	30.00%	724 days in stock; 3 weeks if it's a direct shipment		medline.com
HAVELS INC	30.00%	725 days in stock; 3 weeks if it's a direct shipment		medline.com
HAZ MAT DQE INC	30.00%	726 days in stock; 3 weeks if it's a direct shipment		medline.com
HEALTH CARE LOGISTICS INC	30.00%	727 days in stock; 3 weeks if it's a direct shipment		medline.com
HEALTH CARE TECHNOLOGY INC	30.00%	728 days in stock; 3 weeks if it's a direct shipment		medline.com
HEALTHMARK INDUSTRIES CO INC	30.00%	729 days in stock; 3 weeks if it's a direct shipment		medline.com
HEATHROW SCIENTIFIC LLC	30.00%	730 days in stock; 3 weeks if it's a direct shipment		medline.com
HEINE USA LTD	30.00%	731 days in stock; 3 weeks if it's a direct shipment		medline.com
HEMASOURCE DBA SOURCE PRODUCTS	30.00%	732 days in stock; 3 weeks if it's a direct shipment		medline.com
HENRY SCHEIN INC	30.00%	733 days in stock; 3 weeks if it's a direct shipment		medline.com
HENRY SCHEIN INC	30.00%	734 days in stock; 3 weeks if it's a direct shipment		medline.com
HENRY SCHEIN INC	30.00%	735 days in stock; 3 weeks if it's a direct shipment		medline.com
HERAEUS INCORPORATED	30.00%	736 days in stock; 3 weeks if it's a direct shipment		medline.com
HERITAGE BAG COMPANY	30.00%	737 days in stock; 3 weeks if it's a direct shipment		medline.com

MANUFACTURER	Percent Off List	In Stock / Lead Time	Freight Included	WEBSITE
HETTICH INSTRUMENTS LP	30.00%	738 days in stock; 3 weeks if it's a direct shipment		medline.com
HF ACQUISITION CO LLC	30.00%	739 days in stock; 3 weeks if it's a direct shipment		medline.com
HIGHLAND LABORATORIES INC	30.00%	740 days in stock; 3 weeks if it's a direct shipment		medline.com
HIKMA PHARMACEUTICALS USA INC	30.00%	741 days in stock; 3 weeks if it's a direct shipment		medline.com
HILSINGER COMPANY PARENT LLC	30.00%	742 days in stock; 3 weeks if it's a direct shipment		medline.com
HIRAOKA NEW YORK INC	30.00%	743 days in stock; 3 weeks if it's a direct shipment		medline.com
HISTOLOGICS LLC	30.00%	744 days in stock; 3 weeks if it's a direct shipment		medline.com
HK SURGICAL INC	30.00%	745 days in stock; 3 weeks if it's a direct shipment		medline.com
HMG DISTRIBUTION LLC	30.00%	746 days in stock; 3 weeks if it's a direct shipment		medline.com
HOLLISTER INCORPORATED	30.00%	747 days in stock; 3 weeks if it's a direct shipment		medline.com
HOLLISTER INCORPORATED	30.00%	748 days in stock; 3 weeks if it's a direct shipment		medline.com
HONEYS PLACE INC	30.00%	749 days in stock; 3 weeks if it's a direct shipment		medline.com
HONEYWELL INTERNATIONAL INC	30.00%	750 days in stock; 3 weeks if it's a direct shipment		medline.com
HONEYWELL SAFETY PRODUCTS USA INC	30.00%	751 days in stock; 3 weeks if it's a direct shipment		medline.com
HONEYWELL SAFETY PRODUCTS USA INC	30.00%	752 days in stock; 3 weeks if it's a direct shipment		medline.com
HOPKINS MEDICAL PRODUCTS	30.00%	753 days in stock; 3 weeks if it's a direct shipment		medline.com
HOSPI CORPORATION	30.00%	754 days in stock; 3 weeks if it's a direct shipment		medline.com
HOSPICIO LA PAZ INC	30.00%	755 days in stock; 3 weeks if it's a direct shipment		medline.com
HOSPITAL DISPOSABLES	30.00%	756 days in stock; 3 weeks if it's a direct shipment		medline.com
HOSPITAL THERAPY PRODUCTS	30.00%	757 days in stock; 3 weeks if it's a direct shipment		medline.com
HPK IND INC	30.00%	758 days in stock; 3 weeks if it's a direct shipment		medline.com
HR PHARMACEUTICALS INC	30.00%	759 days in stock; 3 weeks if it's a direct shipment		medline.com
HULL ANESTHESIA INC	30.00%	760 days in stock; 3 weeks if it's a direct shipment		medline.com
HUMAN CARE USA INC	30.00%	761 days in stock; 3 weeks if it's a direct shipment		medline.com
HUMANE RESTRAINT CO INC	30.00%	762 days in stock; 3 weeks if it's a direct shipment		medline.com
HUNTINGTON TEXAS LLC	30.00%	763 days in stock; 3 weeks if it's a direct shipment		medline.com
HUTCHINS AND HUTCHINS INC	30.00%	764 days in stock; 3 weeks if it's a direct shipment		medline.com
HY TAPE INTERNATIONAL INC	30.00%	765 days in stock; 3 weeks if it's a direct shipment		medline.com
HYDROFERA LLC	30.00%	766 days in stock; 3 weeks if it's a direct shipment		medline.com
HYDROX LABORATORIES	30.00%	767 days in stock; 3 weeks if it's a direct shipment		medline.com
IBS SOLUTIONS CORPORATION	30.00%	768 days in stock; 3 weeks if it's a direct shipment		medline.com
IBS SOLUTIONS CORPORATION	30.00%	769 days in stock; 3 weeks if it's a direct shipment		medline.com
IC MEDICAL INC	30.00%	770 days in stock; 3 weeks if it's a direct shipment		medline.com
ICP MEDICAL LLC	30.00%	771 days in stock; 3 weeks if it's a direct shipment		medline.com
ICU MEDICAL INC	30.00%	772 days in stock; 3 weeks if it's a direct shipment		medline.com
ICU MEDICAL INC	30.00%	773 days in stock; 3 weeks if it's a direct shipment		medline.com
ILC DOVER LP	30.00%	774 days in stock; 3 weeks if it's a direct shipment		medline.com
ILEX HEALTH PRODUCTS LLC	30.00%	775 days in stock; 3 weeks if it's a direct shipment		medline.com
IMAGE DIAGNOSTICS INC	30.00%	776 days in stock; 3 weeks if it's a direct shipment		medline.com
IMAGING ASSOCIATES INC	30.00%	777 days in stock; 3 weeks if it's a direct shipment		medline.com
IMBED BIOSCIENCES INC	30.00%	778 days in stock; 3 weeks if it's a direct shipment		medline.com
IMD INC	30.00%	779 days in stock; 3 weeks if it's a direct shipment		medline.com
IMED TECHNOLOGY INC	30.00%	780 days in stock; 3 weeks if it's a direct shipment		medline.com
IMMUNOSTICS INC	30.00%	781 days in stock; 3 weeks if it's a direct shipment		medline.com
IMPERIAL BAG & PAPER CO LLC	30.00%	782 days in stock; 3 weeks if it's a direct shipment		medline.com
IMPERIAL BAG & PAPER CO LLC	30.00%	783 days in stock; 3 weeks if it's a direct shipment		medline.com
IMPULSE MEDICAL TECHNOLOGIES INC	30.00%	784 days in stock; 3 weeks if it's a direct shipment		medline.com
IMS DBA INTERNATIONAL MEDICAL	30.00%	785 days in stock; 3 weeks if it's a direct shipment		medline.com
INDEPENDENCE MEDICAL	30.00%	786 days in stock; 3 weeks if it's a direct shipment		medline.com
INDEPENDENCE MEDICAL	30.00%	787 days in stock; 3 weeks if it's a direct shipment		medline.com
INDEPENDENCE MEDICAL	30.00%	788 days in stock; 3 weeks if it's a direct shipment		medline.com
INDUSTRIAL SCIENTIFIC CORP	30.00%	789 days in stock; 3 weeks if it's a direct shipment		medline.com
INDUSTRIES FOR THE BLIND INC	30.00%	790 days in stock; 3 weeks if it's a direct shipment		medline.com
INFAB CORPORATION	30.00%	791 days in stock; 3 weeks if it's a direct shipment		medline.com

MANUFACTURER	Percent Off List	In Stock / Lead Time	Freight Included	WEBSITE
INFECTION PREVENTION PRODUCTS INC	30.00%	792 days in stock; 3 weeks if it's a direct shipment		medline.com
INFORMS INC	30.00%	793 days in stock; 3 weeks if it's a direct shipment		medline.com
INFUTRONIX SOLUTIONS LLC	30.00%	794 days in stock; 3 weeks if it's a direct shipment		medline.com
INJECTION SAFETY INDUSTRIES LLC	30.00%	795 days in stock; 3 weeks if it's a direct shipment		medline.com
INNOVACYN INC	30.00%	796 days in stock; 3 weeks if it's a direct shipment		medline.com
INNOVATE MEDICAL LLC	30.00%	797 days in stock; 3 weeks if it's a direct shipment		medline.com
INNOVATIVE HEALTHCARE CORPORATION	30.00%	798 days in stock; 3 weeks if it's a direct shipment		medline.com
INNOVATIVE MEDICAL DEVICES INC	30.00%	799 days in stock; 3 weeks if it's a direct shipment		medline.com
INNOVATIVE OPTICS INC	30.00%	800 days in stock; 3 weeks if it's a direct shipment		medline.com
INOVI HEALTHCARE LLC	30.00%	801 days in stock; 3 weeks if it's a direct shipment		medline.com
INOVO INC	30.00%	802 days in stock; 3 weeks if it's a direct shipment		medline.com
INSOURCE INC	30.00%	803 days in stock; 3 weeks if it's a direct shipment		medline.com
INSOURCE INC	30.00%	804 days in stock; 3 weeks if it's a direct shipment		medline.com
INSTRAMED	30.00%	805 days in stock; 3 weeks if it's a direct shipment		medline.com
INSTRUMENTATION INDUSTRIES	30.00%	806 days in stock; 3 weeks if it's a direct shipment		medline.com
INTEGRA LIFESCIENCES SALES LLC	30.00%	807 days in stock; 3 weeks if it's a direct shipment		medline.com
INTEGRA NEUROSCIENCES	30.00%	808 days in stock; 3 weeks if it's a direct shipment		medline.com
INTENSIVE THERAPEUTICS INC	30.00%	809 days in stock; 3 weeks if it's a direct shipment		medline.com
INTERMETRO INDUSTRIES CORP	30.00%	810 days in stock; 3 weeks if it's a direct shipment		medline.com
INTERNATIONAL BIOMEDICAL	30.00%	811 days in stock; 3 weeks if it's a direct shipment		medline.com
INTERNATIONAL DISTRIBUTORS OF	30.00%	812 days in stock; 3 weeks if it's a direct shipment		medline.com
INTERNATIONAL MEDICATION	30.00%	813 days in stock; 3 weeks if it's a direct shipment		medline.com
INTERNATIONAL REHABILITATIVE SCIENC	30.00%	814 days in stock; 3 weeks if it's a direct shipment		medline.com
INTERSURGICAL INC	30.00%	815 days in stock; 3 weeks if it's a direct shipment		medline.com
INTOXIMETERS INC	30.00%	816 days in stock; 3 weeks if it's a direct shipment		medline.com
INVACARE CORPORATION	30.00%	817 days in stock; 3 weeks if it's a direct shipment		medline.com
INVOTEC INTERNATIONAL INC	30.00%	818 days in stock; 3 weeks if it's a direct shipment		medline.com
IPD PACKAGING INC	30.00%	819 days in stock; 3 weeks if it's a direct shipment		medline.com
IPROMOTEC COM INC	30.00%	820 days in stock; 3 weeks if it's a direct shipment		medline.com
IRRIMAX CORPORATION	30.00%	821 days in stock; 3 weeks if it's a direct shipment		medline.com
ISO MED INC	30.00%	822 days in stock; 3 weeks if it's a direct shipment		medline.com
ISOVAC PRODUCTS LLC	30.00%	823 days in stock; 3 weeks if it's a direct shipment		medline.com
IV HOUSE	30.00%	824 days in stock; 3 weeks if it's a direct shipment		medline.com
J & B MEDICAL SUPPLY INC	30.00%	825 days in stock; 3 weeks if it's a direct shipment		medline.com
JACK NADEL INC	30.00%	826 days in stock; 3 weeks if it's a direct shipment		medline.com
JANIN GROUP INC	30.00%	827 days in stock; 3 weeks if it's a direct shipment		medline.com
JANUS TRADE GROUP LLC	30.00%	828 days in stock; 3 weeks if it's a direct shipment		medline.com
JANZ CORPORATION	30.00%	829 days in stock; 3 weeks if it's a direct shipment		medline.com
JCM UNLIMITED INC	30.00%	830 days in stock; 3 weeks if it's a direct shipment		medline.com
JEDMED INSTRUMENT COMPANY	30.00%	831 days in stock; 3 weeks if it's a direct shipment		medline.com
JERRY R AYLES JR DBA AFTER ACTION	30.00%	832 days in stock; 3 weeks if it's a direct shipment		medline.com
JOBSKIN DIVISION OF TORBOT GROUP	30.00%	833 days in stock; 3 weeks if it's a direct shipment		medline.com
JOERNS HEALTHCARE	30.00%	834 days in stock; 3 weeks if it's a direct shipment		medline.com
JOHNSON & JOHNSON (OR)	30.00%	835 days in stock; 3 weeks if it's a direct shipment		medline.com
JOHNSON & JOHNSON CONSUMER INC	30.00%	836 days in stock; 3 weeks if it's a direct shipment		medline.com
JOHNSON & JOHNSON CONSUMER INC	30.00%	837 days in stock; 3 weeks if it's a direct shipment		medline.com
JOHNSON & JOHNSON HEALTHCARE SYS	30.00%	838 days in stock; 3 weeks if it's a direct shipment		medline.com
JOHNSON & JOHNSON HEALTHCARE SYS	30.00%	839 days in stock; 3 weeks if it's a direct shipment		medline.com
JONES-ZYLON COMPANY LLC	30.00%	840 days in stock; 3 weeks if it's a direct shipment		medline.com
JOSNOE MEDICAL INC	30.00%	841 days in stock; 3 weeks if it's a direct shipment		medline.com
JPR MEDICAL LLC	30.00%	842 days in stock; 3 weeks if it's a direct shipment		medline.com
K ART X RAY SUPPLY LLC	30.00%	843 days in stock; 3 weeks if it's a direct shipment		medline.com
KALEO INC	30.00%	844 days in stock; 3 weeks if it's a direct shipment		medline.com
KAO USA INC	30.00%	845 days in stock; 3 weeks if it's a direct shipment		medline.com

MANUFACTURER	Percent Off List	In Stock / Lead Time	Freight Included	WEBSITE
KAPPLER USA INC	30.00%	846 days in stock; 3 weeks if it's a direct shipment		medline.com
KARL STORZ ENDOSCOPY AMERICA INC	30.00%	847 days in stock; 3 weeks if it's a direct shipment		medline.com
KATENA PRODUCTS INC	30.00%	848 days in stock; 3 weeks if it's a direct shipment		medline.com
KAWASUMI LABORATORIES AMERICA INC	30.00%	849 days in stock; 3 weeks if it's a direct shipment		medline.com
KAYE SMITH ENTERPRISES INC	30.00%	850 days in stock; 3 weeks if it's a direct shipment		medline.com
KAZ INC	30.00%	851 days in stock; 3 weeks if it's a direct shipment		medline.com
KCI USA INC	30.00%	852 days in stock; 3 weeks if it's a direct shipment		medline.com
KCI USA INC	30.00%	853 days in stock; 3 weeks if it's a direct shipment		medline.com
KCI USA INC	30.00%	854 days in stock; 3 weeks if it's a direct shipment		medline.com
KDL MEDICAL INC	30.00%	855 days in stock; 3 weeks if it's a direct shipment		medline.com
KEDRION BIOPHARMA INC	30.00%	856 days in stock; 3 weeks if it's a direct shipment		medline.com
KELLY DAWN SYSTEMS INC	30.00%	857 days in stock; 3 weeks if it's a direct shipment		medline.com
KEM ENTERPRISES INC	30.00%	858 days in stock; 3 weeks if it's a direct shipment		medline.com
KEM MEDICAL PRODUCTS CORP	30.00%	859 days in stock; 3 weeks if it's a direct shipment		medline.com
KENAD SG MEDICAL INC	30.00%	860 days in stock; 3 weeks if it's a direct shipment		medline.com
KENSINGTON MEDICAL HOLDINGS LLC	30.00%	861 days in stock; 3 weeks if it's a direct shipment		medline.com
KENT ELASTOMER	30.00%	862 days in stock; 3 weeks if it's a direct shipment		medline.com
KENTEC MEDICAL INC	30.00%	863 days in stock; 3 weeks if it's a direct shipment		medline.com
KERMA MEDICAL PRODUCTS	30.00%	864 days in stock; 3 weeks if it's a direct shipment		medline.com
KERR CORPORATION	30.00%	865 days in stock; 3 weeks if it's a direct shipment		medline.com
KEVIN DOUGHERTY	30.00%	866 days in stock; 3 weeks if it's a direct shipment		medline.com
KEY SURGICAL INC	30.00%	867 days in stock; 3 weeks if it's a direct shipment		medline.com
KEYSTONE ADJUSTABLE CAP CORP	30.00%	868 days in stock; 3 weeks if it's a direct shipment		medline.com
KILI SUMMIT CORPORATION	30.00%	869 days in stock; 3 weeks if it's a direct shipment		medline.com
KIMBERLY CLARK CORPORATION	30.00%	870 days in stock; 3 weeks if it's a direct shipment		medline.com
KIMBERLY CLARK CORPORATION	30.00%	871 days in stock; 3 weeks if it's a direct shipment		medline.com
KIMBERLY CLARK CORPORATION	30.00%	872 days in stock; 3 weeks if it's a direct shipment		medline.com
KINGSOLVER INC	30.00%	873 days in stock; 3 weeks if it's a direct shipment		medline.com
KINGSWOOD LABORATORIES INC	30.00%	874 days in stock; 3 weeks if it's a direct shipment		medline.com
KIRWAN SURGICAL PRODUCTS LLC	30.00%	875 days in stock; 3 weeks if it's a direct shipment		medline.com
KLC SERVICES	30.00%	876 days in stock; 3 weeks if it's a direct shipment		medline.com
KNIT-RITE INC	30.00%	877 days in stock; 3 weeks if it's a direct shipment		medline.com
KNOX ASSOCIATES INC	30.00%	878 days in stock; 3 weeks if it's a direct shipment		medline.com
KOALA KARE PRODUCTS A DIVISION OF	30.00%	879 days in stock; 3 weeks if it's a direct shipment		medline.com
KOL BIO MEDICAL INSTRUMENTS INC	30.00%	880 days in stock; 3 weeks if it's a direct shipment		medline.com
KOLCRAFT ENTERPRISES INC	30.00%	881 days in stock; 3 weeks if it's a direct shipment		medline.com
KONICA MINOLTA HEALTHCARE AMERICAS INC	30.00%	882 days in stock; 3 weeks if it's a direct shipment		medline.com
KONSYL PHARMACEUTICALS INC	30.00%	883 days in stock; 3 weeks if it's a direct shipment		medline.com
KOVEN TECHNOLOGY INC	30.00%	884 days in stock; 3 weeks if it's a direct shipment		medline.com
L&R USA INC	30.00%	885 days in stock; 3 weeks if it's a direct shipment		medline.com
L1 ENTERPRISES INCORPORATED	30.00%	886 days in stock; 3 weeks if it's a direct shipment		medline.com
LA POINTIQUE INTERNATIONAL INC	30.00%	887 days in stock; 3 weeks if it's a direct shipment		medline.com
LABCON NORTH AMERICA	30.00%	888 days in stock; 3 weeks if it's a direct shipment		medline.com
LAERDAL MEDICAL CORPORATION	30.00%	889 days in stock; 3 weeks if it's a direct shipment		medline.com
LAGUNA COAST ASSOCIATES INC	30.00%	890 days in stock; 3 weeks if it's a direct shipment		medline.com
LAKELAND INDUSTRIES INC	30.00%	891 days in stock; 3 weeks if it's a direct shipment		medline.com
LAMBS MEDICAL SUPPLY LLC	30.00%	892 days in stock; 3 weeks if it's a direct shipment		medline.com
LC INDUSTRIES INC	30.00%	893 days in stock; 3 weeks if it's a direct shipment		medline.com
LDI SOLUTIONS LLC	30.00%	894 days in stock; 3 weeks if it's a direct shipment		medline.com
LEGEND MEDICAL DEVICES INC	30.00%	895 days in stock; 3 weeks if it's a direct shipment		medline.com
LEXION MEDICAL	30.00%	896 days in stock; 3 weeks if it's a direct shipment		medline.com
LIBERTY GLOVE & SAFETY LLC	30.00%	897 days in stock; 3 weeks if it's a direct shipment		medline.com
LIFECYCLE BIOTECHNOLOGIES LP	30.00%	898 days in stock; 3 weeks if it's a direct shipment		medline.com
LIFEMED OF CALIFORNIA	30.00%	899 days in stock; 3 weeks if it's a direct shipment		medline.com

MANUFACTURER	Percent Off List	In Stock / Lead Time	Freight Included	WEBSITE
LIFESCAN INC	30.00%	900 days in stock; 3 weeks if it's a direct shipment		medline.com
LIFESTYLES US OPCO INC	30.00%	901 days in stock; 3 weeks if it's a direct shipment		medline.com
LIGHTHOUSE FOR THE BLIND IN NEW	30.00%	902 days in stock; 3 weeks if it's a direct shipment		medline.com
LIGHTHOUSE FOR THE BLIND INC	30.00%	903 days in stock; 3 weeks if it's a direct shipment		medline.com
LIGHTHOUSE LAB SERVICES LLC	30.00%	904 days in stock; 3 weeks if it's a direct shipment		medline.com
LINE 2 DESIGN INC	30.00%	905 days in stock; 3 weeks if it's a direct shipment		medline.com
LINKS MEDICAL PRODUCTS INC	30.00%	906 days in stock; 3 weeks if it's a direct shipment		medline.com
LITTLE RAPIDS CORPORATION	30.00%	907 days in stock; 3 weeks if it's a direct shipment		medline.com
LIVANOVA USA INC	30.00%	908 days in stock; 3 weeks if it's a direct shipment		medline.com
LMH HAWTHORNE HEALTHCARE	30.00%	909 days in stock; 3 weeks if it's a direct shipment		medline.com
LOGIQUIP LLC	30.00%	910 days in stock; 3 weeks if it's a direct shipment		medline.com
LOGISTICS SUPPLY CORPORATION	30.00%	911 days in stock; 3 weeks if it's a direct shipment		medline.com
LOMBART BROTHERS INC	30.00%	912 days in stock; 3 weeks if it's a direct shipment		medline.com
LOMBART BROTHERS INC	30.00%	913 days in stock; 3 weeks if it's a direct shipment		medline.com
LOOPS FLEXBRUSH LLC	30.00%	914 days in stock; 3 weeks if it's a direct shipment		medline.com
LORANN OILS INC	30.00%	915 days in stock; 3 weeks if it's a direct shipment		medline.com
LOUIS M GERSON CO INC	30.00%	916 days in stock; 3 weeks if it's a direct shipment		medline.com
LOVELL GOVERNMENT SERVICES LLC	30.00%	917 days in stock; 3 weeks if it's a direct shipment		medline.com
LSL INDUSTRIES	30.00%	918 days in stock; 3 weeks if it's a direct shipment		medline.com
LUNDY MEDICAL PRODUCTS LLC	30.00%	919 days in stock; 3 weeks if it's a direct shipment		medline.com
LYNN MEDICAL INSTRUMENT CO	30.00%	920 days in stock; 3 weeks if it's a direct shipment		medline.com
M C JOHNSON COMPANY INC	30.00%	921 days in stock; 3 weeks if it's a direct shipment		medline.com
MAC MEDICAL SUPPLY COMPANY	30.00%	922 days in stock; 3 weeks if it's a direct shipment		medline.com
MACBRUD CORPORATION	30.00%	923 days in stock; 3 weeks if it's a direct shipment		medline.com
MAD GABS INC	30.00%	924 days in stock; 3 weeks if it's a direct shipment		medline.com
MADA MEDICAL PRODUCTS INC	30.00%	925 days in stock; 3 weeks if it's a direct shipment		medline.com
MAGID GLOVE AND SAFETY	30.00%	926 days in stock; 3 weeks if it's a direct shipment		medline.com
MAGNUM MEDICAL INC	30.00%	927 days in stock; 3 weeks if it's a direct shipment		medline.com
MAINSRING HOLDINGS INC	30.00%	928 days in stock; 3 weeks if it's a direct shipment		medline.com
MAJOR MEDICAL PRODUCTS	30.00%	929 days in stock; 3 weeks if it's a direct shipment		medline.com
MAM USA CORPORATION	30.00%	930 days in stock; 3 weeks if it's a direct shipment		medline.com
MAMMOTH MEDICAL INC	30.00%	931 days in stock; 3 weeks if it's a direct shipment		medline.com
MANESS VETERAN MEDICAL LLC	30.00%	932 days in stock; 3 weeks if it's a direct shipment		medline.com
MANUKAMED USA LLC	30.00%	933 days in stock; 3 weeks if it's a direct shipment		medline.com
MANUS MEDICAL LLC	30.00%	934 days in stock; 3 weeks if it's a direct shipment		medline.com
MAR MED CO	30.00%	935 days in stock; 3 weeks if it's a direct shipment		medline.com
MARATHON MEDICAL CORPORATION	30.00%	936 days in stock; 3 weeks if it's a direct shipment		medline.com
MARENA GROUP	30.00%	937 days in stock; 3 weeks if it's a direct shipment		medline.com
MARIAN MEDICAL INC	30.00%	938 days in stock; 3 weeks if it's a direct shipment		medline.com
MARK H THENO	30.00%	939 days in stock; 3 weeks if it's a direct shipment		medline.com
MARPAC INC	30.00%	940 days in stock; 3 weeks if it's a direct shipment		medline.com
MASIMO CORPORATION	30.00%	941 days in stock; 3 weeks if it's a direct shipment		medline.com
MASIMO CORPORATION	30.00%	942 days in stock; 3 weeks if it's a direct shipment		medline.com
MASON TAYLER MEDICAL PRODUCTS INC	30.00%	943 days in stock; 3 weeks if it's a direct shipment		medline.com
MASTER MEDICAL EQUIPMENT	30.00%	944 days in stock; 3 weeks if it's a direct shipment		medline.com
MASTERMANS LLP	30.00%	945 days in stock; 3 weeks if it's a direct shipment		medline.com
MATT TISCH	30.00%	946 days in stock; 3 weeks if it's a direct shipment		medline.com
MAVERIC MEDICAL LLC	30.00%	947 days in stock; 3 weeks if it's a direct shipment		medline.com
MAYTEX CORPORATION	30.00%	948 days in stock; 3 weeks if it's a direct shipment		medline.com
MCCONNELL GROUP INC	30.00%	949 days in stock; 3 weeks if it's a direct shipment		medline.com
MCCORMICK MEDICAL	30.00%	950 days in stock; 3 weeks if it's a direct shipment		medline.com
MCGOWAN ENTERPRISES INC	30.00%	951 days in stock; 3 weeks if it's a direct shipment		medline.com
MCKEON PRODUCTS INC	30.00%	952 days in stock; 3 weeks if it's a direct shipment		medline.com
MCKESSON MEDICAL SURGICAL	30.00%	953 days in stock; 3 weeks if it's a direct shipment		medline.com

MANUFACTURER	Percent Off List	In Stock / Lead Time	Freight Included	WEBSITE
MCKESSON SPECIALTY DISTRIBUTION SVC	30.00%	954 days in stock; 3 weeks if it's a direct shipment		medline.com
MCMaster CARR SUPPLY COMPANY	30.00%	955 days in stock; 3 weeks if it's a direct shipment		medline.com
MDI CORPORATION	30.00%	956 days in stock; 3 weeks if it's a direct shipment		medline.com
MDR SPECIALTY DISTRIBUTION INC	30.00%	957 days in stock; 3 weeks if it's a direct shipment		medline.com
ME4KIDZ LLC	30.00%	958 days in stock; 3 weeks if it's a direct shipment		medline.com
MEAD JOHNSON NUTRITION	30.00%	959 days in stock; 3 weeks if it's a direct shipment		medline.com
MED ALLIANCE GROUP INC	30.00%	960 days in stock; 3 weeks if it's a direct shipment		medline.com
MED DYNE INC	30.00%	961 days in stock; 3 weeks if it's a direct shipment		medline.com
MED TECH WEST INC	30.00%	962 days in stock; 3 weeks if it's a direct shipment		medline.com
MEDEFIL INC	30.00%	963 days in stock; 3 weeks if it's a direct shipment		medline.com
MEDEGEN MEDICAL PRODUCTS LLC	30.00%	964 days in stock; 3 weeks if it's a direct shipment		medline.com
MEDELA INC	30.00%	965 days in stock; 3 weeks if it's a direct shipment		medline.com
MEDEXCO SUPPLY CO	30.00%	966 days in stock; 3 weeks if it's a direct shipment		medline.com
MEDEXCO SUPPLY CO	30.00%	967 days in stock; 3 weeks if it's a direct shipment		medline.com
MEDGYN PRODUCTS INC	30.00%	968 days in stock; 3 weeks if it's a direct shipment		medline.com
MEDI KID CO INC	30.00%	969 days in stock; 3 weeks if it's a direct shipment		medline.com
MEDI TECH INTNL CORP	30.00%	970 days in stock; 3 weeks if it's a direct shipment		medline.com
MEDI TECH INTNL CORP	30.00%	971 days in stock; 3 weeks if it's a direct shipment		medline.com
MEDI USA LP	30.00%	972 days in stock; 3 weeks if it's a direct shipment		medline.com
MEDIAID INC	30.00%	973 days in stock; 3 weeks if it's a direct shipment		medline.com
MEDIBADGE INC	30.00%	974 days in stock; 3 weeks if it's a direct shipment		medline.com
MEDICAL ACTION IND INC	30.00%	975 days in stock; 3 weeks if it's a direct shipment		medline.com
MEDICAL COMPONENTS INC	30.00%	976 days in stock; 3 weeks if it's a direct shipment		medline.com
MEDICAL DEPOT INC	30.00%	977 days in stock; 3 weeks if it's a direct shipment		medline.com
MEDICAL INDICATORS INC	30.00%	978 days in stock; 3 weeks if it's a direct shipment		medline.com
MEDICAL INNOVATIONS	30.00%	979 days in stock; 3 weeks if it's a direct shipment		medline.com
MEDICAL MARKETING INC	30.00%	980 days in stock; 3 weeks if it's a direct shipment		medline.com
MEDICAL MONOFILAMENT MFG	30.00%	981 days in stock; 3 weeks if it's a direct shipment		medline.com
MEDICAL SOLUTIONS INC	30.00%	982 days in stock; 3 weeks if it's a direct shipment		medline.com
MEDICAL SPECIALTIES INC	30.00%	983 days in stock; 3 weeks if it's a direct shipment		medline.com
MEDICAL SPECIALTIES INC	30.00%	984 days in stock; 3 weeks if it's a direct shipment		medline.com
MEDICAL SPECIALTY INNOVATIONS	30.00%	985 days in stock; 3 weeks if it's a direct shipment		medline.com
MEDICAL TECHNIQUE INC	30.00%	986 days in stock; 3 weeks if it's a direct shipment		medline.com
MEDICO INTERNACIONAL LLC	30.00%	987 days in stock; 3 weeks if it's a direct shipment		medline.com
MEDICOMP	30.00%	988 days in stock; 3 weeks if it's a direct shipment		medline.com
MEDICOOL INC	30.00%	989 days in stock; 3 weeks if it's a direct shipment		medline.com
MEDI-DYNE HEALTHCARE PRODUCTS LTD	30.00%	990 days in stock; 3 weeks if it's a direct shipment		medline.com
MEDIFY AIR LLC	30.00%	991 days in stock; 3 weeks if it's a direct shipment		medline.com
MEDIMAXTECH INC	30.00%	992 days in stock; 3 weeks if it's a direct shipment		medline.com
MEDIQUE USA MGCR INC	30.00%	993 days in stock; 3 weeks if it's a direct shipment		medline.com
MEDIVATORS INC	30.00%	994 days in stock; 3 weeks if it's a direct shipment		medline.com
MEDIVATORS INC	30.00%	995 days in stock; 3 weeks if it's a direct shipment		medline.com
MED-PAT INC	30.00%	996 days in stock; 3 weeks if it's a direct shipment		medline.com
MEDSOURCE INTERNATIONAL LLC	30.00%	997 days in stock; 3 weeks if it's a direct shipment		medline.com
MEDTEC MEDICAL INC	30.00%	998 days in stock; 3 weeks if it's a direct shipment		medline.com
MEDTECH PRODUCTS INC	30.00%	999 days in stock; 3 weeks if it's a direct shipment		medline.com
MEDTRONIC NEUROLOGIC	30.00%	1000 days in stock; 3 weeks if it's a direct shipment		medline.com
MEDTRONIC NEUROLOGIC TECHNOLOGIES	30.00%	1001 days in stock; 3 weeks if it's a direct shipment		medline.com
MEDTRONIC PUERTO RICO OPERATIONS	30.00%	1002 days in stock; 3 weeks if it's a direct shipment		medline.com
MEDTRONIC SOFAMOR DANEC USA INC	30.00%	1003 days in stock; 3 weeks if it's a direct shipment		medline.com
MEDTRONIC USA CARDIOVASCULAR	30.00%	1004 days in stock; 3 weeks if it's a direct shipment		medline.com
MEDTRONIC USA INC	30.00%	1005 days in stock; 3 weeks if it's a direct shipment		medline.com
MEDTRONIC USA INC	30.00%	1006 days in stock; 3 weeks if it's a direct shipment		medline.com
MEDTRONIC USA INC	30.00%	1007 days in stock; 3 weeks if it's a direct shipment		medline.com

MANUFACTURER	Percent Off List	In Stock / Lead Time	Freight Included	WEBSITE
MEDTRONIC USA-CARDIOPULMONARY	30.00%	1008 days in stock; 3 weeks if it's a direct shipment		medline.com
MEDTRONIC USA-DLP	30.00%	1009 days in stock; 3 weeks if it's a direct shipment		medline.com
MEDVANTAGE LLC	30.00%	1010 days in stock; 3 weeks if it's a direct shipment		medline.com
MELLING LLC	30.00%	1011 days in stock; 3 weeks if it's a direct shipment		medline.com
MERCER COUNTY REHAB SUPPLY INC	30.00%	1012 days in stock; 3 weeks if it's a direct shipment		medline.com
MERCK SHARP AND DOHME CORP	30.00%	1013 days in stock; 3 weeks if it's a direct shipment		medline.com
MERCK SHARP AND DOHME CORP	30.00%	1014 days in stock; 3 weeks if it's a direct shipment		medline.com
MERCURY ENTERPRISES INC	30.00%	1015 days in stock; 3 weeks if it's a direct shipment		medline.com
MERCY MEDICAL EQUIPMENT CO	30.00%	1016 days in stock; 3 weeks if it's a direct shipment		medline.com
MERCY SURGICAL DRESSING GR INC	30.00%	1017 days in stock; 3 weeks if it's a direct shipment		medline.com
MERIDIAN INDUSTRIES INC	30.00%	1018 days in stock; 3 weeks if it's a direct shipment		medline.com
MERIT MEDICAL SYSTEMS INC	30.00%	1019 days in stock; 3 weeks if it's a direct shipment		medline.com
MES INC	30.00%	1020 days in stock; 3 weeks if it's a direct shipment		medline.com
MESA LABORATORIES INC	30.00%	1021 days in stock; 3 weeks if it's a direct shipment		medline.com
METHODIST HOSPITAL	30.00%	1022 days in stock; 3 weeks if it's a direct shipment		medline.com
METREX RESEARCH CORPORATION	30.00%	1023 days in stock; 3 weeks if it's a direct shipment		medline.com
METROPOLITAN MEDICAL SERVICES OF NC	30.00%	1024 days in stock; 3 weeks if it's a direct shipment		medline.com
METTLER ELECTRONICS CORP	30.00%	1025 days in stock; 3 weeks if it's a direct shipment		medline.com
MFI MEDICAL EQUIPMENT INC	30.00%	1026 days in stock; 3 weeks if it's a direct shipment		medline.com
MG SCIENTIFIC INC	30.00%	1027 days in stock; 3 weeks if it's a direct shipment		medline.com
MHC MEDICAL PRODUCTS LLC	30.00%	1028 days in stock; 3 weeks if it's a direct shipment		medline.com
MICHAEL SCHEUING	30.00%	1029 days in stock; 3 weeks if it's a direct shipment		medline.com
MICHIGAN SAFETY PRODUCTS OF FLINT I	30.00%	1030 days in stock; 3 weeks if it's a direct shipment		medline.com
MICRO DIRECT INC	30.00%	1031 days in stock; 3 weeks if it's a direct shipment		medline.com
MICRO SCIENTIFIC LLC	30.00%	1032 days in stock; 3 weeks if it's a direct shipment		medline.com
MICROAIRE SURGICAL INSTRUMENTS	30.00%	1033 days in stock; 3 weeks if it's a direct shipment		medline.com
MICROCARE LLC	30.00%	1034 days in stock; 3 weeks if it's a direct shipment		medline.com
MICROCARE LLC	30.00%	1035 days in stock; 3 weeks if it's a direct shipment		medline.com
MICROLINE SURGICAL INC	30.00%	1036 days in stock; 3 weeks if it's a direct shipment		medline.com
MICROTEK MEDICAL INC	30.00%	1037 days in stock; 3 weeks if it's a direct shipment		medline.com
MICROTEK MEDICAL INC	30.00%	1038 days in stock; 3 weeks if it's a direct shipment		medline.com
MID CITIES HOME MEDICAL DELIVERY LL	30.00%	1039 days in stock; 3 weeks if it's a direct shipment		medline.com
MIDMARK CORPORATION	30.00%	1040 days in stock; 3 weeks if it's a direct shipment		medline.com
MILLER STEPHENSON MEDICAL LLC	30.00%	1041 days in stock; 3 weeks if it's a direct shipment		medline.com
MILLIKEN HEALTHCARE PRODUCTS LLC	30.00%	1042 days in stock; 3 weeks if it's a direct shipment		medline.com
MIMEDX GROUP INC	30.00%	1043 days in stock; 3 weeks if it's a direct shipment		medline.com
MINDRAY DS USA INC	30.00%	1044 days in stock; 3 weeks if it's a direct shipment		medline.com
MIR MEDICAL INTERNATIONAL	30.00%	1045 days in stock; 3 weeks if it's a direct shipment		medline.com
MIZUHO ORTHOPEDIC SYSTEMS INC	30.00%	1046 days in stock; 3 weeks if it's a direct shipment		medline.com
MMJ LABS LLC	30.00%	1047 days in stock; 3 weeks if it's a direct shipment		medline.com
MODERN AIDS INC	30.00%	1048 days in stock; 3 weeks if it's a direct shipment		medline.com
MOLDED PRODUCTS INC	30.00%	1049 days in stock; 3 weeks if it's a direct shipment		medline.com
MOLDEX METRIC INC	30.00%	1050 days in stock; 3 weeks if it's a direct shipment		medline.com
MOLNLYCKE HEALTHCARE US LLC	30.00%	1051 days in stock; 3 weeks if it's a direct shipment		medline.com
MOLNLYCKE HEALTHCARE US LLC	30.00%	1052 days in stock; 3 weeks if it's a direct shipment		medline.com
MONAGHAN MEDICAL CORPORATION	30.00%	1053 days in stock; 3 weeks if it's a direct shipment		medline.com
MORRISON MEDICAL LTD	30.00%	1054 days in stock; 3 weeks if it's a direct shipment		medline.com
MORTAN INC	30.00%	1055 days in stock; 3 weeks if it's a direct shipment		medline.com
MOTHERLOVE HERBAL COMPANY	30.00%	1056 days in stock; 3 weeks if it's a direct shipment		medline.com
MOTHERS MILK INC	30.00%	1057 days in stock; 3 weeks if it's a direct shipment		medline.com
Motif Medical	30.00%	1058 days in stock; 3 weeks if it's a direct shipment		medline.com
MOUNT ROYAL SOAPS LLC	30.00%	1059 days in stock; 3 weeks if it's a direct shipment		medline.com
MOUNTAINEER HOLDING LLC	30.00%	1060 days in stock; 3 weeks if it's a direct shipment		medline.com
MPM MEDICAL INC	30.00%	1061 days in stock; 3 weeks if it's a direct shipment		medline.com

MANUFACTURER	Percent Off List	In Stock / Lead Time	Freight Included	WEBSITE
MPS PHARMA & MEDICAL INC	30.00%	1062 days in stock; 3 weeks if it's a direct shipment		medline.com
MPS PHARMA & MEDICAL INC	30.00%	1063 days in stock; 3 weeks if it's a direct shipment		medline.com
MRIEQUIP.COM LLC	30.00%	1064 days in stock; 3 weeks if it's a direct shipment		medline.com
MTS CONCEPTS INC	30.00%	1065 days in stock; 3 weeks if it's a direct shipment		medline.com
MUFFIN ENTERPRISES INC	30.00%	1066 days in stock; 3 weeks if it's a direct shipment		medline.com
MULTIFAB INC	30.00%	1067 days in stock; 3 weeks if it's a direct shipment		medline.com
MULTISORB TECHNOLOGIES INC	30.00%	1068 days in stock; 3 weeks if it's a direct shipment		medline.com
MXR IMAGING INC	30.00%	1069 days in stock; 3 weeks if it's a direct shipment		medline.com
MYCO MEDICAL SUPPLIES INC	30.00%	1070 days in stock; 3 weeks if it's a direct shipment		medline.com
MYCO MEDICAL SUPPLIES INC	30.00%	1071 days in stock; 3 weeks if it's a direct shipment		medline.com
MYCONE DENTAL SUPPLY COMPANY INC	30.00%	1072 days in stock; 3 weeks if it's a direct shipment		medline.com
MYDENT INTERNATIONAL	30.00%	1073 days in stock; 3 weeks if it's a direct shipment		medline.com
MYLAN SPECIALTY	30.00%	1074 days in stock; 3 weeks if it's a direct shipment		medline.com
NAAC INTERMEDIATE LLC	30.00%	1075 days in stock; 3 weeks if it's a direct shipment		medline.com
NASCO HEALTHCARE INC	30.00%	1076 days in stock; 3 weeks if it's a direct shipment		medline.com
NASIFF ASSOCIATES INC	30.00%	1077 days in stock; 3 weeks if it's a direct shipment		medline.com
NATIONAL DISTRIBUTION AND CONTRACTI	30.00%	1078 days in stock; 3 weeks if it's a direct shipment		medline.com
NATIONAL INDUSTRIES FOR THE BLIND	30.00%	1079 days in stock; 3 weeks if it's a direct shipment		medline.com
NATIONAL MEDICAL PRODUCTS INC	30.00%	1080 days in stock; 3 weeks if it's a direct shipment		medline.com
NATURALLY SENSIBLE SOLUTIONS LLC	30.00%	1081 days in stock; 3 weeks if it's a direct shipment		medline.com
NATURE PLUS INC	30.00%	1082 days in stock; 3 weeks if it's a direct shipment		medline.com
NATUS MEDICAL INCORPORATED	30.00%	1083 days in stock; 3 weeks if it's a direct shipment		medline.com
NATUS MEDICAL INCORPORATED	30.00%	1084 days in stock; 3 weeks if it's a direct shipment		medline.com
NDD MEDICAL TECHNOLOGIES INC	30.00%	1085 days in stock; 3 weeks if it's a direct shipment		medline.com
NELSON INNOVATIONS LLC	30.00%	1086 days in stock; 3 weeks if it's a direct shipment		medline.com
NEOCHILD LLC	30.00%	1087 days in stock; 3 weeks if it's a direct shipment		medline.com
NEOGEN CORPORATION	30.00%	1088 days in stock; 3 weeks if it's a direct shipment		medline.com
NEOTECH PRODUCTS INC	30.00%	1089 days in stock; 3 weeks if it's a direct shipment		medline.com
NESTLE CLINICAL NUTRITION	30.00%	1090 days in stock; 3 weeks if it's a direct shipment		medline.com
NEW ALLIANCE OF INDEPENDENT MED DIS	30.00%	1091 days in stock; 3 weeks if it's a direct shipment		medline.com
NEW ENGLAND MEDICAL SPECIALTIES	30.00%	1092 days in stock; 3 weeks if it's a direct shipment		medline.com
NEW ORLEANS ROAST LLC	30.00%	1093 days in stock; 3 weeks if it's a direct shipment		medline.com
NEW PIG CORPORATION	30.00%	1094 days in stock; 3 weeks if it's a direct shipment		medline.com
NEWGEN SURGICAL INC	30.00%	1095 days in stock; 3 weeks if it's a direct shipment		medline.com
NEWMAN GROUP LLC	30.00%	1096 days in stock; 3 weeks if it's a direct shipment		medline.com
NEWMATIC MEDICAL	30.00%	1097 days in stock; 3 weeks if it's a direct shipment		medline.com
NEXT MEDICAL PRODUCTS COMPANY LLC	30.00%	1098 days in stock; 3 weeks if it's a direct shipment		medline.com
NEXT SCIENCE LLC	30.00%	1099 days in stock; 3 weeks if it's a direct shipment		medline.com
NIHON KOHDEN AMERICA INC	30.00%	1100 days in stock; 3 weeks if it's a direct shipment		medline.com
NIKOMED USA INC	30.00%	1101 days in stock; 3 weeks if it's a direct shipment		medline.com
NILFISK ADVANCE INC	30.00%	1102 days in stock; 3 weeks if it's a direct shipment		medline.com
NIPRO MEDICAL	30.00%	1103 days in stock; 3 weeks if it's a direct shipment		medline.com
NJR MEDICAL INC	30.00%	1104 days in stock; 3 weeks if it's a direct shipment		medline.com
NKEM INC	30.00%	1105 days in stock; 3 weeks if it's a direct shipment		medline.com
NO FADE COATINGS INC	30.00%	1106 days in stock; 3 weeks if it's a direct shipment		medline.com
NO SHANK INC	30.00%	1107 days in stock; 3 weeks if it's a direct shipment		medline.com
NO2020 LLC	30.00%	1108 days in stock; 3 weeks if it's a direct shipment		medline.com
NOBEL BIO CARE USA LLC	30.00%	1109 days in stock; 3 weeks if it's a direct shipment		medline.com
NONIN MEDICAL INC	30.00%	1110 days in stock; 3 weeks if it's a direct shipment		medline.com
NONO SLEEVE LLC	30.00%	1111 days in stock; 3 weeks if it's a direct shipment		medline.com
NORAV MEDICAL INC	30.00%	1112 days in stock; 3 weeks if it's a direct shipment		medline.com
NORFOLK MEDICAL PRODUCTS INC	30.00%	1113 days in stock; 3 weeks if it's a direct shipment		medline.com
NORTH AMERICAN RESCUE LLC	30.00%	1114 days in stock; 3 weeks if it's a direct shipment		medline.com
NORTHFIELD MEDICAL MANUFACTURING LL	30.00%	1115 days in stock; 3 weeks if it's a direct shipment		medline.com

MANUFACTURER	Percent Off List	In Stock / Lead Time	Freight Included	WEBSITE
NORTHWEST ANTIGEN LAB LLC	30.00%	1116 days in stock; 3 weeks if it's a direct shipment		medline.com
NOSEOPTION INC	30.00%	1117 days in stock; 3 weeks if it's a direct shipment		medline.com
NOVA BIOMEDICAL CORPORATION	30.00%	1118 days in stock; 3 weeks if it's a direct shipment		medline.com
NOVA ONE DIAGNOSTICS LLC	30.00%	1119 days in stock; 3 weeks if it's a direct shipment		medline.com
NOVAMED USA INC	30.00%	1120 days in stock; 3 weeks if it's a direct shipment		medline.com
NOVO HEALTH SERVICES LLC	30.00%	1121 days in stock; 3 weeks if it's a direct shipment		medline.com
NOVO NORDISK INC	30.00%	1122 days in stock; 3 weeks if it's a direct shipment		medline.com
NOVOSCI	30.00%	1123 days in stock; 3 weeks if it's a direct shipment		medline.com
NU HOPE LABORATORIES, INC.	30.00%	1124 days in stock; 3 weeks if it's a direct shipment		medline.com
NXSTAGE MEDICAL INC	30.00%	1125 days in stock; 3 weeks if it's a direct shipment		medline.com
NY ORTHOPEDIC USA INC	30.00%	1126 days in stock; 3 weeks if it's a direct shipment		medline.com
O&M HALYARD INC	30.00%	1127 days in stock; 3 weeks if it's a direct shipment		medline.com
O2COOL LLC	30.00%	1128 days in stock; 3 weeks if it's a direct shipment		medline.com
OAKTREE PRODUCTS INC	30.00%	1129 days in stock; 3 weeks if it's a direct shipment		medline.com
OASIS MEDICAL INC	30.00%	1130 days in stock; 3 weeks if it's a direct shipment		medline.com
OBP CORPORATION	30.00%	1131 days in stock; 3 weeks if it's a direct shipment		medline.com
OCCUNOMIX INTERNATIONAL LLC	30.00%	1132 days in stock; 3 weeks if it's a direct shipment		medline.com
OCULUS INNOVATIVE SCIENCES INC	30.00%	1133 days in stock; 3 weeks if it's a direct shipment		medline.com
OE MEYER CO	30.00%	1134 days in stock; 3 weeks if it's a direct shipment		medline.com
OEC MEDICAL SYSTEMS INC	30.00%	1135 days in stock; 3 weeks if it's a direct shipment		medline.com
OHIO MEDICAL CORP	30.00%	1136 days in stock; 3 weeks if it's a direct shipment		medline.com
OLYMPUS AMERICA INC	30.00%	1137 days in stock; 3 weeks if it's a direct shipment		medline.com
OMNIMED INC	30.00%	1138 days in stock; 3 weeks if it's a direct shipment		medline.com
OMNISOURCE MARKETING GROUP INC	30.00%	1139 days in stock; 3 weeks if it's a direct shipment		medline.com
OMRON HEALTHCARE INC	30.00%	1140 days in stock; 3 weeks if it's a direct shipment		medline.com
ONE SCOUT LLC	30.00%	1141 days in stock; 3 weeks if it's a direct shipment		medline.com
ONYX MEDICAL INC	30.00%	1142 days in stock; 3 weeks if it's a direct shipment		medline.com
OP D OP INC	30.00%	1143 days in stock; 3 weeks if it's a direct shipment		medline.com
OP2 LABS LLC	30.00%	1144 days in stock; 3 weeks if it's a direct shipment		medline.com
OPTUM	30.00%	1145 days in stock; 3 weeks if it's a direct shipment		medline.com
OR SPECIFIC INC	30.00%	1146 days in stock; 3 weeks if it's a direct shipment		medline.com
ORALABS INC	30.00%	1147 days in stock; 3 weeks if it's a direct shipment		medline.com
ORANGE SOL BLENDING/PACKAGING INC	30.00%	1148 days in stock; 3 weeks if it's a direct shipment		medline.com
ORGANOGENESIS INC	30.00%	1149 days in stock; 3 weeks if it's a direct shipment		medline.com
ORTHO CARE CASTING LLC	30.00%	1150 days in stock; 3 weeks if it's a direct shipment		medline.com
ORTHOCARE MEDICAL EQUIPMENT LLC	30.00%	1151 days in stock; 3 weeks if it's a direct shipment		medline.com
ORTHOMERICA PRODUCTS INC	30.00%	1152 days in stock; 3 weeks if it's a direct shipment		medline.com
ORTHOPEDIC OUTFITTERS INC	30.00%	1153 days in stock; 3 weeks if it's a direct shipment		medline.com
OSBORN MEDICAL CORP	30.00%	1154 days in stock; 3 weeks if it's a direct shipment		medline.com
OSCOR INC	30.00%	1155 days in stock; 3 weeks if it's a direct shipment		medline.com
OSSUR AMERICAS INC	30.00%	1156 days in stock; 3 weeks if it's a direct shipment		medline.com
OUTDOOR ADVENTURE SOLUTIONS INC	30.00%	1157 days in stock; 3 weeks if it's a direct shipment		medline.com
OXIMETER PLUS INC	30.00%	1158 days in stock; 3 weeks if it's a direct shipment		medline.com
PACIFIC BIOMEDICAL DISTRIBUTION INC	30.00%	1159 days in stock; 3 weeks if it's a direct shipment		medline.com
PACIFIC MEDICAL SPECIALTIES LLC	30.00%	1160 days in stock; 3 weeks if it's a direct shipment		medline.com
PACKARD PAPER CORPORATION	30.00%	1161 days in stock; 3 weeks if it's a direct shipment		medline.com
PADAGIS US LLC	30.00%	1162 days in stock; 3 weeks if it's a direct shipment		medline.com
PAIN MANAGEMENT TECHNOLOGIES	30.00%	1163 days in stock; 3 weeks if it's a direct shipment		medline.com
PALL LIFE SCIENCES	30.00%	1164 days in stock; 3 weeks if it's a direct shipment		medline.com
PALMERO HEALTHCARE LLC	30.00%	1165 days in stock; 3 weeks if it's a direct shipment		medline.com
PAR PHARMACEUTICAL	30.00%	1166 days in stock; 3 weeks if it's a direct shipment		medline.com
PARISER INDUSTRIES	30.00%	1167 days in stock; 3 weeks if it's a direct shipment		medline.com
PARKELL INC	30.00%	1168 days in stock; 3 weeks if it's a direct shipment		medline.com
PARKER LABORATORIES INC	30.00%	1169 days in stock; 3 weeks if it's a direct shipment		medline.com

MANUFACTURER	Percent Off List	In Stock / Lead Time	Freight Included	WEBSITE
PASSY MUIR INC	30.00%	1170 days in stock; 3 weeks if it's a direct shipment		medline.com
PATIENT SAFETY GEAR INC	30.00%	1171 days in stock; 3 weeks if it's a direct shipment		medline.com
PATIENT SHIELD CONCEPTS LLC	30.00%	1172 days in stock; 3 weeks if it's a direct shipment		medline.com
PATTERSON DENTAL SUPPLY INC	30.00%	1173 days in stock; 3 weeks if it's a direct shipment		medline.com
PBI MANUFACTURING	30.00%	1174 days in stock; 3 weeks if it's a direct shipment		medline.com
PEACE MEDICAL	30.00%	1175 days in stock; 3 weeks if it's a direct shipment		medline.com
PEAVEY CORPORATION	30.00%	1176 days in stock; 3 weeks if it's a direct shipment		medline.com
PECOS STREET PHARMACY	30.00%	1177 days in stock; 3 weeks if it's a direct shipment		medline.com
PEDICRAFT INC	30.00%	1178 days in stock; 3 weeks if it's a direct shipment		medline.com
PELLI SKIN CO LLC	30.00%	1179 days in stock; 3 weeks if it's a direct shipment		medline.com
PENBLADE INC	30.00%	1180 days in stock; 3 weeks if it's a direct shipment		medline.com
PENMAR INDUSTRIES INC	30.00%	1181 days in stock; 3 weeks if it's a direct shipment		medline.com
PEPPER MEDICAL INC	30.00%	1182 days in stock; 3 weeks if it's a direct shipment		medline.com
PERFORMANCE FABRICS INC	30.00%	1183 days in stock; 3 weeks if it's a direct shipment		medline.com
PERFORMANCE HEALTH SUPPLY INC	30.00%	1184 days in stock; 3 weeks if it's a direct shipment		medline.com
PERFORMANCE HEALTH SUPPLY INC	30.00%	1185 days in stock; 3 weeks if it's a direct shipment		medline.com
PERFORMANCE HEALTH SUPPLY INC	30.00%	1186 days in stock; 3 weeks if it's a direct shipment		medline.com
PERFORMTEX PRODUCTS INC	30.00%	1187 days in stock; 3 weeks if it's a direct shipment		medline.com
PERRIGO DIRECT INC	30.00%	1188 days in stock; 3 weeks if it's a direct shipment		medline.com
PERSON AND COVEY INC	30.00%	1189 days in stock; 3 weeks if it's a direct shipment		medline.com
PFIZER INC	30.00%	1190 days in stock; 3 weeks if it's a direct shipment		medline.com
PFIZER INC	30.00%	1191 days in stock; 3 weeks if it's a direct shipment		medline.com
PHARMACEUTICAL ASSOCIATES INC	30.00%	1192 days in stock; 3 weeks if it's a direct shipment		medline.com
PHCI DBA GREAT LAKES SURGICAL	30.00%	1193 days in stock; 3 weeks if it's a direct shipment		medline.com
PHILIPS MEDICAL SYSTEMS HSG	30.00%	1194 days in stock; 3 weeks if it's a direct shipment		medline.com
PHOENIX TEXTILE CORPORATION	30.00%	1195 days in stock; 3 weeks if it's a direct shipment		medline.com
PIC A POC ENTERPRISES INC	30.00%	1196 days in stock; 3 weeks if it's a direct shipment		medline.com
PILLOW FACTORY DIVISION	30.00%	1197 days in stock; 3 weeks if it's a direct shipment		medline.com
PINESTAR TECHNOLOGY INC	30.00%	1198 days in stock; 3 weeks if it's a direct shipment		medline.com
PIRAMAL CRITICAL CARE INC	30.00%	1199 days in stock; 3 weeks if it's a direct shipment		medline.com
PIVATool LLC	30.00%	1200 days in stock; 3 weeks if it's a direct shipment		medline.com
PJ HILTON COMPANY	30.00%	1201 days in stock; 3 weeks if it's a direct shipment		medline.com
PLUSOPTIX INC	30.00%	1202 days in stock; 3 weeks if it's a direct shipment		medline.com
PN MEDICAL INC	30.00%	1203 days in stock; 3 weeks if it's a direct shipment		medline.com
POCKET NURSE ENTERPRISES INC	30.00%	1204 days in stock; 3 weeks if it's a direct shipment		medline.com
POIESIS MEDICAL LLC	30.00%	1205 days in stock; 3 weeks if it's a direct shipment		medline.com
POINT MEDICAL CORPORATION	30.00%	1206 days in stock; 3 weeks if it's a direct shipment		medline.com
POLAR TECH INDUSTRIES INC	30.00%	1207 days in stock; 3 weeks if it's a direct shipment		medline.com
POLY BAG CENTRAL	30.00%	1208 days in stock; 3 weeks if it's a direct shipment		medline.com
POLYCONVERSIONS INC	30.00%	1209 days in stock; 3 weeks if it's a direct shipment		medline.com
POLYMEDCO INC	30.00%	1210 days in stock; 3 weeks if it's a direct shipment		medline.com
POM MEDICAL LLC	30.00%	1211 days in stock; 3 weeks if it's a direct shipment		medline.com
POST MEDICAL LLC	30.00%	1212 days in stock; 3 weeks if it's a direct shipment		medline.com
PRACTICON INC	30.00%	1213 days in stock; 3 weeks if it's a direct shipment		medline.com
PRE HOLDING INC	30.00%	1214 days in stock; 3 weeks if it's a direct shipment		medline.com
PRECISION CHARTS INC	30.00%	1215 days in stock; 3 weeks if it's a direct shipment		medline.com
PRECISION DYNAMICS CORP	30.00%	1216 days in stock; 3 weeks if it's a direct shipment		medline.com
PRECISION DYNAMICS CORPORATION	30.00%	1217 days in stock; 3 weeks if it's a direct shipment		medline.com
PRECISION FABRICS GROUP INC	30.00%	1218 days in stock; 3 weeks if it's a direct shipment		medline.com
PRECISION MEDICAL DEVICES INC	30.00%	1219 days in stock; 3 weeks if it's a direct shipment		medline.com
PRECISION MEDICAL INC	30.00%	1220 days in stock; 3 weeks if it's a direct shipment		medline.com
PREFERRED MEDICAL PRODUCTS	30.00%	1221 days in stock; 3 weeks if it's a direct shipment		medline.com
PREMIER DENTAL PRODUCTS INC	30.00%	1222 days in stock; 3 weeks if it's a direct shipment		medline.com
PREMIER DENTAL PRODUCTS INC	30.00%	1223 days in stock; 3 weeks if it's a direct shipment		medline.com

MANUFACTURER	Percent Off List	In Stock / Lead Time	Freight Included	WEBSITE
PREMIER GUARD LLC	30.00%	1224 days in stock; 3 weeks if it's a direct shipment		medline.com
PREMIER MEDICAL PROUDTS INC	30.00%	1225 days in stock; 3 weeks if it's a direct shipment		medline.com
PREMIERE PACKAGING INDUSTRIES SPICE	30.00%	1226 days in stock; 3 weeks if it's a direct shipment		medline.com
PRESTIGE AMERITECH LTD	30.00%	1227 days in stock; 3 weeks if it's a direct shipment		medline.com
PRIMARY PACKAGING INCORPORATED	30.00%	1228 days in stock; 3 weeks if it's a direct shipment		medline.com
PRIMELINE INDUSTRIES	30.00%	1229 days in stock; 3 weeks if it's a direct shipment		medline.com
PRIMIS HEALTHCARE SYSTEMS INC	30.00%	1230 days in stock; 3 weeks if it's a direct shipment		medline.com
PRIMO INC	30.00%	1231 days in stock; 3 weeks if it's a direct shipment		medline.com
PRINCETON MEDICAL GROUP INC	30.00%	1232 days in stock; 3 weeks if it's a direct shipment		medline.com
PRINCIPLE BUSINESS ENTERPRISES	30.00%	1233 days in stock; 3 weeks if it's a direct shipment		medline.com
PRINCIPLE BUSINESS ENTERPRISES INC	30.00%	1234 days in stock; 3 weeks if it's a direct shipment		medline.com
PROAIM AMERICAS LLC	30.00%	1235 days in stock; 3 weeks if it's a direct shipment		medline.com
PROALLIANCE CORP	30.00%	1236 days in stock; 3 weeks if it's a direct shipment		medline.com
PROCEDURE PRODUCTS RESEARCH	30.00%	1237 days in stock; 3 weeks if it's a direct shipment		medline.com
PROCHEM SPECIALTY PRODUCTS INC	30.00%	1238 days in stock; 3 weeks if it's a direct shipment		medline.com
PROCTER & GAMBLE DISTRIBUTING CO	30.00%	1239 days in stock; 3 weeks if it's a direct shipment		medline.com
PROCTER & GAMBLE DISTRIBUTING CO	30.00%	1240 days in stock; 3 weeks if it's a direct shipment		medline.com
PRODIGY DIABETES CARE LLC	30.00%	1241 days in stock; 3 weeks if it's a direct shipment		medline.com
PRODUCTS FOR MEDICINE INC	30.00%	1242 days in stock; 3 weeks if it's a direct shipment		medline.com
PROFESSIONAL DISPOSABLES	30.00%	1243 days in stock; 3 weeks if it's a direct shipment		medline.com
PROFESSIONAL PRODUCTS INC	30.00%	1244 days in stock; 3 weeks if it's a direct shipment		medline.com
PROFESSIONAL SECURITY CORPORATION	30.00%	1245 days in stock; 3 weeks if it's a direct shipment		medline.com
PROGRESSIVE MEDICAL	30.00%	1246 days in stock; 3 weeks if it's a direct shipment		medline.com
PROKOLD CORP	30.00%	1247 days in stock; 3 weeks if it's a direct shipment		medline.com
PROOPTICS LLC	30.00%	1248 days in stock; 3 weeks if it's a direct shipment		medline.com
PROPPER MFG CO INC	30.00%	1249 days in stock; 3 weeks if it's a direct shipment		medline.com
PROSEC PROTECTION SYSTEMS INC	30.00%	1250 days in stock; 3 weeks if it's a direct shipment		medline.com
PROSYNTHESIS LABORATORIES INC	30.00%	1251 days in stock; 3 weeks if it's a direct shipment		medline.com
PROTECTION PRODUCTS	30.00%	1252 days in stock; 3 weeks if it's a direct shipment		medline.com
PROTECTIVE INDUSTRIAL PRODUCTS INC	30.00%	1253 days in stock; 3 weeks if it's a direct shipment		medline.com
PROTEINZO INC	30.00%	1254 days in stock; 3 weeks if it's a direct shipment		medline.com
PRYM CONSUMER USA INC	30.00%	1255 days in stock; 3 weeks if it's a direct shipment		medline.com
PSC SOLUTIONS INC	30.00%	1256 days in stock; 3 weeks if it's a direct shipment		medline.com
PURAFIL INC	30.00%	1257 days in stock; 3 weeks if it's a direct shipment		medline.com
PURE & CLEAN LLC	30.00%	1258 days in stock; 3 weeks if it's a direct shipment		medline.com
Q MED CORPORATION	30.00%	1259 days in stock; 3 weeks if it's a direct shipment		medline.com
QB MEDICAL INC	30.00%	1260 days in stock; 3 weeks if it's a direct shipment		medline.com
QFC PLASTICS INC	30.00%	1261 days in stock; 3 weeks if it's a direct shipment		medline.com
QRP INC	30.00%	1262 days in stock; 3 weeks if it's a direct shipment		medline.com
QUAKER SALES & DISTRIBUTION INC	30.00%	1263 days in stock; 3 weeks if it's a direct shipment		medline.com
QUALITY IN FLOW INC	30.00%	1264 days in stock; 3 weeks if it's a direct shipment		medline.com
QUANTUM EMS LLC	30.00%	1265 days in stock; 3 weeks if it's a direct shipment		medline.com
QUEST MEDICAL INC	30.00%	1266 days in stock; 3 weeks if it's a direct shipment		medline.com
QUEST MEDICAL INC (QMI)	30.00%	1267 days in stock; 3 weeks if it's a direct shipment		medline.com
R AND B WHOLESALE DISTRIBUTORS INC	30.00%	1268 days in stock; 3 weeks if it's a direct shipment		medline.com
R J SCHINNER CO INC	30.00%	1269 days in stock; 3 weeks if it's a direct shipment		medline.com
R&B FABRICATIONS INC	30.00%	1270 days in stock; 3 weeks if it's a direct shipment		medline.com
RAC MEDICAL SOLUTIONS LLC	30.00%	1271 days in stock; 3 weeks if it's a direct shipment		medline.com
RADIANS INC	30.00%	1272 days in stock; 3 weeks if it's a direct shipment		medline.com
RADIOMETER AMERICA INC	30.00%	1273 days in stock; 3 weeks if it's a direct shipment		medline.com
RADMEDIX LLC	30.00%	1274 days in stock; 3 weeks if it's a direct shipment		medline.com
RANFAC CORPORATION	30.00%	1275 days in stock; 3 weeks if it's a direct shipment		medline.com
RAPID AID	30.00%	1276 days in stock; 3 weeks if it's a direct shipment		medline.com
RASHMAN CORPORATION	30.00%	1277 days in stock; 3 weeks if it's a direct shipment		medline.com

MANUFACTURER	Percent Off List	In Stock / Lead Time	Freight Included	WEBSITE
RCG OF NORTH CAROLINA LLC	30.00%	1278 days in stock; 3 weeks if it's a direct shipment		medline.com
RD PLASTICS CO INC	30.00%	1279 days in stock; 3 weeks if it's a direct shipment		medline.com
REAL FOOD BLENDS	30.00%	1280 days in stock; 3 weeks if it's a direct shipment		medline.com
REDHAWK GROUP INTERNATIONAL LLC	30.00%	1281 days in stock; 3 weeks if it's a direct shipment		medline.com
REIDY MEDICAL SUPPLY INC	30.00%	1282 days in stock; 3 weeks if it's a direct shipment		medline.com
RELIABLE SALES & SERVICES LLC	30.00%	1283 days in stock; 3 weeks if it's a direct shipment		medline.com
REMED SERVICES LLC	30.00%	1284 days in stock; 3 weeks if it's a direct shipment		medline.com
REMINGTON MEDICAL INC	30.00%	1285 days in stock; 3 weeks if it's a direct shipment		medline.com
RENU MEDICAL INC	30.00%	1286 days in stock; 3 weeks if it's a direct shipment		medline.com
REPRO MED SYSTEMS INC	30.00%	1287 days in stock; 3 weeks if it's a direct shipment		medline.com
REPROCESSING PRODUCTS CORP	30.00%	1288 days in stock; 3 weeks if it's a direct shipment		medline.com
REPUBLIC BAG INC	30.00%	1289 days in stock; 3 weeks if it's a direct shipment		medline.com
RESPONSIVE RESPIRATORY INC	30.00%	1290 days in stock; 3 weeks if it's a direct shipment		medline.com
RESTORATIVE CARE OF AMERICA	30.00%	1291 days in stock; 3 weeks if it's a direct shipment		medline.com
RETRACTABLE TECHNOLOGIES INC	30.00%	1292 days in stock; 3 weeks if it's a direct shipment		medline.com
RG MEDICAL DIAGNOSTICS	30.00%	1293 days in stock; 3 weeks if it's a direct shipment		medline.com
RHS HEALTHCARE SOLUTIONS INC	30.00%	1294 days in stock; 3 weeks if it's a direct shipment		medline.com
RHYTHMLINK INTERNATIONAL LLC	30.00%	1295 days in stock; 3 weeks if it's a direct shipment		medline.com
RICCA CHEMICAL COMPANY LLC	30.00%	1296 days in stock; 3 weeks if it's a direct shipment		medline.com
RICE SOLUTIONS LLC	30.00%	1297 days in stock; 3 weeks if it's a direct shipment		medline.com
RICHARD W JOHNSTON	30.00%	1298 days in stock; 3 weeks if it's a direct shipment		medline.com
RICHARD-ALLAN SCIENTIFIC	30.00%	1299 days in stock; 3 weeks if it's a direct shipment		medline.com
RING RESCUE	30.00%	1300 days in stock; 3 weeks if it's a direct shipment		medline.com
RIO GRANDE INC	30.00%	1301 days in stock; 3 weeks if it's a direct shipment		medline.com
RLM TISSUE BANK PROSTHETICS	30.00%	1302 days in stock; 3 weeks if it's a direct shipment		medline.com
RLS INTERVENTIONAL INC	30.00%	1303 days in stock; 3 weeks if it's a direct shipment		medline.com
RMAC SURGICAL INC	30.00%	1304 days in stock; 3 weeks if it's a direct shipment		medline.com
RND MEDICAL SUPPLIES INC	30.00%	1305 days in stock; 3 weeks if it's a direct shipment		medline.com
ROBBINS INSTRUMENTS INC	30.00%	1306 days in stock; 3 weeks if it's a direct shipment		medline.com
ROBERT BUSSE HOSPITAL DISPOSABLE	30.00%	1307 days in stock; 3 weeks if it's a direct shipment		medline.com
ROCHE DIABETES CARE INC	30.00%	1308 days in stock; 3 weeks if it's a direct shipment		medline.com
ROCHE DIAGNOSTICS CORP	30.00%	1309 days in stock; 3 weeks if it's a direct shipment		medline.com
ROCHESTER MIDLAND CORPORATION	30.00%	1310 days in stock; 3 weeks if it's a direct shipment		medline.com
ROCKET MEDICAL PLC	30.00%	1311 days in stock; 3 weeks if it's a direct shipment		medline.com
ROCKLAND LAUNDRY SUPPLIES LLC	30.00%	1312 days in stock; 3 weeks if it's a direct shipment		medline.com
ROCKWELL MEDICAL TECHNOLOGIES	30.00%	1313 days in stock; 3 weeks if it's a direct shipment		medline.com
ROCKWEST TECHNOLOGY GROUP INC	30.00%	1314 days in stock; 3 weeks if it's a direct shipment		medline.com
ROO HEALTHCARE SOLUTIONS LLC	30.00%	1315 days in stock; 3 weeks if it's a direct shipment		medline.com
ROTANO INTL LLC	30.00%	1316 days in stock; 3 weeks if it's a direct shipment		medline.com
ROY MICHAEL HEAD	30.00%	1317 days in stock; 3 weeks if it's a direct shipment		medline.com
ROYAL TEXTILE MILLS INC	30.00%	1318 days in stock; 3 weeks if it's a direct shipment		medline.com
RR DONNELLEY	30.00%	1319 days in stock; 3 weeks if it's a direct shipment		medline.com
RR DONNELLEY AND SONS COMPANY	30.00%	1320 days in stock; 3 weeks if it's a direct shipment		medline.com
RSL HOLDINGS LLC	30.00%	1321 days in stock; 3 weeks if it's a direct shipment		medline.com
RUHOF HEALTHCARE	30.00%	1322 days in stock; 3 weeks if it's a direct shipment		medline.com
RUSSELL TERRY MEDICAL CO INC	30.00%	1323 days in stock; 3 weeks if it's a direct shipment		medline.com
RWY ACQUISITIONS LLC	30.00%	1324 days in stock; 3 weeks if it's a direct shipment		medline.com
RYMED TECHNOLOGIES LLC	30.00%	1325 days in stock; 3 weeks if it's a direct shipment		medline.com
S AND W HEALTHCARE CORP	30.00%	1326 days in stock; 3 weeks if it's a direct shipment		medline.com
S JACKSON INC	30.00%	1327 days in stock; 3 weeks if it's a direct shipment		medline.com
S2S INNOVATIONS	30.00%	1328 days in stock; 3 weeks if it's a direct shipment		medline.com
SAFE GUARD TECHNOLOGIES	30.00%	1329 days in stock; 3 weeks if it's a direct shipment		medline.com
SAFE N SIMPLE LLC	30.00%	1330 days in stock; 3 weeks if it's a direct shipment		medline.com
SAFEGUARD US HOLDCO INC	30.00%	1331 days in stock; 3 weeks if it's a direct shipment		medline.com

MANUFACTURER	Percent Off List	In Stock / Lead Time	Freight Included	WEBSITE
SAFEHANDS DISTRIBUTION NE LLC	30.00%	1332 days in stock; 3 weeks if it's a direct shipment		medline.com
SAFERSONIC US INC	30.00%	1333 days in stock; 3 weeks if it's a direct shipment		medline.com
SAFETEC OF AMERICA INC	30.00%	1334 days in stock; 3 weeks if it's a direct shipment		medline.com
SAGE PRODUCTS INC	30.00%	1335 days in stock; 3 weeks if it's a direct shipment		medline.com
SAGE PRODUCTS INC	30.00%	1336 days in stock; 3 weeks if it's a direct shipment		medline.com
SAGENT PHARMACUTICALS INC	30.00%	1337 days in stock; 3 weeks if it's a direct shipment		medline.com
SALK INC	30.00%	1338 days in stock; 3 weeks if it's a direct shipment		medline.com
SANDBOX MEDICAL LLC	30.00%	1339 days in stock; 3 weeks if it's a direct shipment		medline.com
SANDY F GROSS	30.00%	1340 days in stock; 3 weeks if it's a direct shipment		medline.com
SC JOHNSON PROFESSIONAL USA INC	30.00%	1341 days in stock; 3 weeks if it's a direct shipment		medline.com
SC JOHNSON PROFESSIONAL USA INC	30.00%	1342 days in stock; 3 weeks if it's a direct shipment		medline.com
SCANLAN INTERNATIONAL INC	30.00%	1343 days in stock; 3 weeks if it's a direct shipment		medline.com
SCHAERER MEDICAL USA INC	30.00%	1344 days in stock; 3 weeks if it's a direct shipment		medline.com
SCHILLER AMERICA INC	30.00%	1345 days in stock; 3 weeks if it's a direct shipment		medline.com
SCIENCE INTERACTIVE GROUP LLC	30.00%	1346 days in stock; 3 weeks if it's a direct shipment		medline.com
SCIENTIFIC PUBLISHING LTD	30.00%	1347 days in stock; 3 weeks if it's a direct shipment		medline.com
SCP INTERVENTIONAL RADIOLOGY LLC	30.00%	1348 days in stock; 3 weeks if it's a direct shipment		medline.com
SDI DIAGNOSTICS INC	30.00%	1349 days in stock; 3 weeks if it's a direct shipment		medline.com
SDP INC	30.00%	1350 days in stock; 3 weeks if it's a direct shipment		medline.com
SEABERG COMPANY INC	30.00%	1351 days in stock; 3 weeks if it's a direct shipment		medline.com
SEMLER TECHNOLOGIES INC	30.00%	1352 days in stock; 3 weeks if it's a direct shipment		medline.com
SEMPERMED USA INC	30.00%	1353 days in stock; 3 weeks if it's a direct shipment		medline.com
SENTEC INC	30.00%	1354 days in stock; 3 weeks if it's a direct shipment		medline.com
SEQUIRUS USA INC	30.00%	1355 days in stock; 3 weeks if it's a direct shipment		medline.com
SEROLA BIOMECHANICS INC	30.00%	1356 days in stock; 3 weeks if it's a direct shipment		medline.com
SHAMROCK COMPANIES INC	30.00%	1357 days in stock; 3 weeks if it's a direct shipment		medline.com
SHAMROCK SCIENTIFIC SPECIALTY	30.00%	1358 days in stock; 3 weeks if it's a direct shipment		medline.com
SHARN INC	30.00%	1359 days in stock; 3 weeks if it's a direct shipment		medline.com
SHARP FLUIDICS LLC	30.00%	1360 days in stock; 3 weeks if it's a direct shipment		medline.com
SHARPS COMPLIANCE INC	30.00%	1361 days in stock; 3 weeks if it's a direct shipment		medline.com
SHEATHING TECHNOLOGIES INC	30.00%	1362 days in stock; 3 weeks if it's a direct shipment		medline.com
SHELBY DISTRIBUTIONS INC	30.00%	1363 days in stock; 3 weeks if it's a direct shipment		medline.com
SHIELD LINE LLC	30.00%	1364 days in stock; 3 weeks if it's a direct shipment		medline.com
SHOE INN LLC	30.00%	1365 days in stock; 3 weeks if it's a direct shipment		medline.com
SHOWA BEST GLOVE INC	30.00%	1366 days in stock; 3 weeks if it's a direct shipment		medline.com
SIMPLY THICK LLC	30.00%	1367 days in stock; 3 weeks if it's a direct shipment		medline.com
SINY CORP	30.00%	1368 days in stock; 3 weeks if it's a direct shipment		medline.com
SIZEWISE RENTALS LLC	30.00%	1369 days in stock; 3 weeks if it's a direct shipment		medline.com
SKIL CARE CORPORATION	30.00%	1370 days in stock; 3 weeks if it's a direct shipment		medline.com
SKLAR INSTRUMENTS	30.00%	1371 days in stock; 3 weeks if it's a direct shipment		medline.com
SKYTRON	30.00%	1372 days in stock; 3 weeks if it's a direct shipment		medline.com
SLOAN CORPORATION	30.00%	1373 days in stock; 3 weeks if it's a direct shipment		medline.com
SMALL BEGINNINGS INC	30.00%	1374 days in stock; 3 weeks if it's a direct shipment		medline.com
SMI COLD THERAPY LLC	30.00%	1375 days in stock; 3 weeks if it's a direct shipment		medline.com
SMITH & NEPHEW INC	30.00%	1376 days in stock; 3 weeks if it's a direct shipment		medline.com
SMITH & NEPHEW INC	30.00%	1377 days in stock; 3 weeks if it's a direct shipment		medline.com
SMITH & NEPHEW INC BIOTHERAPEUTICS	30.00%	1378 days in stock; 3 weeks if it's a direct shipment		medline.com
SMITH & NEPHEW WOUND MANAGEMENT	30.00%	1379 days in stock; 3 weeks if it's a direct shipment		medline.com
SMITHS MEDICAL ASD INC	30.00%	1380 days in stock; 3 weeks if it's a direct shipment		medline.com
SMITHS MEDICAL ASD INC	30.00%	1381 days in stock; 3 weeks if it's a direct shipment		medline.com
SMITHS MEDICAL ASD INC	30.00%	1382 days in stock; 3 weeks if it's a direct shipment		medline.com
SMITHS MEDICAL ASD INC	30.00%	1383 days in stock; 3 weeks if it's a direct shipment		medline.com
SNAP MEDICAL INDUSTRIES	30.00%	1384 days in stock; 3 weeks if it's a direct shipment		medline.com
SOL MILLENNIUM MEDICAL INC	30.00%	1385 days in stock; 3 weeks if it's a direct shipment		medline.com

MANUFACTURER	Percent Off List	In Stock / Lead Time	Freight Included	WEBSITE
SOLSTICE CORPORATION	30.00%	1386 days in stock; 3 weeks if it's a direct shipment		medline.com
SOMA TECHNOLOGY INC	30.00%	1387 days in stock; 3 weeks if it's a direct shipment		medline.com
SOMERSET PHARMA LLC	30.00%	1388 days in stock; 3 weeks if it's a direct shipment		medline.com
SONOCO PROTECTIVE SOLUTIONS INC	30.00%	1389 days in stock; 3 weeks if it's a direct shipment		medline.com
SOOTHING SCENTS INC	30.00%	1390 days in stock; 3 weeks if it's a direct shipment		medline.com
SOTERA WIRELESS INC	30.00%	1391 days in stock; 3 weeks if it's a direct shipment		medline.com
SOUL SOURCE THERAPEUTIC DEVICES	30.00%	1392 days in stock; 3 weeks if it's a direct shipment		medline.com
SOULE	30.00%	1393 days in stock; 3 weeks if it's a direct shipment		medline.com
SOURCEMARK LLC	30.00%	1394 days in stock; 3 weeks if it's a direct shipment		medline.com
SOUTHEAST MEDICAL PRODUCTS INC	30.00%	1395 days in stock; 3 weeks if it's a direct shipment		medline.com
SOUTHLAND ENVELOPE CO INC	30.00%	1396 days in stock; 3 weeks if it's a direct shipment		medline.com
SOUTHLAND MEDICAL LLC	30.00%	1397 days in stock; 3 weeks if it's a direct shipment		medline.com
SOUTHMEDIC INC	30.00%	1398 days in stock; 3 weeks if it's a direct shipment		medline.com
SOUTHWEST TECHNOLOGIES	30.00%	1399 days in stock; 3 weeks if it's a direct shipment		medline.com
SPACELABS HEALTHCARE LLC	30.00%	1400 days in stock; 3 weeks if it's a direct shipment		medline.com
SPAN AMERICA MEDICAL SYSTEMS INC	30.00%	1401 days in stock; 3 weeks if it's a direct shipment		medline.com
SPECIAL RESPIRATORY CARE INC	30.00%	1402 days in stock; 3 weeks if it's a direct shipment		medline.com
SPECIALMADE	30.00%	1403 days in stock; 3 weeks if it's a direct shipment		medline.com
SPECIALTY SURGICAL INSTRUMENTATION	30.00%	1404 days in stock; 3 weeks if it's a direct shipment		medline.com
SPECLINC PRODUCTS LLC	30.00%	1405 days in stock; 3 weeks if it's a direct shipment		medline.com
SPECTRA MEDICAL DEVICES INC	30.00%	1406 days in stock; 3 weeks if it's a direct shipment		medline.com
SPECTRA MEDICAL DEVICES INC	30.00%	1407 days in stock; 3 weeks if it's a direct shipment		medline.com
SPECTRUM LIFESCIENCES LLC	30.00%	1408 days in stock; 3 weeks if it's a direct shipment		medline.com
SPLASH SHIELD LLC	30.00%	1409 days in stock; 3 weeks if it's a direct shipment		medline.com
SPOILAGE CUTTER CO INC	30.00%	1410 days in stock; 3 weeks if it's a direct shipment		medline.com
SPS MEDICAL SUPPLY CORP	30.00%	1411 days in stock; 3 weeks if it's a direct shipment		medline.com
SR INSTRUMENTS	30.00%	1412 days in stock; 3 weeks if it's a direct shipment		medline.com
SS WHITE BURS INC	30.00%	1413 days in stock; 3 weeks if it's a direct shipment		medline.com
SSCOR INC	30.00%	1414 days in stock; 3 weeks if it's a direct shipment		medline.com
ST MEDICAL TECHNOLOGIES INC	30.00%	1415 days in stock; 3 weeks if it's a direct shipment		medline.com
STANLEY L FLEMING	30.00%	1416 days in stock; 3 weeks if it's a direct shipment		medline.com
STANLEY SECURITY SOLUTIONS INC	30.00%	1417 days in stock; 3 weeks if it's a direct shipment		medline.com
STAR POLY BAG INC	30.00%	1418 days in stock; 3 weeks if it's a direct shipment		medline.com
STATE INDUSTRIAL PRODUCTS CORPORATI	30.00%	1419 days in stock; 3 weeks if it's a direct shipment		medline.com
STATPACKS INC	30.00%	1420 days in stock; 3 weeks if it's a direct shipment		medline.com
STEADMED MEDICAL LLC	30.00%	1421 days in stock; 3 weeks if it's a direct shipment		medline.com
STEARNS PACKAGING CORP	30.00%	1422 days in stock; 3 weeks if it's a direct shipment		medline.com
STEREO OPTICAL COMPANY INC	30.00%	1423 days in stock; 3 weeks if it's a direct shipment		medline.com
STERIGEAR LLC	30.00%	1424 days in stock; 3 weeks if it's a direct shipment		medline.com
STERILEBITS INC	30.00%	1425 days in stock; 3 weeks if it's a direct shipment		medline.com
STERIS CORPORATION	30.00%	1426 days in stock; 3 weeks if it's a direct shipment		medline.com
STERIS INSTRUMENT MANAGEMENT	30.00%	1427 days in stock; 3 weeks if it's a direct shipment		medline.com
STERIS INSTRUMENT MANAGEMENT	30.00%	1428 days in stock; 3 weeks if it's a direct shipment		medline.com
STERLING MEDICAL PRODUCTS	30.00%	1429 days in stock; 3 weeks if it's a direct shipment		medline.com
STERNBILD MEDICAL CORPORATION	30.00%	1430 days in stock; 3 weeks if it's a direct shipment		medline.com
STONEY CROFT CONVERTERS INC	30.00%	1431 days in stock; 3 weeks if it's a direct shipment		medline.com
STRADIS MEDICAL LLC	30.00%	1432 days in stock; 3 weeks if it's a direct shipment		medline.com
STRATEGIC APPLICATIONS INC	30.00%	1433 days in stock; 3 weeks if it's a direct shipment		medline.com
STRECK INC	30.00%	1434 days in stock; 3 weeks if it's a direct shipment		medline.com
STRUDWICK ENTERPRISES	30.00%	1435 days in stock; 3 weeks if it's a direct shipment		medline.com
STRYKER INSTRUMENTS	30.00%	1436 days in stock; 3 weeks if it's a direct shipment		medline.com
STRYKER INSTRUMENTS	30.00%	1437 days in stock; 3 weeks if it's a direct shipment		medline.com
STRYKER SALES CORP	30.00%	1438 days in stock; 3 weeks if it's a direct shipment		medline.com
STRYKER SALES CORPORATION	30.00%	1439 days in stock; 3 weeks if it's a direct shipment		medline.com

MANUFACTURER	Percent Off List	In Stock / Lead Time	Freight Included	WEBSITE
STRYKER SALES CORPORATION	30.00%	1440 days in stock; 3 weeks if it's a direct shipment		medline.com
STRYKER SUSTAINABILITY SOLUTIONS IN	30.00%	1441 days in stock; 3 weeks if it's a direct shipment		medline.com
STRYKER SUSTAINABILITY SOLUTIONS IN	30.00%	1442 days in stock; 3 weeks if it's a direct shipment		medline.com
STRYKER SUSTAINABILITY SOLUTIONS IN	30.00%	1443 days in stock; 3 weeks if it's a direct shipment		medline.com
STRYKER SUSTAINABILITY SOLUTIONS IN	30.00%	1444 days in stock; 3 weeks if it's a direct shipment		medline.com
STS CORPORATION	30.00%	1445 days in stock; 3 weeks if it's a direct shipment		medline.com
SUBURBAN ADULT SERVICES INC	30.00%	1446 days in stock; 3 weeks if it's a direct shipment		medline.com
SUGAR FREE SPECIALTIES LLC	30.00%	1447 days in stock; 3 weeks if it's a direct shipment		medline.com
SUMMIT INTERNATIONAL MEDICAL	30.00%	1448 days in stock; 3 weeks if it's a direct shipment		medline.com
SUMMIT MEDICAL INC	30.00%	1449 days in stock; 3 weeks if it's a direct shipment		medline.com
SUN PHARMACEUTICAL INDUSTRIAL INC	30.00%	1450 days in stock; 3 weeks if it's a direct shipment		medline.com
SUNMED	30.00%	1451 days in stock; 3 weeks if it's a direct shipment		medline.com
SUNMED LLC	30.00%	1452 days in stock; 3 weeks if it's a direct shipment		medline.com
SUNMED LLC	30.00%	1453 days in stock; 3 weeks if it's a direct shipment		medline.com
SUNMED MEDICAL SYSTEMS LLC	30.00%	1454 days in stock; 3 weeks if it's a direct shipment		medline.com
SUNMEDICA INC	30.00%	1455 days in stock; 3 weeks if it's a direct shipment		medline.com
SUNRISE MEDICAL US LLC	30.00%	1456 days in stock; 3 weeks if it's a direct shipment		medline.com
SUNSET HEALTHCARE SOLUTIONS INC	30.00%	1457 days in stock; 3 weeks if it's a direct shipment		medline.com
SUPERIOR AUTOCATHETER	30.00%	1458 days in stock; 3 weeks if it's a direct shipment		medline.com
SUREWERX USA INC	30.00%	1459 days in stock; 3 weeks if it's a direct shipment		medline.com
SURGI PAK	30.00%	1460 days in stock; 3 weeks if it's a direct shipment		medline.com
SURGI SHIELD USA LLC	30.00%	1461 days in stock; 3 weeks if it's a direct shipment		medline.com
SURGICAL APPLIANCE INDUSTRIES INC	30.00%	1462 days in stock; 3 weeks if it's a direct shipment		medline.com
SURGICAL CONCEPTS II	30.00%	1463 days in stock; 3 weeks if it's a direct shipment		medline.com
SURGICAL PRINCIPALS INC	30.00%	1464 days in stock; 3 weeks if it's a direct shipment		medline.com
SURGICAL SPECIALTIES CORPORATION	30.00%	1465 days in stock; 3 weeks if it's a direct shipment		medline.com
SURGICAL TOOLS INC	30.00%	1466 days in stock; 3 weeks if it's a direct shipment		medline.com
SURGICAL WEST INC	30.00%	1467 days in stock; 3 weeks if it's a direct shipment		medline.com
SURGIFORM TECHNOLOGIES LTD	30.00%	1468 days in stock; 3 weeks if it's a direct shipment		medline.com
SURGIMARK INC	30.00%	1469 days in stock; 3 weeks if it's a direct shipment		medline.com
SUTURE EXPRESS INC	30.00%	1470 days in stock; 3 weeks if it's a direct shipment		medline.com
SUTUREGARD MEDICAL INC	30.00%	1471 days in stock; 3 weeks if it's a direct shipment		medline.com
SUZHOU MECCAN IMP AND EXP CORP	30.00%	1472 days in stock; 3 weeks if it's a direct shipment		medline.com
SVS LLC	30.00%	1473 days in stock; 3 weeks if it's a direct shipment		medline.com
SYMMETRY SURGICAL INC	30.00%	1474 days in stock; 3 weeks if it's a direct shipment		medline.com
SYNERGETICS INC	30.00%	1475 days in stock; 3 weeks if it's a direct shipment		medline.com
SYNTHETIC TUBULAR SOCKS INC	30.00%	1476 days in stock; 3 weeks if it's a direct shipment		medline.com
SZY HOLDINGS LLC DBA EVER READY	30.00%	1477 days in stock; 3 weeks if it's a direct shipment		medline.com
T G MEDICAL INC	30.00%	1478 days in stock; 3 weeks if it's a direct shipment		medline.com
TABB TEXTILES CO INC	30.00%	1479 days in stock; 3 weeks if it's a direct shipment		medline.com
Tactical Medical Solutions	30.00%	1480 days in stock; 3 weeks if it's a direct shipment		medline.com
TACY MEDICAL INC	30.00%	1481 days in stock; 3 weeks if it's a direct shipment		medline.com
TARRY MEDICAL PRODUCTS INC DBA DAND	30.00%	1482 days in stock; 3 weeks if it's a direct shipment		medline.com
TARRY MEDICAL PRODUCTS INC DBA DAND	30.00%	1483 days in stock; 3 weeks if it's a direct shipment		medline.com
TAYLOR CORPORATION	30.00%	1484 days in stock; 3 weeks if it's a direct shipment		medline.com
TAYLOR CORPORATION	30.00%	1485 days in stock; 3 weeks if it's a direct shipment		medline.com
TAYLOR CORPORATION	30.00%	1486 days in stock; 3 weeks if it's a direct shipment		medline.com
TAYLOR HEALTHCARE PRODUCTS INC	30.00%	1487 days in stock; 3 weeks if it's a direct shipment		medline.com
TEAM TECHNOLOGIES INC	30.00%	1488 days in stock; 3 weeks if it's a direct shipment		medline.com
TEAM TECHNOLOGIES INC	30.00%	1489 days in stock; 3 weeks if it's a direct shipment		medline.com
TEC LABORATORIES INC	30.00%	1490 days in stock; 3 weeks if it's a direct shipment		medline.com
TECH MEDICAL SERVICES INC	30.00%	1491 days in stock; 3 weeks if it's a direct shipment		medline.com
TECHLAB INC	30.00%	1492 days in stock; 3 weeks if it's a direct shipment		medline.com
TECHSTYLES	30.00%	1493 days in stock; 3 weeks if it's a direct shipment		medline.com

MANUFACTURER	Percent Off List	In Stock / Lead Time	Freight Included	WEBSITE
TELEFLEX LLC	30.00%	1494 days in stock; 3 weeks if it's a direct shipment		medline.com
TELEVERE SYSTEMS LLC	30.00%	1495 days in stock; 3 weeks if it's a direct shipment		medline.com
TEMPO MEDICAL PRODUCTS LLC	30.00%	1496 days in stock; 3 weeks if it's a direct shipment		medline.com
TEMPSHIELD LLC	30.00%	1497 days in stock; 3 weeks if it's a direct shipment		medline.com
TERRAGENE LLC	30.00%	1498 days in stock; 3 weeks if it's a direct shipment		medline.com
TERRY E SMITH	30.00%	1499 days in stock; 3 weeks if it's a direct shipment		medline.com
TERUMO BCT INC	30.00%	1500 days in stock; 3 weeks if it's a direct shipment		medline.com
TERUMO CARDIOVASCULAR SYSTEMS	30.00%	1501 days in stock; 3 weeks if it's a direct shipment		medline.com
TERUMO MEDICAL CORPORATION	30.00%	1502 days in stock; 3 weeks if it's a direct shipment		medline.com
TERUMO MEDICAL CORPORATION	30.00%	1503 days in stock; 3 weeks if it's a direct shipment		medline.com
TETRA MEDICAL SUPPLY CORPORATION	30.00%	1504 days in stock; 3 weeks if it's a direct shipment		medline.com
THAYER MEDICAL CORPORATION	30.00%	1505 days in stock; 3 weeks if it's a direct shipment		medline.com
THE BOPPY COMPANY LLC	30.00%	1506 days in stock; 3 weeks if it's a direct shipment		medline.com
THE SAFETY ZONE LLC	30.00%	1507 days in stock; 3 weeks if it's a direct shipment		medline.com
THE TRANZONIC COMPANIES	30.00%	1508 days in stock; 3 weeks if it's a direct shipment		medline.com
THE TRANZONIC COMPANIES	30.00%	1509 days in stock; 3 weeks if it's a direct shipment		medline.com
THERAPEUTIC DIMENSIONS INC	30.00%	1510 days in stock; 3 weeks if it's a direct shipment		medline.com
THERESA M YANNI DBA DESIGNS BY	30.00%	1511 days in stock; 3 weeks if it's a direct shipment		medline.com
TIDI PRODUCTS	30.00%	1512 days in stock; 3 weeks if it's a direct shipment		medline.com
TIDI PRODUCTS	30.00%	1513 days in stock; 3 weeks if it's a direct shipment		medline.com
TIDI PRODUCTS LLC	30.00%	1514 days in stock; 3 weeks if it's a direct shipment		medline.com
TINGLEY RUBBER CORPORATION	30.00%	1515 days in stock; 3 weeks if it's a direct shipment		medline.com
TIP INDUSTRIES INC	30.00%	1516 days in stock; 3 weeks if it's a direct shipment		medline.com
TISSUE SEAL LLC	30.00%	1517 days in stock; 3 weeks if it's a direct shipment		medline.com
TITMUS LLC	30.00%	1518 days in stock; 3 weeks if it's a direct shipment		medline.com
TOMY INTERNATIONAL INC	30.00%	1519 days in stock; 3 weeks if it's a direct shipment		medline.com
TORBOT GROUP INC	30.00%	1520 days in stock; 3 weeks if it's a direct shipment		medline.com
TP ACQUISITION LLC	30.00%	1521 days in stock; 3 weeks if it's a direct shipment		medline.com
TRADEMARK MEDICAL LLC	30.00%	1522 days in stock; 3 weeks if it's a direct shipment		medline.com
TRANS MED USA INC	30.00%	1523 days in stock; 3 weeks if it's a direct shipment		medline.com
TRANSLITE LLC	30.00%	1524 days in stock; 3 weeks if it's a direct shipment		medline.com
TRANSMACRO PRODUCTS INC	30.00%	1525 days in stock; 3 weeks if it's a direct shipment		medline.com
TRANSWORLD SUPPLIER NETWORK	30.00%	1526 days in stock; 3 weeks if it's a direct shipment		medline.com
TRASCO LLC	30.00%	1527 days in stock; 3 weeks if it's a direct shipment		medline.com
TRAVIS ASSOCIATION FOR THE BLIND	30.00%	1528 days in stock; 3 weeks if it's a direct shipment		medline.com
TRI ANIM HEALTH SERVICES INC	30.00%	1529 days in stock; 3 weeks if it's a direct shipment		medline.com
TRI COR FLEXIBLE PACKAGING	30.00%	1530 days in stock; 3 weeks if it's a direct shipment		medline.com
TRI TECH FORENSICS INC	30.00%	1531 days in stock; 3 weeks if it's a direct shipment		medline.com
TRILLAMED LLC	30.00%	1532 days in stock; 3 weeks if it's a direct shipment		medline.com
TRINITY MEDICAL DEVICES INC	30.00%	1533 days in stock; 3 weeks if it's a direct shipment		medline.com
TRINITY STERILE INC	30.00%	1534 days in stock; 3 weeks if it's a direct shipment		medline.com
TRONEX INTERNATIONAL INC	30.00%	1535 days in stock; 3 weeks if it's a direct shipment		medline.com
TRU CARE HEALTH SYSTEMS	30.00%	1536 days in stock; 3 weeks if it's a direct shipment		medline.com
TRUE PACK LTD	30.00%	1537 days in stock; 3 weeks if it's a direct shipment		medline.com
TRUER MEDICAL INC	30.00%	1538 days in stock; 3 weeks if it's a direct shipment		medline.com
TRYCO INCORPORATED	30.00%	1539 days in stock; 3 weeks if it's a direct shipment		medline.com
TSPS INDUSTRIES INC	30.00%	1540 days in stock; 3 weeks if it's a direct shipment		medline.com
TUTTNAUER USA CO LTD	30.00%	1541 days in stock; 3 weeks if it's a direct shipment		medline.com
TW ENTERPRISES INC	30.00%	1542 days in stock; 3 weeks if it's a direct shipment		medline.com
TWT DISTRIBUTING INC	30.00%	1543 days in stock; 3 weeks if it's a direct shipment		medline.com
TYPENEX MEDICAL LLC	30.00%	1544 days in stock; 3 weeks if it's a direct shipment		medline.com
TYTEX INC	30.00%	1545 days in stock; 3 weeks if it's a direct shipment		medline.com
TZ MEDICAL	30.00%	1546 days in stock; 3 weeks if it's a direct shipment		medline.com
UA MEDICAL PRODUCTS INC	30.00%	1547 days in stock; 3 weeks if it's a direct shipment		medline.com

MANUFACTURER	Percent Off List	In Stock / Lead Time	Freight Included	WEBSITE
ULINE	30.00%	1548 days in stock; 3 weeks if it's a direct shipment		medline.com
ULTIMED INC	30.00%	1549 days in stock; 3 weeks if it's a direct shipment		medline.com
ULTRA SHIELD GROUP LLC	30.00%	1550 days in stock; 3 weeks if it's a direct shipment		medline.com
ULTRATAPE INDUSTRIES INC	30.00%	1551 days in stock; 3 weeks if it's a direct shipment		medline.com
ULURU INC	30.00%	1552 days in stock; 3 weeks if it's a direct shipment		medline.com
UNDERCARE	30.00%	1553 days in stock; 3 weeks if it's a direct shipment		medline.com
UNIQUE LOOK INC	30.00%	1554 days in stock; 3 weeks if it's a direct shipment		medline.com
UNITED BIOTECH	30.00%	1555 days in stock; 3 weeks if it's a direct shipment		medline.com
UNITED DRUG SUPPLY INC	30.00%	1556 days in stock; 3 weeks if it's a direct shipment		medline.com
UNITED METAL FABRICATORS INC	30.00%	1557 days in stock; 3 weeks if it's a direct shipment		medline.com
UNITED PRESS INC	30.00%	1558 days in stock; 3 weeks if it's a direct shipment		medline.com
UNITED RADIO INCORPORATED	30.00%	1559 days in stock; 3 weeks if it's a direct shipment		medline.com
UNITED STATES PLASTICS CORP	30.00%	1560 days in stock; 3 weeks if it's a direct shipment		medline.com
UNIVAR SOLUTIONS USA INC	30.00%	1561 days in stock; 3 weeks if it's a direct shipment		medline.com
UNIVERSAL MEDICAL INC	30.00%	1562 days in stock; 3 weeks if it's a direct shipment		medline.com
URESIL LLC	30.00%	1563 days in stock; 3 weeks if it's a direct shipment		medline.com
US INFUSION INC	30.00%	1564 days in stock; 3 weeks if it's a direct shipment		medline.com
US LABEL AND RIBBON GP	30.00%	1565 days in stock; 3 weeks if it's a direct shipment		medline.com
US ORTHOTICS INC	30.00%	1566 days in stock; 3 weeks if it's a direct shipment		medline.com
US SAFETY AND SUPPLY COMPANY	30.00%	1567 days in stock; 3 weeks if it's a direct shipment		medline.com
UTAH MEDICAL PRODUCTS INC	30.00%	1568 days in stock; 3 weeks if it's a direct shipment		medline.com
VACUMETRICS INC	30.00%	1569 days in stock; 3 weeks if it's a direct shipment		medline.com
VAL PRO CORP	30.00%	1570 days in stock; 3 weeks if it's a direct shipment		medline.com
VALUMED	30.00%	1571 days in stock; 3 weeks if it's a direct shipment		medline.com
VAPORTEK INC	30.00%	1572 days in stock; 3 weeks if it's a direct shipment		medline.com
VAPOTHERM INC	30.00%	1573 days in stock; 3 weeks if it's a direct shipment		medline.com
VARITRONICS INC	30.00%	1574 days in stock; 3 weeks if it's a direct shipment		medline.com
VAXSERVE INC	30.00%	1575 days in stock; 3 weeks if it's a direct shipment		medline.com
VAXSERVE INC	30.00%	1576 days in stock; 3 weeks if it's a direct shipment		medline.com
VAXSERVE INC	30.00%	1577 days in stock; 3 weeks if it's a direct shipment		medline.com
VECTRACOR INC	30.00%	1578 days in stock; 3 weeks if it's a direct shipment		medline.com
VELANO VASCULAR INC	30.00%	1579 days in stock; 3 weeks if it's a direct shipment		medline.com
VENUS LABORATORIES INC	30.00%	1580 days in stock; 3 weeks if it's a direct shipment		medline.com
VERATHON INC	30.00%	1581 days in stock; 3 weeks if it's a direct shipment		medline.com
VERATHON INC	30.00%	1582 days in stock; 3 weeks if it's a direct shipment		medline.com
VERIDIAN HEALTHCARE LLC	30.00%	1583 days in stock; 3 weeks if it's a direct shipment		medline.com
VERITIV OPERATING COMPANY	30.00%	1584 days in stock; 3 weeks if it's a direct shipment		medline.com
VERITIV OPERATING COMPANY	30.00%	1585 days in stock; 3 weeks if it's a direct shipment		medline.com
VERNON M LUSCO	30.00%	1586 days in stock; 3 weeks if it's a direct shipment		medline.com
VESCO MEDICAL LLC	30.00%	1587 days in stock; 3 weeks if it's a direct shipment		medline.com
VETERANS HEALTHCARE SUPPLY	30.00%	1588 days in stock; 3 weeks if it's a direct shipment		medline.com
VETERANS HEALTHCARE SUPPLY	30.00%	1589 days in stock; 3 weeks if it's a direct shipment		medline.com
VETERANS MEDICAL SUPPLY INC	30.00%	1590 days in stock; 3 weeks if it's a direct shipment		medline.com
VI JON INC	30.00%	1591 days in stock; 3 weeks if it's a direct shipment		medline.com
VI JON INC	30.00%	1592 days in stock; 3 weeks if it's a direct shipment		medline.com
VIASYS HEALTHCARE SENSORMEDICS	30.00%	1593 days in stock; 3 weeks if it's a direct shipment		medline.com
VICTORY PHARMACY OF DECATUR INC	30.00%	1594 days in stock; 3 weeks if it's a direct shipment		medline.com
VISCOT MEDICAL LLC	30.00%	1595 days in stock; 3 weeks if it's a direct shipment		medline.com
VISION TRAINING PRODUCTS	30.00%	1596 days in stock; 3 weeks if it's a direct shipment		medline.com
VISITING NURSING ASSOCIATION OF WNY	30.00%	1597 days in stock; 3 weeks if it's a direct shipment		medline.com
VITAL CARE INDUSTRIES	30.00%	1598 days in stock; 3 weeks if it's a direct shipment		medline.com
VITAL CARE PRODUCTS INC	30.00%	1599 days in stock; 3 weeks if it's a direct shipment		medline.com
VITAL HOSPITAL SYSTEMS INC	30.00%	1600 days in stock; 3 weeks if it's a direct shipment		medline.com
VITALCOR INC	30.00%	1601 days in stock; 3 weeks if it's a direct shipment		medline.com

MANUFACTURER	Percent Off List	In Stock / Lead Time	Freight Included	WEBSITE
VITALOGRAPH INC	30.00%	1602 days in stock; 3 weeks if it's a direct shipment		medline.com
VITRUVIUS THERAPEUTICS INC	30.00%	1603 days in stock; 3 weeks if it's a direct shipment		medline.com
VM CARDIO VASCULAR INC	30.00%	1604 days in stock; 3 weeks if it's a direct shipment		medline.com
VM POSITIONING INC	30.00%	1605 days in stock; 3 weeks if it's a direct shipment		medline.com
VOLK OPTICAL INC	30.00%	1606 days in stock; 3 weeks if it's a direct shipment		medline.com
VORTAN MEDICAL TECHNOLOGY1 INC	30.00%	1607 days in stock; 3 weeks if it's a direct shipment		medline.com
VWR SCIENTIFIC PRODUCTS CORP	30.00%	1608 days in stock; 3 weeks if it's a direct shipment		medline.com
VYAIR MEDICAL 203 INC	30.00%	1609 days in stock; 3 weeks if it's a direct shipment		medline.com
VYAIR MEDICAL 211 INC	30.00%	1610 days in stock; 3 weeks if it's a direct shipment		medline.com
VYAIR MEDICAL INC	30.00%	1611 days in stock; 3 weeks if it's a direct shipment		medline.com
W A BAUM CO INC	30.00%	1612 days in stock; 3 weeks if it's a direct shipment		medline.com
W L COLLINS CORP	30.00%	1613 days in stock; 3 weeks if it's a direct shipment		medline.com
W&H MED	30.00%	1614 days in stock; 3 weeks if it's a direct shipment		medline.com
WALCOTT RX PRODUCTS INC	30.00%	1615 days in stock; 3 weeks if it's a direct shipment		medline.com
WALGREEN HEALTH SOLUTIONS LLC	30.00%	1616 days in stock; 3 weeks if it's a direct shipment		medline.com
WALLCUR LLC	30.00%	1617 days in stock; 3 weeks if it's a direct shipment		medline.com
WATERMARK MEDICAL CORPORATION	30.00%	1618 days in stock; 3 weeks if it's a direct shipment		medline.com
WATERS MEDICAL SYSTEMS LLC	30.00%	1619 days in stock; 3 weeks if it's a direct shipment		medline.com
WAXIES ENTERPRISES INC	30.00%	1620 days in stock; 3 weeks if it's a direct shipment		medline.com
WEG SURGICAL SOLUTIONS LLC	30.00%	1621 days in stock; 3 weeks if it's a direct shipment		medline.com
WELCH ALLYN INC	30.00%	1622 days in stock; 3 weeks if it's a direct shipment		medline.com
WELDED PRODUCTS INC	30.00%	1623 days in stock; 3 weeks if it's a direct shipment		medline.com
WELLS JOHNSON COMPANY	30.00%	1624 days in stock; 3 weeks if it's a direct shipment		medline.com
WELLS LAMONT INDUSTRY GROUP	30.00%	1625 days in stock; 3 weeks if it's a direct shipment		medline.com
WELMED INC	30.00%	1626 days in stock; 3 weeks if it's a direct shipment		medline.com
WESTCON MEDICAL INDUSTRIES INC	30.00%	1627 days in stock; 3 weeks if it's a direct shipment		medline.com
WESTERN	30.00%	1628 days in stock; 3 weeks if it's a direct shipment		medline.com
WESTERN RESERVE DISTRIBUTING INC	30.00%	1629 days in stock; 3 weeks if it's a direct shipment		medline.com
WESTMED INC	30.00%	1630 days in stock; 3 weeks if it's a direct shipment		medline.com
WESTMED INC	30.00%	1631 days in stock; 3 weeks if it's a direct shipment		medline.com
WESTNET INC	30.00%	1632 days in stock; 3 weeks if it's a direct shipment		medline.com
WEXFORD LABS INC	30.00%	1633 days in stock; 3 weeks if it's a direct shipment		medline.com
WHEATON RESOURCE CORPORATION	30.00%	1634 days in stock; 3 weeks if it's a direct shipment		medline.com
WHITNEY PRODUCTS INC	30.00%	1635 days in stock; 3 weeks if it's a direct shipment		medline.com
WINCHESTER LABORATORIES LLLP	30.00%	1636 days in stock; 3 weeks if it's a direct shipment		medline.com
WINE BARREL HOLDINGS LLC	30.00%	1637 days in stock; 3 weeks if it's a direct shipment		medline.com
WINFIELD LABORATORIES INC	30.00%	1638 days in stock; 3 weeks if it's a direct shipment		medline.com
WOUNDKAIR CONCEPTS INC	30.00%	1639 days in stock; 3 weeks if it's a direct shipment		medline.com
WS DARLEY & CO	30.00%	1640 days in stock; 3 weeks if it's a direct shipment		medline.com
WY EAST MEDICAL CORPORATION	30.00%	1641 days in stock; 3 weeks if it's a direct shipment		medline.com
WYNN SHIELD INC	30.00%	1642 days in stock; 3 weeks if it's a direct shipment		medline.com
XODUS MEDICAL INC	30.00%	1643 days in stock; 3 weeks if it's a direct shipment		medline.com
XTTRIUM LABORATORIES INC	30.00%	1644 days in stock; 3 weeks if it's a direct shipment		medline.com
Y2X LIFE SCIENCES LLC	30.00%	1645 days in stock; 3 weeks if it's a direct shipment		medline.com
YOUNG INNOVATIONS INC	30.00%	1646 days in stock; 3 weeks if it's a direct shipment		medline.com
ZEROWET INC	30.00%	1647 days in stock; 3 weeks if it's a direct shipment		medline.com
ZEVEK INC	30.00%	1648 days in stock; 3 weeks if it's a direct shipment		medline.com
ZIMMER US INC	30.00%	1649 days in stock; 3 weeks if it's a direct shipment		medline.com
ZOLL MEDICAL CORPORATION	30.00%	1650 days in stock; 3 weeks if it's a direct shipment		medline.com



CONTRACT NO. 22-730G
For
Fire Equipment, Supplies, and Services

LAKE COUNTY, FLORIDA, a political subdivision of the State of Florida, through its Board of County Commissioners (hereinafter "County") does hereby accept, with noted modifications, if any, the bid of **Municipal Emergency Services, Inc.** (hereinafter "Contractor") to supply **Fire Equipment, Supplies, and Services** to the County pursuant to County Bid number 22-730 with any included addenda (hereinafter "Bid"), with an opening date of 4/28/2022, and Contractor's Bid response dated 4/25/2022, thereto with all County Bid provisions governing.

A copy of the Contractor's signed Bid is attached hereto and incorporated herein, thus making it a part of this Contract except that any items not awarded have been struck through. The attachments noted below (if any) are attached hereto and are also made a part of this Contract.

ATTACHMENTS:

Addendum 1 & 2, Exhibit A – Scope of Work, Exhibit B – Insurance Requirements, Attachment 1 – Submittal Form with General Terms & Conditions acceptance, Attachment 2 – Pricing Sheet

No financial obligation under this Contract shall accrue against the County until a specific purchase transaction is completed pursuant to the terms and conditions of this Contract.


Contractor shall submit the documents hereinafter listed prior to commencement of this Contract: **N/A**

The County's Procurement Services Director shall be the sole judge as to the fact of the fulfillment of this Contract, and upon any breach thereof, shall, at his option, declare this Contract terminated, and for any loss or damage by reason of such breach, whether this Contract is terminated or not, said Contractor and their surety for any required bond shall be liable.

This Contract is effective from 8/1/2022 through 7/31/2023, except the County reserves the right to terminate this Contract immediately for cause and/or lack of funds and with thirty (30) day written notice for the convenience of the County. This Contract provides for two (2) two (2) year renewals at Lake County's sole option at the terms noted in the Bid.

Any and all modifications to this Contract must be in writing signed by the County's Procurement Services Director.

LAKE COUNTY, FLORIDA

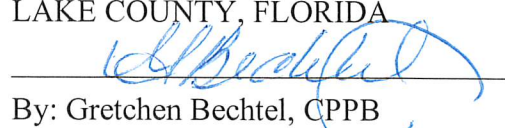
By: Gretchen Bechtel, CPPB

Contracting Officer II

Date: 07/26/2022

Distribution: Original-Bid File
Copy-Contractor
Copy-Department



Office of Procurement Services

P.O. Box 7800 • 315 W. Main St., Suite 441 • Tavares, FL 32778

SOLICITATION: Fire Equipment, Supplies, and Services

04/12/2022

Vendors are responsible for the receipt and acknowledgement of all addenda to a solicitation. Confirm acknowledgement by including an electronically completed copy of this addendum with submittal. Failure to acknowledge each addendum may prevent the submittal from being considered for award.

THIS ADDENDUM DOES NOT CHANGE THE DATE FOR RECEIPT OF PROPOSALS.

QUESTIONS/RESPONSES

- Q1. Section 5.0 Method of Award - Is it the County's intention to award to multiple vendors as they have done in the past?
- R1. Per Section 5.0 Method of Award; The County reserves the right to make awards on a lowest price basis by individual item, group of items, all or none, or a combination; with one or more Vendors**
- Q2. Section 3.0 Delivery Requirements and Acceptance – bid calls for delivery of all products within 10 calendar days. For items in stock this is possible, but for items on order the delivery time will vary by product and brand. The delivery time can be given when a quote is requested.
- R2. Per Section 3.0 Delivery Requirements and Acceptance Section 3.5.1 Back order may be cancelled after the shipment period has lapsed. Cancellation of orders are at the discretion of the County.**
- Q3. Certain manufacturers are now including a significant surcharge to our cost which is in addition to the list price. For the county to purchase these brands off this contract, a surcharge will need to be allowed.
- R3. The solicitation provides for percent off list price. Cost shall be in accordance with contract pricing. Any additional fees shall be borne of the vendor.**

ACKNOWLEDGEMENT

Firm Name: Municipal Emergency Services

I hereby certify that my electronic signature has the same legal effect as if made under oath; that I am an authorized representative of this vendor and/or empowered to execute this submittal on behalf of the vendor.

Signature of Legal Representative Submitting this Bid: *Jamie Robinson*

Date: 4/25/22

ADDENDUM NO. #2

22-730

Print Name: Jamie Robinson

Title: Regional Vice President

Primary E-mail Address: jrobinson@mesfire.com

Secondary E-mail Address: rmclester@mesfire.com



REAL FLORIDA • REAL CLOSE
Office of Procurement Services

P.O. Box 7800 • 315 W. Main St., Suite 441 • Tavares, FL 32778

SOLICITATION: Fire Equipment, Supplies, and Services

03/28/2022

Vendors are responsible for the receipt and acknowledgement of all addenda to a solicitation. Confirm acknowledgement by including an electronically completed copy of this addendum with submittal. Failure to acknowledge each addendum may prevent the submittal from being considered for award.

THIS ADDENDUM DOES NOT CHANGE THE DATE FOR RECEIPT OF PROPOSALS.

QUESTIONS/RESPONSES

Q1. I reviewed the attachments for bid 22-730 on Lake County's website and it doesn't look like the attachments have any items that need to be priced. Is there a file with the equipment and supplies you would like pricing for?

R1. Attachments 2A and 2B – The vendor shall list manufacturer brands supported.

Q2. I am looking at the Bid/RFP Number: 22-730 bid opportunity and wanted to find if I am not seeing the Attachment 2B, properly? I have opened and downloaded, but I am not seeing any of the equipment or supplies listed.

R2. Attachments 2A and 2B – The vendor shall list manufacturer brands supported.

ACKNOWLEDGEMENT

Firm Name: Municipal Emergency Services

I hereby certify that my electronic signature has the same legal effect as if made under oath; that I am an authorized representative of this vendor and/or empowered to execute this submittal on behalf of the vendor.

Signature of Legal Representative Submitting this Bid: *Jamie Robinson*

Date: 04/25/22

Print Name: Jamie Robinson

Title: Regional Vice President

Primary E-mail Address: jrobinson@mesfire.com

Secondary E-mail Address: rmclester@mesfire.com

FIRE EQUIPMENT, SUPPLIES, AND SERVICES

The County is establishing a vendor pool for fire equipment, supplies, and services. The County does not guarantee a dollar amount to be expended on any resulting contract(s).

1. SCOPE OF SERVICES

All items purchased shall be in accordance with all governmental standards to include, but not be limited to, those issued by the Occupational Safety and Health Administration (OSHA), the National Institute of Occupational Safety Hazards (NIOSH), and the National Fire Protection Association (NFPA). MSDS sheets shall be provided with the shipment of any hazardous materials as required by 29 CFR 1910.1200.

2. CONTRACTOR'S RESPONSIBILITIES

Contractor shall:

- 2.1. Provide a website address for product and price lists for viewing and downloading.
- 2.2. Provide (upon request) a downloadable file of current catalog and manufacturer's price lists for the brands quoted.
- 2.3. Provide all labor, material, and equipment necessary for contract performance.
- 2.4. Provide an intensive training program to County staff regarding the use of the products or services supplied.
 - 2.4.1. Contractor shall bare all costs of registration fees, manuals, texts, or instructional materials associated with the required training.
 - 2.4.2. Training shall be at no additional cost to the County.

3. DELIVERY REQUIREMENTS AND ACCEPTANCE

- 3.1. Deliveries shall be FOB Destination – Inside Delivery.
- 3.2. Delivery will be to a county location named during order placement.
- 3.3. Deliveries shall be made within ten (10) calendar days and during regular business hours
 - 3.3.1. Monday through Friday, 8:00 a.m. to 5:00 p.m.
 - 3.3.2. Excludes County Holidays
- 3.4. Emergency orders shall be delivered within forty-eight (48) hours.
 - 3.4.1. The County will advise when the order is an emergency.
 - 3.4.2. Emergency/Disaster deliveries may be required during non-business hours.
- 3.5. Back orders shall be filled within ten (10) calendar days from the initial scheduled delivery.
 - 3.5.1. Back orders may be cancelled after shipment period has lapsed.

FIRE EQUIPMENT, SUPPLIES, AND SERVICES

3.6. County staff may pick-up in person if authorized in writing by supervisor.

3.6.1. Contractor shall maintain a copy of the written authorization.

3.7. County reserves the right to cancel an order after the order shipment period has lapsed.

4. REBATES AND SPECIAL PROMOTIONS

4.1. All rebates and special promotions offered by a manufacturer shall be passed on to the County.

4.2. Contractor shall be responsible to notify the County of rebates or special promotions.

4.3. Special promotions shall be offered to the County if pricing is lower than contract pricing.

5. REPAIR SERVICES

5.1. Hourly rates shall be straight-time and be full compensation for labor, equipment use, travel time, and any other incidentals.

5.2. Contractor shall possess all required equipment necessary to make effective repairs.

5.3. Contractor shall be factory certified to service equipment.

5.4. Contractor shall assume risk of loss or damage to County property until returned and accepted by County.

5.5. Contractor shall submit a written estimate for each service project.

5.5.1. The estimate shall be itemized and include:

5.5.1.1. Anticipated start date and completion date.

5.5.1.2. Number of hours at contracted hourly wages for project completion

5.5.1.3. List price of materials and discount per Attachment 2 – Pricing Sheet.

5.5.1.4. Lump sum estimates are not acceptable.

5.6. No work shall commence without a written Notice to Proceed.

5.7. All materials, workmanship, and equipment shall be subject to inspection and approval.

5.8. The Contractor shall correct all deficiencies/defects in work failing to conform to standard within ten (10) calendar days of notification at Contractor's expense.

6. TRAINING

6.1. Contractor shall supply a minimum of one (1) comprehensive repair and parts manual.

6.1.1. Manuals shall be included with equipment upon delivery.

FIRE EQUIPMENT, SUPPLIES, AND SERVICES

6.1.2. Manuals may be electronic.

7. WARRANTY REQUIREMENTS

- 7.1. The Contractor agrees that all materials shall be new, warranted for their merchantability, and fit for a particular purpose.
- 7.2. The Contractor agrees that the product and/or service furnished shall be covered by the most favorable commercial warranty.
- 7.3. Contractor shall assume the risk of loss of damage to the County's property during possession and until delivery and acceptance of property to the County.
- 7.4. The Contractor shall correct all apparent or latent deficiencies, defects in work, or any work that fails to conform at the Contractor's expense within ten (10) calendar days.

[The remainder of this page intentionally left blank]

A. CONTRACTOR will purchase and maintain at all times during the term of this Contract, without cost or expense to the COUNTY, policies of insurance as indicated below, with a company or companies authorized to do business in the State of Florida, and which are acceptable to the COUNTY, insuring the CONTRACTOR against any and all claims, demands, or causes of action, for injuries received or damage to property relating to the performance of duties, services, or obligations of the CONTRACTOR under the terms and provisions of the Contract. An original certificate of insurance, indicating that CONTRACTOR has coverage in accordance with the requirements of this section must be received and accepted by the COUNTY prior to contract execution or before any work begins. It will be furnished by CONTRACTOR to the COUNTY'S Project Manager and Procurement Services Director within five working days of such request. The parties agree that the policies of insurance and confirming certificates of insurance will insure the CONTRACTOR in accordance with the following minimum limits:

i. General Liability insurance on forms no more restrictive than the latest edition of the Occurrence Form Commercial General Liability policy (CG 00 01) of the Insurance Services Office or equivalent without restrictive endorsements, with the following minimum limits and coverage:

Each Occurrence/General Aggregate	\$1,000,000/2,000,000
Products-Completed Operations	\$2,000,000
Personal & Adv. Injury	\$1,000,000
Fire Damage	\$50,000
Medical Expense	\$5,000
Contractual Liability	Included

ii. Automobile liability insurance, including owned, non-owned, and hired autos with the minimum Combined Single Limit of \$1,000,000

iii. Workers' compensation insurance based on proper reporting of classification codes and payroll amounts in accordance with Chapter 440, Florida Statutes, and any other applicable law requiring workers' compensation (Federal, maritime, etc.). If not required by law to maintain workers compensation insurance, the CONTRACTOR must provide a notarized statement that if he or she is injured, he or she will not hold the COUNTY responsible for any payment or compensation.

iv. Employers Liability with the following minimum limits and coverage:

Each Accident	\$1,000,000
Disease-Each Employer	\$1,000,000
Disease-Policy Limit	\$1,000,000

B. Lake County, a Political Subdivision of the State of Florida, and the Board of County Commissioners, will be named as additional insured as their interest may appear all applicable policies. Certificates of insurance must identify the RFP or ITB number in the Description of Operations section on the Certificate.

C. CONTRACTOR must provide a minimum of 30 days prior written notice to the County of any change, cancellation, or nonrenewal of the required insurance.

D. Certificates of insurance must evidence a waiver of subrogation in favor of the COUNTY, that coverage must be primary and noncontributory, and that each evidenced policy includes a Cross Liability or Severability of Interests provision, with no requirement of premium by the COUNTY.

E. CONTRACTOR must provide a copy of all policy endorsements, reflecting the required coverage, with Lake County listed as an additional insured along with all required provisions to include waiver of subrogation. Contracts cannot be completed without this required insurance documentation. A certificate of insurance (COI) will not be accepted in lieu of the policy endorsements.

F. Certificate holder must be:

LAKE COUNTY, A POLITICAL SUBDIVISION OF THE STATE OF FLORIDA,
AND THE BOARD OF COUNTY COMMISSIONERS.

P.O. BOX 7800

TAVARES, FL 32778-7800

G. All self-insured retentions will appear on the certificates and will be subject to approval by the COUNTY. At the option of the COUNTY, the insurer will reduce or eliminate such self-insured retentions; or CONTRACTOR will be required to procure a bond guaranteeing payment of losses and related claims expenses.

H. The COUNTY will be exempt from, and in no way liable for, any sums of money, which may represent a deductible or self-insured retention in any insurance policy. The payment of such deductible or self-insured retention will be the sole responsibility of the CONTRACTOR or subcontractor providing such insurance.

I. CONTRACTOR will be responsible for subcontractors and their insurance. Subcontractors are to provide Certificates of Insurance to the COUNTY evidencing coverage and terms in accordance with the CONTRACTOR'S requirements.

J. Failure to obtain and maintain such insurance as set out above will be considered a breach of contract and may result in termination of the contract for default.

K. Neither approval by the COUNTY of any insurance supplied by CONTRACTOR, nor a failure to disapprove that insurance, will relieve CONTRACTOR of full responsibility of liability, damages, and accidents as set forth herein.

[The remainder of this page is intentionally left blank.]

The undersigned hereby declares that: Municipal Emergency Services Inc has examined and accepts the specifications, terms, and conditions presented in this Solicitation, satisfies all legal requirements to do business with the County, and to furnish **FIRE EQUIPMENT, SUPPLIES, AND SERVICES** for which Submittals were advertised to be received no later than 3:00 P.M. Eastern time on the date stated in the solicitation or as noted in an addenda. Furthermore, the undersigned is duly authorized to execute this document and any contracts or other transactions required by award of this Solicitation.

1.0 TERM OF CONTRACT

The Contract will be awarded for an initial one (1) year term with the option for two (2) subsequent two (2) year renewals. Renewals are contingent upon mutual written agreement.

The Contract will commence upon the first day of the next calendar month after Board approval. The Contract remains in effect until completion of the expressed and implied warranty periods. The County reserves the right to negotiate for additional services/items similar in nature not known at time of solicitation.

2.0 PAYMENT

The Contractor shall email the County's using department (egminer@lakecountyfl.gov) an accurate invoice within 30 calendar days after delivery. Invoices should reference the purchase/task order, ship date, tracking number, and ship-to address, list price, percent discount, and unit cost. Failure to submit invoices in the prescribed manner will delay payment.

Payments will be tendered in accordance with the Florida Prompt Payment Act, Part VII, Chapter 218, Florida Statutes. The County will remit full payment on all undisputed invoices within 45 days from receipt by the appropriate County using department. The County will pay interest not to exceed 1% per month on all undisputed invoices not paid within 30 days after the due date.

All pricing will be FOB Destination unless otherwise specified in this solicitation document. Pricing submitted will remain valid for a ninety (90) day period.

Vendor accepts MasterCard for payment: YES

3.0 CERTIFICATION REGARDING LAKE COUNTY TERMS AND CONDITIONS:

I certify that I have reviewed the [General Terms and Conditions for Lake County Florida](#) and accept the Lake County General Terms and Conditions dated 5/6/21 as written including the Proprietary/Confidential Information section. YES

Failure to acknowledge may result in Submittal being deemed non-responsive.

4.0 CERTIFICATION REGARDING FELONY CONVICTION:

Has any officer, director, or an executive performing equivalent duties, of the bidding entity been convicted of a felony during the past ten (10) years? NO

5.0 CONFLICT OF INTEREST DISCLOSURE CERTIFICATION:

Except as listed below, no employee, officer, or agent of the firm has any conflicts of interest, real or apparent, due to ownership, other clients, contracts, or interests associated with this project; and, this Submittal is made without prior understanding, agreement, or connection with any

corporation, firm, or person submitting a proposal for the same services, and is in all respects fair and without collusion or fraud. Click or tap here to enter text.

6.0 CERTIFICATION REGARDING BACKGROUND CHECKS:

Under any County Contract that involves Contractor or subcontractor personnel working in proximity to minors, the Vendor hereby confirms that any personnel so employed will have successfully completed an initial, and subsequent annual, Certified Background Check, completed by the Contractor at no additional cost to the County. The County retains the right to request and review any associated records with or without cause, and to require replacement of any Contractor employee found in violation of this requirement. Contractor shall indemnify the County in full for any adverse act of any such personnel in this regard. Additional requirements may apply in this regard as included within any specific contract award. YES

7.0 DISADVANTAGED BUSINESS ENTERPRISE PROGRAM

The County does not establish specific goals for minority set-asides however, participation by minority and non-minority qualified firms is strongly encouraged. If the firm is a minority firm or has obtained certification by the State of Florida, Office of Supplier Diversity, (OSD) (CMBE), please indicate the appropriate classification(s) not applicable not applicable and enter OSD Certification Number Click or tap here to enter text. and enter effective date Click or tap to enter a date. to date Click or tap to enter a date.

8.0 FEDERAL FUNDING REQUIREMENT:

N/A

9.0 RECIPROCAL VENDOR PREFERENCE:

N/A

10.0 GENERAL VENDOR INFORMATION:

Firm Name: Municipal Emergency Services INC
Street Address: 12 Turnberry Ln 2nd Floor
City: Sandy Hook State and ZIP Code: CT, 06482
Mailing Address (if different): 3789 62nd Avenue North
Telephone: 727-521-2135 Fax: 727-525-1819
Federal Identification Number / TIN: 651051374
DUNS Number: 048167923

11.0 SUBMITTAL SIGNATURE:

I hereby certify the information indicated for this Submittal is true and accurate and that my electronic signature shall have the same legal effect as if made under oath; that I am an authorized representative of this Vendor and/or empowered to execute this Submittal on behalf of the Vendor. I, individually and on behalf of the Vendor, acknowledge and agree to abide by all terms and conditions contained in this solicitation as well as any attachments, exhibits, or addenda.

Name of Legal Representative Submitting this Proposal: *Jamie Robinson*

Date: 4/25/2022

Print Name: Jamie Robinson

Title: Regional Vice President

Primary E-mail Address: jrobinson@mesfire.com

Secondary E-mail Address: rmclester@mesfire.com

The individual signing this Submittal affirms that the facts stated herein are true and that the response to this Solicitation has been submitted on behalf of the aforementioned Vendor.

[The remainder of this page is intentionally blank]

<i>Municipal Emergency Services</i>			
ITEM #	SAVE AND SUBMIT AS AN EXCEL FILE		
1	www.mesfire.com		
SHOP LOCATION			
2a	3789 62 Ave North Pinellas Park FL 33781		
2b	Jamie Robinson		
2c	Labor for Equipment Repair (not under warranty)	\$0.00	per hour
2d	Pickup or delivery services offered?	Yes	
2e	Pick up / delivery fee for Equipment	\$0.00	per call

The following information is required for price redetermination consideration.

Assuming prices quoted include costs for vehicles, maintenance, repair, insurance, fuel, wages, insurances, other employee benefits, materials, overhead, operating expenses, etc., what percentage of the rate is directly attributed to the cost of fuel?	0
Which does the firm use: Diesel fuel or Gasoline?	
Assuming prices quoted include costs for vehicles, maintenance, repair, insurance, fuel, wages, materials, overhead, operating expenses, etc., what percentage of the rate is directly attributed to the cost of wages?	0
Assuming prices quoted include costs for vehicles, maintenance, fuel, wages, insurances, other employee benefits, materials, overhead, operating expenses, etc., what percentage of the rate is directly attributed to the cost of materials?	0

Lake County is exempt from all taxes (Federal, State, Local). A Tax Exemption Certificate will be furnished upon request for any direct purchasing. Contractor will be responsible for payment of taxes on all materials purchased by the Contractor for the project.

LIST MANUFACTURER SUPPORTED.

3	MANUFACTURER	Hourly Service Rate	Factory Authorized Service Center? YES/NO
	Hurst ED/EWXT/E3 Service per tool	\$200.00 Flat	Yes
	Hurst HP Service Per set	\$780.00 Flat	Yes
	Hurst LP Service Per Set	\$855.00 Flat	Yes
	Scott Safety - SCBA Flow Test	\$45.00 Per	Yes
	Scott Fit Tesing	\$35.00 Per	Yes
	Scott Safety - Cylinder Hydro Testing	\$35.00 Per	Yes

<i>Municipal Emergency Services</i>				
SAVE AND SUBMIT AS AN EXCEL FILE				
FIRM'S WEBSITE:		www.mesfire.com		
Warehouse Location(s):		3789 62nd Avenue North Pinellas Park, FL 33781		
Contact Information For Emergency/Disaster Services (24/7)				
		Name: Jamie Robinson		
		Email: jrobinson@mesfire.com		
		Emergency Phone: 727-686-0020		
List manufacturer brands supported.				
MANUFACTURER	Percent Off List	In Stock / Lead Time	Freight Included	WEBSITE
3M Company	15.00%		no	
Able 2 Sho Me	10.00%		no	
Action	25.00%		no	
AH Stock	10.00%		no	
Ajax	10.00%		no	
Akron Brass	20.00%		no	
Alcolite (Sam Carbis)	10.00%		no	
Amerex	Net+20%		no	
American Firewear	15.00%		no	
Angus	20.00%		no	
Anchor Industries	10.00%			
Avon Manufacturing	5.00%			
Ansul Foams	15.00%		no	
Bates	10.00%			
Blauer	List			
B&B Enterprises	15.00%		no	
Blackinton Badges	10.00%		no	
Boston Leather	20.00%			
Bullard Helmets	20.00%		no	
Bullard other	10.00%		no	
Cet Pumps	15.00%			
Chemguard	10.00%			
Circul Air	List		no	
Code 3	20.00%		no	
Collins Dynamics (Rom Corp)	22.00%		no	
Council Tools	20.00%		no	

MANUFACTURER	Percent Off List	In Stock / Lead Time	Freight Included	WEBSITE
Dickie Tool	15.00%		no	
Edison	20.00%		no	
Edwards and Cromwell	10.00%		no	
Edwards MFG	10.00%		no	
Elkhart Brass	20.00%		no	
Federal Signal Corp	20.00%		no	
Fire Hooks Unlimited	List Plus 10%		no	
Fire Dex	10.00%		no	
Flamefighter	20.00%		no	
Fol-da-tank	20.00%		no	
Gemtor	20.00%		no	
Glassmaster WEHR	15.00%		no	
Hale Fire Pumps	List		no	
Hannay Reels	10.00%		no	
Harrington	25.00%		no	
Hebert	List		no	
Honeywell PPE	10.00%		no	
Honeywell Helmets and Parts	10.00%		no	
Honeywell Pro Warrington	10.00%		no	
Humat	List		no	
Husky	25.00%		no	
Hydra Shield	12.00%		no	
Justrite	20.00%		no	
Kappler	List		no	
Kochek	25.00%		no	
Koehler MFG Co	20.00%		no	
Kussmaul	10.00%		no	
Lions Uniforms	10.00%		no	
Mag Instruments	10.00%		no	
Morning Pride	10.00%		no	
Natale (circle D)	15.00%		no	
NUPLA	15.00%		no	
Pacific Reflex	15.00%		no	
Paul Conway Shields	10.00%		no	
Pelican	List Plus 10%		no	
Petzl	20.00%		no	
PGI Protexall	5.00%		no	
Pigeon Mountain Industries	10.00%		no	
R&B Fabricators	10.00%		no	
Redhead Brass			no	
Rice Hydro CO	10.00%		no	
SCBAs	15.00%		no	
Sensible Mounts	15.00%		no	
Shelby Wolverine	List		no	
South Park	20.00%		no	

MANUFACTURER	Percent Off List	In Stock / Lead Time	Freight Included	WEBSITE
Sterling Rope	15.00%		no	
Supervac	5.00%		no	
TNT Tools	10.00%		no	
Task Force Tips	5.00%		no	
Thorogood/Weinbrenner/Lion Boots	15.00%		no	
Team Equipment	List		no	
Fresh gear	5.00%		no	
Grace Industries	List		no	
Groves/ Ready Rack	List		no	
Hale	5.00%		no	
Hammerhead (gear keeper)	15.00%		no	
Hero's pride	5.00%		no	
HexArmor	15.00%		no	
Homeland 6 (H6 Tactical)	10.00%		no	
Honeywell Analytics	List Plus 5%		no	
Hot Shields	5.00%		no	
Hotstick	List		no	
Hurst	5.00%		no	
Industrial Scientific- Monitors	10.00%		no	
Industrial Scientific- accessories	List		no	
J-Tek/CMJ manufacturing	List + 5%		no	
Kroll	10.00%		no	
Lakeland	10.00%		no	
Leader Fans	10.00%		no	
Leatherhead Tools	20.00%		no	
Lightning X	10.00%		no	
Little Giant	5.00%		no	
Majestic hoods	20.00%		no	
Majestic Hood Gore	List		no	
Matex	15.00%		no	
Mustang Survival	10.00%		no	
National Foam	5.00%		no	
National River Supply (NRS)	10.00%		no	
OHD	List		no	
Pacific Helmets	5.00%		no	
Performance Advantage Company (PAC)	10.00%		no	
Plastix Plus	5.00%		no	
PMI Rope	10.00%		no	
Point Blank	Per NASPO		no	
Protective Industrial Products (PIP)	10.00%		no	

MANUFACTURER	Percent Off List	In Stock / Lead Time	Freight Included	WEBSITE
Propper	5.00%		no	
Radians	10.00%		no	
Rae Systems	5.00%		no	
Redback Boot	20.00%		no	
Rescue 42	5.00%		no	
Ringers	List		no	
RIT Safety	10.00%		no	
Rock N Rescue	10.00%		no	
Samuel Broome	5.00%		no	
San Mar	10.00%		no	
Savox	List		no	
Scott Safety- Compressor Parts	5.00%		no	
Scott Safety- Gas Detection	5.00%		no	
Scott Safety- SCBA and parts	15%		no	
Scott Safety- Thermal Imagers	5.00%		no	
Scott Safety- Thermal Imagers Parts	List		no	
Scotty Firefighter	15.00%		no	
Seek Thermal	5.00%		no	
Shelby	List		no	
Silent Partners	List		no	
Simulaids	List		no	
SM Smith	5.00%		no	
Spiewak	5.00%		no	
Statpacks	10.00%		no	
Steck	10.00%		no	
Streamlight	15.00%		no	
Target Solutions	List		no	
Task Force Tips- Blitzfire/ Gforce Series	List		no	
Team Wendy	List +10%		no	
Tru-Spec	10.00%		no	
True North (Dragon Fire)	10.00%		no	
Tyco	10.00%		no	
Ultra tec	15.00%		no	
Under Armour	5.00%		no	
Veridian- Gloves, Hoods, Accessories	10.00%		no	
VF Imagewear	5.00%		no	
Vizcon	List		no	
Warthog	5.00%		no	
Workrite	10.00%		no	
Yates	5.00%		no	
Telelite	5.00%		no	
Tempest Fans	10.00%		no	

MANUFACTURER	Percent Off List	In Stock / Lead Time	Freight Included	WEBSITE
Tempest Fans- VS Batt and Acc	List + 5%		no	
Topps	List +10%		no	
Turtle Plastics	List		no	
Underwater Kinetics	List		no	
Veridian- PPE	25.00%		no	
Vetter	List		no	
Waterous	List		no	
Weldon	25.00%		no	
Whelen Engineering	15.00%		no	
Williams Foam	List		no	
Zephyr	List		no	
Zimatic/ Zico	List		no	
5.11	20.00%		no	
CMC Rescue	10.00%		no	
Crew Boss	20.00%		no	
Decon Systems Saunaray	List		no	
Diamond Wipes (Hero Wipes)	5.00%		no	
Dragonfire (J Scott Solutions)	20.00%		no	
DuPont	5.00%		no	
Dutyman	5.00%		no	
Eastern Fire Equipment Services	5.00%		no	
Elbeco	5.00%		no	
Energizer	List		no	
ESS	20.00%		no	
Ergodyne	20.00%		no	
ESS	20.00%		no	
Euramco (Ram Fan)	15.00%		no	
EVAC Systems	5.00%		no	
Fire Innovations	10.00%		no	
Fire Research (FRC)	15.00%		no	
Fire Soaps	5.00%		no	
Diamond Wipes (Fire Wipes)	5.00%		no	
Fechhiemer (Flying Cross)	5.00%		no	
FireCom	5.00%		no	
FireCraft Gas Detection (Sensit)	5.00%		no	
Fire Craft Gloves	10.00%		no	
First Tactical	10.00%		no	
FSI North America	List		no	
Fox Fire	10.00%		no	
Fox Fury	10.00%		no	



CONTRACT NO. 22-730H
For
Fire Equipment, Supplies, and Services

LAKE COUNTY, FLORIDA, a political subdivision of the State of Florida, through its Board of County Commissioners (hereinafter "County") does hereby accept, with noted modifications, if any, the bid of **Municipal Equipment Company, LLC.** (hereinafter "Contractor") to supply **Fire Equipment, Supplies, and Services** to the County pursuant to County Bid number 22-730 with any included addenda (hereinafter "Bid"), with an opening date of 4/28/2022, and Contractor's Bid response dated 4/20/2022, thereto with all County Bid provisions governing.

A copy of the Contractor's signed Bid is attached hereto and incorporated herein, thus making it a part of this Contract except that any items not awarded have been struck through. The attachments noted below (if any) are attached hereto and are also made a part of this Contract.

ATTACHMENTS:

Addendum 1 & 2, Exhibit A – Scope of Work, Exhibit B – Insurance Requirements, Attachment 1 – Submittal Form with General Terms & Conditions acceptance, Attachment 2 – Pricing Sheet

No financial obligation under this Contract shall accrue against the County until a specific purchase transaction is completed pursuant to the terms and conditions of this Contract.


Contractor shall submit the documents hereinafter listed prior to commencement of this Contract: N/A

The County's Procurement Services Director shall be the sole judge as to the fact of the fulfillment of this Contract, and upon any breach thereof, shall, at his option, declare this Contract terminated, and for any loss or damage by reason of such breach, whether this Contract is terminated or not, said Contractor and their surety for any required bond shall be liable.

This Contract is effective from 8/1/2022 through 7/31/2023, except the County reserves the right to terminate this Contract immediately for cause and/or lack of funds and with thirty (30) day written notice for the convenience of the County. This Contract provides for two (2) two (2) year renewals at Lake County's sole option at the terms noted in the Bid.

Any and all modifications to this Contract must be in writing signed by the County's Procurement Services Director.

LAKE COUNTY, FLORIDA

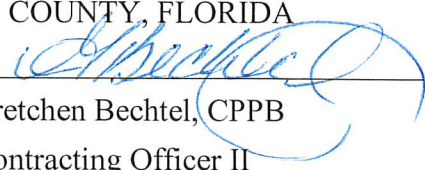
By: Gretchen Bechtel, CPPB

Contracting Officer II

Date: 07/26/2022

Distribution: Original-Bid File
Copy-Contractor
Copy-Department



Office of Procurement Services

P.O. Box 7800 • 315 W. Main St., Suite 441 • Tavares, FL 32778

SOLICITATION: Fire Equipment, Supplies, and Services

04/12/2022

Vendors are responsible for the receipt and acknowledgement of all addenda to a solicitation. Confirm acknowledgement by including an electronically completed copy of this addendum with submittal. Failure to acknowledge each addendum may prevent the submittal from being considered for award.

THIS ADDENDUM DOES NOT CHANGE THE DATE FOR RECEIPT OF PROPOSALS.

QUESTIONS/RESPONSES

Q1. Section 5.0 Method of Award - Is it the County's intention to award to multiple vendors as they have done in the past?

R1. Per Section 5.0 Method of Award; The County reserves the right to make awards on a lowest price basis by individual item, group of items, all or none, or a combination; with one or more Vendors

Q2. Section 3.0 Delivery Requirements and Acceptance – bid calls for delivery of all products within 10 calendar days. For items in stock this is possible, but for items on order the delivery time will vary by product and brand. The delivery time can be given when a quote is requested.

R2. Per Section 3.0 Delivery Requirements and Acceptance Section 3.5.1 Back order may be cancelled after the shipment period has lapsed. Cancellation of orders are at the discretion of the County.

Q3. Certain manufacturers are now including a significant surcharge to our cost which is in addition to the list price. For the county to purchase these brands off this contract, a surcharge will need to be allowed.

R3. The solicitation provides for percent off list price. Cost shall be in accordance with contract pricing. Any additional fees shall be borne of the vendor.

ACKNOWLEDGEMENT

Firm Name: Municipal Equipment Company, LLC

I hereby certify that my electronic signature has the same legal effect as if made under oath; that I am an authorized representative of this vendor and/or empowered to execute this submittal on behalf of the vendor.

Signature of Legal Representative Submitting this Bid: *Mathew Fenneman*

Date: 4/20/2022

ADDENDUM NO. #2

22-730

Print Name: Mathew Fenneman

Title: President

Primary E-mail Address: matt@mecofire.com

Secondary E-mail Address: mfenneman@mecofire.com



Office of Procurement Services

P.O. Box 7800 • 315 W. Main St., Suite 441 • Tavares, FL 32778

SOLICITATION: Fire Equipment, Supplies, and Services

03/28/2022

Vendors are responsible for the receipt and acknowledgement of all addenda to a solicitation. Confirm acknowledgement by including an electronically completed copy of this addendum with submittal. Failure to acknowledge each addendum may prevent the submittal from being considered for award.

THIS ADDENDUM DOES NOT CHANGE THE DATE FOR RECEIPT OF PROPOSALS.

QUESTIONS/RESPONSES

Q1. I reviewed the attachments for bid 22-730 on Lake County's website and it doesn't look like the attachments have any items that need to be priced. Is there a file with the equipment and supplies you would like pricing for?

R1. Attachments 2A and 2B – The vendor shall list manufacturer brands supported.

Q2. I am looking at the Bid/RFP Number: 22-730 bid opportunity and wanted to find if I am not seeing the Attachment 2B, properly? I have opened and downloaded, but I am not seeing any of the equipment or supplies listed.

R2. Attachments 2A and 2B – The vendor shall list manufacturer brands supported.

ACKNOWLEDGEMENT

Firm Name: Municipal Equipment Company, LLC

I hereby certify that my electronic signature has the same legal effect as if made under oath; that I am an authorized representative of this vendor and/or empowered to execute this submittal on behalf of the vendor.

Signature of Legal Representative Submitting this Bid: *Mathew Fenneman*

Date: 4/20/2022

Print Name: Mathew Fenneman

Title: President

Primary E-mail Address: matt@mecofire.com

Secondary E-mail Address: mfenneman@mecofire.com

FIRE EQUIPMENT, SUPPLIES, AND SERVICES

The County is establishing a vendor pool for fire equipment, supplies, and services. The County does not guarantee a dollar amount to be expended on any resulting contract(s).

1. SCOPE OF SERVICES

All items purchased shall be in accordance with all governmental standards to include, but not be limited to, those issued by the Occupational Safety and Health Administration (OSHA), the National Institute of Occupational Safety Hazards (NIOSH), and the National Fire Protection Association (NFPA). MSDS sheets shall be provided with the shipment of any hazardous materials as required by 29 CFR 1910.1200.

2. CONTRACTOR'S RESPONSIBILITIES

Contractor shall:

- 2.1. Provide a website address for product and price lists for viewing and downloading.
- 2.2. Provide (upon request) a downloadable file of current catalog and manufacturer's price lists for the brands quoted.
- 2.3. Provide all labor, material, and equipment necessary for contract performance.
- 2.4. Provide an intensive training program to County staff regarding the use of the products or services supplied.
 - 2.4.1. Contractor shall bare all costs of registration fees, manuals, texts, or instructional materials associated with the required training.
 - 2.4.2. Training shall be at no additional cost to the County.

3. DELIVERY REQUIREMENTS AND ACCEPTANCE

- 3.1. Deliveries shall be FOB Destination – Inside Delivery.
- 3.2. Delivery will be to a county location named during order placement.
- 3.3. Deliveries shall be made within ten (10) calendar days and during regular business hours
 - 3.3.1. Monday through Friday, 8:00 a.m. to 5:00 p.m.
 - 3.3.2. Excludes County Holidays
- 3.4. Emergency orders shall be delivered within forty-eight (48) hours.
 - 3.4.1. The County will advise when the order is an emergency.
 - 3.4.2. Emergency/Disaster deliveries may be required during non-business hours.
- 3.5. Back orders shall be filled within ten (10) calendar days from the initial scheduled delivery.
 - 3.5.1. Back orders may be cancelled after shipment period has lapsed.

FIRE EQUIPMENT, SUPPLIES, AND SERVICES

3.6. County staff may pick-up in person if authorized in writing by supervisor.

3.6.1. Contractor shall maintain a copy of the written authorization.

3.7. County reserves the right to cancel an order after the order shipment period has lapsed.

4. REBATES AND SPECIAL PROMOTIONS

4.1. All rebates and special promotions offered by a manufacturer shall be passed on to the County.

4.2. Contractor shall be responsible to notify the County of rebates or special promotions.

4.3. Special promotions shall be offered to the County if pricing is lower than contract pricing.

5. REPAIR SERVICES

5.1. Hourly rates shall be straight-time and be full compensation for labor, equipment use, travel time, and any other incidentals.

5.2. Contractor shall possess all required equipment necessary to make effective repairs.

5.3. Contractor shall be factory certified to service equipment.

5.4. Contractor shall assume risk of loss or damage to County property until returned and accepted by County.

5.5. Contractor shall submit a written estimate for each service project.

5.5.1. The estimate shall be itemized and include:

5.5.1.1. Anticipated start date and completion date.

5.5.1.2. Number of hours at contracted hourly wages for project completion

5.5.1.3. List price of materials and discount per Attachment 2 – Pricing Sheet.

5.5.1.4. Lump sum estimates are not acceptable.

5.6. No work shall commence without a written Notice to Proceed.

5.7. All materials, workmanship, and equipment shall be subject to inspection and approval.

5.8. The Contractor shall correct all deficiencies/defects in work failing to conform to standard within ten (10) calendar days of notification at Contractor's expense.

6. TRAINING

6.1. Contractor shall supply a minimum of one (1) comprehensive repair and parts manual.

6.1.1. Manuals shall be included with equipment upon delivery.

FIRE EQUIPMENT, SUPPLIES, AND SERVICES

6.1.2. Manuals may be electronic.

7. WARRANTY REQUIREMENTS

- 7.1. The Contractor agrees that all materials shall be new, warranted for their merchantability, and fit for a particular purpose.
- 7.2. The Contractor agrees that the product and/or service furnished shall be covered by the most favorable commercial warranty.
- 7.3. Contractor shall assume the risk of loss of damage to the County's property during possession and until delivery and acceptance of property to the County.
- 7.4. The Contractor shall correct all apparent or latent deficiencies, defects in work, or any work that fails to conform at the Contractor's expense within ten (10) calendar days.

[The remainder of this page intentionally left blank]

A. CONTRACTOR will purchase and maintain at all times during the term of this Contract, without cost or expense to the COUNTY, policies of insurance as indicated below, with a company or companies authorized to do business in the State of Florida, and which are acceptable to the COUNTY, insuring the CONTRACTOR against any and all claims, demands, or causes of action, for injuries received or damage to property relating to the performance of duties, services, or obligations of the CONTRACTOR under the terms and provisions of the Contract. An original certificate of insurance, indicating that CONTRACTOR has coverage in accordance with the requirements of this section must be received and accepted by the COUNTY prior to contract execution or before any work begins. It will be furnished by CONTRACTOR to the COUNTY'S Project Manager and Procurement Services Director within five working days of such request. The parties agree that the policies of insurance and confirming certificates of insurance will insure the CONTRACTOR in accordance with the following minimum limits:

i. General Liability insurance on forms no more restrictive than the latest edition of the Occurrence Form Commercial General Liability policy (CG 00 01) of the Insurance Services Office or equivalent without restrictive endorsements, with the following minimum limits and coverage:

Each Occurrence/General Aggregate	\$1,000,000/2,000,000
Products-Completed Operations	\$2,000,000
Personal & Adv. Injury	\$1,000,000
Fire Damage	\$50,000
Medical Expense	\$5,000
Contractual Liability	Included

ii. Automobile liability insurance, including owned, non-owned, and hired autos with the minimum Combined Single Limit of \$1,000,000

iii. Workers' compensation insurance based on proper reporting of classification codes and payroll amounts in accordance with Chapter 440, Florida Statutes, and any other applicable law requiring workers' compensation (Federal, maritime, etc.). If not required by law to maintain workers compensation insurance, the CONTRACTOR must provide a notarized statement that if he or she is injured, he or she will not hold the COUNTY responsible for any payment or compensation.

iv. Employers Liability with the following minimum limits and coverage:

Each Accident	\$1,000,000
Disease-Each Employer	\$1,000,000
Disease-Policy Limit	\$1,000,000

B. Lake County, a Political Subdivision of the State of Florida, and the Board of County Commissioners, will be named as additional insured as their interest may appear all applicable policies. Certificates of insurance must identify the RFP or ITB number in the Description of Operations section on the Certificate.

C. CONTRACTOR must provide a minimum of 30 days prior written notice to the County of any change, cancellation, or nonrenewal of the required insurance.

D. Certificates of insurance must evidence a waiver of subrogation in favor of the COUNTY, that coverage must be primary and noncontributory, and that each evidenced policy includes a Cross Liability or Severability of Interests provision, with no requirement of premium by the COUNTY.

E. CONTRACTOR must provide a copy of all policy endorsements, reflecting the required coverage, with Lake County listed as an additional insured along with all required provisions to include waiver of subrogation. Contracts cannot be completed without this required insurance documentation. A certificate of insurance (COI) will not be accepted in lieu of the policy endorsements.

F. Certificate holder must be:

LAKE COUNTY, A POLITICAL SUBDIVISION OF THE STATE OF FLORIDA,
AND THE BOARD OF COUNTY COMMISSIONERS.

P.O. BOX 7800

TAVARES, FL 32778-7800

G. All self-insured retentions will appear on the certificates and will be subject to approval by the COUNTY. At the option of the COUNTY, the insurer will reduce or eliminate such self-insured retentions; or CONTRACTOR will be required to procure a bond guaranteeing payment of losses and related claims expenses.

H. The COUNTY will be exempt from, and in no way liable for, any sums of money, which may represent a deductible or self-insured retention in any insurance policy. The payment of such deductible or self-insured retention will be the sole responsibility of the CONTRACTOR or subcontractor providing such insurance.

I. CONTRACTOR will be responsible for subcontractors and their insurance. Subcontractors are to provide Certificates of Insurance to the COUNTY evidencing coverage and terms in accordance with the CONTRACTOR'S requirements.

J. Failure to obtain and maintain such insurance as set out above will be considered a breach of contract and may result in termination of the contract for default.

K. Neither approval by the COUNTY of any insurance supplied by CONTRACTOR, nor a failure to disapprove that insurance, will relieve CONTRACTOR of full responsibility of liability, damages, and accidents as set forth herein.

[The remainder of this page is intentionally left blank.]

The undersigned hereby declares that: Municipal Equipment Company, LLC has examined and accepts the specifications, terms, and conditions presented in this Solicitation, satisfies all legal requirements to do business with the County, and to furnish **FIRE EQUIPMENT, SUPPLIES, AND SERVICES** for which Submittals were advertised to be received no later than 3:00 P.M. Eastern time on the date stated in the solicitation or as noted in an addenda. Furthermore, the undersigned is duly authorized to execute this document and any contracts or other transactions required by award of this Solicitation.

1.0 TERM OF CONTRACT

The Contract will be awarded for an initial one (1) year term with the option for two (2) subsequent two (2) year renewals. Renewals are contingent upon mutual written agreement.

The Contract will commence upon the first day of the next calendar month after Board approval. The Contract remains in effect until completion of the expressed and implied warranty periods. The County reserves the right to negotiate for additional services/items similar in nature not known at time of solicitation.

2.0 PAYMENT

The Contractor shall email the County's using department (egminer@lakecountyfl.gov) an accurate invoice within 30 calendar days after delivery. Invoices should reference the purchase/task order, ship date, tracking number, and ship-to address, list price, percent discount, and unit cost. Failure to submit invoices in the prescribed manner will delay payment.

Payments will be tendered in accordance with the Florida Prompt Payment Act, Part VII, Chapter 218, Florida Statutes. The County will remit full payment on all undisputed invoices within 45 days from receipt by the appropriate County using department. The County will pay interest not to exceed 1% per month on all undisputed invoices not paid within 30 days after the due date.

All pricing will be FOB Destination unless otherwise specified in this solicitation document. Pricing submitted will remain valid for a ninety (90) day period.

Vendor accepts MasterCard for payment: YES

3.0 CERTIFICATION REGARDING LAKE COUNTY TERMS AND CONDITIONS:

I certify that I have reviewed the [General Terms and Conditions for Lake County Florida](#) and accept the Lake County General Terms and Conditions dated 5/6/21 as written including the Proprietary/Confidential Information section. YES

Failure to acknowledge may result in Submittal being deemed non-responsive.

4.0 CERTIFICATION REGARDING FELONY CONVICTION:

Has any officer, director, or an executive performing equivalent duties, of the bidding entity been convicted of a felony during the past ten (10) years? NO

5.0 CONFLICT OF INTEREST DISCLOSURE CERTIFICATION:

Except as listed below, no employee, officer, or agent of the firm has any conflicts of interest, real or apparent, due to ownership, other clients, contracts, or interests associated with this project; and, this Submittal is made without prior understanding, agreement, or connection with any

corporation, firm, or person submitting a proposal for the same services, and is in all respects fair and without collusion or fraud. N/A

6.0 CERTIFICATION REGARDING BACKGROUND CHECKS:

Under any County Contract that involves Contractor or subcontractor personnel working in proximity to minors, the Vendor hereby confirms that any personnel so employed will have successfully completed an initial, and subsequent annual, Certified Background Check, completed by the Contractor at no additional cost to the County. The County retains the right to request and review any associated records with or without cause, and to require replacement of any Contractor employee found in violation of this requirement. Contractor shall indemnify the County in full for any adverse act of any such personnel in this regard. Additional requirements may apply in this regard as included within any specific contract award. YES

7.0 DISADVANTAGED BUSINESS ENTERPRISE PROGRAM

The County does not establish specific goals for minority set-asides however, participation by minority and non-minority qualified firms is strongly encouraged. If the firm is a minority firm or has obtained certification by the State of Florida, Office of Supplier Diversity, (OSD) (CMBE), please indicate the appropriate classification(s) Choose an item. not applicable and enter OSD Certification Number Click or tap here to enter text. and enter effective date Click or tap to enter a date. to date Click or tap to enter a date.

8.0 FEDERAL FUNDING REQUIREMENT:

N/A

9.0 RECIPROCAL VENDOR PREFERENCE:

N/A

10.0 GENERAL VENDOR INFORMATION:

Firm Name: Municipal Equipment Company, LLC

Street Address: 408 Bif Ct

City: Orlando State and ZIP Code: FL 32809

Mailing Address (if different): same

Telephone: 800-228-8448 Fax: n/a

Federal Identification Number / TIN: 59-3624496

DUNS Number: 020992533

11.0 SUBMITTAL SIGNATURE:

I hereby certify the information indicated for this Submittal is true and accurate and that my electronic signature shall have the same legal effect as if made under oath; that I am an authorized representative of this Vendor and/or empowered to execute this Submittal on behalf of the Vendor. I, individually and on behalf of the Vendor, acknowledge and agree to abide by all terms and conditions contained in this solicitation as well as any attachments, exhibits, or addenda.

Name of Legal Representative Submitting this Proposal: *Mathew Fenneman*

Date: 4/20/2022

Print Name: Mathew Fenneman

Title: President

Primary E-mail Address: matt@mecofire.com

Secondary E-mail Address: mfenneman@mecofire.com

The individual signing this Submittal affirms that the facts stated herein are true and that the response to this Solicitation has been submitted on behalf of the aforementioned Vendor.

[The remainder of this page is intentionally blank]

<i>Municipal Equipment Company, LLC</i>			
ITEM #	SAVE AND SUBMIT AS AN EXCEL FILE		
1	www.mecofire.com		
	SHOP LOCATION		
2a	408 Bif Ct Orlando, FL 32809		
2b	Mathew Fenneman PH. 800-228-8448 Email. matt@mecofire.com		
2c	Labor for Equipment Repair (not under warranty)	\$100.00	per hour
2d	Pickup or delivery services offered?	yes	
2e	Pick up / delivery fee for Equipment	various	per call

The following information is required for price redetermination consideration.

Assuming prices quoted include costs for vehicles, maintenance, repair, insurance, fuel, wages, insurances, other employee benefits, materials, overhead, operating expenses, etc., what percentage of the rate is directly attributed to the cost of fuel?	up to 20%
Which does the firm use: Diesel fuel or Gasoline?	Gasoline
Assuming prices quoted include costs for vehicles, maintenance, repair, insurance, fuel, wages, materials, overhead, operating expenses, etc., what percentage of the rate is directly attributed to the cost of wages?	30%
Assuming prices quoted include costs for vehicles, maintenance, fuel, wages, insurances, other employee benefits, materials, overhead, operating expenses, etc., what percentage of the rate is directly attributed to the cost of materials?	up to 20%

Lake County is exempt from all taxes (Federal, State, Local). A Tax Exemption Certificate will be furnished upon request for any direct purchasing. Contractor will be responsible for payment of taxes on all materials purchased by the Contractor for the project.

LIST MANUFACTURER SUPPORTED.

3	MANUFACTURER	Hourly Service Rate	Factory Authorized Service Center? YES/NO
	Draeger	\$100.00	Yes
	Arctic Compressors	\$100.00	Yes

<i>Municipal Equipment Company, LLC</i>				
SAVE AND SUBMIT AS AN EXCEL FILE				
FIRM'S WEBSITE:		www.mecofire.com		
Warehouse Location(s):		408 Bif Ct Orlando, FL 32809		
Contact Information For Emergency/Disaster Services (24/7)				
Name:		Mathew Fenneman		
Email:		matt@mecofire.com		
Emergency Phone:		800-228-8448		
List manufacturer brands supported.				
MANUFACTURER	Percent Off List	In Stock / Lead Time	Freight Included	WEBSITE
Akron Brass	40.00%	1-8 weeks	yes	www.akronbrass.com
Arctic Compressor	2.00%	2-4 weeks	yes	www.arcticcompressor.com
Armor Express	10.00%	2-4 weeks	yes	www.armorexpress.com
Bayco Products	10.00%	2-3 weeks	yes	www.baycoproducts.com
Blackington Badges	20.00%	4-6 weeks	yes	www.Blackington.com
Bullard	5.00%	1-8 weeks	yes	www.bullard.com
CMC	8.00%	1-8 weeks	yes	www.cmcpro.com
Cairns	20.00%	1-4 weeks	yes	www.msasafety.com
Chemguard	20.00%	2 weeks	yes	www.jci.com
Council Tool	1.00%	1-8 weeks	yes	www.counciltool.com
CW Nielsen	20.00%	2-6 weeks	yes	www.cwnielsenbadges.com
Dewalt	5.00%	2-4 weeks	yes	www.dewalt.com
Door Storm	1.00%	2-6 weeks	yes	www.doorstorm.com
Draeger Engineered solutions	0.00%		yes	
Draeger SCBA & Gas Detection	5.00%	2-6 weeks	yes	www.Draeger.com
Duo Safety	15.00%	26 weeks	no	www.duosafety.com
Edwards and Cromwell	2.00%	1-2 weeks	yes	www.edwardsandcromwell.com
Elkhart Brass	25.00%	1-8 weeks	yes	www.elkhartbrass.com
Ergodyne	3.00%	1-3 weeks	yes	www.ergodyne.com
Enforcer One	15.00%	2-10 weeks	yes	www.enforcerone.com
Evac Systems	10.00%	2-3 weeks	yes	www.evacsytms.com
Fecheimer	5.00%	1-3 weeks	yes	www.fecheimer.com
Federal Signal	25.00%	1-4 weeks	yes	www.fedsig.com
Firehooks	2.00%	1-4 weeks	yes	www.firehooksunlimited.net

MANUFACTURER	Percent Off List	In Stock / Lead Time	Freight Included	WEBSITE
Fire Innovations	5.00%	2-3 weeks	yes	www.fireinnovations.com
Fire Research	20.00%	1-4 weeks	yes	www.fireresearch.com
Fire Service Plus	20.00%	2-3 days	yes	www.fireade.com
Firebull	15.00%	2-3 days	yes	www.enforcerone.com
Firequip	35.00%	4-8 weeks	yes	www.snaptite.com
Flamefighter	10.00%	1-3 weeks	yes	www.flamefighter.com
Flir Sytems	10.00%	2-6 weeks	yes	www.flir.com
Florida PPE Services	2.00%		yes	www.floridappeservices.com
Foldatank	10.00%	1-4 weeks	yes	www.fol-da-tank.com
Gemtor	10.00%	1-3 weeks	yes	www.gemtor.com
Genesis Rescue Systems	0.00%	3-4 weeks	yes	www.genesisrescue.com/
GH Armor	10.00%	2-4 weeks	yes	www.gharmor.com
Glassmaster	5.00%	1 week	yes	www.glassmaster.com
Groves, Inc.	1.00%	2-4 weeks	yes	www.groves.com
Haix North America	20.00%	1-2 weeks	yes	www.haix.com
Hannay Reels	1.00%	1-4 weeks	yes	www.hannay.com
Harrington	20.00%	1-3 weeks	yes	www.Harrinc.com
Hebert Hose Clamps	1.00%	1-3 weeks	yes	no web
Holmatro	1.00%	1-6 weeks	yes	www.holmatro.com
Homeland Six	5.00%	2-6 weeks	yes	www.homelandsix.com
Hot Shield USA	10.00%	2-3 weeks	yes	www.hotshield.com
Humat	1.00%	2-3 weeks	yes	www.humat.com
Husky Portable Containment	1.00%	2-4 weeks	yes	www.huskyportable.com
Identifire	5.00%	1-2 weeks	yes	www.identifiresafety.com
Janesville	35.00%	3-6 months	yes	www.lionprotects.com
Kappler	3.00%	2-4 weeks	yes	www.kappler.com
Kochek	15.00%	2-6 weeks	yes	www.kochek.com
Koehler Manufacturing	10.00%	2-4 weeks	yes	www.flashlight.com
Kussmaul	5.00%	1-2 weeks	yes	www.kussmaul.com
Lakeland Industries	15.00%	2-8 weeks	yes	www.lakeland.com
Leatherhead Tools	10.00%	2-4 weeks	yes	www.leatherheadtools.com
Lion Boots	20.00%	1-2 weeks	yes	www.lionprotects.com
Lion Gloves	20.00%	1-2 weeks	yes	www.lionprotects.com
Lion Helmets	20.00%	2-8 weeks	yes	www.lionprotects.com
Lion Hoods	20.00%	1-2 weeks	yes	www.lionprotects.com
Lion Training Products	2.00%	1-4 weeks	yes	www.lionprotects.com
Lion Uniforms	30.00%	1-4 weeks	yes	www.lionprotects.com
Lion Wildland Equipment	10.00%	30-60 days	yes	www.lionprotects.com
Mirion	0.00%	2 weeks	yes	www.mirion.com
Nupla	10.00%	2-4 weeks	yes	www.nuplatools.com
Pacific Helmets	15.00%	2-12 weeks	yes	www.pipusa.com
Paratech	1.00%	2-4 weeks	yes	www.paratech.com
Partner	5.00%	1-2 weeks	yes	www.teamequipment.com
Paul Conway Shields	2.00%	2-3weeks	yes	www.conwayshield.cmom

[illegible]



CONTRACT NO. 22-730I

For

Fire Equipment, Supplies, and Services

LAKE COUNTY, FLORIDA, a political subdivision of the State of Florida, through its Board of County Commissioners (hereinafter "County") does hereby accept, with noted modifications, if any, the bid of **North America Fire Equipment, Co., Inc. (NAFECO)** (hereinafter "Contractor") to supply **Fire Equipment, Supplies, and Services** to the County pursuant to County Bid number 22-730 with any included addenda (hereinafter "Bid"), with an opening date of 4/28/2022, and Contractor's Bid response dated 4/27/2022, thereto with all County Bid provisions governing.

A copy of the Contractor's signed Bid is attached hereto and incorporated herein, thus making it a part of this Contract except that any items not awarded have been struck through. The attachments noted below (if any) are attached hereto and are also made a part of this Contract.

ATTACHMENTS:

Addendum 1 & 2, Exhibit A – Scope of Work, Exhibit B – Insurance Requirements, Attachment 1 – Submittal Form with General Terms & Conditions acceptance, Attachment 2 – Pricing Sheet

No financial obligation under this Contract shall accrue against the County until a specific purchase transaction is completed pursuant to the terms and conditions of this Contract.


Contractor shall submit the documents hereinafter listed prior to commencement of this Contract: **N/A**

The County's Procurement Services Director shall be the sole judge as to the fact of the fulfillment of this Contract, and upon any breach thereof, shall, at his option, declare this Contract terminated, and for any loss or damage by reason of such breach, whether this Contract is terminated or not, said Contractor and their surety for any required bond shall be liable.

This Contract is effective from 8/1/2022 through 7/31/2023, except the County reserves the right to terminate this Contract immediately for cause and/or lack of funds and with thirty (30) day written notice for the convenience of the County. This Contract provides for two (2) two (2) year renewals at Lake County's sole option at the terms noted in the Bid.

Any and all modifications to this Contract must be in writing signed by the County's Procurement Services Director.

LAKE COUNTY, FLORIDA

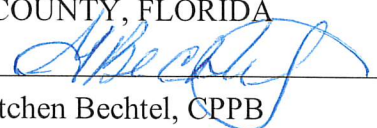
By: Gretchen Bechtel, CPPB

Contracting Officer II

Date: 07/26/2022

Distribution: Original-Bid File
Copy-Contractor
Copy-Department



Office of Procurement Services

P.O. Box 7800 • 315 W. Main St., Suite 441 • Tavares, FL 32778

SOLICITATION: Fire Equipment, Supplies, and Services

04/12/2022

Vendors are responsible for the receipt and acknowledgement of all addenda to a solicitation. Confirm acknowledgement by including an electronically completed copy of this addendum with submittal. Failure to acknowledge each addendum may prevent the submittal from being considered for award.

THIS ADDENDUM DOES NOT CHANGE THE DATE FOR RECEIPT OF PROPOSALS.


QUESTIONS/RESPONSES

- Q1. Section 5.0 Method of Award - Is it the County's intention to award to multiple vendors as they have done in the past?
- R1. Per Section 5.0 Method of Award; The County reserves the right to make awards on a lowest price basis by individual item, group of items, all or none, or a combination; with one or more Vendors**
- Q2. Section 3.0 Delivery Requirements and Acceptance – bid calls for delivery of all products within 10 calendar days. For items in stock this is possible, but for items on order the delivery time will vary by product and brand. The delivery time can be given when a quote is requested.
- R2. Per Section 3.0 Delivery Requirements and Acceptance Section 3.5.1 Back order may be cancelled after the shipment period has lapsed. Cancellation of orders are at the discretion of the County.**
- Q3. Certain manufacturers are now including a significant surcharge to our cost which is in addition to the list price. For the county to purchase these brands off this contract, a surcharge will need to be allowed.
- R3. The solicitation provides for percent off list price. Cost shall be in accordance with contract pricing. Any additional fees shall be borne of the vendor.**

ACKNOWLEDGEMENT


Firm Name: North America Fire Equipment Co., Inc. (NAFECO)

I hereby certify that my electronic signature has the same legal effect as if made under oath; that I am an authorized representative of this vendor and/or empowered to execute this submittal on behalf of the vendor.

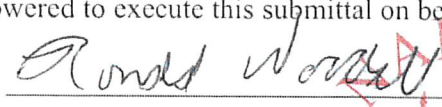Signature of Legal Representative Submitting this Bid: 

Date: 4/19/22

Print Name: RONALD WOODALL

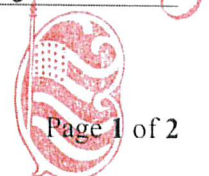

Page 1 of 2

ADDENDUM NO. #2

22-730

Title: VICE PRESIDENT

Primary E-mail Address: ronald.woodall@nafeco.com

Secondary E-mail Address:



Office of Procurement Services

P.O. Box 7800 • 315 W. Main St., Suite 441 • Tavares, FL 32778

SOLICITATION: Fire Equipment, Supplies, and Services

03/28/2022

Vendors are responsible for the receipt and acknowledgement of all addenda to a solicitation. Confirm acknowledgement by including an electronically completed copy of this addendum with submittal. Failure to acknowledge each addendum may prevent the submittal from being considered for award.

THIS ADDENDUM DOES NOT CHANGE THE DATE FOR RECEIPT OF PROPOSALS.

QUESTIONS/RESPONSES

Q1. I reviewed the attachments for bid 22-730 on Lake County's website and it doesn't look like the attachments have any items that need to be priced. Is there a file with the equipment and supplies you would like pricing for?

R1. Attachments 2A and 2B – The vendor shall list manufacturer brands supported.

Q2. I am looking at the Bid/RFP Number: 22-730 bid opportunity and wanted to find if I am not seeing the Attachment 2B, properly? I have opened and downloaded, but I am not seeing any of the equipment or supplies listed.

R2. Attachments 2A and 2B – The vendor shall list manufacturer brands supported.

ACKNOWLEDGEMENT

Firm Name: **NORTH AMERICA FIRE EQUIPMENT CO., INC. (NAFECO)**

I hereby certify that my electronic signature has the same legal effect as if made under oath; that I am an authorized representative of this vendor and/or empowered to execute this submittal on behalf of the vendor.

Signature of Legal Representative Submitting this Bid:

Date: **3/28/22**

Print Name: **RONALD WOODALL**

Title: **VICE PRESIDENT**

Primary E-mail Address: **ronald.woodall@nafeco.com**

Secondary E-mail Address:

FIRE EQUIPMENT, SUPPLIES, AND SERVICES

The County is establishing a vendor pool for fire equipment, supplies, and services. The County does not guarantee a dollar amount to be expended on any resulting contract(s).

1. SCOPE OF SERVICES

All items purchased shall be in accordance with all governmental standards to include, but not be limited to, those issued by the Occupational Safety and Health Administration (OSHA), the National Institute of Occupational Safety Hazards (NIOSH), and the National Fire Protection Association (NFPA). MSDS sheets shall be provided with the shipment of any hazardous materials as required by 29 CFR 1910.1200.

2. CONTRACTOR'S RESPONSIBILITIES

Contractor shall:

- 2.1. Provide a website address for product and price lists for viewing and downloading.
- 2.2. Provide (upon request) a downloadable file of current catalog and manufacturer's price lists for the brands quoted.
- 2.3. Provide all labor, material, and equipment necessary for contract performance.
- 2.4. Provide an intensive training program to County staff regarding the use of the products or services supplied.
 - 2.4.1. Contractor shall bare all costs of registration fees, manuals, texts, or instructional materials associated with the required training.
 - 2.4.2. Training shall be at no additional cost to the County.

3. DELIVERY REQUIREMENTS AND ACCEPTANCE

- 3.1. Deliveries shall be FOB Destination – Inside Delivery.
- 3.2. Delivery will be to a county location named during order placement.
- 3.3. Deliveries shall be made within ten (10) calendar days and during regular business hours
 - 3.3.1. Monday through Friday, 8:00 a.m. to 5:00 p.m.
 - 3.3.2. Excludes County Holidays
- 3.4. Emergency orders shall be delivered within forty-eight (48) hours.
 - 3.4.1. The County will advise when the order is an emergency.
 - 3.4.2. Emergency/Disaster deliveries may be required during non-business hours.
- 3.5. Back orders shall be filled within ten (10) calendar days from the initial scheduled delivery.
 - 3.5.1. Back orders may be cancelled after shipment period has lapsed.

FIRE EQUIPMENT, SUPPLIES, AND SERVICES

3.6. County staff may pick-up in person if authorized in writing by supervisor.

3.6.1. Contractor shall maintain a copy of the written authorization.

3.7. County reserves the right to cancel an order after the order shipment period has lapsed.

4. REBATES AND SPECIAL PROMOTIONS

4.1. All rebates and special promotions offered by a manufacturer shall be passed on to the County.

4.2. Contractor shall be responsible to notify the County of rebates or special promotions.

4.3. Special promotions shall be offered to the County if pricing is lower than contract pricing.

5. REPAIR SERVICES

5.1. Hourly rates shall be straight-time and be full compensation for labor, equipment use, travel time, and any other incidentals.

5.2. Contractor shall possess all required equipment necessary to make effective repairs.

5.3. Contractor shall be factory certified to service equipment.

5.4. Contractor shall assume risk of loss or damage to County property until returned and accepted by County.

5.5. Contractor shall submit a written estimate for each service project.

5.5.1. The estimate shall be itemized and include:

5.5.1.1. Anticipated start date and completion date.

5.5.1.2. Number of hours at contracted hourly wages for project completion

5.5.1.3. List price of materials and discount per Attachment 2 – Pricing Sheet.

5.5.1.4. Lump sum estimates are not acceptable.

5.6. No work shall commence without a written Notice to Proceed.

5.7. All materials, workmanship, and equipment shall be subject to inspection and approval.

5.8. The Contractor shall correct all deficiencies/defects in work failing to conform to standard within ten (10) calendar days of notification at Contractor's expense.

6. TRAINING

6.1. Contractor shall supply a minimum of one (1) comprehensive repair and parts manual.

6.1.1. Manuals shall be included with equipment upon delivery.

FIRE EQUIPMENT, SUPPLIES, AND SERVICES

6.1.2. Manuals may be electronic.

7. WARRANTY REQUIREMENTS

- 7.1. The Contractor agrees that all materials shall be new, warranted for their merchantability, and fit for a particular purpose.
- 7.2. The Contractor agrees that the product and/or service furnished shall be covered by the most favorable commercial warranty.
- 7.3. Contractor shall assume the risk of loss of damage to the County's property during possession and until delivery and acceptance of property to the County.
- 7.4. The Contractor shall correct all apparent or latent deficiencies, defects in work, or any work that fails to conform at the Contractor's expense within ten (10) calendar days.

[The remainder of this page intentionally left blank]

A. CONTRACTOR will purchase and maintain at all times during the term of this Contract, without cost or expense to the COUNTY, policies of insurance as indicated below, with a company or companies authorized to do business in the State of Florida, and which are acceptable to the COUNTY, insuring the CONTRACTOR against any and all claims, demands, or causes of action, for injuries received or damage to property relating to the performance of duties, services, or obligations of the CONTRACTOR under the terms and provisions of the Contract. An original certificate of insurance, indicating that CONTRACTOR has coverage in accordance with the requirements of this section must be received and accepted by the COUNTY prior to contract execution or before any work begins. It will be furnished by CONTRACTOR to the COUNTY'S Project Manager and Procurement Services Director within five working days of such request. The parties agree that the policies of insurance and confirming certificates of insurance will insure the CONTRACTOR in accordance with the following minimum limits:

i. General Liability insurance on forms no more restrictive than the latest edition of the Occurrence Form Commercial General Liability policy (CG 00 01) of the Insurance Services Office or equivalent without restrictive endorsements, with the following minimum limits and coverage:

Each Occurrence/General Aggregate	\$1,000,000/2,000,000
Products-Completed Operations	\$2,000,000
Personal & Adv. Injury	\$1,000,000
Fire Damage	\$50,000
Medical Expense	\$5,000
Contractual Liability	Included

ii. Automobile liability insurance, including owned, non-owned, and hired autos with the minimum Combined Single Limit of \$1,000,000

iii. Workers' compensation insurance based on proper reporting of classification codes and payroll amounts in accordance with Chapter 440, Florida Statutes, and any other applicable law requiring workers' compensation (Federal, maritime, etc.). If not required by law to maintain workers compensation insurance, the CONTRACTOR must provide a notarized statement that if he or she is injured, he or she will not hold the COUNTY responsible for any payment or compensation.

iv. Employers Liability with the following minimum limits and coverage:

Each Accident	\$1,000,000
Disease-Each Employer	\$1,000,000
Disease-Policy Limit	\$1,000,000

B. Lake County, a Political Subdivision of the State of Florida, and the Board of County Commissioners, will be named as additional insured as their interest may appear all applicable policies. Certificates of insurance must identify the RFP or ITB number in the Description of Operations section on the Certificate.

C. CONTRACTOR must provide a minimum of 30 days prior written notice to the County of any change, cancellation, or nonrenewal of the required insurance.

D. Certificates of insurance must evidence a waiver of subrogation in favor of the COUNTY, that coverage must be primary and noncontributory, and that each evidenced policy includes a Cross Liability or Severability of Interests provision, with no requirement of premium by the COUNTY.

E. CONTRACTOR must provide a copy of all policy endorsements, reflecting the required coverage, with Lake County listed as an additional insured along with all required provisions to include waiver of subrogation. Contracts cannot be completed without this required insurance documentation. A certificate of insurance (COI) will not be accepted in lieu of the policy endorsements.

F. Certificate holder must be:

LAKE COUNTY, A POLITICAL SUBDIVISION OF THE STATE OF FLORIDA,
AND THE BOARD OF COUNTY COMMISSIONERS.

P.O. BOX 7800

TAVARES, FL 32778-7800

G. All self-insured retentions will appear on the certificates and will be subject to approval by the COUNTY. At the option of the COUNTY, the insurer will reduce or eliminate such self-insured retentions; or CONTRACTOR will be required to procure a bond guaranteeing payment of losses and related claims expenses.

H. The COUNTY will be exempt from, and in no way liable for, any sums of money, which may represent a deductible or self-insured retention in any insurance policy. The payment of such deductible or self-insured retention will be the sole responsibility of the CONTRACTOR or subcontractor providing such insurance.

I. CONTRACTOR will be responsible for subcontractors and their insurance. Subcontractors are to provide Certificates of Insurance to the COUNTY evidencing coverage and terms in accordance with the CONTRACTOR'S requirements.

J. Failure to obtain and maintain such insurance as set out above will be considered a breach of contract and may result in termination of the contract for default.

K. Neither approval by the COUNTY of any insurance supplied by CONTRACTOR, nor a failure to disapprove that insurance, will relieve CONTRACTOR of full responsibility of liability, damages, and accidents as set forth herein.

[The remainder of this page is intentionally left blank.]

The undersigned hereby declares that: NORTH AMERICA FIRE COMPANY, INC. has examined and accepts the specifications, terms, and conditions presented in this Solicitation, satisfies all legal requirements to do business with the County, and to furnish **FIRE EQUIPMENT, SUPPLIES, AND SERVICES** for which Submittals were advertised to be received no later than 3:00 P.M. Eastern time on the date stated in the solicitation or as noted in an addenda. Furthermore, the undersigned is duly authorized to execute this document and any contracts or other transactions required by award of this Solicitation.

1.0 TERM OF CONTRACT

The Contract will be awarded for an initial one (1) year term with the option for two (2) subsequent two (2) year renewals. Renewals are contingent upon mutual written agreement.

The Contract will commence upon the first day of the next calendar month after Board approval. The Contract remains in effect until completion of the expressed and implied warranty periods. The County reserves the right to negotiate for additional services/items similar in nature not known at time of solicitation.

2.0 PAYMENT

The Contractor shall email the County's using department (egminer@lakecountyfl.gov) an accurate invoice within 30 calendar days after delivery. Invoices should reference the purchase/task order, ship date, tracking number, and ship-to address, list price, percent discount, and unit cost. Failure to submit invoices in the prescribed manner will delay payment.

Payments will be tendered in accordance with the Florida Prompt Payment Act, Part VII, Chapter 218, Florida Statutes. The County will remit full payment on all undisputed invoices within 45 days from receipt by the appropriate County using department. The County will pay interest not to exceed 1% per month on all undisputed invoices not paid within 30 days after the due date.

All pricing will be FOB Destination unless otherwise specified in this solicitation document. Pricing submitted will remain valid for a ninety (90) day period.

Vendor accepts MasterCard for payment: YES

3.0 CERTIFICATION REGARDING LAKE COUNTY TERMS AND CONDITIONS:

I certify that I have reviewed the [General Terms and Conditions for Lake County Florida](#) and accept the Lake County General Terms and Conditions dated 5/6/21 as written including the Proprietary/Confidential Information section. YES

Failure to acknowledge may result in Submittal being deemed non-responsive.

4.0 CERTIFICATION REGARDING FELONY CONVICTION:

Has any officer, director, or an executive performing equivalent duties, of the bidding entity been convicted of a felony during the past ten (10) years? NO

5.0 CONFLICT OF INTEREST DISCLOSURE CERTIFICATION:

Except as listed below, no employee, officer, or agent of the firm has any conflicts of interest, real or apparent, due to ownership, other clients, contracts, or interests associated with this project; and, this Submittal is made without prior understanding, agreement, or connection with

any corporation, firm, or person submitting a proposal for the same services, and is in all respects fair and without collusion or fraud. YES

6.0 CERTIFICATION REGARDING BACKGROUND CHECKS:

Under any County Contract that involves Contractor or subcontractor personnel working in proximity to minors, the Vendor hereby confirms that any personnel so employed will have successfully completed an initial, and subsequent annual, Certified Background Check, completed by the Contractor at no additional cost to the County. The County retains the right to request and review any associated records with or without cause, and to require replacement of any Contractor employee found in violation of this requirement. Contractor shall indemnify the County in full for any adverse act of any such personnel in this regard. Additional requirements may apply in this regard as included within any specific contract award. YES

7.0 DISADVANTAGED BUSINESS ENTERPRISE PROGRAM

The County does not establish specific goals for minority set-asides however, participation by minority and non-minority qualified firms is strongly encouraged. If the firm is a minority firm or has obtained certification by the State of Florida, Office of Supplier Diversity, (OSD) (CMBE), please indicate the appropriate classification(s) not applicable not applicable and enter OSD Certification Number Click or tap here to enter text.
and enter effective date Click or tap to enter a date. to date Click or tap to enter a date.

8.0 FEDERAL FUNDING REQUIREMENT:

N/A

9.0 RECIPROCAL VENDOR PREFERENCE:

N/A

10.0 GENERAL VENDOR INFORMATION:

Firm Name: NORTH AMERICA FIRE EQUIPMENT CO., INC. (NAFECO)

Street Address: 1515 WEST MOULTON STREET

City: DECATUR State and ZIP Code: AL, 35601

Mailing Address (if different): (SAME AS ABOVE)

Telephone: 256-353-7100 Fax: 256-355-0852

Federal Identification Number / TIN: 63-0725655

DUNS Number: 05-098-3451

11.0 SUBMITTAL SIGNATURE:

I hereby certify the information indicated for this Submittal is true and accurate and that my electronic signature shall have the same legal effect as if made under oath; that I am an authorized representative of this Vendor and/or empowered to execute this Submittal on behalf of the Vendor. I, individually and on behalf of the Vendor, acknowledge and agree to abide by all terms and conditions contained in this solicitation as well as any attachments, exhibits, or addenda.

Name of Legal Representative Submitting this Proposal: RONALD WOODALL

Date: 4/27/2022

Ronald Woodall



Print Name: RONALD WOODALL

Title: VICE PRESIDENT

Primary E-mail Address: ronald.woodall@nafeco.com

Secondary E-mail Address: n/a

The individual signing this Submittal affirms that the facts stated herein are true and that the response to this Solicitation has been submitted on behalf of the aforementioned Vendor.

[The remainder of this page is intentionally blank]

NORTH AMERICA FIRE EQUIPMENT CO., INC. (NAFECO)			
ITEM #	SAVE AND SUBMIT AS AN EXCEL FILE		
1	WWW.NAFECO.COM		
	SHOP LOCATION		
2a	17641 E Colonial Dr, Orlando, FL 32820		
2b	SHANNON SAULS		
2c	Labor for Equipment Repair (not under warranty)	\$100.00	per hour
2d	Pickup or delivery services offered?	YES	
2e	Pick up / delivery fee for Equipment	\$65.00	per call

The following information is required for price redetermination consideration.

Assuming prices quoted include costs for vehicles, maintenance, repair, insurance, fuel, wages, insurances, other employee benefits, materials, overhead, operating expenses, etc., what percentage of the rate is directly attributed to the cost of fuel?	20
Which does the firm use: Diesel fuel or Gasoline?	BOTH
Assuming prices quoted include costs for vehicles, maintenance, repair, insurance, fuel, wages, materials, overhead, operating expenses, etc., what percentage of the rate is directly attributed to the cost of wages?	50
Assuming prices quoted include costs for vehicles, maintenance, fuel, wages, insurances, other employee benefits, materials, overhead, operating expenses, etc., what percentage of the rate is directly attributed to the cost of materials?	30

Lake County is exempt from all taxes (Federal, State, Local). A Tax Exemption Certificate will be furnished upon request for any direct purchasing. Contractor will be responsible for payment of taxes on all materials purchased by the Contractor for the project.

LIST MANUFACTURER SUPPORTED.

3	MANUFACTURER	Hourly Service Rate	Factory Authorized Service Center? YES/NO
	ALSO SEE ATTACHED ADDITIONAL SHEET	\$100.00	YES



Fire &
Rescue

Law
Enforcement

EMS
Supplies

Industrial Safety
Options (ISO)

NAFECO

Lake County, FL

22-730

Fire Equipment, Supplies and Services

Additional Information

EXCEPTION TO DELIVERY REQUIREMENTS:

Due to the current global supply chain issues, NAFECO will make every attempt to delivery orders within ten (10) days ARO, however many manufacturers have extended delivery times. Delivery will vary dependent upon manufacturer, product ordered and quantities ordered. Currently, some manufacturers have lead times as far out as 6 months ARO.

CURRENT CATALOG AND MANUFACTURER'S PRICE LISTS:

Per Exhibit A, Section 2, Item 2.2, NAFECO will provide requested manufacturer's price lists/catalogs upon request.



Join Mailing List Scan QR Code or www.nafeco.com/subscribe

www.nafeco.com



800-628-6233



NORTH AMERICA FIRE EQUIPMENT CO., INC. (NAFECO)				
SAVE AND SUBMIT AS AN EXCEL FILE				
FIRM'S WEBSITE:		WWW.NAFECO.COM		
Warehouse Location(s):		Orlando FL, Clearwater, FL, Atlanta, GA, Decatur, AL, Sandston, VA,		
Contact Information For Emergency/Disaster Services (24/7)				
		Name:	SHANNON SAULS	
		Email:	SHANNON.SAULS@NAFECO.COM	
		Emergency Phone:	256-353-7100/ 470-214-2138	
List manufacturer brands supported.				
MANUFACTURER	Percent Off List	In Stock / Lead Time	Freight Included	WEBSITE
5.11 Tactical	20.00%	Varies by product selection	FOB ORIGIN + 8%	www.nafeco.com
Able 2 Sho Me	21.00%	Varies by product selection	FOB ORIGIN + 8%	www.nafeco.com
Action Coupling	21.00%	Varies by product selection	FOB ORIGIN + 8%	www.nafeco.com
Advanced Impressions	2.00%	Varies by product selection	FOB ORIGIN + 8%	www.nafeco.com
Aegis	5.00%	Varies by product selection	FOB ORIGIN + 8%	www.nafeco.com
Aeromax Toys	10.00%	Varies by product selection	FOB ORIGIN + 8%	www.nafeco.com
Aervoe	10.00%	Varies by product selection	FOB ORIGIN + 8%	www.nafeco.com
Afast Nozzles	10.00%	Varies by product selection	FOB ORIGIN + 8%	www.nafeco.com
Ajax Tools	8.00%	Varies by product selection	FOB ORIGIN + 8%	www.nafeco.com
Akron Brass	25.00%	Varies by product selection	FOB ORIGIN + 8%	www.nafeco.com
Alco-Lite	4.00%	Varies by product selection	FOB ORIGIN + 50%	www.nafeco.com
Alert Visions	20.00%	Varies by product selection	FOB ORIGIN + 8%	www.nafeco.com
Alliance Mercantile-Viking Wear	5.00%	Varies by product selection	FOB ORIGIN + 8%	www.nafeco.com
Amerex	30.00%	Varies by product selection	FOB ORIGIN + 8%	www.nafeco.com
Ameri-Viz	20.00%	Varies by product selection	FOB ORIGIN + 8%	www.nafeco.com
Anchor Uniform	15.00%	Varies by product selection	FOB ORIGIN + 8%	www.nafeco.com
Ansell Healthcare-Microflex	2.00%	Varies by product selection	FOB ORIGIN + 8%	www.nafeco.com
Ansell Protective Solutions	2.00%	Varies by product selection	FOB ORIGIN + 8%	www.nafeco.com
Ansul-Chemguard	16.00%	Varies by product selection	FOB ORIGIN + 8%	www.nafeco.com
Armor Express	20.00%	Varies by product selection	FOB ORIGIN + 8%	www.nafeco.com
ASP USA	10.00%	Varies by product selection	FOB ORIGIN + 8%	www.nafeco.com
Atlenco-Tru Spec	10.00%	Varies by product selection	FOB ORIGIN + 8%	www.nafeco.com
Augusta Sportswear	10.00%	Varies by product selection	FOB ORIGIN + 8%	www.nafeco.com
Avon Manufacturing	10.00%	Varies by product selection	FOB ORIGIN + 8%	www.nafeco.com
Avon Protection-ISI-Argus	10.00%	Varies by product selection	FOB ORIGIN + 8%	www.nafeco.com
B&B Fire Equip-FKA POK	10.00%	Varies by product selection	FOB ORIGIN + 8%	www.nafeco.com
Bates	20.00%	Varies by product selection	FOB ORIGIN + 8%	www.nafeco.com
Batteries Plus	10.00%	Varies by product selection	FOB ORIGIN + 8%	www.nafeco.com
Bayco Products	30.00%	Varies by product selection	FOB ORIGIN + 8%	www.nafeco.com
Bayly Headwear	20.00%	Varies by product selection	FOB ORIGIN + 8%	www.nafeco.com
Bellville Boots	10.00%	Varies by product selection	FOB ORIGIN + 8%	www.nafeco.com
Black Diamond Boots	12.00%	Varies by product selection	FOB ORIGIN + 8%	www.nafeco.com
Blackinton	18.00%	Varies by product selection	FOB ORIGIN + 8%	www.nafeco.com
Blue Generation	18.00%	Varies by product selection	FOB ORIGIN + 8%	www.nafeco.com
Blue Pointe Sportswear	15.00%	Varies by product selection	FOB ORIGIN + 8%	www.nafeco.com
Bluewater Rope	18.00%	Varies by product selection	FOB ORIGIN + 8%	www.nafeco.com
Bolle Safety	20.00%	Varies by product selection	FOB ORIGIN + 8%	www.nafeco.com
Boston	5.00%	Varies by product selection	FOB ORIGIN + 8%	www.nafeco.com
Boston Leather	18.00%	Varies by product selection	FOB ORIGIN + 8%	www.nafeco.com
Broberry-Carhartt FR	10.00%	Varies by product selection	FOB ORIGIN + 8%	www.nafeco.com
Broder Bros	5.00%	Varies by product selection	FOB ORIGIN + 8%	www.nafeco.com
Capps Shoe	10.00%	Varies by product selection	FOB ORIGIN + 8%	www.nafeco.com
Cardiac Solutions	15.00%	Varies by product selection	FOB ORIGIN + 8%	www.nafeco.com
Carhartt	5.00%	Varies by product selection	FOB ORIGIN + 8%	www.nafeco.com
Casella	2.00%	Varies by product selection	FOB ORIGIN + 8%	www.nafeco.com
Cast Products	21.00%	Varies by product selection	FOB ORIGIN + 8%	www.nafeco.com

MANUFACTURER	Percent Off List	In Stock / Lead Time	Freight Included	WEBSITE
CET	10.00%	Varies by product selection	FOB ORIGIN+8%	www.nafeco.com
Charles River Apparel	15.00%	Varies by product selection	FOB ORIGIN+8%	www.nafeco.com
Chicago Protective Apparel-CPA	5.00%	Varies by product selection	FOB ORIGIN+8%	www.nafeco.com
Circle D	7.00%	Varies by product selection	FOB ORIGIN+8%	www.nafeco.com
CMC	12.00%	Varies by product selection	FOB ORIGIN+8%	www.nafeco.com
Coaxsher	10.00%	Varies by product selection	FOB ORIGIN+8%	www.nafeco.com
Cobra Caps	5.00%	Varies by product selection	FOB ORIGIN+8%	www.nafeco.com
Code 3	12.00%	Varies by product selection	FOB ORIGIN+8%	www.nafeco.com
Command Light	3.00%	Varies by product selection	FOB ORIGIN+8%	www.nafeco.com
CoolCop	5.00%	Varies by product selection	FOB ORIGIN+8%	www.nafeco.com
Cotton Eyed Joes	5.00%	Varies by product selection	FOB ORIGIN+8%	www.nafeco.com
Cougar Tactical	10.00%	Varies by product selection	FOB ORIGIN+8%	www.nafeco.com
Council	20.00%	Varies by product selection	FOB ORIGIN+8%	www.nafeco.com
Covert Armor	10.00%	Varies by product selection	FOB ORIGIN+8%	www.nafeco.com
Crestar	10.00%	Varies by product selection	FOB ORIGIN+8%	www.nafeco.com
Danner-Lacrosse	10.00%	Varies by product selection	FOB ORIGIN+8%	www.nafeco.com
Dicke Safety Products	2.00%	Varies by product selection	FOB ORIGIN+8%	www.nafeco.com
Don Hume	20.00%	Varies by product selection	FOB ORIGIN+8%	www.nafeco.com
Draeger	12.00%	Varies by product selection	FOB ORIGIN+8%	www.nafeco.com
Dragon Fire Gloves	2.00%	Varies by product selection	FOB ORIGIN+8%	www.nafeco.com
Duo-Safety	2.00%	Varies by product selection	FOB ORIGIN+50%	www.nafeco.com
Dutyman	2.00%	Varies by product selection	FOB ORIGIN+8%	www.nafeco.com
Eagle Compressors	2.00%	Varies by product selection	FOB ORIGIN+8%	www.nafeco.com
Eagle Manufacturing	2.00%	Varies by product selection	FOB ORIGIN+8%	www.nafeco.com
Edwards & Cromwell	4.00%	Varies by product selection	FOB ORIGIN+8%	www.nafeco.com
Edwards Garment Co	5.00%	Varies by product selection	FOB ORIGIN+8%	www.nafeco.com
Edwards Mfg Co	5.00%	Varies by product selection	FOB ORIGIN+8%	www.nafeco.com
Eisman Ludmar	10.00%	Varies by product selection	FOB ORIGIN+8%	www.nafeco.com
Elbeco Uniforms	10.00%	Varies by product selection	FOB ORIGIN+8%	www.nafeco.com
Elk River Products	10.00%	Varies by product selection	FOB ORIGIN+8%	www.nafeco.com
Elkhart Brass	36.00%	Varies by product selection	FOB ORIGIN+8%	www.nafeco.com
Embroidery Services	5.00%	Varies by product selection	FOB ORIGIN+8%	www.nafeco.com
Enforcer One	25.00%	Varies by product selection	FOB ORIGIN+8%	www.nafeco.com
ERB Industries	15.00%	Varies by product selection	FOB ORIGIN+8%	www.nafeco.com
Ergodyne	5.00%	Varies by product selection	FOB ORIGIN+8%	www.nafeco.com
ESS	12.00%	Varies by product selection	FOB ORIGIN+8%	www.nafeco.com
Euramco - Ramfan	5.00%	Varies by product selection	FOB ORIGIN+8%	www.nafeco.com
EZ Spanner-Better Tools	20.00%	Varies by product selection	FOB ORIGIN+8%	www.nafeco.com
Fat Ivan	5.00%	Varies by product selection	FOB ORIGIN+8%	www.nafeco.com
Fechheimer	4.00%	Varies by product selection	FOB ORIGIN+8%	www.nafeco.com
Federal Signal	12.00%	Varies by product selection	FOB ORIGIN+8%	www.nafeco.com
Fine Print	10.00%	Varies by product selection	FOB ORIGIN+8%	www.nafeco.com
Fire Hooks Unlimited	2.00%	Varies by product selection	FOB ORIGIN+8%	www.nafeco.com
Fire House Decals	2.00%	Varies by product selection	FOB ORIGIN+8%	www.nafeco.com
Fire Innovations	11.00%	Varies by product selection	FOB ORIGIN+8%	www.nafeco.com
Fire Ninja	5.00%	Varies by product selection	FOB ORIGIN+8%	www.nafeco.com
Fire Research	5.00%	Varies by product selection	FOB ORIGIN+8%	www.nafeco.com
FireAde Foam (FSP-Fire Ade)	25.00%	Varies by product selection	FOB ORIGIN+8%	www.nafeco.com
Firecom	5.00%	Varies by product selection	FOB ORIGIN+8%	www.nafeco.com
Firecraft	2.00%	Varies by product selection	FOB ORIGIN+8%	www.nafeco.com
First On Socks	5.00%	Varies by product selection	FOB ORIGIN+8%	www.nafeco.com
First Tactical	10.00%	Varies by product selection	FOB ORIGIN+8%	www.nafeco.com
Flir	10.00%	Varies by product selection	FOB ORIGIN+8%	www.nafeco.com
Foldatank	16.00%	Varies by product selection	FOB ORIGIN+8%	www.nafeco.com
Foxfury	10.00%	Varies by product selection	FOB ORIGIN+8%	www.nafeco.com
Game Sportswear	5.00%	Varies by product selection	FOB ORIGIN+8%	www.nafeco.com
Gasco Gas	5.00%	Varies by product selection	FOB ORIGIN+8%	www.nafeco.com
Gateway Safety	5.00%	Varies by product selection	FOB ORIGIN+8%	www.nafeco.com
Gemtor	12.00%	Varies by product selection	FOB ORIGIN+8%	www.nafeco.com
Gerber Outerwear	10.00%	Varies by product selection	FOB ORIGIN+8%	www.nafeco.com
Gerber Tools	5.00%	Varies by product selection	FOB ORIGIN+8%	www.nafeco.com
GH Armor	22.00%	Varies by product selection	FOB ORIGIN+8%	www.nafeco.com
Gildan	5.00%	Varies by product selection	FOB ORIGIN+8%	www.nafeco.com
Gillette Generators	1.00%	Varies by product selection	FOB ORIGIN+8%	www.nafeco.com

MANUFACTURER	Percent Off List	In Stock / Lead Time	Freight Included	WEBSITE
Glacier Tek	1.00%	Varies by product selection	FOB ORIGIN + 8%	www.nafeco.com
Glas-Master	8.00%	Varies by product selection	FOB ORIGIN + 8%	www.nafeco.com
Golfire	2.00%	Varies by product selection	FOB ORIGIN + 8%	www.nafeco.com
Golight	2.00%	Varies by product selection	FOB ORIGIN + 8%	www.nafeco.com
Groves	2.00%	Varies by product selection	FOB ORIGIN + 8%	www.nafeco.com
Haix	18.00%	Varies by product selection	FOB ORIGIN + 8%	www.nafeco.com
Hale	11.00%	Varies by product selection	FOB ORIGIN + 8%	www.nafeco.com
Hammerhead Ind-Gearkeeper	5.00%	Varies by product selection	FOB ORIGIN + 8%	www.nafeco.com
Hanes	5.00%	Varies by product selection	FOB ORIGIN + 8%	www.nafeco.com
Hankin Bros Cap Co	5.00%	Varies by product selection	FOB ORIGIN + 8%	www.nafeco.com
Hannay	2.00%	Varies by product selection	FOB ORIGIN + 8%	www.nafeco.com
Hanover Leather	5.00%	Varies by product selection	FOB ORIGIN + 8%	www.nafeco.com
Harrington	24.00%	Varies by product selection	FOB ORIGIN + 8%	www.nafeco.com
Harris Ind	10.00%	Varies by product selection	FOB ORIGIN + 8%	www.nafeco.com
Hazmat DQE	5.00%	Varies by product selection	FOB ORIGIN + 8%	www.nafeco.com
HD Electric	2.00%	Varies by product selection	FOB ORIGIN + 8%	www.nafeco.com
Honeywell Rae	2.00%	Varies by product selection	FOB ORIGIN + 8%	www.nafeco.com
Honeywell Respiratory FKA Sperian	12.00%	Varies by product selection	FOB ORIGIN + 8%	www.nafeco.com
Husky Drop Tank	10.00%	Varies by product selection	FOB ORIGIN + 8%	www.nafeco.com
Hydra-Shield Fryelane	6.00%	Varies by product selection	FOB ORIGIN + 8%	www.nafeco.com
Innotex	2.00%	Varies by product selection	FOB ORIGIN + 8%	www.nafeco.com
Justrite Mfg	11.00%	Varies by product selection	FOB ORIGIN + 8%	www.nafeco.com
JYD	5.00%	Varies by product selection	FOB ORIGIN + 8%	www.nafeco.com
K-Tool	5.00%	Varies by product selection	FOB ORIGIN + 8%	www.nafeco.com
Kappler	3.00%	Varies by product selection	FOB ORIGIN + 8%	www.nafeco.com
Key Fire Hose	34.00%	Varies by product selection	FOB ORIGIN + 8%	www.nafeco.com
Keystone Uniform Cap	5.00%	Varies by product selection	FOB ORIGIN + 8%	www.nafeco.com
Kidde US	2.00%	Varies by product selection	FOB ORIGIN + 8%	www.nafeco.com
KNP Headwear	10.00%	Varies by product selection	FOB ORIGIN + 8%	www.nafeco.com
Kochek	31.00%	Varies by product selection	FOB ORIGIN + 8%	www.nafeco.com
Kussmaul	8.00%	Varies by product selection	FOB ORIGIN + 8%	www.nafeco.com
Lakeland Ind	10.00%	Varies by product selection	FOB ORIGIN + 8%	www.nafeco.com
Liberty	5.00%	Varies by product selection	FOB ORIGIN + 8%	www.nafeco.com
Liberty Uniform	12.00%	Varies by product selection	FOB ORIGIN + 8%	www.nafeco.com
Lightning X Products	5.00%	Varies by product selection	FOB ORIGIN + 8%	www.nafeco.com
LION Structural Gear	36.00%	Varies by product selection	FOB ORIGIN + 8%	www.nafeco.com
LION Helmets	36.00%	Varies by product selection	FOB ORIGIN + 8%	www.nafeco.com
LION Boots	35.00%	Varies by product selection	FOB ORIGIN + 8%	www.nafeco.com
LION Express Gear	37.00%	Varies by product selection	FOB ORIGIN + 8%	www.nafeco.com
LION Gloves	15.00%	Varies by product selection	FOB ORIGIN + 8%	www.nafeco.com
LION Hoods	11.00%	Varies by product selection	FOB ORIGIN + 8%	www.nafeco.com
LION Total Care	3.00%	Varies by product selection	FOB ORIGIN + 8%	www.nafeco.com
LION Uniforms	20.00%	Varies by product selection	FOB ORIGIN + 8%	www.nafeco.com
LION MT-94	3.00%	Varies by product selection	FOB ORIGIN + 8%	www.nafeco.com
LION MedPro & VersaPro	11.00%	Varies by product selection	FOB ORIGIN + 8%	www.nafeco.com
LION-Bullex Training Products	2.00%	Varies by product selection	FOB ORIGIN + 8%	www.nafeco.com
Majestic Fire Apparel	5.00%	Varies by product selection	FOB ORIGIN + 8%	www.nafeco.com
Majestic Gloves	5.00%	Varies by product selection	FOB ORIGIN + 8%	www.nafeco.com
Mechanix Wear	5.00%	Varies by product selection	FOB ORIGIN + 8%	www.nafeco.com
Meiko USA Inc	5.00%	Varies by product selection	FOB ORIGIN + 8%	www.nafeco.com
Meret	5.00%	Varies by product selection	FOB ORIGIN + 8%	www.nafeco.com
Merrell Footwear	20.00%	Varies by product selection	FOB ORIGIN + 8%	www.nafeco.com
Moritz Emblem	3.00%	Varies by product selection	FOB ORIGIN + 8%	www.nafeco.com
MTS Safety	10.00%	Varies by product selection	FOB ORIGIN + 8%	www.nafeco.com
N Vision Optics	2.00%	Varies by product selection	FOB ORIGIN + 8%	www.nafeco.com
NAFFCO.COM	4.00%	Varies by product selection	FOB ORIGIN + 8%	www.nafeco.com
National Safety Apparel	5.00%	Varies by product selection	FOB ORIGIN + 8%	www.nafeco.com
New Pig Corp	3.00%	Varies by product selection	FOB ORIGIN + 8%	www.nafeco.com
Niedner	5.00%	Varies by product selection	FOB ORIGIN + 8%	www.nafeco.com
Nielsen Mfg	3.00%	Varies by product selection	FOB ORIGIN + 8%	www.nafeco.com
Northwest River Supply-NRS	2.00%	Varies by product selection	FOB ORIGIN + 8%	www.nafeco.com
Pac Mule	8.00%	Varies by product selection	FOB ORIGIN + 8%	www.nafeco.com
Pacific Headwear	2.00%	Varies by product selection	FOB ORIGIN + 8%	www.nafeco.com
Pacific Reflex	2.00%	Varies by product selection	FOB ORIGIN + 8%	www.nafeco.com

MANUFACTURER	Percent Off List	In Stock / Lead Time	Freight Included	WEBSITE
Paul Conway	5.00%	Varies by product selection	FOB ORIGIN + 8%	www.nafeco.com
PEB Enterprises	5.00%	Varies by product selection	FOB ORIGIN + 8%	www.nafeco.com
Pelican	20.00%	Varies by product selection	FOB ORIGIN + 8%	www.nafeco.com
Pellerin-Milnor	5.00%	Varies by product selection	FOB ORIGIN + 8%	www.nafeco.com
Performance Advantage Co-PAC	5.00%	Varies by product selection	FOB ORIGIN + 8%	www.nafeco.com
Perimeter Solutions-FKA PhosChek-ICL	4.00%	Varies by product selection	FOB ORIGIN + 8%	www.nafeco.com
Petra Roc	5.00%	Varies by product selection	FOB ORIGIN + 8%	www.nafeco.com
Petzl	3.00%	Varies by product selection	FOB ORIGIN + 8%	www.nafeco.com
PGI	5.00%	Varies by product selection	FOB ORIGIN + 8%	www.nafeco.com
Phalanx Defense Systems-PDS	5.00%	Varies by product selection	FOB ORIGIN + 8%	www.nafeco.com
Plug N Dike	10.00%	Varies by product selection	FOB ORIGIN + 8%	www.nafeco.com
PMI	5.00%	Varies by product selection	FOB ORIGIN + 8%	www.nafeco.com
Point Blank	10.00%	Varies by product selection	FOB ORIGIN + 8%	www.nafeco.com
Portwest	5.00%	Varies by product selection	FOB ORIGIN + 8%	www.nafeco.com
Premier Emblem	3.00%	Varies by product selection	FOB ORIGIN + 8%	www.nafeco.com
ProKure Solutions	3.00%	Varies by product selection	FOB ORIGIN + 8%	www.nafeco.com
Propper	10.00%	Varies by product selection	FOB ORIGIN + 8%	www.nafeco.com
Propper	10.00%	Varies by product selection	FOB ORIGIN + 8%	www.nafeco.com
R & B Fabricators	12.00%	Varies by product selection	FOB ORIGIN + 8%	www.nafeco.com
Radians Industrial Safety-CSS	10.00%	Varies by product selection	FOB ORIGIN + 8%	www.nafeco.com
Red Back Boots	5.00%	Varies by product selection	FOB ORIGIN + 8%	www.nafeco.com
Red Head Brass	14.00%	Varies by product selection	FOB ORIGIN + 8%	www.nafeco.com
Reflective Apparel	5.00%	Varies by product selection	FOB ORIGIN + 8%	www.nafeco.com
RefrigiWear	2.00%	Varies by product selection	FOB ORIGIN + 8%	www.nafeco.com
Ringers	3.00%	Varies by product selection	FOB ORIGIN + 8%	www.nafeco.com
RIT Safety	5.00%	Varies by product selection	FOB ORIGIN + 8%	www.nafeco.com
Rite in the Rain	5.00%	Varies by product selection	FOB ORIGIN + 8%	www.nafeco.com
RKI Instruments	5.00%	Varies by product selection	FOB ORIGIN + 8%	www.nafeco.com
Rocky Boots	10.00%	Varies by product selection	FOB ORIGIN + 8%	www.nafeco.com
Rothco	8.00%	Varies by product selection	FOB ORIGIN + 8%	www.nafeco.com
Royce Shields	5.00%	Varies by product selection	FOB ORIGIN + 8%	www.nafeco.com
Safariland-Bianchi-Hatch	2.00%	Varies by product selection	FOB ORIGIN + 8%	www.nafeco.com
Safewaze	5.00%	Varies by product selection	FOB ORIGIN + 8%	www.nafeco.com
Samuel Broom Uniform Accessories	5.00%	Varies by product selection	FOB ORIGIN + 8%	www.nafeco.com
SanMar	5.00%	Varies by product selection	FOB ORIGIN + 8%	www.nafeco.com
SCBAs	18.00%	Varies by product selection	FOB ORIGIN + 8%	www.nafeco.com
School Apparel Inc	3.00%	Varies by product selection	FOB ORIGIN + 8%	www.nafeco.com
Scott Plastics-Scotty FF	3.00%	Varies by product selection	FOB ORIGIN + 8%	www.nafeco.com
Seattle Gloves	3.00%	Varies by product selection	FOB ORIGIN + 8%	www.nafeco.com
Shelby	18.00%	Varies by product selection	FOB ORIGIN + 8%	www.nafeco.com
Skedco	5.00%	Varies by product selection	FOB ORIGIN + 8%	www.nafeco.com
Smith & Warren	5.00%	Varies by product selection	FOB ORIGIN + 8%	www.nafeco.com
Sound Off	5.00%	Varies by product selection	FOB ORIGIN + 8%	www.nafeco.com
Sound Uniform Solutions -Olympic Uniforms	5.00%	Varies by product selection	FOB ORIGIN + 8%	www.nafeco.com
South Park	5.00%	Varies by product selection	FOB ORIGIN + 8%	www.nafeco.com
Southeastern	10.00%	Varies by product selection	FOB ORIGIN + 8%	www.nafeco.com
Southeastern Shirt	10.00%	Varies by product selection	FOB ORIGIN + 8%	www.nafeco.com
Spiewak	5.00%	Varies by product selection	FOB ORIGIN + 8%	www.nafeco.com
Spilfyter - National Pkging Serv	2.00%	Varies by product selection	FOB ORIGIN + 8%	www.nafeco.com
Spyderco	2.00%	Varies by product selection	FOB ORIGIN + 8%	www.nafeco.com
Stahls Transfer Express	5.00%	Varies by product selection	FOB ORIGIN + 8%	www.nafeco.com
Stallion Leather	1.00%	Varies by product selection	FOB ORIGIN + 8%	www.nafeco.com
Star Products	1.00%	Varies by product selection	FOB ORIGIN + 8%	www.nafeco.com
Starfield Lion	30.00%	Varies by product selection	FOB ORIGIN + 8%	www.nafeco.com
Stat Packs	5.00%	Varies by product selection	FOB ORIGIN + 8%	www.nafeco.com
Steck	5.00%	Varies by product selection	FOB ORIGIN + 8%	www.nafeco.com
Sterling Rope	3.00%	Varies by product selection	FOB ORIGIN + 8%	www.nafeco.com
Stop Heart Attack	5.00%	Varies by product selection	FOB ORIGIN + 8%	www.nafeco.com
Stop-Lite Sign	1.00%	Varies by product selection	FOB ORIGIN + 8%	www.nafeco.com
Stratton Hats	5.00%	Varies by product selection	FOB ORIGIN + 8%	www.nafeco.com
Streamlight	40.00%	Varies by product selection	FOB ORIGIN + 8%	www.nafeco.com
Super Vac	25.00%	Varies by product selection	FOB ORIGIN + 8%	www.nafeco.com
Superfeet	15.00%	Varies by product selection	FOB ORIGIN + 8%	www.nafeco.com
Superior Flamefighter	2.00%	Varies by product selection	FOB ORIGIN + 8%	www.nafeco.com

MANUFACTURER	Percent Off List	In Stock / Lead Time	Freight Included	WEBSITE
Surefire	15.00%	Varies by product selection	FOB ORIGIN + 8%	www.nafeco.com
Tact Squad	10.00%	Varies by product selection	FOB ORIGIN + 8%	www.nafeco.com
Tact Squad-United Uniforms	10.00%	Varies by product selection	FOB ORIGIN + 8%	www.nafeco.com
Taylors Leatherwear	3.00%	Varies by product selection	FOB ORIGIN + 8%	www.nafeco.com
Taylors Tins	2.00%	Varies by product selection	FOB ORIGIN + 8%	www.nafeco.com
Team Equip	2.00%	Varies by product selection	FOB ORIGIN + 8%	www.nafeco.com
Tele-Lite	3.00%	Varies by product selection	FOB ORIGIN + 8%	www.nafeco.com
Tempest-Leader	10.00%	Varies by product selection	FOB ORIGIN + 8%	www.nafeco.com
Tempo Gloves	3.00%	Varies by product selection	FOB ORIGIN + 8%	www.nafeco.com
The Meter Stick	2.00%	Varies by product selection	FOB ORIGIN + 8%	www.nafeco.com
Thorlo	5.00%	Varies by product selection	FOB ORIGIN + 8%	www.nafeco.com
Thorogood	5.00%	Varies by product selection	FOB ORIGIN + 8%	www.nafeco.com
Tiger Hill	10.00%	Varies by product selection	FOB ORIGIN + 8%	www.nafeco.com
Tingley Rubber Corp	2.00%	Varies by product selection	FOB ORIGIN + 8%	www.nafeco.com
Tonix	5.00%	Varies by product selection	FOB ORIGIN + 8%	www.nafeco.com
Topps Safety Apparel	5.00%	Varies by product selection	FOB ORIGIN + 8%	www.nafeco.com
Tri-Mountain	5.00%	Varies by product selection	FOB ORIGIN + 8%	www.nafeco.com
Tru Spec	10.00%	Varies by product selection	FOB ORIGIN + 8%	www.nafeco.com
True North - Dragonwear	5.00%	Varies by product selection	FOB ORIGIN + 8%	www.nafeco.com
TSF Sportswear	5.00%	Varies by product selection	FOB ORIGIN + 8%	www.nafeco.com
Turtle Plastics	6.00%	Varies by product selection	FOB ORIGIN + 8%	www.nafeco.com
Underwater Kinetics	20.00%	Varies by product selection	FOB ORIGIN + 8%	www.nafeco.com
United Uniforms (covers Honor Guard)	5.00%	Varies by product selection	FOB ORIGIN + 8%	www.nafeco.com
US Coupling	20.00%	Varies by product selection	FOB ORIGIN + 8%	www.nafeco.com
US Night Vision Corp	2.00%	Varies by product selection	FOB ORIGIN + 8%	www.nafeco.com
VF Imagewear-Dickies, RedKap, Horace Small, Bulwark-Work Wear Outfitters	10.00%	Varies by product selection	FOB ORIGIN + 8%	www.nafeco.com
Waterous	14.00%	Varies by product selection	FOB ORIGIN + 8%	www.nafeco.com
Weddle Tool	1.00%	Varies by product selection	FOB ORIGIN + 8%	www.nafeco.com
Weinbrenner	10.00%	Varies by product selection	FOB ORIGIN + 8%	www.nafeco.com
Weldon	18.00%	Varies by product selection	FOB ORIGIN + 8%	www.nafeco.com
Whelen	12.00%	Varies by product selection	FOB ORIGIN + 8%	www.nafeco.com
Whelen Industrial	12.00%	Varies by product selection	FOB ORIGIN + 8%	www.nafeco.com
Wiley X	20.00%	Varies by product selection	FOB ORIGIN + 8%	www.nafeco.com
Will-Burt	4.00%	Varies by product selection	FOB ORIGIN + 8%	www.nafeco.com
Winco	8.00%	Varies by product selection	FOB ORIGIN + 8%	www.nafeco.com
Wolfpack Gear	2.00%	Varies by product selection	FOB ORIGIN + 8%	www.nafeco.com
Wolverine Worldwide	2.00%	Varies by product selection	FOB ORIGIN + 8%	www.nafeco.com
Workrite	2.00%	Varies by product selection	FOB ORIGIN + 8%	www.nafeco.com
Xtreme Visibility	10.00%	Varies by product selection	FOB ORIGIN + 8%	www.nafeco.com
Ziamatic	5.00%	Varies by product selection	FOB ORIGIN + 8%	www.nafeco.com



CONTRACT NO. 22-730J
For
Fire Equipment, Supplies, and Services

LAKE COUNTY, FLORIDA, a political subdivision of the State of Florida, through its Board of County Commissioners (hereinafter "County") does hereby accept, with noted modifications, if any, the bid of **TechnicalRescue.com, Inc.** (hereinafter "Contractor") to supply **Fire Equipment, Supplies, and Services** to the County pursuant to County Bid number 22-730 with any included addenda (hereinafter "Bid"), with an opening date of 4/28/2022, and Contractor's Bid response dated 3/24/2022, thereto with all County Bid provisions governing.

A copy of the Contractor's signed Bid is attached hereto and incorporated herein, thus making it a part of this Contract except that any items not awarded have been struck through. The attachments noted below (if any) are attached hereto and are also made a part of this Contract.

ATTACHMENTS:

Addendum 1 & 2, Exhibit A – Scope of Work, Exhibit B – Insurance Requirements, Attachment 1 – Submittal Form with General Terms & Conditions acceptance, Attachment 2 – Pricing Sheet

No financial obligation under this Contract shall accrue against the County until a specific purchase transaction is completed pursuant to the terms and conditions of this Contract.


Contractor shall submit the documents hereinafter listed prior to commencement of this Contract: N/A

The County's Procurement Services Director shall be the sole judge as to the fact of the fulfillment of this Contract, and upon any breach thereof, shall, at his option, declare this Contract terminated, and for any loss or damage by reason of such breach, whether this Contract is terminated or not, said Contractor and their surety for any required bond shall be liable.

This Contract is effective from 8/1/2022 through 7/31/2023, except the County reserves the right to terminate this Contract immediately for cause and/or lack of funds and with thirty (30) day written notice for the convenience of the County. This Contract provides for two (2) two (2) year renewals at Lake County's sole option at the terms noted in the Bid.

Any and all modifications to this Contract must be in writing signed by the County's Procurement Services Director.

LAKE COUNTY, FLORIDA

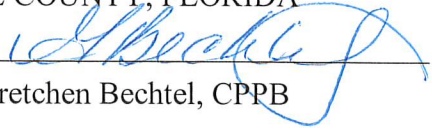
By: Gretchen Bechtel, CPPB

Contracting Officer II

Date: 07/26/2022

Distribution: Original-Bid File
Copy-Contractor
Copy-Department



Office of Procurement Services

P.O. Box 7800 • 315 W. Main St., Suite 441 • Tavares, FL 32778

SOLICITATION: Fire Equipment, Supplies, and Services

04/12/2022

Vendors are responsible for the receipt and acknowledgement of all addenda to a solicitation. Confirm acknowledgement by including an electronically completed copy of this addendum with submittal. Failure to acknowledge each addendum may prevent the submittal from being considered for award.

THIS ADDENDUM DOES NOT CHANGE THE DATE FOR RECEIPT OF PROPOSALS.

QUESTIONS/RESPONSES

Q1. Section 5.0 Method of Award - Is it the County's intention to award to multiple vendors as they have done in the past?

R1. Per Section 5.0 Method of Award; The County reserves the right to make awards on a lowest price basis by individual item, group of items, all or none, or a combination; with one or more Vendors

Q2. Section 3.0 Delivery Requirements and Acceptance – bid calls for delivery of all products within 10 calendar days. For items in stock this is possible, but for items on order the delivery time will vary by product and brand. The delivery time can be given when a quote is requested.

R2. Per Section 3.0 Delivery Requirements and Acceptance Section 3.5.1 Back order may be cancelled after the shipment period has lapsed. Cancellation of orders are at the discretion of the County.

Q3. Certain manufacturers are now including a significant surcharge to our cost which is in addition to the list price. For the county to purchase these brands off this contract, a surcharge will need to be allowed.

R3. The solicitation provides for percent off list price. Cost shall be in accordance with contract pricing. Any additional fees shall be borne of the vendor.

ACKNOWLEDGEMENT

Firm Name: TechnicalRescue.com, Inc.

I hereby certify that my electronic signature has the same legal effect as if made under oath; that I am an authorized representative of this vendor and/or empowered to execute this submittal on behalf of the vendor.

Signature of Legal Representative Submitting this Bid: *Walter James Knapp*

Date: 4/18/2022

ADDENDUM NO. #2

22-730

Print Name: Walter James Knapp

Title: CEO / President

Primary E-mail Address: Sales@Technicalrescue.com

Secondary E-mail Address: Technicalrescuesales@gmail.com



Office of Procurement Services

P.O. Box 7800 • 315 W. Main St., Suite 441 • Tavares, FL 32778

SOLICITATION: Fire Equipment, Supplies, and Services

03/28/2022

Vendors are responsible for the receipt and acknowledgement of all addenda to a solicitation. Confirm acknowledgement by including an electronically completed copy of this addendum with submittal. Failure to acknowledge each addendum may prevent the submittal from being considered for award.

THIS ADDENDUM DOES NOT CHANGE THE DATE FOR RECEIPT OF PROPOSALS.

QUESTIONS/RESPONSES

Q1. I reviewed the attachments for bid 22-730 on Lake County's website and it doesn't look like the attachments have any items that need to be priced. Is there a file with the equipment and supplies you would like pricing for?

R1. Attachments 2A and 2B – The vendor shall list manufacturer brands supported.

Q2. I am looking at the Bid/RFP Number: 22-730 bid opportunity and wanted to find if I am not seeing the Attachment 2B, properly? I have opened and downloaded, but I am not seeing any of the equipment or supplies listed.

R2. Attachments 2A and 2B – The vendor shall list manufacturer brands supported.

ACKNOWLEDGEMENT

Firm Name: TechnicalRescue.com, Inc.

I hereby certify that my electronic signature has the same legal effect as if made under oath; that I am an authorized representative of this vendor and/or empowered to execute this submittal on behalf of the vendor.

Signature of Legal Representative Submitting this Bid: *Walter James Knapp*

Date: 3/28/2022

Print Name: Walter James Knapp

Title: CEO / President

Primary E-mail Address: Sales@Technicalrescue.com

Secondary E-mail Address: Technicalrescuesales@gmail.com

FIRE EQUIPMENT, SUPPLIES, AND SERVICES

The County is establishing a vendor pool for fire equipment, supplies, and services. The County does not guarantee a dollar amount to be expended on any resulting contract(s).

1. SCOPE OF SERVICES

All items purchased shall be in accordance with all governmental standards to include, but not be limited to, those issued by the Occupational Safety and Health Administration (OSHA), the National Institute of Occupational Safety Hazards (NIOSH), and the National Fire Protection Association (NFPA). MSDS sheets shall be provided with the shipment of any hazardous materials as required by 29 CFR 1910.1200.

2. CONTRACTOR'S RESPONSIBILITIES

Contractor shall:

- 2.1. Provide a website address for product and price lists for viewing and downloading.
- 2.2. Provide (upon request) a downloadable file of current catalog and manufacturer's price lists for the brands quoted.
- 2.3. Provide all labor, material, and equipment necessary for contract performance.
- 2.4. Provide an intensive training program to County staff regarding the use of the products or services supplied.
 - 2.4.1. Contractor shall bare all costs of registration fees, manuals, texts, or instructional materials associated with the required training.
 - 2.4.2. Training shall be at no additional cost to the County.

3. DELIVERY REQUIREMENTS AND ACCEPTANCE

- 3.1. Deliveries shall be FOB Destination – Inside Delivery.
- 3.2. Delivery will be to a county location named during order placement.
- 3.3. Deliveries shall be made within ten (10) calendar days and during regular business hours
 - 3.3.1. Monday through Friday, 8:00 a.m. to 5:00 p.m.
 - 3.3.2. Excludes County Holidays
- 3.4. Emergency orders shall be delivered within forty-eight (48) hours.
 - 3.4.1. The County will advise when the order is an emergency.
 - 3.4.2. Emergency/Disaster deliveries may be required during non-business hours.
- 3.5. Back orders shall be filled within ten (10) calendar days from the initial scheduled delivery.
 - 3.5.1. Back orders may be cancelled after shipment period has lapsed.

FIRE EQUIPMENT, SUPPLIES, AND SERVICES

3.6. County staff may pick-up in person if authorized in writing by supervisor.

3.6.1. Contractor shall maintain a copy of the written authorization.

3.7. County reserves the right to cancel an order after the order shipment period has lapsed.

4. REBATES AND SPECIAL PROMOTIONS

4.1. All rebates and special promotions offered by a manufacturer shall be passed on to the County.

4.2. Contractor shall be responsible to notify the County of rebates or special promotions.

4.3. Special promotions shall be offered to the County if pricing is lower than contract pricing.

5. REPAIR SERVICES

5.1. Hourly rates shall be straight-time and be full compensation for labor, equipment use, travel time, and any other incidentals.

5.2. Contractor shall possess all required equipment necessary to make effective repairs.

5.3. Contractor shall be factory certified to service equipment.

5.4. Contractor shall assume risk of loss or damage to County property until returned and accepted by County.

5.5. Contractor shall submit a written estimate for each service project.

5.5.1. The estimate shall be itemized and include:

5.5.1.1. Anticipated start date and completion date.

5.5.1.2. Number of hours at contracted hourly wages for project completion

5.5.1.3. List price of materials and discount per Attachment 2 – Pricing Sheet.

5.5.1.4. Lump sum estimates are not acceptable.

5.6. No work shall commence without a written Notice to Proceed.

5.7. All materials, workmanship, and equipment shall be subject to inspection and approval.

5.8. The Contractor shall correct all deficiencies/defects in work failing to conform to standard within ten (10) calendar days of notification at Contractor's expense.

6. TRAINING

6.1. Contractor shall supply a minimum of one (1) comprehensive repair and parts manual.

6.1.1. Manuals shall be included with equipment upon delivery.

FIRE EQUIPMENT, SUPPLIES, AND SERVICES

6.1.2. Manuals may be electronic.

7. WARRANTY REQUIREMENTS

- 7.1. The Contractor agrees that all materials shall be new, warranted for their merchantability, and fit for a particular purpose.
- 7.2. The Contractor agrees that the product and/or service furnished shall be covered by the most favorable commercial warranty.
- 7.3. Contractor shall assume the risk of loss of damage to the County's property during possession and until delivery and acceptance of property to the County.
- 7.4. The Contractor shall correct all apparent or latent deficiencies, defects in work, or any work that fails to conform at the Contractor's expense within ten (10) calendar days.

[The remainder of this page intentionally left blank]

A. CONTRACTOR will purchase and maintain at all times during the term of this Contract, without cost or expense to the COUNTY, policies of insurance as indicated below, with a company or companies authorized to do business in the State of Florida, and which are acceptable to the COUNTY, insuring the CONTRACTOR against any and all claims, demands, or causes of action, for injuries received or damage to property relating to the performance of duties, services, or obligations of the CONTRACTOR under the terms and provisions of the Contract. An original certificate of insurance, indicating that CONTRACTOR has coverage in accordance with the requirements of this section must be received and accepted by the COUNTY prior to contract execution or before any work begins. It will be furnished by CONTRACTOR to the COUNTY'S Project Manager and Procurement Services Director within five working days of such request. The parties agree that the policies of insurance and confirming certificates of insurance will insure the CONTRACTOR in accordance with the following minimum limits:

i. General Liability insurance on forms no more restrictive than the latest edition of the Occurrence Form Commercial General Liability policy (CG 00 01) of the Insurance Services Office or equivalent without restrictive endorsements, with the following minimum limits and coverage:

Each Occurrence/General Aggregate	\$1,000,000/2,000,000
Products-Completed Operations	\$2,000,000
Personal & Adv. Injury	\$1,000,000
Fire Damage	\$50,000
Medical Expense	\$5,000
Contractual Liability	Included

ii. Automobile liability insurance, including owned, non-owned, and hired autos with the minimum Combined Single Limit of \$1,000,000

iii. Workers' compensation insurance based on proper reporting of classification codes and payroll amounts in accordance with Chapter 440, Florida Statutes, and any other applicable law requiring workers' compensation (Federal, maritime, etc.). If not required by law to maintain workers compensation insurance, the CONTRACTOR must provide a notarized statement that if he or she is injured, he or she will not hold the COUNTY responsible for any payment or compensation.

iv. Employers Liability with the following minimum limits and coverage:

Each Accident	\$1,000,000
Disease-Each Employer	\$1,000,000
Disease-Policy Limit	\$1,000,000

B. Lake County, a Political Subdivision of the State of Florida, and the Board of County Commissioners, will be named as additional insured as their interest may appear all applicable policies. Certificates of insurance must identify the RFP or ITB number in the Description of Operations section on the Certificate.

C. CONTRACTOR must provide a minimum of 30 days prior written notice to the County of any change, cancellation, or nonrenewal of the required insurance.

D. Certificates of insurance must evidence a waiver of subrogation in favor of the COUNTY, that coverage must be primary and noncontributory, and that each evidenced policy includes a Cross Liability or Severability of Interests provision, with no requirement of premium by the COUNTY.

E. CONTRACTOR must provide a copy of all policy endorsements, reflecting the required coverage, with Lake County listed as an additional insured along with all required provisions to include waiver of subrogation. Contracts cannot be completed without this required insurance documentation. A certificate of insurance (COI) will not be accepted in lieu of the policy endorsements.

F. Certificate holder must be:

LAKE COUNTY, A POLITICAL SUBDIVISION OF THE STATE OF FLORIDA,
AND THE BOARD OF COUNTY COMMISSIONERS.

P.O. BOX 7800

TAVARES, FL 32778-7800

G. All self-insured retentions will appear on the certificates and will be subject to approval by the COUNTY. At the option of the COUNTY, the insurer will reduce or eliminate such self-insured retentions; or CONTRACTOR will be required to procure a bond guaranteeing payment of losses and related claims expenses.

H. The COUNTY will be exempt from, and in no way liable for, any sums of money, which may represent a deductible or self-insured retention in any insurance policy. The payment of such deductible or self-insured retention will be the sole responsibility of the CONTRACTOR or subcontractor providing such insurance.

I. CONTRACTOR will be responsible for subcontractors and their insurance. Subcontractors are to provide Certificates of Insurance to the COUNTY evidencing coverage and terms in accordance with the CONTRACTOR'S requirements.

J. Failure to obtain and maintain such insurance as set out above will be considered a breach of contract and may result in termination of the contract for default.

K. Neither approval by the COUNTY of any insurance supplied by CONTRACTOR, nor a failure to disapprove that insurance, will relieve CONTRACTOR of full responsibility of liability, damages, and accidents as set forth herein.

[The remainder of this page is intentionally left blank.]

The undersigned hereby declares that: TechnicalRescue.com, Inc. has examined and accepts the specifications, terms, and conditions presented in this Solicitation, satisfies all legal requirements to do business with the County, and to furnish **FIRE EQUIPMENT, SUPPLIES, AND SERVICES** for which Submittals were advertised to be received no later than 3:00 P.M. Eastern time on the date stated in the solicitation or as noted in an addenda. Furthermore, the undersigned is duly authorized to execute this document and any contracts or other transactions required by award of this Solicitation.

1.0 TERM OF CONTRACT

The Contract will be awarded for an initial one (1) year term with the option for two (2) subsequent two (2) year renewals. Renewals are contingent upon mutual written agreement.

The Contract will commence upon the first day of the next calendar month after Board approval. The Contract remains in effect until completion of the expressed and implied warranty periods. The County reserves the right to negotiate for additional services/items similar in nature not known at time of solicitation.

2.0 PAYMENT

The Contractor shall email the County's using department (egminer@lakecountyfl.gov) an accurate invoice within 30 calendar days after delivery. Invoices should reference the purchase/task order, ship date, tracking number, and ship-to address, list price, percent discount, and unit cost. Failure to submit invoices in the prescribed manner will delay payment.

Payments will be tendered in accordance with the Florida Prompt Payment Act, Part VII, Chapter 218, Florida Statutes. The County will remit full payment on all undisputed invoices within 45 days from receipt by the appropriate County using department. The County will pay interest not to exceed 1% per month on all undisputed invoices not paid within 30 days after the due date.

All pricing will be FOB Destination unless otherwise specified in this solicitation document. Pricing submitted will remain valid for a ninety (90) day period.

Vendor accepts MasterCard for payment: YES

3.0 CERTIFICATION REGARDING LAKE COUNTY TERMS AND CONDITIONS:

I certify that I have reviewed the [General Terms and Conditions for Lake County Florida](#) and accept the Lake County General Terms and Conditions dated 5/6/21 as written including the Proprietary/Confidential Information section. YES

Failure to acknowledge may result in Submittal being deemed non-responsive.

4.0 CERTIFICATION REGARDING FELONY CONVICTION:

Has any officer, director, or an executive performing equivalent duties, of the bidding entity been convicted of a felony during the past ten (10) years? NO

5.0 CONFLICT OF INTEREST DISCLOSURE CERTIFICATION:

Except as listed below, no employee, officer, or agent of the firm has any conflicts of interest, real or apparent, due to ownership, other clients, contracts, or interests associated with this project; and, this Submittal is made without prior understanding, agreement, or connection with any

corporation, firm, or person submitting a proposal for the same services, and is in all respects fair and without collusion or fraud. Walter James Knapp

6.0 CERTIFICATION REGARDING BACKGROUND CHECKS:

Under any County Contract that involves Contractor or subcontractor personnel working in proximity to minors, the Vendor hereby confirms that any personnel so employed will have successfully completed an initial, and subsequent annual, Certified Background Check, completed by the Contractor at no additional cost to the County. The County retains the right to request and review any associated records with or without cause, and to require replacement of any Contractor employee found in violation of this requirement. Contractor shall indemnify the County in full for any adverse act of any such personnel in this regard. Additional requirements may apply in this regard as included within any specific contract award. YES

7.0 DISADVANTAGED BUSINESS ENTERPRISE PROGRAM

The County does not establish specific goals for minority set-asides however, participation by minority and non-minority qualified firms is strongly encouraged. If the firm is a minority firm or has obtained certification by the State of Florida, Office of Supplier Diversity, (OSD) (CMBE), please indicate the appropriate classification(s) not applicable not applicable and enter OSD Certification Number Click or tap here to enter text. and enter effective date Click or tap to enter a date. to date Click or tap to enter a date.

8.0 FEDERAL FUNDING REQUIREMENT:

N/A

9.0 RECIPROCAL VENDOR PREFERENCE:

N/A

10.0 GENERAL VENDOR INFORMATION:

Firm Name: TechnicalRescue.com, Inc.

Street Address: 4973 SW 105th Way

City: Cooper City State and ZIP Code: Florida 33328-4049

Mailing Address (if different): Click or tap here to enter text.

Telephone: 954-818-7121 Fax: 954-434-0903

Federal Identification Number / TIN: 65-1033603

DUNS Number: 937850345

11.0 SUBMITTAL SIGNATURE:

I hereby certify the information indicated for this Submittal is true and accurate and that my electronic signature shall have the same legal effect as if made under oath; that I am an authorized representative of this Vendor and/or empowered to execute this Submittal on behalf of the Vendor. I, individually and on behalf of the Vendor, acknowledge and agree to abide by all terms and conditions contained in this solicitation as well as any attachments, exhibits, or addenda.

Name of Legal Representative Submitting this Proposal: *Walter James Knapp*

Date: 3/24/2022

Print Name: Walter James Knapp

Title: CEO / President

Primary E-mail Address: Sales@Technicalrescue.com

Secondary E-mail Address: Technicalrescuesales@gmail.com

The individual signing this Submittal affirms that the facts stated herein are true and that the response to this Solicitation has been submitted on behalf of the aforementioned Vendor.

[The remainder of this page is intentionally blank]

<i>TechnicalRescue.com, Inc.</i>			
ITEM #	SAVE AND SUBMIT AS AN EXCEL FILE		
1	www.//TechnicalRescue.com		
	SHOP LOCATION		
2a	4973 SW 105th Way, Cooper City, FL 33328-4049		
2b	Walter James Knapp, Sales@Technicalrescue.com		
2c	Labor for Equipment Repair (not under warranty)	N/A	per hour
2d	Pickup or delivery services offered?	No	
2e	Pick up / delivery fee for Equipment	N/A	per call

The following information is required for price redetermination consideration.

Assuming prices quoted include costs for vehicles, maintenance, repair, insurance, fuel, wages, insurances, other employee benefits, materials, overhead, operating expenses, etc., what percentage of the rate is directly attributed to the cost of fuel?	N/A
Which does the firm use: Diesel fuel or Gasoline?	
Assuming prices quoted include costs for vehicles, maintenance, repair, insurance, fuel, wages, materials, overhead, operating expenses, etc., what percentage of the rate is directly attributed to the cost of wages?	N/A
Assuming prices quoted include costs for vehicles, maintenance, fuel, wages, insurances, other employee benefits, materials, overhead, operating expenses, etc., what percentage of the rate is directly attributed to the cost of materials?	N/A

Lake County is exempt from all taxes (Federal, State, Local). A Tax Exemption Certificate will be furnished upon request for any direct purchasing. Contractor will be responsible for payment of taxes on all materials purchased by the Contractor for the project.

LIST MANUFACTURER SUPPORTED.

[illegible]

TechnicalRescue.com, Inc.				
SAVE AND SUBMIT AS AN EXCEL FILE				
FIRM'S WEBSITE:		www.//Technicalrescue.com		
Warehouse Location(s):		4973 SW 105th Way, Cooper City, FL 33328-4049		
Contact Information For Emergency/Disaster Services (24/7)				
Name:		Walter James Knapp		
Email:		Sales@Technicalrescue.com		
Emergency Phone:		954-818-7121		
List manufacturer brands supported.				
MANUFACTURER	Percent Off List	In Stock / Lead Time	Freight Included	WEBSITE
AJAX Rescue Tools	10.00%	1-2 Weeks	Yes	https://www.ajaxrescuetools.com
AQUA Communications	10.00%	2-3 Weeks	Yes	https://www.aquacomm.com
CMC Rescue	5-15%	1-2 Weeks	Yes	https://www.cmcpro.com
Desert Diamond Industries	15.00%	2-3 Weeks	Yes	https://desertdiamondindustries.com
DQE Ready	5.00%	2-3 Weeks	No	https://dqeready.com
Ellis Manufacturing	5.00%	2-3 Weeks	No	https://ellismanufacturing.com
EVAC Systems Inc.	5-15%	1-2 Weeks	Yes	https://evacsystems.com
Fire Hooks Unlimited	10.00%	2-3 Weeks	Yes	http://www.firehooksunlimited.net
Forestry Suppliers	5.00%	1-2 Weeks	Yes	https://www.forestry-suppliers.com
Glas Master	10.00%	1-2 Weeks	Yes	http://glasmaster.com
Husqvarna	10.00%	2-3 Weeks	Yes	https://www.husqvarna.com
IronWear Fitness	10.00%	1-2 Weeks	Yes	https://ironwearfitness.com
Paratech	7.50%	2-3 Weeks	No	https://paratech.com
Petzl America	20.00%	2-3 Weeks	Yes	https://www.petzl.com/US/en
PMI Rope	10.00%	1-2 Weeks	Yes	https://pmirope.com/
Rescue Technology	5-15%	1-2 Weeks	Yes	https://www.rescuetechnology.com
Ruth Lee Manikins	10.00%	2-3 Weeks	No	https://www.ruthlee.co.uk
Rock Exotica	10.00%	1-2 Weeks	Yes	https://www.rockexotica.com
Rock-N-Rescue	5-15%	1-2 Weeks	Yes	https://www.rocknrescue.com
R & B Fabrications Inc.	10.00%	1-2 Weeks	Yes	https://www.rbfab.com
Savox Communications Delsar	10.00%	4-8 Weeks	Yes	https://savox.com
Savox Communications Con-Space	10.00%	4-8 Weeks	Yes	https://savox.com
Stanley (Hydraulics) Infrastructure	5.00%	2-3 Weeks	No	https://www.stanleyinfrastructure.com
Sterling Rope	5-15%	1-2 Weeks	Yes	https://sterlingrope.com

[illegible]



MODIFICATION OF CONTRACT

Modification Number: One (1) Effective Date: 8/12/2022	Contract Number: 22-730K Title: Fire Equipment, Supplies, and Service Effective Date: 08/01/2022
Contracting Officer: Gretchen Bechtel E-mail: gbechtel@lakecountyfl.gov Telephone Number: 352-343-9765	Contractor Name and Address: Name: Ten-8 Fire and Safety, LLC Address: 2950 59th Ave Drive East City: Bradenton, FL 34203 ATTENTION: debouwer@ten8fire.com; cmorgan@ten8fire.com
Issued By: Procurement Services Lake County Administration Building 315 W. Main St., Suite 441 Tavares, Florida 32778-7800	
INSTRUCTIONS: Contractor shall sign Signature Block showing acceptance of the below written modification and <u>return this form to Procurement Services within ten (10) days after receipt</u> . Once fully executed, a copy of this modification will be returned to the Contractor to attach to the original Contract.	
DESCRIPTION OF MODIFICATION: Contract modification to add items to contract per the attached.	
CONTRACTOR SIGNATURE BLOCK Signature: <u>Cindy Morgan</u> Print Name: <u>Cindy Morgan</u> Title: <u>VP of Equipment and Rescue Sales</u> Date: <u>8/12/2022</u> E-mail: <u>cmorgan@ten8fire.com</u> Secondary E-mail: <u>inf@ten8fire.com</u>	LAKE COUNTY SIGNATURE BLOCK Signature: _____ Print Name: <u>Gretchen Bechtel,</u> Title: <u>CPPB, Contracting</u> Date: _____ Officer II Digitally signed by Gretchen Bechtel, CPPB, Contracting Officer II Date: 2022.08.12 08:31:46 -04'00'
Distribution: Original – Bid File Copy – Contractor Contracting Officer	



Lake County 1Lake County 17-0606L Contract

Equipment	Bid Discount off List	Hourly Rate	Stocking Distributor?	Freight Included?	Website
Added in 2022					
Ricochet	35.00%		No	No	https://www.ricochet-gear.com/



CONTRACT NO. 22-730K
For
Fire Equipment, Supplies, and Services

LAKE COUNTY, FLORIDA, a political subdivision of the State of Florida, through its Board of County Commissioners (hereinafter "County") does hereby accept, with noted modifications, if any, the bid of **Ten-8 Fire and Safety, LLC** (hereinafter "Contractor") to supply **Fire Equipment, Supplies, and Services** to the County pursuant to County Bid number 22-730 with any included addenda (hereinafter "Bid"), with an opening date of 4/26/2022, and Contractor's Bid response dated 3/24/2022, thereto with all County Bid provisions governing.

A copy of the Contractor's signed Bid is attached hereto and incorporated herein, thus making it a part of this Contract except that any items not awarded have been struck through. The attachments noted below (if any) are attached hereto and are also made a part of this Contract.

ATTACHMENTS:

Addendum 1 & 2, Exhibit A – Scope of Work, Exhibit B – Insurance Requirements, Attachment 1 – Submittal Form with General Terms & Conditions acceptance, Attachment 2 – Pricing Sheet

No financial obligation under this Contract shall accrue against the County until a specific purchase transaction is completed pursuant to the terms and conditions of this Contract.


Contractor shall submit the documents hereinafter listed prior to commencement of this Contract: N/A

The County's Procurement Services Director shall be the sole judge as to the fact of the fulfillment of this Contract, and upon any breach thereof, shall, at his option, declare this Contract terminated, and for any loss or damage by reason of such breach, whether this Contract is terminated or not, said Contractor and their surety for any required bond shall be liable.

This Contract is effective from 8/1/2022 through 7/31/2023, except the County reserves the right to terminate this Contract immediately for cause and/or lack of funds and with thirty (30) day written notice for the convenience of the County. This Contract provides for two (2) two (2) year renewals at Lake County's sole option at the terms noted in the Bid.

Any and all modifications to this Contract must be in writing signed by the County's Procurement Services Director.

LAKE COUNTY, FLORIDA

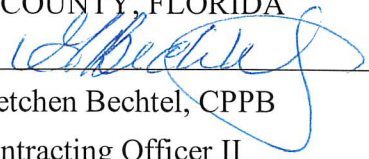
By: Gretchen Bechtel, CPPB

Contracting Officer II

Date: 07/26/2022

Distribution: Original-Bid File
Copy-Contractor
Copy-Department



REAL FLORIDA • REAL CLOSE
Office of Procurement Services

P.O. Box 7800 • 315 W. Main St., Suite 441 • Tavares, FL 32778

SOLICITATION: Fire Equipment, Supplies, and Services

04/12/2022

Vendors are responsible for the receipt and acknowledgement of all addenda to a solicitation. Confirm acknowledgement by including an electronically completed copy of this addendum with submittal. Failure to acknowledge each addendum may prevent the submittal from being considered for award.

THIS ADDENDUM DOES NOT CHANGE THE DATE FOR RECEIPT OF PROPOSALS.

QUESTIONS/RESPONSES

- Q1. Section 5.0 Method of Award - Is it the County's intention to award to multiple vendors as they have done in the past?
- R1. Per Section 5.0 Method of Award; The County reserves the right to make awards on a lowest price basis by individual item, group of items, all or none, or a combination; with one or more Vendors**
- Q2. Section 3.0 Delivery Requirements and Acceptance – bid calls for delivery of all products within 10 calendar days. For items in stock this is possible, but for items on order the delivery time will vary by product and brand. The delivery time can be given when a quote is requested.
- R2. Per Section 3.0 Delivery Requirements and Acceptance Section 3.5.1 Back order may be cancelled after the shipment period has lapsed. Cancellation of orders are at the discretion of the County.**
- Q3. Certain manufacturers are now including a significant surcharge to our cost which is in addition to the list price. For the county to purchase these brands off this contract, a surcharge will need to be allowed.
- R3. The solicitation provides for percent off list price. Cost shall be in accordance with contract pricing. Any additional fees shall be borne of the vendor.**

ACKNOWLEDGEMENT

Firm Name: Ten-8 Fire & Safety, LLC

I hereby certify that my electronic signature has the same legal effect as if made under oath; that I am an authorized representative of this vendor and/or empowered to execute this submittal on behalf of the vendor.

Signature of Legal Representative Submitting this Bid: *Richard Downer*

Date: 4/26/2022

ADDENDUM NO. #2

22-730

Print Name: Richard Downer

Title: COO

Primary E-mail Address: debouwer@ten8fire.com

Secondary E-mail Address: cmorgan@ten8fire.com



Office of Procurement Services

P.O. Box 7800 • 315 W. Main St., Suite 441 • Tavares, FL 32778

SOLICITATION: Fire Equipment, Supplies, and Services

03/28/2022

Vendors are responsible for the receipt and acknowledgement of all addenda to a solicitation. Confirm acknowledgement by including an electronically completed copy of this addendum with submittal. Failure to acknowledge each addendum may prevent the submittal from being considered for award.

THIS ADDENDUM DOES NOT CHANGE THE DATE FOR RECEIPT OF PROPOSALS.

QUESTIONS/RESPONSES

Q1. I reviewed the attachments for bid 22-730 on Lake County's website and it doesn't look like the attachments have any items that need to be priced. Is there a file with the equipment and supplies you would like pricing for?

R1. Attachments 2A and 2B – The vendor shall list manufacturer brands supported.

Q2. I am looking at the Bid/RFP Number: 22-730 bid opportunity and wanted to find if I am not seeing the Attachment 2B, properly? I have opened and downloaded, but I am not seeing any of the equipment or supplies listed.

R2. Attachments 2A and 2B – The vendor shall list manufacturer brands supported.

ACKNOWLEDGEMENT

Firm Name: Ten-8 Fire & Safety, LLC

I hereby certify that my electronic signature has the same legal effect as if made under oath; that I am an authorized representative of this vendor and/or empowered to execute this submittal on behalf of the vendor.

Signature of Legal Representative Submitting this Bid: *Richard Downer*

Date: 4/26/2022

Print Name: Richard Downer

Title: COO

Primary E-mail Address: debouwer@ten8fire.com

Secondary E-mail Address: cmorgan@ten8fire.com

FIRE EQUIPMENT, SUPPLIES, AND SERVICES

The County is establishing a vendor pool for fire equipment, supplies, and services. The County does not guarantee a dollar amount to be expended on any resulting contract(s).

1. SCOPE OF SERVICES

All items purchased shall be in accordance with all governmental standards to include, but not be limited to, those issued by the Occupational Safety and Health Administration (OSHA), the National Institute of Occupational Safety Hazards (NIOSH), and the National Fire Protection Association (NFPA). MSDS sheets shall be provided with the shipment of any hazardous materials as required by 29 CFR 1910.1200.

2. CONTRACTOR'S RESPONSIBILITIES

Contractor shall:

- 2.1. Provide a website address for product and price lists for viewing and downloading.
- 2.2. Provide (upon request) a downloadable file of current catalog and manufacturer's price lists for the brands quoted.
- 2.3. Provide all labor, material, and equipment necessary for contract performance.
- 2.4. Provide an intensive training program to County staff regarding the use of the products or services supplied.
 - 2.4.1. Contractor shall bare all costs of registration fees, manuals, texts, or instructional materials associated with the required training.
 - 2.4.2. Training shall be at no additional cost to the County.

3. DELIVERY REQUIREMENTS AND ACCEPTANCE

- 3.1. Deliveries shall be FOB Destination – Inside Delivery.
- 3.2. Delivery will be to a county location named during order placement.
- 3.3. Deliveries shall be made within ten (10) calendar days and during regular business hours
 - 3.3.1. Monday through Friday, 8:00 a.m. to 5:00 p.m.
 - 3.3.2. Excludes County Holidays
- 3.4. Emergency orders shall be delivered within forty-eight (48) hours.
 - 3.4.1. The County will advise when the order is an emergency.
 - 3.4.2. Emergency/Disaster deliveries may be required during non-business hours.
- 3.5. Back orders shall be filled within ten (10) calendar days from the initial scheduled delivery.
 - 3.5.1. Back orders may be cancelled after shipment period has lapsed.

FIRE EQUIPMENT, SUPPLIES, AND SERVICES

3.6. County staff may pick-up in person if authorized in writing by supervisor.

3.6.1. Contractor shall maintain a copy of the written authorization.

3.7. County reserves the right to cancel an order after the order shipment period has lapsed.

4. REBATES AND SPECIAL PROMOTIONS

4.1. All rebates and special promotions offered by a manufacturer shall be passed on to the County.

4.2. Contractor shall be responsible to notify the County of rebates or special promotions.

4.3. Special promotions shall be offered to the County if pricing is lower than contract pricing.

5. REPAIR SERVICES

5.1. Hourly rates shall be straight-time and be full compensation for labor, equipment use, travel time, and any other incidentals.

5.2. Contractor shall possess all required equipment necessary to make effective repairs.

5.3. Contractor shall be factory certified to service equipment.

5.4. Contractor shall assume risk of loss or damage to County property until returned and accepted by County.

5.5. Contractor shall submit a written estimate for each service project.

5.5.1. The estimate shall be itemized and include:

5.5.1.1. Anticipated start date and completion date.

5.5.1.2. Number of hours at contracted hourly wages for project completion

5.5.1.3. List price of materials and discount per Attachment 2 – Pricing Sheet.

5.5.1.4. Lump sum estimates are not acceptable.

5.6. No work shall commence without a written Notice to Proceed.

5.7. All materials, workmanship, and equipment shall be subject to inspection and approval.

5.8. The Contractor shall correct all deficiencies/defects in work failing to conform to standard within ten (10) calendar days of notification at Contractor's expense.

6. TRAINING

6.1. Contractor shall supply a minimum of one (1) comprehensive repair and parts manual.

6.1.1. Manuals shall be included with equipment upon delivery.

FIRE EQUIPMENT, SUPPLIES, AND SERVICES

6.1.2. Manuals may be electronic.

7. WARRANTY REQUIREMENTS

- 7.1. The Contractor agrees that all materials shall be new, warranted for their merchantability, and fit for a particular purpose.
- 7.2. The Contractor agrees that the product and/or service furnished shall be covered by the most favorable commercial warranty.
- 7.3. Contractor shall assume the risk of loss of damage to the County's property during possession and until delivery and acceptance of property to the County.
- 7.4. The Contractor shall correct all apparent or latent deficiencies, defects in work, or any work that fails to conform at the Contractor's expense within ten (10) calendar days.

[The remainder of this page intentionally left blank]

A. CONTRACTOR will purchase and maintain at all times during the term of this Contract, without cost or expense to the COUNTY, policies of insurance as indicated below, with a company or companies authorized to do business in the State of Florida, and which are acceptable to the COUNTY, insuring the CONTRACTOR against any and all claims, demands, or causes of action, for injuries received or damage to property relating to the performance of duties, services, or obligations of the CONTRACTOR under the terms and provisions of the Contract. An original certificate of insurance, indicating that CONTRACTOR has coverage in accordance with the requirements of this section must be received and accepted by the COUNTY prior to contract execution or before any work begins. It will be furnished by CONTRACTOR to the COUNTY'S Project Manager and Procurement Services Director within five working days of such request. The parties agree that the policies of insurance and confirming certificates of insurance will insure the CONTRACTOR in accordance with the following minimum limits:

i. General Liability insurance on forms no more restrictive than the latest edition of the Occurrence Form Commercial General Liability policy (CG 00 01) of the Insurance Services Office or equivalent without restrictive endorsements, with the following minimum limits and coverage:

Each Occurrence/General Aggregate	\$1,000,000/2,000,000
Products-Completed Operations	\$2,000,000
Personal & Adv. Injury	\$1,000,000
Fire Damage	\$50,000
Medical Expense	\$5,000
Contractual Liability	Included

ii. Automobile liability insurance, including owned, non-owned, and hired autos with the minimum Combined Single Limit of \$1,000,000

iii. Workers' compensation insurance based on proper reporting of classification codes and payroll amounts in accordance with Chapter 440, Florida Statutes, and any other applicable law requiring workers' compensation (Federal, maritime, etc.). If not required by law to maintain workers compensation insurance, the CONTRACTOR must provide a notarized statement that if he or she is injured, he or she will not hold the COUNTY responsible for any payment or compensation.

iv. Employers Liability with the following minimum limits and coverage:

Each Accident	\$1,000,000
Disease-Each Employer	\$1,000,000
Disease-Policy Limit	\$1,000,000

B. Lake County, a Political Subdivision of the State of Florida, and the Board of County Commissioners, will be named as additional insured as their interest may appear all applicable policies. Certificates of insurance must identify the RFP or ITB number in the Description of Operations section on the Certificate.

C. CONTRACTOR must provide a minimum of 30 days prior written notice to the County of any change, cancellation, or nonrenewal of the required insurance.

D. Certificates of insurance must evidence a waiver of subrogation in favor of the COUNTY, that coverage must be primary and noncontributory, and that each evidenced policy includes a Cross Liability or Severability of Interests provision, with no requirement of premium by the COUNTY.

E. CONTRACTOR must provide a copy of all policy endorsements, reflecting the required coverage, with Lake County listed as an additional insured along with all required provisions to include waiver of subrogation. Contracts cannot be completed without this required insurance documentation. A certificate of insurance (COI) will not be accepted in lieu of the policy endorsements.

F. Certificate holder must be:

LAKE COUNTY, A POLITICAL SUBDIVISION OF THE STATE OF FLORIDA,
AND THE BOARD OF COUNTY COMMISSIONERS.

P.O. BOX 7800

TAVARES, FL 32778-7800

G. All self-insured retentions will appear on the certificates and will be subject to approval by the COUNTY. At the option of the COUNTY, the insurer will reduce or eliminate such self-insured retentions; or CONTRACTOR will be required to procure a bond guaranteeing payment of losses and related claims expenses.

H. The COUNTY will be exempt from, and in no way liable for, any sums of money, which may represent a deductible or self-insured retention in any insurance policy. The payment of such deductible or self-insured retention will be the sole responsibility of the CONTRACTOR or subcontractor providing such insurance.

I. CONTRACTOR will be responsible for subcontractors and their insurance. Subcontractors are to provide Certificates of Insurance to the COUNTY evidencing coverage and terms in accordance with the CONTRACTOR'S requirements.

J. Failure to obtain and maintain such insurance as set out above will be considered a breach of contract and may result in termination of the contract for default.

K. Neither approval by the COUNTY of any insurance supplied by CONTRACTOR, nor a failure to disapprove that insurance, will relieve CONTRACTOR of full responsibility of liability, damages, and accidents as set forth herein.

[The remainder of this page is intentionally left blank.]

The undersigned hereby declares that: Ten-8 Fire & Safety, LLC has examined and accepts the specifications, terms, and conditions presented in this Solicitation, satisfies all legal requirements to do business with the County, and to furnish **FIRE EQUIPMENT, SUPPLIES, AND SERVICES** for which Submittals were advertised to be received no later than 3:00 P.M. Eastern time on the date stated in the solicitation or as noted in an addenda. Furthermore, the undersigned is duly authorized to execute this document and any contracts or other transactions required by award of this Solicitation.

1.0 TERM OF CONTRACT

The Contract will be awarded for an initial one (1) year term with the option for two (2) subsequent two (2) year renewals. Renewals are contingent upon mutual written agreement.

The Contract will commence upon the first day of the next calendar month after Board approval. The Contract remains in effect until completion of the expressed and implied warranty periods. The County reserves the right to negotiate for additional services/items similar in nature not known at time of solicitation.

2.0 PAYMENT

The Contractor shall email the County's using department (egminer@lakecountyfl.gov) an accurate invoice within 30 calendar days after delivery. Invoices should reference the purchase/task order, ship date, tracking number, and ship-to address, list price, percent discount, and unit cost. Failure to submit invoices in the prescribed manner will delay payment.

Payments will be tendered in accordance with the Florida Prompt Payment Act, Part VII, Chapter 218, Florida Statutes. The County will remit full payment on all undisputed invoices within 45 days from receipt by the appropriate County using department. The County will pay interest not to exceed 1% per month on all undisputed invoices not paid within 30 days after the due date.

All pricing will be FOB Destination unless otherwise specified in this solicitation document. Pricing submitted will remain valid for a ninety (90) day period.

Vendor accepts MasterCard for payment: NO

3.0 CERTIFICATION REGARDING LAKE COUNTY TERMS AND CONDITIONS:

I certify that I have reviewed the [General Terms and Conditions for Lake County Florida](#) and accept the Lake County General Terms and Conditions dated 5/6/21 as written including the Proprietary/Confidential Information section. YES

Failure to acknowledge may result in Submittal being deemed non-responsive.

4.0 CERTIFICATION REGARDING FELONY CONVICTION:

Has any officer, director, or an executive performing equivalent duties, of the bidding entity been convicted of a felony during the past ten (10) years? NO

5.0 CONFLICT OF INTEREST DISCLOSURE CERTIFICATION:

Except as listed below, no employee, officer, or agent of the firm has any conflicts of interest, real or apparent, due to ownership, other clients, contracts, or interests associated with this project; and, this Submittal is made without prior understanding, agreement, or connection with any

corporation, firm, or person submitting a proposal for the same services, and is in all respects fair and without collusion or fraud. N/A

6.0 CERTIFICATION REGARDING BACKGROUND CHECKS:

Under any County Contract that involves Contractor or subcontractor personnel working in proximity to minors, the Vendor hereby confirms that any personnel so employed will have successfully completed an initial, and subsequent annual, Certified Background Check, completed by the Contractor at no additional cost to the County. The County retains the right to request and review any associated records with or without cause, and to require replacement of any Contractor employee found in violation of this requirement. Contractor shall indemnify the County in full for any adverse act of any such personnel in this regard. Additional requirements may apply in this regard as included within any specific contract award. YES

7.0 DISADVANTAGED BUSINESS ENTERPRISE PROGRAM

The County does not establish specific goals for minority set-asides however, participation by minority and non-minority qualified firms is strongly encouraged. If the firm is a minority firm or has obtained certification by the State of Florida, Office of Supplier Diversity, (OSD) (CMBE), please indicate the appropriate classification(s) not applicable not applicable and enter OSD Certification Number N/A and enter effective date N/A to date N/A

8.0 FEDERAL FUNDING REQUIREMENT:

N/A

9.0 RECIPROCAL VENDOR PREFERENCE:

N/A

10.0 GENERAL VENDOR INFORMATION:

Firm Name: Ten-8 Fire & Safety, LLC

Street Address: 2950 59th Avenue Drive East

City: Bradenton State and ZIP Code: FL, 34203

Mailing Address (if different): Click or tap here to enter text.

Telephone: 800-228-8368 Fax: 941-756-2598

Federal Identification Number / TIN: 59-2812764

DUNS Number: 039680376

11.0 SUBMITTAL SIGNATURE:

I hereby certify the information indicated for this Submittal is true and accurate and that my electronic signature shall have the same legal effect as if made under oath; that I am an authorized representative of this Vendor and/or empowered to execute this Submittal on behalf of the Vendor. I, individually and on behalf of the Vendor, acknowledge and agree to abide by all terms and conditions contained in this solicitation as well as any attachments, exhibits, or addenda.

Name of Legal Representative Submitting this Proposal: *Richard Downer*

Date: 4/26/2022

Print Name: Richard Downer

Title: COO

Primary E-mail Address: debouwer@ten8fire.com

Secondary E-mail Address: cmorgan@ten8fire.com

The individual signing this Submittal affirms that the facts stated herein are true and that the response to this Solicitation has been submitted on behalf of the aforementioned Vendor.

[The remainder of this page is intentionally blank]

Ten-8 Fire & Safety, LLC

ITEM #	SAVE AND SUBMIT AS AN EXCEL FILE		
1	www.ten8fire.com		
	SHOP LOCATION		
2a	2950 59th Ave Dr E, Bradenton, FL 34203		
2b	Ron Ribbens, 800-228-8368, rribbens@ten8fire.com		
2c	Labor for Equipment Repair (not under warranty)	\$115.00	per hour
2d	Pickup or delivery services offered?	Yes	
2e	Pick up / delivery fee for Equipment	\$65.00-/hour/person	per call

The following information is required for price redetermination consideration.

Assuming prices quoted include costs for vehicles, maintenance, repair, insurance, fuel, wages, insurances, other employee benefits, materials, overhead, operating expenses, etc., what percentage of the rate is directly attributed to the cost of fuel?	N/A
Which does the firm use: Diesel fuel or Gasoline?	Both
Assuming prices quoted include costs for vehicles, maintenance, repair, insurance, fuel, wages, materials, overhead, operating expenses, etc., what percentage of the rate is directly attributed to the cost of wages?	N/A
Assuming prices quoted include costs for vehicles, maintenance, fuel, wages, insurances, other employee benefits, materials, overhead, operating expenses, etc., what percentage of the rate is directly attributed to the cost of materials?	N/A

Lake County is exempt from all taxes (Federal, State, Local). A Tax Exemption Certificate will be furnished upon request for any direct purchasing. Contractor will be responsible for payment of taxes on all materials purchased by the Contractor for the project.

LIST MANUFACTURER SUPPORTED.

3	MANUFACTURER	Hourly Service Rate	Factory Authorized Service Center? YES/NO
	Pierce - At Vendor Facility, 8AM - 5PM, Mon - Fri	\$124.20	Yes
	Pierce - At Vendor Facility, outside of hours mentioned above	\$189.00	Yes
	Pierce - Off Site Location, 8AM - 5PM, Mon - Fri	\$140.40	Yes
	Pierce - Off Site Location, outside of hours mentioned above	\$243.00	Yes

Ten-8 Fire & Safety, LLC				
SAVE AND SUBMIT AS AN EXCEL FILE				
www.ten8fire.com				
Warehouse Location(s):		Bradenton, FL		
Contact Information For Emergency/Disaster Services (24/7)				
Name:		Ron Ribbens		
Email:		rribbens@ten8fire.com		
Emergency Phone:		941-650-8420		
List manufacturer brands supported.				
MANUFACTURER	Percent Off List	In Stock / Lead Time	Freight Included	WEBSITE
Action	35.00%	NO	NO	http://actioncoupling.com/
Aeroclave	0.00%	YES	NO	http://www.aeroclave.com/
AH Stock	10.00%	NO	NO	http://www.ahstockmfg.com/
Ajax	10.00%	NO	NO	
Akron Brass	38.00%	YES	NO	http://www.akronbrass.com/
Akron Brass Parts	10.00%	YES	NO	http://www.akronbrass.com/
Alocolite	15.00%	NO	NO	http://www.fireladder.com/
Amerex	35.00%	YES	NO	http://amerex-fire.com/
Anchor Industries	5.00%	NO	NO	https://www.anchorinc.com/specialty-products/
Angus	40.00%	NO	NO	http://www.angusfire.com/
Angus Foam	12.00%	NO	NO	http://angusfire.com/foam-concentrates/
Ansul Foam	12.00%	NO	NO	https://www.ansul.com/en/us/pages/default.aspx
Ansul Foams	12%	NO	NO	
Blowhard Fans	10.00%	NO	NO	https://www.blowhardfans.com/
Boston Leather	10.00%	YES	NO	http://www.bostonleather.com/
Bullard (WILDLAND ONLY)	30.00%	YES	NO	https://www.bullard.com/
Bulldog Name Change from Angus	40.00%	NO	NO	http://www.bulldoghose.com/
Cairns & Brother	35.00%	YES	NO	http://us.msasafety.com/
California Mountain (CMC)	0.00%	NO	NO	http://www.cmcrecue.com/
Cast Products	10.00%	NO	NO	http://www.getcpi.com/
CET	20.00%	YES	NO	http://fire-pump.com/
Chemguard Foam	12.00%	NO	NO	http://www.chemguard.com/
Class One (Span Instruments)	10.00%	YES	NO	
Code 3	5.00%	NO	NO	http://www.code3pse.com/
Cosmas USA	25.00%	YES	NO	http://www.cosmasusa.com/
Council Tools	0.00%	NO	NO	http://counciltool.com/
Cutter's Edge	10.00%	YES	NO	http://www.cuttersedge.com/
Darley & Co.	5.00%	NO	NO	http://www.darley.com/
David Clark	10.00%	NO	NO	http://www.davidclarkcompany.com/
Door Storm	5.00%	NO	NO	http://www.doorstorm.com/

MANUFACTURER	Percent Off List	In Stock / Lead Time	Freight Included	WEBSITE
Dragon Fire Gloves	5.00%	NO	NO	http://www.dragonfiregloves.com/
Duo Safety	10.00%	NO	NO	http://www.duosafety.com/
Edwards Mfg	0.00%	NO	NO	http://www.edwardsironworkers.com/
Elkhart Brass	25.00%	YES	NO	http://www.elkhartbrass.com/
Ergodyne	30.00%	YES	NO	https://www.ergodyne.com/
ESS- Parts	10.00%	NO	NO	http://www.esseyepro.com/
ESS- product	25.00%	NO	NO	http://www.esseyepro.com/
Euramco Safety	10.00%	NO	NO	http://www.euramcosafety.com/
Federal Signal Corp	10.00%	YES	NO	https://www.federalsignal.com/
Ferno	0.00%	NO	NO	http://www.fernoems.com/
Fire Hooks Unlimited	0%	YES	NO	http://www.firehooksunlimited.net/
Fire Research	15.00%	NO	NO	http://www.fireresearch.com/
Firecom	15.00%	YES	YES	http://www.firecom.com/
Firecraft Safety Products	10.00%	NO	NO	https://www.firecraftsafety.com/
Flamefighter	20.00%	YES	NO	http://flamefighter.com/
Fold A Tank	20.00%	YES	NO	http://www.fol-da-tank.com/
Gemtor (formerly Atlas)	15.00%	YES	NO	http://www.gemtor.com/
Glassmaster Wehr	10.00%	YES	NO	http://glasmaster.com/
Globe - Turnout Gear	44.00%	NO	NO	http://globeturnoutgear.com/
Globe Boots	31.00%	YES	NO	http://globeturnoutgear.com/
Groves Incorporated	15.00%	NO	NO	http://www.groves.com/
Haix Boots	15.00%	YES	NO	https://www.haixusa.com/haix-firefighter
Hale Fire Pumps	5%	YES	NO	http://haleproducts.com/
Hannay Reels	10.00%	YES	NO	http://www.hannay.com/
Harrington	40.00%	YES	NO	http://www.harrinc.com/
Hazard Control Technologies	5.00%	YES	NO	https://hct-world.com/
Hebert	20.00%	YES	NO	
HexArmor	15.00%	YES	NO	https://www.hexarmor.com/
Hi-Lift Jack	5.00%	NO	NO	https://hi-lift.com/first-responder-jack/
Humat	0.00%	NO	NO	http://www.humat.com/
Husky	20.00%	YES	NO	http://www.huskyportable.com/
Hygenall	0.00%	NO	NO	https://hygenall.com/firefighters/
Identifire	0.00%	No	NO	identifiresafety.com
JGB Hose	5.00%	YES	NO	https://www.jgbhose.com/
Junk Yard Dog	5.00%	NO	NO	http://junkyarddogindustries.com/
Key Hose	40.00%	YES	NO	http://keyhose.com/products.html
Kochek	30.00%	YES	NO	https://www.kochek.com/
Kussmaul	12.00%	YES	NO	http://www.kussmaul.com/
Lakeland Industries	25.00%	No	NO	https://www.lakeland.com/us
Leader Fans	10.00%	YES	NO	http://www.leadernorthamerica.com/
Leatherhead Tools	35.00%	YES	NO	http://www.leatherheadtools.com/
MSA				
MSA Helmets	35.00%	YES	NO	http://us.msasafety.com/
MSA Instruments	15.00%	YES	NO	http://us.msasafety.com/
MSA Parts	15.00%	YES	NO	http://us.msasafety.com/
MSA SCBA	25.00%	YES	NO	http://us.msasafety.com/
MSA TIC	0.00%	YES	NO	http://us.msasafety.com/
Natale (Circle D)	10.00%	YES	NO	http://www.circledlights.com/
National Foam	5.00%	YES	NO	http://nationalfoam.com/
Nupla	30.00%	YES	NO	http://www.nuplacorp.com/
OHD USA	0.00%	NO	NO	http://www.ohdusa.com/
Pelican	15.00%	YES	NO	http://www.pelican.com/
Performance Advantage Company	10.00%	YES	NO	http://pactoolmounts.com/

MANUFACTURER	Percent Off List	In Stock / Lead Time	Freight Included	WEBSITE
Petrogen	0.00%	NO	NO	http://www.petrogen.com/
PGI	15.00%	NO	NO	https://www.pgi-inc.com/
Pierce	5.00%	YES	NO	
R & B Fabricators	10.00%	YES	NO	https://www.rbfab.com/
Redhead Brass				http://www.redheadbrass.com/
Redhead Brass QTY. 1-9	10.00%	YES	NO	http://www.redheadbrass.com/
Redhead Brass QTY 10-24	20.00%	YES	NO	http://www.redheadbrass.com/
Redhead Brass QTY 25-49	30.00%	YES	NO	http://www.redheadbrass.com/
Redhead Brass QTY 50-199	40.00%	YES	NO	http://www.redheadbrass.com/
Rescue 42	10.00%	YES	NO	http://rescue42.com/
Rescue Tech	5.00%	NO	NO	http://www.rescuetechn1.com/
Rice Hydro - test pumps	25.00%	YES	NO	http://www.ricehydro.com/
Rice Hydro Accessories	10.00%	YES	NO	http://www.ricehydro.com/
SaferStraps	0.00%	YES	NO	https://saferstraps.com/
SCBAS	15.00%	YES	NO	http://scbas.com/
Sensible Mounts	15.00%	YES	NO	http://senpro.net/
Shelby Wolverine	5.00%	YES	NO	http://www.shelbyglove.com/
Signal Vehicle Products	20.00%	NO	NO	
Solutions Safety Products	0.00%	NO	NO	https://solutionssafety.com/products/citrosqueeze
South Park	20.00%	YES	NO	http://www.spcbrass.com/
SpillArmor	10.00%	YES	NO	http://smartvistallc.com/spillarmor/
Sterling Rope	15.00%	NO	NO	http://www.sterlingrope.com/
Streamlight	40.00%	YES	NO	http://www.streamlight.com/
SuperVac	25.00%	YES	NO	http://supervac.com/
Task Force Tips	38.00%	YES	NO	http://www.tft.com/
Task Force Tips - Parts	20.00%	NO	NO	http://www.tft.com/
Task Force Tips G-Force	0.00%	YES	NO	https://www.tft.com/Product-Series/G-Force
Team Equipment	0.00%	YES	NO	http://www.teamequipment.com/
TeleLite	5.00%	NO	NO	http://www.tele-lite.com/
Tempest Fans	20.00%	YES	NO	http://www.tempest.us.com/
Thorogood Boots	20.00%	YES	NO	http://www.weinbrennerusa.com/
TNT Rescue Tools	0.00%	YES	NO	http://www.tntrescue.com/
TNT Tools	0.00%	NO	NO	http://www.tnttool.com/
Tomar	10.00%	YES	NO	http://www.tomar.com/
True North	10.00%	YES	NO	http://www.truenorthgear.com/
Turtle Plastics	10.00%	YES	NO	http://turtleplastics.com/
US Coupling	25.00%	YES	NO	http://www.uscouplings.com/home/
Vanguard Safetywear	5.00%	YES	NO	https://www.vanguardsafetywear.com/
Vanner	10.00%	YES	NO	http://www.vanner.com/
Waterax	10.00%	NO	NO	http://www.waterax.com/
Waterous	10.00%	YES	NO	http://www.waterousco.com/
Weldon	10.00%	YES	NO	http://www.akronbrass.com/
Western Shelter - Crew Boss	10.00%	YES	NO	http://westernshelter.com/
Western Shelter-tanks/shelters	0.00%	NO	NO	http://westernshelter.com/
Whelen Engineering	10.00%	YES	NO	http://www.whelen.com/index.php
Will Burt	10.00%	NO	NO	http://www.willburt.com/
Williams Foam	12.00%	YES	NO	http://www.williamsfire.com/HOME.aspx
Ziamatic/Zico	20.00%	YES	NO	http://www.ziamatic.com/



CITY OF CLERMONT

AGENDA ITEM

Page 1 of 1

Meeting Date		
Tuesday, September 13, 2022		
Agenda Item Name		
Utility Service Agreement		
Requested Action		
Recommend approval of the Utility Service Agreement		
Staff Report		
The property owner is requesting water services for a newly constructed single-family residential home located on a 2-acre parcel located at 14655 Johns Lake Road. The owner would like connection to the City water service and will use the existing well for irrigation purposes only. The estimated water consumption is 480 gallons per day. A septic tank has been installed; sewer services are not required for the residence. Staff has verified that the City can provide water services to the residential home and it is within the City's service area.		
		
Additional Analysis		
Fiscal Impact Summary		
Fiscal Impact	Fund Number and Description	Available Budget Amount
Exhibits Attached (copies of original agreements)		
1. Pablo Castillo AK 3909233	Pablo Castillo AK 3909233.pdf	
2. Castillo - 14655 Johns Lake Road Application	Castillo - 14655 Johns Lake Road Application.pdf	

UTILITY SERVICE AGREEMENT - WATER

This document constitutes an agreement between the City of Clermont, hereby referred to as **CITY**, a municipality of the State of Florida, and Pablo Castillo & Francisca Castillo, and any successors or assigns, hereby referred to as **OWNER**.

WITNESSETH

Whereas, OWNER is requesting service to a new single family residential home which is located on 2.0+/- acres at 14655 Johns Lake Road, (Alt Key – 3909233) on real property (the “Property”) described on Exhibit ‘A’, attached hereto and by this reference made a part hereof; and

Whereas, the Property is located in the incorporated area of Lake County and the OWNER is requesting water service from the CITY; and

Whereas, as a condition of CITY providing said water service to the Property, OWNER is to extend water lines to serve the Property and lines and appurtenances must be sized and constructed in accordance with the minimum requirements of CITY Land Development Regulations and to meet the flow demands for the site; and

Whereas, the CITY may, at the sole option of the CITY, elect to oversize the water lines and appurtenances in order to provide additional capacity to other properties; and

Whereas, as a condition of the provision of water service to the Property by the CITY, OWNER agrees that this Agreement shall constitute an unconditional application to annex the Property into the City of Clermont, if the CITY chooses to do so; and

Whereas, OWNER and CITY are entering into this Agreement to set forth the terms and conditions under which water service shall be extended and sized.

NOW THEREFORE, in consideration of the mutual promises and covenants hereinafter contained, the parties do hereby agree as follows:

Section 1. OFF-SITE WATER – Each and all of the foregoing premises are incorporated into and constitute a part of this Agreement.

- 1.1 CITY shall provide water service for the Property.
- 1.2 OWNER shall connect to the existing City system at connection point or points approved by CITY.
- 1.3 The route of any off site lines shall be according to engineering plans produced by OWNER and approved by the CITY.
- 1.4 The OWNER shall construct the facilities, lines and appurtenances necessary to serve the development and provide such documentation necessary for the CITY to ascertain that the lines shall meet the minimum line size requirements as specified by the CITY Land Development Regulations.

- 1.5 In the event the CITY chooses to oversize the lines or appurtenances, the CITY shall provide to the OWNER the specifications regarding sizes to be included in the final improvement plans.
- 1.6 The OWNER shall be responsible for the construction of all on site and off site lines and appurtenances to serve the project. No building permits shall be issued until water is provided to the site or until a bond or letter of credit, acceptable to CITY, is in place to guarantee completion of off-site improvements.
- 1.7 The OWNER shall be responsible for all costs of on site and off site improvements, including but not limited to design, material, permitting and installation of sufficient size lines, lift stations and other appurtenances necessary to allow the CITY to serve the Property.
- 1.8 The existing utilities shall stay in service throughout construction. If the construction requires that the utilities be relocated or altered, the OWNER shall prepare plans, permit the project and construct the modifications at the OWNER's expense.
- 1.9 The project shall provide access easements to the City of Clermont to access the water meter for the site. The City of Clermont will charge water fees based on the water meter readings.
- 1.10 The CITY shall be responsible for the difference in cost of materials to oversize the line if the CITY chooses to oversize based on plans and cost estimates provided by OWNER to CITY, and approved in advance by the CITY.
- 1.11 The OWNER shall provide to the CITY a cost estimate for materials for the minimum size lines and appurtenances and a cost estimate for materials for an approved oversize. Cost estimate shall be contractors bid as certified by OWNER'S project engineer. The CITY shall review and either approve or reject the costs.
- 1.12 The OWNER shall be responsible for all costs including design, permitting, materials and construction of the water lines and appurtenances, both on site and off site, required to serve the Property.
- 1.13 The OWNER shall be responsible for all applicable fees including but not limited to impact fees, connection fees and permitting fees. All fees are non-refundable.

Section 2. DEVELOPMENT STANDARDS

- 2.1 Any other water service development items to the site that have not been addressed must be completed in accordance with City of Clermont standards unless otherwise stipulated in this Agreement or subsequent amendments to this Agreement.
- 2.2 The use shall be limited to a single-family residential structure with typical water use.
- 2.3 Existing well shall only be used for irrigation purposes and must not connect to the home or City Water supply. The owner shall maintain a RPZ backflow device on the potable water system.

Section 3. ANNEXATION

OWNER agrees that CITY may annex the Property into the City of Clermont if CITY, at its sole discretion, chooses to do so. In conjunction herewith, OWNER shall provide to CITY a Notice of Encumbrance To Annex Property in a form substantially in compliance with the form set forth in Exhibit "B", attached hereto and incorporated herein. The CITY shall record this Notice in the public records of Lake County whereupon it is agreed it shall serve as an enforceable encumbrance on the real property described in Exhibit "A" and shall be accompanied, at OWNER's expense, by a current certificate of title or opinion letter acceptable to CITY and issued by a licensed title company or attorney identifying all owners in interest of the real property. All land transfers by OWNER shall contain a deed restriction or covenant noting the existence of this encumbrance to annex, such restriction to be recorded as a covenant to run with the land.

The OWNER, agrees on his/hers/theirs/its own behalf and that of Grantors' heirs and assigns that once the property is annexed into the City, in the event that the septic tank or septic field fails, the OWNER shall connect to City's sewer system when a sewer connection is available as determined by City.

Section 4. SEVERABILITY

In the event that any provision of this agreement shall be held invalid or unenforceable, the provision shall be deleted from this agreement without affecting in any respect whatsoever the validity of the remainder of this agreement.

Section 5. NOTICES

All notices, demands, or other writings required to be given or made or sent in this Agreement, or which may be given or made or sent, by either party to the other, shall be deemed to have been fully given or made or sent when in writing and addressed as follows:

CITY	OWNER
City of Clermont City Manager P.O. Box 120219 Clermont, FL 34712-0219	Pablo Castillo & Francisca Castillo 14655 Johns Lake Road Clermont, FL 34711

Section 6. AMENDMENTS

Any amendment to this agreement is not effective unless the amendment is in writing and signed by all parties.

Section 7. EFFECTIVE DATE AND TERM

This agreement shall take effect as of the latest date either party executes this agreement and shall expire on the fifth anniversary thereof unless extended by a subsequent agreement of the parties.

IN WITNESS WHEREOF, the parties hereto have made and executed this Agreement on the dates listed below. CITY through its City Manager, authorized to execute it by City Council action.

DATED this 13th day of September 2022.

CITY OF CLERMONT

ATTEST:

Tim Murry, Mayor

Tracy Ackroyd Howe, MMC, City Clerk

OWNER:

Pablo Castillo

Signature

Print Name

Francisca Castillo

Signature

Print Name

STATE OF _____
COUNTY OF _____

I HEREBY CERTIFY that on this day, before me, an officer duly authorized to administer oaths and take acknowledgments, personally appeared _____, as _____ of _____, who provided identification in the form of _____ or who is personally known to be the person described in and who executed the foregoing, and that he acknowledged before me that he executed the same.

Witness my hand and official seal this _____ day of _____, 20____.

Notary Public _____

SEAL:

Type/print name _____

EXHIBIT "A"
PROPERTY DESCRIPTION

Owner:

Pablo Castillo & Francisca Castillo
14655 Johns Lake Road
Clermont, FL 34711

Description:

The East 140.00 feet of the West 1/2 of Tract 46 in Section 33, Township 22 South, Range 26 East, of Postal Colony Company, according to the Plat thereof as recorded in Plat Book 9, Page 65, of the Public Records of Lake County, Florida, LESS the South 33 feet thereof for road right-of-way.

Containing 2.03 acres more or less.

Lake County Alternate Key Numbers:

3909233



EXHIBIT "B"

Notice of Encumbrance
to Annex to City of Clermont

City of Clermont
685 W. Montrose Street
Clermont, FL 34712

THIS INSTRUMENT, Made this **13th day of September, 2022**, between Pablo Castillo & Francisca Castillo, property owner in the County of Lake, State of Florida Grantor*, and the CITY OF CLERMONT, FLORIDA, A Municipal Corporation, Grantee*:

WITNESSETH, NOTICE is given that heretofore or contemporaneously herewith Grantor has petitioned the Grantee for it to permit voluntary annexation of Grantor's property below described into the corporate limits of the City of Clermont, and

GRANTOR, for and in consideration of the sum of ONE and 00/100 (\$1.00) and other good and valuable consideration to Grantor in hand paid by Grantee, the receipt whereof is hereby acknowledged, DOES HEREBY ENCUMBER the below – described real property situate, lying and being in Lake County, Florida with the absolute requirement that the subject real property may be, at the sole discretion, and upon request of Grantee, annexed into the city limits of the City of Clermont at such time that the annexation of said real property is in accordance with applicable law,

GRANTOR, further agrees, on his/hers/theirs/its own behalf and that of Grantors' heirs and assigns to perform all ministerial functions necessary of the Grantor or Grantor's heirs and/or assigns (as the case may be) then required by law to enable the described real property to be incorporated into the city limits of the City of Clermont and where such ministerial functions consist of a simple written request or the renewal of the petition of which notice is given above, then this instrument shall be considered such request and/or renewal. The subject property is described as:

Exhibit "A"

GRANTER, agrees on his/hers/theirs/its own behalf and that of Grantors' heirs and assigns that once the property is annexed into the City, in the event that the septic tank or septic field fails, the GRANTER shall connect to City's sewer system when a sewer connection is available as determined by City.

Grantor is used for singular or plural, as the context requires. IN WITNESS THEREOF, GRANTOR has hereunto set Grantor's hand and seal the day and year first above written.

PROPERTY OWNER(S):

WITNESSES (Two required):

Pablo Castillo

Witnesses

By: _____
Signature

1. _____
Signature

Type or print name

Type or print name

Francisca Castillo

By: _____
Signature

2. _____
Signature

Type or print name

Type or print name

STATE OF _____

COUNTY OF _____

The foregoing instrument was acknowledged before me on this _____ day of _____, 20____, by _____, who is personally known to me or who has produced _____ as identification and who did not take an oath.

Notary Public _____

SEAL:

Type/print name _____

Pursuant to Section 695.29(3)(f): this instrument exempt from Chapter 695, F.S.; Prepared by a Public Officer, City Attorney, City of Clermont, Florida 34712



CITY OF CLERMONT UTILITY SERVICE AGREEMENT APPLICATION

For Utilities Outside of Municipal Boundaries & Determination of Capacity

Date <u>AUGUST 23rd 2022</u>			
Applicant <u>Pablo Castillo & FRANCISCA Castillo</u>			
Contact Person: <u>Pablo Castillo</u>			
Address <u>14655 JOHNS LAKE RD</u>	City <u>CLERMONT</u>	State <u>FL</u>	Zip <u>34711</u>
Telephone <u>305-322-3122</u>	Fax		
Email <u>Ventilafaninc@yahoo.com</u>			
OWNER INFORMATION			
Owner's Name <u>PABLO CASTILLO & FRANCISCA Castillo</u>			
Owner Address <u>14655 JOHNS LAKE RD.</u>	City <u>CLERMONT</u>	State <u>FL</u>	Zip <u>34711</u>
Telephone <u>305-322-3122</u>	Fax		
Email			
AGREEMENT INFORMATION			
Party Responsible for Agreement <u>Pablo Castillo</u>			
Address of the Subject Property <u>14655 JOHNS LAKE RD. CLERMONT FL. 34711</u>			
General Location of the Property (include Location Map) <u>JOHNS LAKE RD.</u>			
Area of the property: <u>2</u> acres			
Zoning: <u>RESIDENTIAL</u>		County Future Land Use:	
Attach development orders, ordinances and staff reports by Lake County and the Florida Dept. of Economic Opportunity (DEO).			
Estimated Water Consumption (excluding irrigation): <u>40</u> gallons per day			
Estimated Sewer Consumption: <u>N/A</u> gallons per day			
Estimated Re-Use (Gray Water) Water Consumption: <u>N/A</u> gallons per day			
Attach a detailed description of project.			
Notes: <u>THE PROPERTY HAVE A WELL, I NEED CITY water FOR KITCHEN use</u>			



CITY OF CLERMONT



AGENDA ITEM

Page 1 of 1

Meeting Date		
Tuesday, September 13, 2022		
Agenda Item Name		
Event and Road Closure Request <i>Veteran's Day</i>		
Requested Action		
Recommend allowing South Lake Florida Base Submarine Vets to have the Veteran's Day event and parade, with road closures. The event begins at West Park and will continue to Waterfront Park on November 11, 2022.		
Staff Report		
South Lake Florida Base Submarine Vets are requesting to have a Veteran's Day event, parade, with road closures. The event will begin at West Park and continue to Waterfront Park on November 11, 2022. The event is co-sponsored by the City. Road closures would begin at 9:00 a.m. and would be as follows: -12th Street at West Park, traveling East down Minneola Ave. to North on West Ave. -West Ave. until Osceola Ave, going East to 3rd Street heading into Waterfront Park Letters will be hand-delivered to residents and businesses on the parade route in advance.		
Additional Analysis		
Fiscal Impact Summary		
Fiscal Impact	Fund Number and Description	Available Budget Amount
Exhibits Attached (copies of original agreements)		
1. 8-3-2022 parade route	8-3-2022 parade route.pdf	
2. 2022 Veterans Day Parade Letter to Residents	2022 Veterans Day Parade Letter to Residents.docx	
3. Veteran's day parade PD staffing-email	Veteran's day parade PD staffing-email.pdf	

 330 Third St to 400 12th St

1.3 miles, 5 min

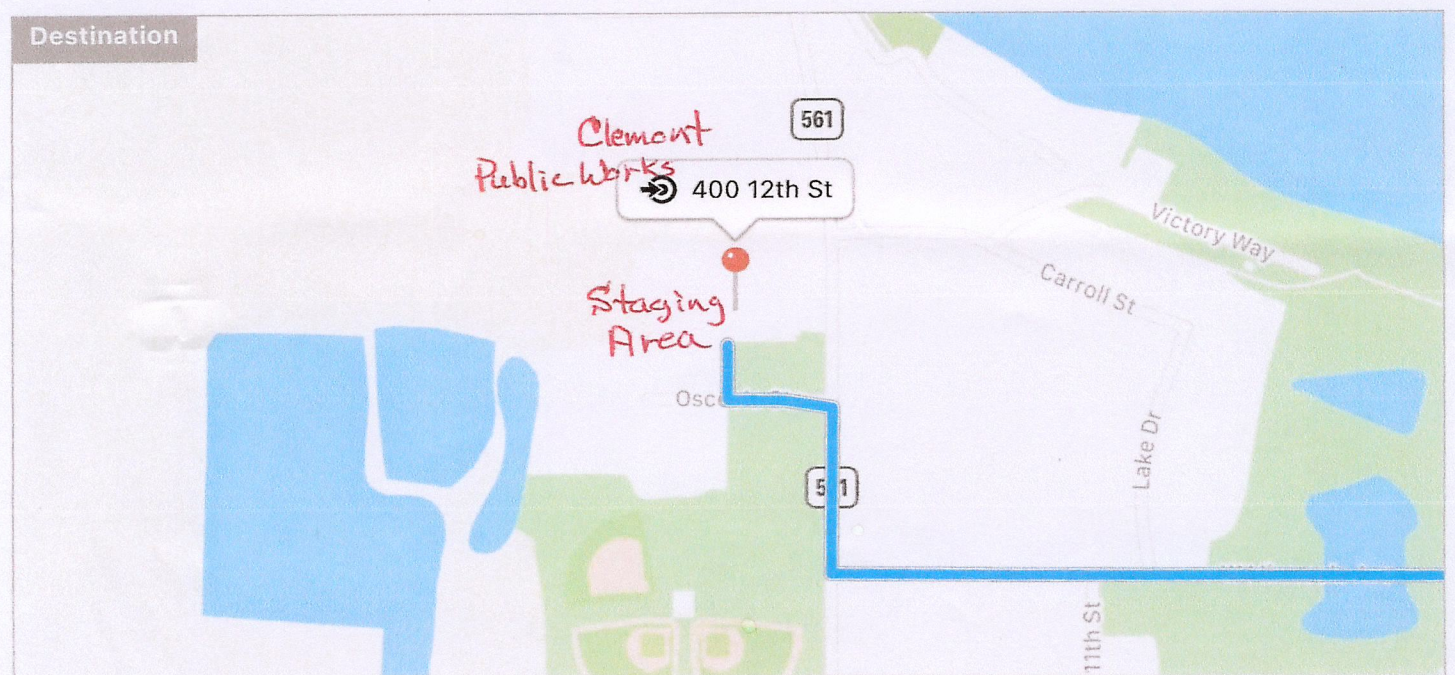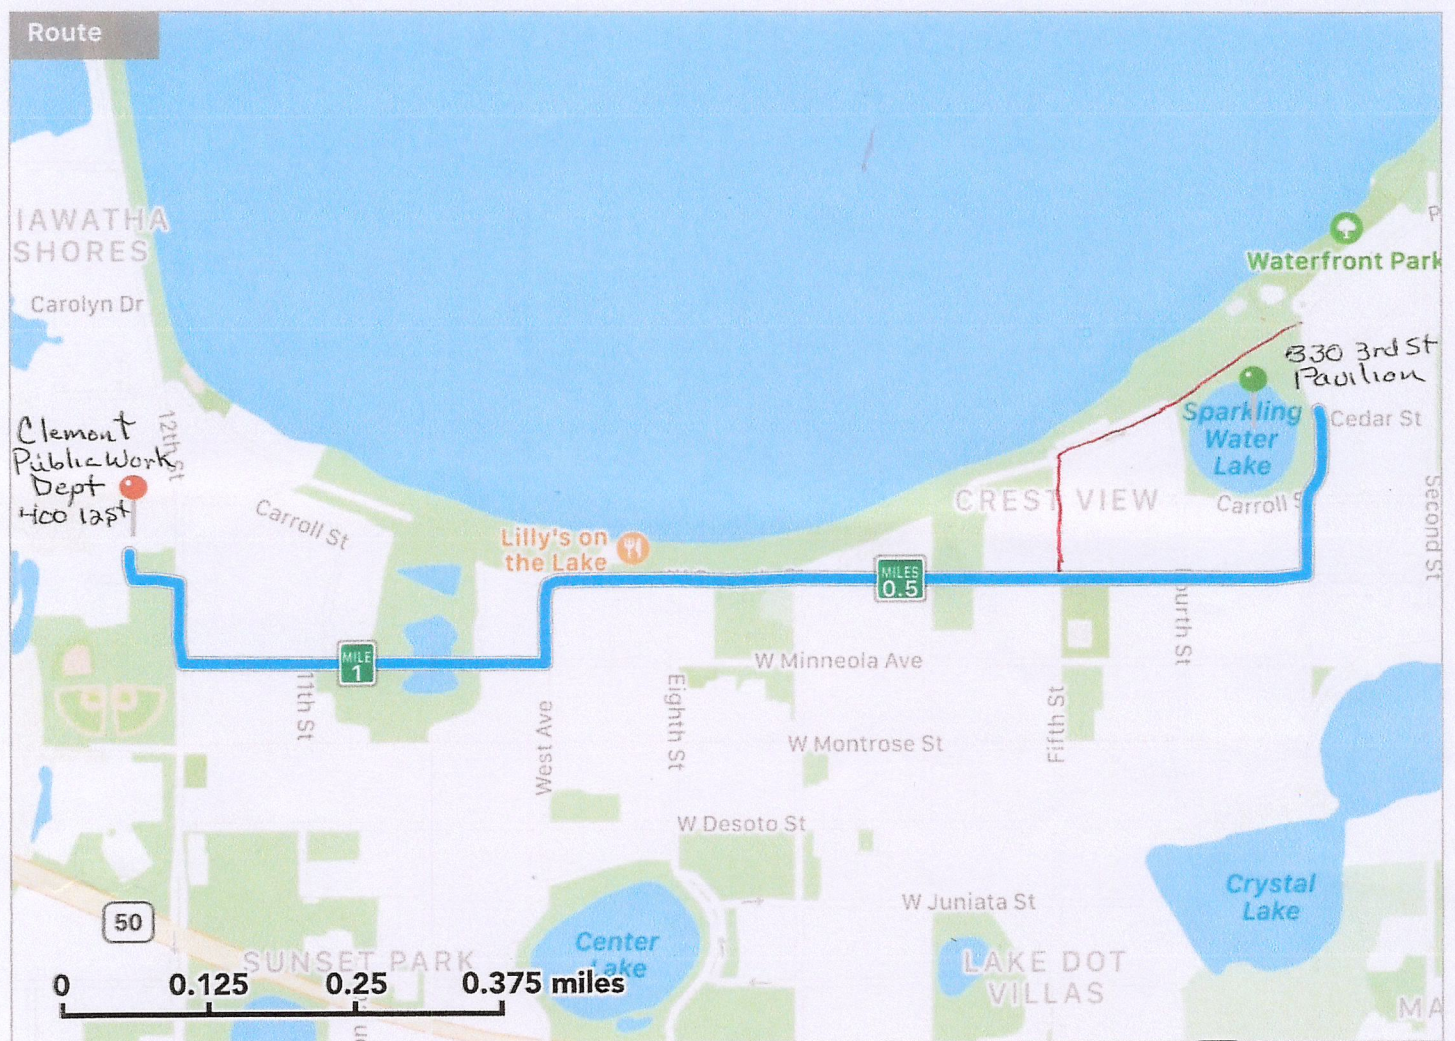

1 of 2



Notice to Area Residents and Businesses
Clermont's Veterans Day Parade and Veterans Day Celebration
Presented by South Lake Florida Base

Dear resident/business owner,

As required by the City of Clermont Special Event Policy, we are providing you with this notice of the following proposed event that may impact you. This event will be heard by the City Council for approval at an upcoming City Council meeting. Please monitor the City's webpage at www.clermontfl.gov for notice on when the exact date the item will be heard.

On November 11, 2022 South Lake Florida Base (local Submarine Veterans Group). Clermont VFW Post and the Marine Corps League Detachment 1120 are organizing Clermont's Veterans Day Parade and Veterans Day Celebration for Downtown Clermont. Celebrating Veterans Day with a morning parade, it will not only attract our local veterans' residences and their local families, but it will bring participants from outside Lake County adding awareness to our beautiful growing Downtown area and all that it has to offer.


You are receiving this letter because your home or business is on the parade route. Below is some key information about the event and what to expect:

- Friday morning November 11. The parade will start at West Park on 12th Street, travel East down Minneola Ave to West Ave. The parade will turn left onto West Ave until Osceola Ave traveling East to 3rd Street. Signs placed on the route will remind residents and businesses of the following morning's temporary road closures.
- November 11, 10:00 the Parade will step off/start.
- Street closure will be between 9:00AM – 11:00 AM. As soon as the last participant is on their way, we will start reopening the roads behind them.

For any questions or more information on the event, please contact
Ed Lashbrook at edlashbrook@gmail.com/ 757-503-1365 or
Robert Mock at rmock3@cfl.rr.com /321-536-9964

You may also contact us if your business or club would like to be a sponsor or be involved in any way.
We ask that you please take this event into consideration when planning your for 11 November Veterans Day.

Thank you for helping our community grow and live actively!!
South Lake Florida Base Submarine Veterans

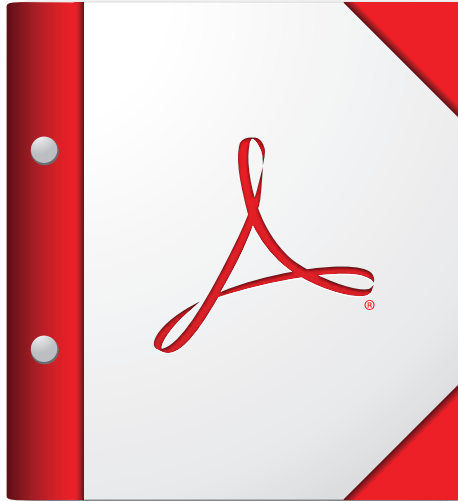

**For the best experience, open this PDF portfolio in
Acrobat X or Adobe Reader X, or later.**

Get Adobe Reader Now!



CITY OF CLERMONT

AGENDA ITEM

Page 1 of 1

Meeting Date		
Tuesday, September 13, 2022		
Agenda Item Name		
Event and Road Closure Request <i>Cookies & Cocoa</i>		
Requested Action		
Request approval to close certain roads during the Cookies & Cocoa event on December 9, 2022, in Downtown Clermont.		
Staff Report		
Requesting approval for road closures to accommodate crowd safety during the Cookies & Cocoa as part of Light Up Clermont on December 9, 2022, in Downtown Clermont. Start: December 9, 2022 - 4:00 PM Finish and Reopen: December 9, 2022 - 10:00 PM Actual event time: 6-9 PM Road closures in the following locations: - Montrose Street between 8th Street and Lake Avenue - 7th Street between Desoto Street and Minneola Avenue - 8th Street between Montrose Street and Minneola Avenue (Road closures are subject to change because of potential construction) Hand-delivered letters to businesses and residents in the area will be distributed in advance.		
Additional Analysis		
Fiscal Impact Summary		
Fiscal Impact	Fund Number and Description	Available Budget Amount
Exhibits Attached (copies of original agreements)		
1. Cookies & Cocoa Map	Cookies & Cocoa Map.pdf	
2. Notice to Area Residents and Businesses-Cookies & Cocoa	Notice to Area Residents and Businesses-Cookies & Cocoa.pdf	



Notice to Area Residents and Businesses



Traffic Delays / Parking Restrictions / Street Closures in Your Neighborhood

Dear Neighbor,

As required by the City of Clermont Special Event Policy, we are providing you with this Notice for the following proposed event that may impact you. This event will be heard by the City Council for approval at an upcoming City Council meeting. Please monitor the City's webpage at www.clermontfl.gov for notice on when the exact date the item will be heard.

The Cookies & Cocoa Event will be on Friday, December 9, 2022. The public will be invited to Downtown Clermont to enjoy cookies and cocoa at participating stores while doing their last minute shopping and watching community acts on the stage at City Hall Park. Below you will see road closure times for the event and specific streets that will be impacted by the special event.

Restricted Parking Times & Road Closures

Start: December 9, 2022 - 4:00 PM

Finish and Reopen: December 9, 2022 - 10:00 PM

Actual event time: 6-9 PM

- Montrose Street between 8th Street and Lake Avenue
 - 7th Street between Desoto Street and Minneola Avenue
 - 8th Street between Montorse Street and Minneola Avenue
- (Road closures subject to change because of potential construction)

The City will have signage posted along these routes reminding citizens about the event, road closures, and no parking for the event. We ask that you please take this event into consideration as you make your plans.

Thank you for your patience and understanding and please know all City of Clermont employees are working diligently to present the best Holiday Event ever.

If you have any questions or comments, please contact the City of Clermont, Parks and Recreation Department at 352-708-5975 or email mriviera@clermontfl.org.



CITY OF CLERMONT

AGENDA ITEM

Page 1 of 1

Meeting Date		
Tuesday, September 13, 2022		
Agenda Item Name		
Variance Request 2470 Linkwood Avenue		
Requested Action		
Recommend denial of the requested variance.		
Staff Report		
The applicant is requesting a variance for (1) a rear yard setback to be less than the minimum 25 feet required for property located at 2470 Linkwood Avenue. The requested variance would allow for a solid roof pergola accessory structure to be located in the rear yard of the existing single family home. The existing pergola accessory structure would allow for a 4 foot encroachment into the required 25 foot rear yard setback. The current Land Development Codes, Section 122-342, require any solid roof structures or buildings must be able to meet the minimum setbacks for the primary residence. The required rear yard setback in this subdivision is 25 feet from the rear property line. The proposed pergola porch addition with a solid roof would increase the existing impervious surface ratio for lot coverage, but will not be over the minimum requirements permitted by the codes. The applicant has received approval from the HOA. Section 86-174 of the Land Development Code requires a positive finding on the review criteria in order to grant a variance. Staff has reviewed the application as submitted and finds the application does not meet a positive finding on all of the five review criteria. Therefore, staff recommends denial of the requested variance.		
Additional Analysis		
Fiscal Impact Summary		
Fiscal Impact	Fund Number and Description	Available Budget Amount
Exhibits Attached (copies of original agreements)		
1. New 86-174 Review Criteria-2470 Linkwood	New 86-174 Review Criteria-2470 Linkwood.pdf	
2. Survey	Survey.pdf	
3. Picture	Picture.pdf	
4. 2470 Linkwood - insulated roof pergola approval (2)	2470 Linkwood - insulated roof pergola approval (2).pdf	
5. Application	Application.pdf	
6. Legal ad-2470 Linkwood	Legal ad-2470 Linkwood.pdf	

2470 Linkwood Avenue -- Variance

The requirements for a variance are as follows:

“Sec. 86-174, Review Criteria and Finding. When reviewing an application for a variance, the City Council shall not vary the requirements of the land development code unless it makes a positive finding, based on substantial competent evidence, on each of the following:”

FINDINGS:

- (1) Granting the variance will not cause or allow interference with the reasonable enjoyment of adjacent or nearby property owners or negatively impact the standard of living of the citizens of the city;

Applicant response: *No. The variance request will not affect the adjacent owners negatively. Our home has a rear 25 ft. easement behind our land before the next gated community begins. We then have the additional required rear 7.5 ft. setback before any structure can be built. No neighbor’s standards of living will be negatively impacted on either side of our home. In addition, we will be requesting a screen enclosure that will not go beyond the allowed boundaries.*

Staff comments: *The proposed variance request to allow for encroachment into the rear yard setback may create slow and improper drainage of water runoff that could negatively affect the adjacent neighbors.*

Negative finding

- (2) The variance will allow reasonable use of the property; which use is not out of character with other properties in the same zoning category;

Applicant response: *Yes. This variance request will create an outdoor covered seating area for family activities, and enjoyment. The pergola will also provide cover from the heat and rain elements. This requested pergola will not be out of character with any other similar structure.*

Staff comments: *The variance request is not out of character with other properties in this zoning district.*

Positive finding

- (3) In the context presented, strict compliance with the land development regulation will not further any legitimate city objective, or the benefits that would be achieved under the other variance criteria by the granting of the variance outweigh the benefits under this criteria if the variance was denied;

Applicant response: *This variance request will not interfere in any city objectives, or benefits.*

Staff comments: *The requested variance to the land development code will not further any legitimate city objective.*

Positive finding

- (4) The granting of the variance is consistent with the city's comprehensive plan;

Applicant response: No response provided.

Staff comments: The variance request is consistent with the Comprehensive Plan goals, objectives and policies for single family residential.

Positive finding

- (5) The variance requested is the minimum variance that will make reasonable use of the land, building, or structure of the benefits that would be achieved under the other variance criteria by granting of the variance outweigh the benefits under this criteria if the variance was denied;

Applicant response: The granting of this variance will provide enormous relief from the sun, and provide necessary relief from the rain while enjoying outdoor activities.


Staff comments: The requested variance is not the minimum allowed for reasonable use of the land. The proposed encroachment into the rear yard setback may impede proper drainage and water runoff as required by the code.

Negative finding

STAFF RECOMMENDATION: Section 86-174 of the Land Development Code requires a positive finding on all Review Criteria and Findings requirements for granting a variance, staff has reviewed the application as presented and finds the application can meet a positive finding. Therefore, staff recommends denial of the variance request to the Land Development Code.

Mark Patterson

LAKE HIGHLAND COMPANY
PLAT BOOK 2 PG 25
TRACT 51A

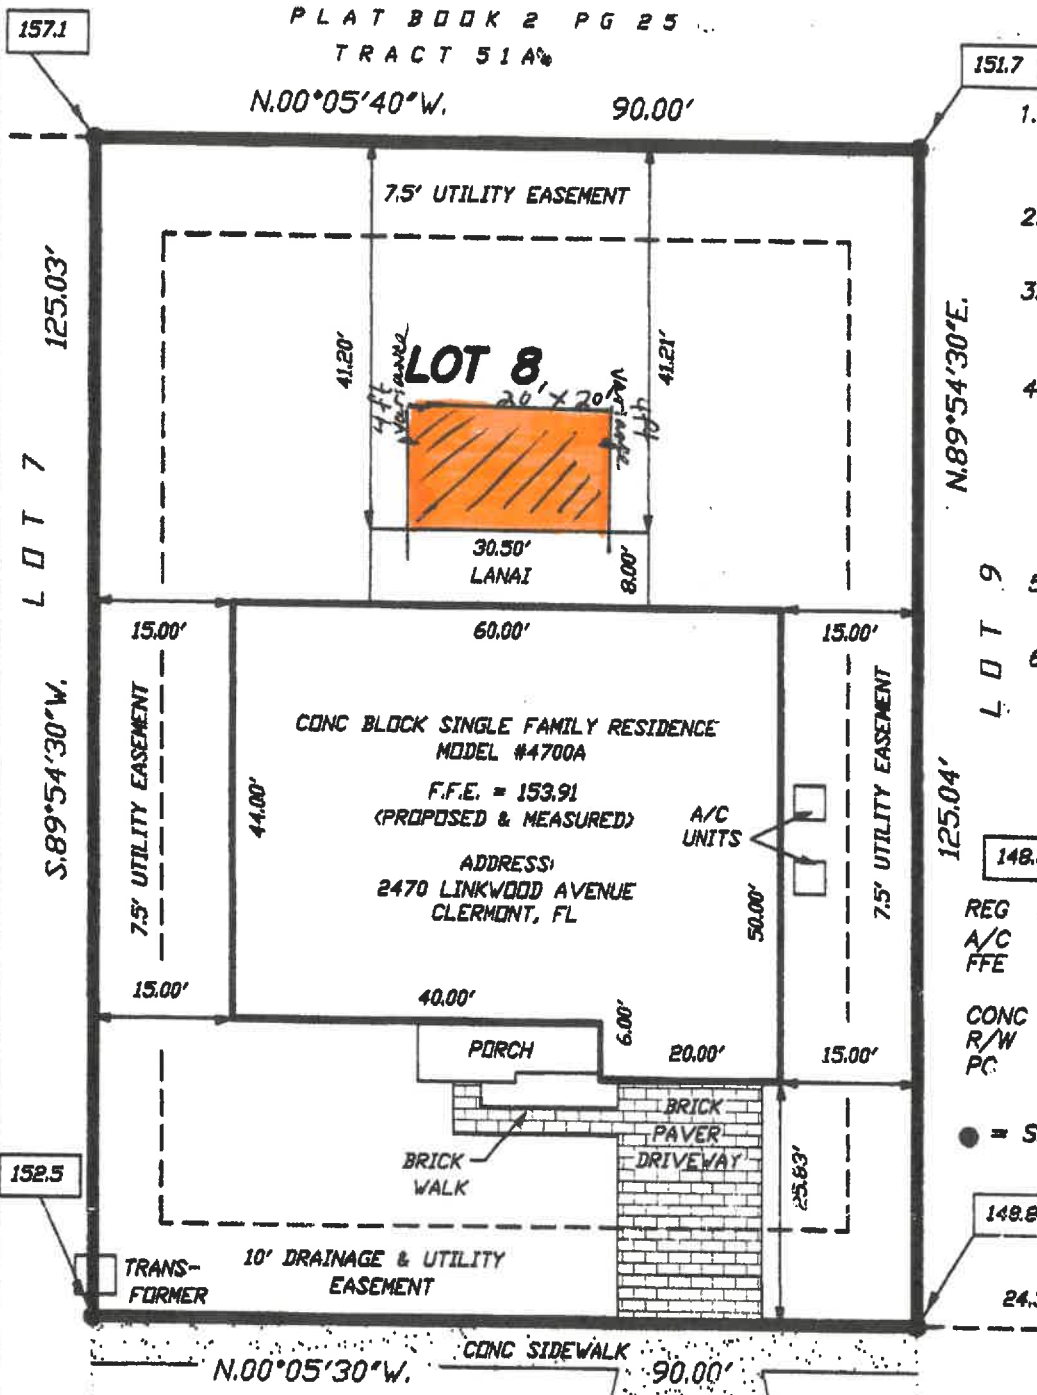

NOTES

1. BEARINGS BASED ON THE E. LINE OF LOT 8 BEING S.00°05'30"E.
2. UNDERGROUND IMPROVEMENTS NOT LOCATED.
3. SUBJECT TO EASEMENTS AND RESTRICTIONS OF RECORD.
4. SUBJECT PROPERTY LIES IN ZONE "X", PER FLOOD INSURANCE RATE MAP PANEL #12069C0565D, DATED 7/3/2002, AND LIES OUTSIDE THE 500-YEAR FLOOD PLAIN.
5. DATE OF FIELD SURVEY: 9/13/13.
6. ELEVATIONS BASED ON SITE BENCHMARK PER CONSTRUCTION PLANS.

LEGEND

- 148.8 = FINISHED GRADE
- REG = REGISTERED
- A/C = AIR CONDITIONER
- FFE = FINISHED FLOOR ELEVATION
- CONC = CONCRETE
- R/W = RIGHT-OF-WAY
- PC = POINT OF CURVATURE
- = SET 5/8" IRON ROD #4887

FINAL SURVEY / BOUNDARY SURVEY

DESCRIPTION:

LOT 8, LOST LAKE RESERVE TRACT A, AS RECORDED IN PLAT BOOK 57, PAGES 23 AND 24, PUBLIC RECORDS OF LAKE COUNTY, FLORIDA







August 19, 2022

CM8400 0A0008
Mark Patterson
2470 Linkwood Ave
Clermont, FL 34711

RE: ARB Application: 2470 Linkwood Ave

Dear Homeowner:

This letter is being written on behalf of and at the direction of the Board of Directors for the Lost Lake Residential Property Owner's Association, Inc.

The Board of Directors has **Approved** your request for the installation of an insulated roofed pergola attached to the lanai with a 12' x 9' x 2' entertainment wall with tv and fireplace surrounded in tan porcelain tiles. Pergola will be bronze aluminum.

If you have any questions at all, please feel free in contacting me at the Lost Lake Residential Property Owner's Association, Inc. c/o Sentry Management 1645 E. Hwy. 50, Suite 201, Clermont, FL 34711.

Sincerely,

Janna Laine, LCAM
Community Association Manager

LOST LAKE RESIDENTIAL PROPERTY OWNER'S ASSOCIATION, INC.
APPLICATION TO THE ARCHITECTURAL REVIEW BOARD (amended 10/18/2021)

This form is to be completed by the homeowner and submitted to the Architectural Review Board (ARB) for approval **BEFORE** any work commences. Please refer to your Declaration of Covenants and Restrictions for a description of the ARB and its purpose.

Forward Requests to:

Janna Laine
Sentry Management, Inc.
1645 E Highway 50 Suite 201
Clermont, FL 34711

Email: cmreception@sentrymgmt.com
Phone: 352-243-4595 (0 for Receptionist)
Fax: 352-243-4597

Note: Incomplete or improperly submitted requests will be returned without action to the owner for correction and resubmission. All applications are reviewed within 30 days of receipt by Sentry.

THIS SECTION TO BE COMPLETED BY HOMEOWNER

OWNER NAME: Mark Patterson DATE: 8/8/22
ADDRESS: 2470 Linkwood Ave. Clermont FL. Email (REQUIRED): sar000thpcc@optonline.net
PHONE (Home/Cell): (646) 831-1356 (Work): _____

DESCRIBE THE CHANGE/ADDITION INSTALLATION: (i.e., Fence, screen enclosure, pool, shed, widen driveway, etc.)

For Replacement shingles, provide Color: 20'x20' Insulted roofed pergola attached to the lanai with a 12'x9'x2' entertainment wall with TV and fireplace surrounded in tan porcelain tiles. Pergola will be bronze aluminum.

EXTERIOR PAINTING (repaint exterior): LIST SCHEME # _____ (see link below to HOA approved schemes)

Main Body color/#: bronze, tan Accent stucco color/#: _____ Front Door color/#: _____

Garage Door color/#: _____ Shutter color/#: _____ **Color(s): ATTACH COLOR CHIPS OR PRINT SCHEME FROM WEBSITE**

<https://www.sherwin-williams.com/homeowners/color/find-and-explore-colors/hoa/clermont/fl/the-reserve-at-lost-lake/>

SPECIFICATIONS: (Attach copies of plans, estimate or pictures. Fence requests include style, size and finish. Additionally, fence posts must face inward on fence installations with the smooth side facing outward.)

Dimensions: 20'x20' pergola - 12'x9'x2' entertainment wall

Material(s): bronze aluminum, tan porcelain tiles

Note: All requests and alterations must conform to all local Zoning and Building Regulations, and you must obtain all necessary permits if your request is approved by the Architectural Review Board. A copy of your permit is to be sent to Sentry for your file.

THIS SECTION TO BE COMPLETED BY ARCHITECTURAL REVIEW BOARD

Mgmt. Rec'd Date: _____ Forwarded to: _____ on _____ Sent to Owner: _____

ARB Comments: _____

☒ **APPROVED:** Board Member Signature: 8/15/22 MTG Date: _____

☐ **DENIED:** Board Member Signature: _____ Date: _____

Board Comments or Conditions: _____

NOTE: Work must be completed no later than 90 days after date the approved form is sent to the Owner for normal requests. In situations where the request is major in nature, such as a pool, work must be started within 90 days of the date the approved form is sent to the Owner and completion must not be unnecessarily delayed by the Owner. Failure to comply with the above deadlines will automatically revoke approval of this form and the Owner will be required to resubmit this form again for approval.



Pergola - Attached insulated roof to lanai





CITY OF CLERMONT
VARIANCE
APPLICATION

DATE 8/4/22		FEE: \$ 300.00	
Project Name (if applicable) Outdoor Living Project			
Applicant Mark Patterson			
Contact Person Mark Patterson			
Address 2470 Linkwood Ave		City Clermont	State FL Zip 34711
Telephone 646-831-1356		Fax	
Email smooothpee@optonline.net			
OWNER INFORMATION ☒ (Check box if information is same as Applicant)			
Owner's Name Mark Patterson & Elizabeth F. Fuentes			
Owner Address 2470 Linkwood Ave		City Clermont	State FL Zip 34711
Telephone 646-831-1356		Email smooothpee@optonline.net	
PROPERTY INFORMATION			
Address of Subject Property 2470 Linkwood Ave.		City Clermont	State FL Zip 34711
General Location Lost Lake Reserve			
Legal Description & Alternate Key (include copy of survey) Lost Lake Reserve Tact: A PB 57 PG 23-24 Lot 8 ORB 4399 PG 988 ORB 5195 PG 320 ORB 5763 PG 866			
Land Use (City verification required)			
Zoning (City verification required)			



CITY OF CLERMONT VARIANCE APPLICATION

Answers to the following questions are required to complete this application.

City Zoning Ordinance (Land Development Code Section) from which you are requesting relief:

The variance request is from the 25 ft. rear setback zoning ordinance from our home. We are requesting a variance of 4 ft. into that.

What are you proposing to do that would require a variance and why?

We are proposing building an insulated roof pergola that will be attached to our existing lanai roof. This pergola would provide enormous relief from the hot sun, cover from the rain, and privacy from neighbors.

How does the Code create a hardship?

The 25 ft. setback only allows us 16 ft. before the lanai. We are requesting another 4 ft. for an insulated aluminum roofed pergola which will be attached to the lanai.

The following justifications must be completed for any variance requested:

Variance requested – subject and code section:

Sec. 86-174. Review criteria and findings.

When reviewing an application for a variance, the City Council shall not vary the requirements of any provision of this land development code unless it makes a positive finding, based on substantial competent evidence, on each of the following:

- (1) Granting the variance will not cause or allow interference with the reasonable enjoyment of adjacent or nearby property owners or negatively impact the standard of living of the citizens of the city;

No. The variance request will not affect the adjacent owners negatively. Our home has a rear 25 ft. easement behind our land before the next gated community begins. We then have the additional required rear 7.5 ft. setback before any structure can be built. No neighbors' standards of living will be negatively impacted on either side of our home. In addition we will be requesting a screen enclosure that will not go beyond the allowed boundaries.

- (2) The variance will allow a reasonable use of the property, which use is not out of character with other properties in the same zoning category;

Yes. This variance request will create an outdoor covered seating area for family activities, and enjoyment. The pergola will also provide cover from the heat and rain elements. This requested pergola will not be out of character with any other similar structure.

- (3) In the context presented, strict compliance with the land development regulation will not further any legitimate city objective, or the benefits that would be achieved under the other variance criteria by the granting of the variance outweigh the benefits under this criteria if the variance were denied;

This variance request will not interfere in any city objectives, or benefits.



CITY OF CLERMONT
VARIANCE
APPLICATION

(4) The granting of the variance is consistent with the city's comprehensive plan; and
N/A

(5) The variance requested is the minimum variance that will make reasonable use of the land, building, or structure or the benefits that would be achieved under the other variance criteria by the granting of the variance outweigh the benefits under this criteria if the variance was denied.

The granting of this variance will provide enormous relief from the sun, and provide necessary relief from the rain while enjoying outdoor activities.

Mark Patterson

Applicant Name (print)

Mark Patterson

Owner Name (print)

x *Mark Patterson*

Applicant Name (signature)

x *Mark Patterson*

Owner Name (signature)

NOTICE

IF THIS APPLICATION IS SUBMITTED INCOMPLETE OR INACCURATE, IT WILL BE SUBJECT TO A DELAY IN PROCESSING AND WILL NOT BE SCHEDULED UNTIL SUCH CORRECTIONS ARE MADE. APPLICATION FOR VARIANCE DOES NOT GUARANTEE APPROVAL. THE APPLICANT MUST BE PRESENT AT ANY MEETINGS TO JUSTIFY AND SUPPORT THE REQUEST.

City of Clermont

Development Services Department

685 W. Montrose St.

P.O. Box 120219

Clermont, FL 34712-0219

(352) 394-4083 Fax: (352) 394 3542

Account Number:	526733
Customer Name:	City Of Clermont-Legals
Customer Address:	City Of Clermont-Legals P.O. BOX 120219 CLERMONT FL 34712
Contact Name:	City Clerk
Contact Phone:	(352) 708-5997
Contact Email:	
PO Number:	

Date:	08/29/2022
Order Number:	7718651
Prepayment Amount:	\$ 0.00

Column Count:	1.0000
Line Count:	40.0000
Height in Inches:	0.0000

Print

Product	#Insertions	Start - End	Category
LEE Daily Commercial	1	09/06/2022 - 09/06/2022	Govt Public Notices
LEE dailycommercial.com	1	09/06/2022 - 09/06/2022	Govt Public Notices

Total Order Confirmation	\$73.20
---------------------------------	----------------

Ad Preview

LEGAL NOTICE

Notice is hereby given that the Clermont City Council will consider a request at a public hearing on Tuesday, September 13, 2022 at 6:30 PM for the following variance: to allow the rear yard setback to be less than 25 feet as required by Section 122-125 Yards of the Land Development Codes, at the following location:

LOCATION

2470 Linkwood Ave.

(Alternate Key 3846842)

A complete legal description may be obtained in the Development Services Department located at 685 West Montrose Street, Clermont, FL 34711.

All public hearings are held in the Clermont City Hall, Council Chambers, located at 685 West Montrose Street, Clermont FL.

All interested parties will be given an opportunity to express their views on this matter.

Please be advised that, under State law, if you should decide to appeal a decision made with respect to this matter, you will need a record of the proceedings, and may need to ensure that a verbatim record is made. Persons with disabilities who need assistance should contact the City Clerk's office, (352) 241-7330, at least 48 hours prior to the public hearings.

Tracy Ackroyd Howe, MMC
City Clerk

L# 9/6/2022 11



CITY OF CLERMONT

AGENDA ITEM

Page 1 of 1

Meeting Date		
Tuesday, September 13, 2022		
Agenda Item Name		
Ordinance No. 2022-009 <i>Intro Chicone Annexation</i>		
Requested Action		
Recommend introduction of Ordinance 2022-009		
Staff Report		
Consider annexation through the use of ISBA utility agreement to annex 304 +/- acres within the Wellness Way Area Plan. The final hearing is scheduled for September 27, 2022.		
Additional Analysis		
Fiscal Impact Summary		
Fiscal Impact	Fund Number and Description	Available Budget Amount
Exhibits Attached (copies of original agreements)		
1. ORD 2022-009 - Chicone annexation (08.30.2022)	ORD 2022-009 - Chicone annexation (08.30.2022).pdf	
2. Legal ad - Ord 2022-009 Chicone	Legal ad - Ord 2022-009 Chicone.pdf	



CITY OF CLERMONT
ORDINANCE NO. 2022-009

AN ORDINANCE UNDER THE CODE OF ORDINANCES OF THE CITY OF CLERMONT, LAKE COUNTY, FLORIDA, PROVIDING FOR THE ANNEXATION OF A CERTAIN PARCEL OF LAND IN ACCORDANCE WITH THE INTERLOCAL SERVICE BOUNDARY AGREEMENT DATED DECEMBER 2, 2014; PROVIDING FOR CONFLICT, SEVERABILITY, ADMINISTRATIVE CORRECTION OF SCRIVENERS ERROR, RECORDING, PUBLICATION AND AN EFFECTIVE DATE.

WHEREAS, the City Council of the City of Clermont, Lake County, Florida has received a Petition for Annexation of a parcel of land contiguous to the present corporate limits under Section 171.044, Florida Statutes; and

WHEREAS, the City Council of the City of Clermont, Lake County, Florida, has determined that it is in the best interest of the City and of the property herein sought to be annexed that the City annex the following described property; and

WHEREAS, the City Council has determined that the area sought to be annexed is contiguous to the City and is in need of the services which the City can offer and the City has determined that such area sought to be annexed will be substantially benefitted by annexation; and

WHEREAS, the City Council has determined that all requirements of Section 171.044, Florida Statutes, have been met.

SECTION 1.

NOW, THEREFORE, BE IT ORDAINED, under the provisions of Florida Statute Chapter 171 and the General and Special Laws of the State of Florida; that the City of Clermont, Lake County, Florida, does hereby annex to and make part of its corporate boundaries; the following described property contiguous to the present City boundary, to-wit:

LEGAL DESCRIPTION

PARCEL 1:

THE NORTHEAST 1/4 OF THE SOUTHEAST 1/4 OF THE NORTHEAST 1/4 OF SECTION 24, TOWNSHIP 23 SOUTH, RANGE 26 EAST, LAKE COUNTY, FLORIDA, LYING SOUTH OF A RIGHT-OF-WAY FOR A ROAD WHICH RIGHT-OF-WAY IS DESCRIBED AS FOLLOWS: BEGINNING 1348 FEET SOUTH OF THE NORTHEAST CORNER OF SECTION 24, TOWNSHIP 23 SOUTH, RANGE 26 EAST; RUN THENCE WESTERLY 2590 FEET TO A POINT 1369 FEET DUE SOUTH OF THE NORTH LINE OF SECTION 24; RUN THENCE NORTHWEST TO A POINT ON THE NORTH AND SOUTH CENTER SECTION LINE OF SECTION 24, 1325 FEET SOUTH OF THE NORTH 1/4 CORNER OF SAID SECTION 24; RUN THENCE WEST TO THE EAST BOUNDARY OF THE WEST 1/2 OF THE NORTHWEST 1/4 OF SAID SECTION 24; THENCE SOUTH ALONG SAID EAST



CITY OF CLERMONT
ORDINANCE NO. 2022-009

LINE OF THE WEST 1/2 OF THE NORTHWEST 1/4 OF SAID SECTION 24, 20 FEET; THENCE EAST TO A POINT ON THE NORTH AND SOUTH CENTER LINE OF SECTION 24, 1345 FEET SOUTH OF THE NORTH 1/4 CORNER OF SAID SECTION 24; THENCE SOUTHEASTERLY TO A POINT 1389 FEET DUE SOUTH OF THE NORTH LINE OF SAID SECTION 24; THENCE EASTERLY 2590 FEET TO A POINT ON THE EAST LINE OF SAID SECTION 24, 1368 FEET SOUTH OF THE NORTHEAST CORNER OF SAID SECTION 24; THENCE NORTH 20 FEET TO THE POINT OF BEGINNING. ALSO A PERPETUAL EASEMENT AND RIGHT-OF-WAY FOR INGRESS AND EGRESS OVER AND UPON THE LAND LYING WITHIN AFORESAID RIGHT-OF-WAY.

PARCEL 2:

THE NORTHWEST 1/4 OF THE NORTHWEST 1/4 OF SECTION 24 AND THE EAST 15 FEET OF THE NORTHEAST 1/4 OF THE NORTHEAST 1/4 OF SECTION 23 ALL IN TOWNSHIP 23 SOUTH, RANGE 26 EAST, LAKE COUNTY, FLORIDA.

AND

THE NORTH 1/2 OF THE SOUTHEAST 1/4 OF THE NORTHWEST 1/4 OF SECTION 24, TOWNSHIP 23 SOUTH, RANGE 26 EAST, IN LAKE COUNTY, FLORIDA.

AND

THE NORTH 1/2 OF THE NORTHEAST 1/4 OF THE NORTHWEST 1/4, AND THE NORTH 1/2 OF THE NORTH 1/2 OF THE NORTHEAST 1/4, ALL IN SECTION 24, TOWNSHIP 23 SOUTH, RANGE 26 EAST, LAKE COUNTY, FLORIDA.

AND

THE SOUTH 1/2 OF THE SOUTHEAST 1/4 OF THE NORTHWEST 1/4 OF SECTION 24, TOWNSHIP 23 SOUTH, RANGE 26 EAST, LAKE COUNTY, FLORIDA.

AND

THE SOUTH 1/2 OF THE NORTHEAST 1/4 OF THE NORTHWEST 1/4, AND THE SOUTH 1/2 OF THE NORTH 1/2 OF THE NORTHEAST 1/4, PLUS THE STRIP OF LAND LYING NORTH OF THE CENTER LINE OF THE CLAY ROAD, ALONG THE NORTHERN LINE OF THE SOUTH 1/2 OF THE NORTHEAST 1/4, ALL IN SECTION 24, TOWNSHIP 23 SOUTH, RANGE 26 EAST, LAKE COUNTY, FLORIDA.

LESS AND EXCEPT: THE WESTERLY 45.00 FEET OF THE SOUTHERLY 35.00 FEET OF THE NORTHERLY 48.00 FEET OF THE NORTHEAST 1/4 OF THE NORTHWEST 1/4 OF SECTION 24, TOWNSHIP 23 SOUTH, RANGE 26 EAST, LAKE COUNTY, FLORIDA.

ROSS PARCELS

THE SOUTHWEST 1/4 OF THE NORTHWEST 1/4 OF SECTION 24, AND THE EAST 15 FEET OF THE SOUTHEAST 1/4 OF THE NORTHEAST 1/4 OF SECTION 23, ALL IN TOWNSHIP 23 SOUTH, RANGE 26 EAST, IN LAKE COUNTY, FLORIDA.

FABRY PARCEL 1

ALL THAT PART OF THE SW 1/4 OF THE NE 1/4 OF SECTION 24, TOWNSHIP 23 SOUTH, RANGE 26 EAST, LYING SOUTH OF A RIGHT OF WAY FOR ROAD WHICH RIGHT OF WAY IS DESCRIBED AS FOLLOWS: BEGINNING 1348 FEET SOUTH OF THE NORTHEAST CORNER OF SECTION 24, TOWNSHIP 23 SOUTH, RANGE 26 EAST, RUN



CITY OF CLERMONT
ORDINANCE NO. 2022-009

THENCE WESTERLY 2590 FEET TO A POINT 1369 FEET DUE SOUTH OF THE NORTH LINE OF SECTION 24, RUN THENCE NORTHWEST TO A POINT ON THE NORTH AND SOUTH CENTER SECTION LINE OF SECTION 24, 1325 FEET SOUTH OF THE NORTH 1/4 CORNER OF SAID SECTION 24, RUN THENCE WEST TO THE EAST BOUNDARY OF THE WEST 1/2 OF THE NW 1/4 OF SAID SECTION 24, THENCE SOUTH ALONG SAID EAST LINE OF THE WEST 1/2 OF THE NW 1/4 OF SAID SECTION 24, 20 FEET, THENCE EAST TO A POINT ON THE NORTH AND SOUTH CENTER LINE OF SAID SECTION 24, 1345 FEET SOUTH OF THE NORTH 1/4 CORNER OF SAID SECTION 24, THENCE SOUTHEASTERLY TO A POINT 1389 FEET DUE SOUTH OF THE NORTH LINE OF SAID SECTION 24, THENCE EASTERLY 2590 FEET TO A POINT ON THE EAST LINE OF SAID SECTION 24, 1368 FEET SOUTH OF THE NORTHEAST CORNER OF SAID SECTION 24, THENCE NORTH 20 FEET TO THE POINT OF BEGINNING, SAID LANDS LYING AND BEING IN LAKE COUNTY, FLORIDA. ALSO A PERPETUAL EASEMENT AND RIGHT OF WAY FOR INGRESS AND EGRESS OVER AND UPON THE LANDS LYING WITHIN THE AFORESAID RIGHT OF WAY, SAID LAND LYING AND BEING IN LAKE COUNTY, FLORIDA.

FABRY PARCEL 2


WEST 1/2 OF NORTH 1/2 OF THE SOUTHEAST 1/4 OF THE NORTHEAST 1/4 OF SECTION 24, TOWNSHIP 23 SOUTH, RANGE 26 EAST, LYING SOUTH OF A RIGHT OF WAY FOR ROAD WHICH RIGHT OF WAY IS DESCRIBED AS FOLLOWS: BEGINNING 1348 FEET SOUTH OF THE NORTHEAST CORNER OF SECTION 24, TOWNSHIP 23 SOUTH, RANGE 26 EAST, RUN THENCE WESTERLY 2590 FEET TO A POINT 1369 FEET DUE SOUTH OF THE NORTH LINE OF SECTION 24, RUN THENCE NORTHWEST TO A POINT ON THE NORTH AND SOUTH CENTER SECTION LINE OF SECTION 24, 1325 FEET SOUTH OF THE NORTH 1/4 CORNER OF SAID SECTION 24, RUN THENCE WEST TO THE EAST BOUNDARY OF THE WEST 1/2 OF THE NW 1/4 OF SAID SECTION 24, THENCE SOUTH ALONG SAID EAST LINE OF THE WEST 1/2 OF THE NW 1/4 OF SAID SECTION 24, 20 FEET, THENCE EAST TO A POINT ON THE NORTH AND SOUTH CENTER LINE OF SAID SECTION 24, 1345 FEET SOUTH OF THE NORTH 1/4 CORNER OF SAID SECTION 24, THENCE SOUTHEASTERLY TO A POINT 1389 FEET DUE SOUTH OF THE NORTH LINE OF SAID SECTION 24, THENCE EASTERLY 2590 FEET TO A POINT ON THE EAST LINE OF SAID SECTION 24, 1368 FEET SOUTH OF THE NORTHEAST CORNER OF SAID SECTION 24, THENCE NORTH 20 FEET TO THE POINT OF BEGINNING, SAID LANDS LYING AND BEING IN LAKE COUNTY, FLORIDA. ALSO A PERPETUAL EASEMENT AND RIGHT OF WAY FOR INGRESS AND EGRESS OVER AND UPON THE LANDS LYING WITHIN THE AFORESAID RIGHT OF WAY, SAID LAND LYING AND BEING IN LAKE COUNTY, FLORIDA.

PROPERTY AS SHOWN HEREON CONTAINS: 13,220,321 SQUARE FEET OR 303.50 ACRES MORE OR LESS

CITY OF CLERMONT
ORDINANCE NO. 2022-009

LOCATION

3 miles east of Schofield Road and US Hwy 27 intersection
West of the Orange County line, adjacent to McKinney Road
Approx. 304 +/- Acres
Alternate Keys 1029198, 2689919, 1122848, 1070970, 1029201, 1594545

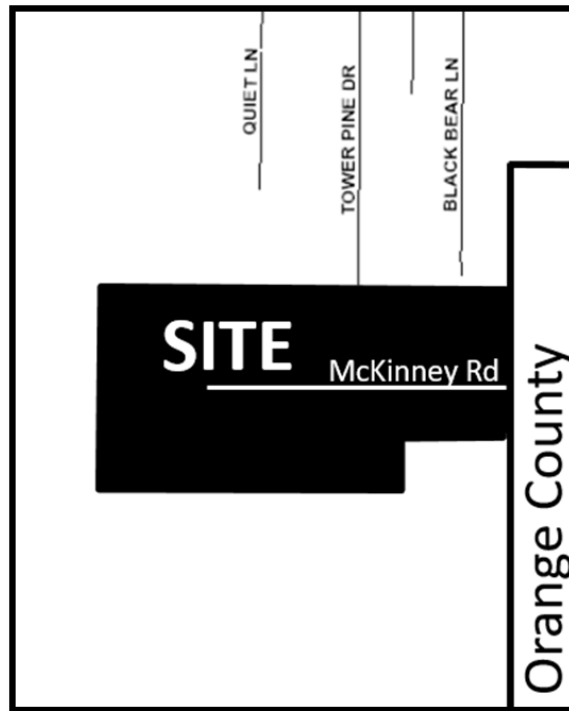

SECTION 2:

That the aforescribed property shall be and hereby is made part and parcel of the City of Clermont, Lake County, Florida, and that said property shall be subject to all the laws, ordinances, and provisions pertaining to the City of Clermont.

SECTION 3:

All property afore described shall henceforth be subject to ad valorem taxation by the City of Clermont, Lake County, Florida and any other general or special taxes or assessments.

SECTION 4: CONFLICT

All ordinances or parts of ordinances in conflict with any of the provisions of this Ordinance are hereby repealed.



CITY OF CLERMONT
ORDINANCE NO. 2022-009

SECTION 5: SEVERABILITY

Should any Section or part of a Section be declared invalid by any court of competent jurisdiction, such adjudications shall not apply or affect any other provision of this Ordinance, except to the extent that the entire Section or part of the Section may be separable in meaning and effect from the Section to which such holding shall apply.

SECTION 6: ADMINISTRATIVE CORRECTION

This Ordinance may be re-numbered or re-lettered and the correction of typographical and/or scrivener's errors which do not affect the intent may be authorized by the City Manager or designee, without need of public hearing, by filing a corrected or re-codified copy of same with the City Clerk.

SECTION 7: RECORDING

This Ordinance shall be recorded in the Public Records of Lake County, Florida. Recording fees will be at the expense of the applicant.

SECTION 8: PUBLICATION AND EFFECTIVE DATE

This Ordinance shall be published as provided by law and it shall become law and shall take effect immediately upon its Second Reading and Final Passage.



CITY OF CLERMONT
ORDINANCE NO. 2022-009

PASSED AND ADOPTED by the City Council of the City of Clermont, Lake County, Florida on this 27th day of September 2022.

CITY OF CLERMONT

Tim Murry, Mayor

ATTEST:

Tracy Ackroyd Howe, MMC
City Clerk

Approved as to form and legality:

Daniel F. Mantzaris, City Attorney

LEGAL NOTICE


The Clermont City Council will consider the enactment of the following proposed Ordinance at their regularly scheduled meeting to be held Tuesday, September 27, 2022 at 6:30 PM at Clermont City Hall, Council Chambers located at 685 West Montrose Street. All interested parties will be given an opportunity to express their views on this matter.

ORDINANCE NO. 2022-009

AN ORDINANCE OF THE CITY COUNCIL OF THE CITY OF CLERMONT, LAKE COUNTY, FLORIDA, PROVIDING FOR THE ANNEXATION OF A CERTAIN PARCEL OF LAND IN ACCORDANCE WITH THE INTERLOCAL SERVICE BOUNDARY AGREEMENT DATED DECEMBER 2, 2014; PROVIDING FOR CONFLICT, SERVERABILITY, ADMINISTRATIVE CORRECTION OF SCRIVENERS ERROR, RECORDING, PUBLICATION AND EFFECTIVE DATE.

LOCATION

3 miles east of Schofield Road and US Hwy 27 intersection
West of the Orange County line, adjacent to McKinney Road
Approx. 304 +/- Acres
Alternate Keys 1029198, 2689919, 1122848, 1070970, 1029201, 1594545

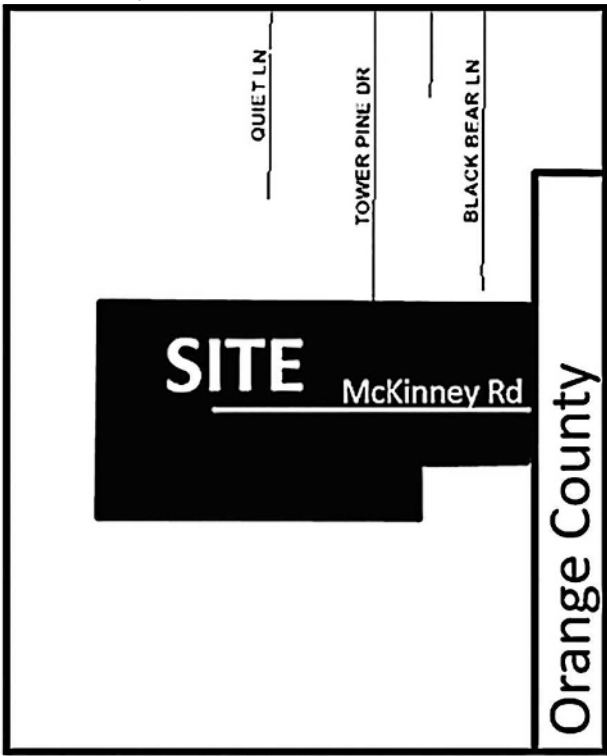

LEGAL DESCRIPTION

PARCEL 1:

THE NORTHEAST 1/4 OF THE SOUTHEAST 1/4 OF THE NORTHEAST 1/4 OF SECTION 24, TOWNSHIP 23 SOUTH, RANGE 26 EAST, LAKE COUNTY, FLORIDA, LYING SOUTH OF A RIGHT-OF-WAY FOR A ROAD WHICH RIGHT-OF-WAY IS DESCRIBED AS FOLLOWS: BEGINNING 1348 FEET SOUTH OF THE NORTHEAST CORNER OF SECTION 24, TOWNSHIP 23 SOUTH, RANGE 26 EAST; RUN THENCE WESTERLY 2590 FEET TO A POINT 1369 FEET DUE SOUTH OF THE NORTH LINE OF SECTION 24; RUN THENCE NORTHWEST TO A POINT ON THE NORTH AND SOUTH CENTER SECTION LINE OF SECTION 24, 1325 FEET SOUTH OF THE NORTH 1/4 CORNER OF SAID SECTION 24; RUN THENCE WEST TO THE EAST BOUNDARY OF THE WEST 1/2 OF THE NORTHWEST 1/4 OF SAID SECTION 24; THENCE SOUTH ALONG SAID EAST LINE OF THE WEST 1/2 OF THE NORTHWEST 1/4 OF SAID SECTION 24, 20 FEET; THENCE EAST TO A POINT ON THE NORTH AND SOUTH CENTER LINE OF SECTION 24, 1345 FEET SOUTH OF THE NORTH 1/4 CORNER OF SAID SECTION 24; THENCE SOUTHEASTERLY TO A POINT 1389 FEET DUE SOUTH OF THE NORTH LINE OF SAID SECTION 24; THENCE EASTERLY 2590 FEET TO A POINT ON THE EAST LINE OF SAID SECTION 24, 1368 FEET SOUTH OF THE NORTHEAST CORNER OF SAID SECTION 24; THENCE NORTH 20 FEET TO THE POINT OF BEGINNING. ALSO A PERPETUAL EASEMENT AND RIGHT-OF-WAY FOR INGRESS AND EGRESS OVER AND UPON THE LAND LYING WITHIN AFORESAID RIGHT-OF-WAY.

PARCEL 2:

THE NORTHWEST 1/4 OF THE NORTHWEST 1/4 OF SECTION 24 AND THE EAST 15 FEET OF THE NORTHEAST 1/4 OF THE NORTHEAST 1/4 OF SECTION 23 ALL IN TOWNSHIP 23 SOUTH, RANGE 26 EAST, LAKE COUNTY, FLORIDA.

AND

THE NORTH 1/2 OF THE SOUTHEAST 1/4 OF THE NORTHWEST 1/4 OF SECTION 24, TOWNSHIP 23 SOUTH, RANGE 26 EAST, IN LAKE COUNTY, FLORIDA.

AND

THE NORTH 1/2 OF THE NORTHEAST 1/4 OF THE NORTHWEST 1/4, AND THE NORTH 1/2 OF THE NORTH 1/2 OF THE NORTHEAST 1/4, ALL IN SECTION 24, TOWNSHIP 23 SOUTH, RANGE 26 EAST, LAKE COUNTY, FLORIDA.

AND

THE SOUTH 1/2 OF THE SOUTHEAST 1/4 OF THE NORTHWEST 1/4 OF SECTION 24, TOWNSHIP 23 SOUTH, RANGE 26 EAST, LAKE COUNTY, FLORIDA.

AND

THE SOUTH 1/2 OF THE NORTHEAST 1/4 OF THE NORTHWEST 1/4, AND THE SOUTH 1/2 OF THE NORTH 1/2 OF THE NORTHEAST 1/4, PLUS THE STRIP OF LAND LYING NORTH OF THE CENTER LINE OF THE CLAY ROAD, ALONG THE NORTHERN LINE OF THE SOUTH 1/2 OF THE NORTHEAST 1/4, ALL IN SECTION 24, TOWNSHIP 23 SOUTH, RANGE 26 EAST, LAKE COUNTY, FLORIDA.

LESS AND EXCEPT: THE WESTERLY 45.00 FEET OF THE SOUTHERLY 35.00 FEET OF THE NORTHERLY 48.00 FEET OF THE NORTHEAST 1/4 OF THE NORTHWEST 1/4 OF SECTION 24, TOWNSHIP 23 SOUTH, RANGE 26 EAST, LAKE COUNTY, FLORIDA.

ROSS PARCELS

THE SOUTHWEST 1/4 OF THE NORTHWEST 1/4 OF SECTION 24, AND THE EAST 15 FEET OF THE SOUTHEAST 1/4 OF THE NORTHEAST 1/4 OF SECTION 23, ALL IN TOWNSHIP 23 SOUTH, RANGE 26 EAST, IN LAKE COUNTY, FLORIDA.

FABRY PARCEL 1

ALL THAT PART OF THE SW 1/4 OF THE NE 1/4 OF SECTION 24, TOWNSHIP 23 SOUTH, RANGE 26 EAST, LYING SOUTH OF A RIGHT OF WAY FOR ROAD WHICH RIGHT OF WAY IS DESCRIBED AS FOLLOWS: BEGINNING 1348 FEET SOUTH OF THE NORTHEAST CORNER OF SECTION 24, TOWNSHIP 23 SOUTH, RANGE 26 EAST, RUN THENCE WESTERLY 2590 FEET TO A POINT 1369 FEET DUE SOUTH OF THE NORTH LINE OF SECTION 24, RUN THENCE NORTHWEST TO A POINT ON THE NORTH AND SOUTH CENTER SECTION LINE OF SECTION 24, 1325 FEET SOUTH OF THE NORTH 1/4 CORNER OF SAID SECTION 24, RUN THENCE WEST TO THE EAST BOUNDARY OF THE WEST 1/2 OF THE NW 1/4 OF SAID SECTION 24, THENCE SOUTH ALONG SAID EAST LINE OF THE WEST 1/2 OF THE NW 1/4 OF SAID SECTION 24, 20 FEET, THENCE EAST TO A POINT ON THE NORTH AND SOUTH CENTER LINE OF SAID SECTION 24, 1345 FEET SOUTH OF THE NORTH 1/4 CORNER OF SAID SECTION 24, THENCE SOUTHEASTERLY TO A POINT 1389 FEET DUE SOUTH OF THE NORTH LINE OF SAID SECTION 24, THENCE EASTERLY 2590 FEET TO A POINT ON THE EAST LINE OF SAID SECTION 24, 1368 FEET SOUTH OF THE NORTHEAST CORNER OF SAID SECTION 24, THENCE NORTH 20 FEET TO THE POINT OF BEGINNING, SAID LANDS LYING AND BEING IN LAKE COUNTY, FLORIDA. ALSO A PERPETUAL EASEMENT AND RIGHT OF WAY FOR INGRESS AND EGRESS OVER AND UPON THE LANDS LYING WITHIN THE AFORESAID RIGHT OF WAY, SAID LAND LYING AND BEING IN LAKE COUNTY, FLORIDA.

FABRY PARCEL 2

WEST 1/2 OF NORTH 1/2 OF THE SOUTHEAST 1/4 OF THE NORTHEAST 1/4 OF SECTION 24, TOWNSHIP 23 SOUTH, RANGE 26 EAST, LYING SOUTH OF A RIGHT OF WAY FOR ROAD WHICH RIGHT OF WAY IS DESCRIBED AS FOLLOWS: BEGINNING 1348 FEET SOUTH OF THE NORTHEAST CORNER OF SECTION 24, TOWNSHIP 23 SOUTH, RANGE 26 EAST, RUN THENCE WESTERLY 2590 FEET TO A POINT 1369 FEET DUE SOUTH OF THE NORTH LINE OF SECTION 24, RUN THENCE NORTHWEST TO A POINT ON THE NORTH AND SOUTH CENTER SECTION LINE OF SECTION 24, 1325 FEET SOUTH OF THE NORTH 1/4 CORNER OF SAID SECTION 24, RUN THENCE WEST TO THE EAST BOUNDARY OF THE WEST 1/2 OF THE NW 1/4 OF SAID SECTION 24, THENCE SOUTH ALONG SAID EAST LINE OF THE WEST 1/2 OF THE NW 1/4 OF SAID SECTION 24, 20 FEET, THENCE EAST TO A POINT ON THE NORTH AND SOUTH CENTER LINE OF SAID SECTION 24, 1345 FEET SOUTH OF THE NORTH 1/4 CORNER OF SAID SECTION 24, THENCE SOUTHEASTERLY TO A POINT 1389 FEET DUE SOUTH OF THE NORTH LINE OF SAID SECTION 24, THENCE EASTERLY 2590 FEET TO A POINT ON THE EAST LINE OF SAID SECTION 24, 1368 FEET SOUTH OF THE NORTHEAST CORNER OF SAID SECTION 24, THENCE NORTH 20 FEET TO THE POINT OF BEGINNING, SAID LANDS LYING AND BEING IN LAKE COUNTY, FLORIDA. ALSO A PERPETUAL EASEMENT AND RIGHT OF WAY FOR INGRESS AND EGRESS OVER AND UPON THE LANDS LYING WITHIN THE AFORESAID RIGHT OF WAY, SAID LAND LYING AND BEING IN LAKE COUNTY, FLORIDA.

PROPERTY AS SHOWN HEREON CONTAINS: 13,220,321 SQUARE FEET OR 303.50 ACRES MORE OR LESS

All public meetings are held at the Clermont City Hall, Council Chambers, located at 685 W. Montrose Street, and are open to public comment. Please call (352) 394-4083, ext. 3 if you have any questions.

The proposed ordinance may be inspected at the Clermont Development Services Department between 8 AM and 5 PM Monday to Friday.

Please be advised that under state law, any person deciding to appeal a decision made at the public hearings will need a record of the proceedings and may need to ensure a verbatim record is made.

Persons with disabilities who need assistance should contact the City Clerk's office, (352) 241-7330, at least 48 hours prior to the public hearings.

Tracy Ackroyd Howe, MMC
City Clerk



CITY OF CLERMONT

AGENDA ITEM

Page 1 of 1

Meeting Date		
Tuesday, September 13, 2022		
Agenda Item Name		
Ordinance No. 2022-011 <i>Intro Chicone Rezoning</i>		
Requested Action		
Recommend introduction of Ordinance 2022-011		
Staff Report		
A request to rezone 304 acres located in Wellness Way to a PUD with up to 952 residential units and 198,000 square feet of commercial/center use. The final hearing will be on September 27, 2022.		
Additional Analysis		
Fiscal Impact Summary		
Fiscal Impact	Fund Number and Description	Available Budget Amount
Exhibits Attached (copies of original agreements)		
1. Ord. 2022-011 Chicone Rezoning (09.01.2022)	Ord. 2022-011 Chicone Rezoning (09.01.2022).pdf	
2. Legal ad Ord. 2022-011 Chicone Rezoning	Legal ad Ord. 2022-011 Chicone Rezoning.pdf	



CITY OF CLERMONT
ORDINANCE NO. 2022-011

AN ORDINANCE UNDER THE CODE OF ORDINANCES OF THE CITY OF CLERMONT, LAKE COUNTY, FLORIDA AMENDING THE OFFICIAL ZONING MAP OF THE CITY OF CLERMONT REFERRED TO IN CHAPTER 122 OF ORDINANCE NO. 289-C, CODE OF ORDINANCES; REZONING THE REAL PROPERTIES DESCRIBED HEREIN AS SHOWN BELOW; PROVIDING FOR CONFLICT, SEVERABILITY, ADMINISTRATIVE CORRECTION OF SCRIVENERS ERROR, RECORDING, PUBLICATION AND AN EFFECTIVE DATE.

The City Council of the City of Clermont, Lake County, Florida hereby ordains that:

SECTION 1.

The Official Zoning Map of the City of Clermont, Lake County, Florida referred to in Chapter 122 of Ordinance No. 289-C, Code of Ordinances, is hereby amended by rezoning the following described property:

LEGAL DESCRIPTION:

PARCEL 1:

THE NORTHEAST 1/4 OF THE SOUTHEAST 1/4 OF THE NORTHEAST 1/4 OF SECTION 24, TOWNSHIP 23 SOUTH, RANGE 26 EAST, LAKE COUNTY, FLORIDA, LYING SOUTH OF A RIGHT-OF-WAY FOR A ROAD WHICH RIGHT-OF-WAY IS DESCRIBED AS FOLLOWS: BEGINNING 1348 FEET SOUTH OF THE NORTHEAST CORNER OF SECTION 24, TOWNSHIP 23 SOUTH, RANGE 26 EAST; RUN THENCE WESTERLY 2590 FEET TO A POINT 1369 FEET DUE SOUTH OF THE NORTH LINE OF SECTION 24; RUN THENCE NORTHWEST TO A POINT ON THE NORTH AND SOUTH CENTER SECTION LINE OF SECTION 24, 1325 FEET SOUTH OF THE NORTH 1/4 CORNER OF SAID SECTION 24; RUN THENCE WEST TO THE EAST BOUNDARY OF THE WEST 1/2 OF THE NORTHWEST 1/4 OF SAID SECTION 24; THENCE SOUTH ALONG SAID EAST LINE OF THE WEST 1/2 OF THE NORTHWEST 1/4 OF SAID SECTION 24, 20 FEET; THENCE EAST TO A POINT ON THE NORTH AND SOUTH CENTER LINE OF SECTION 24, 1345 FEET SOUTH OF THE NORTH 1/4 CORNER OF SAID SECTION 24; THENCE SOUTHEASTERLY TO A POINT 1389 FEET DUE SOUTH OF THE NORTH LINE OF SAID SECTION 24; THENCE EASTERLY 2590 FEET TO A POINT ON THE EAST LINE OF SAID SECTION 24, 1368 FEET SOUTH OF THE NORTHEAST CORNER OF SAID SECTION 24; THENCE NORTH 20 FEET TO THE POINT OF BEGINNING. ALSO A PERPETUAL EASEMENT AND RIGHT-OF-WAY FOR INGRESS AND EGRESS OVER AND UPON THE LAND LYING WITHIN AFORESAID RIGHT-OF-WAY.

PARCEL 2:

THE NORTHWEST 1/4 OF THE NORTHWEST 1/4 OF SECTION 24 AND THE EAST 15 FEET OF THE NORTHEAST 1/4 OF THE NORTHEAST 1/4 OF SECTION 23 ALL IN TOWNSHIP 23 SOUTH, RANGE 26 EAST, LAKE COUNTY, FLORIDA.



CITY OF CLERMONT
ORDINANCE NO. 2022-011

AND

THE NORTH 1/2 OF THE SOUTHEAST 1/4 OF THE NORTHWEST 1/4 OF SECTION 24, TOWNSHIP 23 SOUTH, RANGE 26 EAST, IN LAKE COUNTY, FLORIDA.

AND

THE NORTH 1/2 OF THE NORTHEAST 1/4 OF THE NORTHWEST 1/4, AND THE NORTH 1/2 OF THE NORTH 1/2 OF THE NORTHEAST 1/4, ALL IN SECTION 24, TOWNSHIP 23 SOUTH, RANGE 26 EAST, LAKE COUNTY, FLORIDA.

AND

THE SOUTH 1/2 OF THE SOUTHEAST 1/4 OF THE NORTHWEST 1/4 OF SECTION 24, TOWNSHIP 23 SOUTH, RANGE 26 EAST, LAKE COUNTY, FLORIDA.

AND

THE SOUTH 1/2 OF THE NORTHEAST 1/4 OF THE NORTHWEST 1/4, AND THE SOUTH 1/2 OF THE NORTH 1/2 OF THE NORTHEAST 1/4, PLUS THE STRIP OF LAND LYING NORTH OF THE CENTER LINE OF THE CLAY ROAD, ALONG THE NORTHERN LINE OF THE SOUTH 1/2 OF THE NORTHEAST 1/4, ALL IN SECTION 24, TOWNSHIP 23 SOUTH, RANGE 26 EAST, LAKE COUNTY, FLORIDA.

LESS AND EXCEPT: THE WESTERLY 45.00 FEET OF THE SOUTHERLY 35.00 FEET OF THE NORTHERLY 48.00 FEET OF THE NORTHEAST 1/4 OF THE NORTHWEST 1/4 OF SECTION 24, TOWNSHIP 23 SOUTH, RANGE 26 EAST, LAKE COUNTY, FLORIDA.

ROSS PARCELS

THE SOUTHWEST 1/4 OF THE NORTHWEST 1/4 OF SECTION 24, AND THE EAST 15 FEET OF THE SOUTHEAST 1/4 OF THE NORTHEAST 1/4 OF SECTION 23, ALL IN TOWNSHIP 23 SOUTH, RANGE 26 EAST, IN LAKE COUNTY, FLORIDA.

FABRY PARCEL 1

ALL THAT PART OF THE SW 1/4 OF THE NE 1/4 OF SECTION 24, TOWNSHIP 23 SOUTH, RANGE 26 EAST, LYING SOUTH OF A RIGHT OF WAY FOR ROAD WHICH RIGHT OF WAY IS DESCRIBED AS FOLLOWS: BEGINNING 1348 FEET SOUTH OF THE NORTHEAST CORNER OF SECTION 24, TOWNSHIP 23 SOUTH, RANGE 26 EAST, RUN THENCE WESTERLY 2590 FEET TO A POINT 1369 FEET DUE SOUTH OF THE NORTH LINE OF SECTION 24, RUN THENCE NORTHWEST TO A POINT ON THE NORTH AND SOUTH CENTER SECTION LINE OF SECTION 24, 1325 FEET SOUTH OF THE NORTH 1/4 CORNER OF SAID SECTION 24, RUN THENCE WEST TO THE EAST BOUNDARY OF THE WEST 1/2 OF THE NW 1/4 OF SAID SECTION 24, THENCE SOUTH ALONG SAID EAST LINE OF THE WEST 1/2 OF THE NW 1/4 OF SAID SECTION 24, 20 FEET, THENCE EAST TO A POINT ON THE NORTH AND SOUTH CENTER LINE OF SAID SECTION 24,



CITY OF CLERMONT
ORDINANCE NO. 2022-011

1345 FEET SOUTH OF THE NORTH 1/4 CORNER OF SAID SECTION 24, THENCE SOUTHEASTERLY TO A POINT 1389 FEET DUE SOUTH OF THE NORTH LINE OF SAID SECTION 24, THENCE EASTERLY 2590 FEET TO A POINT ON THE EAST LINE OF SAID SECTION 24, 1368 FEET SOUTH OF THE NORTHEAST CORNER OF SAID SECTION 24, THENCE NORTH 20 FEET TO THE POINT OF BEGINNING, SAID LANDS LYING AND BEING IN LAKE COUNTY, FLORIDA. ALSO A PERPETUAL EASEMENT AND RIGHT OF WAY FOR INGRESS AND EGRESS OVER AND UPON THE LANDS LYING WITHIN THE AFORESAID RIGHT OF WAY, SAID LAND LYING AND BEING IN LAKE COUNTY, FLORIDA.

FABRY PARCEL 2

WEST 1/2 OF NORTH 1/2 OF THE SOUTHEAST 1/4 OF THE NORTHEAST 1/4 OF SECTION 24, TOWNSHIP 23 SOUTH, RANGE 26 EAST, LYING SOUTH OF A RIGHT OF WAY FOR ROAD WHICH RIGHT OF WAY IS DESCRIBED AS FOLLOWS: BEGINNING 1348 FEET SOUTH OF THE NORTHEAST CORNER OF SECTION 24, TOWNSHIP 23 SOUTH, RANGE 26 EAST, RUN THENCE WESTERLY 2590 FEET TO A POINT 1369 FEET DUE SOUTH OF THE NORTH LINE OF SECTION 24, RUN THENCE NORTHWEST TO A POINT ON THE NORTH AND SOUTH CENTER SECTION LINE OF SECTION 24, 1325 FEET SOUTH OF THE NORTH 1/4 CORNER OF SAID SECTION 24, RUN THENCE WEST TO THE EAST BOUNDARY OF THE WEST 1/2 OF THE NW 1/4 OF SAID SECTION 24, THENCE SOUTH ALONG SAID EAST LINE OF THE WEST 1/2 OF THE NW 1/4 OF SAID SECTION 24, 20 FEET, THENCE EAST TO A POINT ON THE NORTH AND SOUTH CENTER LINE OF SAID SECTION 24, 1345 FEET SOUTH OF THE NORTH 1/4 CORNER OF SAID SECTION 24, THENCE SOUTHEASTERLY TO A POINT 1389 FEET DUE SOUTH OF THE NORTH LINE OF SAID SECTION 24, THENCE EASTERLY 2590 FEET TO A POINT ON THE EAST LINE OF SAID SECTION 24, 1368 FEET SOUTH OF THE NORTHEAST CORNER OF SAID SECTION 24, THENCE NORTH 20 FEET TO THE POINT OF BEGINNING, SAID LANDS LYING AND BEING IN LAKE COUNTY, FLORIDA. ALSO A PERPETUAL EASEMENT AND RIGHT OF WAY FOR INGRESS AND EGRESS OVER AND UPON THE LANDS LYING WITHIN THE AFORESAID RIGHT OF WAY, SAID LAND LYING AND BEING IN LAKE COUNTY, FLORIDA.


PROPERTY AS SHOWN HEREON CONTAINS: 13,220,321 SQUARE FEET OR 303.50 ACRES MORE OR LESS

LOCATION:

3 miles east of Schofield Road and US Hwy 27 intersection
West of the Orange County line, adjacent to McKinney Road
Approx. 304 +/- Acres

Alternate Keys 1029198, 2689919, 1122848, 1070970, 1029201, 1594545

CITY OF CLERMONT
ORDINANCE NO. 2022-011

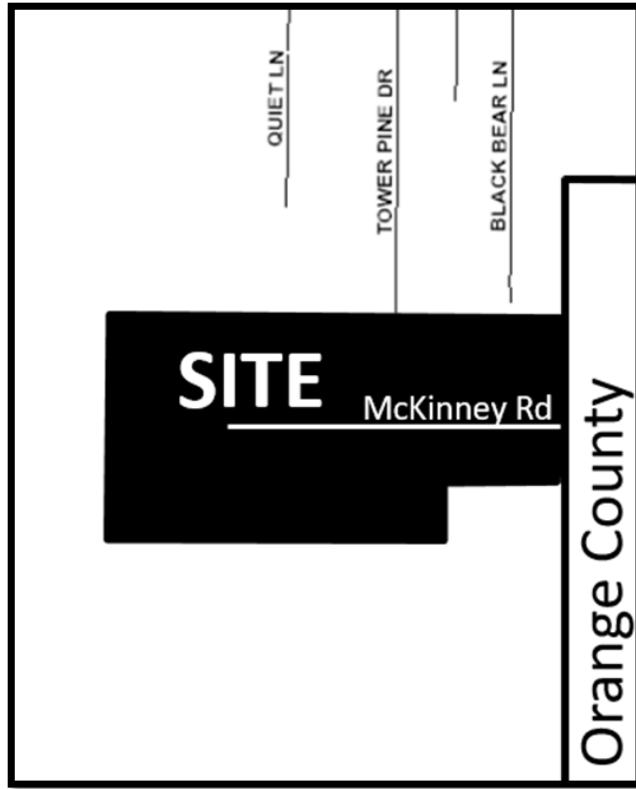

PROPERTY REZONING:

**From: Lake County Agriculture
To: City of Clermont (PUD) Planned Unit Development**

SECTION 2: GENERAL CONDITIONS

This application for a Planned Unit Development is to allow for a 952 lot single-family residential subdivision with up to 198,634 square feet of center uses; be granted subject to the following conditions:

1. The conditions as set forth in this Planned Unit Development shall be legally binding upon any heirs, assigns and successors in title or interest.
2. The property shall be developed in substantial accordance with Attachment A: Chicone PUD Land Use Plan, prepared by VHB with a latest issue date of Sept 1, 2022. Formal construction plans incorporating all conditions stated in this permit shall be submitted for review and approved by the Site Review Committee prior to the issuance of a zoning clearance or other development permits.



CITY OF CLERMONT
ORDINANCE NO. 2022-011

3. No person, firm, corporation or entity shall erect, construct, enlarge, alter, repair, remove, improve, move, convert, or demolish any building or structure, or alter the land in any manner within the boundary of the project without first submitting necessary plans, obtaining necessary approvals, and obtaining necessary permits in accordance with the City of Clermont Land Development Regulations and those of other appropriate jurisdictional entities.
4. Fiber optic conduit and pull boxes may be required to be installed by the developer in the utility easements to extend the City's fiber optic network. The City's Information Technology Director will work with the developer at the time of site plan review to determine the extent of fiber optic conduit.

SECTION 3: LAND USES AND SPECIFIC CONDITIONS

This application for a Planned Unit Development to allow for single-family residential development and commercial uses be granted subject to the following conditions:

1. The project may be developed in multiple phases. The project shall be developed according to the Neighborhood District in the Comprehensive Plan and Wellness Way Community Guidelines and Standards, unless expressly stated within this PUD. Conflicts or omissions will be addressed according to Section 1.6 of the Wellness Way Community Guidelines and Standards.
2. The project will be constructed to the Wellness Way Neighborhood Standards contained in the City's Comprehensive Plan and Wellness Way Community Guidelines and Standards, as referenced in Section 122-295 of the Land Development Code, as may be amended from time to time. The project is based upon the Wellness Way Policy 2.3.2 that requires the following:

Total Property Area (TPA)		303.5 Acres
Open Space	30%	91.1 Acres
Center	5%	15.2 Acres
Residential	65%	197.3 Acres

CITY OF CLERMONT
ORDINANCE NO. 2022-011

3. The Residential Program will be developed according to the table below:

Wellness Way Area Program	711 dwelling units
Policy 2.9.1 Density Bonus (49.8 acres of donated ROW x 2 du/acre)	99 dwelling units
Policy 2.3.2 Density Bonus (711 du x 20% for Community Benefit)	142 dwelling units
Total Maximum Residential Units	952 dwelling units

4. Parcel 4 and Parcel 5, as indicated on Sheet C-6, Master Plan, shall have only four residential structures total.
5. The Developer shall enter into a Community Benefit agreement with the City in order to receive the Density Bonus considered under Policy 2.3.2. The Community Benefit agreement must be reviewed and approved by the City at the time of PUD approval by City Council.
6. The Center Program uses, according to Table 2.2.2 for the Neighborhood District in the Wellness Way Community Guidelines and Standards, will be developed according to the table below:

Center Acres	15.2 Acres
Floor Area Ratio	0.30
Total Maximum Center Program Uses	198,634 square feet

7. Open Space shall consist of 91.1 acres, in which 60.7 acres will be used for Wellness Space and the remaining 30.3 acres for Green Space. The Developer shall demonstrate compliance with Section 4 of the Wellness Way Community Guidelines and Standards at time of final site plan/platting approval.
8. An environmental assessment addressing habitat and species shall be submitted to the City during the construction plan approval stage of the overall development. Applicable permits for any gopher tortoises and associated burrow commensal species or other endangered species found on the property must be received from the appropriate regulatory agencies prior to the initiation of the development activity.

CITY OF CLERMONT
ORDINANCE NO. 2022-011

9. The project may have elevation changes over 10 feet of cut/fill on 18.7% or 56.66 acres of the site as indicated on Cut & Fill Analysis, Sheet C-10 of the Chicone PUD Land Use Plan. These changes will be submitted to the City Engineer at the time of final engineering.
10. The project may utilize street trees within the right-of-way along the frontage of a residential lot to count toward the minimum number of required trees on the lot and to allow such trees to be less than 6 feet from curbs and sidewalks as long as a minimum of 5 feet of clearance is provided between the tree and any public potable water, wastewater or reclaimed water main.
11. Development Standards: Development standards for the development of the residential dwelling units shall be based on the size of the lot, as indicated in the table below.

Residential Development Standards			
	Single Family Attached Dwelling Units (Townhomes)	Single Family Detached Dwelling Units	
		Rear Loaded	Front Loaded
Minimum Lot Width	20 ft	34 ft	50 ft
Minimum Living Area (square feet)	1,000	1,200	1,500
Minimum Lot Depth	100 ft	110 ft	120 ft
Minimum Front Building Setback (front load/rear load)	20 ft/15 ft	15 ft	20 ft
Minimum Front Porch Setback	8 ft	8 ft	8 ft
Minimum Garage Setback (front/rear) (measured from edge of pavement)	20 ft/3 ft	3 ft	25 ft
Minimum Side Yard Setback	0 ft/5 ft (end units)	5 ft	5 ft
Setback From Side Street	10 ft	10 ft	10 ft
Minimum Rear Yard Setback	15 ft	N/A	15 ft
Minimum Rear Yard Setback for Pools, Patios, Decks or Ancillary Structures	5 ft	5 ft	5 ft
Rear Setback from Edge of Alley Pavement ³	3 ft	3 ft	N/A
Minimum Building Separation	10 ft	10 ft	10 ft
Maximum Impervious Surface Ratio (ISR) ¹	0.85	0.75	0.75
Maximum Building Height ²	40 ft	40 ft	40 ft
Setback from Normal High Water Line, Mean High Water Line, or Jurisdictional Wetland Line	25 ft	25 ft	25 ft
Minimum Front Yard Utility Easement	10 ft	10 ft	10 ft
Minimum Side and Rear Yard Drainage and Utility Easement	5 ft	5 ft	5 ft



CITY OF CLERMONT
ORDINANCE NO. 2022-011

¹The maximum allowable ISR for the overall PUD development shall be 0.60. Individual lot ISR may exceed 0.60 as shown in the table above as long as overall maximum is not exceeded.

²The maximum height for recreational amenity buildings shall be 55 ft.

³ Detached garages shall be setback a minimum of 3 feet

⁴ Minimum side setback shall be 4 feet on lots less than 40 feet as allowed by the LDC.

12. The Center Program shall be developed according to Section 2.3 Site and Architectural Standards for Centers within the Wellness Way Community Guidelines and Standards.
13. The project may have gated private streets for vehicular access. Pedestrian and bicycle access shall be provided even if vehicular access is gated.
14. The project may have private dead-end streets of less than one-hundred and fifty (150) feet in length to terminate without a cul-de-sac.
15. The project may have twenty (20) foot wide one-way alleys with twelve (12) feet of payment as along as twenty (20) feet of unobstructed emergency access is maintained.
16. The project shall be developed in accordance with the City of Clermont Utility Standards.
17. The Developer shall update the Traffic Impact Study to include the CR 455 Extension in the regional model run to include the percentage of project trips on all segments within the Wellness Way Regional Roadway network. This shall be completed prior to final City Council approval of this PUD.
18. The Developer shall set aside and reserve the CR 455 right-of way and associated drainage for dedication to Lake County. The cross section shall be consistent with figure 3.2.2 (a) in Wellness Way Community Guidelines and Standards.
19. The Developer shall enter into a Proportionate Share Transportation Impact Fee Credit agreement or a road agreement (which may be in the form of a partial assignment of the existing Roadway Improvement Agreement for Wellness Way and Hancock Road Extension last executed March 23, 2021) with Lake County prior to the issuance of any construction including mass grading, infrastructure construction or building permit, subject to final approval by Lake County. The Agreement shall require the Developer to fund improvements for right-of-way, design, permitting, and construction of roadways, traffic signals, intersection improvements for Transportation impact fee credits based upon the following priorities:
 - i. Payment in escrow to Lake County for the acquisition of the four lane right-of-way from Conserv for Wellness Way;
 - ii. Design and permitting of Wellness Way from US 27 to the Orange County line as a four lane roadway;
 - iii. Construction of Wellness Way from Hancock Road to the Orange County line as the first two lanes of the ultimate four lane roadway;

CITY OF CLERMONT
ORDINANCE NO. 2022-011

- iv. Payment in escrow to Lake County for the acquisition of the four lane right-of-way from Conserv for Hancock Road;
 - v. Design and permitting of Hancock Road from Wellness Way to the northern boundary of the Conserv property as a four lane roadway;
 - vi. Construction of Hancock Road from Wellness Way to the entrance of the Fuqua project south of Hartwood Marsh Road as the first 2-lanes of the ultimate 4-lane roadway;
 - vii. Construction of the 3rd and 4th lanes of Wellness Way from US 27 to the Hancock/Schofield intersection;
 - viii. Or as stipulated in the Proportionate Share Agreement.
20. Street lighting shall be included for all Planned Unit Development internal roadways and along Wellness Way and CR 455 adjacent to the project. The Developer shall coordinate with the power utility provider for the installation and placement. The Developer shall be responsible for the cost of installation, operation, and maintenance. The lighting installed shall meet the Dark Sky standards.
21. School concurrency shall be met before final plat approval for the respective phase in accordance with the Comprehensive Plan and Land Development Code.
22. This Planned Unit Development shall expire if all development actions authorized or required hereunder are not taken within a period of two (2) years of the date that this Planned Unit Development is approved by the City Council and becomes legally effective. If the Planned Unit Development becomes null and void, a new application for a PUD shall be required in order to develop the property.

SECTION 4: PUBLIC SERVICES

- 1. The developer shall connect to the existing City potable water, sanitary sewer and reclaimed water (when available) systems at connection point or points approved by the City.
- 2. The route of any off-site lines shall be according to engineering plans produced by the developer and approved by the City.
- 3. Any proposed City-maintained utilities that are not located within a dedicated public right-of-way shall be placed in a utility easement dedicated to the City. Easements shall be provided at no expense to the City and in a form acceptable to the City.
- 4. The Developer shall be responsible for all costs of on-site improvements, including, but not limited to design, material, permitting, connection and installation of sufficient size lines, lift stations and other appurtenances necessary to allow the City to serve the property.
- 5. Any existing dedicated City of Clermont utilities must stay in service throughout construction. If the construction requires that the utilities be relocated or altered, the Developer shall prepare plans, permit the project and construct the modification at the Developer's expense.



CITY OF CLERMONT
ORDINANCE NO. 2022-011

6. No building permits shall be issued until water and sewer are provided to the site or until a bond or letter of credit, acceptable to the City, is in place to guarantee completion of off-site improvements. No Certificate of Occupancy shall be issued until water and sewer extensions have been completed and accepted by the City.
7. The City may require a looped system to provide reliability and redundancy to the property.
8. The project shall be plumbed for reuse water with purple piping to irrigate all uses.
9. All utilities shall be designed and installed as per the City's specifications or as amended and approved by City staff.
10. Drainage/Stormwater Management: The Developer shall submit drainage calculations and a stormwater management plan when filing for final engineering approval. A lawfully created Community Development District or other entity acceptable to the City, shall be responsible for maintenance of all private stormwater ponds and drainage systems and improvements. Unless otherwise provided in the approved plans or plat for the Project, or in a separate agreement approved by the City, all such improvements located on the private property, including, streets, roads and bike or pedestrian paths, shall be maintained by the Community Development District or other entity acceptable to the City.
11. 10 feet utility lateral line easements may be used in lieu of 15 feet in order to accommodate standard 10 feet building separation.
12. Lift station access may utilize 20 feet easement over access ways to connect to public dedicated road.
13. Bulkheads, walls, or non-turf vegetation slope stabilization may be used for stormwater retention side slopes.
14. To the extent that any water, sewer or reclaimed improvements provide capacity additional to that is required to serve the Project, the Developer reserves its rights, pursuant to Section 2-267 – Credits, of the City Code, to enter into an impact fee agreement with the City which shall provide for the establishment of credits and payment of impact fees in a specified manner and time. The terms and conditions of an impact fee agreement between the Developer and the City may replace or supersede the conditions contained in this Planned Unit Development.
15. To the extent that any off-site water, sewer or reclaimed improvements are required to serve the Project, the Developer reserves its rights, pursuant to Section 2-267 – Credits, of the City Code, to enter into an impact fee agreement with the City which shall provide for the establishment of credits and payment of impact fees in a specified manner and time. The terms and conditions of an impact fee agreement between the Developer and the City may replace or supersede the Environmental Service conditions contained in this Planned Unit Development.



CITY OF CLERMONT
ORDINANCE NO. 2022-011

16. The Developer shall enter into a proportionate share agreement for the provision of residential irrigation service with the City of Clermont in order to adequately serve the project. This agreement shall be completed prior to construction plan approval for the first phase of the project, which may include the Wellness Way Boulevard extension. If the Developer elects not to participate in the proportionate share agreement, the Developer shall permit, finance, construct, own, operate and maintain a pumping station and storage facility sufficiently sized to meet the irrigation requirements for the property.

SECTION 5: CONFLICT

All ordinances or parts of ordinances in conflict with any of the provisions of this Ordinance are hereby repealed.

SECTION 6: SEVERABILITY

Should any Section or part of this Section be declared invalid by any court of competent jurisdiction, such adjudications shall not apply to or affect any other provision of this Ordinance, except to the extent that the entire Section or part of the Section may be inseparable in meaning and effect from the Section to which such holding shall apply.

SECTION 7: ADMINISTRATIVE CORRECTION

This Ordinance may be re-numbered or re-lettered and the correction of typographical and/or scrivener's errors which do not affect the intent may be authorized by the City Manager or designee, without need of public hearing, by filing a corrected or re-codified copy of same with the City Clerk.

SECTION 8: RECORDING

This Ordinance shall be recorded in the Public Records of Lake County, Florida. Recording fees will be at the expense of the applicant.

SECTION 9: PUBLICATION AND EFFECTIVE DATE

This Ordinance shall be published as provided by law and it shall become law and shall take effect immediately upon its Second Reading and Final Passage.



CITY OF CLERMONT
ORDINANCE NO. 2022-011

PASSED AND ADOPTED by the City Council of the City of Clermont, Lake County, Florida on this 27th day of September 2022.

CITY OF CLERMONT

Tim Murry, Mayor

ATTEST:

Tracy Ackroyd Howe, MMC
City Clerk

Approved as to form and legality:

Daniel F. Mantzaris, City Attorney



CITY OF CLERMONT
ORDINANCE NO. 2022-011

Attachment A:
Chicone PUD Land Use Plan
September 1, 2022
13 pages

CHICONE PUD

Lake County, Florida

Parcel ID: 24-23-26-0001-000-00100, 24-23-26-0002-000-00600, 24-23-26-0002-000-01200, 24-23-26-0001-000-00200, 24-23-26-0001-000-00300, 24-23-26-0001-000-00400.

Development Team

Owner:
Chicone Groves LLP
P.O. Box 547636
Orlando, FL 32854-7336

Catherine E Ross Groves Inc
P.O. Box 398
Windermere, FL 34786

Fabry Family Group LLC
4566 N Apopka Vineland Road
Orlando, FL 32818

Paul E Fabry
P.O. Box 784238
Winter Garden, FL 34778

Jerry Jay Chicone Jr
P.O. Box 547636
Orlando, FL 32854

Land Planner/Civil Engineer:
VHB
225 E. Robinson Street, Suite 300
Orlando, Florida 32801
Phone: 407.839.4006 · Fax: 407.839.4008

Landscape Architect:
Foster Conant & Associates
100 W Lucerne Circle, Suite 401
Orlando, Florida 32801

Developer:
Pulte Home Company, LLC
4901 Vineland Road, Suite 500
Orlando, Florida 32811

Land Use Attorney:
Shutts & Bowen LLP
300 South Orange Ave, Suite 1600
Orlando, Florida 32801

Land Use Plan

Issued for	PUD Approval
Date Issued	September 1, 2022
Latest Issue	September 1, 2022

Sheet Index

Number	Drawing Title	Latest Issue
C-2	Legal Description	9/1/2022
C-3	Existing Conditions Plan	9/1/2022
C-4	Environmental Conditions Plan	9/1/2022
C-5	Wellness Way Boulevard	9/1/2022
C-6	Master PUD Plan	9/1/2022
C-7	Development Standards	9/1/2022
C-8	Typical Road Sections & Lot Diagrams	9/1/2022
C-9	Park Plan	9/1/2022
C-10	Cut & Fill Analysis	9/1/2022
SN-100 - SN-102	Signage Plan	9/1/2022

Request:
Rezone the property to PUD for a proposed development program of up to 952 residential units and approximately 15 acres of non-residential uses.



Site Location Map



0 2500 5000 Feet

LEGAL DESCRIPTION: (per title commitment)

PARCEL 1:

The Northeast 1/4 of the Southeast 1/4 of the Northeast 1/4 of Section 24, Township 23 South, Range 26 East, Lake County, Florida, lying South of a right-of-way for a road which right-of-way is described as follows: Beginning 1348 feet South of the Northeast corner of Section 24, Township 23 South, Range 26 East; run thence Westerly 2590 feet to a point 1369 feet due South of the North line of Section 24; run thence Northwest to a point on the North and South center Section line of Section 24, 1325 feet South of the North 1/4 corner of said Section 24; run thence West to the East boundary of the West 1/2 of the Northwest 1/4 of said Section 24; thence South along said East line of the West 1/2 of the Northwest 1/4 of said Section 24, 20 feet; thence East to a point on the North and South center line of Section 24, 1345 feet South of the North 1/4 corner of said Section 24; thence Southeasterly to a point 1389 feet due South of the North line of said Section 24; thence Easterly 2590 feet to a point on the East line of said Section 24, 1368 feet South of the Northeast corner of said Section 24; thence North 20 feet to the Point of Beginning. Also a perpetual easement and right-of-way for ingress and egress over and upon the land lying within aforesaid right-of-way.

PARCEL 2:

The Northwest 1/4 of the Northwest 1/4 of Section 24 and the East 15 feet of the Northeast 1/4 of the Northeast 1/4 of Section 23 all in Township 23 South, Range 26 East, Lake County, Florida.

and

The North 1/2 of the Southeast 1/4 of the Northwest 1/4 of Section 24, Township 23 South, Range 26 East, in Lake County, Florida.

and

The North 1/2 of the Northeast 1/4 of the Northwest 1/4, and the North 1/2 of the North 1/2 of the Northeast 1/4, all in Section 24, Township 23 South, Range 26 East, Lake County, Florida.

and

The South 1/2 of the Southeast 1/4 of the Northwest 1/4 of Section 24, Township 23 South, Range 26 East, Lake County, Florida.

and

The South 1/2 of the Northeast 1/4 of the Northwest 1/4, and the South 1/2 of the North 1/2 of the Northeast 1/4, plus the strip of land lying North of the center line of the clay road, along the Northern line of the South 1/2 of the Northeast 1/4, all in Section 24, Township 23 South, Range 26 East, Lake County, Florida.

LESS AND EXCEPT: The Westerly 45.00 feet of the Southerly 35.00 feet of the Northerly 48.00 feet of the Northeast 1/4 of the Northwest 1/4 of Section 24, Township 23 South, Range 26 East, Lake County, Florida.

Ross Parcels

The Southwest 1/4 of the Northwest 1/4 of Section 24, and the East 15 feet of the Southeast 1/4 of the Northeast 1/4 of Section 23, all in Township 23 South, Range 26 East, in Lake County, Florida.

Fabry Parcel 1

All that part of the SW 1/4 of the NE 1/4 of Section 24, Township 23 South, Range 26 East, lying South of a right of way for road which right of way is described as follows: Beginning 1348 feet South of the Northeast corner of Section 24, Township 23 South, Range 26 East, run thence Westerly 2590 feet to a point 1369 feet due South of the North line of Section 24, run thence Northwest to a point on the North and South center Section line of Section 24, 1325 feet South of the North 1/4 corner of said Section 24, run thence West to the East boundary of the West 1/2 of the NW 1/4 of said Section 24, thence South along said East line of the West 1/2 of the NW 1/4 of said Section 24, 20 feet, thence East to a point on the North and South center line of said Section 24, 1345 feet South of the North 1/4 corner of said Section 24, thence Southeasterly to a point 1389 feet due South of the North line of said Section 24, thence Easterly 2590 feet to a point on the East line of said Section 24, 1368 feet South of the Northeast corner of said Section 24, thence North 20 feet to the Point of Beginning, said lands lying and being in Lake County, Florida. ALSO a perpetual easement and right of way for ingress and egress over and upon the lands lying within the aforesaid right of way, said land lying and being in Lake County, Florida.

Fabry Parcel 2

West 1/2 of North 1/2 of the Southeast 1/4 of the Northeast 1/4 of Section 24, Township 23 South, Range 26 East, lying South of a right of way for road which right of way is described as follows: Beginning 1348 feet South of the Northeast corner of Section 24, Township 23 South, Range 26 East, run thence Westerly 2590 feet to a point 1369 feet due South of the North line of Section 24, run thence Northwest to a point on the North and South center Section line of Section 24, 1325 feet South of the North 1/4 corner of said Section 24, run thence West to the East boundary of the West 1/2 of the NW 1/4 of said Section 24, thence South along said East line of the West 1/2 of the NW 1/4 of said Section 24, 20 feet, thence East to a point on the North and South center line of said Section 24, 1345 feet South of the North 1/4 corner of said Section 24, thence Southeasterly to a point 1389 feet due South of the North line of said Section 24, thence Easterly 2590 feet to a point on the East line of said Section 24, 1368 feet South of the Northeast corner of said Section 24, thence North 20 feet to the Point of Beginning, said lands lying and being in Lake County, Florida. ALSO a perpetual easement and right of way for ingress and egress over and upon the lands lying within the aforesaid right of way, said land lying and being in Lake County, Florida.

SURVEYOR'S NOTES:

Bearings shown hereon are based on the North line of the Northeast 1/4 of the Northeast 1/4 of Section 24, Township 23 South, Range 26 East, as being South 89°31'44" East. (an assumed bearing for angular designation only)

The legal description hereon is in accord with the description provided by the client.

There may be easements and restrictions of record and/or private agreements not furnished to this surveyor or shown on this boundary survey that may affect property rights and/or land use rights of the subject property.

This survey was performed with the benefit of an insurance title commitment provided by First American Title Insurance Company, File Number 2037-4829765 having a commitment date of November 23, 2020 @ 8:00 AM.

There may be environmental issues and/or other matters regulated by various departments of federal, state or local governments affecting the subject property not shown on this survey.

This survey was performed for the sole and exclusive benefit of the entities listed hereon and shall not be relied upon by any other entity or individual whomsoever.

Adjoining parcel owner and recording information delineated hereon was obtained from the Lake County Property Appraiser's public access system.

This survey is not valid without the signature and original raised seal of a Florida Licensed Surveyor and Mapper.

Underground utilities and improvements were not located, unless shown hereon.

Unless otherwise noted or shown hereon, apparent and/or visible, unobstructed, above ground improvements were located. Underground improvements, such as foundations and utilities, were not located, unless noted otherwise.

Unless otherwise noted or shown hereon, there are no apparent and/or unobstructed, above ground encroachments. The disposition of any potential encroaching improvements shown is beyond professional purview and subject to legal interpretation.

Subject property shown hereon is in Zone X, area of minimal flooding according to Flood Insurance Rate Map panel number 12069C0675F, map revised December 18, 2012.

The above statement is for information only and this surveyor assumes no liability for the correctness of the cited map(s). In addition, the above statement does not represent this surveyor's opinion of the probability of flooding.

Last date in field: December 2, 2019.

We hereby certify that the lands shown hereon and the adjacent parcels of land, where they share a common boundary line, are contiguous with no gaps, gores, hiatus, or overlaps.

There are no platted setback or building restriction lines which have been recorded in subdivision plats and no record documents have been delivered to surveyor for said lines.

There is no observed evidence of cemeteries and burial grounds on the property.

There is no observable evidence of earth moving works, building construction, or additions within recent months.

There is no observed evidence of changes in street right-of-way lines either completed or proposed and recent street or sidewalk construction or repairs.

There is no observable evidence of the site being used as a solid waste dump, sump or sanitary landfill.

There is no evidence of wetlands. No wetland markers were observed.

Property as shown hereon contains: 13,220,321 square feet or 303.50 acres more or less.



VICINITY MAP NOT TO SCALE

LEGEND & ABBREVIATIONS

- | | | | |
|---|--|--------|--|
| ● | Denotes set 1/2" Iron Rod w/cap or nail with disc stamped LB #6723 | LB | Denotes Licensed Business |
| ○ | Denotes found Iron Rod, Iron Pipe or nail with disk as shown | P.S.M. | Denotes Professional Surveyor and Mapper |
| □ | Denotes found concrete monument as shown | FND. | Denotes found |
| Ⓢ | Denotes drainage manhole | FNC. | Denotes fence |
| Ⓜ | Denotes manhole | O.R.B. | Denotes official records book |
| Ⓦ | Denotes water valve | PG. | Denotes page |
| Ⓡ | Denotes reclaimed water valve | PGS. | Denotes pages |
| Ⓡ | Denotes back flow preventer | I.D. | Denotes identification |
| ○ | Denotes bollard | —X—X— | Denotes fence (hogwire) |
| Ⓢ | Denotes cable tv riser | —OU— | Denotes overhead utility line |
| Ⓦ | Denotes wood power pole | | |
| ← | Denotes guy wire | | |
| Ⓡ | Denotes buried electric marker | | |
| Ⓡ | Denotes clay road | | |

SCHEDULE B – SECTION II OF THE HEREON REFERENCED TITLE COMMITMENT:

- Reservations as set forth in that certain Deed recorded September 27, 1943 in Deed Book 209, Page 502. (As to the Ross Parcels) (does not affect subject property)
- Perpetual easement and right of way for ingress and egress as set forth in that certain Warranty Deed recorded August 23, 1950 in Deed Book 302, Page 51. (As to the Chicone Parcel 2) (affects subject property as shown hereon)
- Terms, conditions and Reservation of perpetual easement as set forth in Warranty Deed recorded November 30, 1967 in Book 348, Page 176. (As to the Chicone Parcel 2) (affects subject property, is blanket in nature, references exception 10 as the only plottable easement)
- Pipeline Easement in favor of Orange County, Florida recorded July 3, 1984 in Book 812, Page 233. (As to the Chicone Parcel 1) (affects subject property as shown hereon)
- Pipeline Easement in favor of Orange County, a political subdivision of the State of Florida as set forth in that certain Order of Taking recorded September 5, 1984 in Book 817, Page 674. (As to the Chicone Parcels 1 and 2) (affects subject property as shown hereon)
- Terms and conditions as set forth in that certain Declaration of Easement by and between RDS Citrus, Inc., a Florida corporation, Gator Pool, Inc., a Florida corporation, Killarney Fruit Co., a Florida corporation, S. Graham Hamilton, John I. Merritt, Ronald H. Watson, Lake Groves, Ltd., a Florida limited partnership, Bayer Groves, Ltd., a Florida limited partnership and Wade Bradford, individually and as Trustee recorded March 22, 1985 in Book 834, Page 1244. (As to the Chicone Parcel 2 and the Ross Parcels) (affects subject property as shown hereon)
- Pipeline Easement in favor of Orange County, recorded August 27, 1985 in Book 849, Page 2158. (As to the Chicone Parcel 2) (affects subject property as shown hereon)
- Permanent Utility Easements in favor of Orange County, a political subdivision of the State of Florida as set forth in that certain Order of Taking recorded March 20, 1987 in Book 915, Page 1252. (As to the Chicone Parcel 2 and the Ross Parcels) (affects subject property as shown hereon)
- Easement Agreement by and between Killarney Fruit Company, a Florida corporation and Hi-Acres, Inc., a Florida corporation recorded March 31, 1988 in Book 959, Page 79, as amended by that certain Amendment to Easement Agreement recorded May 20, 1988 in Book 965, Page 2004. (As to the Chicone Parcel 2) (affects subject property as shown hereon)
- Right-of-Way Easement in favor of Sumter Electric Cooperative, Inc., recorded April 20, 1988 in Book 961, Page 1714. (As to the Chicone Parcel 1) (affects subject property as shown hereon)
- Non-Exclusive Easement Agreement by and between Killarney Fruit Company, a Florida corporation and McKinnon Corporation, a Florida corporation recorded May 20, 1988 in Book 965, Page 2007. (As to the Chicone Parcel 2) (affects subject property as shown hereon)
- Easement Agreement by and between Killarney Fruit Company, a Florida corporation and McKinnon Corporation, a Florida corporation recorded May 20, 1988 in Book 965, Page 2011. (As to the Chicone Parcels 1 and 2) (affects subject property as shown hereon)
- Easement Agreement by and between Killarney Fruit Company, a Florida corporation and McKinnon Corporation, a Florida corporation recorded May 20, 1988 in Book 965, Page 2013. (As to the Chicone Parcel 2 and the Ross Parcels) (affects subject property as shown hereon)
- Easement Agreement by and between Killarney Fruit Company, a Florida corporation and Jerry J. Chicone, Jr., recorded May 27, 1988 in Book 966, Page 2144. (As to the Chicone Parcels 1 and 2) (affects subject property as shown hereon)
- Permanent Easement in favor of the City of Orlando, Florida, a municipal corporation recorded February 22, 1989 in Book 1000, Page 326. (As to the Chicone Parcel 1 and the Ross Parcels) (affects subject property as shown hereon)
- Permanent Easement in favor of the City of Orlando, Florida, a municipal corporation recorded June 19, 1989 in Book 1015, Page 1385. (As to the Chicone Parcel 2) (affects subject property as shown hereon)
- Agreement for the Delivery and Use of Reclaimed Irrigation Water by and between the City of Orlando, a municipal corporation, Orange County, a political subdivision of the State of Florida and Jerry J. Chicone, Jr., as trustee recorded September 26, 1989 in Book 1028, Page 285. (As to the Chicone Parcel 2) (affects a portion of the subject property, is blanket, area affected is noted)
- Permanent Underground Utility Easement in favor of the City of Orlando, Florida, a municipal corporation recorded December 10, 1991 in Book 1139, Page 1468. (As to the Chicone Parcel 1) (affects subject property as shown hereon)
- Permanent Easement for Ingress and Egress in favor of the City of Orlando, Florida, a municipal corporation recorded September 16, 1992 in Book 1185, Page 1762. (As to the Chicone Parcel 1) (affects subject property as shown hereon)
- Permanent Utility Easement in favor of the City of Orlando, Florida, a municipal corporation recorded September 16, 1992 in Book 1185, Page 1764. (As to the Chicone Parcel 1) (affects subject property as shown hereon)
- Terms and condition as set forth in that certain unrecorded Option Agreements by and between Chicone Groves, LLP, a Florida limited liability partnership, Jerry Jay Chicone, Jr., Susan E. Chapin f/k/a Susan E. Chicone, Cathryn C. Hollfelder and Craig T. Usler, Catherine E. Ross Groves Inc., a Florida corporation and Thomas J. Karr, Jr., as assigned to Pulte Home Company, LLC, a Michigan limited liability company. Memorandum of Option Agreements recorded November 6, 2020, in Book 5578, Page 1137. (As to the Chicone Parcels 1 and 2 and the Ross Parcels) (affects subject property, is blanket in nature, there are no plottable easements)



No.	Revision	Date	Apprv.



Planning + Design Studio
Transportation
Land Development
Environmental Services

225 E. Robinson Street, Suite 300
Orlando, Florida 32801
407-839-4006 • FAX 407-839-4008
Certificate of Authorization Number 3932

Project Title

Chicone PUD

Lake County, Florida

Drawing Title

Legal Description

Drawing

C-2

Scale


Sheet of

Date

Project Number

Sept. 1, 2022 63679.00


6367900-PD-EC.DWG

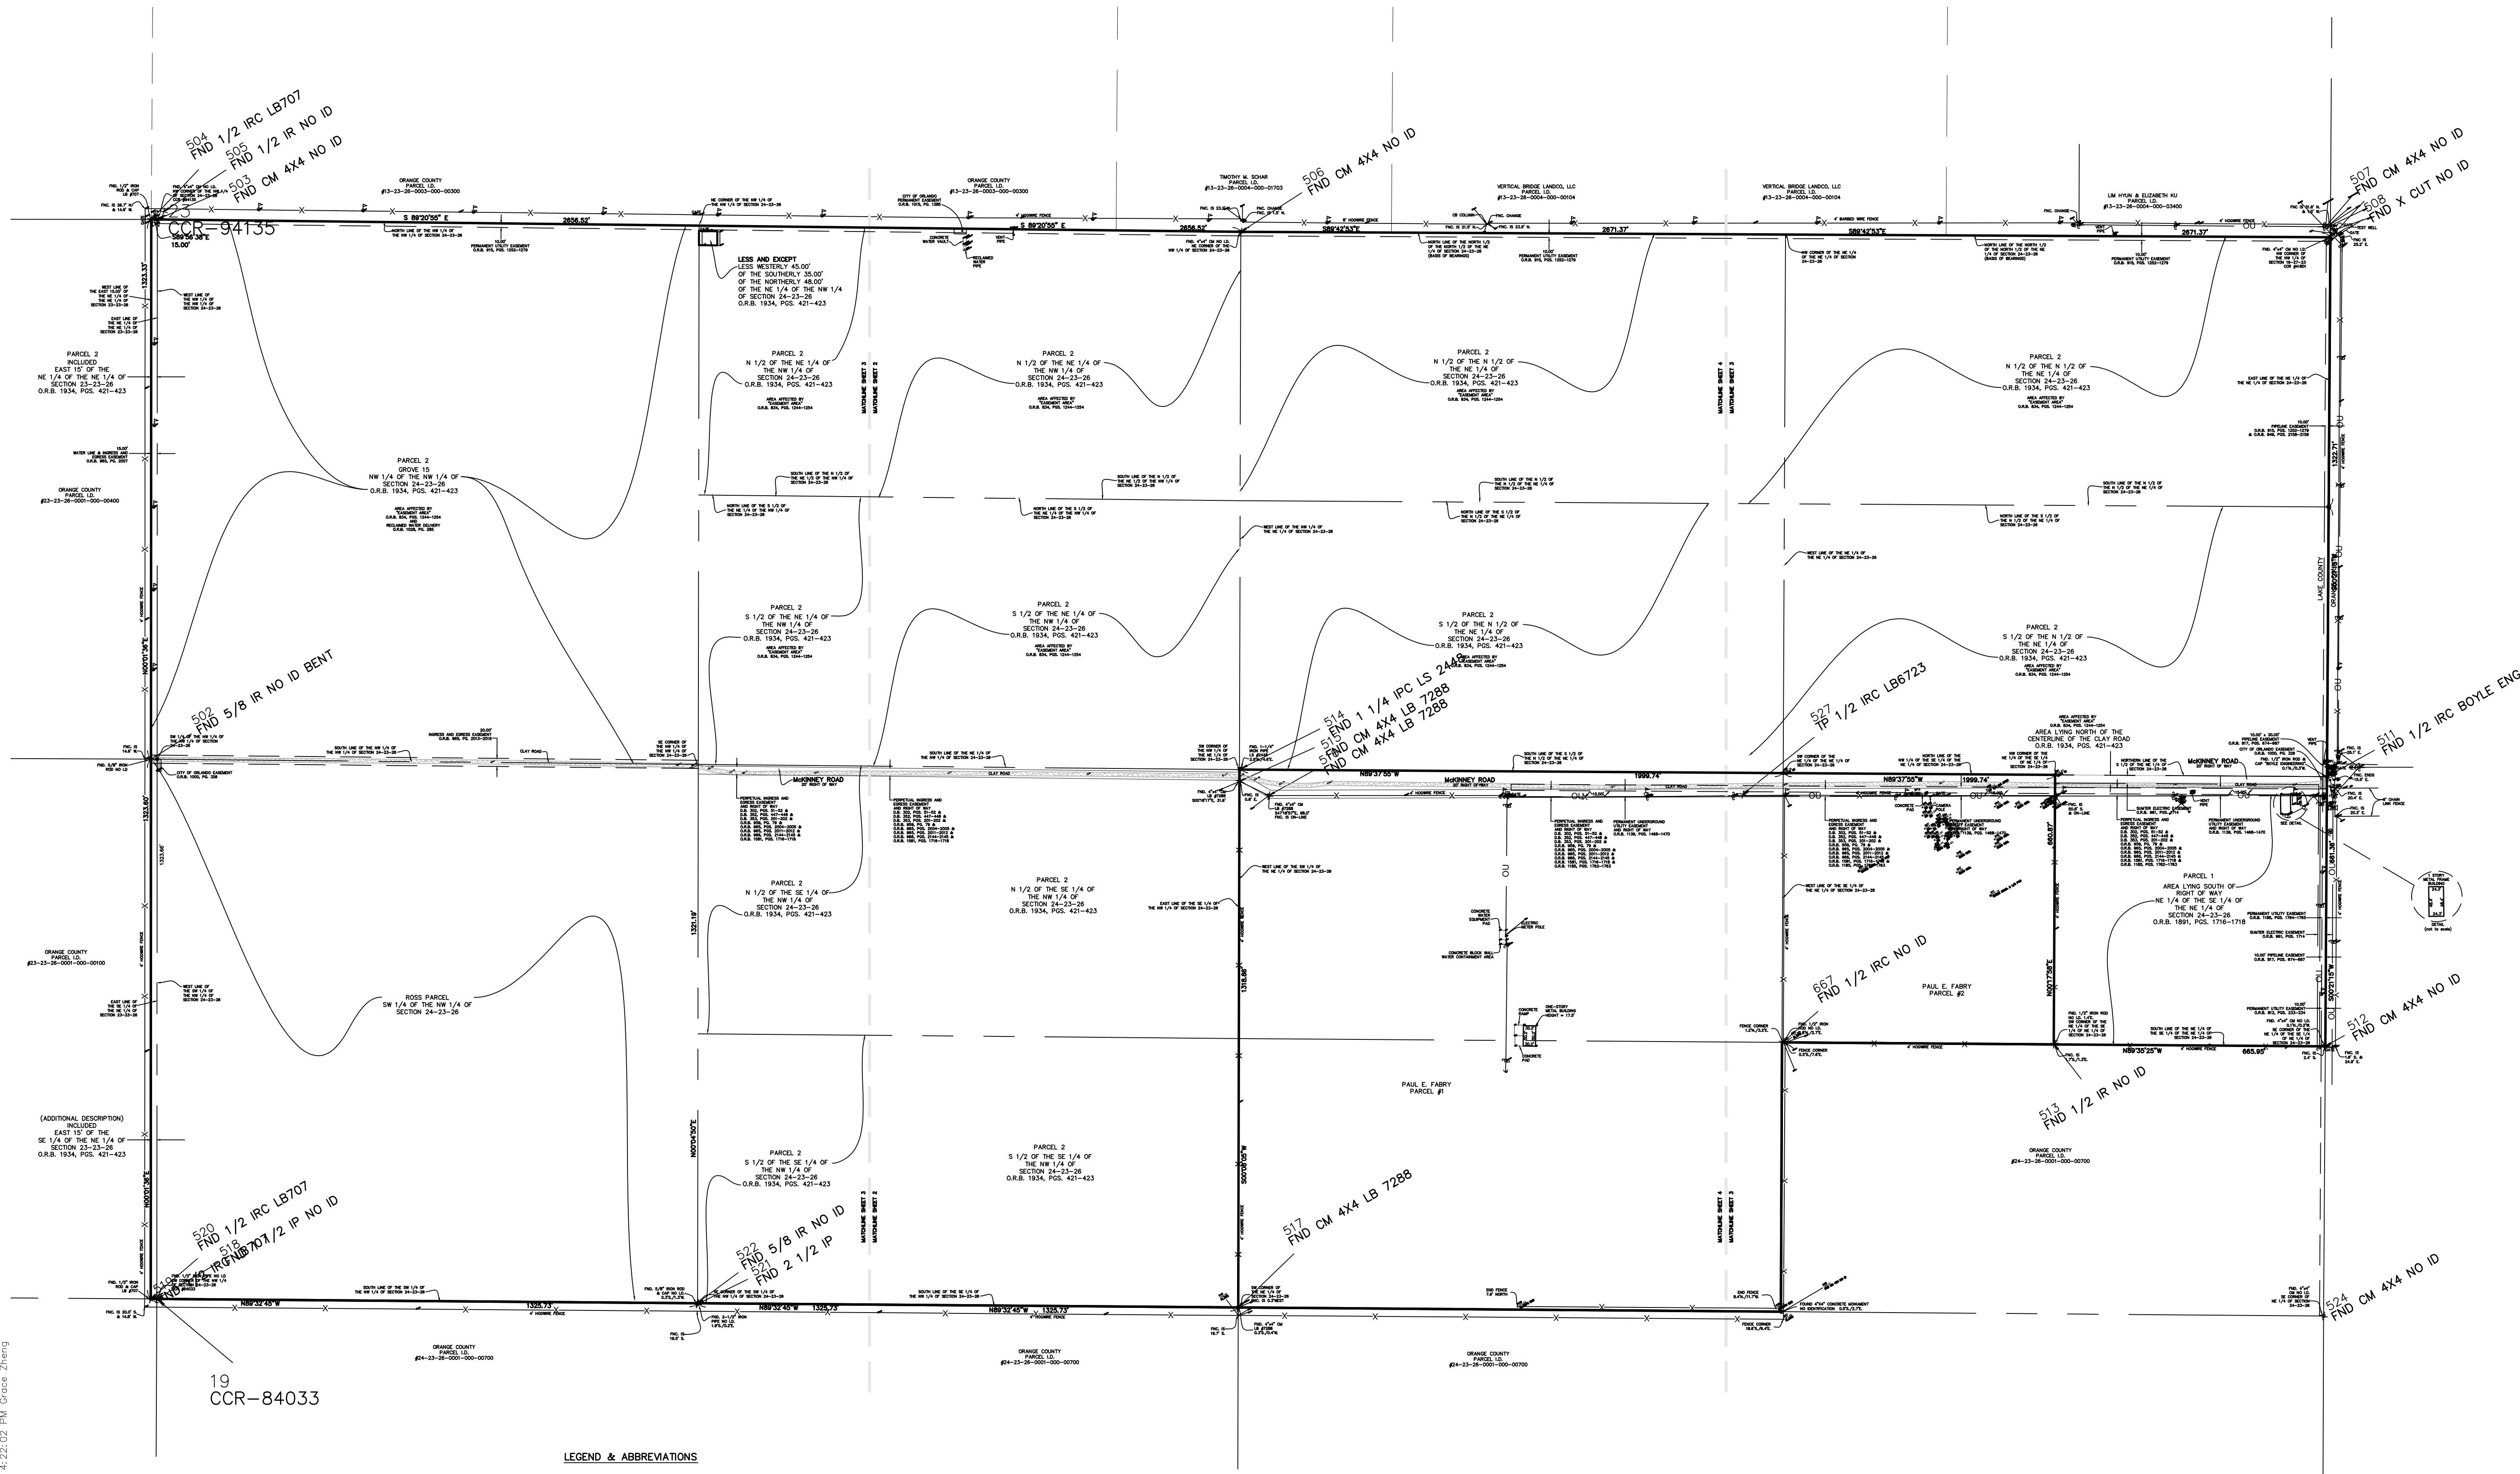

19
CCR-84033

LEGEND & ABBREVIATIONS

- | | |
|--|---|
| ● Denotes set 1/2" Iron Rod w/cap or nail with disc stamped LB #6723 | LB Denotes Licensed Business |
| ○ Denotes found Iron Rod, Iron Pipe or nail with disk as shown | P.S.M. Denotes Professional Surveyor and Mapper |
| □ Denotes found concrete monument as shown | FND. Denotes found |
| ⊕ Denotes drainage manhole | FNC. Denotes fence |
| ⊙ Denotes manhole | O.R.B. Denotes official records book |
| ⊗ Denotes water valve | PG. Denotes page |
| ⊗ Denotes reclaimed water valve | PGS. Denotes pages |
| ⊗ Denotes back flow preventer | ID. Denotes identification |
| ○ Denotes bollard | —X—X— Denotes fence (hogwire) |
| ⊕ Denotes cable tv riser | —OU— Denotes overhead utility line |
| ⊕ Denotes wood power pole | |
| ⊕ Denotes guy wire | |
| ⊕ Denotes buried electric marker | |
| ⊕ Denotes clay road | |

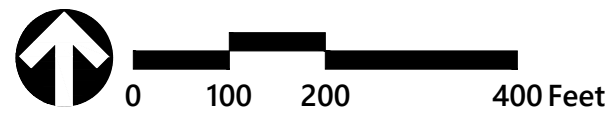

No.	Revision	Date	Appvd.



Planning + Design Studio
Transportation
Land Development
Environmental Services
225 E. Robinson Street, Suite 300
Orlando, Florida 32801
407-839-4006 • FAX 407-839-4008
Certificate of Authorization Number 3932

Project Title

Chicone
PUD

Lake County, Florida

Drawing Title

Existing
Conditions
Plan

Drawing

C-3

Scale

Sheet of

Date
Sept. 1, 2022

Project Number
63679.00

6367900-PD-EC_RECOVER.DWG




SOURCE:
LAKE COUNTY GIS
ORANGE COUNTY GIS

FLOODPLAIN MAP

SCALE: 1"= 500'

Legend	
ZONE X	Areas determined to be outside the 0.2% annual chance Floodplain

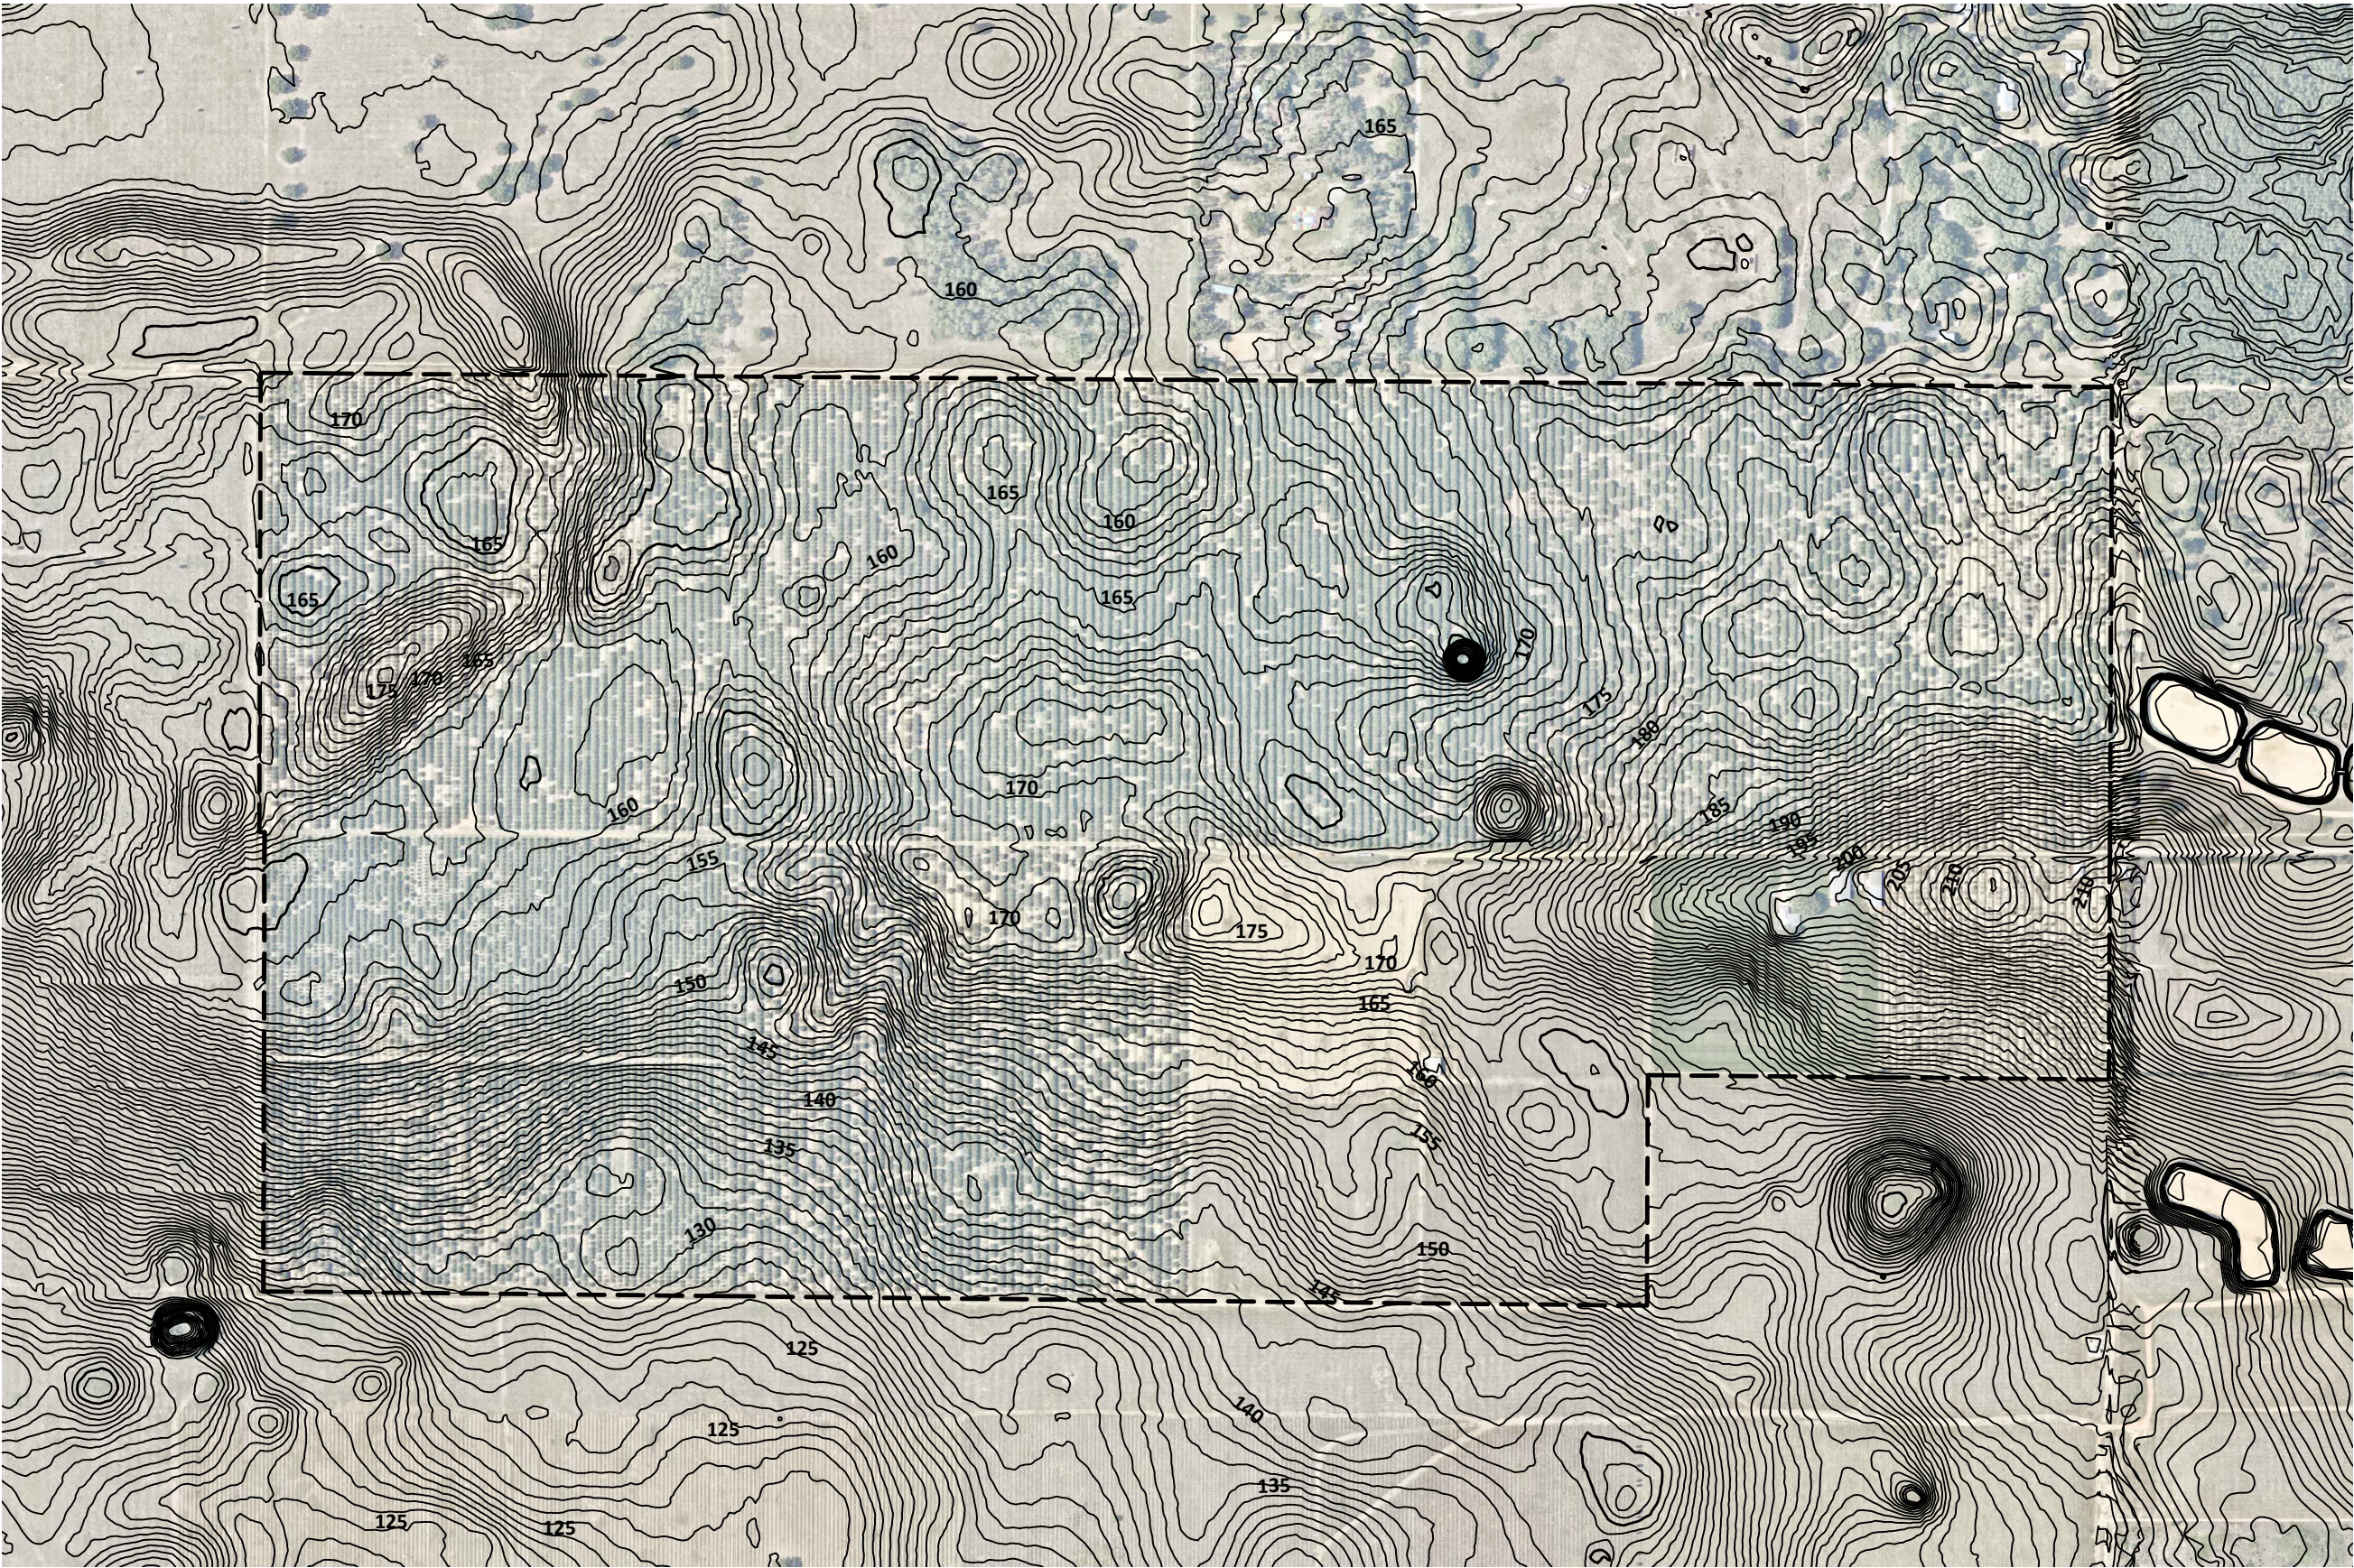

SOURCE:
LAKE COUNTY GIS
ORANGE COUNTY GIS


TOPOGRAPHY MAP

SCALE: 1"= 500'

Floodplain & Topography:

90 Topographic Contour

Source:
Orange County GIS

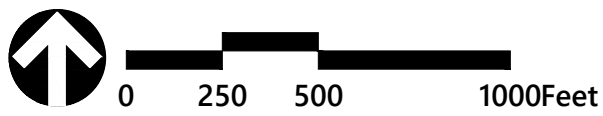

No.	Revision	Date	Appvd.



SOURCE:
NRCS GIS, 2018

SOILS MAP

SCALE: 1"= 500'

MAP SOIL LEGEND		
Map Unit Symbol	Map Unit Name	Hydrologic Group
4	Andicrete and Myakka Soils	A/D
5	Candler Sand, 5 to 12 Percent Slopes	A
8	Candler Sand, 0 to 5 Percent Slopes	A
9	Candler Sand, 5 to 12 Percent Slopes	A
21	Lake Sand, 0 to 5 Percent Slopes	A



SOURCE:
FDEP STATEWIDE LAND USE COVER GIS, 2017

WETLANDS & VEGETATION MAP

SCALE: 1"= 500'

Legend:

Code	Description
118	Residential, Rural - Less than 2 or equal to 0.5 dwelling units per acre
162	Strip Mines
165	Reclaimed Lands
211	Improved Pastures
215	Field Crops
221	Citrus Groves
224	Abandoned Groves
243	Cypress
310	Dry Prairies
411	Pine Flatwoods
441	Coniferous Plantations
821	Communications
843	Sewage Treatment

Legend:

Code	Description
213	Woodland Pastures
310	Dry Prairies
321	Palmetto Prairies
330	Mixed Rangeland
411	Pine Flatwoods
530	Reservoirs
611	Bay Swamps
617	Mixed Wetland Hardwoods
621	Cypress
625	Hydric Pine Flatwoods
630	Wetland Forested Mixed
641	Freshwater Marshes
643	Wet Prairies



Planning + Design Studio
Transportation
Land Development
Environmental Services
225 E. Robinson Street, Suite 300
Orlando, Florida 32801
407-839-4006 • FAX 407-839-4008
Certificate of Authorization Number 3932

Project Title

Chicone PUD

Lake County, Florida
Drawing Title

Environmental Conditions Plan

Drawing



C-4

Scale Sheet of

Date
Sept. 1, 2022

Project Number
63679.00

6367900-PD-ENVIRONMENTAL.DWG

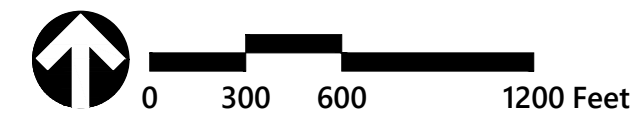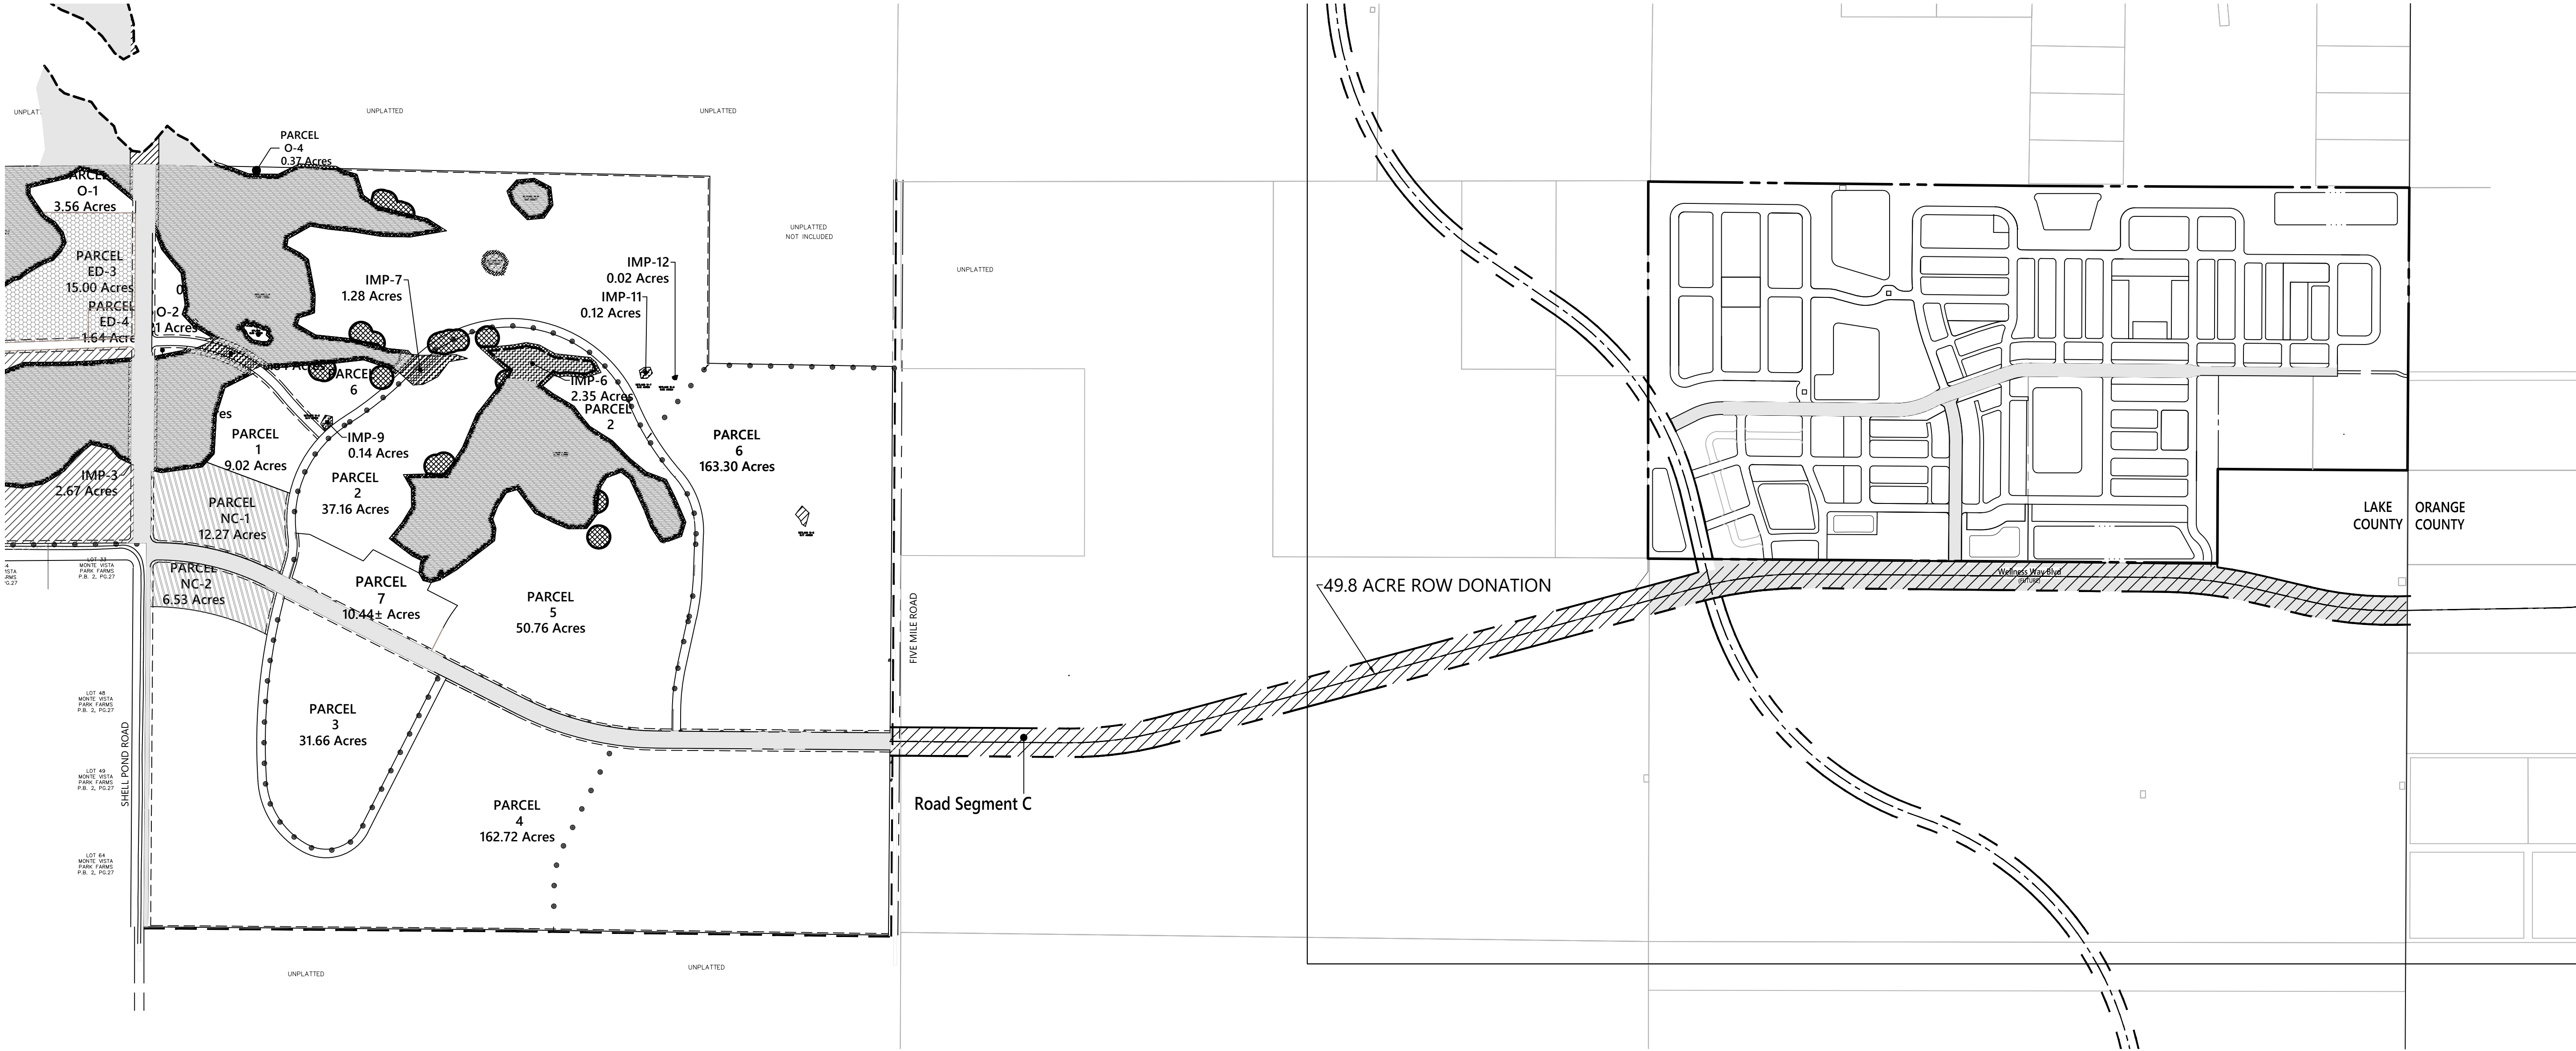

No.	Revision	Date	Appvd.



Planning + Design Studio
Transportation
Land Development
Environmental Services
225 E. Robinson Street, Suite 300
Orlando, Florida 32801
407-839-4006 • FAX 407-839-4008
Certificate of Authorization Number 3932

Project Title

Chicone PUD

Lake County, Florida
Drawing Title

Wellness Way Boulevard

Drawing


C-5

Scale Sheet of

Date Project Number
Sept. 1, 2022 63679.00


6367900-PD-WW BLVD.DWG

Saved Monday, August 29, 2022 5:08:10 PM GZHENG Plotted Tuesday, August 30, 2022 4:13:33 PM Grace Zheng

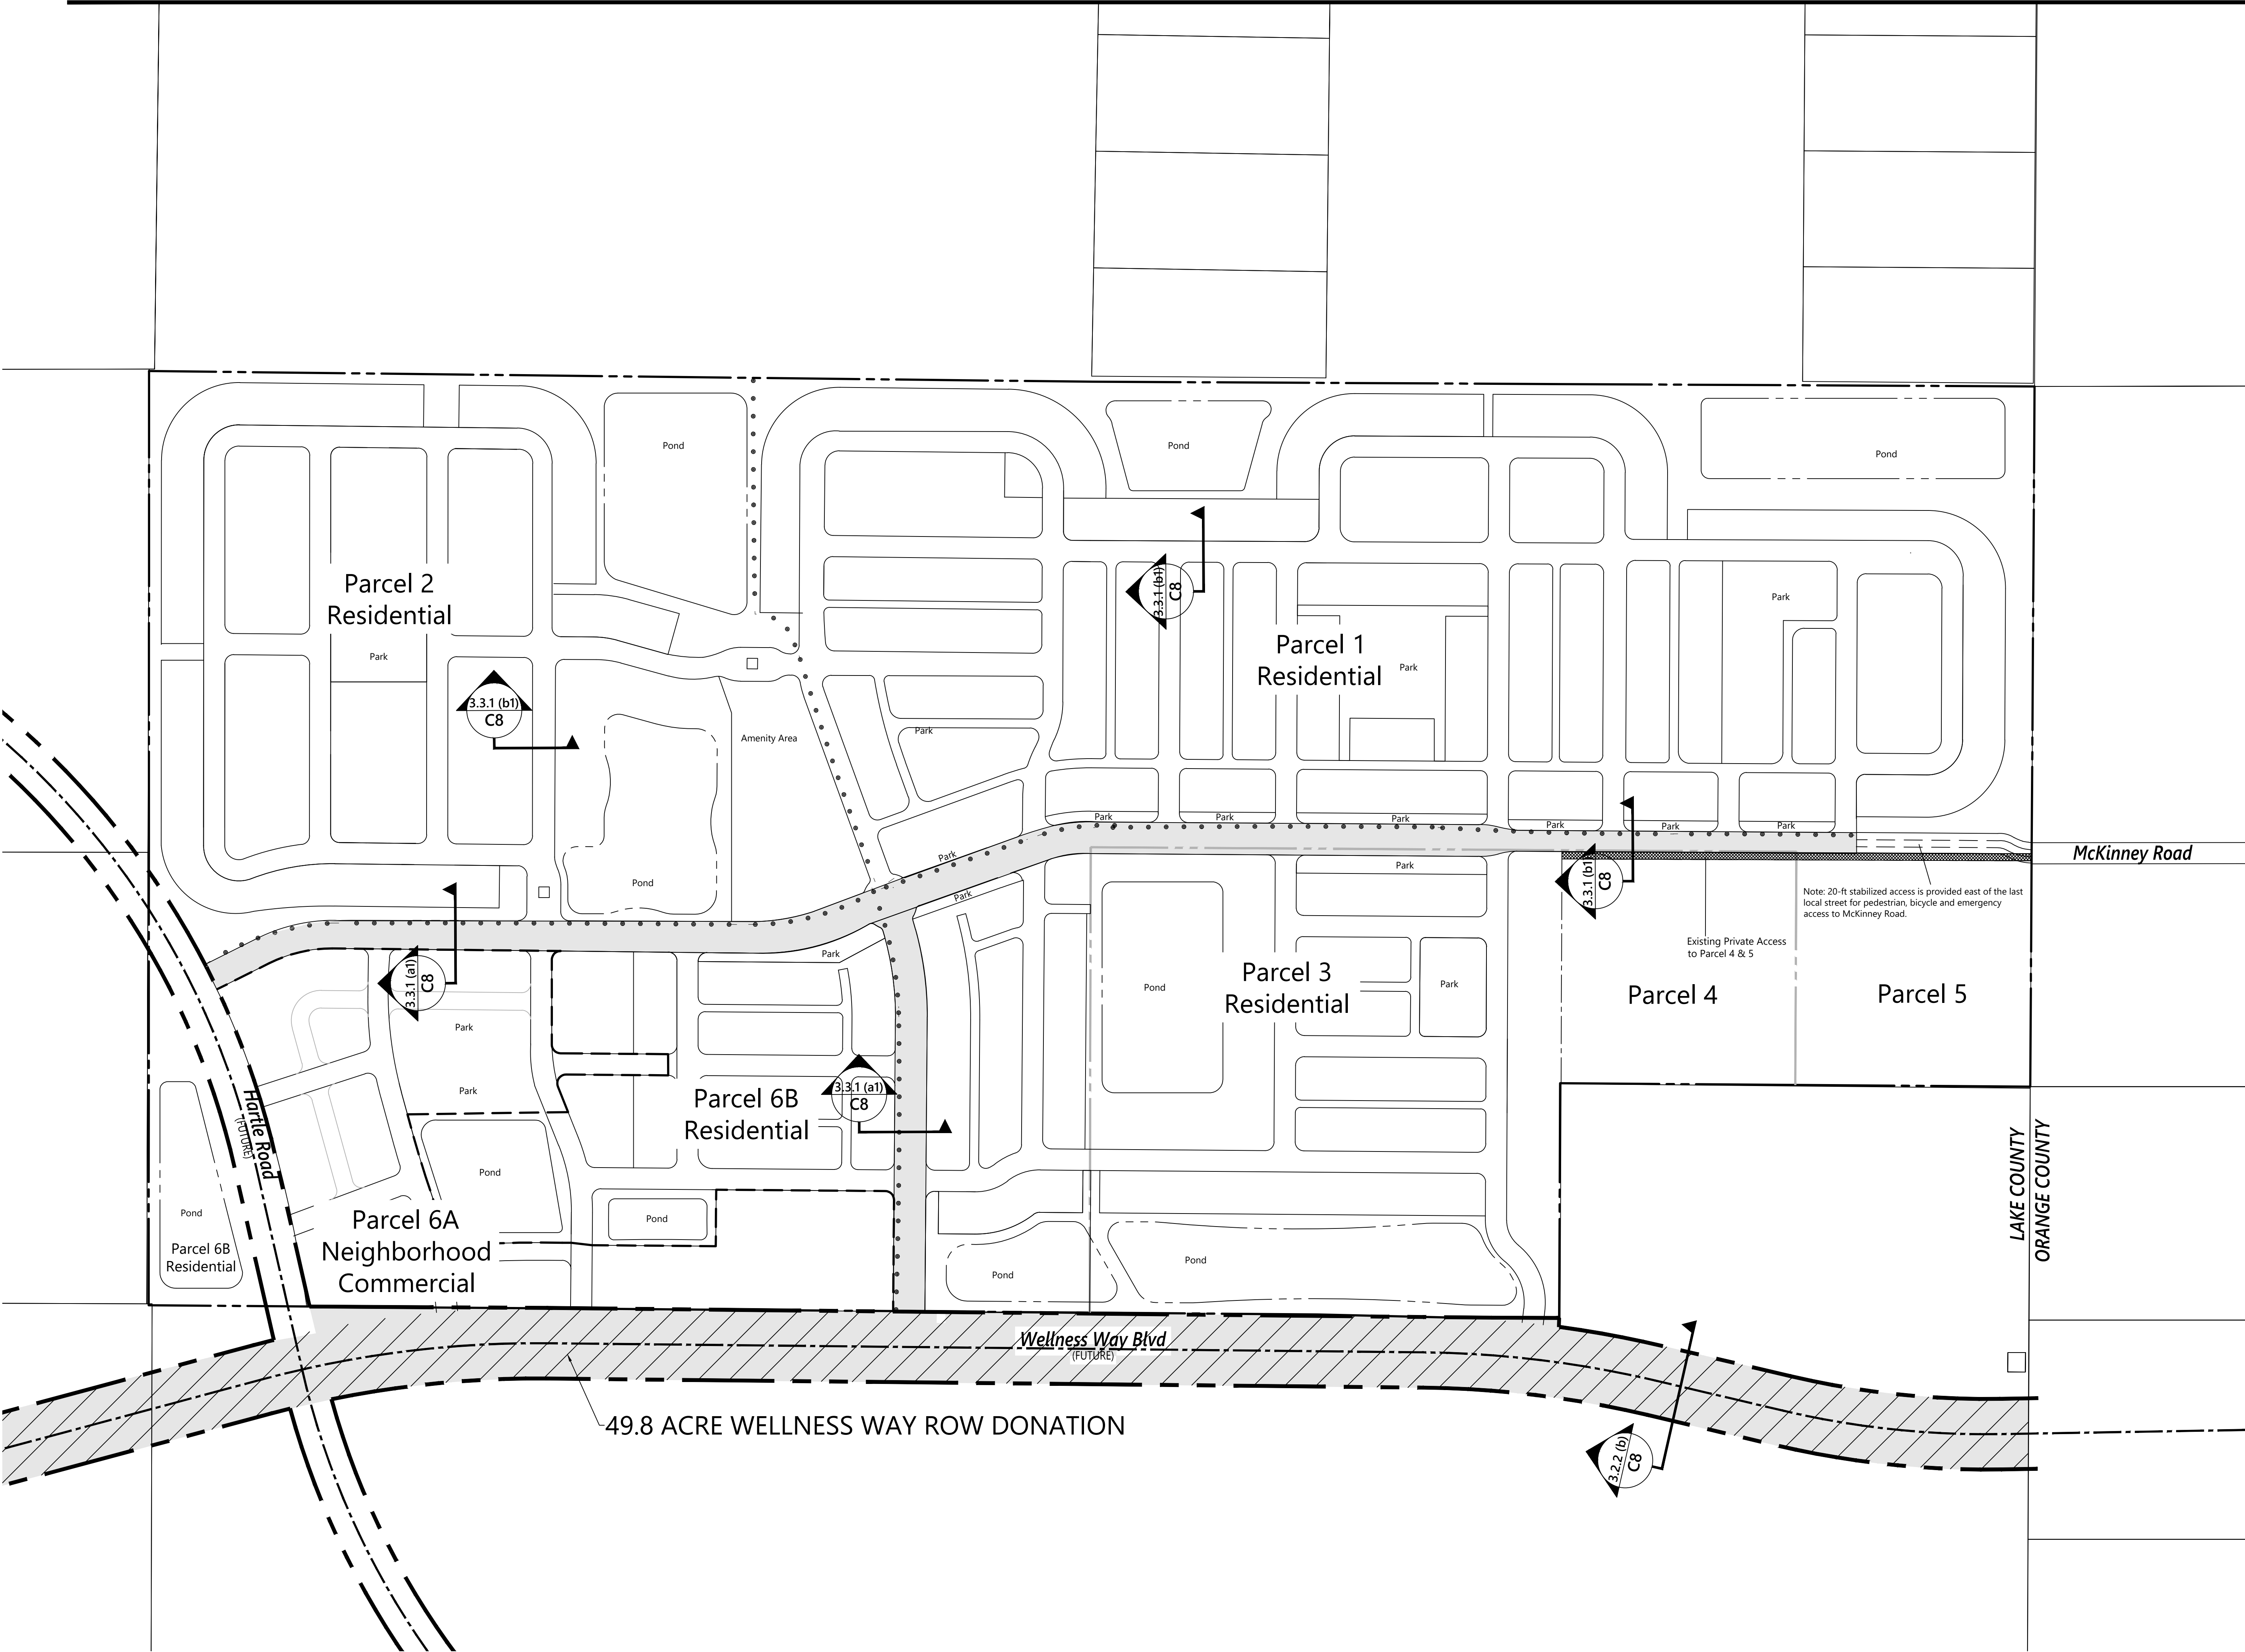

LEGEND

- PROPERTY BOUNDARY
- PROPOSED MULTI-USE TRAIL
- ROW DONATION

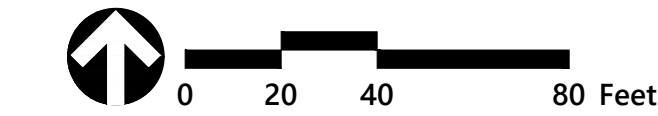

No.	Revision	Date	Apprd.



Planning + Design Studio
Transportation
Land Development
Environmental Services
225 E. Robinson Street, Suite 300
Orlando, Florida 32801
407-839-4006 • FAX 407-839-4008
Certificate of Authorization Number 3932

Project Title
**Chicone
PUD**

Lake County, Florida

Drawing Title
Master Plan

Drawing
C-6

Scale Sheet of

Date Project Number
Sept. 1, 2022 63679.00

Site Data

Current Future Land Use:	Wellness Way Neighborhood District (3.6 DU/AC, 0.3 FAR)
Current Zoning:	A (Lake County)
Proposed Zoning:	PUD
Net Developable Area:	303.5 ac
Land Allocation	
Open Space	91.1ac (30%)
Center	15.2 ac (5%)
Residential	197.3 ac (65%)

Program Allocation	
Max Residential Density	4.8 du/ac
Max Residential Units:	952* du
WWAP Units:	711 du
Policy 2.9.1 Density Bonus	99 du (49.8 acres of ROW x 2 du/ac)
Policy 2.3.2 Density Bonus	142 du (711 du x 20% for offsite improvements)
Max Non-Res Intensity:	0.30 FAR
Max Square Feet:	198,634 sf
*1 Parcels 4 & 5 are limited to a total of 4 units.	

Open Space

Open Space Required:	91 ac (30%)
Wellness Space	61 ac (20%)
Green Space	30 ac (10%)

- Open space is provided in two separate categories - Wellness Space and Green Space. Per Wellness Way Design Guidelines, the suitable Green Space area does not allow PUD to reach the required 10%, the remainder shall be designated as Wellness Space.
- Wellness Space shall include area for trails, open gathering places and active/passive recreation.
- Parks shall be designed consistent with the standards in Section 4.2 of the Wellness Way Area Plan (WWAP) Design Guidelines.
- The stormwater ponds shall meet the requirements under Section 4.2.5 (1) for dry bottom stormwater ponds. Stormwater ponds enhanced as amenities using native vegetation shall count towards Wellness Space.
- Open space tracts are placed in the interior of the PUD to promote public access.

Support Service

Potable Water	City of Clermont.
Central Sewer	City of Clermont.
Reclaimed Water	City of Clermont.
Stormwater Management:	
Retention/Detention:	Facilities will be designed to meet the water quality and water quantity criteria of the St. Johns River Water Management District.
Fire Protection:	Lake County Fire Rescue/City of Clermont Fire Department
Police Protection:	City of Clermont Police Department

Neighborhood Form & Structure

- Neighborhoods shall be pedestrian and bicycle friendly so that homes are generally within a ¼-mile of a Center or open space facility.
- The development will meet the intersection density of at least 80 intersections per square mile inclusive of pedestrian/bicycle crossings and street intersections. Detailed intersection analysis will be shown at PSP.
- The Future Development parcel shall act as the Center for the PUD.
- Permitted uses shall include those listed in Section 2.2 of the WWAP Design Guidelines.

General Notes

- Acreages shown are approximate and subject to change with final design and platting.
- Project Phasing: The project will be developed in multiple phases. Each phase shall have sufficient infrastructure to standalone.
- The applicant shall comply with all City of Clermont fire protection requirements.
- Buffers shall be provided consistent with Section 118-73 of the City of Clermont LDC. Interior landscape buffers between abutting property boundaries may have a shared ten (10) foot wide landscape buffer with a five (5) foot wide buffer on each lot to achieve a minimum ten (10) foot wide buffer.
- School concurrency shall be met prior to final plat approval in accordance with the Comprehensive Plan and LDC, as amended.
- Any residential development above 952 units shall process a PD amendment with the City.
- Parking shall be provided per the table of minimum parking space requirements in Section. 98-14 of the City's LDC.
- No block face should have more than two consecutive single-family homes with the same house model, façade and/or exterior materials of color.
- Front facing facades may not be dominated by the garage portion of the elevation.
- Front loaded garage lots must randomly alternate the location of driveways in relation to front façade to avoid repetition, unless utility layouts cause conflicts.

Proposed Uses

Residential:	Uses shall include but not limited to single-family detached, townhomes and apartments within the Center.
	In no event shall the overall program exceed 952 residential units.
Center:	Center permitted uses shall include those listed in Table 2.2.2 of the Wellness Way Standards.

Waiver Requests

- A waiver to Section 110-192(1) of the City Code is requested to allow private streets with gates for vehicular access. Pedestrian and bicycle access shall be provided.
- A waiver to Section 110-192(7) of the City Code is requested to allow private dead-end streets of less than one hundred fifty (150) feet in length to terminate without a cul-de-sac.
- A waiver to Section 110-195(b) of the City Code is requested to allow construction of twenty (20) foot wide one-way alleys with twelve (12) feet of pavement as long as twenty (20) feet of unobstructed emergency access is maintained.
- A waiver to Section 118-71(1) of the LDC is requested to allow street trees within the right-of-way along the frontage of a residential lot to count toward the minimum number of required trees on the lot and to allow such trees to be less than 6 feet from curbs and sidewalks as long as a minimum of 5 feet of clearance is provided between the tree and any public potable water, wastewater or reclaimed water main.
- A waiver to Section 94-195(b)(3) of the City Code is requested to allow for maximum depth of cut or fill for construction of any roadway to exceed fifteen (15) feet for the areas indicated on Sheet C-10, Cut & Fill Analysis.
- A waiver to Section 94-195(c)(2) of the City Code is requested to allow elevation changes in topography to exceed ten (10) feet for the areas indicated on Sheet C-10, Cut & Fill Analysis.

Development Standards


Residential Development Standards			
	Single Family Attached Dwelling Units (Townhomes)	Single Family Detached Dwelling Units	
		Rear Loaded	Front Loaded
Minimum Lot Width	20 ft	34 ft	50 ft
Minimum Living Area (square feet)	1,000	1,200	1,500
Minimum Lot Depth	100 ft	110 ft	120 ft
Minimum Front Building Setback (front load/rear load)	20 ft/15 ft	15 ft	20 ft
Minimum Front Porch Setback	8 ft	8 ft	8 ft
Minimum Garage Setback (front/rear) (measured from edge of pavement)	20 ft/3 ft	3 ft	25 ft
Minimum Side Yard Setback	0 ft/5 ft (end units)	5 ft	5 ft
Setback From Side Street	10 ft	10 ft	10 ft
Minimum Rear Yard Setback	15 ft	N/A	15 ft
Minimum Rear Yard Setback for Pools, Patios, Decks or Ancillary Structures	5 ft	5 ft	5 ft
Rear Setback from Edge of Alley Pavement ³	3 ft	3 ft	N/A
Minimum Building Separation	10 ft	10 ft	10 ft
Maximum Impervious Surface Ratio (ISR) ¹	0.85	0.75	0.75
Maximum Building Height ²	40 ft	40 ft	40 ft
Setback from Normal High Water Line, Mean High Water Line, or Jurisdictional Wetland Line	25 ft	25 ft	25 ft
Minimum Front Yard Utility Easement	10 ft	10 ft	10 ft
Minimum Side and Rear Yard Drainage and Utility Easement	5 ft	5 ft	5 ft

- ¹The maximum allowable ISR for the overall PUD development shall be 0.60. Individual lot ISR may exceed 0.60 as shown in the table above as long as overall maximum is not exceeded.
- ²The maximum height for recreational amenity buildings shall be 55 ft.
- ³Detached garages shall be setback a minimum of 3 feet
- ⁴Minimum side setback shall be 4 feet on lots less than 40 feet as allowed by the LDC.

Trip Generation Comparison


ITE Code	Land Use	Size	Daily Trips		PM Peak Hour Trips			
			method used	Trips	method used	Total	% In	Enter Exit
820	Shopping Center	200,000 SF	rate	7,402	rate	1,038	49%	509 529
210	Single Family	713 DUs	equation	6,148	equation	630	63%	397 233
220	Townhomes	237 DUs	equation	1,594	rate	122	63%	77 45
Total New External Trips				15,144		1,790		983 807
Internal Capture 9.79%/12.3%				1,196		379		190 190
Pass By Trips (34%)				100		100		50 50
Total New External Trips				13,848		1,311		744 568

Source: Institute of Transportation (ITE) Trip Generation Manual, 11th Edition
NCHRP Report 684
ITE Trip Generation Handbook, 3rd Edition
Note: ¹ Pass By % assumptions: Based on 10% of 2025 background volume (1,004)

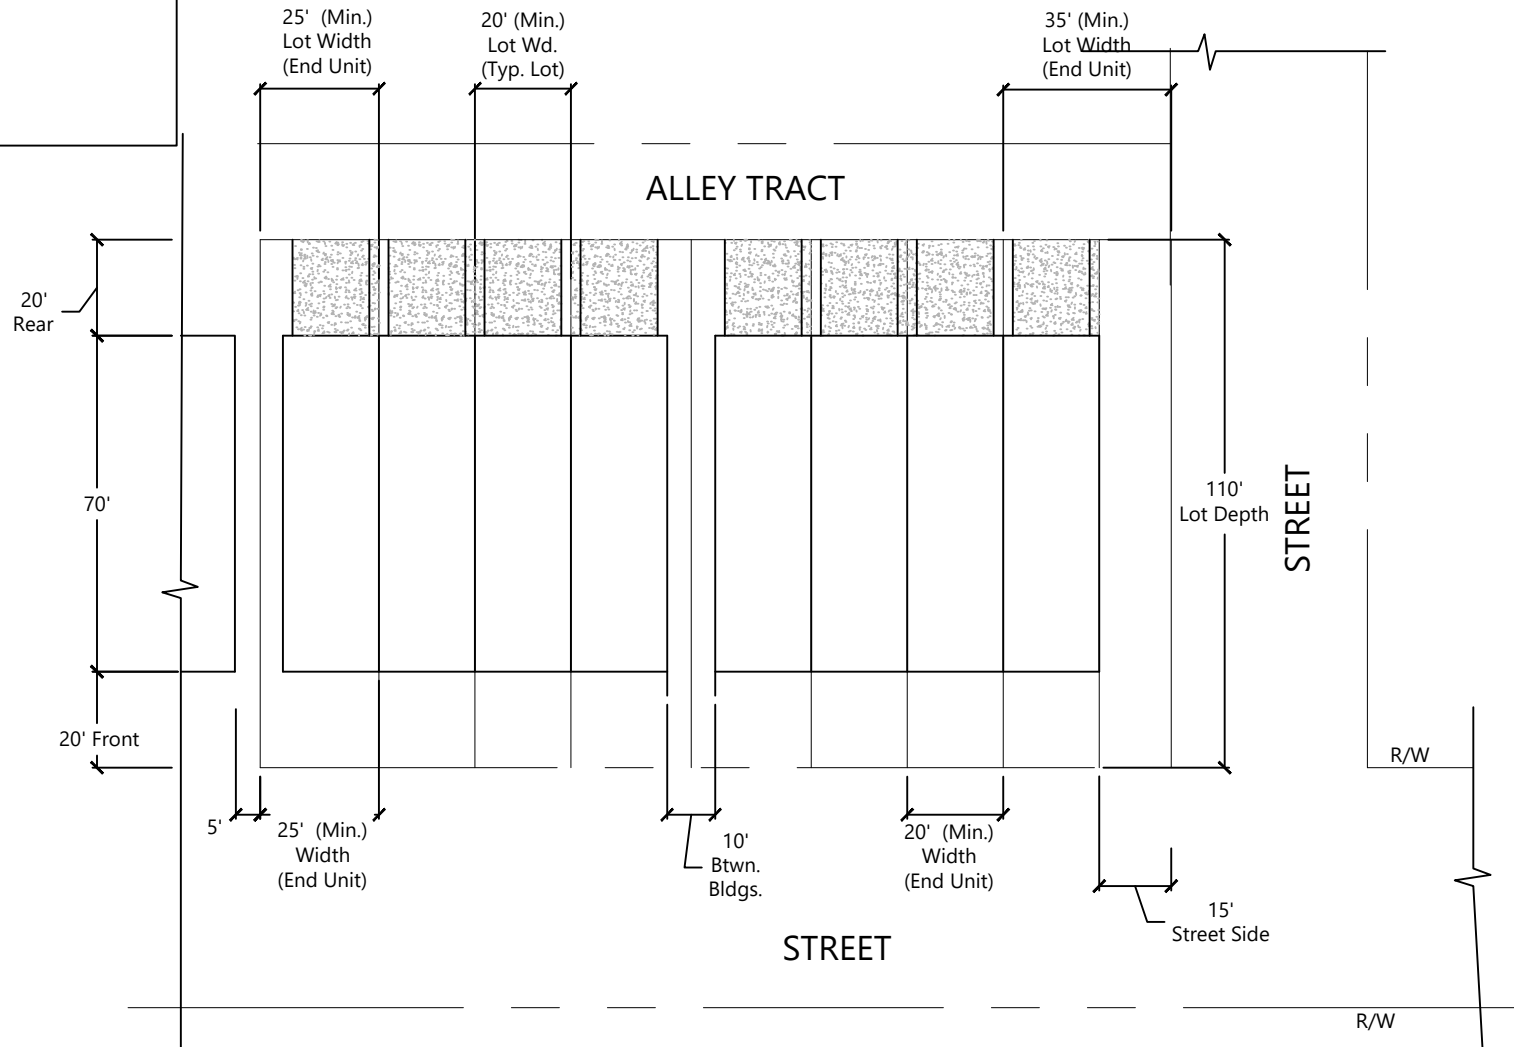


20' x 110' Townhome
(Rear Loaded)

Scale: 1"=40'

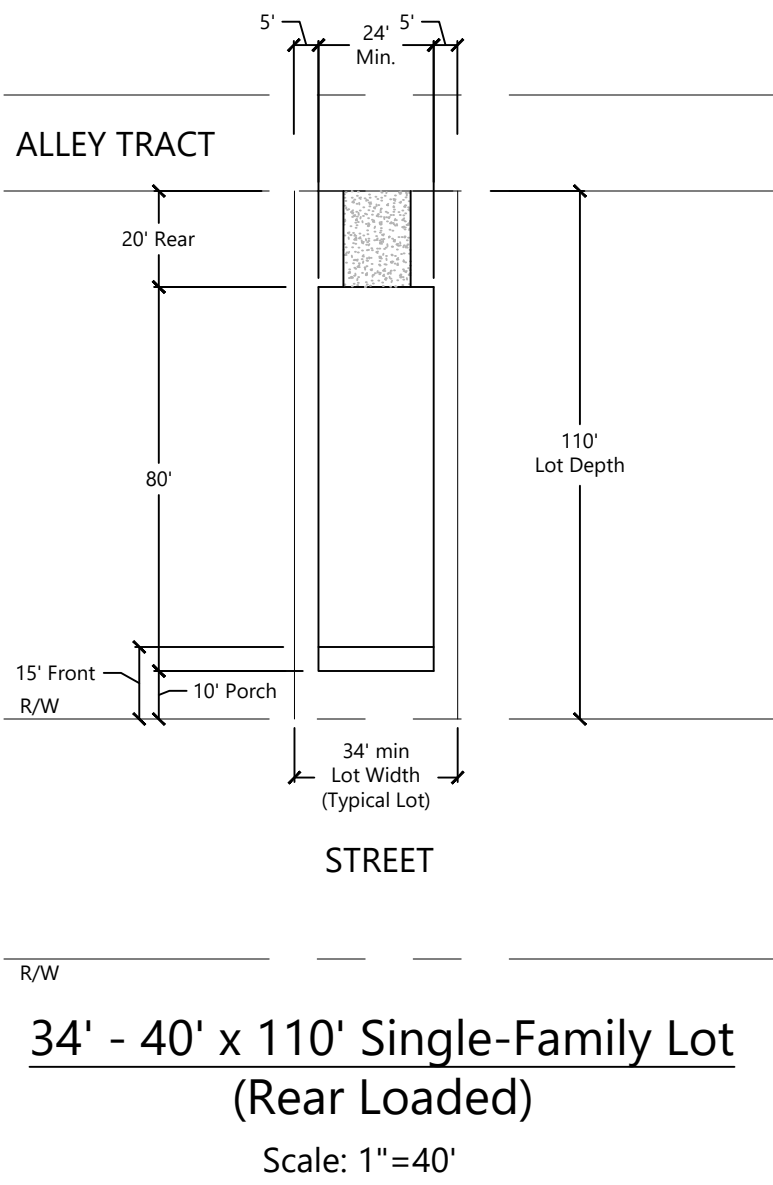


34' - 40' x 110' Single-Family Lot
(Rear Loaded)

Scale: 1"=40'

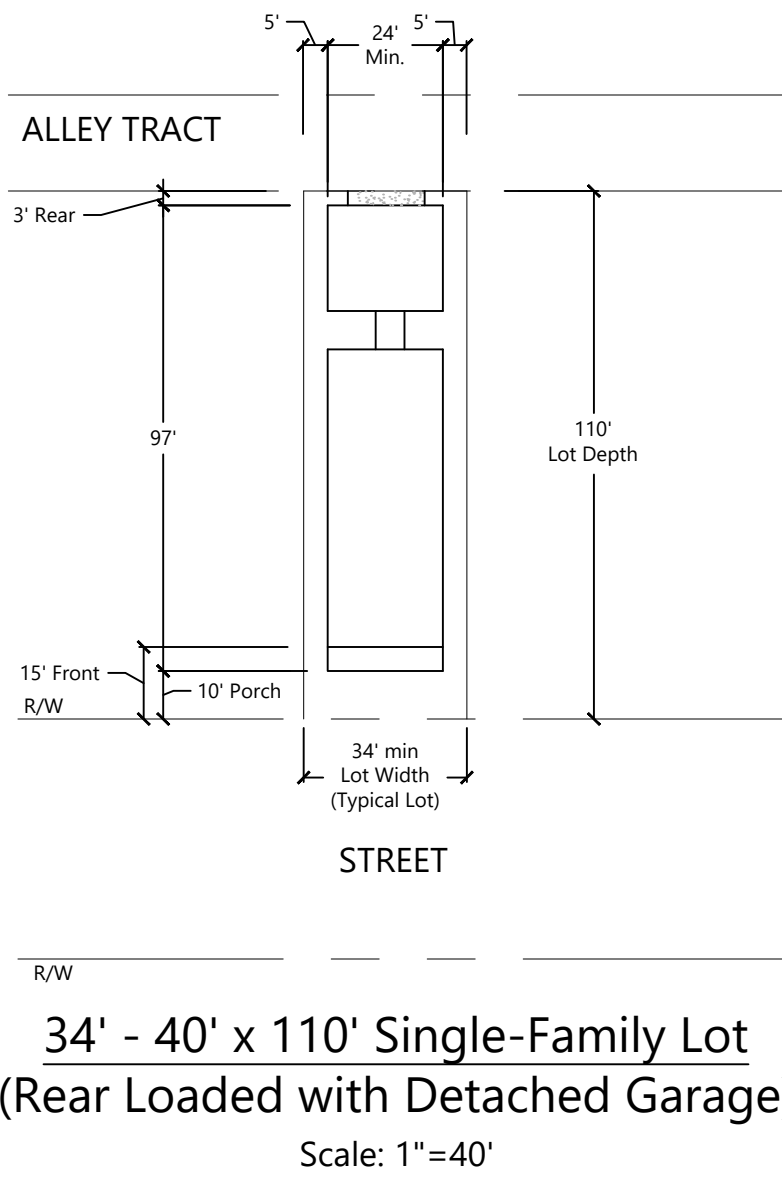

34' - 40' x 110' Single-Family Lot
(Rear Loaded with Detached Garage)

Scale: 1"=40'

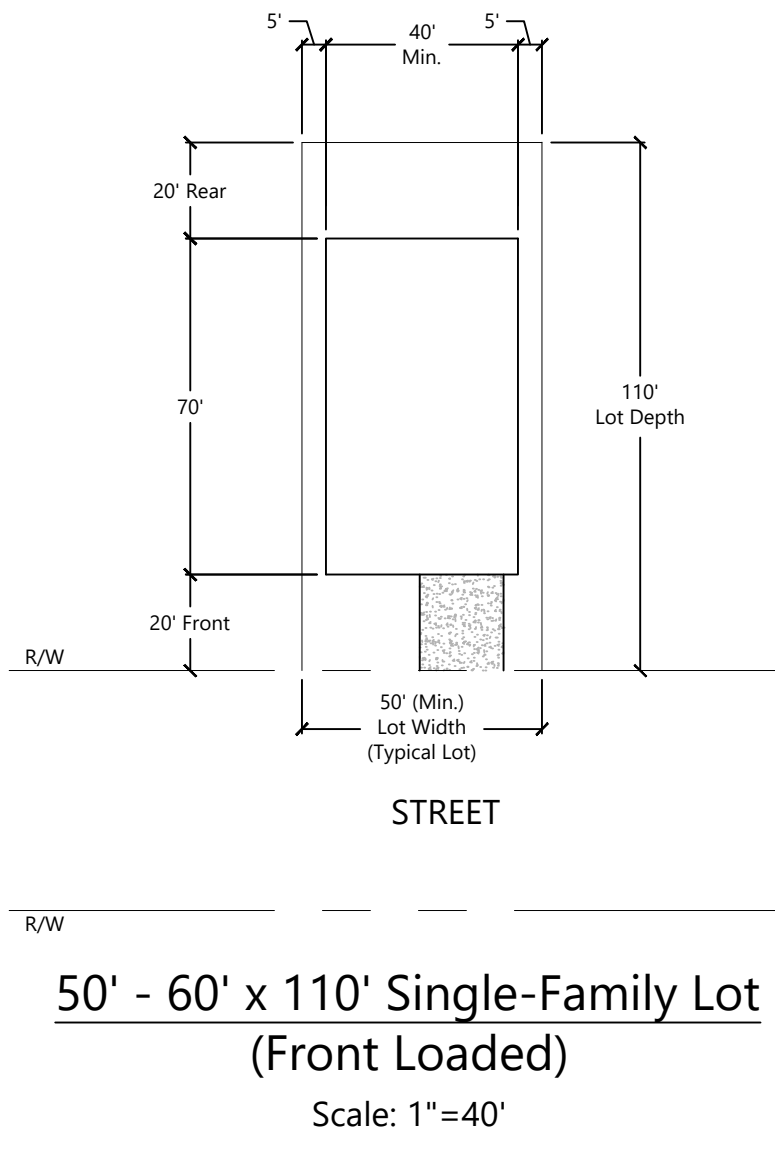

50' - 60' x 110' Single-Family Lot
(Front Loaded)

Scale: 1"=40'

No.	Revision	Date	Appvd.



Planning + Design Studio
Transportation
Land Development
Environmental Services
225 E. Robinson Street, Suite 300
Orlando, Florida 32801
407-839-4006 • FAX 407-839-4008
Certificate of Authorization Number 3932

Project Title

Chicone
PUD

Lake County, Florida


Drawing Title

Development
Standards


Drawing	
Scale	Sheet of
Date	Project Number
Sept. 1, 2022	63679.00

6367900-PD-NOTES.DWG

C-7

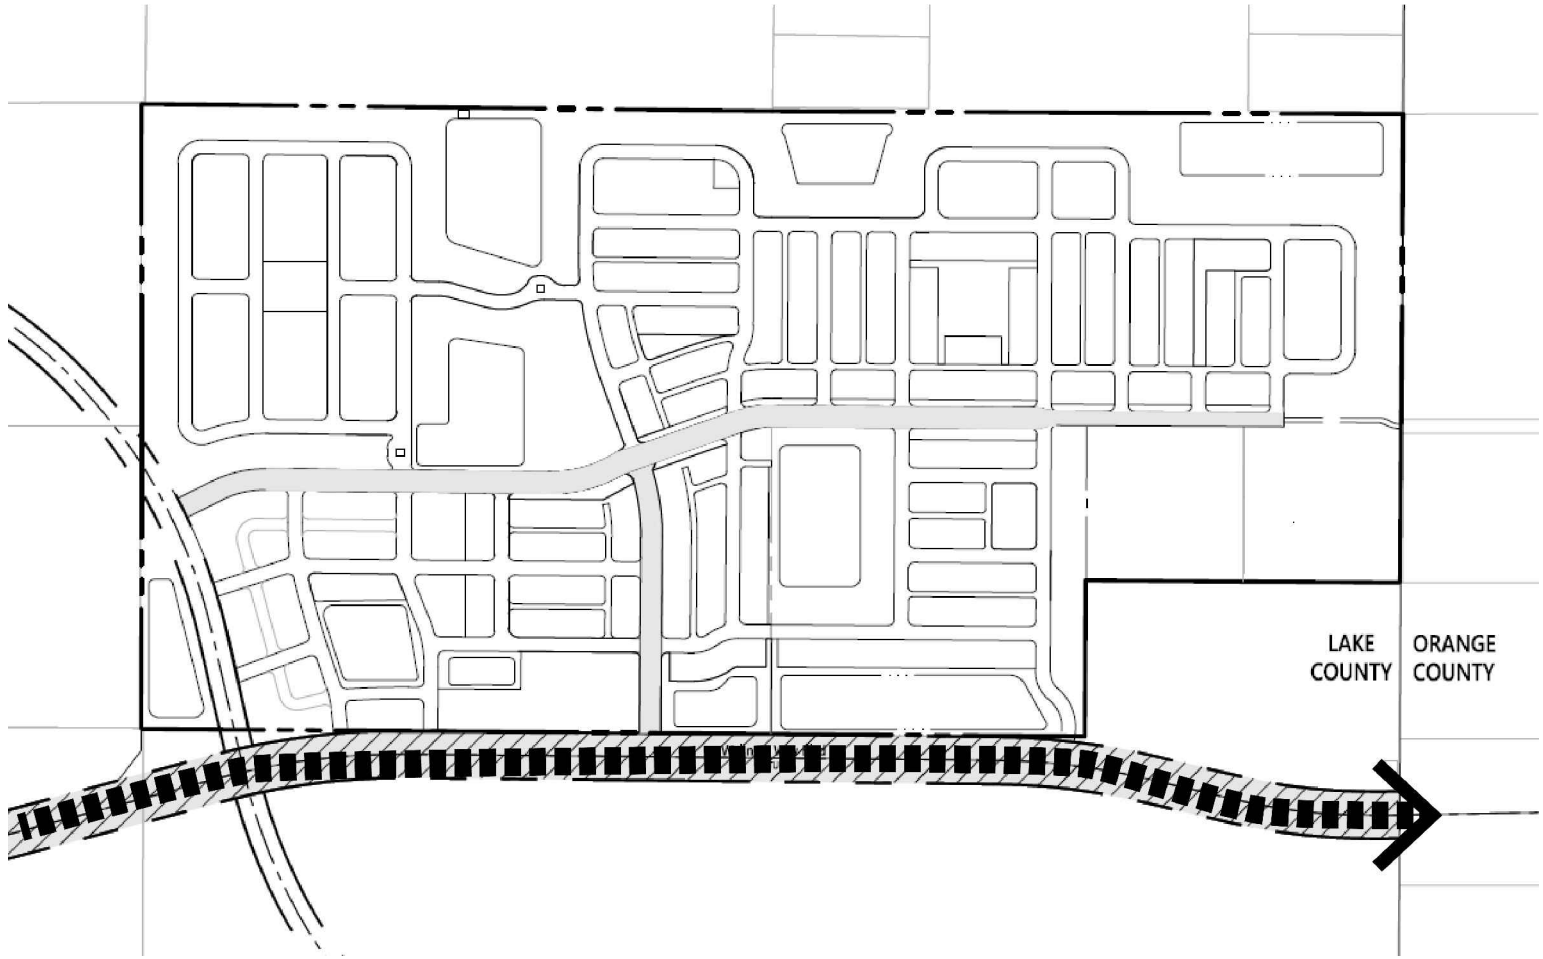

KEY MAP- Road Section 3.2.2 (b)

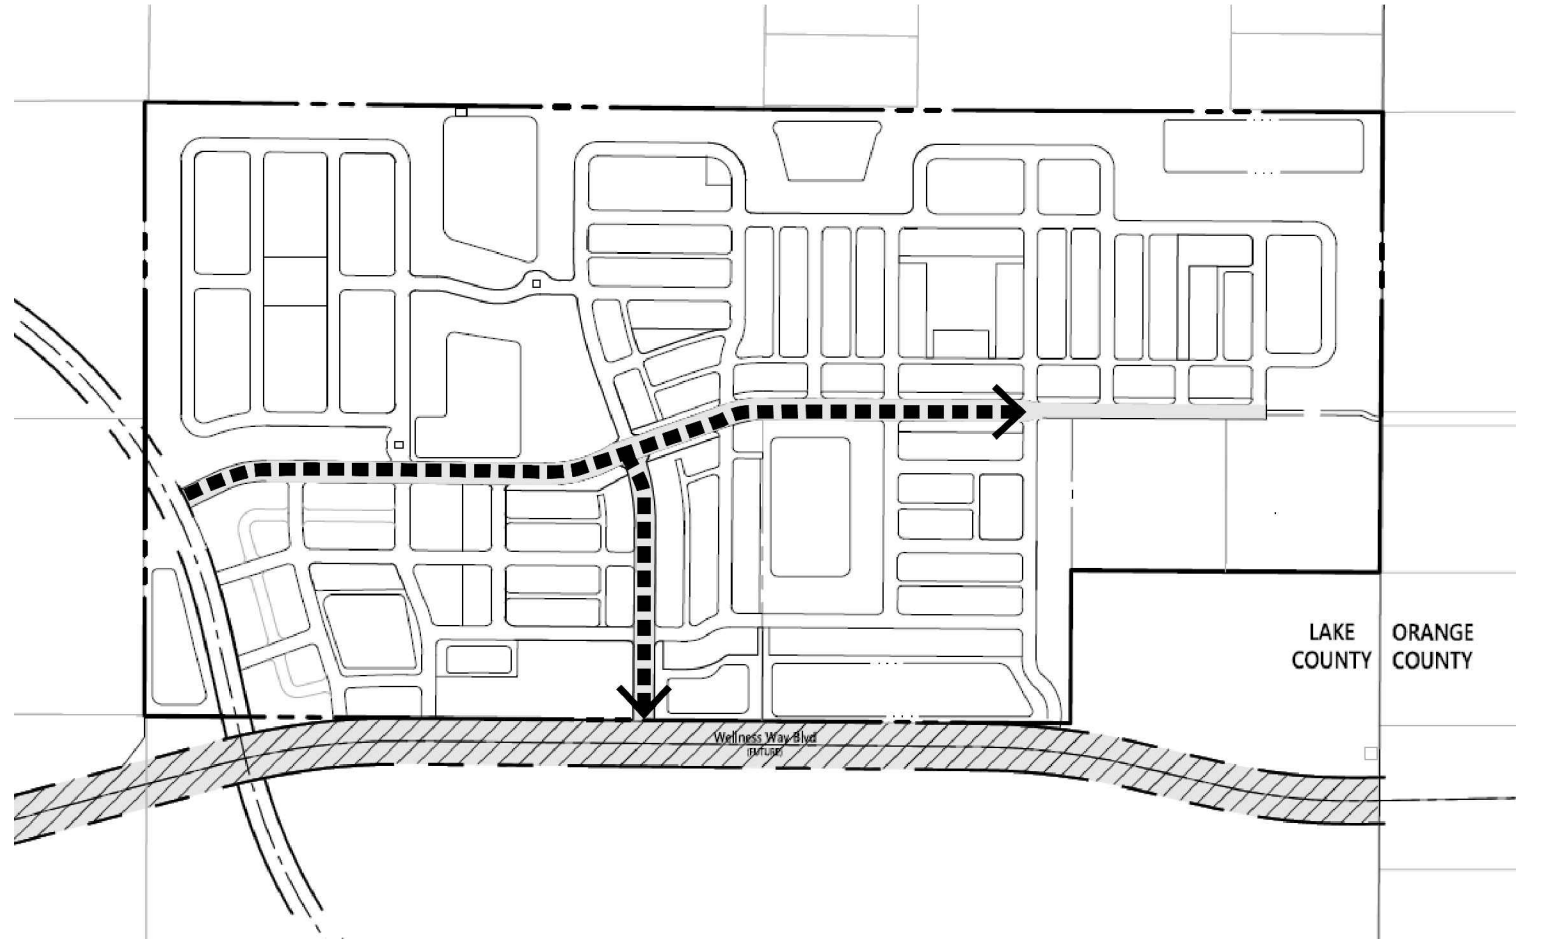

KEY MAP- Road Section 3.3.1 (a1)

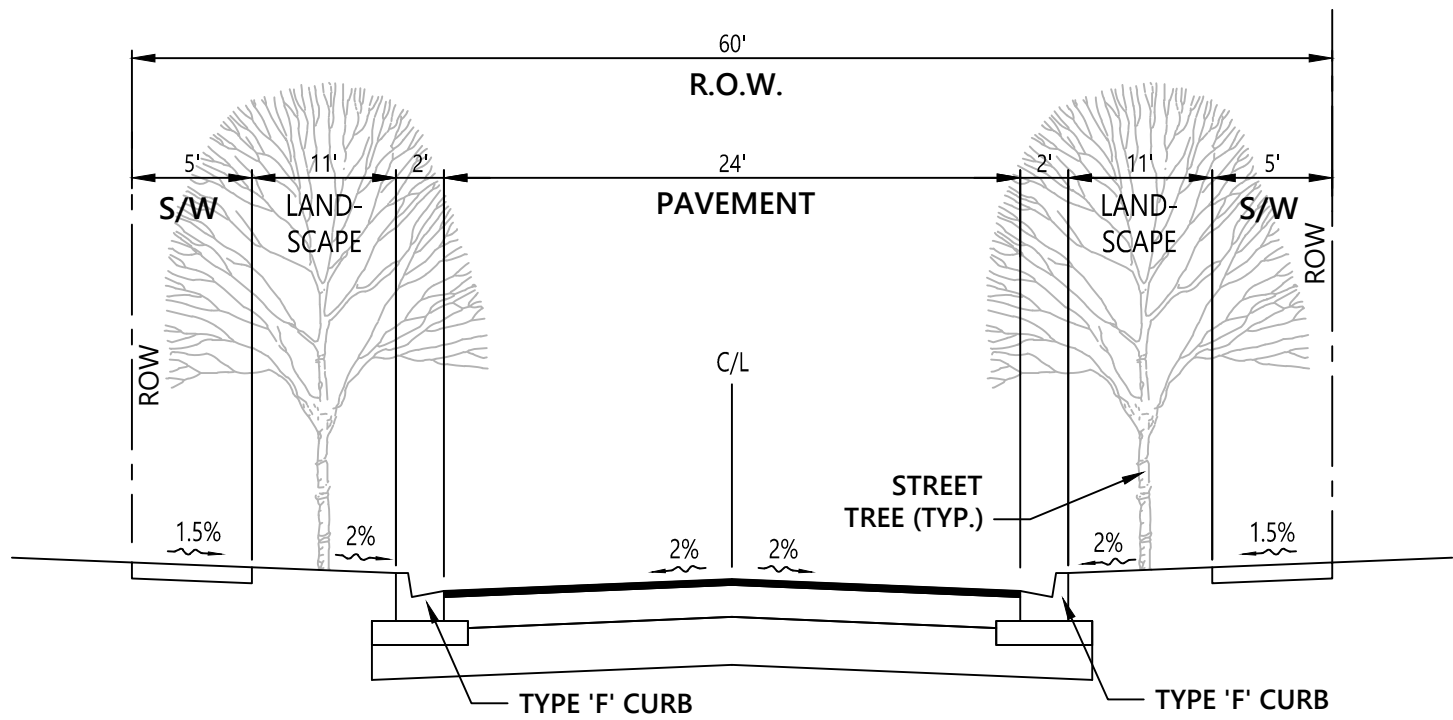


Figure 3.3.1 (b1) Local Street Typical Road Section
N.T.S.

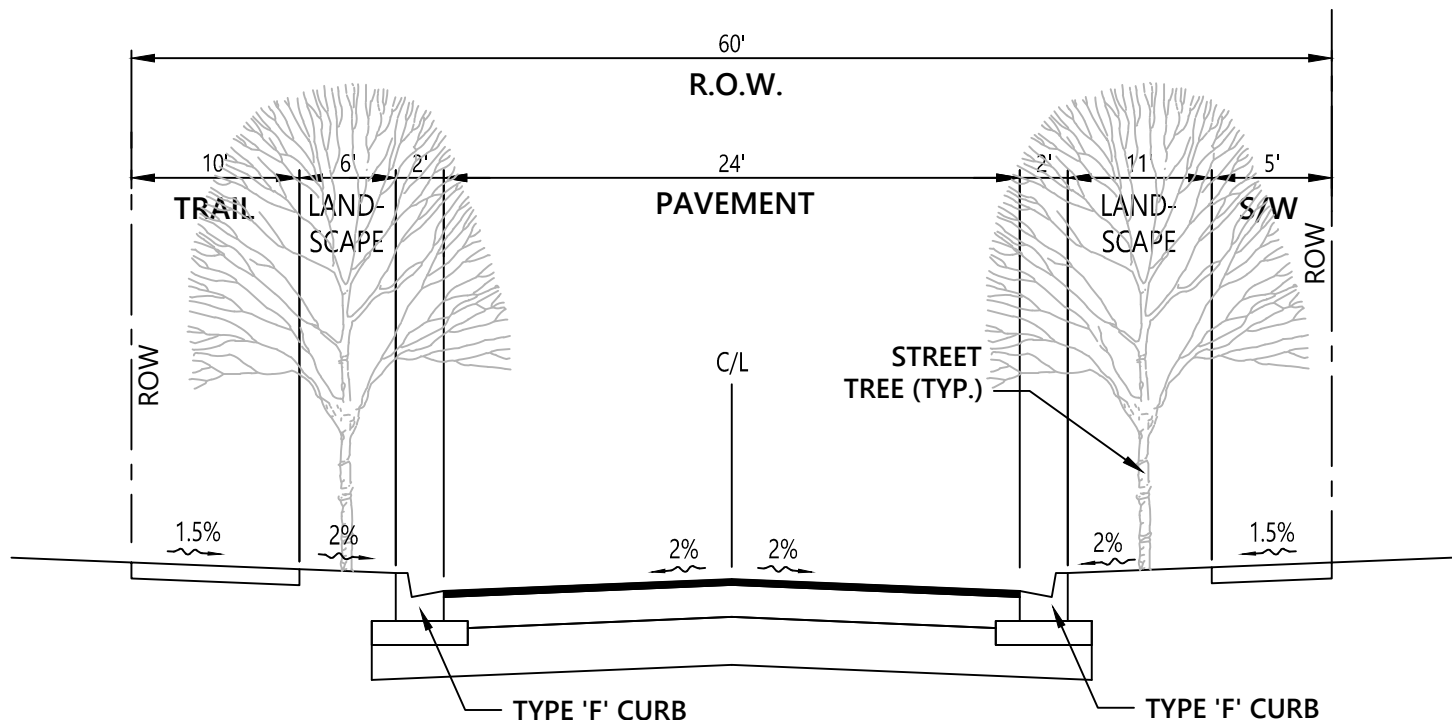


Figure 3.3.1 (b1) Local Street Typical Road Section w/ 10' Trail
N.T.S.



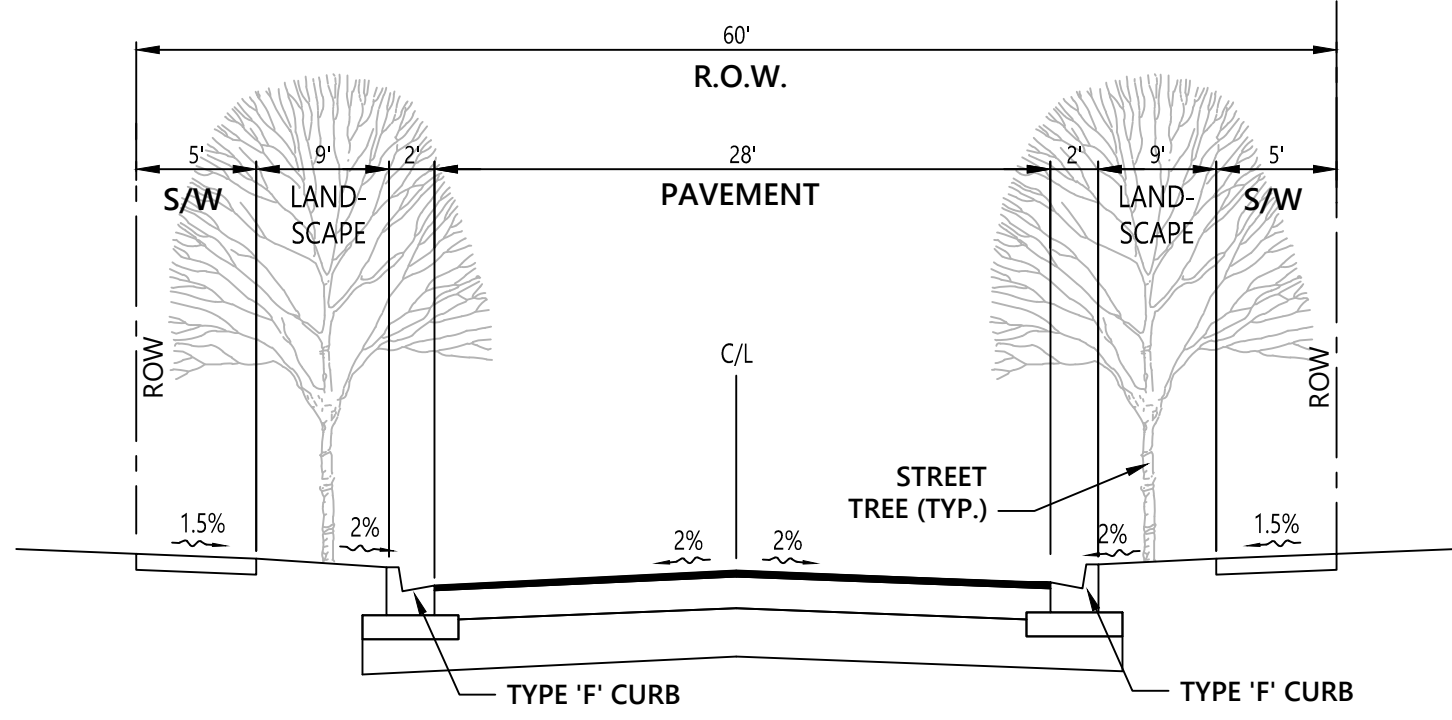


Figure 3.3.1 (b1) Local Street Typical Road Section with On-Street Parking
N.T.S.

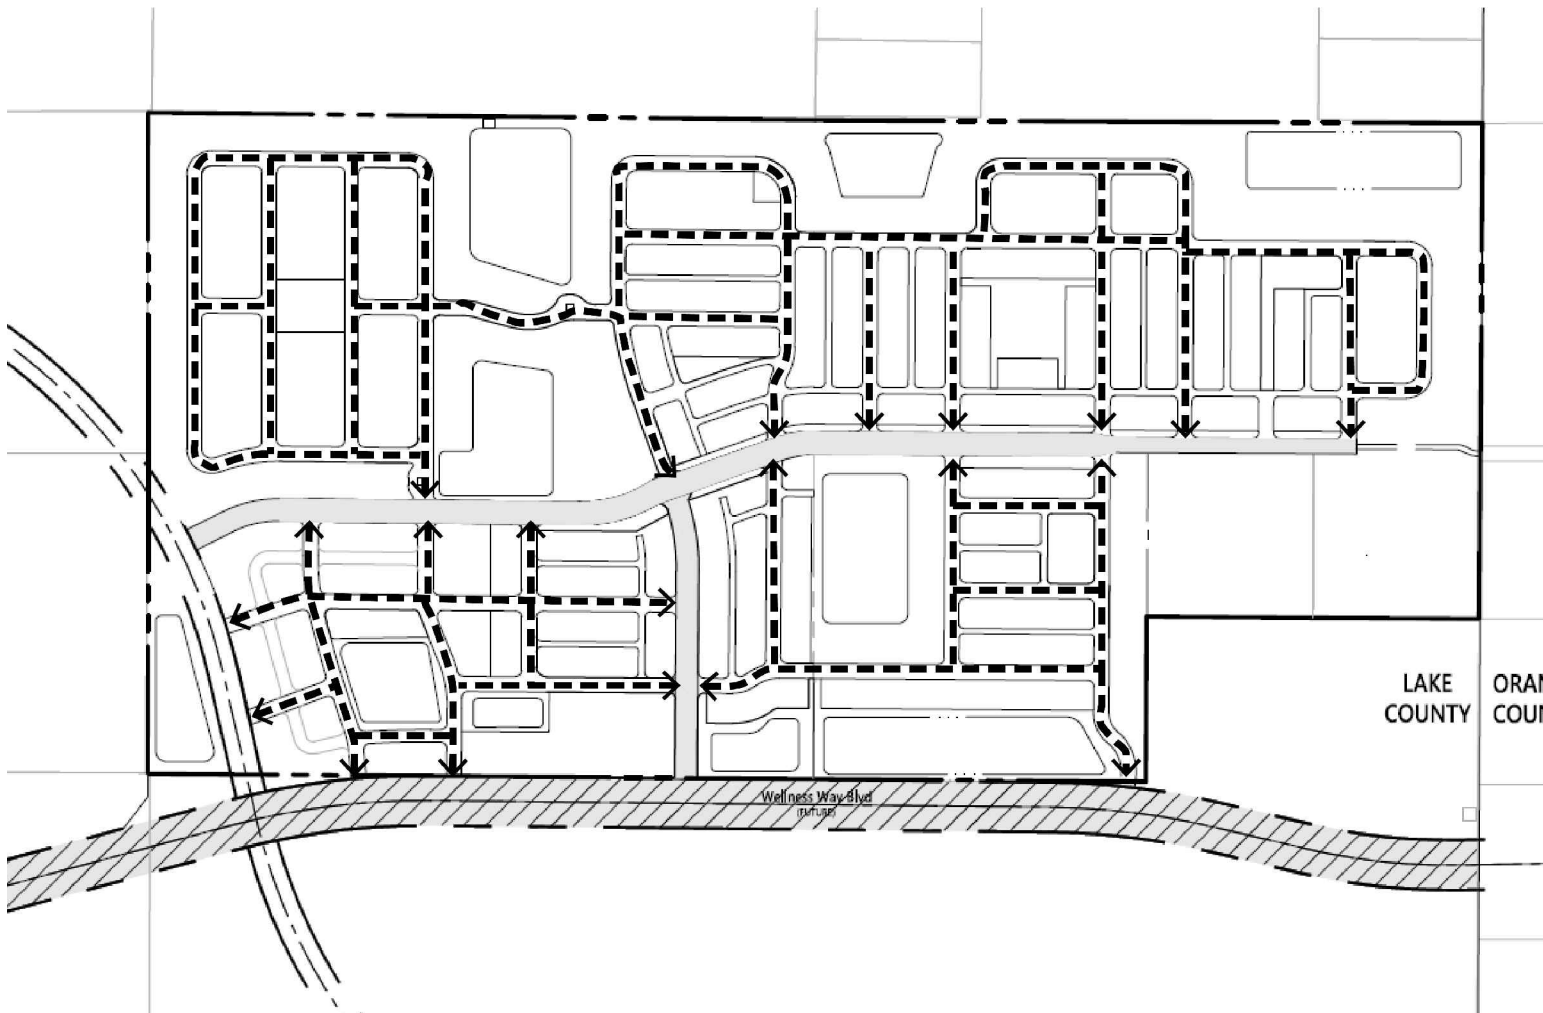

KEY MAP- Road Section 3.3.1 (b1)

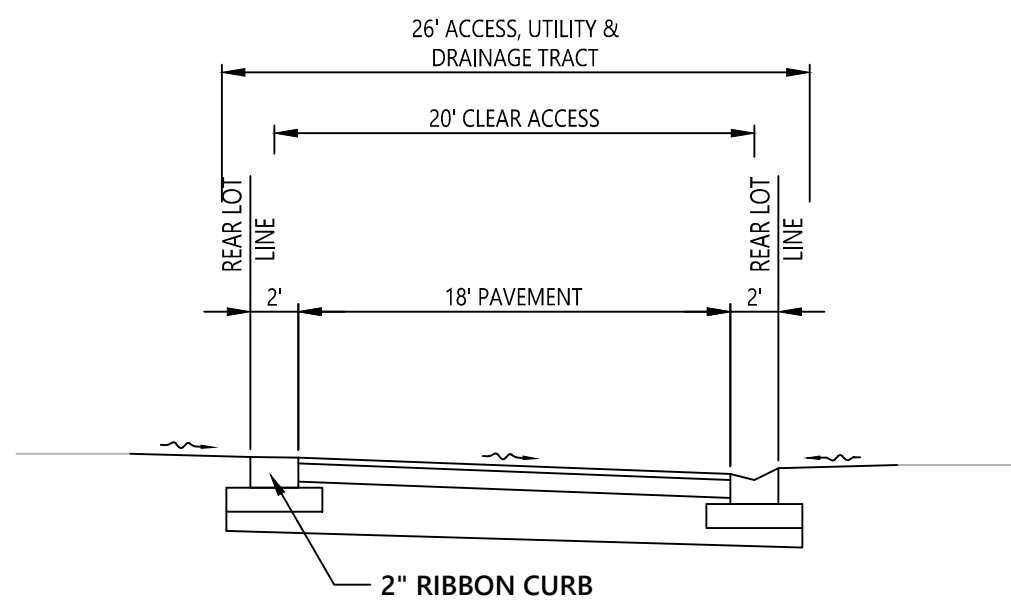

Two-Way Alley Typical Road Section
N.T.S.

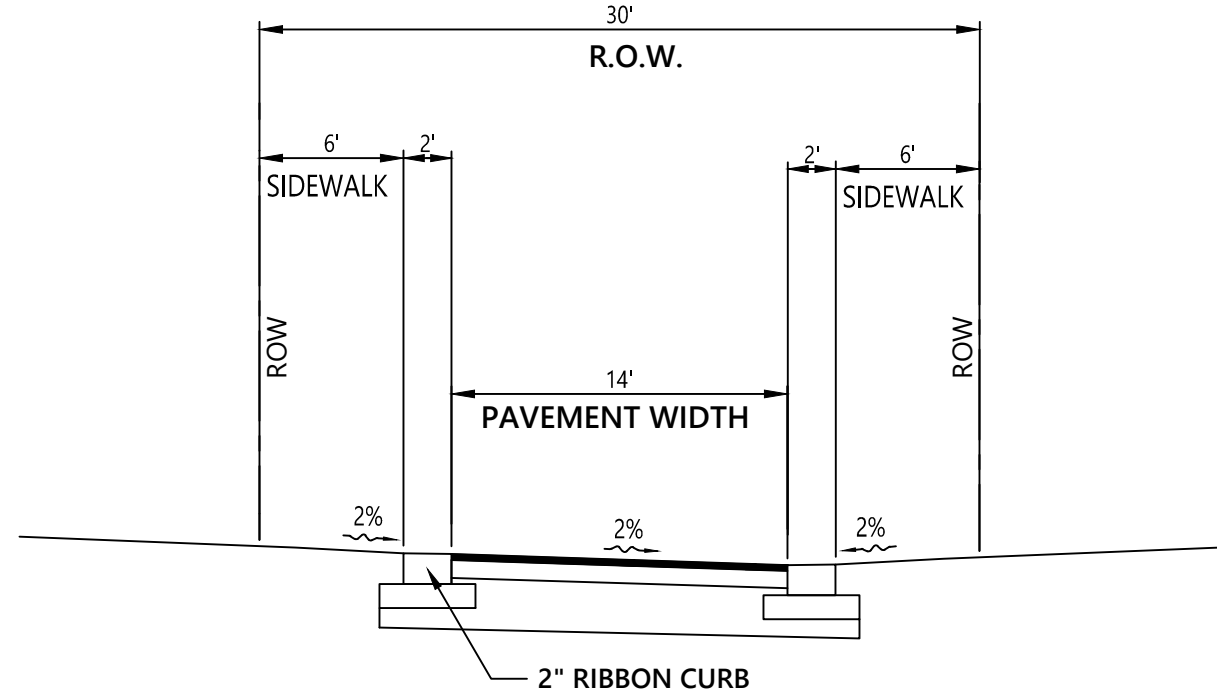


Figure 3.3.1 (c) One-Way Alley Typical Road Section
N.T.S.

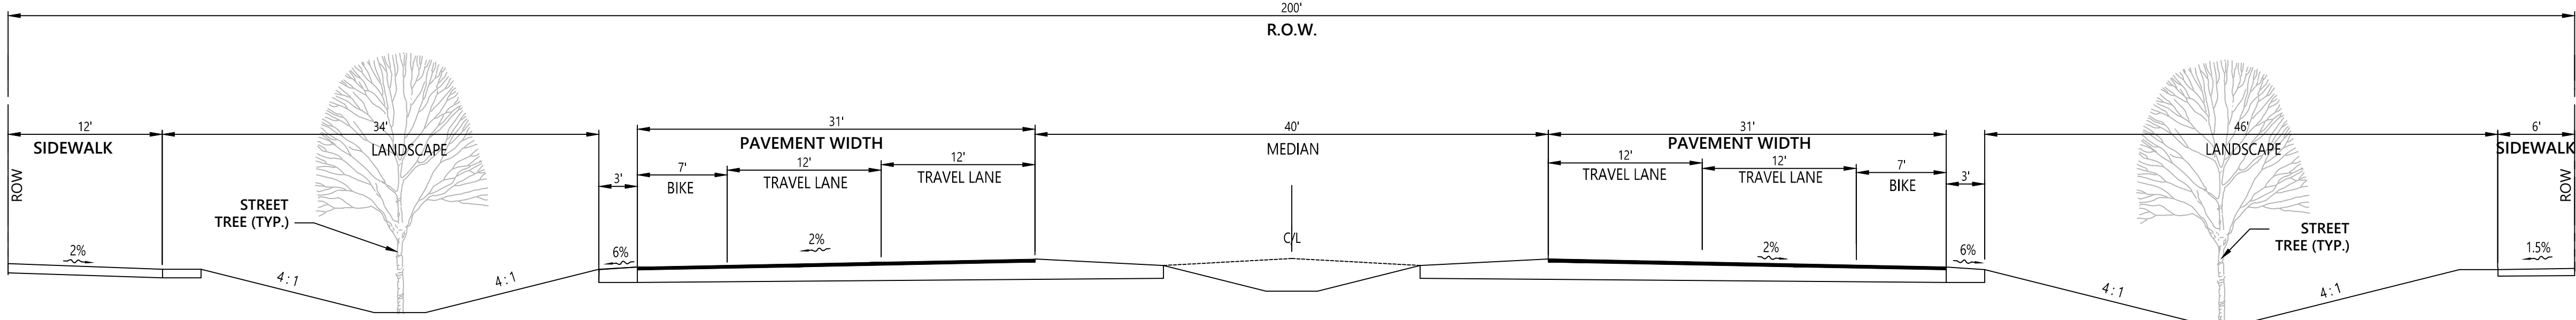


Figure 3.2.2 (b) Regional Roadway Illustrative Rural Section
N.T.S.

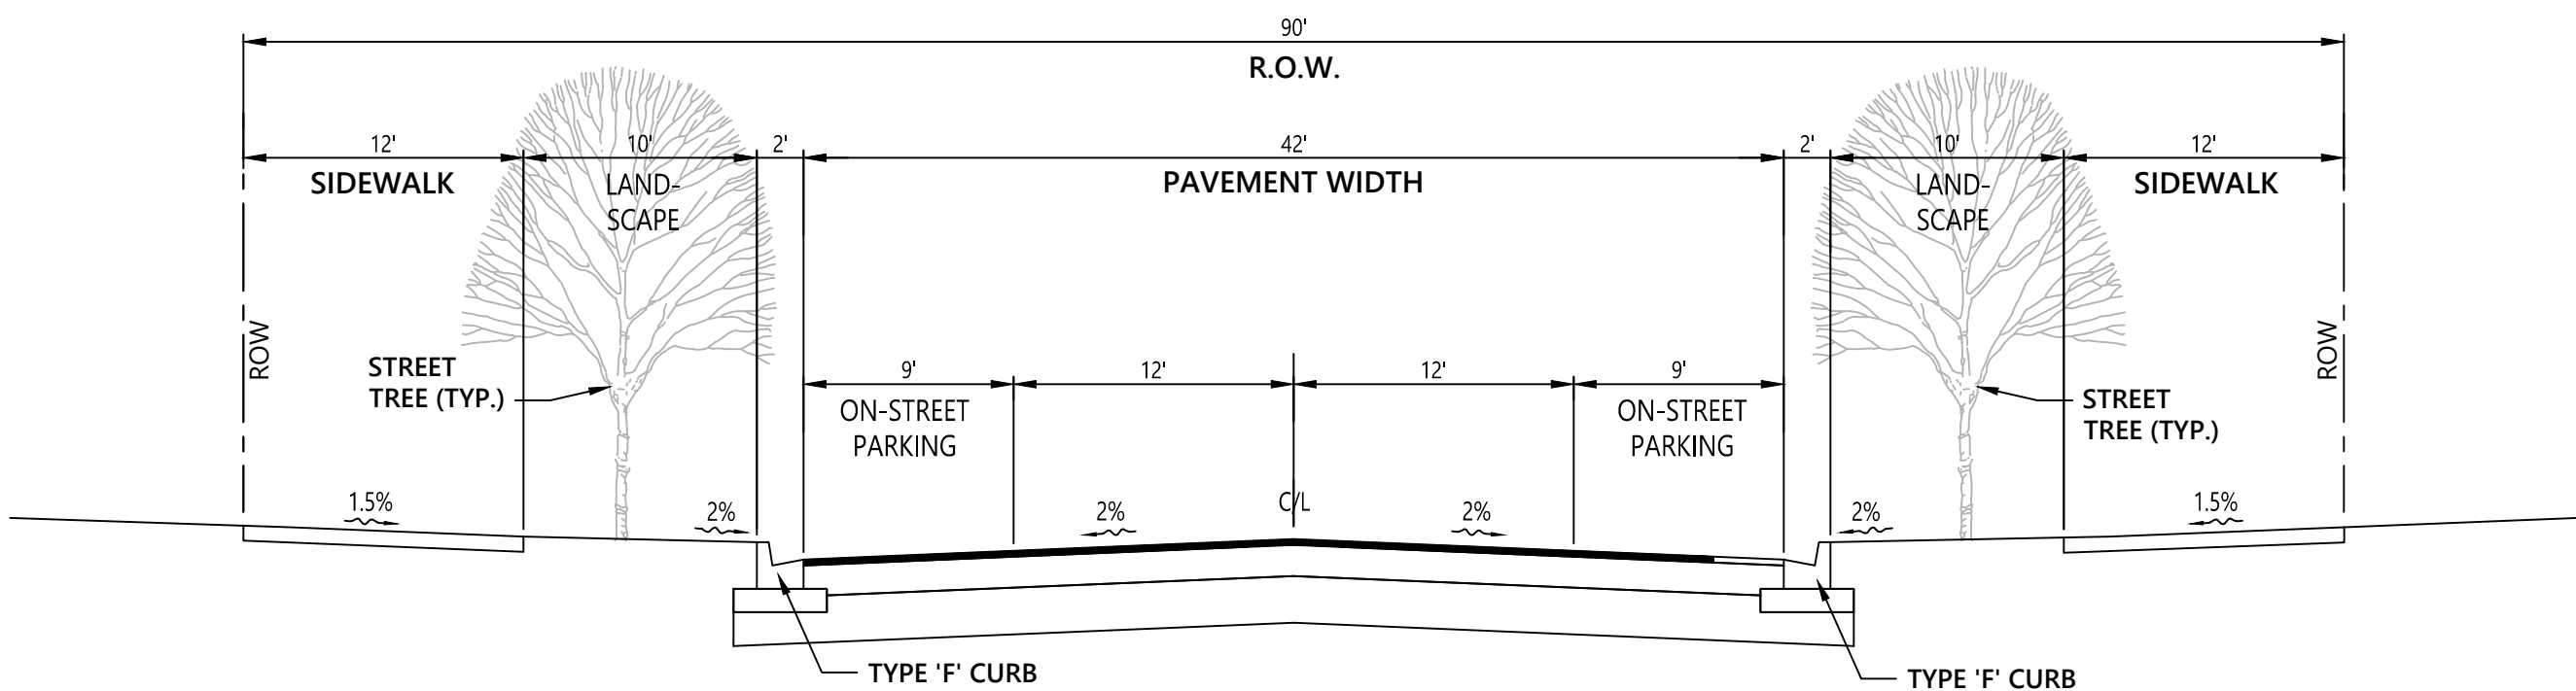


Figure 3.3.1 (a1) Neighborhood Connector Typical Road Section
N.T.S.

No.	Revision	Date	Appvd.



Planning + Design Studio
Transportation
Land Development
Environmental Services
225 E. Robinson Street, Suite 300
Orlando, Florida 32801
407-839-4006 • FAX 407-839-4008
Certificate of Authorization Number 3932
Project Title

Chicone PUD

Lake County, Florida

Drawing Title

Typical Road Sections

Drawing

C-8

Scale

Date


Sept. 1, 2022

Sheet of

Project Number

63679.00

6367900-PD-RD SECTS_LOT DIAGRAM.DWG

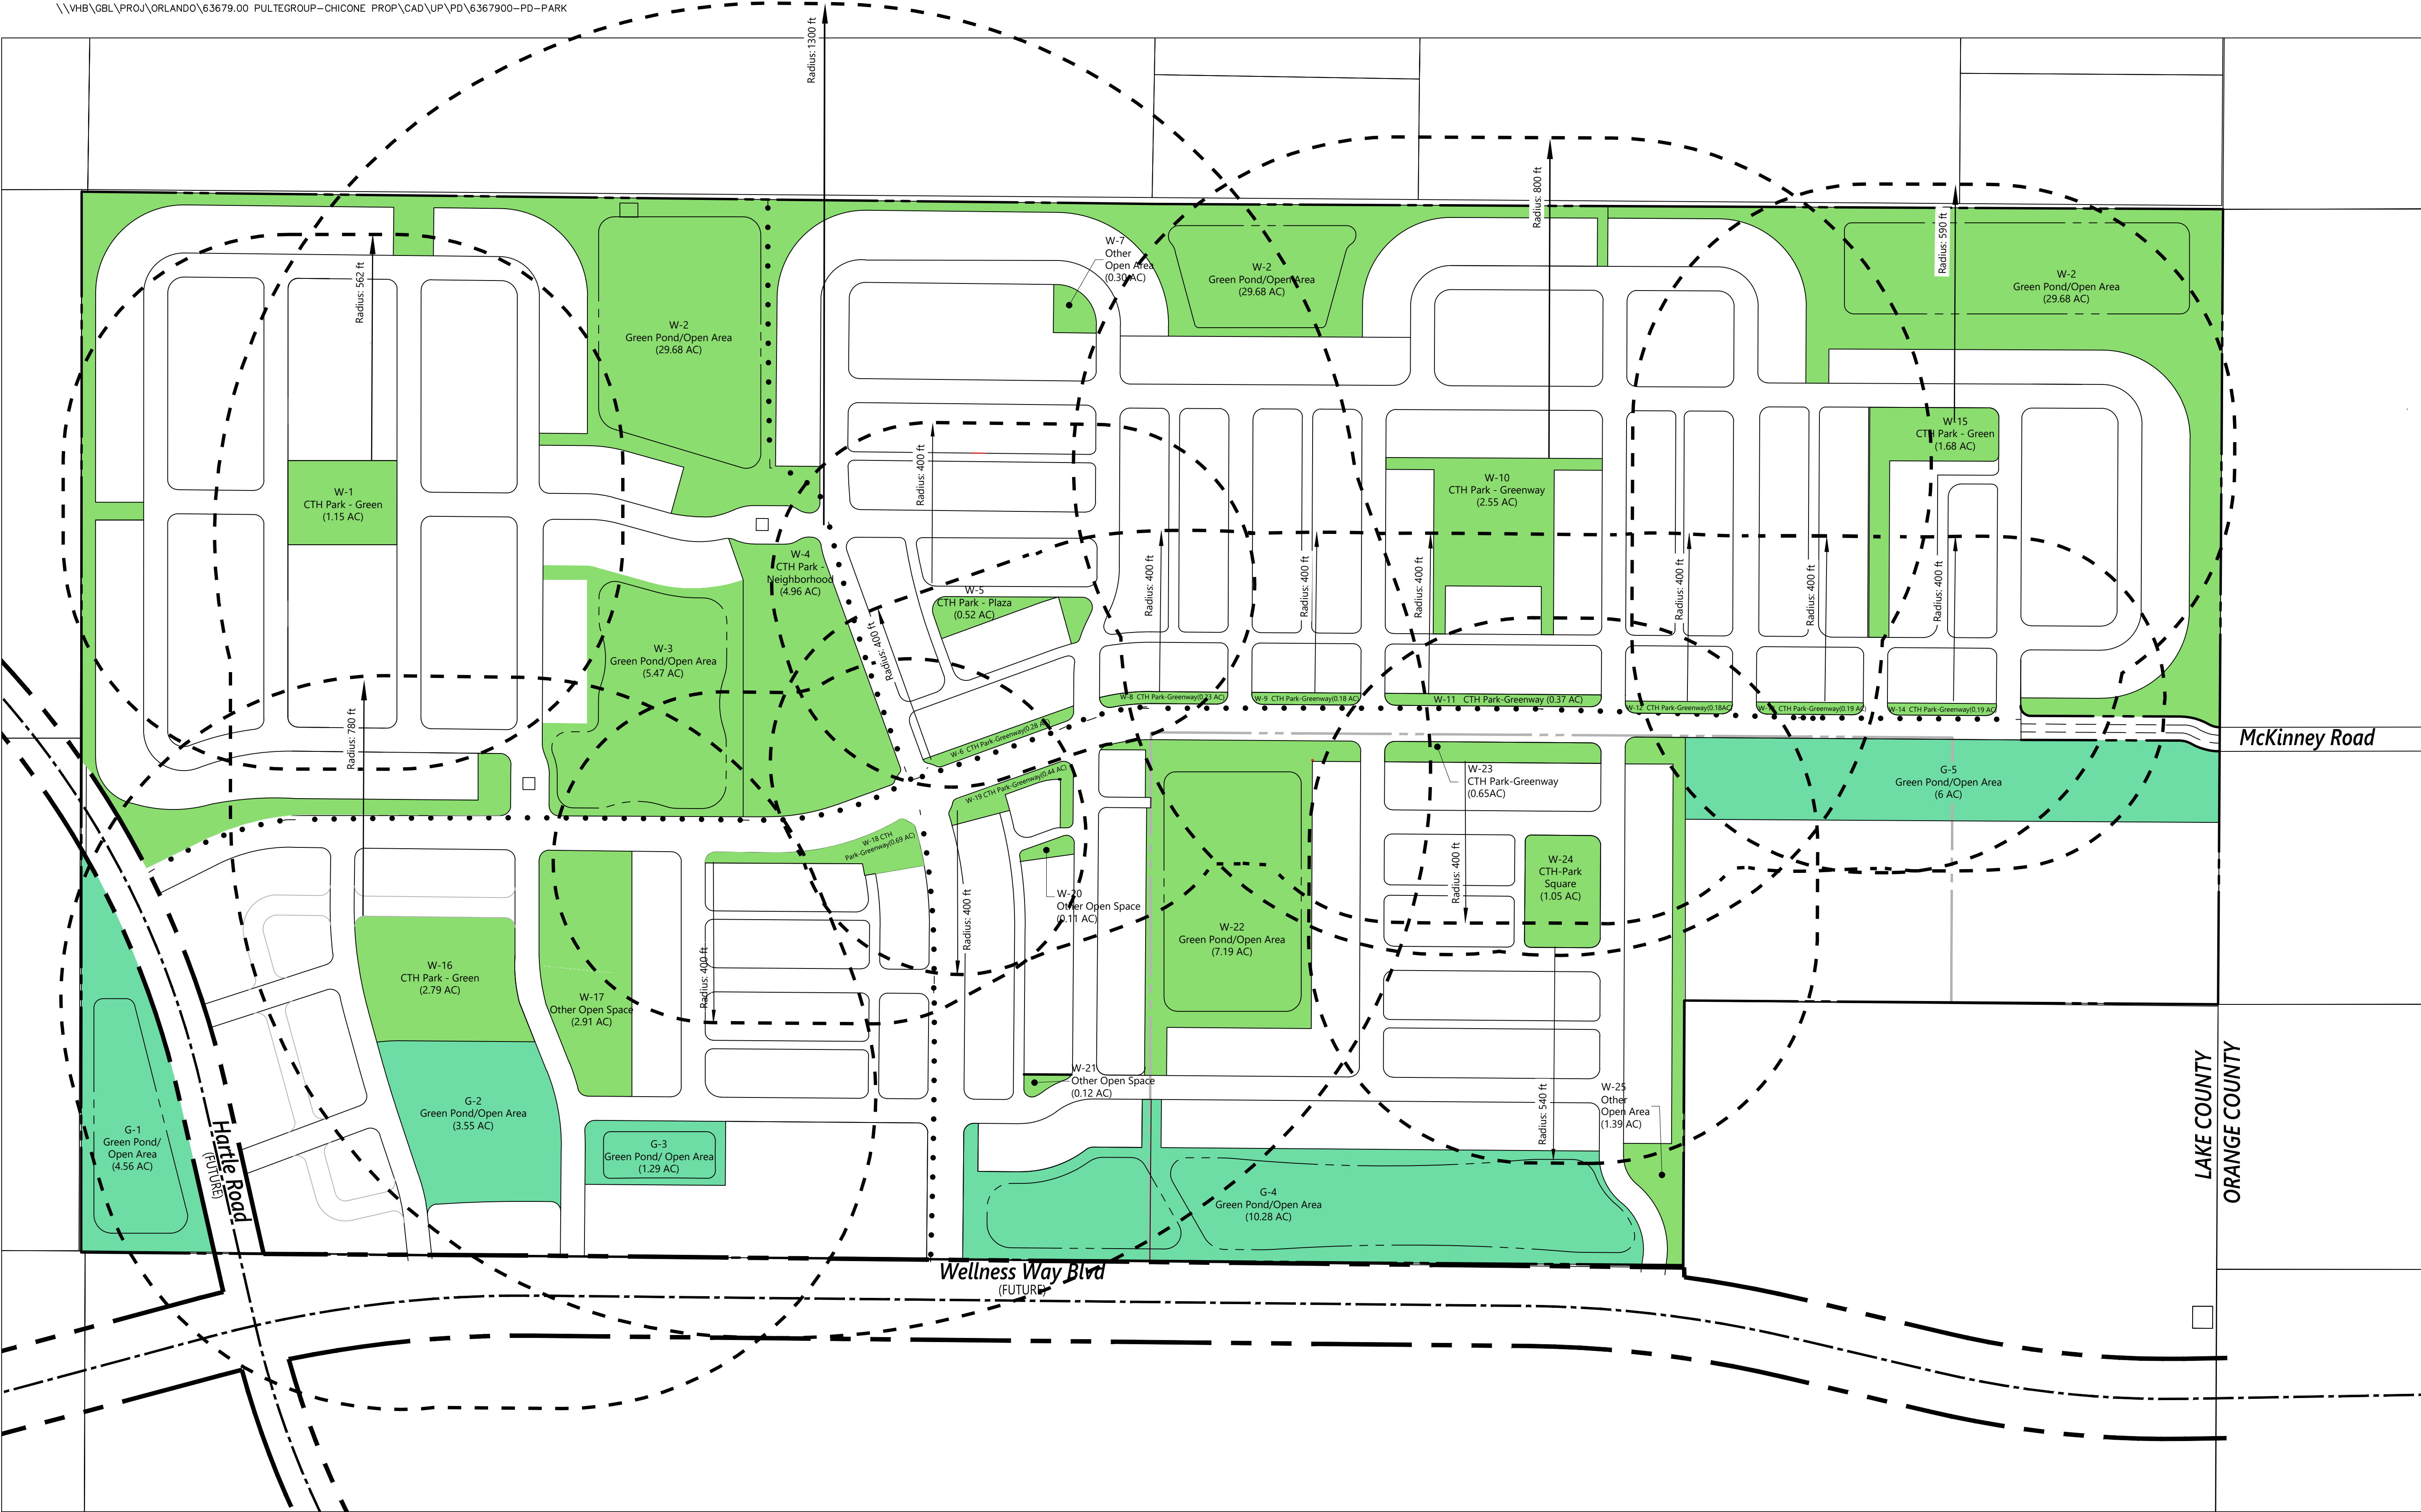

LEGEND

- WELLNESS SPACE (PARK, AMENITIZED POND/OPEN AREA)
- GREEN SPACE
- PARK SERVICE AREA BOUNDARY
- PEDESTRIAN TRAIL

No.	Revision	Date	Appvd.



Planning + Design Studio
Transportation
Land Development
Environmental Services
225 E. Robinson Street, Suite 300
Orlando, Florida 32801
407-839-4006 • FAX 407-839-4008
Certificate of Authorization Number 3932

Project Title
Chicone PUD
Lake County, Florida
Drawing Title

Park Plan

Scale	Drawing
Sept. 1, 2022	C-9
Date	Project Number
Sept. 1, 2022	63679.00
6367900--PD--PARK.DWG	

CHICONE Open Space Table

	Required (ac)	Provided (ac)
Total Open Space	91	91
Wellness Space	61	61*
Green Space	30	30*

*/Per Section 4.1.3 of the Wellness Way Community Design Guidelines and Standards, Wellness Space may count as Green Space to achieve the 10% Green Space requirement.

Notes:

- All proposed stormwater ponds are permeable areas enhances as amenities using native vegetation.
- The linear greenway is designated as wellness space as its located next to the proposed multi-use trail providing additional recreational area.
- Proposed park space shall be designed consistent with Section 4.2 of the WWAP in the LDC.
- The land allocated for open space on parcel 4 and 5 will be 6 acres per Section 4.1.3 of the WWAP.


August 11, 2022 9:35:21 AM GZHENG Plotted Monday, August 29, 2022 4:51:33 PM Grace Zheng



LEGEND

Potential Areas Exceeding City of
Clermont's 10 FT. Maximum Cut/Fill Criteria
(56.66 AC Total Cut/Fill Area, 18.7% of Net
Developable Area)

Potential Areas Exceeding City of
Clermont's 15 FT. Maximum Cut/Fill Criteria
(24.03 AC Total Cut/Fill Area, 7.9% of Net
Developable Area)

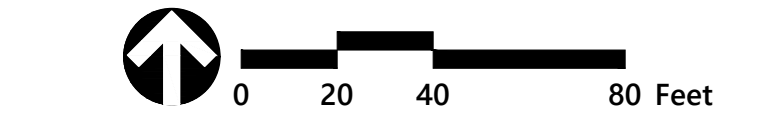

No.	Revision	Date	Appr'd



Planning + Design Studio
Transportation
Land Development
Environmental Services
225 E. Robinson Street, Suite 300
Orlando, Florida 32801
407-839-4006 • FAX 407-839-4008
Certificate of Authorization Number 3932

Project Title

Chicone
PUD

Lake County, Florida

Drawing Title

Cut & Fill Analysis

Drawing

C-10

Scale

Sheet of


Date

Project Number

Sept. 1, 2022

63679.00

6367900-PD-CUT & FILL ANALYSIS.DWG

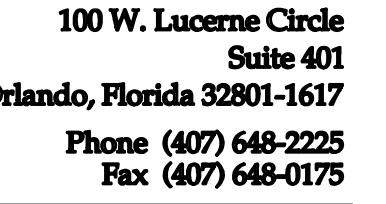

Revisions

CHICONE PROPERTY

LAKE COUNTY, FL

MASTER SIGN
PLAN

09/01/2022

1' = 200'

CPB Checked: RRC

CHICSN-100.DWG

th



SN-100



SIGN DETAILS SHALL COMPLY WITH SECTION 7 of the WWAP UNLESS OTHERWISE NOTED.

PROPOSED SIGN LOCATIONS ARE APPROXIMATE. ACTUAL CONDITIONS MAY DICTATE PRECISE SIGN LOCATIONS.

MODIFICATIONS TO THE MASTER SIGN PLAN WILL BE PERMITTED AS APPROVED BY THE PLANNING AND ZONING DEPARTMENTS.





INDIVIDUAL SITE SIGNS SHALL MAINTAIN A MINIMUM 120' DISTANCE SEPARATION.

TEMPORARY SIGNS SHALL COMPLY WITH CITY OF CLERMONT LDC.

THE FOLLOWING SIGNS ARE PROHIBITED:




- A. ABANDONED SIGNS
- B. BEACONS OR FLASHING LIGHTS
- C. POLE SIGNS
- D. UNSAFE SIGNS
- E. SNIPE SIGNS
- F. PORTABLE SIGNS
- G. ANY SIGN OBSTRUCTING VISIBILITY AT AN INTERSECTION ACCORDING TO THE MANUAL OF UNIFORM MINIMUM STANDARDS FOR DESIGN CONSTRUCTION AND MAINTENANCE FOR STREETS AND HIGHWAYS
- H. SIGNS IMITATING OR RESEMBLING GOVERNMENT SIGNS OR SIGNALS THAT ARE NOT ERECTED BY A GOVERNMENTAL OR PUBLIC AGENCY
- I. ROOF SIGNS
- J. SIGNS PLACED ON VEHICLES OR TRAILERS WHICH ARE PARKED OR LOCATED FOR THE MAIN PURPOSE OF DISPLAYING SAID SIGNS
- K. SIGNS THAT CREATE TRAFFIC OR PEDESTRIAN HAZARDS
- L. SIGNS CONSTRUCTED OF CLOTH, CANVAS, FABRIC, PAPER, PLYWOOD OR OTHER LIGHT MATERIAL WHICH ARE NOT INTENDED OR DESIGNED FOR PERMANENT DISPLAY UNLESS THOSE SIGNS MEET THE CRITERIA SET FORTH IN SECTION 11.01.06(H)

MAX. HT. TO GROUND PROPOSED	MAX. WIDTH PROPOSED	MAX. COPY AREA PROPOSED
SIGN - PER CODE ALLOWANCE	PER CODE ALLOWANCE	PER CODE ALLOWANCE
SIGN - 6'	PER CODE ALLOWANCE	PER CODE ALLOWANCE
ELEMENT - 20'	--	NO COPY PROPOSED

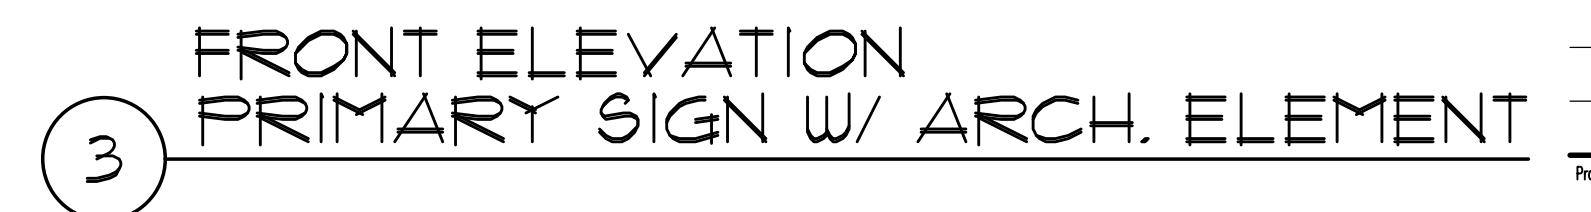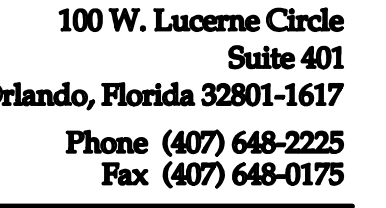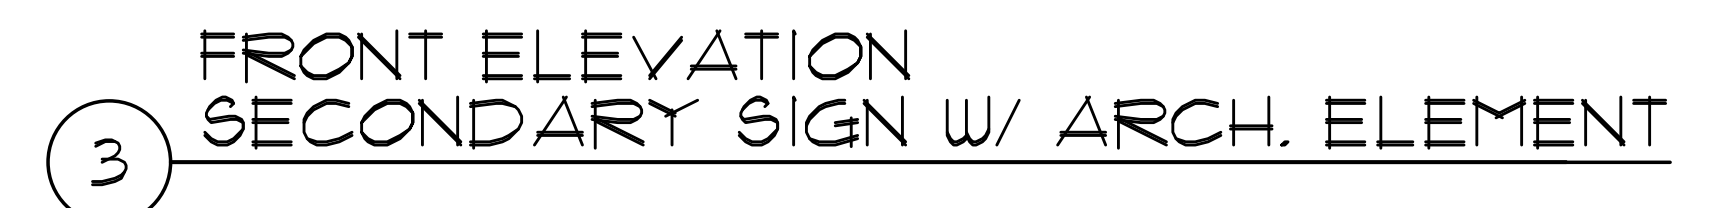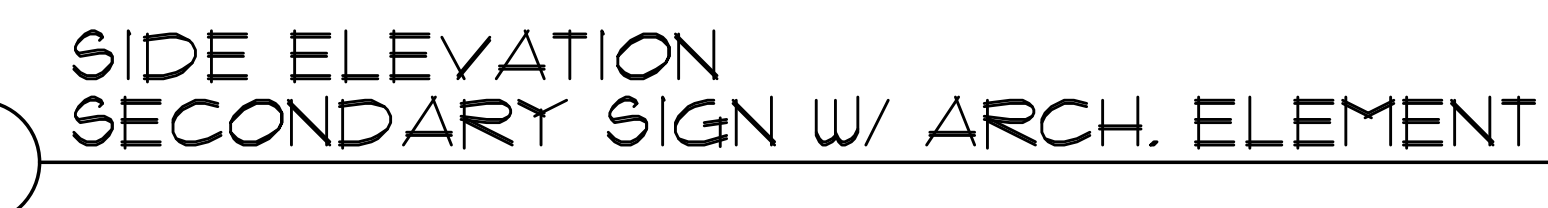[illegible]

Date: **09/01/2022**
 Title: **NOT TO SCALE**
 Drawn: **CPB** Checked: **RRC**
 File Name: **CHICSN-100.DWG**
 Path:

SN-101

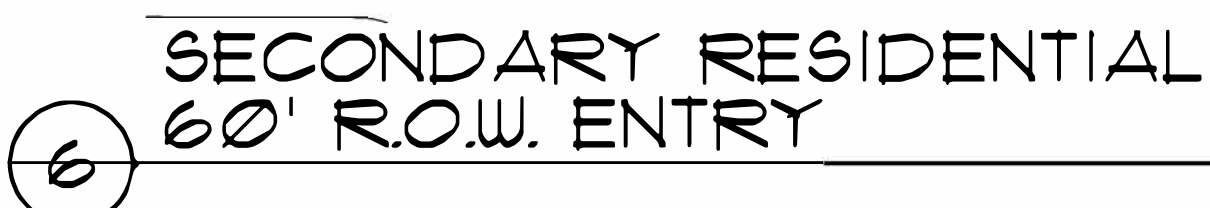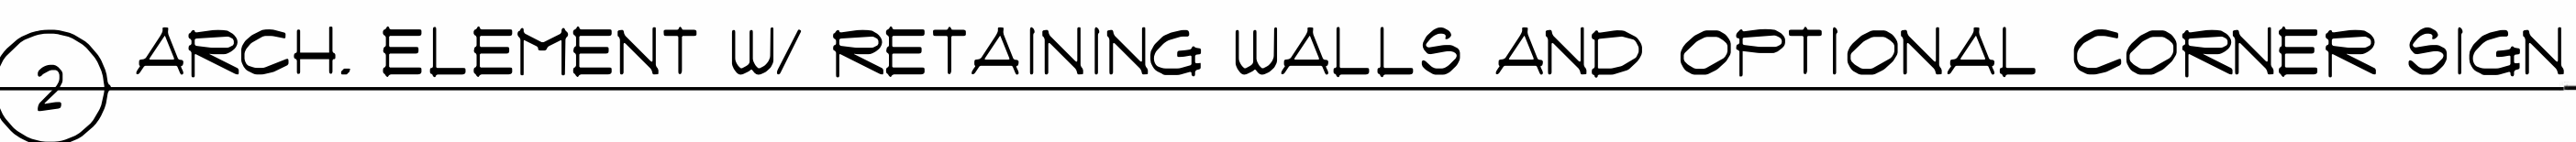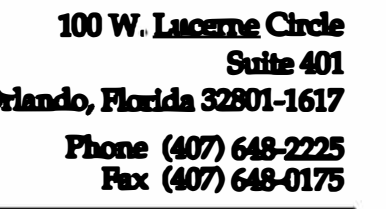[illegible]

SIGN DETAILS PLAN LAYOUT

Date: 09/01/2022
 Title: NOT TO SCALE
 Drawn: CPB Checked: RRC
 Name: CHICSN-100DWG
 Path:

SN-102

LEGAL NOTICE

On Tuesday, August 2, 2022 at 6:30 PM the Clermont Planning & Zoning Commission will consider the enactment of following proposed ordinance and on Tuesday, August 23, 2022 at 6:30 PM at a public hearing the request will be held before the City Council for Final Adoption.


ORDINANCE NO. 2022-011

AN ORDINANCE UNDER THE CODE OF ORDINANCES OF THE CITY OF CLERMONT, LAKE COUNTY, FLORIDA AMENDING THE OFFICIAL ZONING MAP OF THE CITY OF CLERMONT, REFERRED TO IN CHAPTER 122 OF ORDINANCE NO. 289-C, CODE OF ORDINANCES; REZONING THE REAL PROPERTIES DESCRIBED HEREIN AS SHOWN BELOW, PROVIDING FOR CONFLICT, SEVERABILITY, ADMINISTRATIVE CORRECTION OF SCRIVENERS ERROR, RECORDING, PUBLICATION AND EFFECTIVE DATE.

LOCATION

3 miles east of Schofield Road and US Hwy 27 intersection
West of the Orange County line, adjacent to McKinney Road
Approx. 304 +/- Acres

Alternate Keys 1029198, 2689919, 1122848, 1070970, 1029201, 1594545

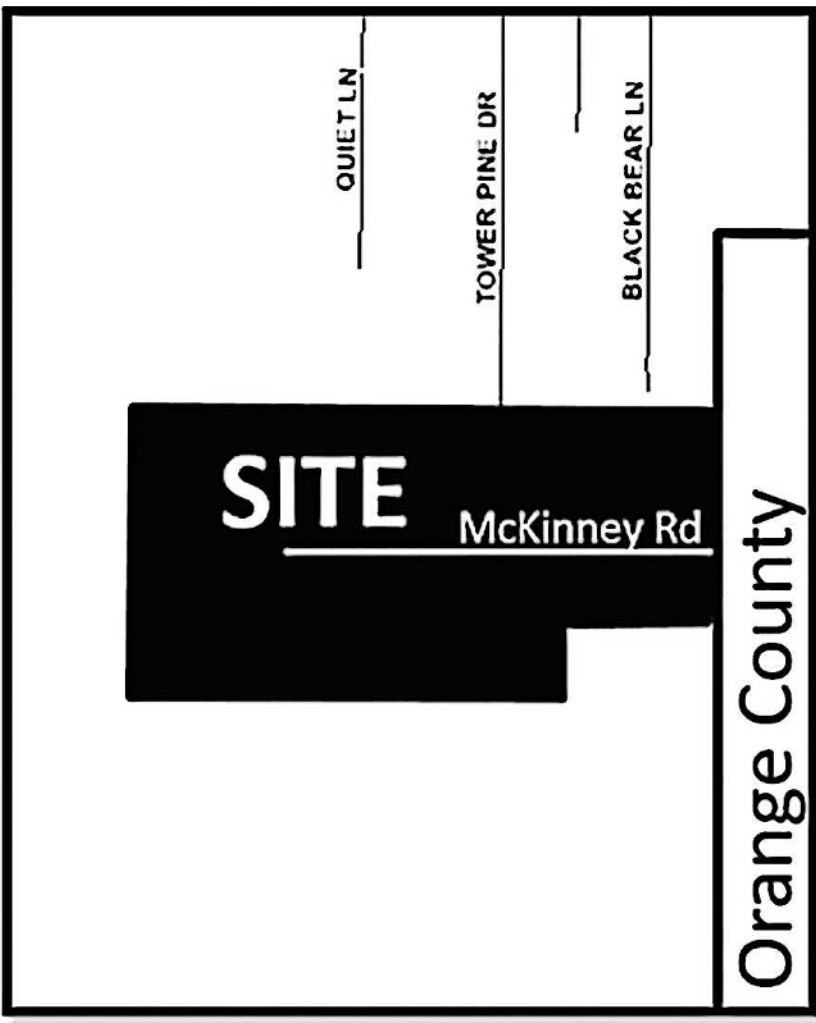

LEGAL DESCRIPTION

PARCEL 1:
THE NORTHEAST 1/4 OF THE SOUTHEAST 1/4 OF THE NORTHEAST 1/4 OF SECTION 24, TOWNSHIP 23 SOUTH, RANGE 26 EAST, LAKE COUNTY, FLORIDA, LYING SOUTH OF A RIGHT-OF-WAY FOR A ROAD WHICH RIGHT-OF-WAY IS DESCRIBED AS FOLLOWS: BEGINNING 1348 FEET SOUTH OF THE NORTHEAST CORNER OF SECTION 24, TOWNSHIP 23 SOUTH, RANGE 26 EAST; RUN THENCE WESTERLY 2590 FEET TO A POINT 1369 FEET DUE SOUTH OF THE NORTH LINE OF SECTION 24; RUN THENCE NORTHWEST TO A POINT ON THE NORTH AND SOUTH CENTER SECTION LINE OF SECTION 24, 1325 FEET SOUTH OF THE NORTH 1/4 CORNER OF SAID SECTION 24; RUN THENCE WEST TO THE EAST BOUNDARY OF THE WEST 1/2 OF THE NORTHWEST 1/4 OF SAID SECTION 24; THENCE SOUTH ALONG SAID EAST LINE OF THE WEST 1/2 OF THE NORTHWEST 1/4 OF SAID SECTION 24, 20 FEET; THENCE EAST TO A POINT ON THE NORTH AND SOUTH CENTER LINE OF SECTION 24, 1345 FEET SOUTH OF THE NORTH 1/4 CORNER OF SAID SECTION 24; THENCE SOUTHEASTERLY TO A POINT 1389 FEET DUE SOUTH OF THE NORTH LINE OF SAID SECTION 24; THENCE EASTERLY 2590 FEET TO A POINT ON THE EAST LINE OF SAID SECTION 24, 1368 FEET SOUTH OF THE NORTHEAST CORNER OF SAID SECTION 24; THENCE NORTH 20 FEET TO THE POINT OF BEGINNING. ALSO A PERPETUAL EASEMENT AND RIGHT-OF-WAY FOR INGRESS AND EGRESS OVER AND UPON THE LAND LYING WITHIN AFORESAID RIGHT-OF-WAY.

PARCEL 2:
THE NORTHWEST 1/4 OF THE NORTHWEST 1/4 OF SECTION 24 AND THE EAST 15 FEET OF THE NORTHEAST 1/4 OF THE NORTHEAST 1/4 OF SECTION 23 ALL IN TOWNSHIP 23 SOUTH, RANGE 26 EAST, LAKE COUNTY. FLORIDA.
AND
THE NORTH 1/2 OF THE SOUTHEAST 1/4 OF THE NORTHWEST 1/4 OF SECTION 24, TOWNSHIP 23 SOUTH, RANGE 26 EAST, IN LAKE COUNTY, FLORIDA.
AND
THE NORTH 1/2 OF THE NORTHEAST 1/4 OF THE NORTHWEST 1/4, AND THE NORTH 1/2 OF THE NORTH 1/2 OF THE NORTHEAST 1/4, ALL IN SECTION 24, TOWNSHIP 23 SOUTH, RANGE 26 EAST, LAKE COUNTY, FLORIDA.
AND
THE SOUTH 1/2 OF THE SOUTHEAST 1/4 OF THE NORTHWEST 1/4 OF SECTION 24, TOWNSHIP 23 SOUTH, RANGE 26 EAST, LAKE COUNTY, FLORIDA.
AND
THE SOUTH 1/2 OF THE NORTHEAST 1/4 OF THE NORTHWEST 1/4, AND THE SOUTH 1/2 OF THE NORTH 1/2 OF THE NORTHEAST 1/4, PLUS THE STRIP OF LAND LYING NORTH OF THE CENTER LINE OF THE CLAY ROAD, ALONG THE NORTHERN LINE OF THE SOUTH 1/2 OF THE NORTHEAST 1/4, ALL IN SECTION 24, TOWNSHIP 23 SOUTH, RANGE 26 EAST, LAKE COUNTY, FLORIDA.
LESS AND EXCEPT: THE WESTERLY 45.00 FEET OF THE SOUTHERLY 35.00 FEET OF THE NORTHERLY 48.00 FEET OF THE NORTHEAST 1/4 OF THE NORTHWEST 1/4 OF SECTION 24, TOWNSHIP 23 SOUTH, RANGE 26 EAST, LAKE COUNTY, FLORIDA.

ROSS PARCELS
THE SOUTHWEST 1/4 OF THE NORTHWEST 1/4 OF SECTION 24, AND THE EAST 15 FEET OF THE SOUTHEAST 1/4 OF THE NORTHEAST 1/4 OF SECTION 23, ALL IN TOWNSHIP 23 SOUTH, RANGE 26 EAST, IN LAKE COUNTY, FLORIDA.

FABRY PARCEL 1
ALL THAT PART OF THE SW 1/4 OF THE NE 1/4 OF SECTION 24, TOWNSHIP 23 SOUTH, RANGE 26 EAST, LYING SOUTH OF A RIGHT OF WAY FOR ROAD WHICH RIGHT OF WAY IS DESCRIBED AS FOLLOWS: BEGINNING 1348 FEET SOUTH OF THE NORTHEAST CORNER OF SECTION 24, TOWNSHIP 23 SOUTH, RANGE 26 EAST, RUN THENCE WESTERLY 2590 FEET TO A POINT 1369 FEET DUE SOUTH OF THE NORTH LINE OF SECTION 24, RUN THENCE NORTHWEST TO A POINT ON THE NORTH AND SOUTH CENTER SECTION LINE OF SECTION 24, 1325 FEET SOUTH OF THE NORTH 1/4 CORNER OF SAID SECTION 24, RUN THENCE WEST TO THE EAST BOUNDARY OF THE WEST 1/2 OF THE NW 1/4 OF SAID SECTION 24, THENCE SOUTH ALONG SAID EAST LINE OF THE WEST 1/2 OF THE NW 1/4 OF SAID SECTION 24, 20 FEET, THENCE EAST TO A POINT ON THE NORTH AND SOUTH CENTER LINE OF SAID SECTION 24, 1345 FEET SOUTH OF THE NORTH 1/4 CORNER OF SAID SECTION 24, THENCE SOUTHEASTERLY TO A POINT 1389 FEET DUE SOUTH OF THE NORTH LINE OF SAID SECTION 24, THENCE EASTERLY 2590 FEET TO A POINT ON THE EAST LINE OF SAID SECTION 24, 1368 FEET SOUTH OF THE NORTHEAST CORNER OF SAID SECTION 24, THENCE NORTH 20 FEET TO THE POINT OF BEGINNING, SAID LANDS LYING AND BEING IN LAKE COUNTY, FLORIDA. ALSO A PERPETUAL EASEMENT AND RIGHT OF WAY FOR INGRESS AND EGRESS OVER AND UPON THE LANDS LYING WITHIN THE AFORESAID RIGHT OF WAY, SAID LAND LYING AND BEING IN LAKE COUNTY, FLORIDA.

FABRY PARCEL 2
WEST 1/2 OF NORTH 1/2 OF THE SOUTHEAST 1/4 OF THE NORTHEAST 1/4 OF SECTION 24, TOWNSHIP 23 SOUTH, RANGE 26 EAST, LYING SOUTH OF A RIGHT OF WAY FOR ROAD WHICH RIGHT OF WAY IS DESCRIBED AS FOLLOWS: BEGINNING 1348 FEET SOUTH OF THE NORTHEAST CORNER OF SECTION 24, TOWNSHIP 23 SOUTH, RANGE 26 EAST, RUN THENCE WESTERLY 2590 FEET TO A POINT 1369 FEET DUE SOUTH OF THE NORTH LINE OF SECTION 24, RUN THENCE NORTHWEST TO A POINT ON THE NORTH AND SOUTH CENTER SECTION LINE OF SECTION 24, 1325 FEET SOUTH OF THE NORTH 1/4 CORNER OF SAID SECTION 24, RUN THENCE WEST TO THE EAST BOUNDARY OF THE WEST 1/2 OF THE NW 1/4 OF SAID SECTION 24, THENCE SOUTH ALONG SAID EAST LINE OF THE WEST 1/2 OF THE NW 1/4 OF SAID SECTION 24, 20 FEET, THENCE EAST TO A POINT ON THE NORTH AND SOUTH CENTER LINE OF SAID SECTION 24, 1345 FEET SOUTH OF THE NORTH 1/4 CORNER OF SAID SECTION 24, THENCE SOUTHEASTERLY TO A POINT 1389 FEET DUE SOUTH OF THE NORTH LINE OF SAID SECTION 24, THENCE EASTERLY 2590 FEET TO A POINT ON THE EAST LINE OF SAID SECTION 24, 1368 FEET SOUTH OF THE NORTHEAST CORNER OF SAID SECTION 24, THENCE NORTH 20 FEET TO THE POINT OF BEGINNING, SAID LANDS LYING AND BEING IN LAKE COUNTY, FLORIDA. ALSO A PERPETUAL EASEMENT AND RIGHT OF WAY FOR INGRESS AND EGRESS OVER AND UPON THE LANDS LYING WITHIN THE AFORESAID RIGHT OF WAY, SAID LAND LYING AND BEING IN LAKE COUNTY, FLORIDA.

PROPERTY AS SHOWN HEREON CONTAINS: 13,220,321 SQUARE FEET OR 303.50 ACRES MORE OR LESS

PROPERTY REZONING
From: Lake County Agriculture
To: City of Clermont (PUD) Planned Unit Development

All public meetings are held in the Clermont City Hall, Council Chambers located at 685 W. Montrose Street, Clermont, FL 34711.

This ordinance is available for public inspection in the Development Services Department, Monday through Friday between the hours of 8:00 AM and 5:00 PM.

All interested parties shall be given an opportunity to express their views on this matter.

Please be advised that, under State law, if you should decide to appeal a decision made with respect to this matter, you will need a record of the proceedings, and may need to ensure that a verbatim record is made. Persons with disabilities who need assistance should contact the City Clerk's office, (352) 241-7330, at least 48 hours prior to the public hearings

Tracy Ackroyd Howe, MMC
City Clerk



CITY OF CLERMONT

AGENDA ITEM

Page 1 of 1

Meeting Date		
Tuesday, September 13, 2022		
Agenda Item Name		
Ordinance No. 2022-032 <i>Intro</i> <i>The Vue Rezoning</i>		
Requested Action		
Recommend introduction of Ordinance 2022-032		
Staff Report		
This is an Ordinance for a Planned Unit Development to allow multi-family apartments on parcels 7 through 13 on the southern portion of a project located on the northwest corner of Hooks Street and Miss Florida Avenue. The final hearing will be on September 27, 2022.		
Additional Analysis		
Fiscal Impact Summary		
Fiscal Impact	Fund Number and Description	Available Budget Amount
Exhibits Attached (copies of original agreements)		
1. Ord. 2022-032 the Vue Rezoning (08.30.2022)	Ord. 2022-032 the Vue Rezoning (08.30.2022).pdf	
2. The Vue legal ad	The Vue legal ad.pdf	



CITY OF CLERMONT
ORDINANCE NO. 2022-032

AN ORDINANCE UNDER THE CODE OF ORDINANCES OF THE CITY OF CLERMONT, LAKE COUNTY, FLORIDA AMENDING THE OFFICIAL ZONING MAP OF THE CITY OF CLERMONT REFERRED TO IN CHAPTER 122 OF ORDINANCE NO. 289-C, CODE OF ORDINANCES; REZONING THE REAL PROPERTIES DESCRIBED HEREIN AS SHOWN BELOW; PROVIDING FOR CONFLICT, SEVERABILITY, ADMINISTRATIVE CORRECTION OF SCRIVENERS ERROR, RECORDING, PUBLICATION AND AN EFFECTIVE DATE.

The City Council of the City of Clermont, Lake County, Florida hereby ordains that:

SECTION 1.

The Official Zoning Map of the City of Clermont, Lake County, Florida referred to in Chapter 122 of Ordinance No. 289-C, Code of Ordinances, is hereby amended by rezoning the following described property:

LEGAL DESCRIPTION:

LEGAL DESCRIPTION – AC COMMERCIAL
ALTERNATE KEY 3334566

PARCEL 1

THAT PART OF SECTION 28, TOWNSHIP 22 SOUTH, RANGE 26 EAST, LAKE COUNTY, FLORIDA, DESCRIBES AS FOLLOWS:

COMMENCE AT THE EAST $\frac{1}{4}$ CORNER OF SAID SECTION 28; THENCE RUN NORTH $00^{\circ}42'51''$ EAST ALONG THE EAST LINE OF THE NORTHEAST $\frac{1}{4}$ OF SAID SECTION 28 FOR A DISTANCE OF 664.12 FEET TO THE NORTHEAST CORNER OF THE SOUTH $\frac{1}{4}$ OF THE NORTHEAST $\frac{1}{4}$ OF SAID SECTION 28; THENCE RUN SOUTH $89^{\circ}24'16''$ WEST ALONG THE NORTH LINE OF SAID SOUTH $\frac{1}{4}$ FOR A DISTANCE OF 1335.19 FEET TO A POINT ON A NON-TANGENT CURVE CONCAVE WESTERLY HAVING A RADIUS OF 270.00 FEET AND CHORD BEARING OF SOUTH $01^{\circ}23'58''$ WEST AND THE POINT OF BEGINNING; THENCE RUN SOUTHERLY ALONG THE ARC OF SAID CURVE THROUGH A CENTRAL ANGLE OF $23^{\circ}36'59''$ FOR A DISTANCE OF 111.29 FEET TO THE POINT OF COMPOUND CURVATURE OF A CURVE CONCAVE NORTHWESTERLY HAVING A RADIUS OF 25.00 FEET AND A CHORD BEARING OF SOUTH $63^{\circ}07'26''$ WEST; THENCE RUN SOUTHWESTERLY ALONG THE ARC OF SAID CURVE THROUGH A CENTRAL ANGLE OF $99^{\circ}49'56''$ FOR A DISTANCE OF 43.56 FEET TO THE POINT OF REVERSE CURVATURE OF A CURVE CONCAVE SOUTHERLY HAVING A RADIUS OF 1750.00 FEET AND A CHORD BEARING OF NORTH $87^{\circ}56'35''$ WEST AND THE NORTH RIGHT OF WAY LINE OF HOOK STREET, AS DESCRIBED IN OFFICIAL RECORDS BOOK 2010, PAGE 316, OF THE PUBLIC RECORDS OF LAKE COUNTY, FLORIDA; THENCE RUN WESTERLY ALONG SAID NORTH RIGHT OF WAY LINE AND THE ARC OF SAID CURVE THROUGH A CENTRAL ANGLE OF $41^{\circ}57'58''$ FOR A DISTANCE OF 1281.78 FEET TO A NON-RADIAL LINE AND THE EAST RIGHT OF WAY LINE OF AN UNNAMED RIGHT OF WAY, ACCORDING TO THE PLAT OF LAKE HIGHLANDS



CITY OF CLERMONT
ORDINANCE NO. 2022-032

COMPANY, AS RECORDED IN PLAT BOOK 2, PAGE 28, OF SAID PUBLIC RECORDS; THENCE RUN NORTH 00°10'52" EAST ALONG SAID EAST RIGHT OF WAY LINE FOR A DISTANCE OF 718.43 FEET TO THE SOUTH RIGHT OF WAY LINE OF STATE ROAD NUMBER 50; THENCE RUN NORTH 89°24'19" EAST ALONG SAID SOUTH RIGHT OF WAY LINE FOR A DISTANCE OF 1127.57 FEET; THENCE RUN SOUTH 89°29'29" EAST ALONG SAID SOUTH RIGHT OF WAY LINE FOR A DISTANCE OF 120.11 FEET TO THE WEST LINE OF THE EAST 60 FEET OF TRACT 19, OF SAID LAKE HIGHLANDS COMPANY; THENCE RUN SOUTH 00°26'52" WEST ALONG SAID WEST LINE FOR A DISTANCE OF 445.90 FEET TO THE POINT OF CURVATURE OF A CURVE CONCAVE EASTERLY HAVING A RADIUS OF 280.00 FEET; THENCE RUN SOUTHERLY ALONG THE ARC OF SAID CURVE THROUGH A CENTRAL ANGLE OF 15°45'47" FOR A DISTANCE OF 77.03 FEET TO THE POINT OF TANGENCY; THENCE RUN SOUTH 15°18'56" EAST FOR A DISTANCE OF 105.46 FEET TO THE POINT OF THE CURVATURE OF A CURVE CONCAVE WESTERLY HAVING A RADIUS OF 270.00 FEET AND A CHORD BEARING OF SOUTH 12°51'43" EAST; THENCE RUN SOUTHERLY ALONG THE ARC OF SAID CURVE THROUGH A CENTRAL ANGLE OF 04°54'24" FOR A DISTANCE OF 23.12 FEET TO THE POINT OF BEGINNING.

LESS AND EXCEPT THEREFROM THAT PARCEL CONVEYED BY MAYNARD K. KNAPP, INDIVIDUALLY AND AS TRUSTEE TO AKRAM ISMAIL, M.D., BY SPECIAL WARRANTY DEED RECORDED APRIL 17, 2015, IN OFFICIAL RECORDS BOOK 4613, PAGE 945, DESCRIBED AS FOLLOWS:

A PORTION OF THE SOUTHWEST ¼ OF THE NORTHEAST ¼ OF SECTION 28, TOWNSHIP 22 SOUTH, RANGE 26 EAST, LAKE COUNTY, FLORIDA, DESCRIBED AS FOLLOWS: COMMENCE AT THE NORTHEAST CORNER OF SAID SECTION 28; THENCE S01°07'06" W ALONG THE EAST LINE OF SAID NORTHEAST 1/4, A DISTANCE OF 1372.13 FEET TO A POINT; THENCE N89°06'23" W, A DISTANCE OF 1322.25 TO A POINT ON THE SOUTH RIGHT-OF-WAY LINE OF STATE ROAD NO. 50. (RIGHT-OF-WAY VARIES PER RIGHT-OF-WAY MAP SECTION 11070); THENCE CONTINUE N89°06'23" W, A DISTANCE OF 60.00 FEET TO THE POINT OF BEGINNING; THENCE S00°51'39" W, ALONG THE WEST RIGHT-OF-WAY LINE OF MISS FLORIDA AVENUE (ORB 2345, PAGE 748), ALSO BEING PARALLEL TO AND 60.00 FEET WEST OF THE EAST LINE OF SAID SOUTHWEST ¼ OF THE NORTHEAST ¼ OF SECTION 28 AND THE EAST LINE OF TRACT 19 OF LAKE HIGHLANDS COMPANY, ACCORDING TO THE PLAT THEREOF AS RECORDED IN PLAT BOOK 2, PAGE 28, OF THE PUBLIC RECORDS OF LAKE COUNTY, FLORIDA, A DISTANCE OF 369.94 FEET TO A POINT; THENCE N89°08'21" W, A DISTANCE OF 291.58 FEET TO A POINT; THENCE N00°51'39" E, A DISTANCE OF 230.29 FEET TO A POINT; THENCE S89°08'21" E, A DISTANCE OF 64.35 FEET TO A POINT; THENCE N00°51'39" E, A DISTANCE OF 139.00 FEET TO A POINT ON THE SOUTH LINE OF AN UNNAMED UNIMPROVED STREET, ALSO BEING THE NORTH LINE OF SAID TRACT 19; THENCE N89°50'25"E, ALONG THE NORTH LINE OF SAID TRACT 19, A DISTANCE OF 42.23 FEET TO A POINT ON SAID SOUTH RIGHT-OF-WAY LINE OF STATE ROAD NO. 50; THENCE S89°06'23"E, ALONG SAID SOUTH RIGHT-OF-WAY LINE OF STATE ROAD 50, A DISTANCE OF 185.01 FEET TO THE POINT OF BEGINNING.



CITY OF CLERMONT
ORDINANCE NO. 2022-032

AND

THE EAST ½ OF THE VACATED NORTH SOUTH ROADWAY BETWEEN TRACTS 20, 21, 28, AND 29 AS SHOWN ON THE LAKE HIGHLAND'S COMPANY PLAT OF SECTION 28, TOWNSHIP 22 SOUTH, RANGE 26 EAST, RECORDED IN PLAT BOOK 2, PAGE 28, PUBLIC RECORDS OF LAKE COUNTY, FLORIDA; LYING NORTHERLY OF HOOK STREET, AND SOUTHERLY OF STATE ROAD NO. 50, BEING MORE PARTICULARLY DESCRIBED AS FOLLOWS:

COMMENCE AT THE NE CORNER OF SECTION 28, TOWNSHIP 22 SOUTH, RANGE 26 EAST, LAKE COUNTY, FLORIDA, THENCE S 0°17'37" W, A DISTANCE OF 1372.13 FEET; THENCE N 89°55'52" W, A DISTANCE OF 1322.25 FEET TO A POINT ON THE SOUTH RIGHT OF WAY LINE OF STATE ROAD NO. 50 (A VARIABLE WIDTH PUBLIC RIGHT OF WAY); THENCE THE FOLLOWING FOUR (4) COURSES AND DISTANCES ALONG SAID SOUTH RIGHT OF WAY LINE, CONTINUE N 89°55'52" W, A DISTANCE OF 60.00 FEET; THENCE N 89°27'07" W, A DISTANCE OF 184.98 FEET; THENCE S 89°30'08" W, A DISTANCE OF 42.24 FEET; THENCE S 89°24'19" W, A DISTANCE OF 1020.48 FEET TO THE POINT OF BEGINNING; THENCE DEPARTING SAID SOUTH RIGHT OF WAY, RUN S 00°14'51" W, ALONG THE WEST LINE OF TRACT 20 AND 29, A DISTANCE OF 718.43 FEET TO A POINT ON THE NORTHERLY RIGHT OF WAY LINE OF HOOK STREET (A 100 FOOT WIDE PUBLIC RIGHT OF WAY) SAID POINT ALSO BEING ON A NON-TANGENT CURVE, CONCAVE SOUTHEASTERLY, AND HAVING A RADIUS OF 1750.00 FEET; THENCE SOUTHWESTERLY ALONG THE ARC OF SAID CURVE, THROUGH A CENTRAL ANGLE OF 00°31'14", A DISTANCE OF 15.90 FEET, SAID CURVE BEING SUBTENDED BY A CHORD BEARING AND DISTANCE OF S 70°52'48" W, 15.90 FEET; THENCE DEPARTING SAID NORTH RIGHT OF WAY LINE, RUN N 0°14'51" E, A DISTANCE OF 723.70 FEET TO A POINT ON THE AFOREMENTIONED SOUTHERLY RIGHT OF WAY LINE OF STATE ROAD NO. 50; THENCE N 89°28'03" E, ALONG SAID NORTH RIGHT OF WAY LINE, A DISTANCE OF 15 FEET TO THE POINT OF BEGINNING.

PARCEL 2 (EASEMENT ESTATE)

TOGETHER WITH THAT CERTAIN NON-EXCLUSIVE INGRESS-EGRESS EASEMENT GRANTED BY AKRAM ISMAIL TO MAYNARD K. KNAPP, TRUSTEE, TO RECIPROCAL EASEMENT AGREEMENT RECORDED APRIL 17, 2015, IN OFFICIAL RECORDS BOOK 4613, PAGE 948, PUBLIC RECORDS OF LAKE COUNTY, FLORIDA.

PARCEL 3 (SOUTHERN PORTION)

TRACT 29 AND TRACT 30, AS SHOWN ON THE LAKE HIGHLANDS COMPANY PLAT OF SECTION 28, TOWNSHIP 22 SOUTH, RANGE 26 EAST, RECORDED IN PLAT BOOK 2, PAGE 28, OF THE PUBLIC RECORDS OF LAKE COUNTY, FLORIDA; LESS THAT PORTION LYING WITHIN AND NORTH OF THE RIGHT OF WAY FOR HOOK STREET.



CITY OF CLERMONT
ORDINANCE NO. 2022-032

PARCEL 5


THE EAST ½ OF THE VACATED NORTH SOUTH ROADWAY BETWEEN TRACTS 28, AND 29 AS SHOWN ON THE LAKE HIGHLAND'S COMPANY PLAT OF SECTION 28, TOWNSHIP 22 SOUTH, RANGE 26 EAST, RECORDED IN PLAT BOOK 2, PAGE 28, PUBLIC RECORDS OF LAKE COUNTY, FLORIDA; LYING SOUTHERLY OF HOOK STREET, BEING MORE PARTICULARLY DESCRIBED AS FOLLOWS: COMMENCE AT THE NE CORNER OF SECTION 28, TOWNSHIP 22 SOUTH, RANGE 26 EAST, LAKE COUNTY, FLORIDA, THENCE S 0°17'37" W, A DISTANCE OF 1372.13 FEET; THENCE N 89°55'52" W, A DISTANCE OF 1322.25 FEET TO A POINT ON THE SOUTH RIGHT OF WAY LINE OF STATE ROAD NO. 50 (A VARIABLE WITH PUBLIC RIGHT OF WAY); THENCE THE FOLLOWING FOUR (4) COURSES AND DISTANCES ALONG SAID SOUTH RIGHT OF WAY LINE, CONTINUE N 89°55'52" W, A DISTANCE OF 60.00 FEET; THENCE N 89°27'07" W, A DISTANCE OF 184.98 FEET; THENCE S 89°30'08" W, A DISTANCE OF 42.24 FEET; THENCE S 89°24'19" W, A DISTANCE OF 1020.48 FEET; THENCE DEPARTING SAID SOUTH RIGHT OF WAY, RUN S 00°14'51" W, ALONG THE WEST LINE OF TRACTS 20 AND 29, A DISTANCE OF 824.65 FEET TO A POINT ON THE SOUTHERLY RIGHT OF WAY LINE OF HOOK STREET (A 100 FOOT WIDE PUBLIC RIGHT OF WAY); THENCE DEPARTING SAID SOUTHERLY RIGHT OF WAY LINE, RUN S 0°14'51" W, ALONG THE WEST LINE OF SAID TRACT 29, A DISTANCE OF 473.42 FEET TO THE SOUTHWEST CORNER OF SAID TRACT 29; THENCE S 89°28'17" W, A DISTANCE OF 15.00 FEET TO THE SOUTHEAST CORNER OF AFOREMENTIONED TRACT 28; THENCE N 0°14'51" E, ALONG THE EAST LINE OF SAID TRACT 28, A DISTANCE OF 467.99 FEET TO A POINT ON THE SOUTHERLY RIGHT OF WAY LINE OF AFOREMENTIONED HOOK STREET, SAID POINT ALSO BEING ON A NON-TANGENT CURVE, CONCAVE SOUTHEASTERLY, AND HAVING A RADIUS OF 1650.00 FEET; THENCE SOUTHWESTERLY ALONG THE ARC OF SAID CURVE, THROUGH A CENTRAL ANGLE OF 00°33'23", A DISTANCE OF 16.02 FEET, TO THE POINT OF BEGINNING, SAID CURVE BEING SUBTENDED BY A CHORD BEARING AND DISTANCE OF N 69°39'14" E, 16.02 FEET.

ALTERNATE KEY 1028272

THAT PORTION OF TRACTS 21 AND 28 AS SHOWN ON THE LAKE HIGHLANDS COMPANY'S PLAT OF SECTION 28, TOWNSHIP 22 SOUTH, RANGE 26 EAST, RECORDED IN PLAT BOOK 2, PAGE 28, LYING NORTH OF HOOK STREET, AS RECORDED IN BOOK 2017, PAGE 1757, PUBLIC RECORDS OF LAKE COUNTY, FLORIDA.

LOCATION:

Site located south of SR 50 and west of Miss Florida Avenue
North of Hooks Street and East Ridge High School
Approx. 29.10 +/- Acres
Alternate Keys 3334566 & 1028272

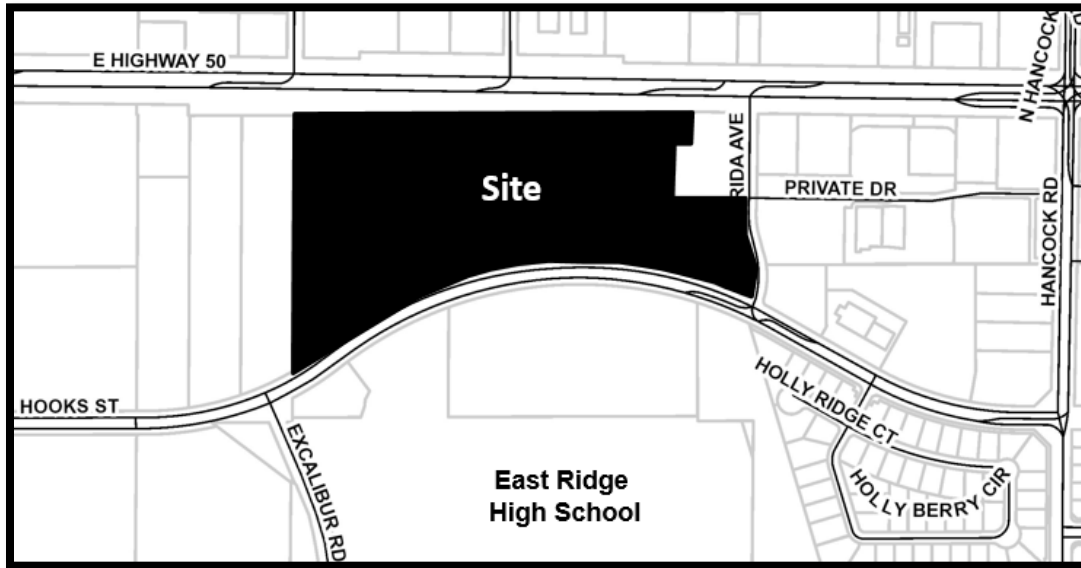

PROPERTY REZONING

**Amend PUD Ordinance to allow development on parcels
7 through 13 (south side of project), as indicated in Section 3,
item 14 contained in Ordinance 2017-24**

SECTION 2: GENERAL CONDITIONS

This application for a Planned Unit Development is to allow for a multi-family residential Planned Unit Development along with C-2 General Commercial uses:

1. The conditions as set forth in this Planned Unit Development shall be legally binding upon any heirs, assigns and successors in title or interest and this Ordinance shall repeal and replace Ordinance 2017-14.
2. The property shall be developed in substantial accordance with the “Vue at Clermont PUD Concept Plan” prepared by Highland Engineering, Inc., dated 04-05-2022. Formal construction plans incorporating all conditions stated in this permit shall be submitted for review and approved by the Site Review Committee prior to the issuance of a zoning clearance or other development permits.
3. No person, firm, corporation or entity shall erect, construct, enlarge, alter, repair, remove, improve, move, convert, or demolish any building or structure, or alter the land in any manner within the boundary of the project without first submitting necessary plans, obtaining necessary approvals, and obtaining necessary permits in accordance with the City of Clermont Land Development Regulations and those of other appropriate jurisdictional entities.

4. Fiber optic conduit and pull boxes may be required to be installed by the developer in the utility easements to extend the City's fiber optic network. The City's Information Technology Director will work with the developer at the time of site plan review to determine the extent of fiber optic conduit.

SECTION 3: LAND USES AND SPECIFIC CONDITIONS:

1. The property adjacent to Highway 50, Lots 1-4 and 6-8 on the "Vue at Clermont PUD Concept Plan", will be permitted for C-2 General Commercial use. Lot 5 will consist of the multi-family use along Hooks Street and will consist of 24.13 acres at a density of 12 dwelling units/acre for a total of 289 dwelling units.
2. Phasing of Development: The project may be developed in one or more phases.
3. The project may have a maximum cut of up to 28 feet over 34% of the project area, as indicated on the PUD Concept Plan, Cut/Fill Plan. These changes will be submitted to the City Engineer at the time of final engineering.
4. The project may have a maximum fill of up to 19 feet over 4% of the project area, as indicated on the PUD Concept Plan, Cut/Fill Plan. These changes will be submitted to the City Engineer at the time of final engineering.
5. Setbacks for Multi-family and Commercial

From Highway 50	50 feet from the property line
From Hooks Street:	50 feet from the property line
Side:	12 feet from the property line
Rear:	25 feet from the property line
6. Maximum building height will be 55 feet, measured at the highest point for the multi-family portion.
7. Driveway access and parking for the C-2 General Commercial portion may be below the centerline of Highway 50 and will be subject to the approval of the City Engineer.
8. Retaining wall heights up to 10 feet in height are allowed to deal with the extreme grades on the site.
9. Parking space dimensions shall be allowed at a minimum 9 feet wide by 18 feet deep for 30 percent of parking requirements.
10. A reduced landscape buffer along Highway 50 is requested due to the presence of a large berm. The landscape buffer shall be a minimum of 10 feet in width and shall have the 30 percent more landscape required for Multi-family and C-2 uses.
11. Automotive dealerships and/or auto parts sales shall not be an allowed use within this Planned Unit Development without an amendment.



CITY OF CLERMONT
ORDINANCE NO. 2022-032

12. Cross-access easements with the adjoining eastern property owner from the existing Duke Energy curb cut along Highway 50 shall be provided subject to Duke Energy approval.
13. Required landscape buffering within the Duke Energy easement may be omitted with proper documentation from Duke Energy.
14. An environmental assessment addressing habitat and species shall be submitted to the City during the construction plan approval stage of the overall development. Applicable permits for any gopher tortoises and associated burrow commensal species or other endangered species found on the property must be received from the appropriate regulatory agencies prior to the initiation of the development activity.
15. The Developer shall be required to submit a tree inventory and proposed tree removal and replacement plan at the time of site plan submittal so that due consideration may be given for preservation and protection of trees during the site plan design process.
16. School concurrency shall be met before final site plan approval in accordance with the Comprehensive Plan and Land Development Code.
17. This Planned Unit Development shall expire if all development actions authorized or required hereunder are not taken within a period of two (2) years of the date that this Planned Unit Development is approved by the City Council and becomes legally effective. If the Planned Unit Development expires, the property will revert to the C-2 General Commercial Zoning Designation and the multi-family use on Lot 5 will be null and void.
18. Trash compacters may be substituted for dumpsters for the project if the Applicant can demonstrate it can sufficiently meet the waste demands for the project, subject to City Manager approval, or designee approval.
19. The buildings shall be designed in a manner that shall meet the City of Clermont's Architectural Standards and as represented in the provided elevations.
20. If required by the City of Clermont, Lake County or Florida Department of Transportation, as a result of the traffic impact analysis, the developer shall be responsible for any proportionate fair share improvements or payments. The proportionate fair share improvements or payments shall be completed prior to the first Certificate of Occupancy.
21. The Developer shall construct turn lanes at all access points on SR 50, with coordination from FDOT, as identified in the submitted Traffic Impact Study. Turn lanes may be warranted along Hooks Street and will be determined by Lake County at the time of site plan review and approval. The development shall comply with all applicable County and Florida Department of Transportation access management requirements. The final access points shall be determined during the final site plan and final engineering review and may change from the conceptual plan.



CITY OF CLERMONT
ORDINANCE NO. 2022-032

22. The proposed amenities shall be constructed in substantial accordance to Attachment A – Amenity Package. The amenities shall be open prior to the final certificate of occupancy of the last apartment building.
23. The project shall be developed according to C-2 General Commercial Zoning Designation in the Land Development Code, unless expressly stated above.
24. The property management office shall prominently display a notification sign informing potential tenants of the sounds resulting from activities by the adjacent schools, such as but not limited to; daytime PE classes, night games, bands playing, bus noise, etc. The sign shall be a minimum of 11 inches x 17 inches. In addition, as part of the rental contract, similar language shall also be included that the tenant acknowledges.

SECTION 4: CONFLICT

All ordinances or parts of ordinances in conflict with any of the provisions of this Ordinance are hereby repealed.

SECTION 5: SEVERABILITY

Should any Section or part of this Section be declared invalid by any court of competent jurisdiction, such adjudications shall not apply to or affect any other provision of this Ordinance, except to the extent that the entire Section or part of the Section may be inseparable in meaning and effect from the Section to which such holding shall apply.

SECTION 6: ADMINISTRATIVE CORRECTION

This Ordinance may be re-numbered or re-lettered and the correction of typographical and/or scrivener's errors which do not affect the intent may be authorized by the City Manager or designee, without need of public hearing, by filing a corrected or re-codified copy of same with the City Clerk.

SECTION 7: RECORDING

This Ordinance shall be recorded in the Public Records of Lake County, Florida at the expense of the Developer.

SECTION 8: PUBLICATION AND EFFECTIVE DATE

This Ordinance shall be published as provided by law and it shall become law and shall take effect immediately upon its Second Reading and Final Passage.



CITY OF CLERMONT
ORDINANCE NO. 2022-032

PASSED AND ADOPTED by the City Council of the City of Clermont, Lake County, Florida on this 27th day of September 2022.

CITY OF CLERMONT

Tim Murry, Mayor

ATTEST:


Tracy Ackroyd Howe, MMC
City Clerk

Approved as to form and legality:

Daniel F. Mantzaris, City Attorney

CITY OF CLERMONT ORDINANCE NO. 2022-032

Exhibit A: PUD Conceptual Plan

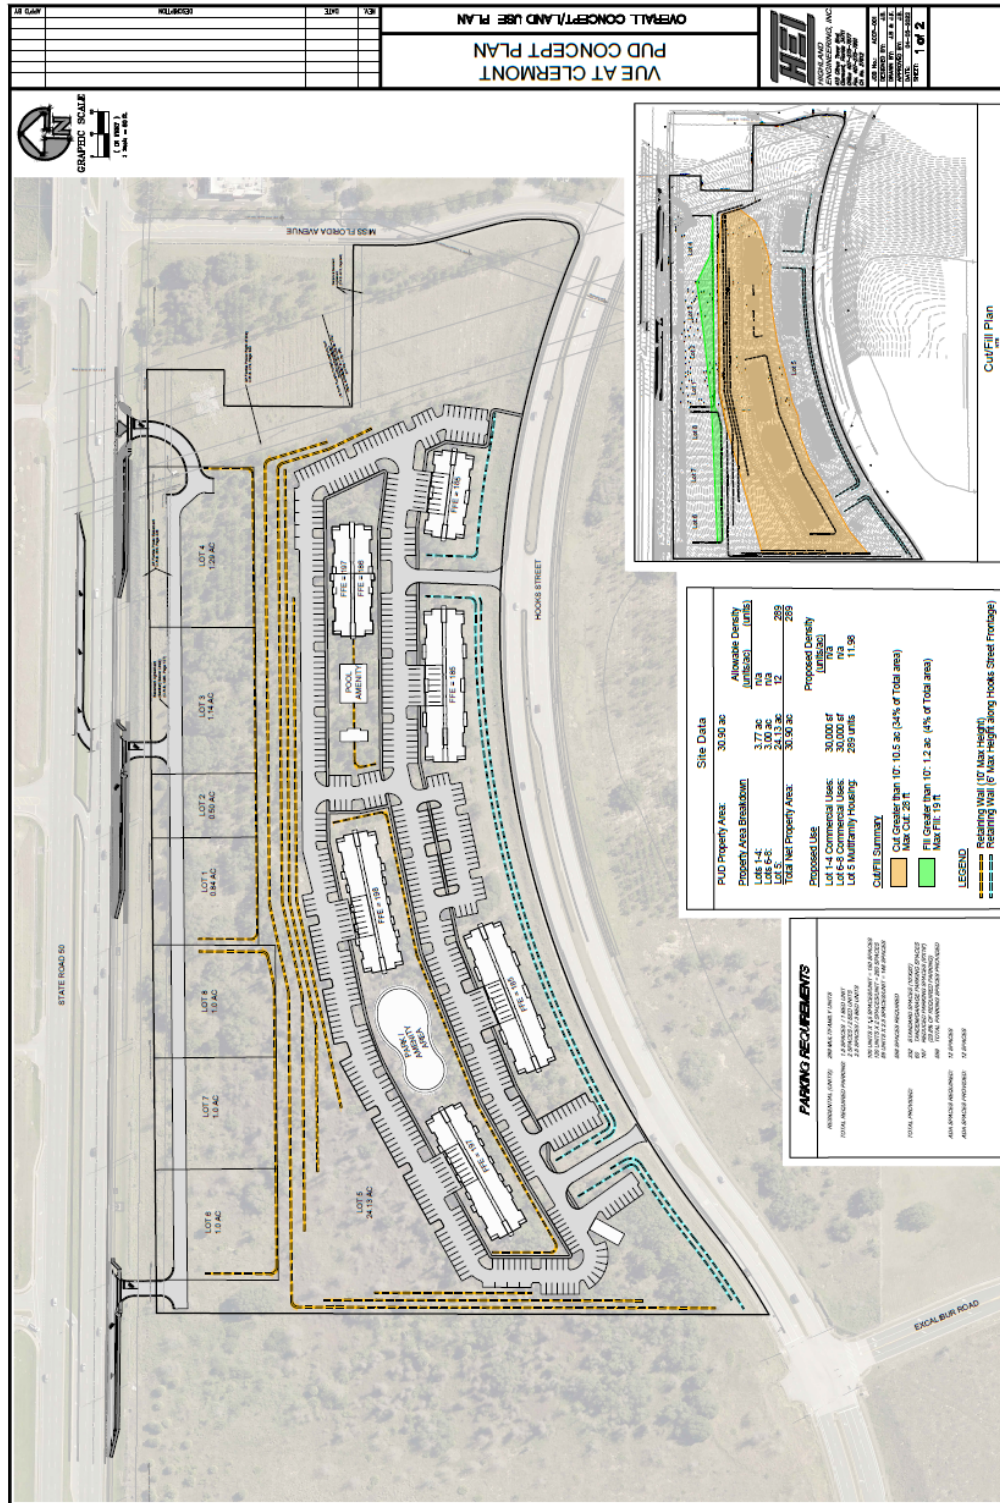

LEGAL NOTICE


On Tuesday, August 2, 2022 at 6:30 PM the Clermont Planning & Zoning Commission will consider the enactment of following proposed ordinance and on Tuesday, August 23, 2022 at 6:30 PM at a public hearing the request will be held before the City Council for Final Adoption.

ORDINANCE NO. 2022-032

AN ORDINANCE UNDER THE CODE OF ORDINANCES OF THE CITY OF CLERMONT, LAKE COUNTY, FLORIDA AMENDING THE OFFICIAL ZONING MAP OF THE CITY OF CLERMONT, REFERRED TO IN CHAPTER 122 OF ORDINANCE NO. 289-C, CODE OF ORDINANCES; REZONING THE REAL PROPERTIES DESCRIBED HEREIN AS SHOWN BELOW, PROVIDING FOR CONFLICT, SEVERABILITY, ADMINISTRATIVE CORRECTION OF SCRIVENERS ERROR, RECORDING, PUBLICATION AND EFFECTIVE DATE.

LOCATION

Site located south of SR 50 and west of Miss Florida Avenue
North of Hooks Street and East Ridge High School
Approx. 29.10 +/- Acres
Alternate Keys 3334566 & 1028272

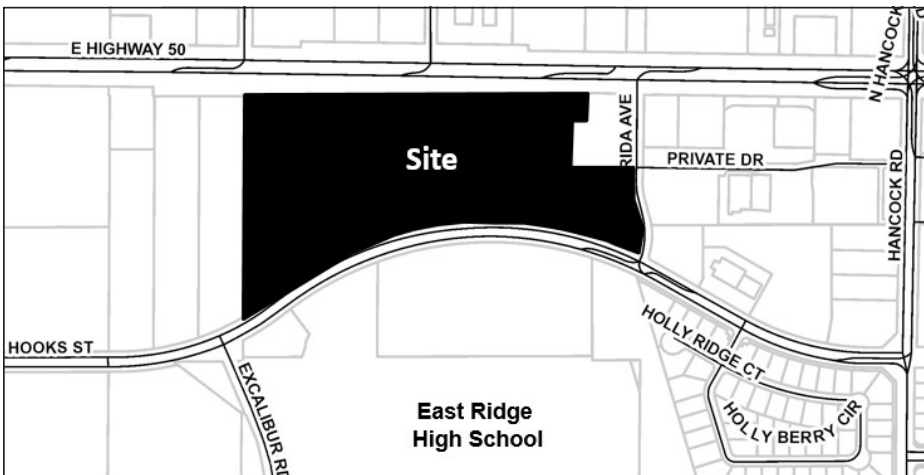

LEGAL DESCRIPTION

LEGAL DESCRIPTION – AC COMMERCIAL
ALTERNATE KEY 333456

PARCEL 1

THAT PART OF SECTION 28, TOWNSHIP 22 SOUTH, RANGE 26 EAST, LAKE COUNTY, FLORIDA, DESCRIBES AS FOLLOWS:
COMMENCE AT THE EAST ¼ CORNER OF SAID SECTION 28; THENCE RUN NORTH 00°42'51" EAST ALONG THE EAST LINE OF THE NORTHEAST ¼ OF SAID SECTION 28 FOR A DISTANCE OF 664.12 FEET TO THE NORTHEAST CORNER OF THE SOUTH ¼ OF THE NORTHEAST ¼ OF SAID SECTION 28; THENCE RUN SOUTH 89°24'16" WEST ALONG THE NORTH LINE OF SAID SOUTH ¼ FOR A DISTANCE OF 1335.19 FEET TO A POINT ON A NON-TANGENT CURVE CONCAVE WESTERLY HAVING A RADIUS OF 270.00 FEET AND CHORD BEARING OF SOUTH 01°23'58" WEST AND THE POINT OF BEGINNING; THENCE RUN SOUTHERLY ALONG THE ARC OF SAID CURVE THROUGH A CENTRAL ANGLE OF 23°36'59" FOR A DISTANCE OF 111.29 FEET TO THE POINT OF COMPOUND CURVATURE OF A CURVE CONCAVE NORTHWESTERLY HAVING A RADIUS OF 25.00 FEET AND A CHORD BEARING OF SOUTH 63°07'26" WEST; THENCE RUN SOUTHWESTERLY ALONG THE ARC OF SAID CURVE THROUGH A CENTRAL ANGLE OF 99°49'56" FOR A DISTANCE OF 43.56 FEET TO THE POINT OF REVERSE CURVATURE OF A CURVE CONCAVE SOUTHERLY HAVING A RADIUS OF 1750.00 FEET AND A CHORD BEARING OF NORTH 87°56'35" WEST AND THE NORTH RIGHT OF WAY LINE OF HOOK STREET, AS DESCRIBED IN OFFICIAL RECORDS BOOK 2010, PAGE 316, OF THE PUBLIC RECORDS OF LAKE COUNTY, FLORIDA; THENCE RUN WESTERLY ALONG SAID NORTH RIGHT OF WAY LINE AND THE ARC OF SAID CURVE THROUGH A CENTRAL ANGLE OF 41°57'58" FOR A DISTANCE OF 1281.78 FEET TO A NON-RADIAL LINE AND THE EAST RIGHT OF WAY LINE OF AN UNNAMED RIGHT OF WAY, ACCORDING TO THE PLAT OF LAKE HIGHLANDS COMPANY, AS RECORDED IN PLAT BOOK 2, PAGE 28, OF SAID PUBLIC RECORDS; THENCE RUN NORTH 00°10'52" EAST ALONG SAID EAST RIGHT OF WAY LINE FOR A DISTANCE OF 718.43 FEET TO THE SOUTH RIGHT OF WAY LINE OF STATE ROAD NUMBER 50; THENCE RUN NORTH 89°24'19" EAST ALONG SAID SOUTH RIGHT OF WAY LINE FOR A DISTANCE OF 1127.57 FEET; THENCE RUN SOUTH 89°29'29" EAST ALONG SAID SOUTH RIGHT OF WAY LINE FOR A DISTANCE OF 120.11 FEET TO THE WEST LINE OF THE EAST 60 FEET OF TRACT 19, OF SAID LAKE HIGHLANDS COMPANY; THENCE RUN SOUTH 00°26'52" WEST ALONG SAID WEST LINE FOR A DISTANCE OF 445.90 FEET TO THE POINT OF CURVATURE OF A CURVE CONCAVE EASTERLY HAVING A RADIUS OF 280.00 FEET; THENCE RUN SOUTHERLY ALONG THE ARC OF SAID CURVE THROUGH A CENTRAL ANGLE OF 15°45'47" FOR A DISTANCE OF 77.03 FEET TO THE POINT OF TANGENCY; THENCE RUN SOUTH 15°18'56" EAST FOR A DISTANCE OF 105.46 FEET TO THE POINT OF THE CURVATURE OF A CURVE CONCAVE WESTERLY HAVING A RADIUS OF 270.00 FEET AND A CHORD BEARING OF SOUTH 12°51'43" EAST; THENCE RUN SOUTHERLY ALONG THE ARC OF SAID CURVE THROUGH A CENTRAL ANGLE OF 04°54'24" FOR A DISTANCE OF 23.12 FEET TO THE POINT OF BEGINNING.

LESS AND EXCEPT THEREFROM THAT PARCEL CONVEYED BY MAYNARD K. KNAPP, INDIVIDUALLY AND AS TRUSTEE TO AKRAM ISMAIL, M.D., BY SPECIAL WARRANTY DEED RECORDED APRIL 17, 2015, IN OFFICIAL RECORDS BOOK 4613, PAGE 945, DESCRIBED AS FOLLOWS:

A PORTION OF THE SOUTHWEST ¼ OF THE NORTHEAST ¼ OF SECTION 28, TOWNSHIP 22 SOUTH, RANGE 26 EAST, LAKE COUNTY, FLORIDA, DESCRIBED AS FOLLOWS: COMMENCE AT THE NORTHEAST CORNER OF SAID SECTION 28; THENCE S01°07'06" W ALONG THE EAST LINE OF SAID NORTHEAST 1/4, A DISTANCE OF 1372.13 FEET TO A POINT; THENCE N89°06'23" W, A DISTANCE OF 1322.25 TO A POINT ON THE SOUTH RIGHT-OF-WAY LINE OF STATE ROAD NO. 50, (RIGHT-OF-WAY VARIES PER RIGHT-OF-WAY MAP SECTION 11070); THENCE CONTINUE N89°06'23" W, A DISTANCE OF 60.00 FEET TO THE POINT OF BEGINNING; THENCE S00°51'39" W, ALONG THE WEST RIGHT-OF-WAY LINE OF MISS FLORIDA AVENUE (ORB 2345, PAGE 748), ALSO BEING PARALLEL TO AND 60.00 FEET WEST OF THE EAST LINE OF SAID SOUTHWEST ¼ OF THE NORTHEAST ¼ OF SECTION 28 AND THE EAST LINE OF TRACT 19 OF LAKE HIGHLANDS COMPANY, ACCORDING TO THE PLAT THEREOF AS RECORDED IN PLAT BOOK 2, PAGE 28, OF THE PUBLIC RECORDS OF LAKE COUNTY, FLORIDA, A DISTANCE OF 369.94 FEET TO A POINT; THENCE N89°08'21" W, A DISTANCE OF 291.58 FEET TO A POINT; THENCE N00°51'39" E, A DISTANCE OF 230.29 FEET TO A POINT; THENCE S89°08'21" E, A DISTANCE OF 64.35 FEET TO A POINT; THENCE N00°51'39" E, A DISTANCE OF 139.00 FEET TO A POINT ON THE SOUTH LINE OF AN UNNAMED UNIMPROVED STREET, ALSO BEING THE NORTH LINE OF SAID TRACT 19; THENCE N89°50'25"E, ALONG THE NORTH LINE OF SAID TRACT 19, A DISTANCE OF 42.23 FEET TO A POINT ON SAID SOUTH RIGHT-OF-WAY LINE OF STATE ROAD NO. 50; THENCE S89°06'23"E, ALONG SAID SOUTH RIGHT-OF-WAY LINE OF STATE ROAD 50, A DISTANCE OF 185.01 FEET TO THE POINT OF BEGINNING.

AND

THE EAST ½ OF THE VACATED NORTH SOUTH ROADWAY BETWEEN TRACTS 20, 21, 28, AND 29 AS SHOWN ON THE LAKE HIGHLAND'S COMPANY PLAT OF SECTION 28, TOWNSHIP 22 SOUTH, RANGE 26 EAST, RECORDED IN PLAT BOOK 2, PAGE 28, PUBLIC RECORDS OF LAKE COUNTY, FLORIDA; LYING NORTHERLY OF HOOK STREET, AND SOUTHERLY OF STATE ROAD NO. 50, BEING MORE PARTICULARLY DESCRIBED AS FOLLOWS:

COMMENCE AT THE NE CORNER OF SECTION 28, TOWNSHIP 22 SOUTH, RANGE 26 EAST, LAKE COUNTY, FLORIDA, THENCE S 0°17'37" W, A DISTANCE OF 1372.13 FEET; THENCE N 89°55'52" W, A DISTANCE OF 1322.25 FEET TO A POINT ON THE SOUTH RIGHT OF WAY LINE OF STATE ROAD NO. 50 (A VARIABLE WIDTH PUBLIC RIGHT OF WAY); THENCE THE FOLLOWING FOUR (4) COURSES AND DISTANCES ALONG SAID SOUTH RIGHT OF WAY LINE, CONTINUE N 89°55'52" W, A DISTANCE OF 60.00 FEET; THENCE N 89°27'07" W, A DISTANCE OF 184.98 FEET; THENCE S 89°30'08" W, A DISTANCE OF 42.24 FEET; THENCE S 89°24'19" W, A DISTANCE OF 1020.48 FEET TO THE POINT OF BEGINNING; THENCE DEPARTING SAID SOUTH RIGHT OF WAY, RUN S 00°14'51" W, ALONG THE WEST LINE OF TRACT 20 AND 29, A DISTANCE OF 718.43 FEET TO A POINT ON THE NORTHERLY RIGHT OF WAY LINE OF HOOK STREET (A 100 FOOT WIDE PUBLIC RIGHT OF WAY) SAID POINT ALSO BEING ON A NON-TANGENT CURVE, CONCAVE SOUTHEASTERLY, AND HAVING A RADIUS OF 1750.00 FEET; THENCE SOUTHWESTERLY ALONG THE ARC OF SAID CURVE, THROUGH A CENTRAL ANGLE OF 00°31'14", A DISTANCE OF 15.90 FEET, SAID CURVE BEING SUBTENDED BY A CHORD BEARING AND DISTANCE OF S 70°52'48" W, 15.90 FEET; THENCE DEPARTING SAID NORTH RIGHT OF WAY LINE, RUN N 0°14'51" E, A DISTANCE OF 723.70 FEET TO A POINT ON THE AFOREMENTIONED SOUTHERLY RIGHT OF WAY LINE OF STATE ROAD NO. 50; THENCE N 89°28'03" E, ALONG SAID NORTH RIGHT OF WAY LINE, A DISTANCE OF 15 FEET TO THE POINT OF BEGINNING.

PARCEL 2 (EASEMENT ESTATE)

TOGETHER WITH THAT CERTAIN NON-EXCLUSIVE INGRESS-EGRESS EASEMENT GRANTED BY AKRAM ISMAIL TO MAYNARD K. KNAPP, TRUSTEE, TO RECIPROCAL EASEMENT AGREEMENT RECORDED APRIL 17, 2015, IN OFFICIAL RECORDS BOOK 4613, PAGE 948, PUBLIC RECORDS OF LAKE COUNTY, FLORIDA.

PARCEL 3 (SOUTHERN PORTION)

TRACT 29 AND TRACT 30, AS SHOWN ON THE LAKE HIGHLANDS COMPANY PLAT OF SECTION 28, TOWNSHIP 22 SOUTH, RANGE 26 EAST, RECORDED IN PLAT BOOK 2, PAGE 28, OF THE PUBLIC RECORDS OF LAKE COUNTY, FLORIDA; LESS THAT PORTION LYING WITHIN AND NORTH OF THE RIGHT OF WAY FOR HOOK STREET.

PARCEL 5

THE EAST ½ OF THE VACATED NORTH SOUTH ROADWAY BETWEEN TRACTS 28, AND 29 AS SHOWN ON THE LAKE HIGHLAND'S COMPANY PLAT OF SECTION 28, TOWNSHIP 22 SOUTH, RANGE 26 EAST, RECORDED IN PLAT BOOK 2, PAGE 28, PUBLIC RECORDS OF LAKE COUNTY, FLORIDA; LYING SOUTHERLY OF HOOK STREET, BEING MORE PARTICULARLY DESCRIBED AS FOLLOWS: COMMENCE AT THE NE CORNER OF SECTION 28, TOWNSHIP 22 SOUTH, RANGE 26 EAST, LAKE COUNTY, FLORIDA, THENCE S 0°17'37" W, A DISTANCE OF 1372.13 FEET; THENCE N 89°55'52" W, A DISTANCE OF 1322.25 FEET TO A POINT ON THE SOUTH RIGHT OF WAY LINE OF STATE ROAD NO. 50 (A VARIABLE WITH PUBLIC RIGHT OF WAY); THENCE THE FOLLOWING FOUR (4) COURSES AND DISTANCES ALONG SAID SOUTH RIGHT OF WAY LINE, CONTINUE N 89°55'52" W, A DISTANCE OF 60.00 FEET; THENCE N 89°27'07" W, A DISTANCE OF 184.98 FEET; THENCE S 89°30'08" W, A DISTANCE OF 42.24 FEET; THENCE S 89°24'19" W, A DISTANCE OF 1020.48 FEET; THENCE DEPARTING SAID SOUTH RIGHT OF WAY, RUN S 00°14'51" W, ALONG THE WEST LINE OF TRACTS 20 AND 29, A DISTANCE OF 824.65 FEET TO A POINT ON THE SOUTHERLY RIGHT OF WAY LINE OF HOOK STREET (A 100 FOOT WIDE PUBLIC RIGHT OF WAY); THENCE DEPARTING SAID SOUTHERLY RIGHT OF WAY LINE, RUN S 0°14'51" W, ALONG THE WEST LINE OF SAID TRACT 29, A DISTANCE OF 473.42 FEET TO THE SOUTHWEST CORNER OF SAID TRACT 29; THENCE S 89°28'17" W, A DISTANCE OF 15.00 FEET TO THE SOUTHEAST CORNER OF AFOREMENTIONED TRACT 28; THENCE N 0°14'51" E, ALONG THE EAST LINE OF SAID TRACT 28, A DISTANCE OF 467.99 FEET TO A POINT ON THE SOUTHERLY RIGHT OF WAY LINE OF AFOREMENTIONED HOOK STREET, SAID POINT ALSO BEING ON A NON-TANGENT CURVE, CONCAVE SOUTHEASTERLY, AND HAVING A RADIUS OF 1650.00 FEET; THENCE SOUTHWESTERLY ALONG THE ARC OF SAID CURVE, THROUGH A CENTRAL ANGLE OF 00°33'23", A DISTANCE OF 16.02 FEET, TO THE POINT OF BEGINNING, SAID CURVE BEING SUBTENDED BY A CHORD BEARING AND DISTANCE OF N 69°39'14" E, 16.02 FEET.

ALTERNATE KEY 1028272

THAT PORTION OF TRACTS 21 AND 28 AS SHOWN ON THE LAKE HIGHLANDS COMPANY'S PLAT OF SECTION 28, TOWNSHIP 22 SOUTH, RANGE 26 EAST, RECORDED IN PLAT BOOK 2, PAGE 28, LYING NORTH OF HOOK STREET, AS RECORDED IN BOOK 2017, PAGE 1757, PUBLIC RECORDS OF LAKE COUNTY, FLORIDA.

PROPERTY REZONING

Amend PUD Ordinance to allow development (multi-family apartments) on parcels 7 through 13 (south side of project), as indicated in Section 3, item 14 contained in Ordinance 2017-24

All public meetings are held in the Clermont City Hall, Council Chambers located at 685 W. Montrose Street, Clermont, FL 34711.

This ordinance is available for public inspection in the Development Services Department, Monday through Friday between the hours of 8:00 AM and 5:00 PM.

All interested parties shall be given an opportunity to express their views on this matter.

Please be advised that, under State law, if you should decide to appeal a decision made with respect to this matter, you will need a record of the proceedings, and may need to ensure that a verbatim record is made. Persons with disabilities who need assistance should contact the City Clerk's office, (352) 241-7330, at least 48 hours prior to the public hearings

Tracy Ackroyd Howe, MMC
City Clerk



CITY OF CLERMONT

AGENDA ITEM

Page 1 of 1

Meeting Date		
Tuesday, September 13, 2022		
Agenda Item Name		
Ordinance No. 2022-034 <i>Intro</i> 111 Apartments Annexation		
Requested Action		
Recommend approval of Ordinance No. 2022-034.		
Staff Report		
This is a staff initiated request for approval of an annexation from Lake County Planned Unit Development to the City of Clermont Planned Unit Development (PUD) category. The City is requesting annexation of the subject property as authorized by the Utility Agreement with the property owner. The Notice of Encumbrance to annex was executed on September 24, 2019. The subject parcel is located north of State Road 50 and east of County Road 455 and is approximately 21.9 +/- Acres. Lake County has approved to allow for the development of a 296-unit multifamily apartment housing project on the site which is currently under construction. The City of Clermont has the capacity and will be providing water and sewer services for the development. The City will annex the property as approved by Lake County. The proposed High Density Residential Land Use designation allows up to the maximum of 12 units per acre, which is consistent with the intent of the Comprehensive Plan goals, objectives and policies. Staff recommends approval of the annexation with the provisions of Ordinance 2022-034.		
Additional Analysis		
Fiscal Impact Summary		
Fiscal Impact	Fund Number and Description	Available Budget Amount
Exhibits Attached (copies of original agreements)		
1. ORD 2022-034 - 111 Apartments annexation (08.25.2022)	ORD 2022-034 - 111 Apartments annexation (08.25.2022).pdf	
2. Legal ad - Ord. 2022-034 111 Apartments	Legal ad - Ord. 2022-034 111 Apartments.pdf	



CITY OF CLERMONT
ORDINANCE NO. 2022-034

AN ORDINANCE UNDER THE CODE OF ORDINANCES OF THE CITY OF CLERMONT, LAKE COUNTY, FLORIDA, PROVIDING FOR THE ANNEXATION OF A CERTAIN PARCEL OF LAND CONTIGUOUS TO THE PRESENT CITY BOUNDARIES; PROVIDING FOR CONFLICT, SEVERABILITY, ADMINISTRATIVE CORRECTION OF SCRIVENERS ERROR, RECORDING, PUBLICATION AND AN EFFECTIVE DATE.

WHEREAS, the City Council of the City of Clermont, Lake County, Florida has received a Petition for Annexation of a parcel of land contiguous to the present corporate limits under Section 171.044, Florida Statutes; and

WHEREAS, the City Council of the City of Clermont, Lake County, Florida, has determined that it is in the best interest of the City and of the property herein sought to be annexed that the City annex the following described property; and

WHEREAS, the City Council has determined that the area sought to be annexed is contiguous to the City and is in need of the services which the City can offer and the City has determined that such area sought to be annexed will be substantially benefitted by annexation; and

WHEREAS, the City Council has determined that all requirements of Section 171.044, Florida Statutes, have been met.

SECTION 1.

NOW, THEREFORE, BE IT ORDAINED, under the provisions of Florida Statute Chapter 171 and the General and Special Laws of the State of Florida; that the City of Clermont, Lake County, Florida, does hereby annex to and make part of its corporate boundaries; the following described property contiguous to the present City boundary, to-wit:

LEGAL DESCRIPTION

LAKE HIGHLANDS 23-22-26 PB 4 PG 11 TRACTS 51A, 52A, 61, 62, AND THAT PART OF VACATED STREET LYING SOUTH OF TRACTS 61 & 62, BOUNDED ON THE EAST BY THE EAST LINE OF TRACT 62 AND THE SOUTHERLY EXTENSION TO THE SOUTH LINE OF SECTION 23 TOWNSHIP 22 SOUTH RANGE 26 EAST, BOUNDED ON THE WEST BY THE WEST LINE OF TRACT 61 AND THE SOUTHERLY EXTENSION TO THE SOUTH LINE OF SAID SECTION 23--LESS FROM THE NORTHWEST CORNER OF THE NORTHEAST 1/4 OF SECTION 26 TOWNSHIP 22 SOUTH RANGE 26 EAST RUN SOUTH 89-46-45 EAST ALONG THE NORTH LINE OF SAID NORTHEAST 1/4 OF SECTION 26 A DISTANCE OF 33 FEET TO THE INTERSECTION WITH THE EAST RIGHT OF WAY LINE OF COUNTY ROAD NO 455 AND POINT OF BEGINNING, RUN NORTH 00-36-35 EAST ALONG SAID EAST RIGHT OF WAY LINE 195.41 FEET, SOUTH 89-46-45 EAST 1296.29 FEET TO THE EAST LINE OF TRACT 62 OF LAKE HIGHLANDS SUB IN

CITY OF CLERMONT
ORDINANCE NO. 2022-034

SECTION 23, SOUTH 00-56-24 WEST ALONG SAID EAST LINE 195.42 FEET TO THE NORTH LINE OF SAID NORTHEAST 1/4 OF SECTION 26, WEST ALONG SAID NORTH LINE TO THE POINT OF BEGINNING AND LESS FROM NORTH 1/4 CORNER OF SECTION 26 RUN SOUTH 89-47-05 EAST ALONG NORTH LINE OF NORTHEAST 1/4 OF SAID SECTION 26 A DISTANCE OF 33 FEET TO A POINT ON THE EAST RIGHT OF WAY LINE OF COUNTY ROAD NO 455, NORTH 00-43-08 EAST 195.32 FEET TO A POINT ON THE PROPOSED BOUNDARY LINE OF CARMAX AND POINT OF BEGINNING, CONTINUE NORTH 00-43-08 EAST 39.55 FEET, NORTH 89-16-52 WEST 13 FEET, NORTH 00-43-08 EAST 533.34 FEET TO A POINT ON THE SOUTHERLY RIGHT OF WAY LINE OF VACATED ATLANTIC COASTLINE, 60 FEET WIDE RAILROAD RIGHT OF WAY PER ORB 1947 PG 150, THENCE ALONG SAID SOUTHERLY RIGHT OF WAY LINE NORTH 50-47-04 EAST 9.58 FEET TO A POINT OF CURVATURE OF A CURVE TO THE RIGHT, CONCAVE SOUTHEASTERLY HAVING A RADIUS OF 1402.70 FEET, A CENTRAL ANGLE OF 01-28-27, AND A CHORD LENGTH OF 36.09 FEET, WHICH BEARS NORTH 51-31-18 EAST THENCE RUN NORTHEASTERLY ALONG THE ARC OF SAID CURVE 36.09 FEET, THENCE DEPARTING SAID RIGHT OF WAY LINE SOUTH 00-43-08 WEST 601.64 FEET TO A POINT ON THE PROPOSED BOUNDARY LINE OF CARMAX, THENCE ALONG SAID BOUNDARY LINE RUN NORTH 89-46-45 WEST 22.31 FEET TO THE POINT OF BEGINNING OF ADDITIONAL ROAD RIGHT OF WAY-- ORB 5674 PG 1983LEGAL DESCRIPTION

LOCATION:

14006 County Road 455,
Property located north of SR 50 and CR 455 intersection
Alternate Key 2665645
21.9 +/- Acres





CITY OF CLERMONT
ORDINANCE NO. 2022-034

SECTION 2:

That the aforescribed property shall be and hereby is made part and parcel of the City of Clermont, Lake County, Florida, and that said property shall be subject to all the laws, ordinances, and provisions pertaining to the City of Clermont.

SECTION 3:

All property afore described shall henceforth be subject to ad valorem taxation by the City of Clermont, Lake County, Florida and any other general or special taxes or assessments.

SECTION 4: CONFLICT

All ordinances or parts of ordinances in conflict with any of the provisions of this Ordinance are hereby repealed.

SECTION 5: SEVERABILITY

Should any Section or part of a Section be declared invalid by any court of competent jurisdiction, such adjudications shall not apply or affect any other provision of this Ordinance, except to the extent that the entire Section or part of the Section may be separable in meaning and effect from the Section to which such holding shall apply.

SECTION 6: ADMINISTRATIVE CORRECTION

This Ordinance may be re-numbered or re-lettered and the correction of typographical and/or scrivener's errors which do not affect the intent may be authorized by the City Manager or designee, without need of public hearing, by filing a corrected or re-codified copy of same with the City Clerk.

SECTION 7: RECORDING

This Ordinance shall be recorded in the Public Records of Lake County, Florida.

SECTION 8: PUBLICATION AND EFFECTIVE DATE

This Ordinance shall be published as provided by law and it shall become law and shall take effect immediately upon its Second Reading and Final Passage.



CITY OF CLERMONT
ORDINANCE NO. 2022-034

PASSED AND ADOPTED by the City Council of the City of Clermont, Lake County, Florida on this 27th day of September 2022.

CITY OF CLERMONT

Tim Murry, Mayor

ATTEST:

Tracy Ackroyd Howe, MMC
City Clerk

Approved as to form and legality:

Daniel F. Mantzaris, City Attorney

LEGAL NOTICE

The Clermont City Council will consider the enactment of the following proposed Ordinance at their regularly scheduled meeting to be held Tuesday, September 27, 2022 at 6:30 PM at Clermont City Hall, Council Chambers located at 685 West Montrose Street. All interested parties will be given an opportunity to express their views on this matter.

ORDINANCE NO. 2022-034

AN ORDINANCE OF THE CITY COUNCIL OF THE CITY OF CLERMONT, LAKE COUNTY, FLORIDA, PROVIDING FOR THE ANNEXATION OF A CERTAIN PARCEL OF LAND CONTIGUOUS TO THE PRESENT CITY BOUNDARIES; PROVIDING FOR CONFLICT, SERVERABILITY, ADMINISTRATIVE CORRECTION OF SCRIVENERS ERROR, RECORDING, PUBLICATION AND EFFECTIVE DATE.

LOCATION:

14006 County Road 455,
Property located north of SR 50 and CR 455 intersection
Alternate Key 2665645
21.9 +/- Acres



LEGAL DESCRIPTION

LAKE HIGHLANDS 23-22-26 PB 4 PG 11 TRACTS 51A, 52A, 61, 62, AND THAT PART OF VACATED STREET LYING SOUTH OF TRACTS 61 & 62, BOUNDED ON THE EAST BY THE EAST LINE OF TRACT 62 AND THE SOUTHERLY EXTENSION TO THE SOUTH LINE OF SECTION 23 TOWNSHIP 22 SOUTH RANGE 26 EAST, BOUNDED ON THE WEST BY THE WEST LINE OF TRACT 61 AND THE SOUTHERLY EXTENSION TO THE SOUTH LINE OF SAID SECTION 23--LESS FROM THE NORTHWEST CORNER OF THE NORTHEAST 1/4 OF SECTION 26 TOWNSHIP 22 SOUTH RANGE 26 EAST RUN SOUTH 89-46-45 EAST ALONG THE NORTH LINE OF SAID NORTHEAST 1/4 OF SECTION 26 A DISTANCE OF 33 FEET TO THE INTERSECTION WITH THE EAST RIGHT OF WAY LINE OF COUNTY ROAD NO 455 AND POINT OF BEGINNING, RUN NORTH 00-36-35 EAST ALONG SAID EAST RIGHT OF WAY LINE 195.41 FEET, SOUTH 89-46-45 EAST 1296.29 FEET TO THE EAST LINE OF TRACT 62 OF LAKE HIGHLANDS SUB IN SECTION 23, SOUTH 00-56-24 WEST ALONG SAID EAST LINE 195.42 FEET TO THE NORTH LINE OF SAID NORTHEAST 1/4 OF SECTION 26, WEST ALONG SAID NORTH LINE TO THE POINT OF BEGINNING AND LESS FROM NORTH 1/4 CORNER OF SECTION 26 RUN SOUTH 89-47-05 EAST ALONG NORTH LINE OF NORTHEAST 1/4 OF SAID SECTION 26 A DISTANCE OF 33 FEET TO A POINT ON THE EAST RIGHT OF WAY LINE OF COUNTY ROAD NO 455, NORTH 00-43-08 EAST 195.32 FEET TO A POINT ON THE PROPOSED BOUNDARY LINE OF CARMAX AND POINT OF BEGINNING, CONTINUE NORTH 00-43-08 EAST 39.55 FEET, NORTH 89-16-52 WEST 13 FEET, NORTH 00-43-08 EAST 533.34 FEET TO A POINT ON THE SOUTHERLY RIGHT OF WAY LINE OF VACATED ATLANTIC COASTLINE, 60 FEET WIDE RAILROAD RIGHT OF WAY PER ORB 1947 PG 150, THENCE ALONG SAID SOUTHERLY RIGHT OF WAY LINE NORTH 50-47-04 EAST 9.58 FEET TO A POINT OF CURVATURE OF A CURVE TO THE RIGHT, CONCAVE SOUTHEASTERLY HAVING A RADIUS OF 1402.70 FEET, A CENTRAL ANGLE OF 01-28-27, AND A CHORD LENGTH OF 36.09 FEET, WHICH BEARS NORTH 51-31-18 EAST THENCE RUN NORTHEASTERLY ALONG THE ARC OF SAID CURVE 36.09 FEET, THENCE DEPARTING SAID RIGHT OF WAY LINE SOUTH 00-43-08 WEST 601.64 FEET TO A POINT ON THE PROPOSED BOUNDARY LINE OF CARMAX, THENCE ALONG SAID BOUNDARY LINE RUN NORTH 89-46-45 WEST 22.31 FEET TO THE POINT OF BEGINNING OF ADDITIONAL ROAD RIGHT OF WAY-- ORB 5674 PG 1983LEGAL DESCRIPTION

All public hearings are held at the Clermont City Hall, Council Chambers, located at 685 W. Montrose Street, and are open to public comment. Please call (352) 394-4083, ext. 3 if you have any questions.

The proposed ordinance may be inspected at the Clermont Development Services Department between 8 AM and 5 PM Monday to Friday.

Please be advised that under state law, any person deciding to appeal a decision made at the public hearings will need a record of the proceedings and may need to ensure a verbatim record is made.

Persons with disabilities who need assistance should contact the City Clerk's office, (352) 241-7330, at least 48 hours prior to the public hearings.

Tracy Ackroyd Howe, MMC, City Clerk



CITY OF CLERMONT

AGENDA ITEM

Page 1 of 1

Meeting Date		
Tuesday, September 13, 2022		
Agenda Item Name		
Ordinance No. 2022-035 <i>Intro</i> 111 Apartments Comprehensive Plan Amendment		
Requested Action		
Recommend approval of Ordinance No. 2022-035.		
Staff Report		
This is a staff initiated request for approval of a small-scale comprehensive plan amendment to change the future land use from Lake County Urban High Density to Clermont High Density Residential designation. The City is requesting annexation of the subject property as authorized by the Utility Agreement with the property owner. The Notice of Encumbrance to annex was executed on September 24, 2019. The subject parcel is located north of State Road 50 and east of County Road 455 and is approximately 21.9 +/- Acres. Lake County has approved to allow for the development of a 296-unit multifamily apartment housing project on the site which is currently under construction. The City of Clermont has the capacity and will be providing water and sewer services for the development. The City will annex the property as approved by Lake County. The proposed High Density Residential Land Use designation allows up to the maximum of 12 units per acre, which is consistent with the intent of the Comprehensive Plan goals, objectives and policies. The property will also be rezoned from Lake County Planned Unit Development (PUD) to Clermont Planned Unit Development (PUD) zoning classification. Staff recommends approval of the Future Land Use change from Lake County Urban High Density to Clermont High Density Residential designation with Ordinance 2022-035.		
Additional Analysis		
Fiscal Impact Summary		
Fiscal Impact	Fund Number and Description	Available Budget Amount
Exhibits Attached (copies of original agreements)		
1. ORD 2022-035 Clermont 111 Apartments CPA (08.25.2022)	ORD 2022-035 Clermont 111 Apartments CPA (08.25.2022).pdf	
2. Location Maps	Location Maps.pdf	
3. 111 Apartments FLU MAP	111 Apartments FLU MAP.pdf	
4. 180311 - Oak Property North Parcel ALTA 5-15-19 SS	180311 - Oak Property North Parcel ALTA 5-15-19 SS.pdf	
5. Legal ad - Ord. 2022-035 111 Apartments	Legal ad - Ord. 2022-035 111 Apartments.pdf	



CITY OF CLERMONT
ORDINANCE NO. 2022-035

AN ORDINANCE OF THE CITY OF CLERMONT, LAKE COUNTY, FLORIDA, ADOPTING THE SMALL SCALE COMPREHENSIVE PLAN AMENDMENT FOR THE CITY OF CLERMONT, FLORIDA, PURSUANT TO THE LOCAL GOVERNMENT COMPREHENSIVE PLANNING ACT, CHAPTER 163, PART II, FLORIDA STATUTES; SETTING FORTH THE AUTHORITY FOR ADOPTION OF THE SMALL SCALE COMPREHENSIVE PLAN AMENDMENT; SETTING FORTH THE PURPOSE AND INTENT OF THE SMALL SCALE COMPREHENSIVE PLAN AMENDMENT; PROVIDING FOR THE ADOPTION OF THE SMALL SCALE COMPREHENSIVE PLAN AMENDMENT; ESTABLISHING THE LEGAL STATUS OF THE SMALL SCALE COMPREHENSIVE PLAN AMENDMENT; PROVIDING A CONFLICT, SEVERABILITY, ADMINISTRATIVE CORRECTION OF SCRIVENERS ERROR, PUBLICATION AND EFFECTIVE DATE.

WHEREAS, the Comprehensive Plan of the City of Clermont was adopted by the City of Clermont on June 23, 2009, in accordance with the Local Government Planning and Land Development Regulations Act of 1985, Chapter 163, Part II, Florida Statutes; and

WHEREAS, the Comprehensive Plan of the City of Clermont may be amended pursuant to Florida Statute 163.3187; and

WHEREAS, the Planning and Zoning Commission and the City Council of the City of Clermont have held public hearings on the proposed amendment to the plan in light of written comments, proposals and objections from the general public;

NOW THEREFORE BE IT RESOLVED AND ENACTED, by the City Council of the City of Clermont, Lake County, Florida that:

SECTION 1.

After public hearings held by the City of Clermont Local Planning Agency and the Clermont City Council, the Future Land Use Map of the Comprehensive Plan of the City of Clermont is hereby amended by changing the following described property as shown:

LEGAL DESCRIPTION

LAKE HIGHLANDS 23-22-26 PB 4 PG 11 TRACTS 51A, 52A, 61, 62, AND THAT PART OF VACATED STREET LYING SOUTH OF TRACTS 61 & 62, BOUNDED ON THE EAST BY THE EAST LINE OF TRACT 62 AND THE SOUTHERLY EXTENSION TO THE SOUTH LINE OF SECTION 23 TOWNSHIP 22 SOUTH RANGE 26 EAST, BOUNDED ON THE WEST BY THE WEST LINE OF TRACT 61 AND THE SOUTHERLY EXTENSION TO THE SOUTH LINE OF SAID SECTION 23--LESS FROM THE NORTHWEST CORNER OF THE NORTHEAST 1/4 OF SECTION 26 TOWNSHIP 22 SOUTH RANGE 26 EAST RUN SOUTH 89-46-45 EAST ALONG THE NORTH LINE OF SAID NORTHEAST 1/4 OF SECTION 26 A DISTANCE OF 33 FEET TO THE INTERSECTION WITH THE EAST RIGHT OF WAY LINE OF COUNTY ROAD NO 455 AND POINT OF BEGINNING, RUN NORTH 00-36-35

CITY OF CLERMONT
ORDINANCE NO. 2022-035

EAST ALONG SAID EAST RIGHT OF WAY LINE 195.41 FEET, SOUTH 89-46-45 EAST 1296.29 FEET TO THE EAST LINE OF TRACT 62 OF LAKE HIGHLANDS SUB IN SECTION 23, SOUTH 00-56-24 WEST ALONG SAID EAST LINE 195.42 FEET TO THE NORTH LINE OF SAID NORTHEAST 1/4 OF SECTION 26, WEST ALONG SAID NORTH LINE TO THE POINT OF BEGINNING AND LESS FROM NORTH 1/4 CORNER OF SECTION 26 RUN SOUTH 89-47-05 EAST ALONG NORTH LINE OF NORTHEAST 1/4 OF SAID SECTION 26 A DISTANCE OF 33 FEET TO A POINT ON THE EAST RIGHT OF WAY LINE OF COUNTY ROAD NO 455, NORTH 00-43-08 EAST 195.32 FEET TO A POINT ON THE PROPOSED BOUNDARY LINE OF CARMAX AND POINT OF BEGINNING, CONTINUE NORTH 00-43-08 EAST 39.55 FEET, NORTH 89-16-52 WEST 13 FEET, NORTH 00-43-08 EAST 533.34 FEET TO A POINT ON THE SOUTHERLY RIGHT OF WAY LINE OF VACATED ATLANTIC COASTLINE, 60 FEET WIDE RAILROAD RIGHT OF WAY PER ORB 1947 PG 150, THENCE ALONG SAID SOUTHERLY RIGHT OF WAY LINE NORTH 50-47-04 EAST 9.58 FEET TO A POINT OF CURVATURE OF A CURVE TO THE RIGHT, CONCAVE SOUTHEASTERLY HAVING A RADIUS OF 1402.70 FEET, A CENTRAL ANGLE OF 01-28-27, AND A CHORD LENGTH OF 36.09 FEET, WHICH BEARS NORTH 51-31-18 EAST THENCE RUN NORTHEASTERLY ALONG THE ARC OF SAID CURVE 36.09 FEET, THENCE DEPARTING SAID RIGHT OF WAY LINE SOUTH 00-43-08 WEST 601.64 FEET TO A POINT ON THE PROPOSED BOUNDARY LINE OF CARMAX, THENCE ALONG SAID BOUNDARY LINE RUN NORTH 89-46-45 WEST 22.31 FEET TO THE POINT OF BEGINNING OF ADDITIONAL ROAD RIGHT OF WAY-- ORB 5674 PG 1983LEGAL DESCRIPTION

LOCATION:

14006 County Road 455
Property located north of SR 50 and east of CR 455 intersection
Alternate Key 2665645
21.9 +/- Acres





CITY OF CLERMONT
ORDINANCE NO. 2022-035

CHANGE IN FUTURE LAND USE CLASSIFICATION

FROM: LAKE COUNTY URBAN HIGH DENSITY
TO: CITY OF CLERMONT HIGH DENSITY RESIDENTIAL

SECTION 2: CONFLICT

All ordinances or parts of ordinances in conflict with any of the provisions of this Ordinance are hereby repealed.

SECTION 3: SEVERABILITY

Should any Section or part of this Section be declared invalid by any court of competent jurisdiction, such adjudications shall not apply to or affect any other provision of this Ordinance, except to the extent that the entire Section or part of the Section may be inseparable in meaning and effect from the Section to which such holding shall apply.

SECTION 4: ADMINISTRATIVE CORRECTION OF SCRIVENERS ERROR

This Ordinance may be re-numbered or re-lettered and the correction of typographical and/or scrivener's errors which do not affect the intent may be authorized by the City Manager or designee, without need of public hearing, by filing a corrected or re-codified copy of same with the City Clerk.

SECTION 5: PUBLICATION AND EFFECTIVE DATE

This Ordinance shall be published as provided by law and it shall become law and shall take effect immediately upon its Second Reading and Final Passage.



CITY OF CLERMONT
ORDINANCE NO. 2022-035

PASSED AND ADOPTED by the City Council of the City of Clermont, Lake County, Florida, this 27th day of September, 2022.

CITY OF CLERMONT

Tim Murry, Mayor


ATTEST:

Tracy Ackroyd Howe, MMC
City Clerk



Approved as to form and legality:


Daniel F. Mantzaris, City Attorney

LOCATION MAP

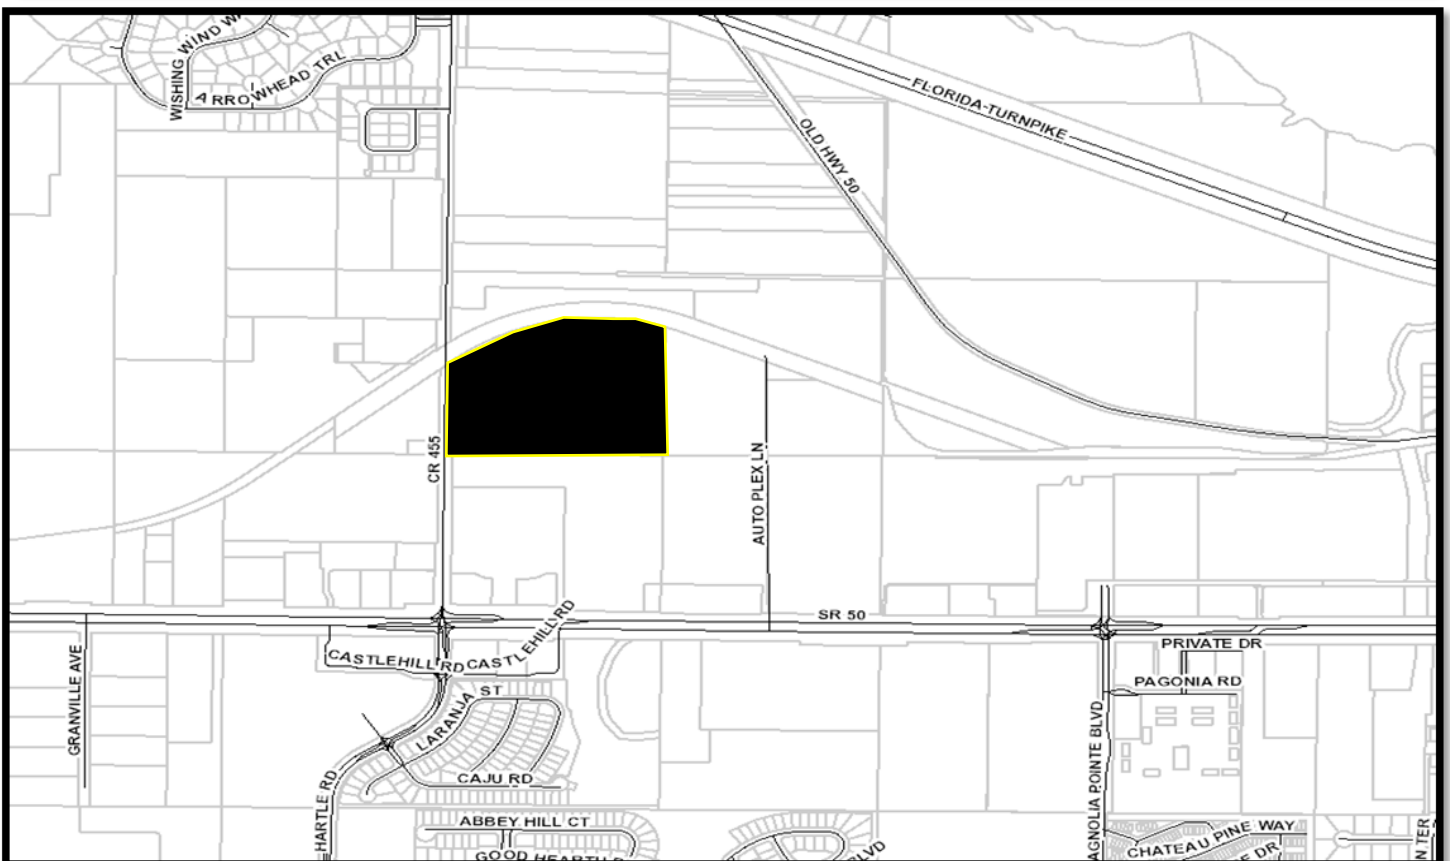

Future Land Use Map – 111 Residential

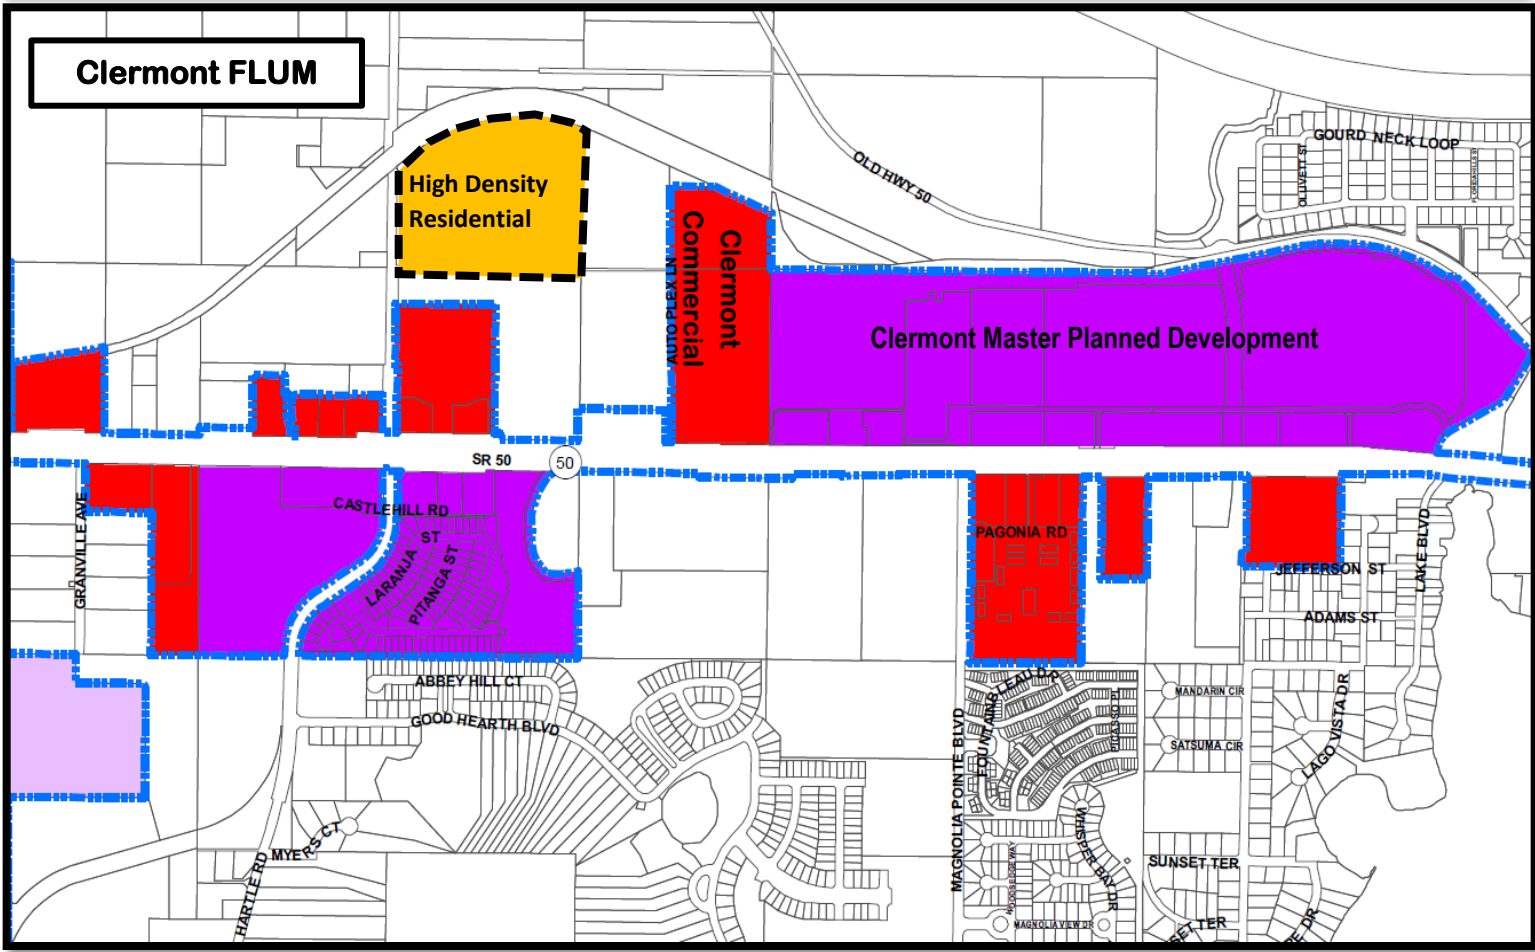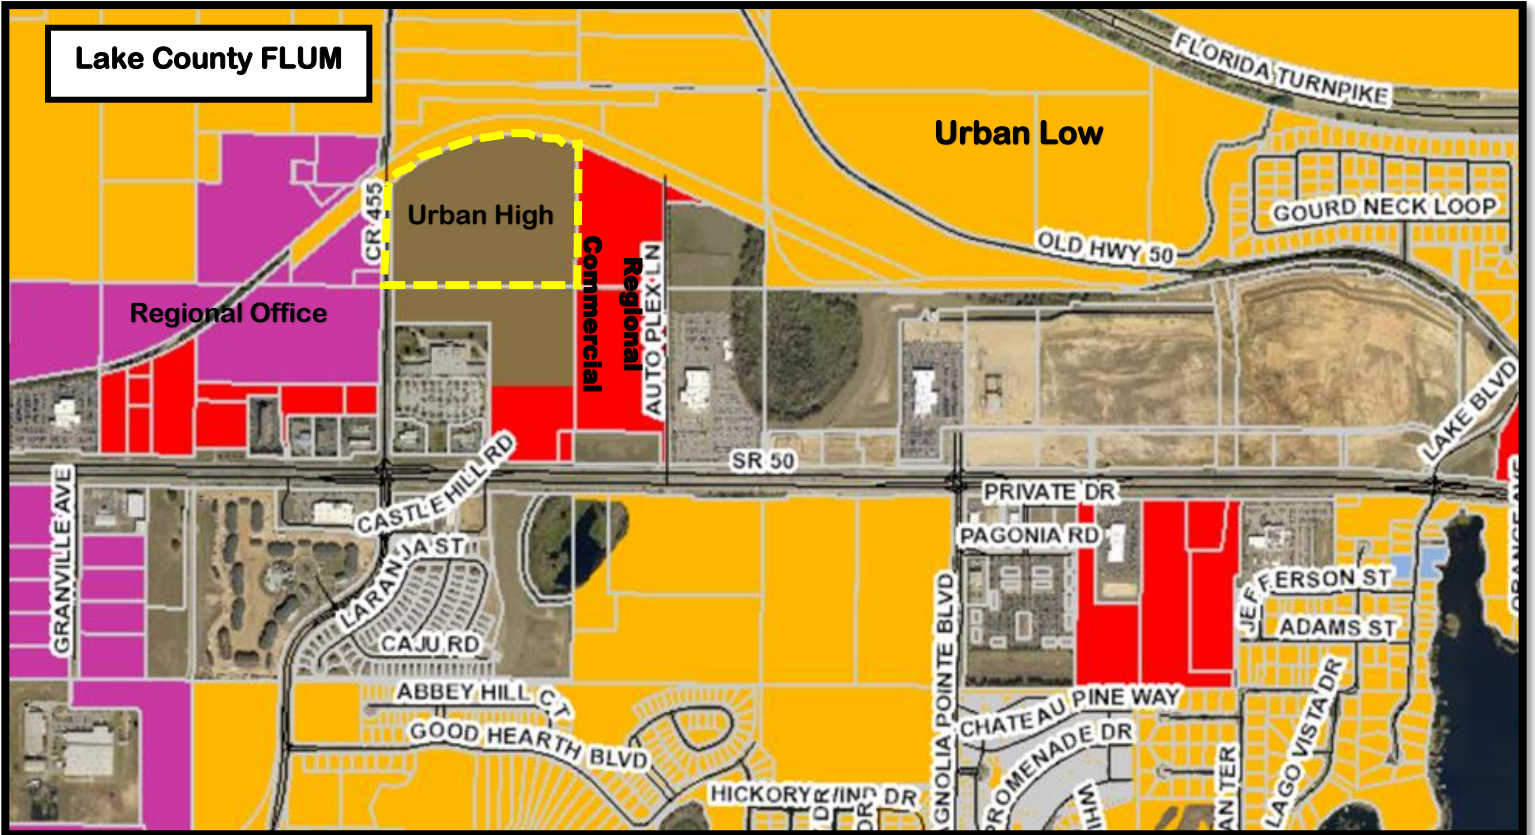

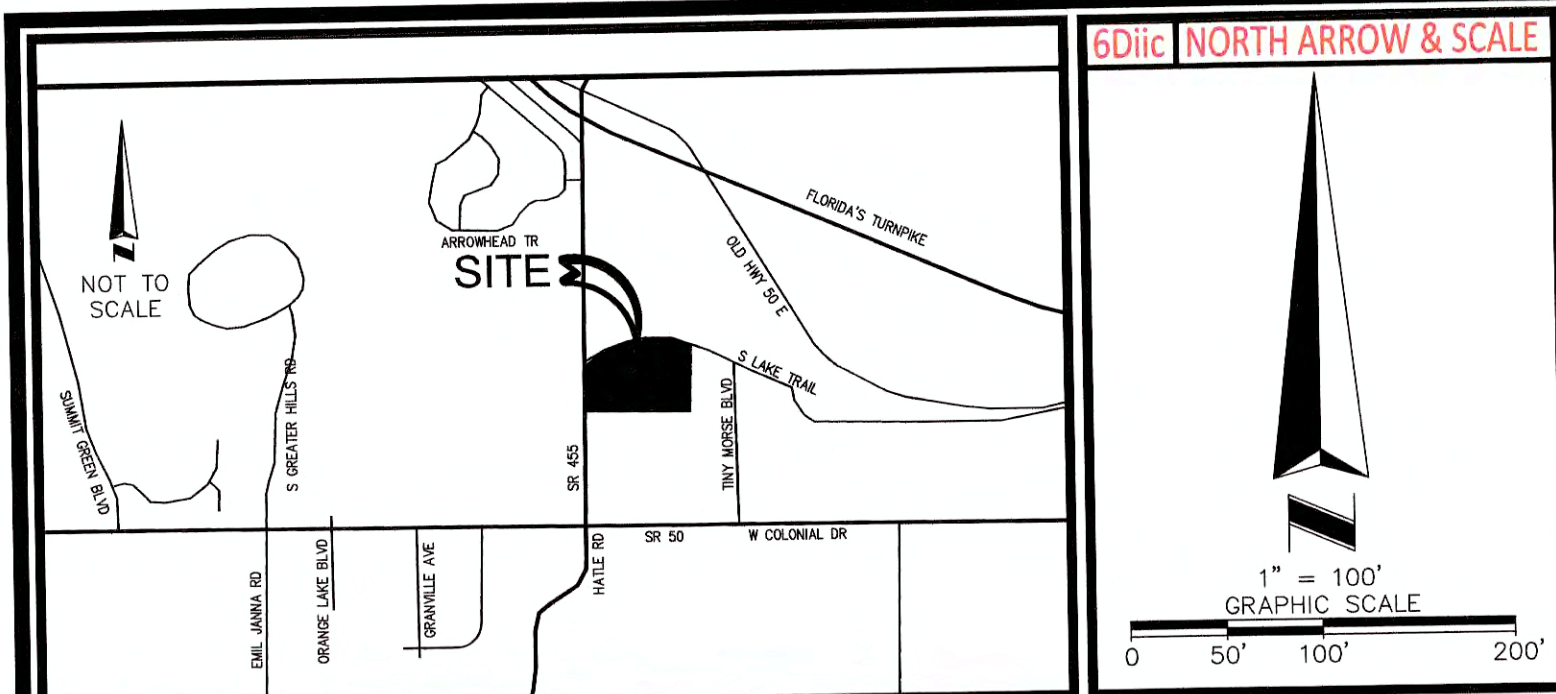

5Ciii SURVEYOR OBSERVED POSSIBLE ENCROACHMENTS

(A) FENCE CROSSES BOUNDARY BY AT MOST 5.5'.

3 FLOOD INFORMATION

BY GRAPHIC PLOTTING ONLY, THIS PROPERTY LIES WITHIN ZONE "X", AS SHOWN ON THE FLOOD INSURANCE RATE MAP, COMMUNITY PANEL NO. 120421 0595 E (MAP NO. 1206900595E), WHICH BEARS AN EFFECTIVE DATE OF 12/18/2012, AND IS NOT IN A SPECIAL FLOOD HAZARD AREA. NO FIELD SURVEYING WAS PERFORMED TO DETERMINE THIS ZONE. ZONE "X" DENOTES AREAS DETERMINED TO BE OUTSIDE THE 0.2% ANNUAL CHANCE FLOODPLAIN.

6Diii LEGEND AND ABBREVIATIONS

● DENOTES SET 5/8" IRON ROD WITH CAP L.B. #6393
○ DENOTES FOUND MONUMENTATION AS NOTED

UTILITY POLE
DENOTES LIGHT POLE
DENOTES SIGN
DENOTES WATER METER
DENOTES GAS MARKER
C.C.R. CALCULATED
C.C.M. CONCRETE MONUMENT
CONC. CONCRETE
DEED
DELTA
F.D.O.T. FLORIDA DEPARTMENT OF TRANSPORTATION
FND. FOUND
G.M. GAS MARKER
INV. INVERT
L. LENGTH
M.B. MAP BOOK B, PAGE 70, LAKE COUNTY DEPARTMENT OF PUBLIC WORKS

M. MEASURED
M.E.S. MITER END SECTION
O.H.U. OVERHEAD UTILITY
O.R.B. OFFICIAL RECORDS BOOK
P.O.C. POINT ON CURVE
R. RADIUS
R.C.P. REINFORCED CONCRETE PIPE
R/W. RIGHT-OF-WAY

6Cviii PLATTED SETBACK OR RECORDED BUILDING RESTRICTION LINES

OFFICIAL RECORDS BOOK 5208, PAGE 2483.

5Ei SCHEDULE B - SECTION 2 ITEMS

9 INTENTIONALLY DELETED.

10 PROVISIONS OF THE PLAT OF LAKE HIGHLANDS COMPANY, IN SECTION 23 TOWNSHIP 22 SOUTH, RANGE 26 EAST, RECORDED NOVEMBER 18, 1920 IN PLAT BOOK 4, PAGE 11. (AFFECTS AS SHOWN)

11 UNRECORDED LEASE OPTION AGREEMENT DATED MARCH 28, 1985 BY AND BETWEEN ROYAL F. RAIDLE, JR., AS TRUSTEE UNDER THE PROVISION OF A CERTAIN LAND TRUST AGREEMENT DATED OCTOBER 25, 1988 AND C. A. MEYER PAVING & CONSTRUCTION CO., A FLORIDA CORPORATION AS EVIDENCED IN THAT CERTAIN TRUSTEE'S DEED LISTED IN EXHIBIT "A", UNDER PARCEL NO. 1 RECORDED AUGUST 21, 1991 IN BOOK 1122, PAGE 1048, TOGETHER WITH QUITCLAIM DEED RECORDED MAY 19, 2006 IN BOOK 3165, PAGE 397. (NOTE: THIS EXCEPTION WILL BE AUTOMATICALLY DELETED UPON COMPLIANCE WITH SCHEDULE B-I REQUIREMENT NUMBER 8) (NOT A SURVEY MATTER)

12 INTENTIONALLY DELETED.


13 INTENTIONALLY DELETED.

14 UNRECORDED CITY OF CLERMONT CODE ORDINANCE NO. 273-C AS EVIDENCED IN THAT CERTAIN LAKE UTILITY SERVICES, INC.'S NOTICE OF APPEAL RECORDED JUNE 14, 2007 IN BOOK 3451, PAGE 1395. (NOT A SURVEY MATTER)

15 ORDINANCE 2018-51 EAST CLERMONT VILLAGE PLANNED UNIT DEVELOPMENT (PUD) RZ-18-05-2 RECORDED DECEMBER 11, 2018 IN BOOK 5208, PAGE 2483. (AFFECTS, SEE 6Cvii ABOVE)

16 30' ACCESS EASEMENT IN FAVOR OF _____ RECORDED _____, 2019 IN INSTRUMENT NO. _____ (DOCUMENT PROVIDED)

ALTA/NSPS LAND TITLE SURVEY IDENTIFICATION TABLE			
2 "TABLE A" PROPERTY ADDRESS	6Biv BEARING BASIS	7 SURVEYOR'S CERTIFICATE	
3 "TABLE A" FLOOD INFORMATION	6Bvii CONTIGUITY STATEMENT	7b "TABLE A" BUILDING AREA	
4 "TABLE A" LAND AREA	6Bxi TITLE COMMITMENT INFORMATION	7c "TABLE A" BUILDING HEIGHT	
5Bii ACCESS TO PROPERTY	6Cvi RECORDED SETBACKS/RESTRICTIONS PROVIDED BY INSURED	9 "TABLE A" PARKING SPACES	
5Ciii SURVEYOR OBSERVED POSSIBLE ENCROACHMENTS	6Dii NORTH ARROW & SCALE	13 "TABLE A" ADJOINING OWNERS	
5Ei SCHEDULE B - SECTION 2 ITEMS	6Diii LEGEND & ABBREVIATIONS	14 "TABLE A" INTERSECTING STREET	
5F CEMETERY NOTE	6Diiiv VICINITY MAP	16 "TABLE A" EARTH MOVING NOTE	
6Bi TITLE DESCRIPTION	6Diiiv SURVEYOR'S NOTES		
	6Dvi TYPE OF SURVEY		

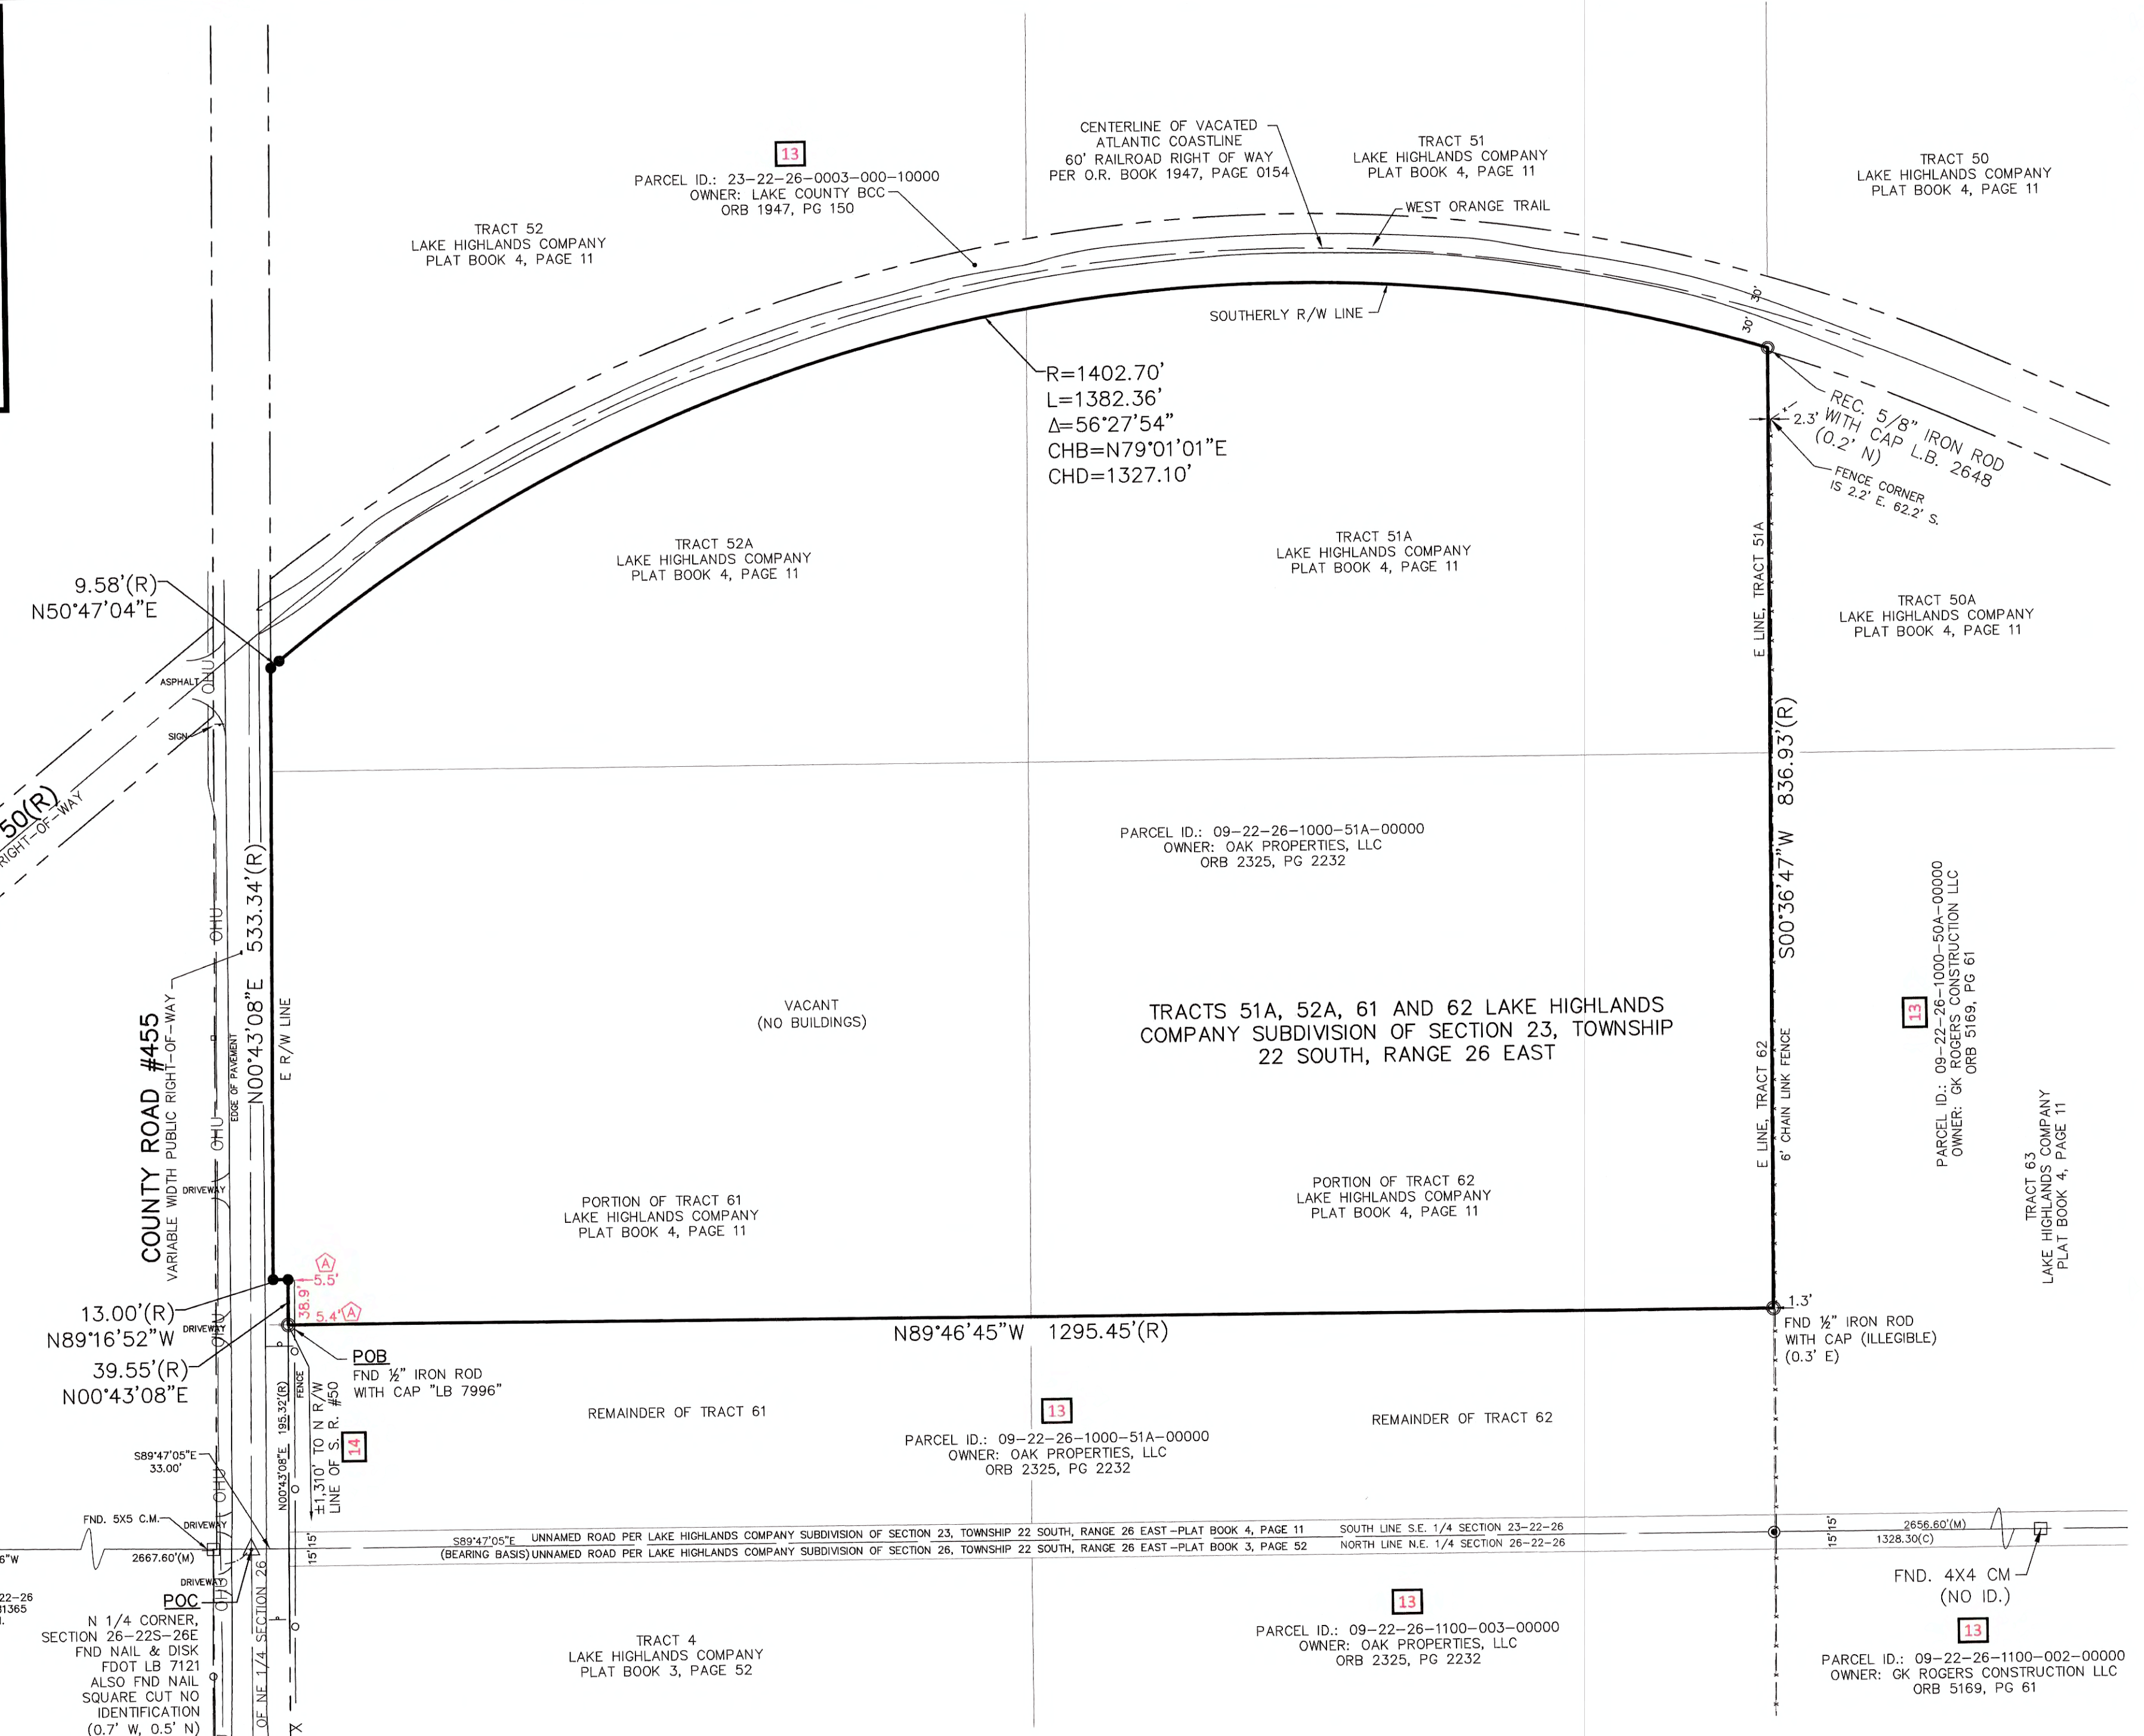

6Bxii TITLE COMMITMENT INFORMATION

THE TITLE DESCRIPTION AND SCHEDULE "B" ITEMS HEREON ARE FROM:
FIRST AMERICAN TITLE INSURANCE COMPANY, COMMITMENT FILE NO.: 2037-4261690,
HAVING AN COMMITMENT DATE OF MAY 06, 2019.

6Bi TITLE DESCRIPTION

TRACTS 51A, 52A, AND A PORTION OF TRACTS 61 AND 62 LAKE HIGHLANDS COMPANY SUBDIVISION OF SECTION 23, TOWNSHIP 22 SOUTH, RANGE 26 EAST, ACCORDING TO THE MAP OR PLAT THEREOF, AS RECORDED IN PLAT BOOK 4, PAGE 11, PUBLIC RECORDS OF LAKE COUNTY, FLORIDA, BEING DESCRIBED AS FOLLOWS:

COMMENCE AT THE NORTH QUARTER (1/4) CORNER OF SECTION 26, TOWNSHIP 22 SOUTH, RANGE 26 EAST; THENCE, SOUTH 89°47'05" EAST, ALONG THE NORTH LINE OF THE NORTHEAST QUARTER OF SAID SECTION 26, A DISTANCE OF 33.00 FEET TO A POINT ON THE EAST RIGHT-OF-WAY LINE OF COUNTY ROAD NO. 455 (VARIABLE WIDTH RIGHT-OF-WAY); THENCE NORTH 00°43'08" EAST, ALONG SAID EAST RIGHT-OF-WAY LINE, A DISTANCE OF 195.32 FEET FOR A POINT OF BEGINNING; THENCE CONTINUE NORTHERLY ALONG SAID EAST RIGHT-OF-WAY LINE THE FOLLOWING THREE (3) COURSES AND DISTANCES: (1) NORTH 00°43'08" EAST, A DISTANCE OF 39.55 FEET; (2) NORTH 89°16'52" WEST, A DISTANCE OF 13.00 FEET; (3) NORTH 00°43'08" EAST, A DISTANCE OF 533.34 FEET, TO A POINT ON THE SOUTHERLY RIGHT-OF-WAY LINE OF OLD HIGHWAY NO. 50 (VARIABLE WIDTH RIGHT-OF-WAY); THENCE ALONG SAID SOUTHERLY RIGHT-OF-WAY LINE THE FOLLOWING TWO COURSES AND DISTANCES: (1) NORTH 50°47'04" EAST, A DISTANCE OF 9.58 FEET TO A POINT OF CURVATURE TO THE RIGHT, CONCAVE TO THE SOUTH, HAVING A RADIUS OF 1,402.70 FEET, A CENTRAL ANGLE OF 56°27'54", AND A CHORD LENGTH OF 1,327.10 FEET, WHICH BEARS NORTH 79°01'01" EAST; (2) EASTERLY ALONG THE ARC OF SAID CURVE A DISTANCE OF 1,382.36 FEET, TO A POINT ON THE EAST LINE OF TRACT 51A; THENCE, DEPARTING SAID RIGHT-OF-WAY LINE, RUN SOUTH 00°36'47" WEST, ALONG SAID EAST LINE AND THE EAST LINE OF TRACT 62, A DISTANCE OF 836.93 FEET; THENCE DEPARTING SAID EAST LINE, NORTH 89°46'45" WEST, A DISTANCE OF 1,295.45 FEET TO THE POINT OF BEGINNING.

THIS SURVEY DESCRIBES AND DEPICTS THE SAME LAND AS DESCRIBED IN THE TITLE COMMITMENT AS REFERENCED ABOVE.

6Ding SURVEYOR'S NOTES

1. NO UNDERGROUND UTILITIES ARE SHOWN ON THIS SURVEY, ONLY ABOVE GROUND VISIBLE EVIDENCE OF UTILITIES ARE SHOWN.
2. ALL STATEMENTS WITHIN THE CERTIFICATION, AND OTHER REFERENCES LOCATED ELSEWHERE HEREON, RELATED TO: UTILITIES, IMPROVEMENTS, STRUCTURES, BUILDINGS, PARTY WALLS, PARKING, EASEMENTS, SERVITUDES, AND ENCROACHMENTS ARE BASED SOLELY ON ABOVE GROUND, VISIBLE EVIDENCE, UNLESS ANOTHER SOURCE OF INFORMATION IS SPECIFICALLY REFERENCED HEREON.
3. THIS SURVEY MEETS OR EXCEEDS THE SURVEY STANDARDS/STANDARDS OF CARE AS SET FORTH IN SECTION 3 J OF THE 2016 ALTA/NSPS SURVEY REQUIREMENTS.

4 LAND AREA

1,073,922± SQUARE FEET 24.654± ACRES

6Biv BEARING BASIS

THE BEARINGS SHOWN HEREON ARE BASED ON THE SOUTH LINE OF THE SOUTHEAST QUARTER OF SECTION 23, TOWNSHIP 22 SOUTH, RANGE 26 EAST HAVING A BEARING OF S89°47'05"E, PER ASSUMED DATUM.

5F CEMETERY NOTE

THERE IS NO VISIBLE EVIDENCE OF CEMETERIES ON SUBJECT PROPERTY.

9 PARKING SPACES

REGULAR = N/A HANDICAP = N/A TOTAL = N/A

5Biii ACCESS TO PROPERTY

THE SUBJECT PROPERTY HAS DIRECT PHYSICAL ACCESS TO STATE ROAD #455, A DEDICATED PUBLIC STREET OR HIGHWAY.

16 EARTH MOVING NOTE

THERE IS NO OBSERVABLE EVIDENCE OF EARTH MOVING WORK, BUILDING CONSTRUCTION OR BUILDING ADDITIONS WITHIN RECENT MONTHS.

6Bvii CONTIGUITY STATEMENT

THE PARCELS CONTAINED IN THE LEGAL DESCRIPTION ARE CONTIGUOUS WITHOUT ANY GAPS, GORES OR OVERLAPS.

7 SURVEYOR'S CERTIFICATE

TO: 111 LH PURSUIT, LLC; FIRST TEAM COMMERCIAL, LLC; OAK PROPERTIES, LLC; LOWNDES, DROSDICK, DOSTER, KANTOR & REED, P.A.; HILL, WARD & HENDERSON, P.A.; EAST CLERMONT VILLAGE, LLC; AND FIRST AMERICAN TITLE INSURANCE COMPANY;
THIS IS TO CERTIFY THAT THIS MAP OR PLAT AND THE SURVEY ON WHICH IT IS BASED WERE MADE IN ACCORDANCE WITH THE 2016 MINIMUM STANDARD DETAIL REQUIREMENTS FOR ALTA/NSPS LAND TITLE SURVEYS, JOINTLY ESTABLISHED AND ADOPTED BY ALTA AND NSPS, AND INCLUDES ITEMS 2, 3, 4, 7(c), 7(b)(1), 7(c), 8, 9, 13, 14, 16, AND 20 OF TABLE A THEREOF.
THE FIELD WORK WAS COMPLETED ON 5/2/2019
DATE OF PLAT OR MAP: 5/9/2019

E. Glenn Turner 5/15/19 DATE

PROFESSIONAL SURVEYOR & MAPPER NO. 5643
STATE OF FLORIDA
PROJECT NO: #180311

SURVEY PREPARED BY:
AMERICAN SURVEYING AND MAPPING, INC.
3191 MAGUIRE BLVD., SUITE 200
ORLANDO, FL 32803
PHONE: (407) 426-7979
FAX: (407) 426-9741
INFO@ASMCORPORATE.COM

CERTIFICATE OF AUTHORIZATION # LB6393
NOT VALID WITHOUT THE SIGNATURE AND THE ORIGINAL RAISED SEAL OF A FLORIDA LICENSED SURVEYOR AND MAPPER.

ALTA/NSPS LAND TITLE SURVEY

BOUNDARY SURVEY OF
OAK PROPERTY (NORTH PARCEL)
COUNTY ROAD #455
SECTION 23 & 26, TOWNSHIP 22 SOUTH, RANGE 26 EAST
CLERMONT, FLORIDA

6Dvi 2

AMERICAN SURVEYING & MAPPING INC.

ORLANDO, FLORIDA 32803
3191 MAGUIRE BLVD., SUITE 200
PHONE: (407) 426-7979

DATE

REVISIONS

TECH

DATE

REVISIONS

TECH

FIELD

JW

DRAWING SCALE

1"=100'

DRAWN BY

GWF/JLS

QC BY

DRAWING NAME

180311 - OAK PROPERTY NORTH PARCEL

ALTA.DWG

© 2017 AMERICAN SURVEYING & MAPPING, INC. ALL RIGHTS RESERVED. REPRODUCTION OR COPYING OF THIS DOCUMENT MAY BE A VIOLATION OF COPYRIGHT LAW UNLESS PERMISSION OF THE AUTHOR/ARTIST/COMPANY HOLDER IS OBTAINED.

CITY OF CLERMONT

NOTICE OF PROPOSED LAND USE CHANGE COMPREHENSIVE PLAN AMENDMENT

ORDINANCE NO. 2022-035

The Clermont Planning and Zoning Commission will hold a public meeting on Tuesday, September 6, 2022 at 6:30 PM, and the Clermont City Council will hold a public meeting on Tuesday, September 27, 2022 at 6:30 PM for the (final reading and ordinance adoption) to consider a proposed change to the City's Future Land Use Map. The map amendment would change the Future Land Use designation for the parcel below from Lake County Urban High Density to Clermont High Density Residential Land Use Designation.

Ordinance 2022-035

AN ORDINANCE OF THE CITY OF CLERMONT, LAKE COUNTY, FLORIDA, ADOPTING THE SMALL-SCALE COMPREHENSIVE PLAN AMENDMENT FOR THE CITY OF CLERMONT, FLORIDA, PURSUANT TO THE LOCAL GOVERNMENT COMPREHENSIVE PLANNING ACT, CHAPTER 163, PART II, FLORIDA STATUTES; SETTING FORTH THE AUTHORITY FOR ADOPTION OF THE SMALL-SCALE COMPREHENSIVE PLAN AMENDMENT; SETTING FORTH THE PURPOSE AND INTENT OF THE COMPREHENSIVE PLAN AMENDMENT; PROVIDING FOR THE ADOPTION OF THE SMALL-SCALE COMPREHENSIVE PLAN AMENDMENT; ESTABLISHING THE LEGAL STATUS OF THE SMALL-SCALE COMPREHENSIVE PLAN AMENDMENT; PROVIDING FOR CONFLICT, SEVERABILITY, ADMINISTRATIVE CORRECTION OF SCRIVENERS ERROR, PUBLICATION AND EFFECTIVE DATE.



Location:

14006 County Road 455
Property located north of SR 50
and east of CR 455 intersection
Alternate Key 2665645
21.9 +/- Acres

All public meetings are held at the Clermont City Hall, Chambers, located at 685 W. Montrose Street, and are open to public comment. The proposed amendment may be inspected at the Development Services Department (1st floor, City Hall) between 8 AM and 5 PM Monday to Friday.

Please be advised that under state law, any person deciding to appeal a decision made at the public hearings will need a record of the proceedings and may need to ensure a verbatim record is made.

Persons with disabilities who need assistance should contact the City Clerk's office, (352) 241-7330, at least 48 hours prior to the public meetings.

Tracy Ackroyd Howe, MMC
City Clerk



CITY OF CLERMONT

AGENDA ITEM

Page 1 of 1

Meeting Date		
Tuesday, September 13, 2022		
Agenda Item Name		
Ordinance No. 2022-036 <i>Intro</i> 111 Apartments Rezoning		
Requested Action		
Recommend approval of Ordinance No. 2022-036.		
Staff Report		
This is a staff initiated request for approval of a rezoning from Lake County Planned Unit Development to the City of Clermont Planned Unit Development (PUD) category. The City is requesting annexation of the subject property as authorized by the Utility Agreement with the property owner. The Notice of Encumbrance to annex was executed on September 24, 2019. The subject parcel is located north of State Road 50 and east of County Road 455 and is approximately 21.9 +/- Acres. Lake County has approved to allow for the development of a 296-unit multifamily apartment housing project on the site which is currently under construction. The City of Clermont has the capacity and will be providing water and sewer services for the development. The City will annex the property as approved by Lake County. The proposed High Density Residential Land Use designation allows up to the maximum of 12 units per acre, which is consistent with the intent of the Comprehensive Plan goals, objectives and policies. The property will also be changing the Future Land Use Designation from Lake County Urban High Density to Clermont High Density Residential Land Use Category. Staff recommends approval of the rezoning with the provisions of Ordinance 2022-036.		
Additional Analysis		
Fiscal Impact Summary		
Fiscal Impact	Fund Number and Description	Available Budget Amount
Exhibits Attached (copies of original agreements)		
1. ORD 2022-036 111 Apartments rezoning (09.01.2022)	ORD 2022-036 111 Apartments rezoning (09.01.2022).doc	
2. Location Maps	Location Maps.pdf	
3. Zoning Map	Zoning Map.pdf	
4. Legal ad - Ord. 2022-036 111 Apartments	Legal ad - Ord. 2022-036 111 Apartments.pdf	



CITY OF CLERMONT
ORDINANCE NO. 2022-036

AN ORDINANCE UNDER THE CODE OF ORDINANCES OF THE CITY OF CLERMONT, LAKE COUNTY, FLORIDA AMENDING THE OFFICIAL ZONING MAP OF THE CITY OF CLERMONT REFERRED TO IN CHAPTER 122 OF ORDINANCE NO. 289-C, CODE OF ORDINANCES; REZONING THE REAL PROPERTIES DESCRIBED HEREIN AS SHOWN BELOW; PROVIDING FOR CONFLICT, SEVERABILITY, ADMINISTRATIVE CORRECTION OF SCRIVENERS ERROR, RECORDING, PUBLICATION AND AN EFFECTIVE DATE.

The City Council of the City of Clermont, Lake County, Florida hereby ordains that:

SECTION 1.

The Official Zoning Map of the City of Clermont, Lake County, Florida referred to in Chapter 122 of Ordinance No. 289-C, Code of Ordinances, is hereby amended by rezoning the following described property:

LEGAL DESCRIPTION

LAKE HIGHLANDS 23-22-26 PB 4 PG 11 TRACTS 51A, 52A, 61, 62, AND THAT PART OF VACATED STREET LYING SOUTH OF TRACTS 61 & 62, BOUNDED ON THE EAST BY THE EAST LINE OF TRACT 62 AND THE SOUTHERLY EXTENSION TO THE SOUTH LINE OF SECTION 23 TOWNSHIP 22 SOUTH RANGE 26 EAST, BOUNDED ON THE WEST BY THE WEST LINE OF TRACT 61 AND THE SOUTHERLY EXTENSION TO THE SOUTH LINE OF SAID SECTION 23--LESS FROM THE NORTHWEST CORNER OF THE NORTHEAST 1/4 OF SECTION 26 TOWNSHIP 22 SOUTH RANGE 26 EAST RUN SOUTH 89-46-45 EAST ALONG THE NORTH LINE OF SAID NORTHEAST 1/4 OF SECTION 26 A DISTANCE OF 33 FEET TO THE INTERSECTION WITH THE EAST RIGHT OF WAY LINE OF COUNTY ROAD NO 455 AND POINT OF BEGINNING, RUN NORTH 00-36-35 EAST ALONG SAID EAST RIGHT OF WAY LINE 195.41 FEET, SOUTH 89-46-45 EAST 1296.29 FEET TO THE EAST LINE OF TRACT 62 OF LAKE HIGHLANDS SUB IN SECTION 23, SOUTH 00-56-24 WEST ALONG SAID EAST LINE 195.42 FEET TO THE NORTH LINE OF SAID NORTHEAST 1/4 OF SECTION 26, WEST ALONG SAID NORTH LINE TO THE POINT OF BEGINNING AND LESS FROM NORTH 1/4 CORNER OF SECTION 26 RUN SOUTH 89-47-05 EAST ALONG NORTH LINE OF NORTHEAST 1/4 OF SAID SECTION 26 A DISTANCE OF 33 FEET TO A POINT ON THE EAST RIGHT OF WAY LINE OF COUNTY ROAD NO 455, NORTH 00-43-08 EAST 195.32 FEET TO A POINT ON THE PROPOSED BOUNDARY LINE OF CARMAX AND POINT OF BEGINNING, CONTINUE NORTH 00-43-08 EAST 39.55 FEET, NORTH 89-16-52 WEST 13 FEET, NORTH 00-43-08 EAST 533.34 FEET TO A POINT ON THE SOUTHERLY RIGHT OF WAY LINE OF VACATED ATLANTIC COASTLINE, 60 FEET WIDE RAILROAD RIGHT OF WAY PER ORB 1947 PG 150, THENCE ALONG SAID SOUTHERLY RIGHT OF WAY LINE NORTH 50-47-04 EAST 9.58 FEET TO A POINT OF CURVATURE OF A CURVE TO THE RIGHT, CONCAVE SOUTHEASTERLY HAVING A RADIUS OF 1402.70 FEET, A CENTRAL ANGLE OF 01-28-27, AND A CHORD LENGTH OF 36.09 FEET, WHICH BEARS NORTH 51-31-18 EAST THENCE RUN NORTHEASTERLY ALONG THE ARC OF SAID CURVE 36.09 FEET, THENCE DEPARTING SAID RIGHT OF WAY LINE

CITY OF CLERMONT
ORDINANCE NO. 2022-036

SOUTH 00-43-08 WEST 601.64 FEET TO A POINT ON THE PROPOSED BOUNDARY LINE OF CARMAX, THENCE ALONG SAID BOUNDARY LINE RUN NORTH 89-46-45 WEST 22.31 FEET TO THE POINT OF BEGINNING OF ADDITIONAL ROAD RIGHT OF WAY-- ORB 5674 PG 1983LEGAL DESCRIPTION

LOCATION:

14006 County Road 455
Property located north of SR 50 and east of CR 455 intersection
Alternate Key 2665645
21.9 +/- Acres

LOCATION MAP



PROPERTY REZONING

FROM: Lake County Planned Unit Development (PUD)
TO: City of Clermont Planned Unit Development (PUD)

SECTION 2: GENERAL CONDITIONS

1. The conditions as set forth in this Planned Unit Development (PUD) shall be legally binding upon any heirs, assigns and successors in title or vested interest.
2. No person, firm, corporation or entity shall erect, construct, enlarge, alter, repair, remove, improve, move, convert, or demolish any building or structure, or alter the land in any manner within the boundary of the project without first submitting necessary plans, obtaining necessary approvals, and obtaining necessary permits in accordance with the



CITY OF CLERMONT
ORDINANCE NO. 2022-036

City of Clermont Land Development Regulations and those of other appropriate jurisdictional entities.

3. Fiber optic conduit and pull boxes may be require installation by the developer in the utility easements to extend the City’s fiber optic network. The City’s Information Technology Director or authorized designee will work with the developer at the time of site plan review to determine the extent of fiber optic conduit.

SECTION 3: LAND USES AND SPECIFIC CONDITIONS

1. Permitted Land Uses: Mixed use Development, that may include Single-family residential and multifamily units and the C-2 General Commercial zoning district permitted land uses shall be permitted for this Planned Unit Development (PUD).

1. The overall density shall be a minimum of four (4) dwellings units per acre and a maximum of twelve (12) dwelling units per acre.
2. Dwelling units may include townhouses, apartments, single family residential and duplexes.
3. Residential Setbacks. Setbacks for the single family dwelling units and duplexes are as follows:

<u>Residential Setbacks</u>	
Front Yard Setbacks	25 feet from the property lines
Secondary Street Frontage	15 feet from the property lines
Side Yard Setbacks	5 feet from the property lines
Rear Yard Setbacks	10 feet from the property lines for the dwelling unit and five feet from the property lines for accessory structures (including pools and screen rooms and porches.
Separation between Buildings (Single-Family Attached Dwelling Units only)	20 feet plus 15 feet for each story in excess of two.
Driveways	Single Family detached: (Five feet from the side property lines, not encroaching on any easements) Single Family attached: (May be allowed to have a zero foot side setback from the property line with an approved grading plan and not encroaching on any easements)

2. Commercial Development:
 1. The C-2 General Commercial Zoning District designated permitted uses shall be



CITY OF CLERMONT
ORDINANCE NO. 2022-036

allowed.

2. The site shall be developed to allow for up to the maximum of 400,000 total square feet of Commercial, Office and Retail permitted uses may be developed on the subject property, not to exceed the maximum allowed for compliance to the Land Development Regulations (LDR), Clermont Architectural Design Standards and the Comprehensive Plan for Commercial Land Use.
3. Prohibited Uses includes Kennels, Plant nursery, Mining and Quarrying, Obnoxious uses, Adult uses, Marina, Self-storage laundry facility, Self-storage facility, Truck yards, Junkyards, Warehouses, Cemetery, Colleges and Universities.
4. The Setbacks for the Commercial Development shall be as follows:

<u>Commercial Development Setbacks</u>	
Front Yard Setback	(1) - 50 feet from the right of ways of State Road 50 and County Road 455. (2) - 25 feet from any other roads and street frontage and easements.
Secondary Street Frontage Setback	25 feet from any roads or rights of ways
Side Yard Setback	15 feet from any property lines
Rear Yard Setback	(1) 25 feet from any buildings and structures. (2) All buildings and structure setbacks shall be a minimum of 30 feet from any residential designated permitted uses and or residential zoning designations.
Maximum Building Height s	20 feet plus 15 feet for each story in excess of two.

3. Development Standards:
 1. Maximum height of fifty (50) feet shall be allowable for all designated habitable occupancy uses of a Building structure, and a maximum height of forty-five (45) feet shall be allowable for the finished height of all buildings or structures. For the purpose of this section, habitable occupancy use area shall mean that portion of a building or structure included between the upper surface of a floor and the ceiling above, intended for human occupancy.
 2. All fencing shall be ornamental metal; chain link fencing is prohibited.
 3. All Commercial development shall adhere to the provisions of the Clermont Architectural Design Standards.
4. Open Space, Impervious Surface Ratio, Floor Area Ratio, and Building Height.



CITY OF CLERMONT
ORDINANCE NO. 2022-036

All Development Standards must be in accordance with the Comprehensive Plan and Land Development Regulations.

5. Parking Requirements.

Off street parking must be provide in accordance to the Land Development Regulations

6. Landscaping, Buffering and Screening.

All new development must provide landscaping in accordance with the Land Development Regulations.

7. Environmental Requirements.

Prior to any future development, a current environmental assessment must be submitted to identify any negative impacts to wetlands, endangered species and habitat, wildlife corridors, flora and fauna.

8. Noise.

Compliance must be in accordance with the Clermont Land Development Regulations.

9. Transportation Improvements.

1. All access management shall be in accordance with FDOT, the Comprehensive Plan and Land Development Regulations.

2. An 8 foot-wide sidewalk will be required along the site's County Road 455 Frontage, and identified in the Lake County Trail Master Plan.

3. Offsite Road Improvements will be required on County Road 455, consisting of 12-foot wide road lanes with five foot paved shoulders and left and right turn lanes at the entrance, or any other required improvements consistent with FDOT, the Comprehensive Plan and Land Development Regulations, and as approved by the City Public Works.

4. Right of way dedication is required as approved by Lake County.

5. The property owner shall landscape and maintain the State Road 50 median from the east property line westward to the intersection at County Road 455, and as approved by Lake County and FDOT.

10. Utilities.



CITY OF CLERMONT
ORDINANCE NO. 2022-036

1. Any proposed City maintained utilities that are not located within a City maintained right of way shall be placed in a utility easement dedicated to the City at time of recordation of final plat. Easements shall be provided at no expense to the City.

2. All utilities must be designed and installed in accordance with the Land Development Regulations and City Standards.

11. Stormwater Management.

1. The stormwater management system shall demonstrate that each phase is able to exist as an independent and stable unit for drainage purposes while meeting both SJRWMD, Lake County and the City of Clermont standards. The natural predevelopment drainage pattern shall be maintained to the maximum extent possible, in accordance with SJRMW, Lake County and the City of Clermont.

2. The additional stormwater drainage from the offsite road improvements shall be accommodated in the master stormwater management for the site.

3. The stormwater system shall be designed and constructed in accordance with all applicable St. Johns River Water Management District (SJRWMD) and Lake County Standards and the City of Clermont standards.

12. Floodplain Management.

1. The owner will be responsible for any flood studies required for site development and compliance with the Federal Emergency Management Agency (FEMA) regulations, the Comprehensive Plan and Land Development Codes.

13. External Lightening Requirements and Standards.

1. All lighting must be in accordance with the Land Development Regulations.

2. All light fixtures, including security lighting, shall be limited to cutoff type fixtures and shall be incorporated as an integral design element that complements the design of the development through style, material and colors. Luminaries shall be tilted. Floodlights or lighting types featuring sag, convex, or drop lenses shall be prohibited.

3. The height of lighting fixtures inclusive of supporting poles, the lighting source, and light fixture shall not exceed thirty-(30) feet within parking areas and fifteen (15) feet in height in non-vehicular pedestrian areas. Such height shall be measured from finished grade to the top of the light fixture.



CITY OF CLERMONT
ORDINANCE NO. 2022-036

4. An exterior lighting plan shall be prepared and submitted with any site plan or construction plans application. Such plan shall provide a photometric plan of the developed areas of the site with accompanying data tables and product design details that identify support poles, lamp fixtures and lens.
14. Signage.
 1. All signage must be in accordance with the Land Development Regulations.
15. Concurrency Management Requirements.
 1. School concurrency shall be met before final plat approval in accordance with the Comprehensive Plan and Land Development Code.
 2. The property owner shall comply with concurrency management regulations and shall be subject to all applicable concurrency requirements as set forth in the Land Development Regulations.
16. Development Review and Approval.
 1. Prior to the issuance of any permits or development orders, the Applicant shall be required to submit formal site plans review and approval and/or final plants approval if applicable, which shall meet all submittal requirements and be in compliance with the Land Development Regulations, Comprehensive Plan and Ordinances.
 2. PUD Expiration: Physical development shall commence within three (3) years from the date of the final approval of the Planned Unit Development (PUD). Failure to commence construction shall cause the revocation of this Ordinance.
 3. Final approval of the non-residential development shall require action and approval by the City of Clermont Commission.

Section 4: CONFLICT

All ordinances or parts of ordinances in conflict with any of the provisions of this Ordinance are hereby repealed.

SECTION 5: SEVERABILITY

Should any Section or part of this Section be declared invalid by any court of competent jurisdiction, such adjudications shall not apply to or affect any other provision of this Ordinance, except to the extent that the entire Section or part of the Section may be inseparable in meaning and effect from the Section to which such holding shall apply.



CITY OF CLERMONT
ORDINANCE NO. 2022-036

SECTION 6: ADMINISTRATIVE CORRECTION

This Ordinance may be re-numbered or re-lettered and the correction of typographical and/or scrivener's errors which do not affect the intent may be authorized by the City Manager or designee, without need of public hearing, by filing a corrected or re-codified copy of same with the City Clerk.

SECTION 7: RECORDING

This Ordinance shall be recorded in the Public Records of Lake County, Florida.

SECTION 8: PUBLICATION AND EFFECTIVE DATE

This Ordinance shall be published as provided by law and it shall become law and shall take effect immediately upon its Second Reading and Final Passage.



CITY OF CLERMONT
ORDINANCE NO. 2022-026

PASSED AND ADOPTED by the City Council of the City of Clermont, Lake County, Florida on this 27st day of September 2022.

CITY OF CLERMONT

Tim Murry, Mayor


ATTEST:

Tracy Ackroyd Howe, MMC
City Clerk



Approved as to form and legality:

Daniel F. Mantzaris, City Attorney

LOCATION MAP

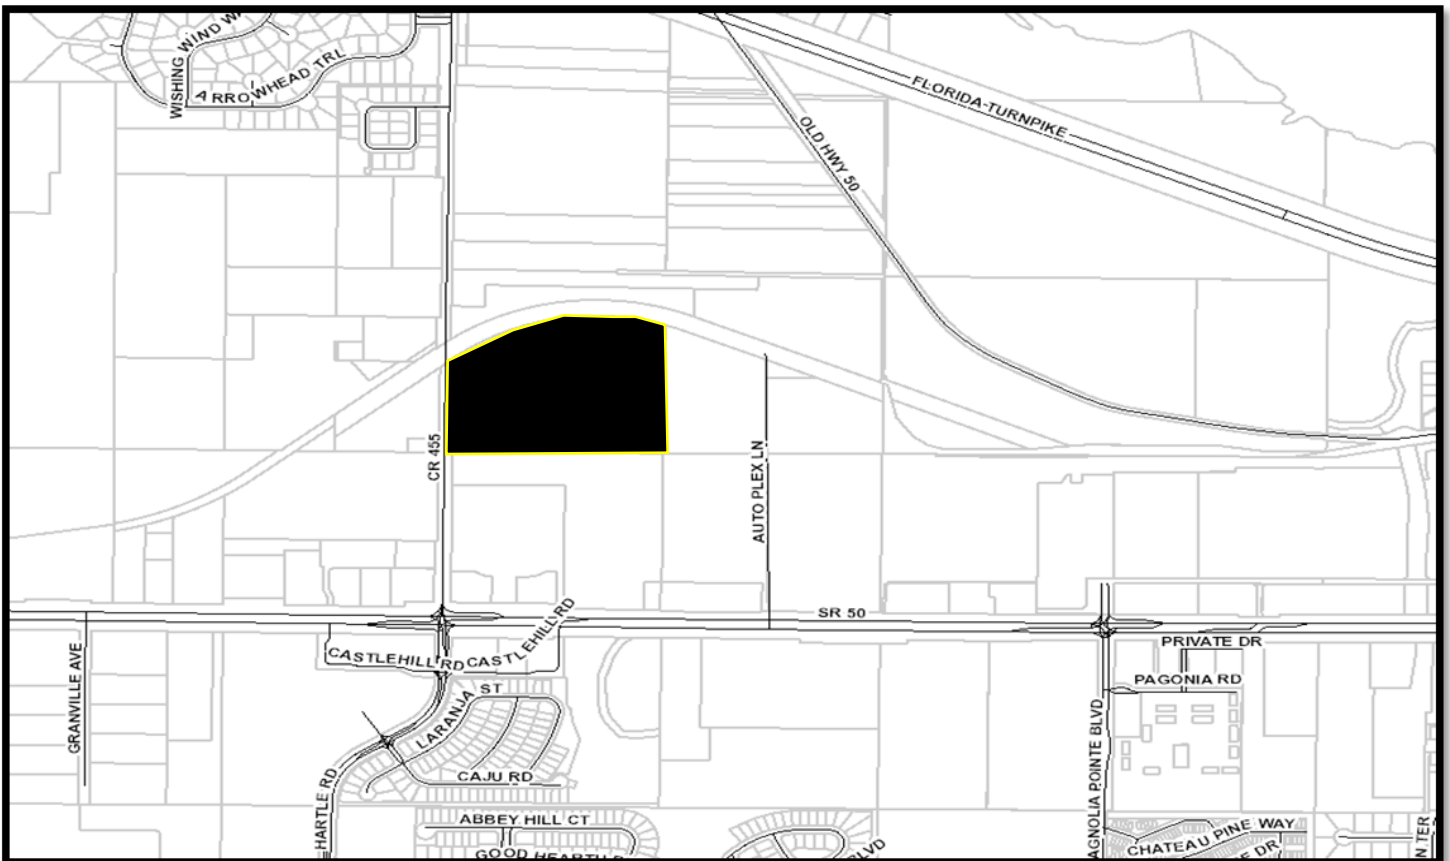

ZONING MAPS

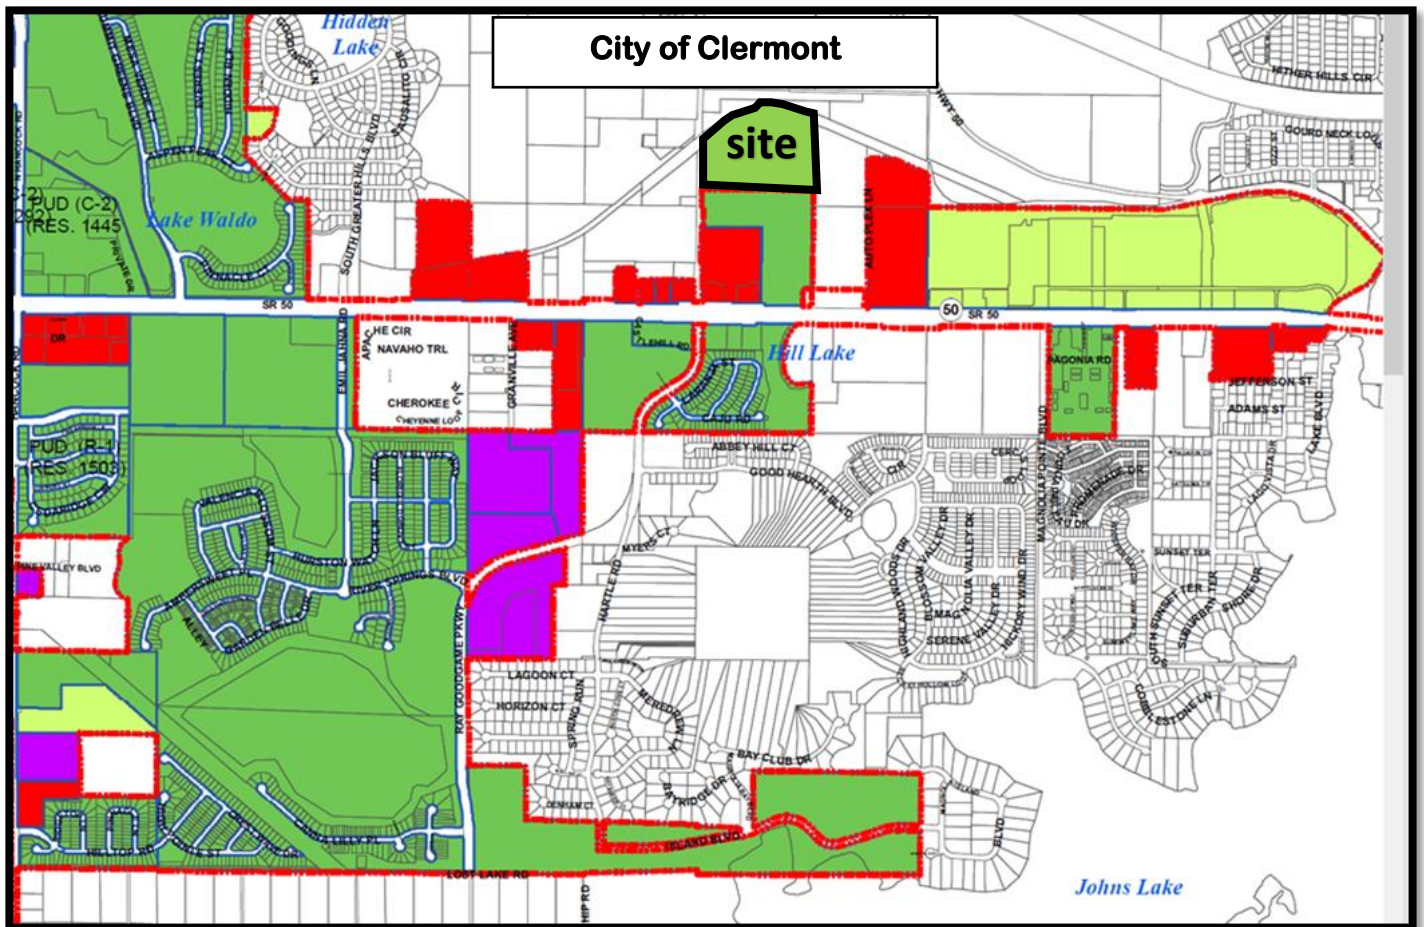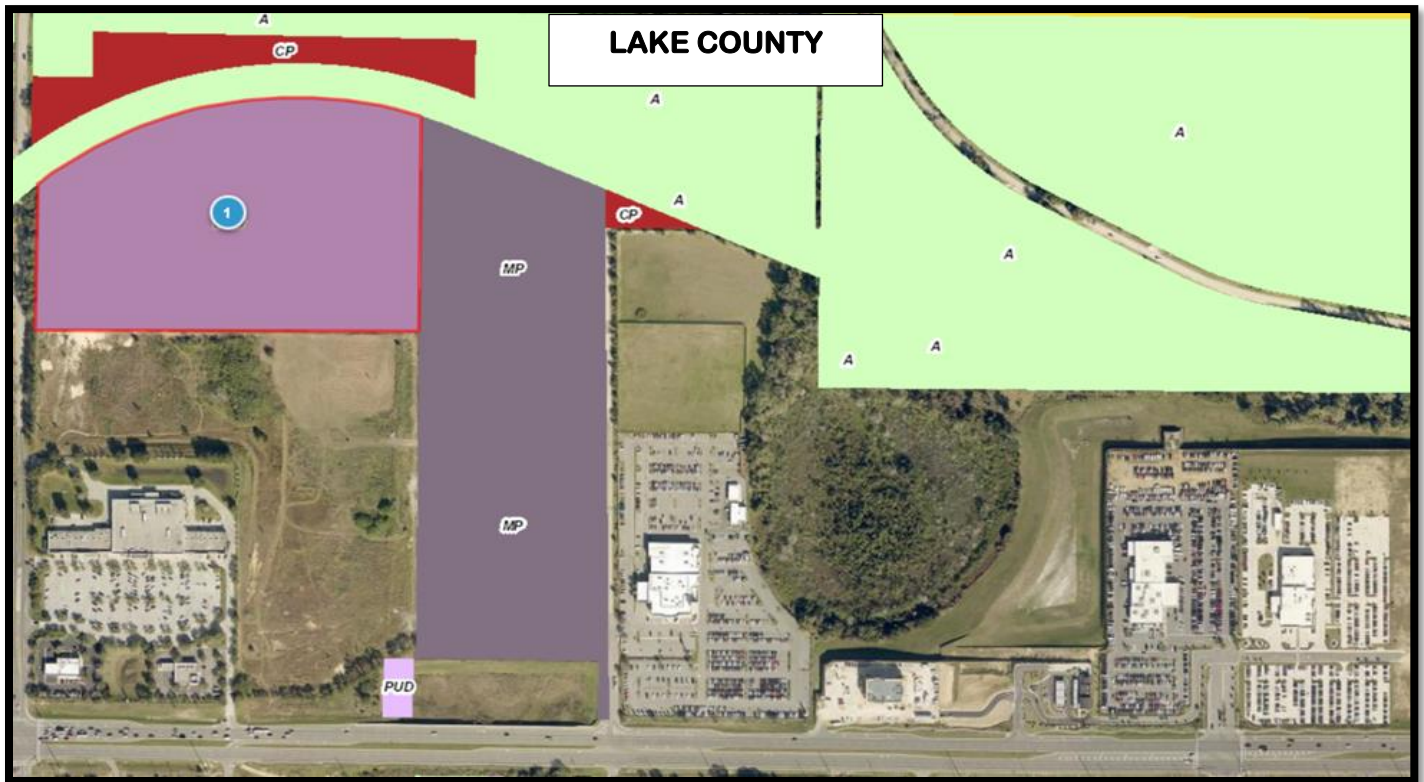

LEGAL NOTICE

On Tuesday, September 6, 2022 at 6:30 PM the Clermont Planning & Zoning Commission will consider the enactment of following proposed ordinance and on Tuesday, September 27, 2022 at 6:30 PM at a public hearing the request will be held before the City Council for Final Adoption.

ORDINANCE NO. 2022-036

AN ORDINANCE UNDER THE CODE OF ORDINANCES OF THE CITY OF CLERMONT, LAKE COUNTY, FLORIDA AMENDING THE OFFICIAL ZONING MAP OF THE CITY OF CLERMONT, REFERRED TO IN CHAPTER 122 OF ORDINANCE NO. 289-C, CODE OF ORDINANCES; REZONING THE REAL PROPERTIES DESCRIBED HEREIN AS SHOWN BELOW, PROVIDING FOR CONFLICT, SEVERABILITY, ADMINISTRATIVE CORRECTION OF SCRIVENERS ERROR, PUBLICATION AND EFFECTIVE DATE.

LOCATION:

14006 County Road 455,
Property located north of SR 50 and CR 455 intersection
Alternate Key 2665645
21.9 +/- Acres



LEGAL DESCRIPTION

LAKE HIGHLANDS 23-22-26 PB 4 PG 11 TRACTS 51A, 52A, 61, 62, AND THAT PART OF VACATED STREET LYING SOUTH OF TRACTS 61 & 62, BOUNDED ON THE EAST BY THE EAST LINE OF TRACT 62 AND THE SOUTHERLY EXTENSION TO THE SOUTH LINE OF SECTION 23 TOWNSHIP 22 SOUTH RANGE 26 EAST, BOUNDED ON THE WEST BY THE WEST LINE OF TRACT 61 AND THE SOUTHERLY EXTENSION TO THE SOUTH LINE OF SAID SECTION 23--LESS FROM THE NORTHWEST CORNER OF THE NORTHEAST 1/4 OF SECTION 26 TOWNSHIP 22 SOUTH RANGE 26 EAST RUN SOUTH 89-46-45 EAST ALONG THE NORTH LINE OF SAID NORTHEAST 1/4 OF SECTION 26 A DISTANCE OF 33 FEET TO THE INTERSECTION WITH THE EAST RIGHT OF WAY LINE OF COUNTY ROAD NO 455 AND POINT OF BEGINNING, RUN NORTH 00-36-35 EAST ALONG SAID EAST RIGHT OF WAY LINE 195.41 FEET, SOUTH 89-46-45 EAST 1296.29 FEET TO THE EAST LINE OF TRACT 62 OF LAKE HIGHLANDS SUB IN SECTION 23, SOUTH 00-56-24 WEST ALONG SAID EAST LINE 195.42 FEET TO THE NORTH LINE OF SAID NORTHEAST 1/4 OF SECTION 26, WEST ALONG SAID NORTH LINE TO THE POINT OF BEGINNING AND LESS FROM NORTH 1/4 CORNER OF SECTION 26 RUN SOUTH 89-47-05 EAST ALONG NORTH LINE OF NORTHEAST 1/4 OF SAID SECTION 26 A DISTANCE OF 33 FEET TO A POINT ON THE EAST RIGHT OF WAY LINE OF COUNTY ROAD NO 455, NORTH 00-43-08 EAST 195.32 FEET TO A POINT ON THE PROPOSED BOUNDARY LINE OF CARMAX AND POINT OF BEGINNING, CONTINUE NORTH 00-43-08 EAST 39.55 FEET, NORTH 89-16-52 WEST 13 FEET, NORTH 00-43-08 EAST 533.34 FEET TO A POINT ON THE SOUTHERLY RIGHT OF WAY LINE OF VACATED ATLANTIC COASTLINE, 60 FEET WIDE RAILROAD RIGHT OF WAY PER ORB 1947 PG 150, THENCE ALONG SAID SOUTHERLY RIGHT OF WAY LINE NORTH 50-47-04 EAST 9.58 FEET TO A POINT OF CURVATURE OF A CURVE TO THE RIGHT, CONCAVE SOUTHEASTERLY HAVING A RADIUS OF 1402.70 FEET, A CENTRAL ANGLE OF 01-28-27, AND A CHORD LENGTH OF 36.09 FEET, WHICH BEARS NORTH 51-31-18 EAST THENCE RUN NORTHEASTERLY ALONG THE ARC OF SAID CURVE 36.09 FEET, THENCE DEPARTING SAID RIGHT OF WAY LINE SOUTH 00-43-08 WEST 601.64 FEET TO A POINT ON THE PROPOSED BOUNDARY LINE OF CARMAX, THENCE ALONG SAID BOUNDARY LINE RUN NORTH 89-46-45 WEST 22.31 FEET TO THE POINT OF BEGINNING OF ADDITIONAL ROAD RIGHT OF WAY-- ORB 5674 PG 1983

PROPERTY REZONING

From: Lake County Planned Unit Development (PUD)

To: City of Clermont Planned Unit Development (PUD)

All public meetings are held in the Clermont City Hall, Council Chambers located at 685 W. Montrose Street, Clermont, FL 34711.

This ordinance is available for public inspection in the Development Services Department, Monday through Friday between the hours of 8:00 AM and 5:00 PM.

All interested parties shall be given an opportunity to express their views on this matter.

Please be advised that, under State law, if you should decide to appeal a decision made with respect to this matter, you will need a record of the proceedings, and may need to ensure that a verbatim record is made. Persons with disabilities who need assistance should contact the City Clerk's office, (352) 241-7330, at least 48 hours prior to the public hearings

Tracy Ackroyd Howe, MMC
City Clerk



CITY OF CLERMONT

AGENDA ITEM

Page 1 of 1

Meeting Date		
Tuesday, September 13, 2022		
Agenda Item Name		
Ordinance No. 2022-037 <i>Intro</i> <i>Land Development Code Amendment-Murals</i>		
Requested Action		
Recommend introduction of Ordinance No. 2022-037.		
Staff Report		
City staff is proposing a sign code change regarding murals. This proposed change will remove the existing condition within the ordinance that requires final approval by city council. All other rules and regulations will not be affected. Applicants will still be required to submit application documents for approval by city staff.		
Additional Analysis		
Fiscal Impact Summary		
Fiscal Impact	Fund Number and Description	Available Budget Amount
Exhibits Attached (copies of original agreements)		
1. Highlighted copy of 2022 Mural Amendment	Highlighted copy of 2022 Mural Amendment.pdf	
2. ORD 2022-037 - 2022 Mural Amendment clean version (08.26.2022)	ORD 2022-037 - 2022 Mural Amendment clean version (08.26.2022).pdf	
3. Legal ad - Ordinance No. 2022-37	Legal ad - Ordinance No. 2022-37.pdf	



CITY OF CLERMONT
ORDINANCE NO. 2022-037

AN ORDINANCE OF THE CODE OF ORDINANCES OF THE CITY COUNCIL OF THE CITY OF CLERMONT, LAKE COUNTY, FLORIDA, AMENDING THE LAND DEVELOPMENT CODE; CHAPTER 102 SIGNS; ADDING SECTIONS 102-26 “OTHER SIGNS”; PROVIDING FOR CONFLICT; SEVERABILITY; CODIFICATION; THE ADMINISTRATIVE CORRECTION OF SCRIVENERS ERRORS; RECORDING; PUBLICATION AND AN EFFECTIVE DATE.

WHEREAS, pursuant to the provisions of Chapter 163, Florida Statutes, the City of Clermont Planning and Zoning Commission, acting as the Local Planning Agency of the City, has held a public hearing on September 6, 2022 and following such hearing found this Ordinance to be in the best interest of the City of Clermont, and recommended that the City Council adopt this Ordinance; and

WHEREAS, the City Council of the City of Clermont shall amend the Land Development Code, Chapter 102-Signs, adding section 102-26 “Other Signs” to allow murals and artworks that reflects and enhances the City’s diversity, character and heritage through designs by artists for commercial development in the Central Business District; and

WHEREAS, the City of Clermont Code of Ordinances, Land Development Code, Chapter 102 “Signs”, purpose and intent is to ensure adequate means of communication through signage while maintaining attractive visual appearance within the City, and

NOW, THEREFORE, BE IT HEREBY ORDAINED by the City Council of the City of Clermont, that Chapter 102 “Signs” of the Clermont Code of Ordinances be amended to add Section 102-26 “Other Signs” as set forth in the following amendments shown in Section 2.

SECTION 1: AUTHORITY

The City Council of the City of Clermont has the authority to adopt this Ordinance pursuant to Article VIII of the Constitution of the State of Florida and Chapter 163 and 166, Florida Statutes.

SECTION 2.

The Land Development Code of the City of Clermont Code of Ordinances is hereby amended to read as follows:

Sec. 102-26. “Other Signs”

- (1) *Mural signs.* Artwork painted or affixed to building walls, facades or other exterior surfaces shall be limited to the sides and rear building façades on the first floor of any commercial buildings located in the Central Business District. The city council may approve larger murals as a variance to the land development codes, at a public hearing after notice to adjacent property owners. Mural art works are to be exclusively non-commercial in nature, and in no way identify a

CITY OF CLERMONT
ORDINANCE NO. 2022-037

product and deemed to provide artistic value and benefit to the surrounding area and not just of benefit to the building or business proposing the mural. Murals and works of art shall be permitted on the sides and rear of any commercial building walls and shall not be allowed on any front building facades and walls. The front building façade is determined as any façade facing a vehicular street right-of-way.

- (a) Works of art and murals shall be located in the Clermont Central Business District (CBD). Murals and artwork projects are prohibited for residential only buildings and uses.
- (b) The artwork should show sensitivity be family-oriented, appropriate for all ages, educational, display community values, provide creativity and quality workmanship, enrich history, and create a vision of what makes it unique. Artwork projects may not encompass any nudity, offensive languages or gestures, gang symbols, graffiti, political affiliations, drugs or alcohol symbols, violence, and no racial or hate messages within its content. The maximum amount of text within any mural shall be limited to five (5) percent.
- (c) Corporate logos and/or any commercial signage shall be prohibited for any art project or artwork design content. This article will not permit or allow any type of illegal sign, irrespective of artist content.
- (d) The property owner is required to obtain a permit for any artwork and/or mural art project display before the installation of any art display on any buildings. The artwork permit application must include an 11" x 17" sketch/graphic design of the proposed artwork for review and approval by the designated city staff. All proposed artwork must include the artwork display location on site and/or buildings. ~~The completed art work permit application shall require approval of the City Council.~~
- (e) All works of art must comply with any applicable Clermont Codes and Regulations that include any applicable building and fire code requirements for installation, creation, and construction on site. No art project can be placed on or located on any streets, sidewalks, dedicated easements; city owned property, rights-of-way, public access and must comply with any ADA requirements for the site.
- (f) Custody, supervision, maintenance and preservation of the murals and art works is the responsibility of the property owner. The property owner is required to maintain the mural and artwork in good condition at the approved location, failure to comply with this requirement as required by law or other applicable guidelines shall subject the property owner to code enforcement action including violations and fines, and the Clermont City Council may revoke the permit after a public hearing.



CITY OF CLERMONT
ORDINANCE NO. 2022-037

- (g) A hold-harmless release and identification waiver in a form acceptable to the City must be signed by the property owner that excludes, indemnifies and releases the City of Clermont of any liability for public art projects on private property.

SECTION 3: CONFLICT

All ordinances or parts of ordinances in conflict with any of the provisions of this Ordinance are hereby repealed.

SECTION 4: SEVERABILITY

If any portion of this Ordinance is declared invalid, the invalidated portion shall be severed from the remainder of the Ordinance, and the remainder of the Ordinance shall continue in full force and effect as if enacted without the invalidated portion, except in cases where such continued validity of the remainder would clearly and without doubt contradict or frustrate the intent of the Ordinance as a whole.

SECTION 5: CODIFICATION

The text of Section 2 of this Ordinance shall be codified as a part of the Clermont City Code. The codifier is authorized to make editorial changes not effecting the substance of this Ordinance by the substitution of "Article" for "Ordinance", "Section" for "Paragraph", or otherwise to take such editorial license.

SECTION 6: ADMINISTRATIVE CORRECTION OF SCRIVENERS ERROR

Regardless of whether such inclusion in the Code as described in Section 5 is accomplished, sections of the Ordinance may be re-numbered or re-lettered and the correction of typographical and/or scrivener's errors which do not affect the intent may be authorized by the City Manager or designee, without need of public hearing, by filing a corrected or re-codified copy of same with the City Clerk.

SECTION 7: RECORDING

This Ordinance shall be recorded in the Public Records of Lake County, Florida.

SECTION 8: PUBLICATION AND EFFECTIVE DATE

This Ordinance shall be published as provided by law and it shall become law and shall take effect immediately upon its Second Reading and Final Passage.



CITY OF CLERMONT
ORDINANCE NO. 2022-037

PASSED AND ADOPTED by the City Council of the City of Clermont, Lake County, Florida on this 27th day of September 2022.

CITY OF CLERMONT

Tim Murry, Mayor

ATTEST:

Tracy Ackroyd Howe, MMC
City Clerk

Approved as to form and legality:

Daniel F. Mantzaris, City Attorney



CITY OF CLERMONT
ORDINANCE NO. 2022-037

AN ORDINANCE OF THE CODE OF ORDINANCES OF THE CITY COUNCIL OF THE CITY OF CLERMONT, LAKE COUNTY, FLORIDA, AMENDING THE LAND DEVELOPMENT CODE; CHAPTER 102 SIGNS; ADDING SECTIONS 102-26 “OTHER SIGNS”; PROVIDING FOR CONFLICT; SEVERABILITY; CODIFICATION; THE ADMINISTRATIVE CORRECTION OF SCRIVENERS ERRORS; RECORDING; PUBLICATION AND AN EFFECTIVE DATE.

WHEREAS, pursuant to the provisions of Chapter 163, Florida Statutes, the City of Clermont Planning and Zoning Commission, acting as the Local Planning Agency of the City, has held a public hearing on September 6, 2022 and following such hearing found this Ordinance to be in the best interest of the City of Clermont, and recommended that the City Council adopt this Ordinance; and

WHEREAS, the City Council of the City of Clermont shall amend the Land Development Code, Chapter 102-Signs, adding section 102-26 “Other Signs” to allow murals and artworks that reflects and enhances the City’s diversity, character and heritage through designs by artists for commercial development in the Central Business District; and

WHEREAS, the City of Clermont Code of Ordinances, Land Development Code, Chapter 102 “Signs”, purpose and intent is to ensure adequate means of communication through signage while maintaining attractive visual appearance within the City, and

NOW, THEREFORE, BE IT HEREBY ORDAINED by the City Council of the City of Clermont, that Chapter 102 “Signs” of the Clermont Code of Ordinances be amended to add Section 102-26 “Other Signs” as set forth in the following amendments shown in Section 2.

SECTION 1: AUTHORITY

The City Council of the City of Clermont has the authority to adopt this Ordinance pursuant to Article VIII of the Constitution of the State of Florida and Chapter 163 and 166, Florida Statutes.

SECTION 2.

The Land Development Code of the City of Clermont Code of Ordinances is hereby amended to read as follows:

Sec. 102-26. “Other Signs”

- (1) *Mural signs.* Artwork painted or affixed to building walls, facades or other exterior surfaces shall be limited to the sides and rear building façades on the first floor of any commercial buildings located in the Central Business District. The city council may approve larger murals as a variance to the land development codes, at a public hearing after notice to adjacent property owners. Mural art works are to be exclusively non-commercial in nature, and in no way identify a

CITY OF CLERMONT
ORDINANCE NO. 2022-037

product and deemed to provide artistic value and benefit to the surrounding area and not just of benefit to the building or business proposing the mural. Murals and works of art shall be permitted on the sides and rear of any commercial building walls and shall not be allowed on any front building facades and walls. The front building façade is determined as any façade facing a vehicular street right-of-way.

- (a) Works of art and murals shall be located in the Clermont Central Business District (CBD). Murals and artwork projects are prohibited for residential only buildings and uses.
- (b) The artwork should show sensitivity be family-oriented, appropriate for all ages, educational, display community values, provide creativity and quality workmanship, enrich history, and create a vision of what makes it unique. Artwork projects may not encompass any nudity, offensive languages or gestures, gang symbols, graffiti, political affiliations, drugs or alcohol symbols, violence, and no racial or hate messages within its content. The maximum amount of text within any mural shall be limited to five (5) percent.
- (c) Corporate logos and/or any commercial signage shall be prohibited for any art project or artwork design content. This article will not permit or allow any type of illegal sign, irrespective of artist content.
- (d) The property owner is required to obtain a permit for any artwork and/or mural art project display before the installation of any art display on any buildings. The artwork permit application must include an 11" x 17" sketch/graphic design of the proposed artwork for review and approval by the designated city staff. All proposed artwork must include the artwork display location on site and/or buildings.
- (e) All works of art must comply with any applicable Clermont Codes and Regulations that include any applicable building and fire code requirements for installation, creation, and construction on site. No art project can be placed on or located on any streets, sidewalks, dedicated easements; city owned property, rights-of-way, public access and must comply with any ADA requirements for the site.
- (f) Custody, supervision, maintenance and preservation of the murals and art works is the responsibility of the property owner. The property owner is required to maintain the mural and artwork in good condition at the approved location, failure to comply with this requirement as required by law or other applicable guidelines shall subject the property owner to code enforcement action including violations and fines, and the Clermont City Council may revoke the permit after a public hearing.



CITY OF CLERMONT
ORDINANCE NO. 2022-037

- (g) A hold-harmless release and identification waiver in a form acceptable to the City must be signed by the property owner that excludes, indemnifies and releases the City of Clermont of any liability for public art projects on private property.

SECTION 3: CONFLICT

All ordinances or parts of ordinances in conflict with any of the provisions of this Ordinance are hereby repealed.

SECTION 4: SEVERABILITY

If any portion of this Ordinance is declared invalid, the invalidated portion shall be severed from the remainder of the Ordinance, and the remainder of the Ordinance shall continue in full force and effect as if enacted without the invalidated portion, except in cases where such continued validity of the remainder would clearly and without doubt contradict or frustrate the intent of the Ordinance as a whole.

SECTION 5: CODIFICATION

The text of Section 2 of this Ordinance shall be codified as a part of the Clermont City Code. The codifier is authorized to make editorial changes not effecting the substance of this Ordinance by the substitution of "Article" for "Ordinance", "Section" for "Paragraph", or otherwise to take such editorial license.

SECTION 6: ADMINISTRATIVE CORRECTION OF SCRIVENERS ERROR

Regardless of whether such inclusion in the Code as described in Section 5 is accomplished, sections of the Ordinance may be re-numbered or re-lettered and the correction of typographical and/or scrivener's errors which do not affect the intent may be authorized by the City Manager or designee, without need of public hearing, by filing a corrected or re-codified copy of same with the City Clerk.

SECTION 7: RECORDING

This Ordinance shall be recorded in the Public Records of Lake County, Florida.

SECTION 8: PUBLICATION AND EFFECTIVE DATE

This Ordinance shall be published as provided by law and it shall become law and shall take effect immediately upon its Second Reading and Final Passage.



CITY OF CLERMONT
ORDINANCE NO. 2022-037

PASSED AND ADOPTED by the City Council of the City of Clermont, Lake County, Florida on this 27th day of September 2022.

CITY OF CLERMONT

Tim Murry, Mayor

ATTEST:

Tracy Ackroyd Howe, MMC
City Clerk

Approved as to form and legality:

Daniel F. Mantzaris, City Attorney

Account Number:	526733
Customer Name:	City Of Clermont-Legals
Customer Address:	City Of Clermont-Legals P.O. BOX 120219 CLERMONT FL 34712
Contact Name:	City Clerk
Contact Phone:	(352) 708-5997
Contact Email:	
PO Number:	

Date:	08/11/2022
Order Number:	7648120
Prepayment Amount:	\$ 0.00

Column Count:	1.0000
Line Count:	54.0000
Height in Inches:	0.0000

Print

Product	#Insertions	Start - End	Category
LEE Daily Commercial	2	08/22/2022 - 09/12/2022	Bids & Proposals
LEE dailycommercial.com	2	08/22/2022 - 09/12/2022	Bids & Proposals

Total Order Confirmation	\$167.68
---------------------------------	-----------------

Ad Preview

LEGAL NOTICE

On Tuesday, September 6, 2022 at 6:30 PM the Clermont Planning and Zoning Commission will consider the proposed ordinance. The final enactment of the proposed ordinance will be heard by the City Council on Tuesday, September 27, 2022 at 6:30 PM.

ORDINANCE NO. 2022-37

AN ORDINANCE OF THE CODE OF ORDINANCES OF THE CITY COUNCIL OF THE CITY OF CLERMONT, LAKE COUNTY, FLORIDA, AMENDING THE LAND DEVELOPMENT CODE; CHAPTER 102 SIGNS; SECTION 102-26 OTHER SIGNS; PROVIDING FOR CONFLICT, SEVERABILITY; CODIFICATION; THE ADMINISTRATIVE CORRECTION OF SCRIVENERS ERRORS, RECORDING, PUBLICATION AND AN EFFECTIVE DATE.

All meetings will be held in Clermont City Hall, 1st floor Council Chambers, located at 685 West Montrose Street. All interested parties will be given an opportunity to express their views on this matter.

This ordinance is available for public inspection in the Development Services Office, 685 W. Montrose Street, Monday through Friday between the hours of 8:00 AM and 5:00 PM.

Please be advised that, under State law, if you should decide to appeal a decision made with respect to this matter, you will need a record of the proceedings, and may need to ensure that a verbatim record is made. Persons with disabilities who need assistance should contact the City Clerk's office, (352) 241-7330, at least 48 hours prior to the public hearings.

Tracy Ackroyd Howe, MMC
City Clerk

Daily Commercial
August 22, 2022 and
September 12, 2022
7648120



CITY OF CLERMONT

AGENDA ITEM

Page 1 of 1

Meeting Date		
Tuesday, September 13, 2022		
Agenda Item Name		
Ordinance No. 2022-039 <i>Intro</i> <i>Lakeview Preserve Annexation</i>		
Requested Action		
Recommend approval of Ordinance No. 2022-039.		
Staff Report		
This is a staff initiated request for approval of an annexation from Lake County Wellness Way North to Clermont Low Density Residential designation. The City is requesting annexation of the subject property as authorized by the Utility Agreement with the property owner. The Notice of Encumbrance to annex was executed on March 9, 2021. The subject parcel is located north of Hartwood Marsh Road and East of the Clermont Boundaries and is approximately 40.04 +/- Acres. Lake County has approved to allow for the development of 78 single family residential homes on the site which is currently under construction. The City of Clermont has the capacity and will be providing water and sewer services for the development. The City will annex the property as approved by Lake County. The proposed Low Density Residential Land Use designation allows up to the maximum of three (3) units per acre, which is consistent with the intent of the Comprehensive Plan goals, objectives and policies. The property will also be rezoned from Lake County Planned Unit Development (PUD) to Clermont Planned Unit Development (PUD) zoning classification. Staff recommends approval of the annexation with Ordinance 2022-039.		
Additional Analysis		
Fiscal Impact Summary		
Fiscal Impact	Fund Number and Description	Available Budget Amount
Exhibits Attached (copies of original agreements)		
1. ORD 2022-039 - Lakeview Preserve annexation (08.25.2022)	ORD 2022-039 - Lakeview Preserve annexation (08.25.2022).pdf	
2. Legal ad - Lakeview Preserve Annex	Legal ad - Lakeview Preserve Annex.pdf	



CITY OF CLERMONT
ORDINANCE NO. 2022-039

AN ORDINANCE UNDER THE CODE OF ORDINANCES OF THE CITY OF CLERMONT, LAKE COUNTY, FLORIDA, PROVIDING FOR THE ANNEXATION OF A CERTAIN PARCEL OF LAND CONTIGUOUS TO THE PRESENT CITY BOUNDARIES; PROVIDING FOR CONFLICT, SEVERABILITY, ADMINISTRATIVE CORRECTION OF SCRIVENERS ERROR, RECORDING, PUBLICATION AND AN EFFECTIVE DATE.

WHEREAS, the City Council of the City of Clermont, Lake County, Florida has received a Petition for Annexation of a parcel of land contiguous to the present corporate limits under Section 171.044, Florida Statutes; and

WHEREAS, the City Council of the City of Clermont, Lake County, Florida, has determined that it is in the best interest of the City and of the property herein sought to be annexed that the City annex the following described property; and

WHEREAS, the City Council has determined that the area sought to be annexed is contiguous to the City and is in need of the services which the City can offer and the City has determined that such area sought to be annexed will be substantially benefitted by annexation; and

WHEREAS, the City Council has determined that all requirements of Section 171.044, Florida Statutes, have been met.

SECTION 1.

NOW, THEREFORE, BE IT ORDAINED, under the provisions of Florida Statute Chapter 171 and the General and Special Laws of the State of Florida; that the City of Clermont, Lake County, Florida, does hereby annex to and make part of its corporate boundaries; the following described property contiguous to the present City boundary, to-wit:


LEGAL DESCRIPTION

THE NORTH 1/2 OF THE NORTHEAST 1/4 OF SECTION 1 TOWNSHIP 23 SOUTH RANGE 26 EAST--LESS PROMINENT POINTE PB 41 PG 74-75 AND LESS BEGINNING AT THE NORTHWEST CORNER OF THE NORTHEAST 1/4 RUN SOUTH 89-46-07 EAST 371.91 FEET, SOUTH 00-27-22 WEST 627.84 FEET, NORTH 89-46-07 WEST 371.91 FEET, NORTH 00-27-22 EAST 627.84 FEET TO POINT OF BEGINNING AND LESS PROMINENT POINTE PHASE 2 PB 68 PG 100-101-- ORB 5593 PG 817 AND;
PROMINENT POINTE PHASE 2 PB 68 PG 100-101 LOT 4 ORB 5493 PG 2443; AND
PROMINENT POINTE PHASE 2 PB 68 PG 100-101 LOT 6 ORB 5962 PG 2342; AND
PROMINENT POINTE PHASE 2 PB 68 PG 100-101 LOT 7 ORB 5593 PG 817; AND
PROMINENT POINTE PHASE 2 PB 68 PG 100-101 LOT 8 ORB 5593 PG 817

CITY OF CLERMONT
ORDINANCE NO. 2022-039

LOCATION:

Vacant parcels located North of Hartwood Marsh Road,
and East of Clermont Boundaries
Alternate Keys – 3502027, 3907275, 3907277,
3907278 and 3907279
40.04 +/- Acres

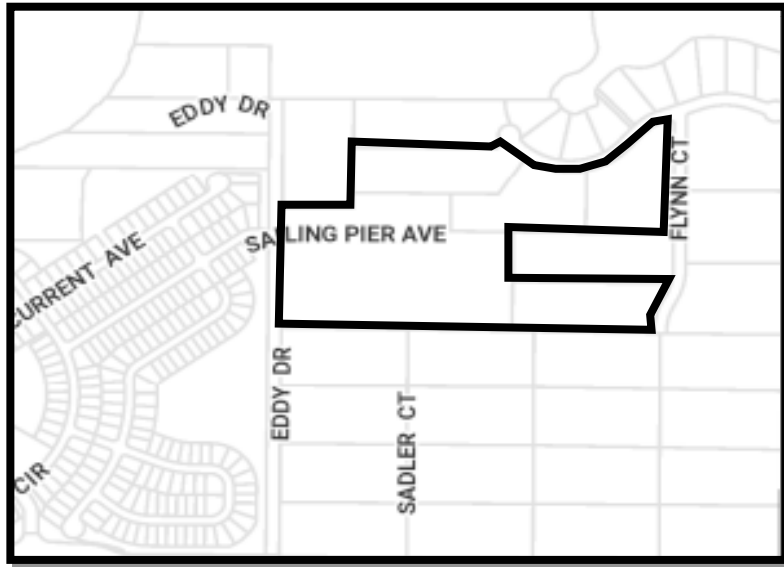

SECTION 2:

That the aforescribed property shall be and hereby is made part and parcel of the City of Clermont, Lake County, Florida, and that said property shall be subject to all the laws, ordinances, and provisions pertaining to the City of Clermont.

SECTION 3:

All property afore described shall henceforth be subject to ad valorem taxation by the City of Clermont, Lake County, Florida and any other general or special taxes or assessments.

SECTION 4: CONFLICT

All ordinances or parts of ordinances in conflict with any of the provisions of this Ordinance are hereby repealed.



CITY OF CLERMONT
ORDINANCE NO. 2022-039

SECTION 5: SEVERABILITY

Should any Section or part of a Section be declared invalid by any court of competent jurisdiction, such adjudications shall not apply or affect any other provision of this Ordinance, except to the extent that the entire Section or part of the Section may be separable in meaning and effect from the Section to which such holding shall apply.

SECTION 6: ADMINISTRATIVE CORRECTION

This Ordinance may be re-numbered or re-lettered and the correction of typographical and/or scrivener's errors which do not affect the intent may be authorized by the City Manager or designee, without need of public hearing, by filing a corrected or re-codified copy of same with the City Clerk.

SECTION 7: RECORDING

This Ordinance shall be recorded in the Public Records of Lake County, Florida.

SECTION 8: PUBLICATION AND EFFECTIVE DATE

This Ordinance shall be published as provided by law and it shall become law and shall take effect immediately upon its Second Reading and Final Passage.



CITY OF CLERMONT
ORDINANCE NO. 2022-039

PASSED AND ADOPTED by the City Council of the City of Clermont, Lake County, Florida on this 27th day of September 2022.

CITY OF CLERMONT

Tim Murry, Mayor

ATTEST:

Tracy Ackroyd Howe, MMC
City Clerk

Approved as to form and legality:

Daniel F. Mantzaris, City Attorney

LEGAL NOTICE


The Clermont City Council will consider the enactment of the following proposed Ordinance at their regularly scheduled meeting to be held Tuesday, September 27, 2022 at 6:30 PM at Clermont City Hall, Council Chambers located at 685 West Montrose Street. All interested parties will be given an opportunity to express their views on this matter.

ORDINANCE NO. 2022-039

AN ORDINANCE OF THE CITY COUNCIL OF THE CITY OF CLERMONT, LAKE COUNTY, FLORIDA, PROVIDING FOR THE ANNEXATION OF A CERTAIN PARCEL OF LAND CONTIGUOUS TO THE PRESENT CITY BOUNDARIES; PROVIDING FOR CONFLICT, SERVERABILITY, ADMINISTRATIVE CORRECTION OF SCRIVENERS ERROR, RECORDING, PUBLICATION AND EFFECTIVE DATE.

LOCATION:

Vacant parcels located North of Hartwood Marsh Road,
and East of Clermont Boundaries
Alternate Keys – 3502027, 3907275, 3907277,
3907278 and 3907279
40.04 +/- Acres

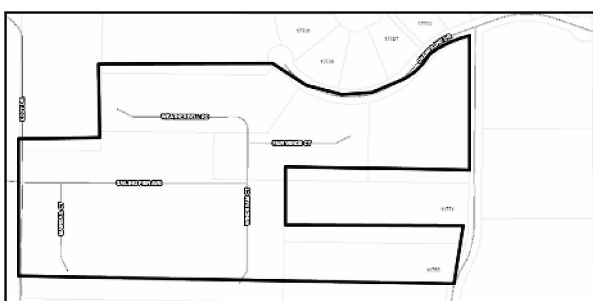

LEGAL DESCRIPTION

THE NORTH 1/2 OF THE NORTHEAST 1/4 OF SECTION 1 TOWNSHIP 23 SOUTH RANGE 26 EAST--LESS PROMINENT POINTE PB 41 PG 74-75 AND LESS BEGINNING AT THE NORTHWEST CORNER OF THE NORTHEAST 1/4 RUN SOUTH 89-46-07 EAST 371.91 FEET, SOUTH 00-27-22 WEST 627.84 FEET, NORTH 89-46-07 WEST 371.91 FEET, NORTH 00-27-22 EAST 627.84 FEET TO POINT OF BEGINNING AND LESS PROMINENT POINTE PHASE 2 PB 68 PG 100-101-- ORB 5593 PG 817 and;
PROMINENT POINTE PHASE 2 PB 68 PG 100-101 LOT 4 ORB 5493 PG 2443; and PROMINENT POINTE PHASE 2 PB 68 PG 100-101 LOT 6 ORB 5962 PG 2342; and PROMINENT POINTE PHASE 2 PB 68 PG 100-101 LOT 7 ORB 5593 PG 817; and
PROMINENT POINTE PHASE 2 PB 68 PG 100-101 LOT 8 ORB 5593 PG 817

All public meetings are held at the Clermont City Hall, Council Chambers, located at 685 W. Montrose Street, and are open to public comment. Please call (352) 394-4083, ext. 3 if you have any questions.

The proposed ordinance may be inspected at the Clermont Development Services Department between 8 AM and 5 PM Monday to Friday.

Please be advised that under state law, any person deciding to appeal a decision made at the public hearings will need a record of the proceedings and may need to ensure a verbatim record is made.

Persons with disabilities who need assistance should contact the City Clerk's office, (352) 241-7330, at least 48 hours prior to the public hearings.

Tracy Ackroyd Howe,
MMC, City Clerk



CITY OF CLERMONT

AGENDA ITEM

Page 1 of 1

Meeting Date		
Tuesday, September 13, 2022		
Agenda Item Name		
Ordinance No. 2022-040 <i>Intro</i> <i>Lakeview Preserve Comprehensive Plan Amendment</i>		
Requested Action		
Recommend introduction of Ordinance No. 2022-040.		
Staff Report		
This is a staff initiated request for approval of a small-scale comprehensive plan amendment to change the future land use from Lake County Wellness Way North to Clermont Low Density Residential designation. The City is requesting annexation of the subject property as authorized by the Utility Agreement with the property owner. The Notice of Encumbrance to annex was executed on March 9, 2021. The subject parcel is located north of Hartwood Marsh Road and East of the Clermont Boundaries and is approximately 40.04 +/- Acres. Lake County has approved to allow for the development of 78 single family residential homes on the site which is currently under construction. The City of Clermont has the capacity and will be providing water and sewer services for the development. The City will annex the property as approved by Lake County. The proposed Low Density Residential Land Use designation allows up to the maximum of three (3) units per acre, which is consistent with the intent of the Comprehensive Plan goals, objectives and policies. The property will also be rezoned from Lake County Planned Unit Development (PUD) to Clermont Planned Unit Development (PUD) zoning classification. Staff recommends approval of the Future Land Use change from Lake County Wellness Way North to Clermont Low Density Residential designation with Ordinance 2022-040.		
Additional Analysis		
Fiscal Impact Summary		
Fiscal Impact	Fund Number and Description	Available Budget Amount
Exhibits Attached (copies of original agreements)		
1. ORD 2022-040 Lakeview Preserve CPA (08.25.2022)	ORD 2022-040 Lakeview Preserve CPA (08.25.2022).pdf	
2. Location map	Location map.pdf	
3. FLU MAPS	FLU MAPS.pdf	
4. Legal ad - Lakeview Preserve CPA	Legal ad - Lakeview Preserve CPA.pdf	



CITY OF CLERMONT
ORDINANCE NO. 2022-040

AN ORDINANCE OF THE CITY OF CLERMONT, LAKE COUNTY, FLORIDA, ADOPTING THE SMALL-SCALE COMPREHENSIVE PLAN AMENDMENT FOR THE CITY OF CLERMONT, FLORIDA, PURSUANT TO THE LOCAL GOVERNMENT COMPREHENSIVE PLANNING ACT, CHAPTER 163, PART II, FLORIDA STATUTES; SETTING FORTH THE AUTHORITY FOR ADOPTION OF THE SMALL-SCALE COMPREHENSIVE PLAN AMENDMENT; SETTING FORTH THE PURPOSE AND INTENT OF THE SMALL-SCALE COMPREHENSIVE PLAN AMENDMENT; PROVIDING FOR THE ADOPTION OF THE SMALL-SCALE COMPREHENSIVE PLAN AMENDMENT; ESTABLISHING THE LEGAL STATUS OF THE SMALL-SCALE COMPREHENSIVE PLAN AMENDMENT; PROVIDING FOR CONFLICT, SEVERABILITY, ADMINISTRATIVE CORRECTION OF SCRIVENERS ERROR, PUBLICATION AND EFFECTIVE DATE.

WHEREAS, the Comprehensive Plan of the City of Clermont was adopted by the City of Clermont on June 23, 2009, in accordance with the Local Government Planning and Land Development Regulations Act of 1985, Chapter 163, Part II, Florida Statutes; and

WHEREAS, the Comprehensive Plan of the City of Clermont may be amended pursuant to Florida Statute 163.3187; and

WHEREAS, the Planning and Zoning Commission and the City Council of the City of Clermont have held public hearings on the proposed amendment to the plan in light of written comments, proposals and objections from the general public;

NOW THEREFORE BE IT RESOLVED AND ENACTED, by the City Council of the City of Clermont, Lake County, Florida that:

SECTION 1.

After the public hearings held by the City of Clermont Local Planning Agency and the Clermont City Council, the Future Land Use Map of the Comprehensive Plan of the City of Clermont is hereby amended by changing the following described property as shown:


LEGAL DESCRIPTION:

THE NORTH 1/2 OF THE NORTHEAST 1/4 OF SECTION 1 TOWNSHIP 23 SOUTH RANGE 26 EAST--LESS PROMINENT POINTE PB 41 PG 74-75 AND LESS BEGINNING AT THE NORTHWEST CORNER OF THE NORTHEAST 1/4 RUN SOUTH 89-46-07 EAST 371.91 FEET, SOUTH 00-27-22 WEST 627.84 FEET, NORTH 89-46-07 WEST 371.91 FEET, NORTH 00-27-22 EAST 627.84 FEET TO POINT OF BEGINNING AND LESS PROMINENT POINTE PHASE 2 PB 68 PG 100-101-- ORB 5593 PG 817 AND;
PROMINENT POINTE PHASE 2 PB 68 PG 100-101 LOT 4 ORB 5493 PG 2443; AND
PROMINENT POINTE PHASE 2 PB 68 PG 100-101 LOT 6 ORB 5962 PG 2342; AND
PROMINENT POINTE PHASE 2 PB 68 PG 100-101 LOT 7 ORB 5593 PG 817; AND
PROMINENT POINTE PHASE 2 PB 68 PG 100-101 LOT 8 ORB 5593 PG 817

CITY OF CLERMONT
ORDINANCE NO. 2022-040

LOCATION:

Vacant parcels located North of Hartwood Marsh Road,
 and East of Clermont Boundaries
 Alternate Keys – 3502027, 3907275, 3907277,
 3907278 and 3907279
 40.04 +/- Acres

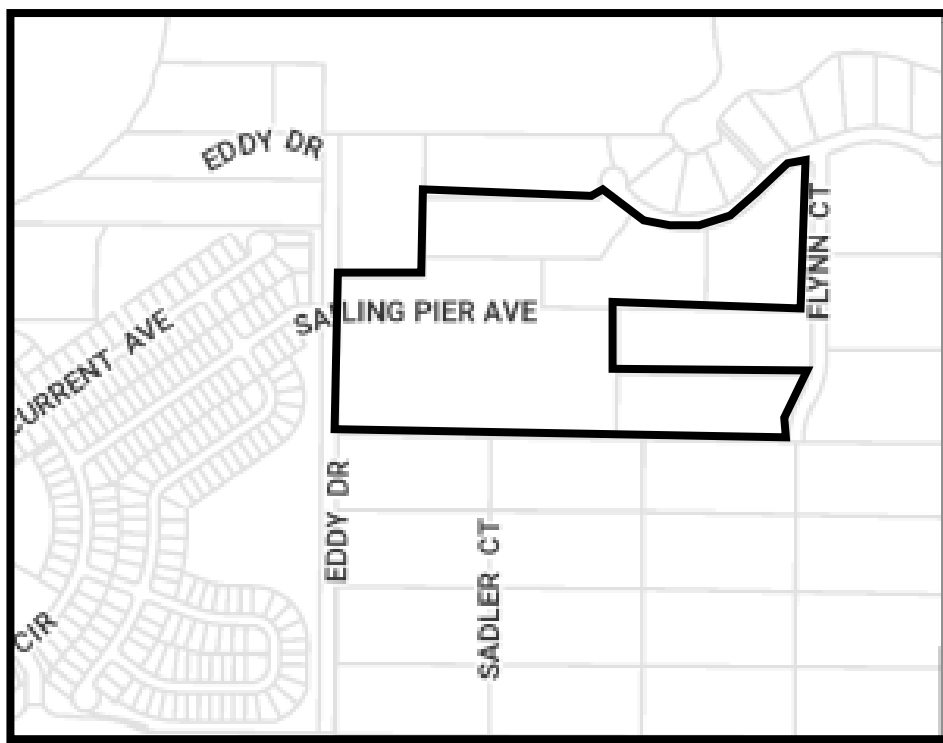

FUTURE LAND USE MAP AMENDMENT

**FROM: LAKE COUNTY WELLNESS WAY NORTH
 TO: CITY OF CLERMONT LOW DENSITY RESIDENTIAL**

SECTION 2: CONFLICT

All ordinances or parts of ordinances in conflict with any of the provisions of this Ordinance are hereby repealed.

SECTION 3: SEVERABILITY

Should any Section or part of this Section be declared invalid by any court of competent jurisdiction, such adjudications shall not apply to or affect any other provision of this Ordinance, except to the extent that the entire Section or part of the Section may be inseparable in meaning and effect from the Section to which such holding shall apply.



CITY OF CLERMONT
ORDINANCE NO. 2022-040

SECTION 4: ADMINISTRATIVE CORRECTION OF SCRIVENERS ERROR

This Ordinance may be re-numbered or re-lettered and the correction of typographical and/or scrivener's errors which do not affect the intent may be authorized by the City Manager or designee, without need of public hearing, by filing a corrected or re-codified copy of same with the City Clerk.

SECTION 5: PUBLICATION AND EFFECTIVE DATE

This Ordinance shall be published as provided by law and it shall become law and shall take effect immediately upon its Second Reading and Final Passage.



CITY OF CLERMONT
ORDINANCE NO. 2022-040

PASSED AND ADOPTED by the City Council of the City of Clermont, Lake County, Florida, this 27th day of September 2022.

CITY OF CLERMONT


Tim Murry, Mayor

ATTEST:

Tracy Ackroyd Howe, MMC
City Clerk


Approved as to form and legality:

Daniel F. Mantzaris, City Attorney

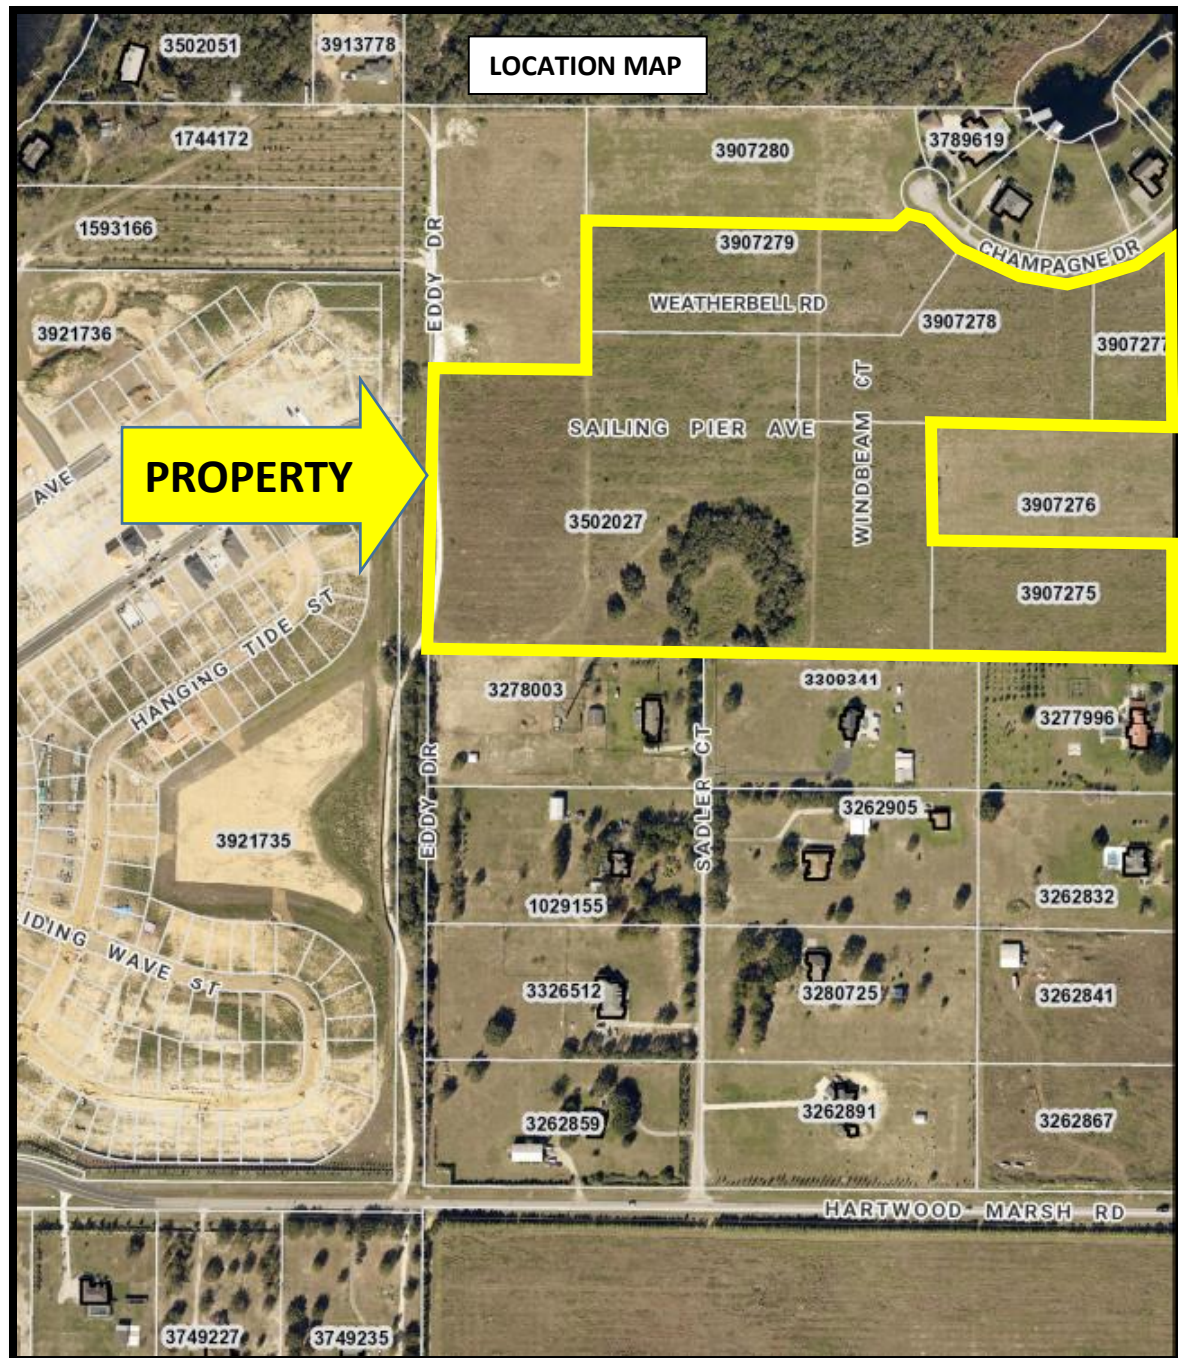


FUTURE LAND USE MAPS

LAKE COUNTY FLU MAP

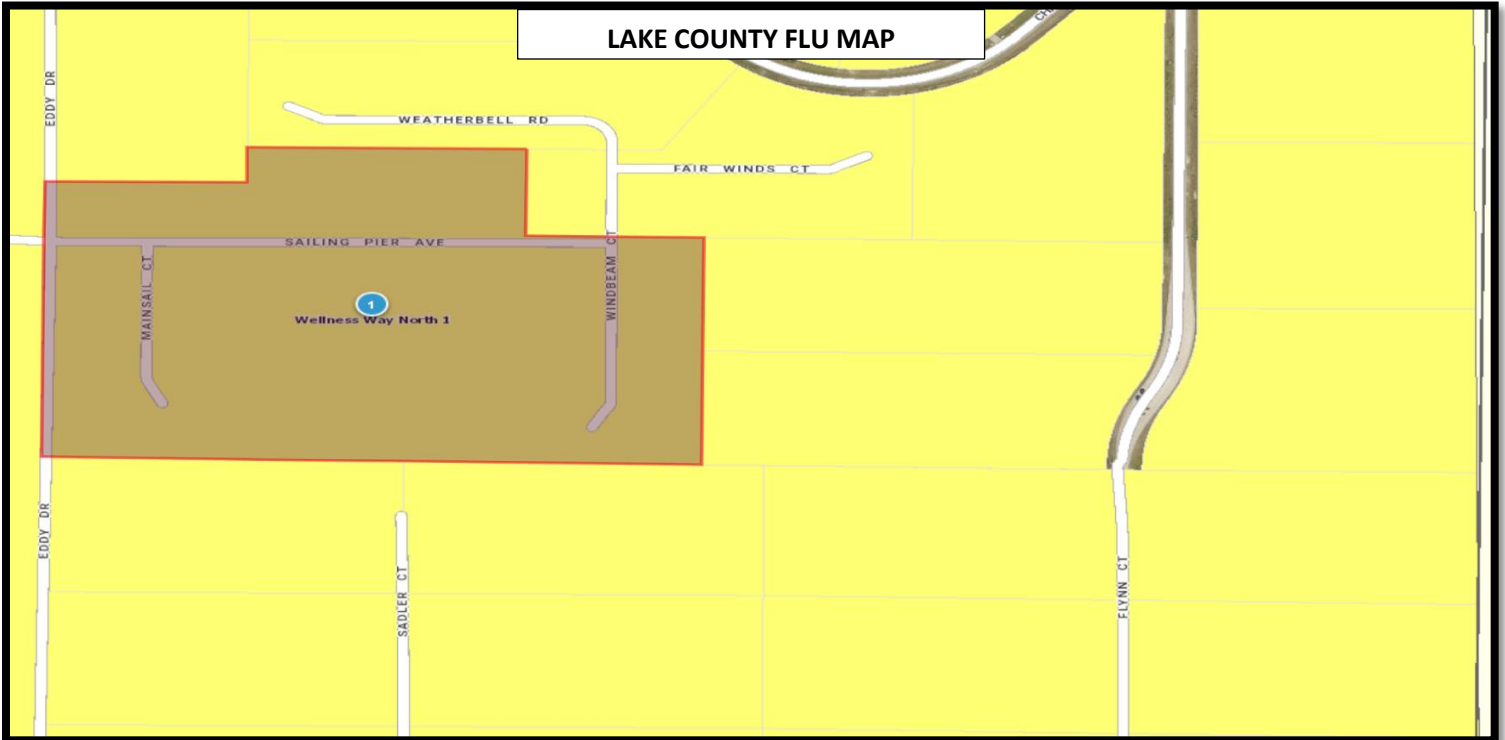

City of Clermont FLU MAP

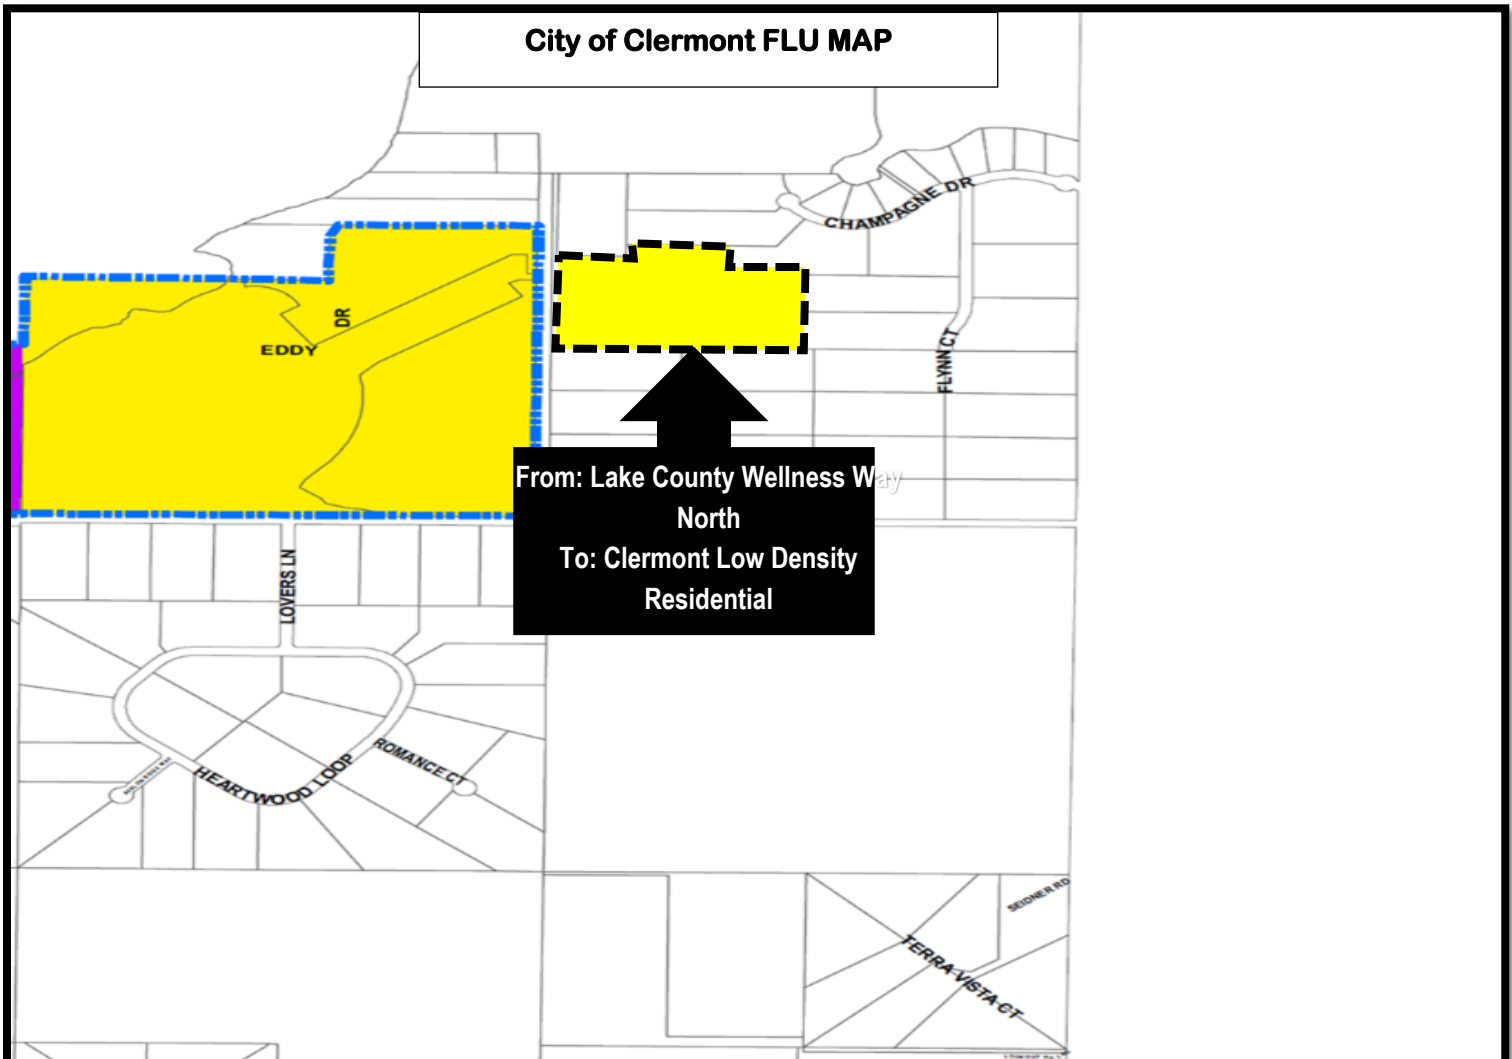

**CITY OF CLERMONT
NOTICE OF PROPOSED LAND USE CHANGE
COMPREHENSIVE PLAN AMENDMENT**


The Clermont Planning and Zoning Commission will hold a public meeting on Tuesday, September 6, 2022 at 6:30 PM, and the Clermont City Council will hold a public meeting on Tuesday, September 27, 2022 at 6:30 PM to consider the (final reading and ordinance adoption) to change the City's Future Land Use Map. The map amendment would change the Future Land Use designation for the parcels below from Lake County Wellness Way North to Low Density Residential Land Use Designation.

ORDINANCE 2022-040

AN ORDINANCE OF THE CITY OF CLERMONT, LAKE COUNTY, FLORIDA, ADOPTING THE SMALL-SCALE COMPREHENSIVE PLAN AMENDMENT FOR THE CITY OF CLERMONT, FLORIDA, PURSUANT TO THE LOCAL GOVERNMENT COMPREHENSIVE PLANNING ACT, CHAPTER 163, PART II, FLORIDA STATUTES; SETTING FORTH THE AUTHORITY FOR ADOPTION OF THE SMALL-SCALE COMPREHENSIVE PLAN AMENDMENT; SETTING FORTH THE PURPOSE AND INTENT OF THE COMPREHENSIVE PLAN AMENDMENT; PROVIDING FOR THE ADOPTION OF THE SMALL-SCALE COMPREHENSIVE PLAN AMENDMENT; ESTABLISHING THE LEGAL STATUS OF THE SMALL-SCALE COMPREHENSIVE PLAN AMENDMENT; PROVIDING FOR CONFLICT, SEVERABILITY, ADMINISTRATIVE CORRECTION OF SCRIVENERS ERROR, PUBLICATION AND EFFECTIVE DATE.

LOCATION:

Vacant parcels located North of Hartwood Marsh Road,
and East of Clermont Boundaries
Alternate Keys – 3502027, 3907275, 3907277,
3907278 and 3907279
40.04 +/- Acres

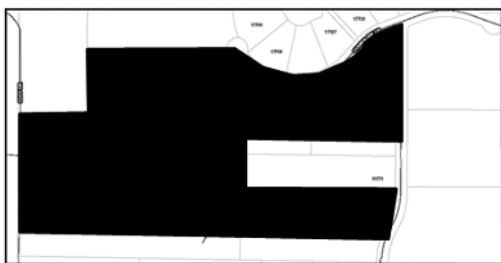

LEGAL DESCRIPTION

THE NORTH 1/2 OF THE NORTHEAST 1/4 OF SECTION 1 TOWNSHIP 23 SOUTH RANGE 26 EAST--LESS PROMINENT POINTE PB 41 PG 74-75 AND LESS BEGINNING AT THE NORTHWEST CORNER OF THE NORTHEAST 1/4 RUN SOUTH 89-46-07 EAST 371.91 FEET, SOUTH 00-27-22 WEST 627.84 FEET, NORTH 89-46-07 WEST 371.91 FEET, NORTH 00-27-22 EAST 627.84 FEET TO POINT OF BEGINNING AND LESS PROMINENT POINTE PHASE 2 PB 68 PG 100-101-- ORB 5593 PG 817 and; PROMINENT POINTE PHASE 2 PB 68 PG 100-101 LOT 4 ORB 5493 PG 2443; and PROMINENT POINTE PHASE 2 PB 68 PG 100-101 LOT 6 ORB 5962 PG 2342; and PROMINENT POINTE PHASE 2 PB 68 PG 100-101 LOT 7 ORB 5593 PG 817; and PROMINENT POINTE PHASE 2 PB 68 PG 100-101 LOT 8 ORB 5593 PG 817

All public meetings are held at the Clermont City Hall, Chambers, located at 685 W. Montrose Street, and are open to public comment. The proposed amendment may be inspected at the Development Services Department (1st floor, City Hall) between 8 AM and 5 PM Monday to Friday.

Please be advised that under state law, any person deciding to appeal a decision made at the public hearings will need a record of the proceedings and may need to ensure a verbatim record is made. Persons with disabilities who need assistance should contact the City Clerk's office, (352) 241-7330, at least 48 hours prior to the public meetings.

Tracy Ackroyd Howe, MMC
City Clerk



CITY OF CLERMONT

AGENDA ITEM

Page 1 of 1

Meeting Date		
Tuesday, September 13, 2022		
Agenda Item Name		
Ordinance No. 2022-041 <i>Intro Lakeview Preserve Rezoning</i>		
Requested Action		
Recommend approval of Ordinance No. 2022-041.		
Staff Report		
This is a staff initiated request for approval of a rezoning from Lake County Planned Unit Development to Clermont Planned Unit Development zoning category. The City is requesting annexation of the subject property as authorized by the Utility Agreement with the property owner. The Notice of Encumbrance to annex was executed on March 9, 2021. The subject parcel is located north of Hartwood Marsh Road and East of the Clermont Boundaries and is approximately 40.04 +/- Acres. Lake County has approved to allow for the development of 78 single family residential homes on the site which is currently under construction. The City of Clermont has the capacity and will be providing water and sewer services for the development. The City will annex the property as approved by Lake County. The proposed Planned Unit Development (PUD) zoning category is consistent with the current Lake County zoning designation and surrounding properties. The property will also be amending the Future Land Use Map from Lake County Wellness Way North to Clermont Low Density Residential designation. Staff recommends approval of Ordinance No. 2022-041.		
Additional Analysis		
Fiscal Impact Summary		
Fiscal Impact	Fund Number and Description	Available Budget Amount
Exhibits Attached (copies of original agreements)		
1. ORD 2022-041 Lakeview Preserve rezoning (09.01.2022)	ORD 2022-041 Lakeview Preserve rezoning (09.01.2022).pdf	
2. Legal ad - Lakeview Preserve Rezoning	Legal ad - Lakeview Preserve Rezoning.pdf	



CITY OF CLERMONT
ORDINANCE NO. 2022-041

AN ORDINANCE UNDER THE CODE OF ORDINANCES OF THE CITY OF CLERMONT, LAKE COUNTY, FLORIDA AMENDING THE OFFICIAL ZONING MAP OF THE CITY OF CLERMONT REFERRED TO IN CHAPTER 122 OF ORDINANCE NO. 289-C, CODE OF ORDINANCES; REZONING THE REAL PROPERTIES DESCRIBED HEREIN AS SHOWN BELOW; PROVIDING FOR CONFLICT, SEVERABILITY, ADMINISTRATIVE CORRECTION OF SCRIVENERS ERROR, RECORDING, PUBLICATION AND AN EFFECTIVE DATE.

WHEREAS, this project was entitled within Lake County's jurisdiction under Ordinance 2020-65 and the City of Clermont is annexing the property at this time and will transfer the current development standards into this ordinance;

NOW THEREFORE, The City Council of the City of Clermont, Lake County, Florida hereby ordains that:

SECTION 1.

The Official Zoning Map of the City of Clermont, Lake County, Florida referred to in Chapter 122 of Ordinance No. 289-C, Code of Ordinances, is hereby amended by rezoning the following described property:

LEGAL DESCRIPTION

THE NORTH 1/2 OF THE NORTHEAST 1/4 OF SECTION 1 TOWNSHIP 23 SOUTH RANGE 26 EAST--LESS PROMINENT POINTE PB 41 PG 74-75 AND LESS BEGINNING AT THE NORTHWEST CORNER OF THE NORTHEAST 1/4 RUN SOUTH 89-46-07 EAST 371.91 FEET, SOUTH 00-27-22 WEST 627.84 FEET, NORTH 89-46-07 WEST 371.91 FEET, NORTH 00-27-22 EAST 627.84 FEET TO POINT OF BEGINNING AND LESS PROMINENT POINTE PHASE 2 PB 68 PG 100-101-- ORB 5593 PG 817 and;
PROMINENT POINTE PHASE 2 PB 68 PG 100-101 LOT 4 ORB 5493 PG 2443; and
PROMINENT POINTE PHASE 2 PB 68 PG 100-101 LOT 6 ORB 5962 PG 2342; and
PROMINENT POINTE PHASE 2 PB 68 PG 100-101 LOT 7 ORB 5593 PG 817; and
PROMINENT POINTE PHASE 2 PB 68 PG 100-101 LOT 8 ORB 5593 PG 817

LOCATION

Vacant parcels located North of Hartwood Marsh Road,
and East of Clermont Boundaries
Alternate Keys – 3502027, 3907275, 3907277,
3907278 and 3907279
40.04 +/- Acres

CITY OF CLERMONT
ORDINANCE NO. 2022-041

LOCATION MAP



PROPERTY REZONING

FROM: Lake County Planned Unit Development (PUD)
TO: City of Clermont Planned Unit Development (PUD)

SECTION 2: GENERAL CONDITIONS

1. The conditions as set forth in this Planned Unit Development shall be legally binding upon any heirs, assigns and successors in title or interest.
2. The property shall be developed in substantial accordance with the approved Lake County site plan. Any changes or deviation to the approved Lake County site plan or construction plans will require a review and approval by the Site Review Committee prior to the issuance of a zoning clearance or other development permits.
3. This Ordinance will inure to the benefit of, and will constitute a covenant running with the land, and the terms, conditions, and provisions of this Ordinance will be binding upon the present owners and any successor, and will be subject to every condition set out in this Ordinance.
4. No person, firm, corporation or entity shall erect, construct, enlarge, alter, repair, remove, improve, move, convert, or demolish any building or structure, or alter the land in any manner within the boundary of the project without first submitting necessary plans, obtaining necessary approvals, and obtaining necessary permits in accordance with the City of Clermont Land Development Regulations and those of other appropriate jurisdictional entities.



CITY OF CLERMONT
ORDINANCE NO. 2022-041

5. Fiber optic conduit and pull boxes may require installation by the developer in the utility easements to extend the City's fiber optic network. The City's Information Technology Director or authorized designee will work with the developer at the time of site plan review to determine the extent of fiber optic conduit.

SECTION 3: LAND USES AND SPECIFIC CONDITIONS

A. Permitted Land Uses:

1. Suburban Residential Lots. The maximum of 78 single-family residential lot subdivision.
2. Estate Residential Lots. Two (2) Estates Residential lots consisting of five (5) acres each. The Estates Residential Lots shall be defined as Lots 4 & 6 of the Prominent Pointe Subdivision, as recorded in Plat Book 68, Pages 100-101, and Public Records of Lake County, Florida. Neither lot shall be reconfigured, except with the exception of providing drainage easements over the north portion of Lot 6, should final engineering determine that a retention pond is necessary in that location.
3. General Agriculture, as defined by Lake County Land Development Code, shall be permitted on the Estate Residential lots as a primary use or as accessory uses to the single-family residential permitted uses.
4. The City Manager or designee may approve accessory uses directly associated with the above referenced permitted uses. Any other permitted uses of the site not specified above shall require approval of an amendment to the Planned Unit Development (PUD) by the Clermont City Council.
5. The project shall be developed according to R-2 Medium Density Residential Zoning Designation in the Land Development Code, unless expressly stated above.

B. Development Standards:

1. The Suburban Residential Lots shall not have access to Flynn Court and Champagne Drive.
2. The Suburban Residential Lots shall provide access through a western connection, as shown on the conceptual plan submitted with the rezoning application.
3. The Estate Residential Lots will provide access to Flynn Court.
4. The development shall not utilize Sadler Court for access to either the Suburban or Estate Lots.

C. Setbacks and Development Standards:

1. Suburban Residential Lots:

<u>Development Standards for Suburban Residential Lots</u>	
Minimum Lot Area	8400 square foot
Minimum Living Area	1,500 square foot
Minimum Lot Width	70 feet
Minimum Front Building setback	20 feet
Minimum Side Yard Setback	5 feet
Setback from Side Street	15 feet
Minimum Rear Yard Setback	20 feet'
Minimum Building Separation	10 feet
Minimum Rear Yard Setback for Pools, Patios, Decks, Screen Rooms or Ancillary Structures	5 feet from the side and rear property lines'
Maximum Impervious Surface Ratio (ISR) * The entire development may not exceed 0.60 impervious surface ratio (ISR)	A higher ISR may be allowed if the Developer can demonstrate that the entire development will not exceed the maximum 0.60 ISR
Maximum Principal Building Height	35 feet'
Maximum Accessory Building Height	25 feet
Setbacks from High Water Line, Mean High Water Line, or Jurisdictional Wetland Line	50 feet
Minimum front yard easement	5 feet'
Minimum side and Rear Yard Drainage and Utility Easement	5 feet

2. Estate Residential Lots Standards

<u>Development Standards for Estate Residential Lots:</u>	
Front Yard Setback	25 feet
Side and Secondary Front Yard	25 feet
Rear Yard Setback	25 feet
Accessory structure including pools	25 feet from the side and rear property lines
ISR for Individual Lots	0.10 maximum ISR
Minimum Structure Size	850 Square feet *(300 square feet of which may include attached, non-living area)

3. The entire development may not exceed 0.60 maximum impervious surface ratio (ISR).



CITY OF CLERMONT
ORDINANCE NO. 2022-041

SECTION 4: OPEN SPACE AND LANDSCAPING

1. Open Space: A minimum of 25% of the net buildable area of the entire site shall be required as dedicated open space as defined in the Comprehensive Plan.
2. Landscaping Requirements. Landscaping, Buffers, and screening shall be design and constructed with the Land Development Regulations and Comprehensive Plan. All plant materials utilized in accordance to the code shall be drought tolerant Florida Native Plants.

SECTION 5: ARCHITECTURAL DESIGN STANDARDS

The Suburban Residential Lots shall be developed in accordance with the following standards:

1. No two same floor plans with the same elevations shall be constructed adjacent or across the street from one another.
2. No two same floor plans with the same color schemes shall be constructed adjacent to or across the street from one another.
3. The garage doors shall be constructed with architectural features such as windows and/or trim.
4. The front facades shall have a minimum of two windows.
5. Each floor plans shall have four elevation styles with four different color options.
6. All driveways shall be constructed with pavers, with the exception of the driveway aprons and sidewalks.

SECTION 6: TRANSPORTATION AND ACCESS MANAGEMENT

1. All access management shall be in accordance with the Comprehensive Plan and Land Development Regulations, as amended.
2. The Access points is through the Lakeview Preserve subdivision as approved with the PUD.
3. Sidewalks will be required to meet the Land Development Regulations.

SECTION 7: ENVIRONMENTAL

1. Environmental. An environmental survey shall be conducted in accordance with the Land Development Regulations to address any natural vegetative communities, wildlife corridors, and designated species prior to the submittal of any development regulations.



CITY OF CLERMONT
ORDINANCE NO. 2022-041

2. An environmental assessment addressing habitat and species shall be submitted to the City during the site plan review and approval process for the overall development. Applicable permits for any gopher tortoises and associated burrow commensal species or other endangered species found on the property must be received from the appropriate regulatory agencies prior to the initiation of the development activity.

SECTION 8: UTILITIES AND CONCURRENCY MANAGEMENT

1. The project shall be developed in accordance with the City of Clermont Utility Standards.
2. Any proposed City maintained utilities that are not located within a City maintained right of ways are required to be placed in a dedicated utility easement to the City at time of recording of the final plat. Easements shall be provided at no expense to the City.
3. The stormwater management system shall be designed in accordance with all applicable requirements of the City of Clermont, Lake County and St. Johns Water Management District (SJRWMD) requirements.
4. Coordination between the Developer and the appropriate Solid Waste Office, Public Works Department/Environmental Services Division and other public service providers, will be required to provide access for trash and recycling service pickups, postal delivery, and police and fire protection, and other services for the adjacent parcels that are currently accessing through Lost Lake Road or the private drive on the western property boundary.
5. Development Concurrency shall be met prior to the issuance of any development orders, consistent with the Land Development Regulations (LDR).
6. School Concurrency shall be met before final plat approval in accordance with the Comprehensive Plan and Land Development Codes.
7. Any air conditioner pads, generator pads, and pool equipment may be located in the side yard setback, but shall not be located within any drainage and/or utility easement. If these items are unable to meet this setback, they may be placed behind the rear building line of the structure outside of the drainage and/or utility easements.
8. This Planned Unit Development shall become null and voided if substantial construction work has not begun within three (3) years from the date of this Ordinance approval. "Substantial construction work" means the commencement and continuous prosecution of construction of required improvements ultimately finalized at completion. If the Planned Unit Development becomes null and void, the property will revert to the R-2 Medium Density Residential Zoning Designation.



CITY OF CLERMONT
ORDINANCE NO. 2022-041

SECTION 9: DEED RESTRICTIONS

1. The Suburban Residential Lots do not have access to Flynn Court or Champagne Drive; and
2. The Estate Residential Lots are never further subdivided.

SECTION 10: CONFLICT

All ordinances or parts of ordinances in conflict with any of the provisions of this Ordinance are hereby repealed.

SECTION 11: SEVERABILITY

Should any Section or part of this Section be declared invalid by any court of competent jurisdiction, such adjudications shall not apply to or affect any other provision of this Ordinance, except to the extent that the entire Section or part of the Section may be inseparable in meaning and effect from the Section to which such holding shall apply.

SECTION 12: ADMINISTRATIVE CORRECTION

This Ordinance may be re-numbered or re-lettered and the correction of typographical and/or scrivener's errors which do not affect the intent may be authorized by the City Manager or designee, without need of public hearing, by filing a corrected or re-codified copy of same with the City Clerk.

SECTION 13: RECORDING

This Ordinance shall be recorded in the Public Records of Lake County, Florida.

SECTION 14: PUBLICATION AND EFFECTIVE DATE

This Ordinance shall be published as provided by law and it shall become law and shall take effect immediately upon its Second Reading and Final Passage.



CITY OF CLERMONT
ORDINANCE NO. 2022-026

PASSED AND ADOPTED by the City Council of the City of Clermont, Lake County, Florida on this 27th day of September 2022.

CITY OF CLERMONT

Tim Murry, Mayor

ATTEST:

Tracy Ackroyd Howe, MMC
City Clerk

Approved as to form and legality:

Daniel F. Mantzaris, City Attorney

LEGAL NOTICE


The Planning & Zoning Commission will consider the request at a public meeting on Tuesday, September 6, 2022 at 6:30 PM and the Clermont City Council will hold a public meeting to consider the request on Tuesday, September 27, 2022 at 6:30 PM for the final enactment.

ORDINANCE NO. 2022-041

AN ORDINANCE UNDER THE CODE OF ORDINANCES OF THE CITY OF CLERMONT, LAKE COUNTY, FLORIDA AMENDING THE OFFICIAL ZONING MAP OF THE CITY OF CLERMONT, REFERRED TO IN CHAPTER 122 OF ORDINANCE NO. 289-C, CODE OF ORDINANCES; REZONING THE REAL PROPERTIES DESCRIBED HEREIN AS SHOWN BELOW, PROVIDING FOR CONFLICT, SEVERABILITY, ADMINISTRATIVE CORRECTION OF SCRIVENERS ERROR, RECORDING, PUBLICATION AND EFFECTIVE DATE.

LOCATION:

Vacant parcels located North of Hartwood Marsh Road,
and East of Clermont Boundaries
Alternate Keys – 3502027, 3907275, 3907277,
3907278 and 3907279
40.04 +/- Acres

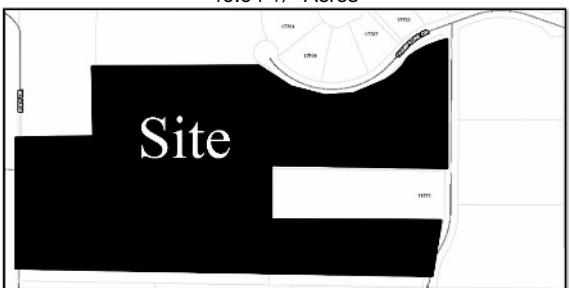

LEGAL DESCRIPTION

THE NORTH 1/2 OF THE NORTHEAST 1/4 OF SECTION 1 TOWNSHIP 23 SOUTH RANGE 26 EAST--LESS PROMINENT POINTE PB 41 PG 74-75 AND LESS BEGINNING AT THE NORTHWEST CORNER OF THE NORTHEAST 1/4 RUN SOUTH 89-46-07 EAST 371.91 FEET, SOUTH 00-27-22 WEST 627.84 FEET, NORTH 89-46-07 WEST 371.91 FEET, NORTH 00-27-22 EAST 627.84 FEET TO POINT OF BEGINNING AND LESS PROMINENT POINTE PHASE 2 PB 68 PG 100-101--ORB 5593 PG 817 and;
PROMINENT POINTE PHASE 2 PB 68 PG 100-101 LOT 4 ORB 5493 PG 2443; and PROMINENT POINTE PHASE 2 PB 68 PG 100-101 LOT 6 ORB 5962 PG 2342; and PROMINENT POINTE PHASE 2 PB 68 PG 100-101 LOT 7 ORB 5593 PG 817; and PROMINENT POINTE PHASE 2 PB 68 PG 100-101 LOT 8 ORB 5593 PG 817

PROPERTY REZONING:

**From: Lake County Planned Unit Development (PUD)
To: City of Clermont Planned Unit Development (PUD)**

All public meetings are held in the Clermont City Hall, Council Chambers located at 685 W. Montrose Street, Clermont, FL 34711.

This ordinance is available for public inspection in the Development Services Department, Monday through Friday between the hours of 8:00 AM and 5:00 PM.

All interested parties shall be given an opportunity to express their views on this matter.

Please be advised that, under State law, if you should decide to appeal a decision made with respect to this matter, you will need a record of the proceedings, and may need to ensure that a verbatim record is made. Persons with disabilities who need assistance should contact the City Clerk's office, (352) 241-7330, at least 48 hours prior to the public hearings

Tracy Ackroyd Howe, MMC
City Clerk



CITY OF CLERMONT

AGENDA ITEM

Page 1 of 1

Meeting Date		
Tuesday, September 13, 2022		
Agenda Item Name		
Ordinance No. 2022-042 <i>Intro</i> <i>Clermont Hills Apartments Rezoning</i>		
Requested Action		
Recommend introduction of Ordinance 2022-042		
Staff Report		
Consider an Ordinance to amend PUD Ordinance 2021-015 to expand and amend the previously approved site plan, which includes additional acreage and additional apartment units on property located southwest of Hooks Street and Excalibur Road intersection.		
Additional Analysis		
Fiscal Impact Summary		
Fiscal Impact	Fund Number and Description	Available Budget Amount
Exhibits Attached (copies of original agreements)		
1. Ord. 2022-042 Clermont Hills - Skorman Rezoning (08.30.2022)	Ord. 2022-042 Clermont Hills - Skorman Rezoning (08.30.2022).pdf	
2. Legal ad - Clermont Hills Apts.	Legal ad - Clermont Hills Apts..pdf	



CITY OF CLERMONT
ORDINANCE NO. 2022-042

AN ORDINANCE UNDER THE CODE OF ORDINANCES OF THE CITY OF CLERMONT, LAKE COUNTY, FLORIDA AMENDING THE OFFICIAL ZONING MAP OF THE CITY OF CLERMONT REFERRED TO IN CHAPTER 122 OF ORDINANCE NO. 289-C, CODE OF ORDINANCES; REZONING THE REAL PROPERTIES DESCRIBED HEREIN AS SHOWN BELOW; PROVIDING FOR CONFLICT, SEVERABILITY, ADMINISTRATIVE CORRECTION OF SCRIVENERS ERROR, RECORDING, PUBLICATION AND AN EFFECTIVE DATE.

The City Council of the City of Clermont, Lake County, Florida hereby ordains that:

SECTION 1.

The Official Zoning Map of the City of Clermont, Lake County, Florida referred to in Chapter 122 of Ordinance No. 289-C, Code of Ordinances, is hereby amended by rezoning the following described property:

LEGAL DESCRIPTION:

PARCEL 1 (ID 09-22-26-1205-039-00000)

THE NORTHEAST $\frac{1}{4}$ OF THE NORTHWEST $\frac{1}{4}$ OF THE SOUTHWEST $\frac{1}{4}$ OF SECTION 28, TOWNSHIP 22 SOUTH, RANGE 26 EAST, OTHERWISE DESCRIBED AS TRACT 39, ACCORDING TO THE PLAT THEREOF OF THE LAKE HIGHLANDS COMPANY, FILED ON MARCH 2, 1914, AND RECORDED IN PLAT BOOK 2, PAGE 28, OF THE PUBLIC RECORDS OF LAKE COUNTY, FLORIDA.

ALSO LESS AND EXCEPT FROM THE ABOVE LANDS, THAT PORTION CONVEYED TO LAKE COUNTY, A POLITICAL SUBDIVISION OF THE STATE OF FLORIDA BY VIRTUE OF THAT CERTAIN STATUTORY WARRANTY DEED RECORDED FEBRUARY 10, 2003 IN OFFICIAL RECORDS BOOK 2257, PAGE 1297, PUBLIC RECORDS OF LAKE COUNTY, FLORIDA, MORE PARTICULARLY DESCRIBED AS FOLLOWS:

THAT PORTION OF THE FOLLOWING DESCRIBED PARCEL:

THE NORTHEAST $\frac{1}{4}$ OF THE NORTHWEST $\frac{1}{4}$ OF THE SOUTHWEST $\frac{1}{4}$ OF SECTION 28, TOWNSHIP 22 SOUTH, RANGE 26 EAST, OTHERWISE DESCRIBED AS TRACT 39, ACCORDING TO THE PLAT OF THE LAKE HIGHLANDS COMPANY, FILED ON MARCH 2, 1914, AND RECORDED IN PLAT BOOK 2, PAGE 28, OF THE PUBLIC RECORDS OF LAKE COUNTY, FLORIDA.

LYING WITHIN 50 FEET EACH SIDE (100 FEET TOTAL) OF THE FOLLOWING DESCRIBED CENTERLINE:

BEGIN AT AN ALUMINUM PLAT STAMPED "TOWNSHIP 22 SOUTH, RANGE 26 EAST, 30/29, D.O.T., 10-28-73", SAID POINT BEING THE WEST $\frac{1}{4}$ CORNER OF SECTION 29, TOWNSHIP 22 SOUTH, RANGE 26 EAST; THENCE SOUTH 88 DEGREES 26 MINUTES 40



CITY OF CLERMONT
ORDINANCE NO. 2022-042

SECONDS EAST, ALONG THE EAST-WEST CENTER OF SECTION LINE OF SAID SECTION 29, A DISTANCE OF 5248.28 FEET, TO THE POINT OF CURVATURE OF A CURVE CONCAVE NORTHERLY, HAVING A RADIUS OF 2083.00 FEET AND A CENTRAL ANGLE OF 1 DEGREES 44 MINUTES 27 SECONDS; THENCE EASTERLY, ALONG THE ARC OF SAID CURVE, A DISTANCE OF 63.29 FEET, TO THE POINT OF TANGENCY THEREOF; THENCE NORTH 89 DEGREES 48 MINUTES 53 SECONDS EAST, A DISTANCE OF 1340.32 FEET, TO THE POINT OF CURVATURE OF A CURVE CONCAVE NORTHWESTERLY, HAVING A RADIUS OF 1300.00 FEET AND A CENTRAL ANGLE OF 37 DEGREES 55 MINUTES 13 SECONDS; THENCE NORTHEASTERLY ALONG THE ARC OF SAID CURVE, A DISTANCE OF 860.38 FEET, TO A POINT OF REVERSE CURVATURE WITH A CURVE CONCAVE SOUTHERLY, HAVING A RADIUS OF 1700.00 FEET AND A CENTRAL ANGLE OF 67 DEGREES 44 MINUTES 14 SECONDS; THENCE EASTERLY, ALONG THE ARC OF SAID CURVE, A DISTANCE 2009.80 FEET, TO THE POINT OF TANGENCY THEREOF, THENCE SOUTH 60 DEGREES 22 MINUTES 06 SECONDS EAST, A DISTANCE OF 457.88 FEET, TO THE POINT OF CURVATURE OF A CURVE CONCAVE NORTHEASTERLY, HAVING A RADIUS OF 1300.00 FEET AND A CENTRAL ANGLE OF 29 DEGREES 42 MINUTES 17 SECONDS; THENCE SOUTHEASTERLY, ALONG THE ARC OF SAID CURVE, A DISTANCE OF 673.98 FEET, TO THE POINT OF TANGENCY THEREOF, THENCE NORTH 89 DEGREES 55 MINUTES 37 SECONDS EAST, A DISTANCE OF 173.56 FEET TO A POINT ON THE EAST LINE OF THE NORTHEAST $\frac{1}{4}$ OF SECTION 28, TOWNSHIP 22 SOUTH, RANGE 26 EAST, AND THE POINT OF TERMINATION OF THIS CENTERLINE DESCRIPTION, SAID POINT BEING NORTH 01 DEGREES 07 MINUTES 43 SECONDS EAST, A DISTANCE OF 8.25 FEET FROM THE EAST $\frac{1}{4}$ CORNER OF SECTION 28, TOWNSHIP 22 SOUTH, RANGE 26 EAST.

TOGETHER WITH

PARCEL 2 (IDS 09-22-26-1205-038-00000, 28-22-26-0003-000-00400 AND 28-22-26-0003-000-00600)


THAT PART OF TRACTS 37, 38, 43 AND 44 OF LAKE HIGHLANDS COMPANY PLAT IN SECTION 28, TOWNSHIP 22 SOUTH, RANGE 26 EAST, AS RECORDED IN PLAT BOOK 2, PAGE 28 OF THE PUBLIC RECORDS OF LAKE COUNTY, FLORIDA, BEING DESCRIBED AS FOLLOWS:

COMMENCE AT THE SOUTHEAST CORNER OF TRACT 53 OF SAID LAKE HIGHLANDS COMPANY PLAT (SAID POINT ALSO BEING ON THE CENTERLINE OF A 30.00 FOOT WIDE RIGHT OF WAY AS SHOWN ON SAID PLAT); THENCE SOUTH 89°51'04" WEST ALONG THE SOUTHERLY LINE OF TRACTS 53, 54 AND 55 (ALSO BEING THE NORTHERLY LINE OF GREAT PINES PHASE 9, AS RECORDED IN PLAT BOOK 48, PAGE 80 AND THE NORTHERLY LINE OF GREATER PINES PHASE 10, AS RECORDED IN PLAT BOOK 48, PAGE 83, PUBLIC RECORDS OF LAKE COUNTY, FLORIDA) FOR 1968.84 FEET TO THE WEST LINE OF SAID TRACT 55; THENCE NORTH 00°12'38" EAST ALONG THE WEST LINE OF TRACTS 55 AND 42 OF SAID LAKE HIGHLANDS COMPANY PLAT, FOR 1326.74 FEET TO THE NORTH LINE OF SAID TRACT 42; THENCE NORTH 89°49'40" EAST ALONG THE SAID NORTH LINE FOR 659.27 TO THE SOUTHWEST CORNER OF TRACT 38 OF SAID LAKE HIGHLANDS COMPANY PLAT

AND THE POINT OF BEGINNING; THENCE NORTH 00°20'02" EAST ALONG THE WEST LINE OF SAID TRACT 38 FOR 613.51 FEET TO THE SOUTHERLY RIGHT OF WAY LINE OF HOOK STREET; THENCE ALONG SAID SOUTHERLY RIGHT OF WAY LINE THE FOLLOWING TWO COURSES: NORTH 89°48'50" EAST FOR 51.62 FEET TO THE POINT OF CURVATURE OF A CURVE CONCAVE NORTHWESTERLY AND HAVING A RADIUS OF 1350.00 FEET; THENCE EASTERLY ALONG THE ARC OF SAID CURVE THROUGH A CENTRAL ANGLE OF 15°38'08" FOR A DISTANCE OF 368.40 FEET TO A POINT ON THE NORTH LINE OF SAID TRACT 38; THENCE NORTH 89°48'50" EAST ALONG SAID NORTH LINE 158.69 FEET TO THE WESTERLY LINE OF THE PROPERTY CONVEYED TO LAKE COUNTY AND DESCRIBED IN OFFICIAL RECORDS BOOK 2574, PAGES 830-833 FOR STEVE'S ROAD; THENCE ALONG SAID WESTERLY LINE THE FOLLOWING FOUR COURSES: SOUTH 22°56'53" EAST FOR 440.88 FEET TO A POINT ON A CURVE CONCAVE WESTERLY AND HAVING A RADIUS OF 2053.62 FEET TO WHICH A RADIAL LINE BEARS NORTH 76°05'45" EAST, THENCE RUN SOUTHERLY ALONG THE ARC THEREOF, THROUGH A CENTRAL ANGLE OF 05°50'49" FOR 209.57 FEET; THENCE SOUTH 02°01'00" WEST FOR 333.32 FEET TO A POINT ON A CURVE CONCAVE WESTERLY AND HAVING A RADIUS OF 1630.11 FEET TO WHICH A RADIAL LINE BEARS SOUTH 76°58'15" EAST, THENCE RUN SOUTHERLY ALONG THE ARC THEREOF, THROUGH A CENTRAL ANGLE OF 03°14'30" FOR 92.23 FEET; THENCE DEPARTING SAID WESTERLY LINE, SOUTH 89°49'40" WEST FOR 756.48 FEET TO THE WESTERLY LINE OF TRACT 43 OF SAID LAKE HIGHLANDS COMPANY PLAT; THENCE NORTH 00°20'02" EAST ALONG THE SAID WESTERLY LINE OF TRACT 43 FOR 370.92 FEET TO THE POINT OF BEGINNING.

LOCATION:

Vacant property southwest of Excalibur Road and Hooks Street Intersection,
East of Paloma Road and adjacent to East Ridge Middle School
Approx. 26.25 +/- Acres
Alternate Keys 1103908, 3801505, 3815507, 1071194

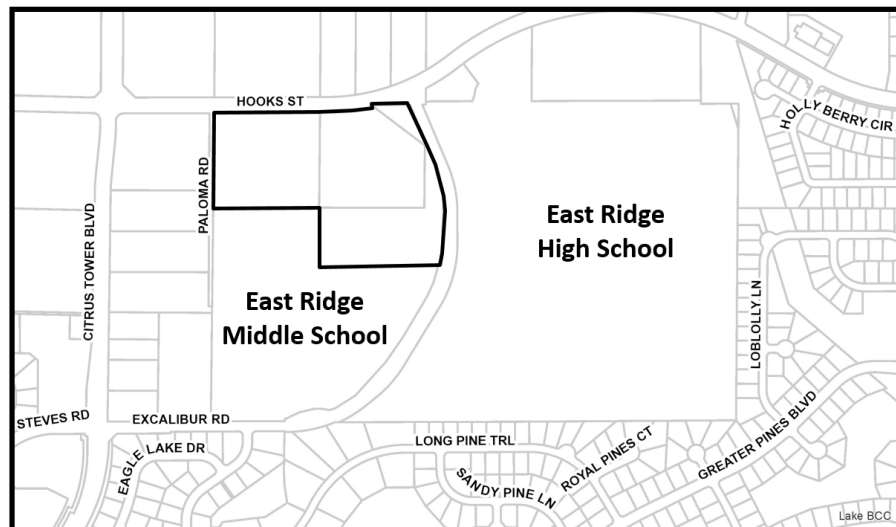



CITY OF CLERMONT
ORDINANCE NO. 2022-042

PROPERTY REZONING

To amend PUD Ordinance 2021-015 to expand and amend the previously approved site plan, which includes additional acreage and additional apartment units.

SECTION 2: GENERAL CONDITIONS

This application for a Planned Unit Development is to allow for a multi-family residential Planned Unit Development; be granted subject to the following conditions:

1. The conditions as set forth in this Planned Unit Development shall be legally binding upon any heirs, assigns and successors in title or interest.
2. The property shall be developed in substantial accordance with Exhibit A, Clermont Hills Apartments, LLC Conceptual Site Plan, prepared by VHB with a latest issue date of August 24, 2022. Formal construction plans incorporating all conditions stated in this permit shall be submitted for review and approved by the Site Review Committee prior to the issuance of a zoning clearance or other development permits.
3. No person, firm, corporation or entity shall erect, construct, enlarge, alter, repair, remove, improve, move, convert, or demolish any building or structure, or alter the land in any manner within the boundary of the project without first submitting necessary plans, obtaining necessary approvals, and obtaining necessary permits in accordance with the City of Clermont Land Development Regulations and those of other appropriate jurisdictional entities.
4. Fiber optic conduit and pull boxes may be required to be installed by the developer in the utility easements to extend the City's fiber optic network. The City's Information Technology Director will work with the developer at the time of site plan review to determine the extent of fiber optic conduit.

SECTION 3: LAND USES AND SPECIFIC CONDITIONS

1. A total of up to 312 multi-family dwelling units (d.u.) may be permitted on the site, not to exceed a base density of 12 dwelling units/acre.
2. Building setbacks shall be 25 feet from the property lines.
3. Maximum building height shall be up to 55 feet, measured at the highest point.
4. The project may have elevation changes of up to 13 feet maximum cut and 13 feet maximum fill up to 10% of the project site, as shown on the cut and fill Exhibit B – Grading Plan Variance prepared by HALFF, dated October 2020. These elevation changes will be submitted to the City Engineer at the time of final engineering.



CITY OF CLERMONT
ORDINANCE NO. 2022-042

5. Individual retaining wall height up to 6 feet in height are permitted to deal with grade changes on the perimeter of the project and in the stormwater pond. A minimum 5-foot transition shall be required between the walls with landscaping incorporated within the terracing of the exterior perimeter wall sections.
6. Trash compacters may be substituted for dumpsters for the project if the Applicant can demonstrate it can sufficiently meet the waste demands for the project.
7. The project will be gated and the internal streets will be privately owned and maintained by the HOA, owner, or developer.
8. The buildings shall be constructed in a manner that closely resembles the architectural style and elevations as presented at the end of this ordinance, Exhibit C, and shall meet the City of Clermont's Architectural Standards.
9. If required by Lake County, the developer shall participate in proportionate share mitigation for improvements to two segments that are over capacity – SR 50 from Hancock Road to CR 455 and Hancock Road from Hooks Street to Johns Lake Road. This will be coordinated with Lake County at the time improvements are considered.
10. The development shall comply with all applicable County and Florida Department of Transportation access management requirements. The primary full access connection to the Project shall be off Hooks Street and an exclusive ingress left-turn lane shall be constructed. A secured emergency access point shall be off of Excalibur Road and will only be used by emergency personnel in emergency situations.
11. Additional right-of-way may be required for offsite improvements and the sidewalk. This dedication shall be made at no cost to the County or the City.
12. The Developer shall install sidewalks along Excalibur Road prior to first Certificate of Occupancy.
13. The project shall be developed according to the C-2 General Commercial zoning designation in the Land Development Code, unless expressly stated in this PUD.
14. School concurrency shall be met before final site plan approval in accordance with the Comprehensive Plan and Land Development Code.

CITY OF CLERMONT
ORDINANCE NO. 2022-042

15. All leases for units in the project shall be for a minimum of one year and all tenants shall sign the attached Short-Term Subletting or Rental Addendum. Prior to leasing to any apartment, all proposed tenants shall undergo criminal background checks. Developer/Owner agrees to follow the protocol below in rejecting any tenants for reasons that appear in a criminal background check:
 - a. Criminal – Exclude all Non-Convictions (i.e. Dismissed or Nolle Prosequere)
 - b. Federal, Felony, & Sex Offender will Fail for all years
 - c. Misdemeanor Crimes will Fail the following categories for all years: Violence Crimes, Family Relations Crimes, Weapons, Organized Crimes, Sex Crimes and Unable to Classify.
 - d. Unclassified Crimes will Fail the following categories for all years: Violence Crimes, Family Relations Crimes, Weapons, Organized Crimes, Sex Crimes and Unable to Classify. (All unclassified crimes from the Department of Corrections will fail)
16. A six (6) foot decorative fence will be installed, per applicable City code, along all property lines of the project.
17. In addition to all other landscaping required by City code, an additional visual buffer is required providing vegetative buffering on the interior of the fencing facing toward the Project, and along the project property lines abutting the shared East Ridge Middle School property lines.
18. An environmental assessment addressing habitat and species shall be submitted to the City during the construction plan approval stage of the overall development. Applicable permits for any gopher tortoises and associated burrow commensal species or other endangered species found on the property must be received from the appropriate regulatory agencies prior to the initiation of the development activity.
19. The property management office shall prominently display a notification sign informing potential tenants of the sounds resulting from activities by the adjacent schools, such as but not limited to; daytime PE classes, night games, bands playing, bus noise, etc. The sign shall be a minimum of 11 inches x 17 inches. In addition, as part of the rental contract, similar wording shall also be included that the applicant acknowledges.
20. The proposed amenities, including secondary amenities shown on page 2 of the Clermont Hills Apartments, LLC Conceptual Site Plan, shall be constructed in substantial accordance as shown. The amenities shall be open prior to the final certificate of occupancy of the last apartment building.



CITY OF CLERMONT
ORDINANCE NO. 2022-042

21. This Planned Unit Development shall expire if all development actions authorized or required hereunder are not taken within a period of two (2) years of the date that this Planned Unit Development is approved by the City Council and becomes legally effective. If the Planned Unit Development becomes null and void, a new application for a PUD shall be required in order to develop the property.

SECTION 4: CONFLICT

All ordinances or parts of ordinances in conflict with any of the provisions of this Ordinance are hereby repealed.

SECTION 5: SEVERABILITY

Should any Section or part of this Section be declared invalid by any court of competent jurisdiction, such adjudications shall not apply to or affect any other provision of this Ordinance, except to the extent that the entire Section or part of the Section may be inseparable in meaning and effect from the Section to which such holding shall apply.

SECTION 6: ADMINISTRATIVE CORRECTION

This Ordinance may be re-numbered or re-lettered and the correction of typographical and/or scrivener's errors which do not affect the intent may be authorized by the City Manager or designee, without need of public hearing, by filing a corrected or re-codified copy of same with the City Clerk.

SECTION 7: RECORDING

This Ordinance shall be recorded in the Public Records of Lake County, Florida at the Developer's expense.

SECTION 8: PUBLICATION AND EFFECTIVE DATE

This Ordinance shall be published as provided by law and it shall become law and shall take effect immediately upon its Second Reading and Final Passage.



CITY OF CLERMONT
ORDINANCE NO. 2022-042

PASSED AND ADOPTED by the City Council of the City of Clermont, Lake County, Florida on this 27th day of September 2022.

CITY OF CLERMONT

Tim Murry, Mayor

ATTEST:

Tracy Ackroyd Howe, MMC
City Clerk

Approved as to form and legality:

Daniel F. Mantzaris, City Attorney

EXHIBIT A
Conceptual Site Plan



EXHIBIT B
Cut/Fill

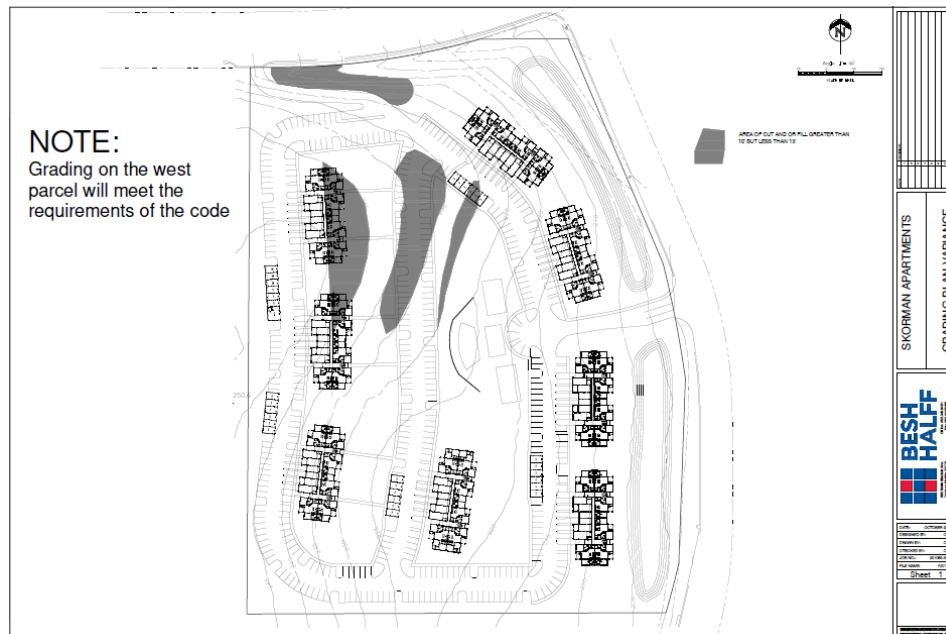


EXHIBIT C
Sample Elevations:





LEGAL NOTICE


On Tuesday, September 6, 2022 at 6:30 PM the Clermont Planning and Zoning Commission will consider the proposed ordinance. The final enactment of the proposed ordinance will be heard by the City Council on Tuesday, September 27, 2022 at 6:30 PM.

ORDINANCE NO. 2022-042

AN ORDINANCE UNDER THE CODE OF ORDINANCES OF THE CITY OF CLERMONT, LAKE COUNTY, FLORIDA AMENDING THE OFFICIAL ZONING MAP OF THE CITY OF CLERMONT, REFERRED TO IN CHAPTER 122 OF ORDINANCE NO. 289-C, CODE OF ORDINANCES; REZONING THE REAL PROPERTIES DESCRIBED HEREIN AS SHOWN BELOW, PROVIDING FOR CONFLICT, SEVERABILITY, ADMINISTRATIVE CORRECTION OF SCRIVENERS ERROR, RECORDING, AN EFFECTIVE DATE AND PUBLICATION.

LOCATION:

Vacant property southwest of Excalibur Road and Hooks Street Intersection,
East of Paloma Road and adjacent to East Ridge Middle School
AK 1103908, 3801505, 3815507, 1071194
26.25 +/- Acres

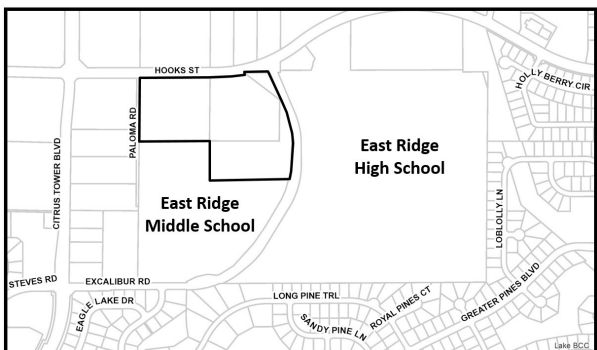

LEGAL DESCRIPTION

PARCEL 1 (ID 09-22-26-1205-039-00000)

THE NORTHEAST $\frac{1}{4}$ OF THE NORTHWEST $\frac{1}{4}$ OF THE SOUTHWEST $\frac{1}{4}$ OF SECTION 28, TOWNSHIP 22 SOUTH, RANGE 26 EAST, OTHERWISE DESCRIBED AS TRACT 39, ACCORDING TO THE PLAT THEREOF OF THE LAKE HIGHLANDS COMPANY, FILED ON MARCH 2, 1914, AND RECORDED IN PLAT BOOK 2, PAGE 28, OF THE PUBLIC RECORDS OF LAKE COUNTY, FLORIDA.

ALSO LESS AND EXCEPT FROM THE ABOVE LANDS, THAT PORTION CONVEYED TO LAKE COUNTY, A POLITICAL SUBDIVISION OF THE STATE OF FLORIDA BY VIRTUE OF THAT CERTAIN STATUTORY WARRANTY DEED RECORDED FEBRUARY 10, 2003 IN OFFICIAL RECORDS BOOK 2257, PAGE 1297, PUBLIC RECORDS OF LAKE COUNTY, FLORIDA, MORE PARTICULARLY DESCRIBED AS FOLLOWS:

THAT PORTION OF THE FOLLOWING DESCRIBED PARCEL:

THE NORTHEAST $\frac{1}{4}$ OF THE NORTHWEST $\frac{1}{4}$ OF THE SOUTHWEST $\frac{1}{4}$ OF SECTION 28, TOWNSHIP 22 SOUTH, RANGE 26 EAST, OTHERWISE DESCRIBED AS TRACT 39, ACCORDING TO THE PLAT OF THE LAKE HIGHLANDS COMPANY, FILED ON MARCH 2, 1914, AND RECORDED IN PLAT BOOK 2, PAGE 28, OF THE PUBLIC RECORDS OF LAKE COUNTY, FLORIDA.

LYING WITHIN 50 FEET EACH SIDE (100 FEET TOTAL) OF THE FOLLOWING DESCRIBED CENTERLINE:

BEGIN AT AN ALUMINUM PLAT STAMPED "TOWNSHIP 22 SOUTH, RANGE 26 EAST, 30/29, D.O.T., 10-28-73", SAID POINT BEING THE WEST $\frac{1}{4}$ CORNER OF SECTION 29, TOWNSHIP 22 SOUTH, RANGE 26 EAST; THENCE SOUTH 88 DEGREES 26 MINUTES 40 SECONDS EAST, ALONG THE EAST-WEST CENTER OF SECTION LINE OF SAID SECTION 29, A DISTANCE OF 5248.28 FEET, TO THE POINT OF CURVATURE OF A CURVE CONCAVE NORTHERLY, HAVING A RADIUS OF 2083.00 FEET AND A CENTRAL ANGLE OF 1 DEGREES 44 MINUTES 27 SECONDS; THENCE EASTERLY, ALONG THE ARC OF SAID CURVE, A DISTANCE OF 63.29 FEET, TO THE POINT OF TANGENCY THEREOF; THENCE NORTH 89 DEGREES 48 MINUTES 53 SECONDS EAST, A DISTANCE OF 1340.32 FEET, TO THE POINT OF CURVATURE OF A CURVE CONCAVE NORTHWESTERLY, HAVING A RADIUS OF 1300.00 FEET AND A CENTRAL ANGLE OF 37 DEGREES 55 MINUTES 13 SECONDS; THENCE NORTHEASTERLY ALONG THE ARC OF SAID CURVE, A DISTANCE OF 860.38 FEET, TO A POINT OF REVERSE CURVATURE WITH A CURVE CONCAVE SOUTHERLY, HAVING A RADIUS OF 1700.00 FEET AND A CENTRAL ANGLE OF 67 DEGREES 44 MINUTES 14 SECONDS; THENCE EASTERLY, ALONG THE ARC OF SAID CURVE, A DISTANCE 2009.80 FEET, TO THE POINT OF TANGENCY THEREOF, THENCE SOUTH 60 DEGREES 22 MINUTES 06 SECONDS EAST, A DISTANCE OF 457.88 FEET, TO THE POINT OF CURVATURE OF A CURVE CONCAVE NORTHEASTERLY, HAVING A RADIUS OF 1300.00 FEET AND A CENTRAL ANGLE OF 29 DEGREES 42 MINUTES 17 SECONDS; THENCE SOUTHEASTERLY, ALONG THE ARC OF SAID CURVE, A DISTANCE OF 673.98 FEET, TO THE POINT OF TANGENCY THEREOF, THENCE NORTH 89 DEGREES 55 MINUTES 37 SECONDS EAST, A DISTANCE OF 173.56 FEET TO A POINT ON THE EAST LINE OF THE NORTHEAST $\frac{1}{4}$ OF SECTION 28, TOWNSHIP 22 SOUTH, RANGE 26 EAST, AND THE POINT OF TERMINATION OF THIS CENTERLINE DESCRIPTION, SAID POINT BEING NORTH 01 DEGREES 07 MINUTES 43 SECONDS EAST, A DISTANCE OF 8.25 FEET FROM THE EAST $\frac{1}{4}$ CORNER OF SECTION 28, TOWNSHIP 22 SOUTH, RANGE 26 EAST.

TOGETHER WITH

PARCEL 2 (IDS 09-22-26-1205-038-00000, 28-22-26-0003-000-00400 AND 28-22-26-0003-000-00600)

THAT PART OF TRACTS 37, 38, 43 AND 44 OF LAKE HIGHLANDS COMPANY PLAT IN SECTION 28, TOWNSHIP 22 SOUTH, RANGE 26 EAST, AS RECORDED IN PLAT BOOK 2, PAGE 28 OF THE PUBLIC RECORDS OF LAKE COUNTY, FLORIDA, BEING DESCRIBED AS FOLLOWS:

COMMENCE AT THE SOUTHEAST CORNER OF TRACT 53 OF SAID LAKE HIGHLANDS COMPANY PLAT (SAID POINT ALSO BEING ON THE CENTERLINE OF A 30.00 FOOT WIDE RIGHT OF WAY AS SHOWN ON SAID PLAT); THENCE SOUTH 89°51'04" WEST ALONG THE SOUTHERLY LINE OF TRACTS 53, 54 AND 55 (ALSO BEING THE NORTHERLY LINE OF GREAT PINES PHASE 9, AS RECORDED IN PLAT BOOK 48, PAGE 80 AND THE NORTHERLY LINE OF GREATER PINES PHASE 10, AS RECORDED IN PLAT BOOK 48, PAGE 83, PUBLIC RECORDS OF LAKE COUNTY, FLORIDA) FOR 1968.84 FEET TO THE WEST LINE OF SAID TRACT 55; THENCE NORTH 00°12'38" EAST ALONG THE WEST LINE OF TRACTS 55 AND 42 OF SAID LAKE HIGHLANDS COMPANY PLAT, FOR 1326.74 FEET TO THE NORTH LINE OF SAID TRACT 42; THENCE NORTH 89°49'40" EAST ALONG THE SAID NORTH LINE FOR 659.27 TO THE SOUTHWEST CORNER OF TRACT 38 OF SAID LAKE HIGHLANDS COMPANY PLAT AND THE POINT OF BEGINNING; THENCE NORTH 00°20'02" EAST ALONG THE WEST LINE OF SAID TRACT 38 FOR 613.51 FEET TO THE SOUTHERLY RIGHT OF WAY LINE OF HOOK STREET; THENCE ALONG SAID SOUTHERLY RIGHT OF WAY LINE THE FOLLOWING TWO COURSES: NORTH 89°48'50" EAST FOR 51.62 FEET TO THE POINT OF CURVATURE OF A CURVE CONCAVE NORTHWESTERLY AND HAVING A RADIUS OF 1350.00 FEET; THENCE EASTERLY ALONG THE ARC OF SAID CURVE THROUGH A CENTRAL ANGLE OF 15°38'08" FOR A DISTANCE OF 368.40 FEET TO A POINT ON THE NORTH LINE OF SAID TRACT 38; THENCE NORTH 89°48'50" EAST ALONG SAID NORTH LINE 158.69 FEET TO THE WESTERLY LINE OF THE PROPERTY CONVEYED TO LAKE COUNTY AND DESCRIBED IN OFFICIAL RECORDS BOOK 2574, PAGES 830-833 FOR STEVE'S ROAD; THENCE ALONG SAID WESTERLY LINE THE FOLLOWING FOUR COURSES: SOUTH 22°56'53" EAST FOR 440.88 FEET TO A POINT ON A CURVE CONCAVE WESTERLY AND HAVING A RADIUS OF 2053.62 FEET TO WHICH A RADIAL LINE BEARS NORTH 76°05'45" EAST, THENCE RUN SOUTHERLY ALONG THE ARC THEREOF, THROUGH A CENTRAL ANGLE OF 05°50'49" FOR 209.57 FEET; THENCE SOUTH 02°01'00" WEST FOR 333.32 FEET TO A POINT ON A CURVE CONCAVE WESTERLY AND HAVING A RADIUS OF 1630.11 FEET TO WHICH A RADIAL LINE BEARS SOUTH 76°58'15" EAST, THENCE RUN SOUTHERLY ALONG THE ARC THEREOF, THROUGH A CENTRAL ANGLE OF 03°14'30" FOR 92.23 FEET; THENCE DEPARTING SAID WESTERLY LINE, SOUTH 89°49'40" WEST FOR 756.48 FEET TO THE WESTERLY LINE OF TRACT 43 OF SAID LAKE HIGHLANDS COMPANY PLAT; THENCE NORTH 00°20'02" EAST ALONG THE SAID WESTERLY LINE OF TRACT 43 FOR 370.92 FEET TO THE POINT OF BEGINNING.

PROPERTY REZONING

To amend PUD Ordinance 2021-015 to expand and amend the previously approved site plan, which includes additional acreage and additional apartment units.

All public meetings are held in the Clermont City Hall, Council Chambers located at 685 W. Montrose Street, Clermont, FL 34711.

This ordinance is available for public inspection in the Development Services Department, Monday through Friday between the hours of 8:00 AM and 5:00 PM.

All interested parties shall be given an opportunity to express their views on this matter.

Please be advised that, under State